


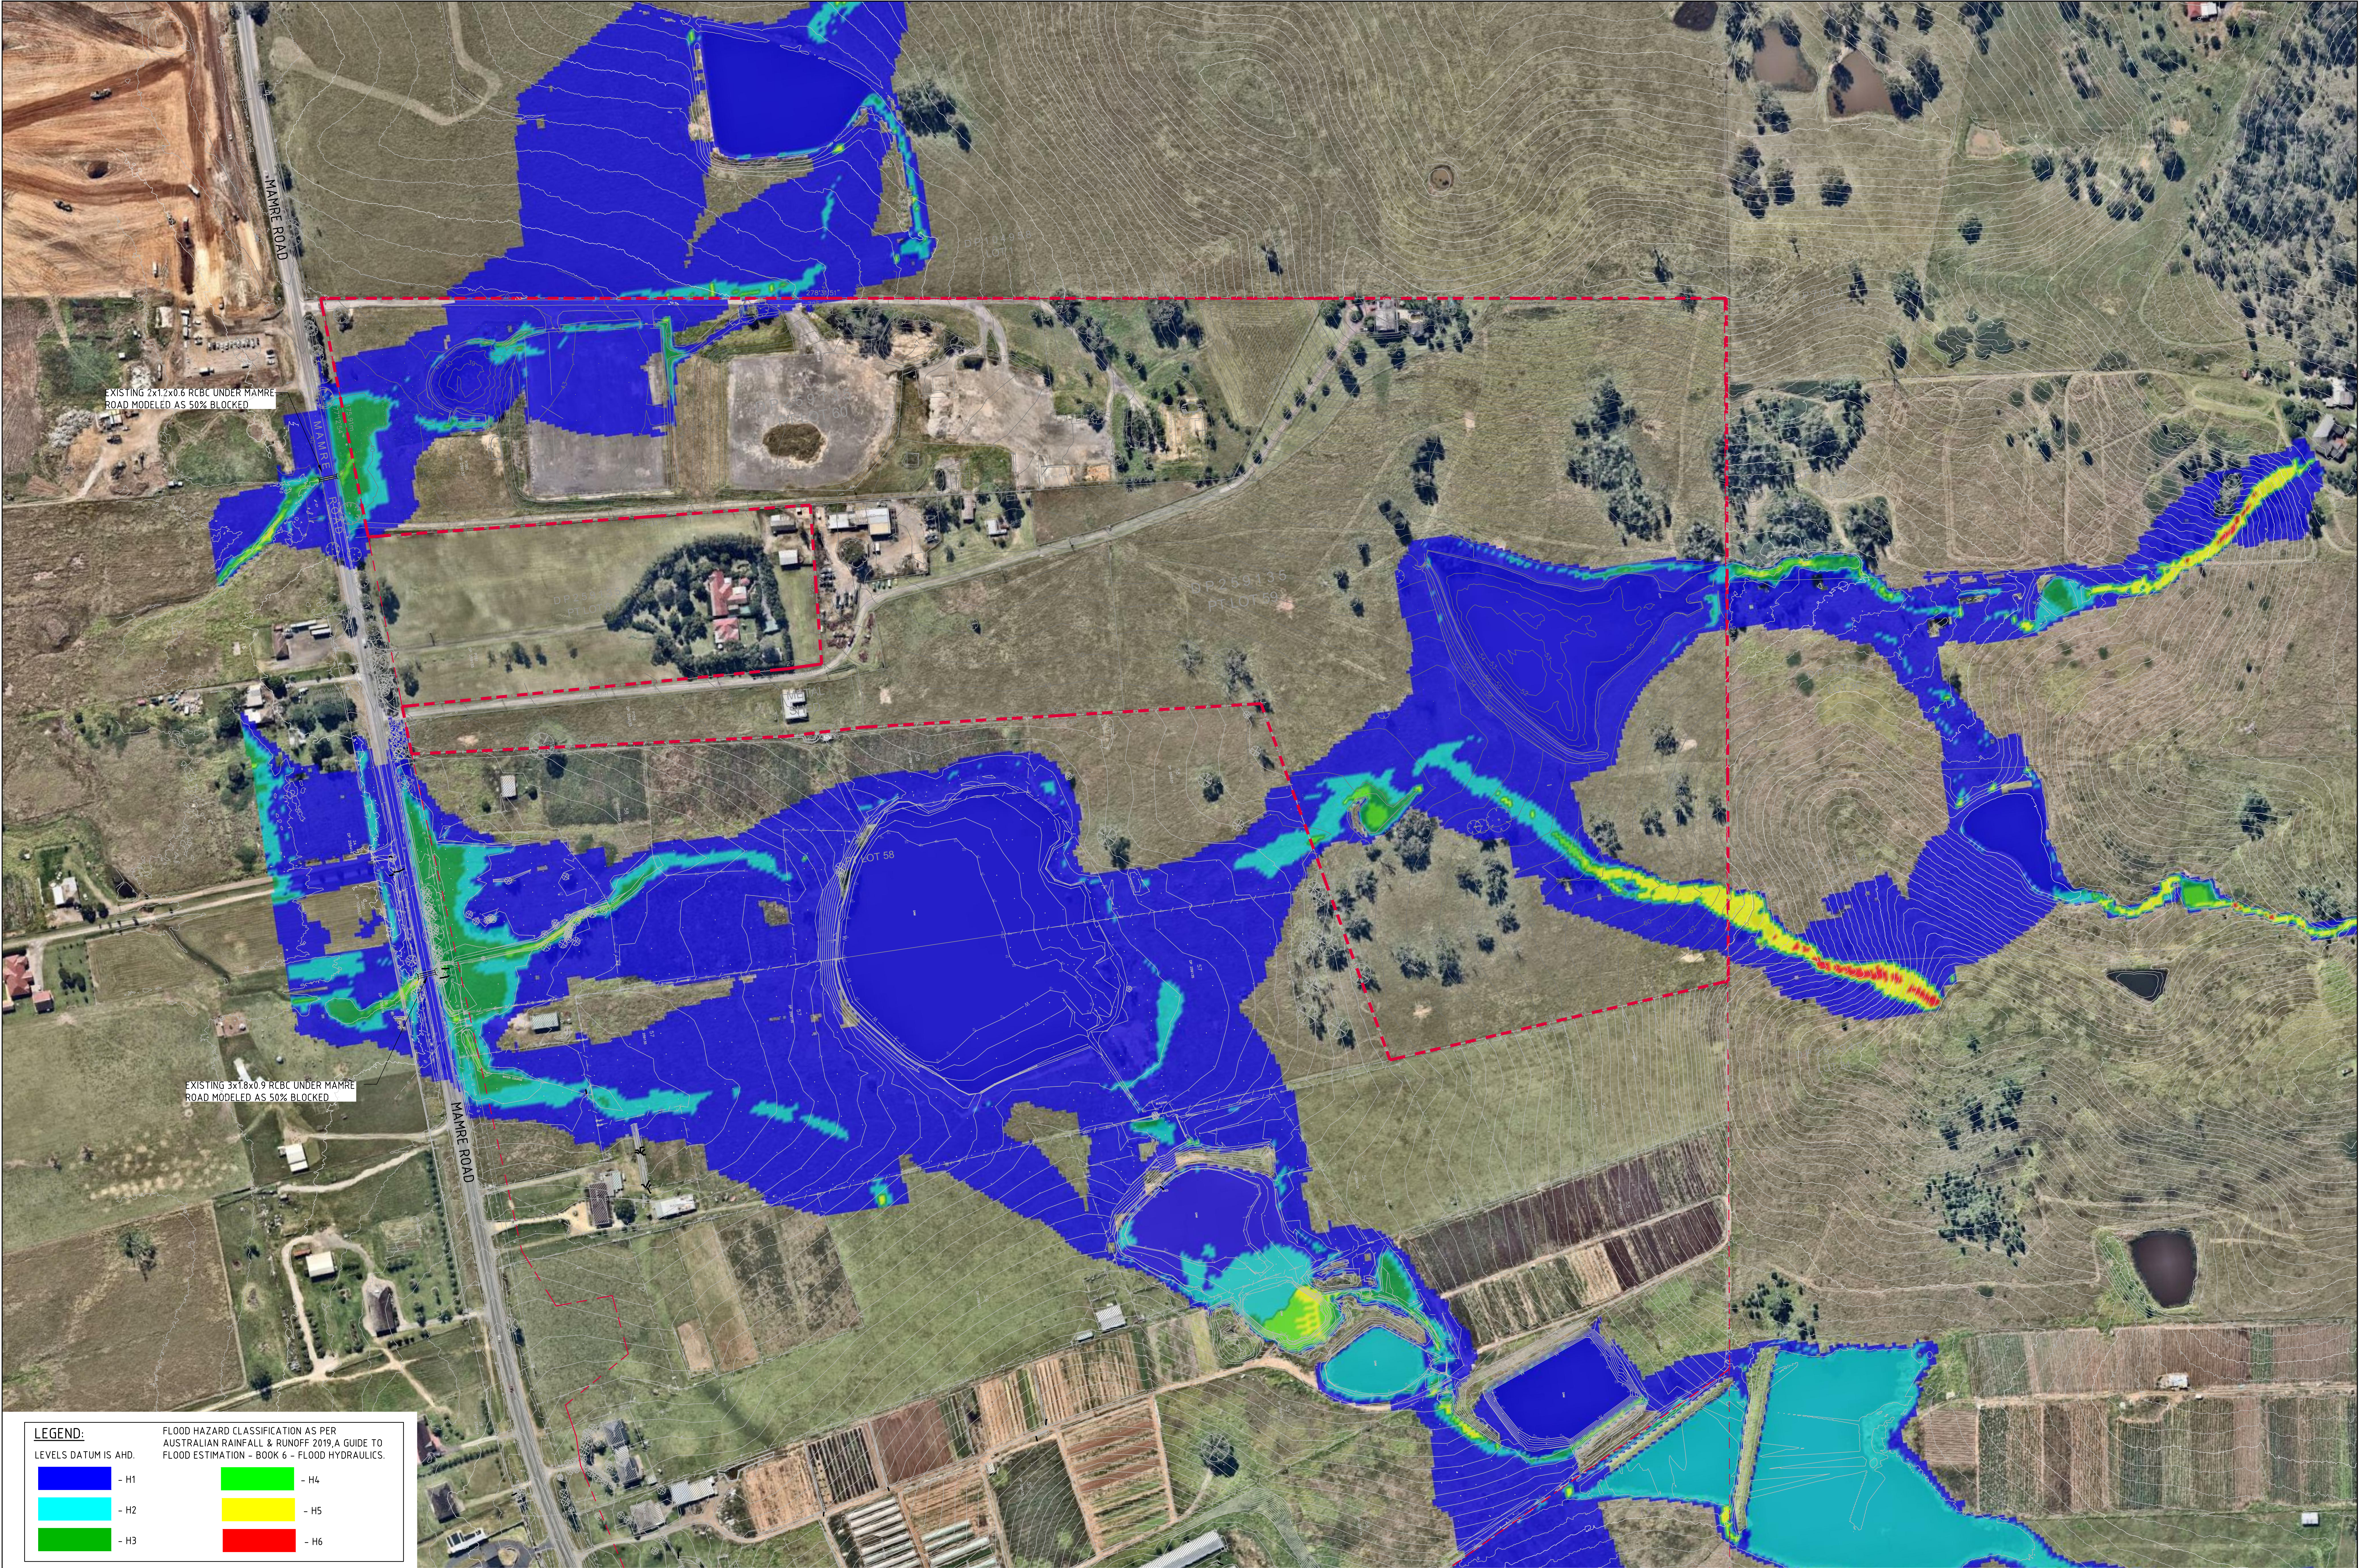

LEGEND:


LEVELS DATUM IS AHD.

- H1	- H4
- H2	- H5
- H3	- H6

FLOOD HAZARD CLASSIFICATION AS PER AUSTRALIAN RAINFALL & RUNOFF 2019, A GUIDE TO FLOOD ESTIMATION - BOOK 6 - FLOOD HYDRAULICS.

0.5% AEP PRE DEVELOPMENT HAZARD
SCALE 1:1500

FOR INFORMATION ONLY

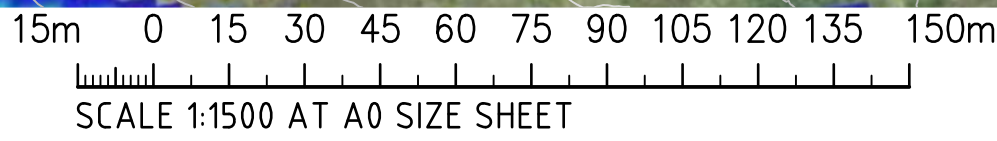

ISSUED FOR INFORMATION	31.05.21	A			
AMENDMENTS	DATE	ISSUE	AMENDMENTS	DATE	ISSUE

ARCHITECT

SB
ARCHITECTS

Scale 100, 60 Mount Street, North Sydney NSW 2060
T: 02 9439 8866 F: 02 9439 8869
E: info@sbarch.com.au W: www.sbarch.com.au

CLIENT

GPT
The GPT Group

PROJECT

YIRIBANA LOGISTICS ESTATE
754-770 & 784-786 MAMRE ROAD
KEMPS CREEK NSW

DESIGNED DRAWN
MC MC

DATE
APRIL '21

CHECKED
HW

SIZE
A0

SCALE
AS SHOWN

CAD REF:
C013874.06-F25

CONSULTANT AUSTRALIA

Costin Roe Consulting Pty Ltd.
Consulting Engineers
Level 1, 8 Windmill Street
Wahbah Bay, Sydney NSW 2000
Tel: (02) 9251-7699 Fax: (02) 9241-3721
email: mail@costinroe.com.au

Costin Roe Consulting


PRECISION | COMMUNICATION | ACCOUNTABILITY

DRAWING TITLE

0.5% AEP PRE DEVELOPMENT FLOOD HAZARD

DRAWING No. C013874.06 - F25


ISSUE A

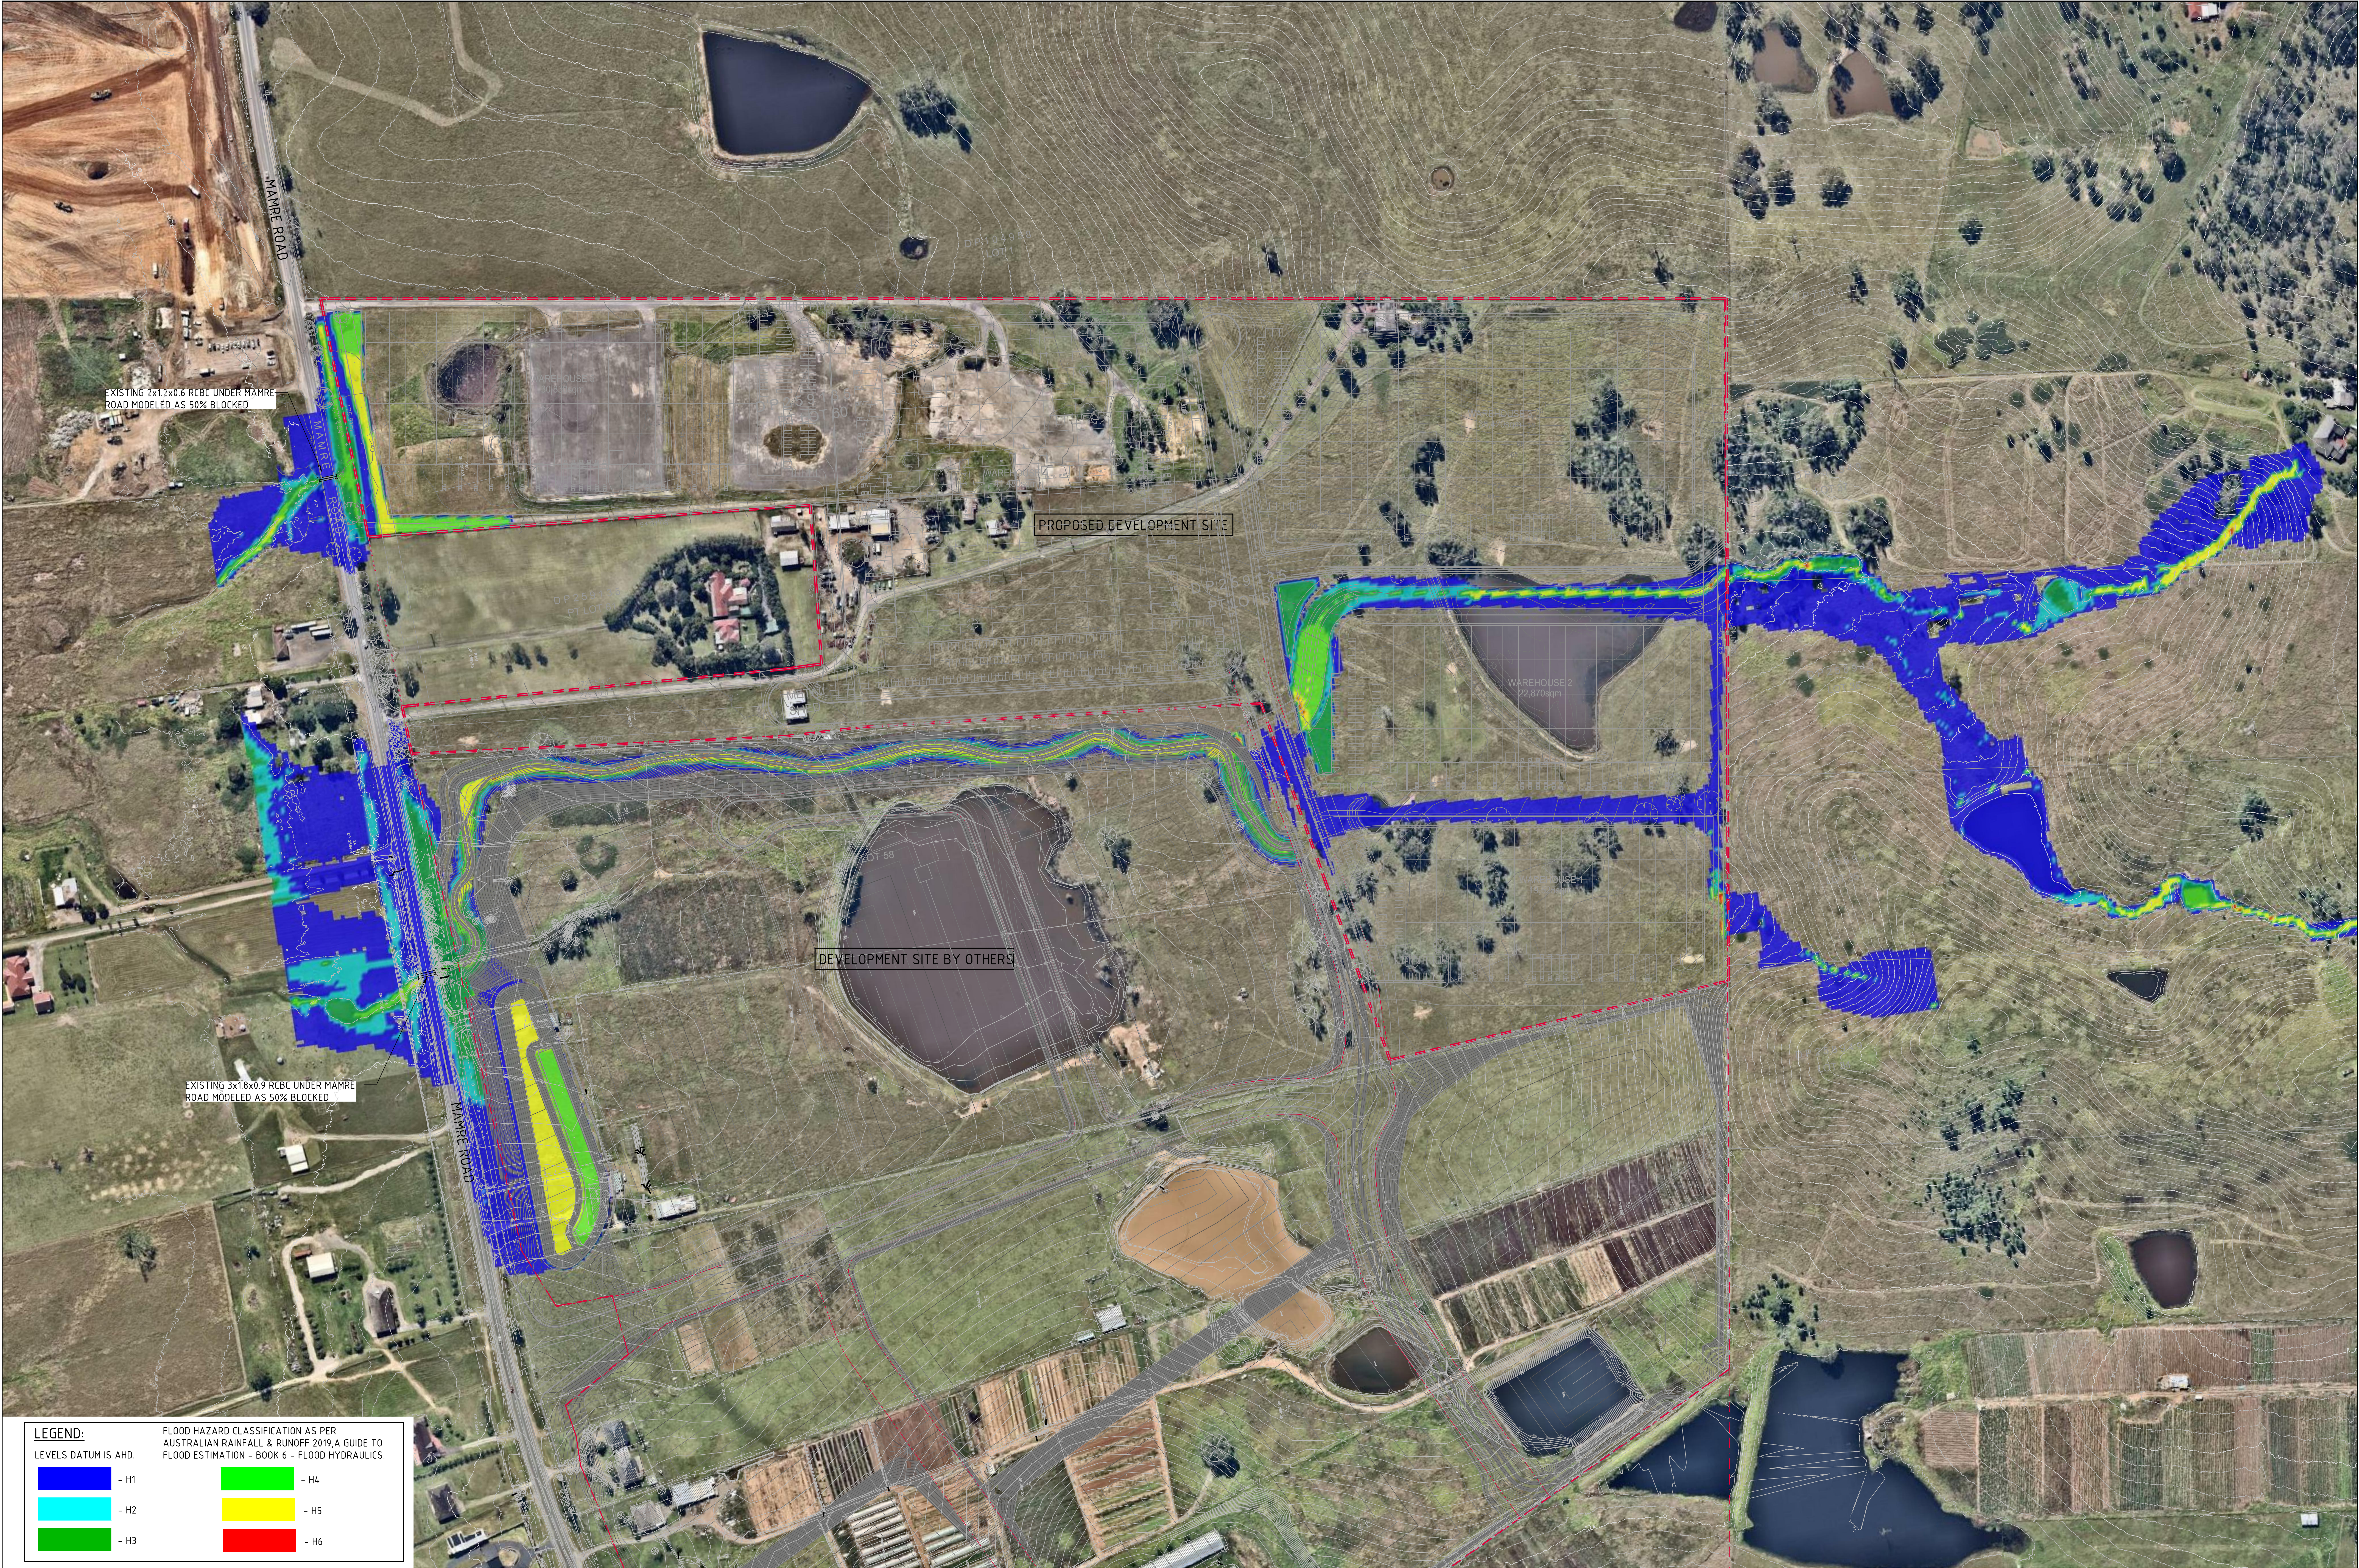

LEGEND:
LEVELS DATUM IS AHD.

- H1	- H4
- H2	- H5
- H3	- H6

FLOOD HAZARD CLASSIFICATION AS PER AUSTRALIAN RAINFALL & RUNOFF 2019, A GUIDE TO FLOOD ESTIMATION - BOOK 6 - FLOOD HYDRAULICS.

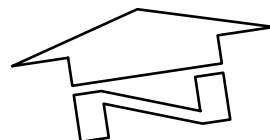

0.5% AEP POST DEVELOPMENT HAZARD
SCALE 1:1500

FOR INFORMATION ONLY

15m 0 15 30 45 60 75 90 105 120 135 150m
SCALE 1:1500 AT A0 SIZE SHEET

ISSUED FOR INFORMATION	31.05.21	A
AMENDMENTS	DATE	ISSUE

AMENDMENTS	DATE	ISSUE
------------	------	-------

AMENDMENTS	DATE	ISSUE
------------	------	-------

ARCHITECT

SB
ARCHITECTS

Scale 1:100, 60 Mount Street, North Sydney NSW 2060
T: 02 9439 8866 F: 02 9439 8869
E: info@sbarch.com.au W: www.sbarch.com.au

CLIENT

GPT
The GPT Group

PROJECT

YIRIBANA LOGISTICS ESTATE
754-770 & 784-786 MAMRE ROAD
KEMPS CREEK NSW

CONSULTANT AUSTRALIA

Costin Roe Consulting Pty Ltd.
Consulting Engineers
Level 1, 8 Windmill Street
Wahlab Bay, Sydney NSW 2000
Tel: (02) 9251-7699 Fax: (02) 9241-3721
email: mail@costinroe.com.au


Costin Roe Consulting

PRECISION | COMMUNICATION | ACCOUNTABILITY

DRAWING TITLE
**0.5% AEP POST DEVELOPMENT
FLOOD HAZARD**

DRAWING No. **C013874.06 - F26**

ISSUE **A**

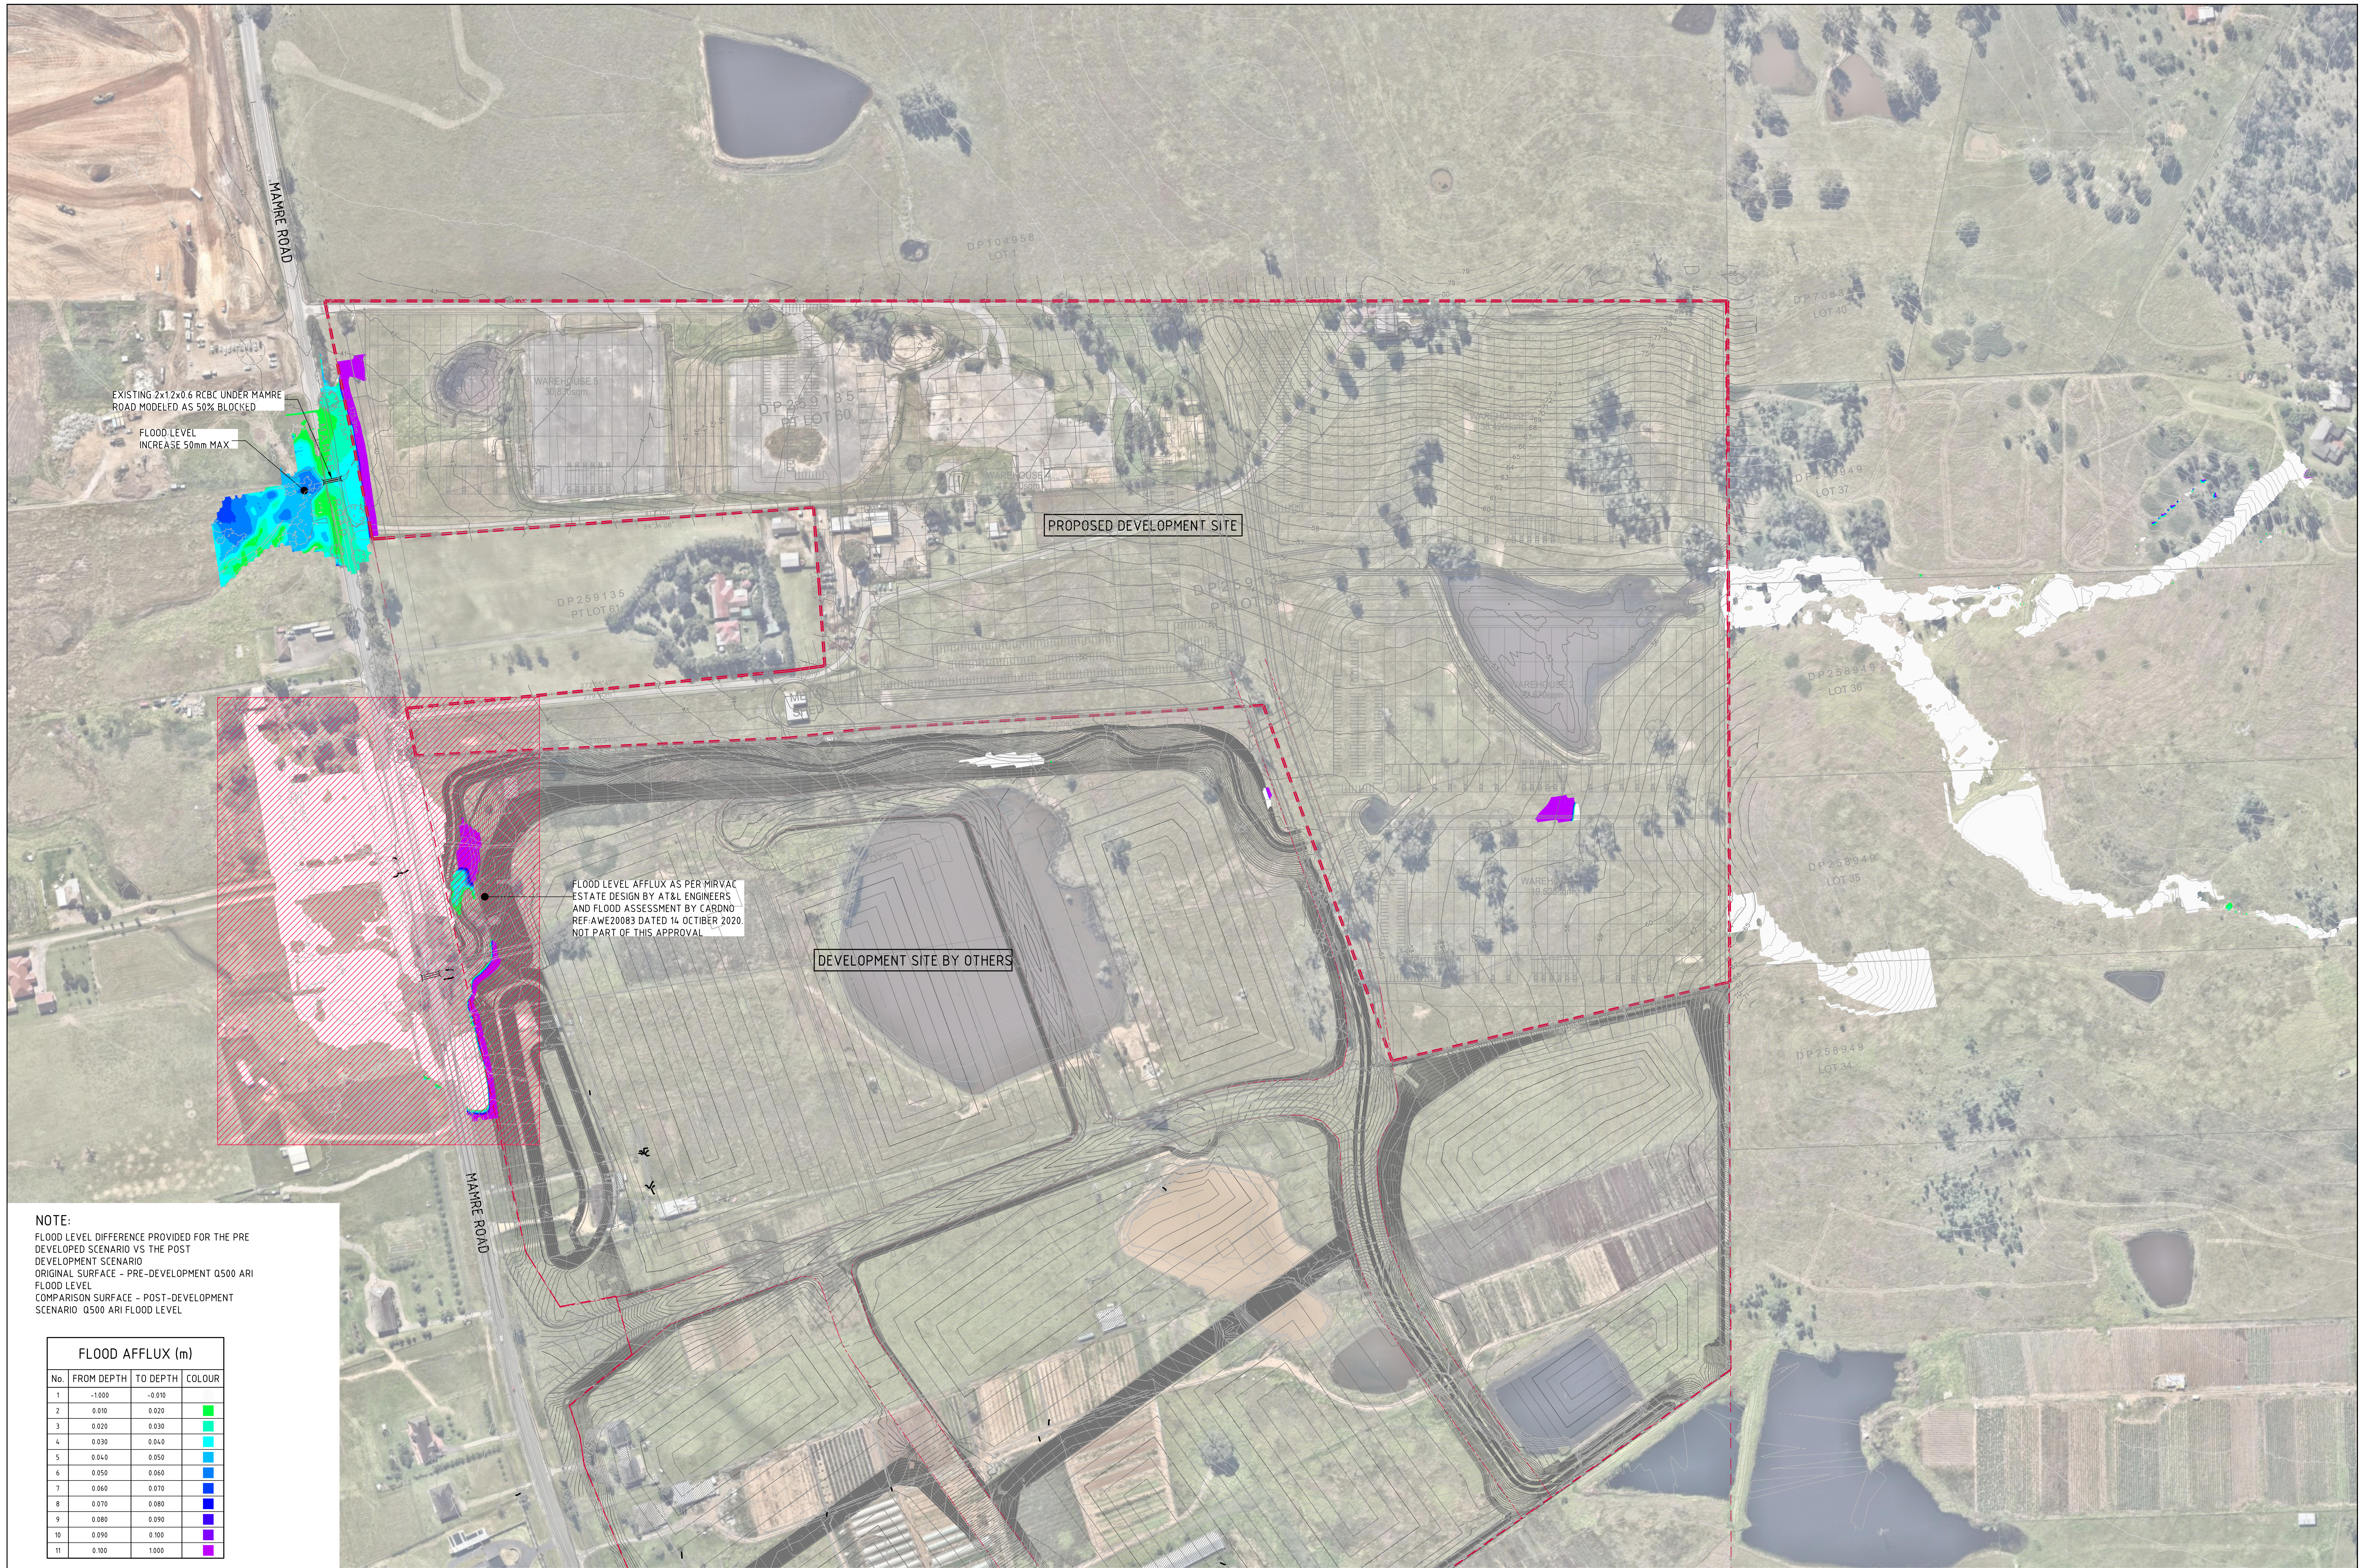

NOTE:
FLOOD LEVEL DIFFERENCE PROVIDED FOR THE PRE-DEVELOPED SCENARIO VS THE POST-DEVELOPMENT SCENARIO
ORIGINAL SURFACE - PRE-DEVELOPMENT Q500 ARI FLOOD LEVEL
COMPARISON SURFACE - POST-DEVELOPMENT Q500 ARI FLOOD LEVEL

FLOOD AFFLUX (m)			
No.	FROM DEPTH	TO DEPTH	CLOUR
1	-1.000	-0.010	
2	0.010	0.020	
3	0.020	0.030	
4	0.030	0.040	
5	0.040	0.050	
6	0.050	0.060	
7	0.060	0.070	
8	0.070	0.080	
9	0.080	0.090	
10	0.090	0.100	
11	0.100	1.000	



0.2% AEP FLOOD AFFLUX PLAN
SCALE 1:1500

FOR INFORMATION ONLY

15m 0 15 30 45 60 75 90 105 120 135 150m
SCALE 1:1500 AT A0 SIZE SHEET