


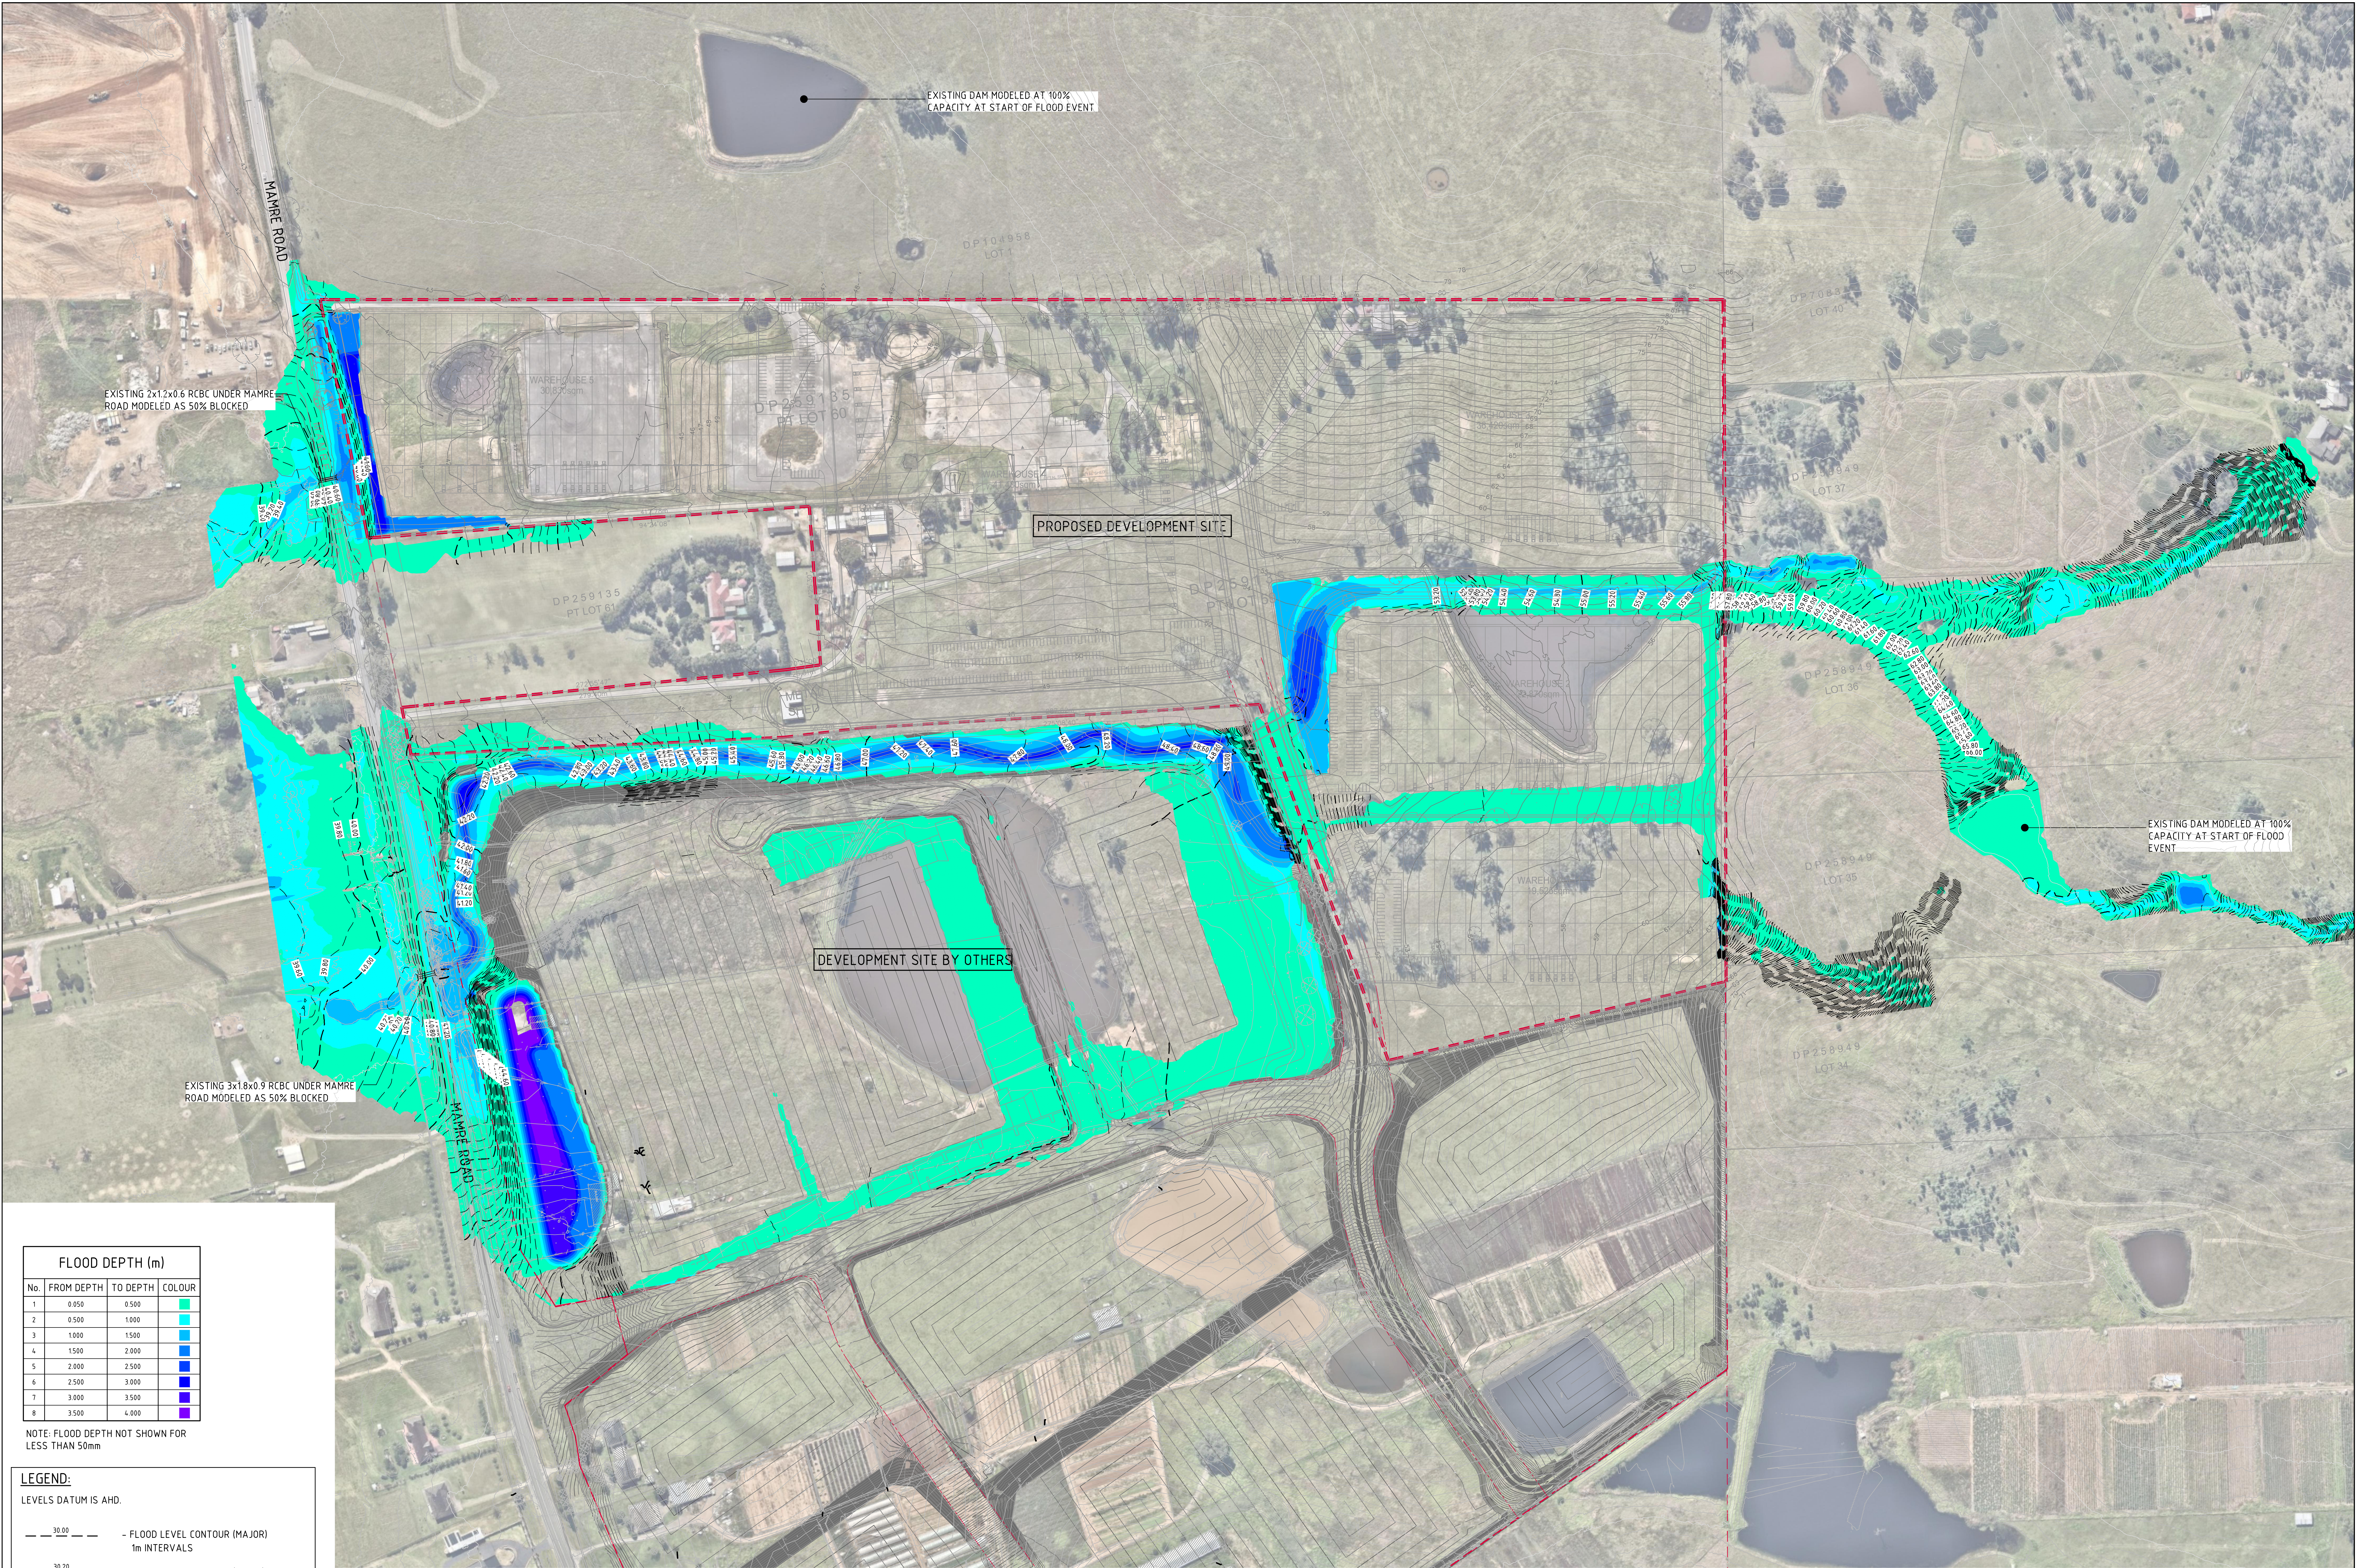

FLOOD DEPTH (m)			
No.	FROM DEPTH	TO DEPTH	COLOUR
1	0.050	0.500	
2	0.500	1.000	
3	1.000	1.500	
4	1.500	2.000	
5	2.000	2.500	
6	2.500	3.000	
7	3.000	3.500	
8	3.500	4.000	

NOTE: FLOOD DEPTH NOT SHOWN FOR LESS THAN 50mm

LEGEND:	
LEVELS DATUM IS AHD.	
	- FLOOD LEVEL CONTOUR (MAJOR) 1m INTERVALS
	- FLOOD LEVEL CONTOUR (MINOR) 0.2m INTERVALS

PMF POST DEVELOPMENT LEVELS & DEPTHS
SCALE 1:1500

FOR INFORMATION ONLY

15m 0 15 30 45 60 75 90 105 120 135 150m
SCALE 1:1500 AT A0 SIZE SHEET

ISSUED FOR INFORMATION	31.05.21	A
AMENDMENTS	DATE	ISSUE

AMENDMENTS	DATE	ISSUE	AMENDMENTS	DATE	ISSUE
------------	------	-------	------------	------	-------

ARCHITECT	
CLIENT	


PROJECT	YIRIBANA LOGISTICS ESTATE 754-770 & 784-786 MAMRE ROAD KEMPS CREEK NSW
DESIGNED	MC
DRAWN	MC
CHECKED	MC
DATE	APRIL '21
SIZE	A0
SCALE	AS SHOWN
CAD REF:	C013874.06-F31

CONSULTANT	
PROJECT	YIRIBANA LOGISTICS ESTATE 754-770 & 784-786 MAMRE ROAD KEMPS CREEK NSW
DESIGNED	MC
DRAWN	MC
CHECKED	MC
DATE	APRIL '21
SIZE	A0
SCALE	AS SHOWN
CAD REF:	C013874.06-F31

Costin Roe Consulting Pty Ltd. Consulting Engineers Level 1, 8 Windmill Street Wahbah Bay, Sydney NSW 2000 Tel: (02) 9251-7699 Fax: (02) 9241-3721 email: mail@costinroe.com.au
--

Costin Roe Consulting
PRECISION COMMUNICATION ACCOUNTABILITY

DRAWING TITLE PMF POST DEVELOPMENT FLOOD LEVELS AND DEPTHS
DRAWING No. C013874.06-F37
ISSUE A

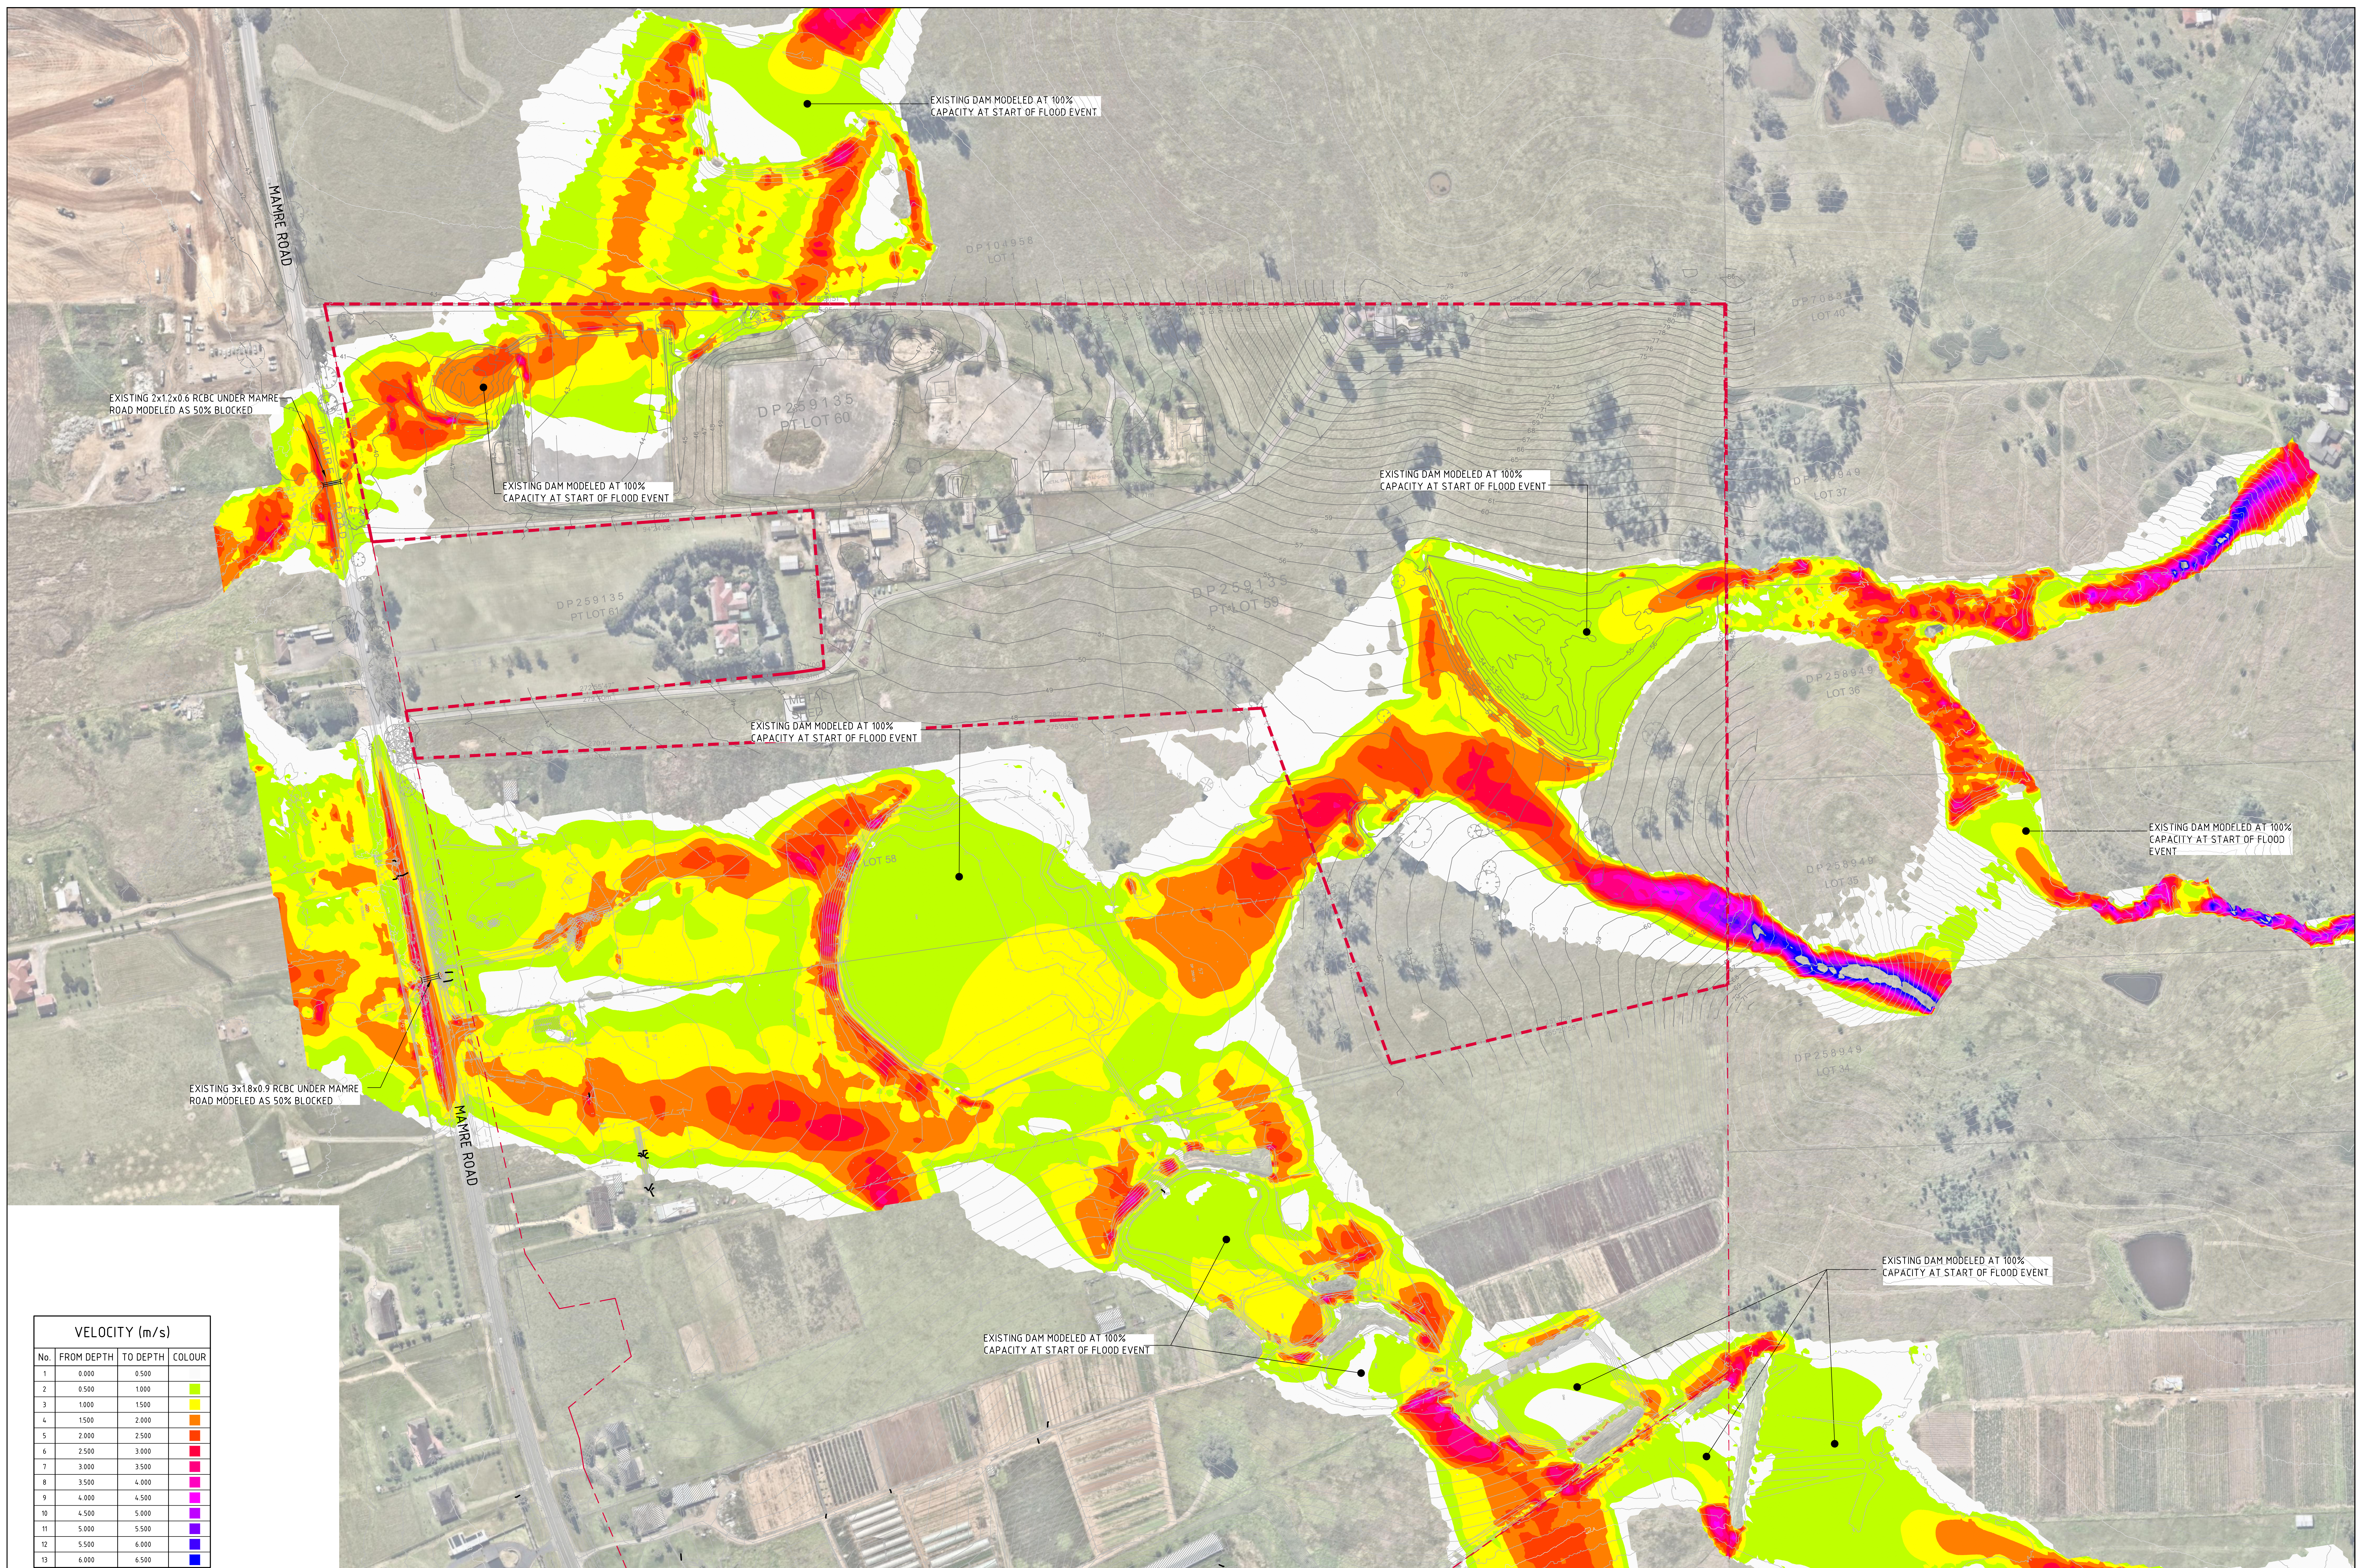


VELOCITY (m/s)			
No.	FROM DEPTH	TO DEPTH	COLOUR
1	0.000	0.500	
2	0.500	1.000	
3	1.000	1.500	
4	1.500	2.000	
5	2.000	2.500	
6	2.500	3.000	
7	3.000	3.500	
8	3.500	4.000	
9	4.000	4.500	
10	4.500	5.000	
11	5.000	5.500	
12	5.500	6.000	
13	6.000	6.500	




PMF PRE DEVELOPMENT VELOCITY
SCALE 1:1500


FOR INFORMATION ONLY

15m 0 15 30 45 60 75 90 105 120 135 150m
SCALE 1:1500 AT A0 SIZE SHEET

 	
PROJECT YIRIBANA LOGISTICS ESTATE 754-170 & 784-786 HAMRE ROAD KEMPS CREEK NSW										
DESIGNED DRAWN DATE CHECKED SIZE SCALE CAD REF JMS JMS JMS JMS JMS JMS JMS JMS JMS JMS										DESIGNED DRAWN DATE CHECKED SIZE SCALE CAD REF JMS JMS JMS JMS JMS JMS JMS JMS JMS JMS										DESIGNED DRAWN DATE CHECKED SIZE SCALE CAD REF JMS JMS JMS JMS JMS JMS JMS JMS JMS JMS										DESIGNED DRAWN DATE CHECKED SIZE SCALE CAD REF JMS JMS JMS JMS JMS JMS JMS JMS JMS JMS										DESIGNED DRAWN DATE CHECKED SIZE SCALE CAD REF JMS JMS JMS JMS JMS JMS JMS JMS JMS JMS									
31.05.21 A DATE ISSUE										31.05.21 A DATE ISSUE										31.05.21 A DATE ISSUE										31.05.21 A DATE ISSUE										31.05.21 A DATE ISSUE									
AMENDMENTS DATE ISSUE										AMENDMENTS DATE ISSUE										AMENDMENTS DATE ISSUE										AMENDMENTS DATE ISSUE										AMENDMENTS DATE ISSUE									

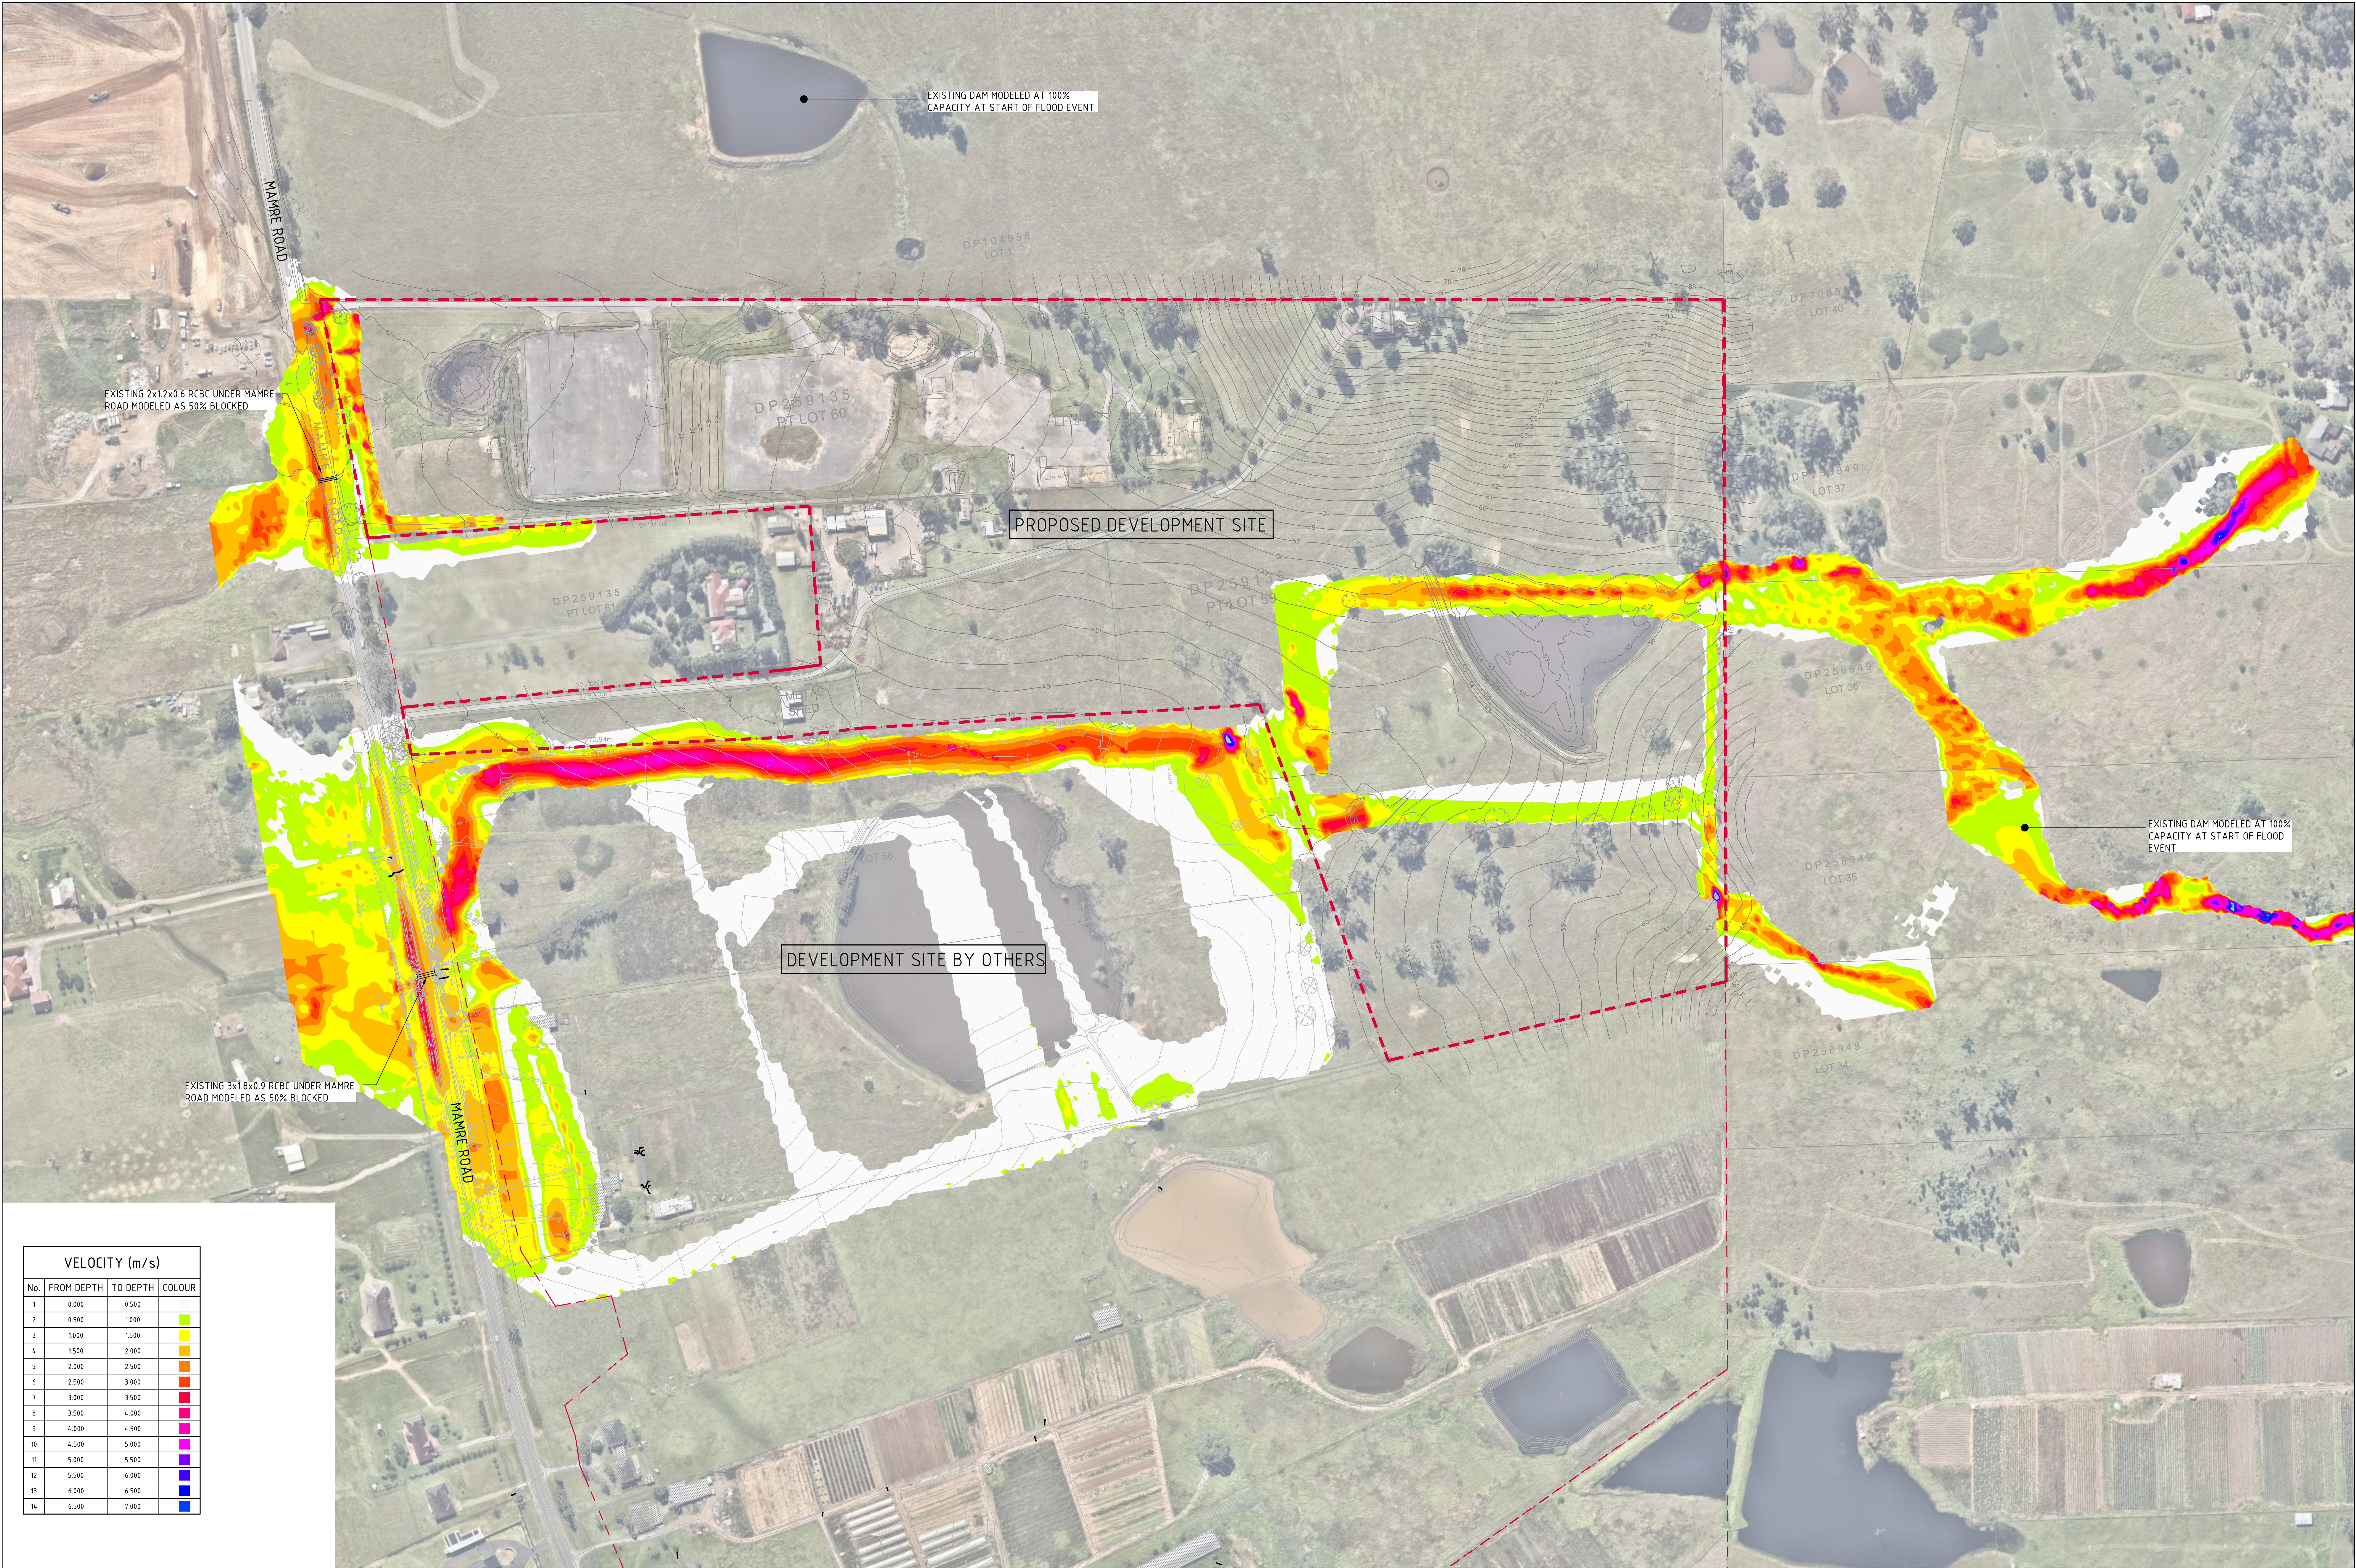

VELOCITY (m/s)			
No.	FROM DEPTH	TO DEPTH	COLOUR
1	0.000	0.500	
2	0.500	1.000	
3	1.000	1.500	
4	1.500	2.000	
5	2.000	2.500	
6	2.500	3.000	
7	3.000	3.500	
8	3.500	4.000	
9	4.000	4.500	
10	4.500	5.000	
11	5.000	5.500	
12	5.500	6.000	
13	6.000	6.500	
14	6.500	7.000	

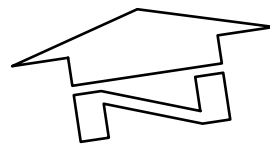

PMF POST DEVELOPMENT VELOCITY
SCALE 1:1500

FOR INFORMATION ONLY

15m 0 15 30 45 60 75 90 105 120 135 150m
SCALE 1:1500 AT A0 SIZE SHEET

ISSUED FOR INFORMATION	31.05.21	A
AMENDMENTS	DATE	ISSUE

AMENDMENTS	DATE	ISSUE	AMENDMENTS	DATE	ISSUE
------------	------	-------	------------	------	-------

ARCHITECT
SBA
ARCHITECTS
Suite 702, 63 Market Street, North Sydney NSW 2060
T: (02) 9550 8888 F: (02) 9550 8889
E: info@sbaarch.com.au W: www.sbaarch.com.au

CLIENT
GPT
The GPT Group

PROJECT
YIRIBANA LOGISTICS ESTATE
754-770 & 784-786 MAMRE ROAD
KEMPS CREEK NSW
DESIGNED: MC DATE: APRIL '21 CHECKED: MW SIZE: A0 SCALE: AS SHOWN CNO REF: C013874.06-F39

CONSULTING AUSTRALIA
Costin Roe Consulting Pty Ltd.
Consulting Engineers
Level 1, 8 Windmill Street
Wahlab Bay, Sydney NSW 2000
Tel: (02) 9551-7699 Fax: (02) 9541-3721
email: mail@costinroe.com.au ©

Costin Roe Consulting
PRECISION | COMMUNICATION | ACCOUNTABILITY

DRAWING TITLE
PMF POST DEVELOPMENT
FLOOD VELOCITY
DRAWING No: C013874.06-F39 ISSUE: A