


VELOCITY AFFLUX (m/s)			
No.	FROM DEPTH	TO DEPTH	COLOUR
1	-5.000	-0.500	
2	-0.500	-0.300	
3	-0.300	-0.200	
4	-0.200	-0.100	
5	-0.100	0.100	
6	0.100	0.200	
7	0.200	0.300	
8	0.300	0.500	
9	0.500	4.000	


15m 0 15 30 45 60 75 90 105 120 135 150m
SCALE 1:1500 AT A0 SIZE SHEET

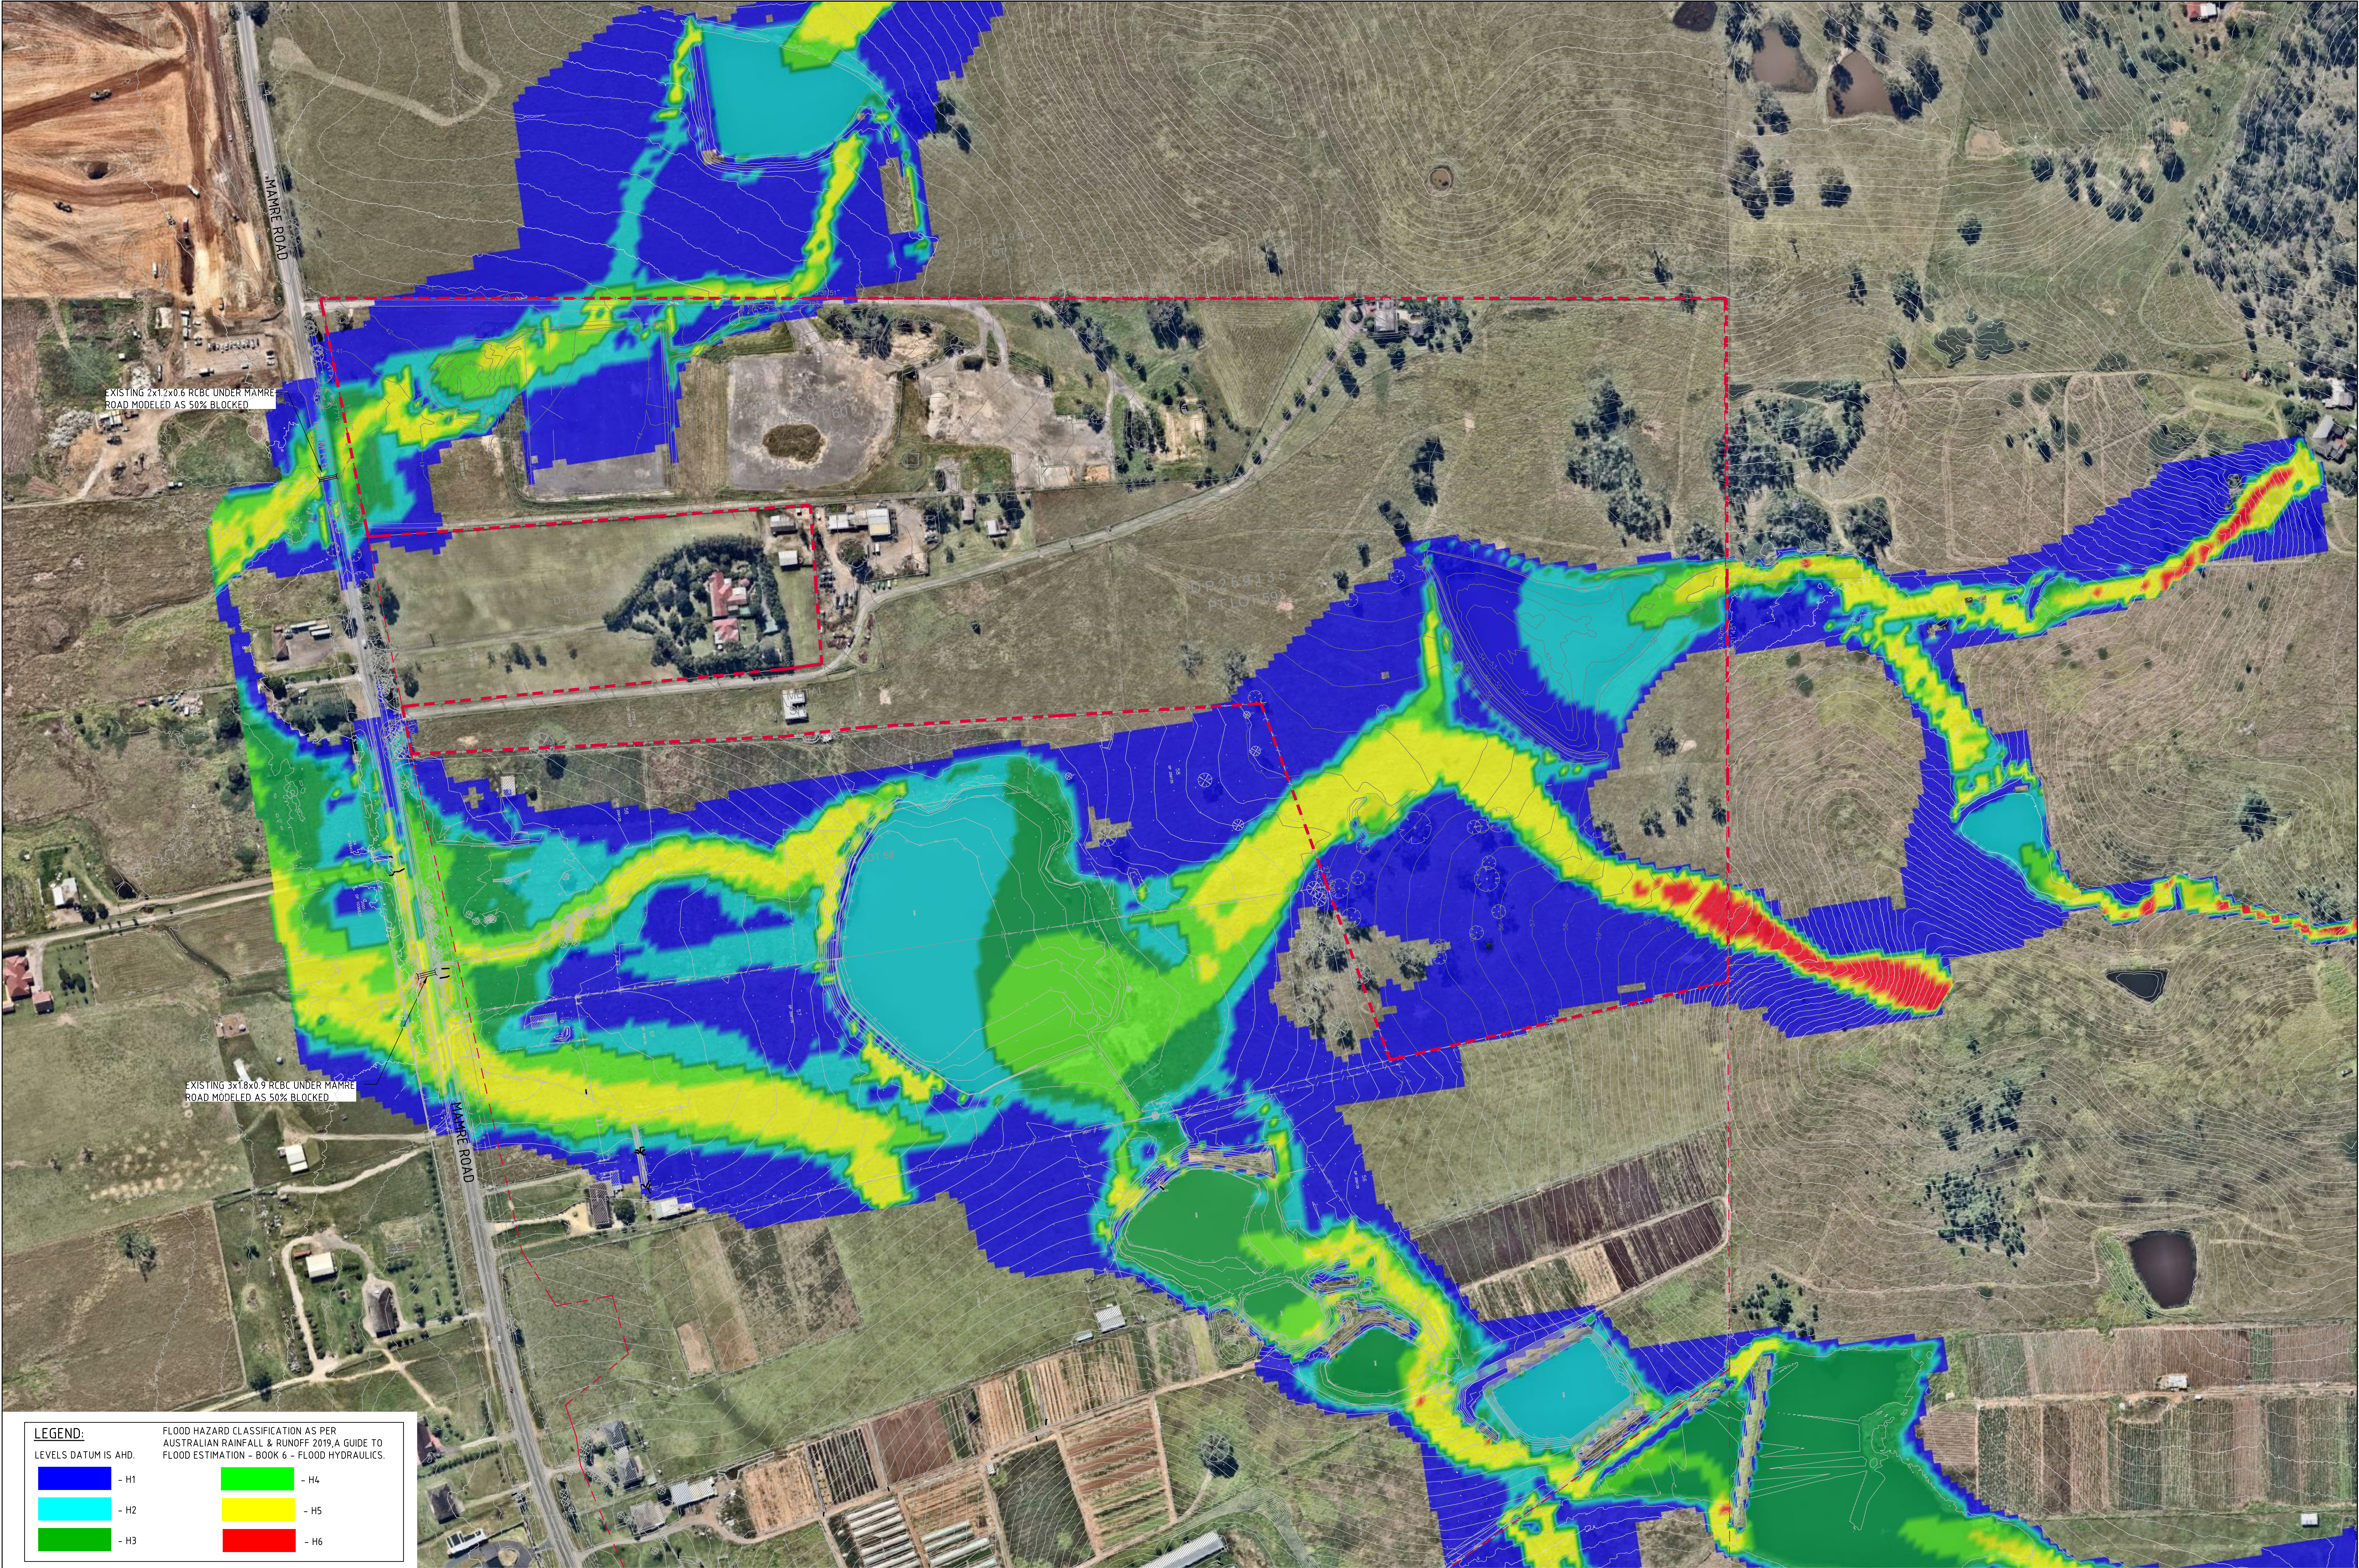

LEGEND:
LEVELS DATUM IS AHD.

Blue	- H1	Green	- H4
Cyan	- H2	Yellow	- H5
Light Green	- H3	Red	- H6

FLOOD HAZARD CLASSIFICATION AS PER AUSTRALIAN RAINFALL & RUNOFF 2019, A GUIDE TO FLOOD ESTIMATION - BOOK 6 - FLOOD HYDRAULICS.

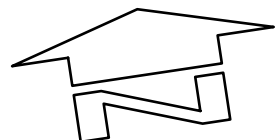 **PMF PRE DEVELOPMENT HAZARD**
SCALE 1:1500

FOR INFORMATION ONLY

15m 0 15 30 45 60 75 90 105 120 135 150m
SCALE 1:1500 AT A0 SIZE SHEET

ISSUED FOR INFORMATION		31.05.21	A
AMENDMENTS	DATE	ISSUE	AMENDMENTS
	DATE	ISSUE	AMENDMENTS
	DATE	ISSUE	AMENDMENTS

ARCHITECT

SB ARCHITECTS

Scale 1:1500, 1:1000, 1:500, 1:200, 1:100, 1:50, 1:20, 1:10, 1:5, 1:2, 1:1

11/11/2020 11/11/2020 11/11/2020 11/11/2020 11/11/2020 11/11/2020 11/11/2020 11/11/2020 11/11/2020 11/11/2020

11/11/2020 11/11/2020 11/11/2020 11/11/2020 11/11/2020 11/11/2020 11/11/2020 11/11/2020 11/11/2020 11/11/2020

CLIENT

GPT

The GPT Group

PROJECT

YIRIBANA LOGISTICS ESTATE

754-770 & 784-786 MAMRE ROAD
KEMPS CREEK NSW

DESIGNED: [] DRAWN: [] DATE: APRIL '21 CHECKED: [] SIZE: A0 SCALE: AS SHOWN CNO REF: C013874.06-F41

CONSULTANT

Costin Roe Consulting Pty Ltd.

Consulting Engineers

Level 1, 8 Windmill Street
Wahbah Bay, Sydney NSW 2000

Tel: (02) 9251-7699 Fax: (02) 9241-3721
email: mail@costinroe.com.au

Costin Roe Consulting


PRECISION | COMMUNICATION | ACCOUNTABILITY

DRAWING TITLE

PMF PRE DEVELOPMENT FLOOD HAZARD


DRAWING No: C013874.06-F41

ISSUE A

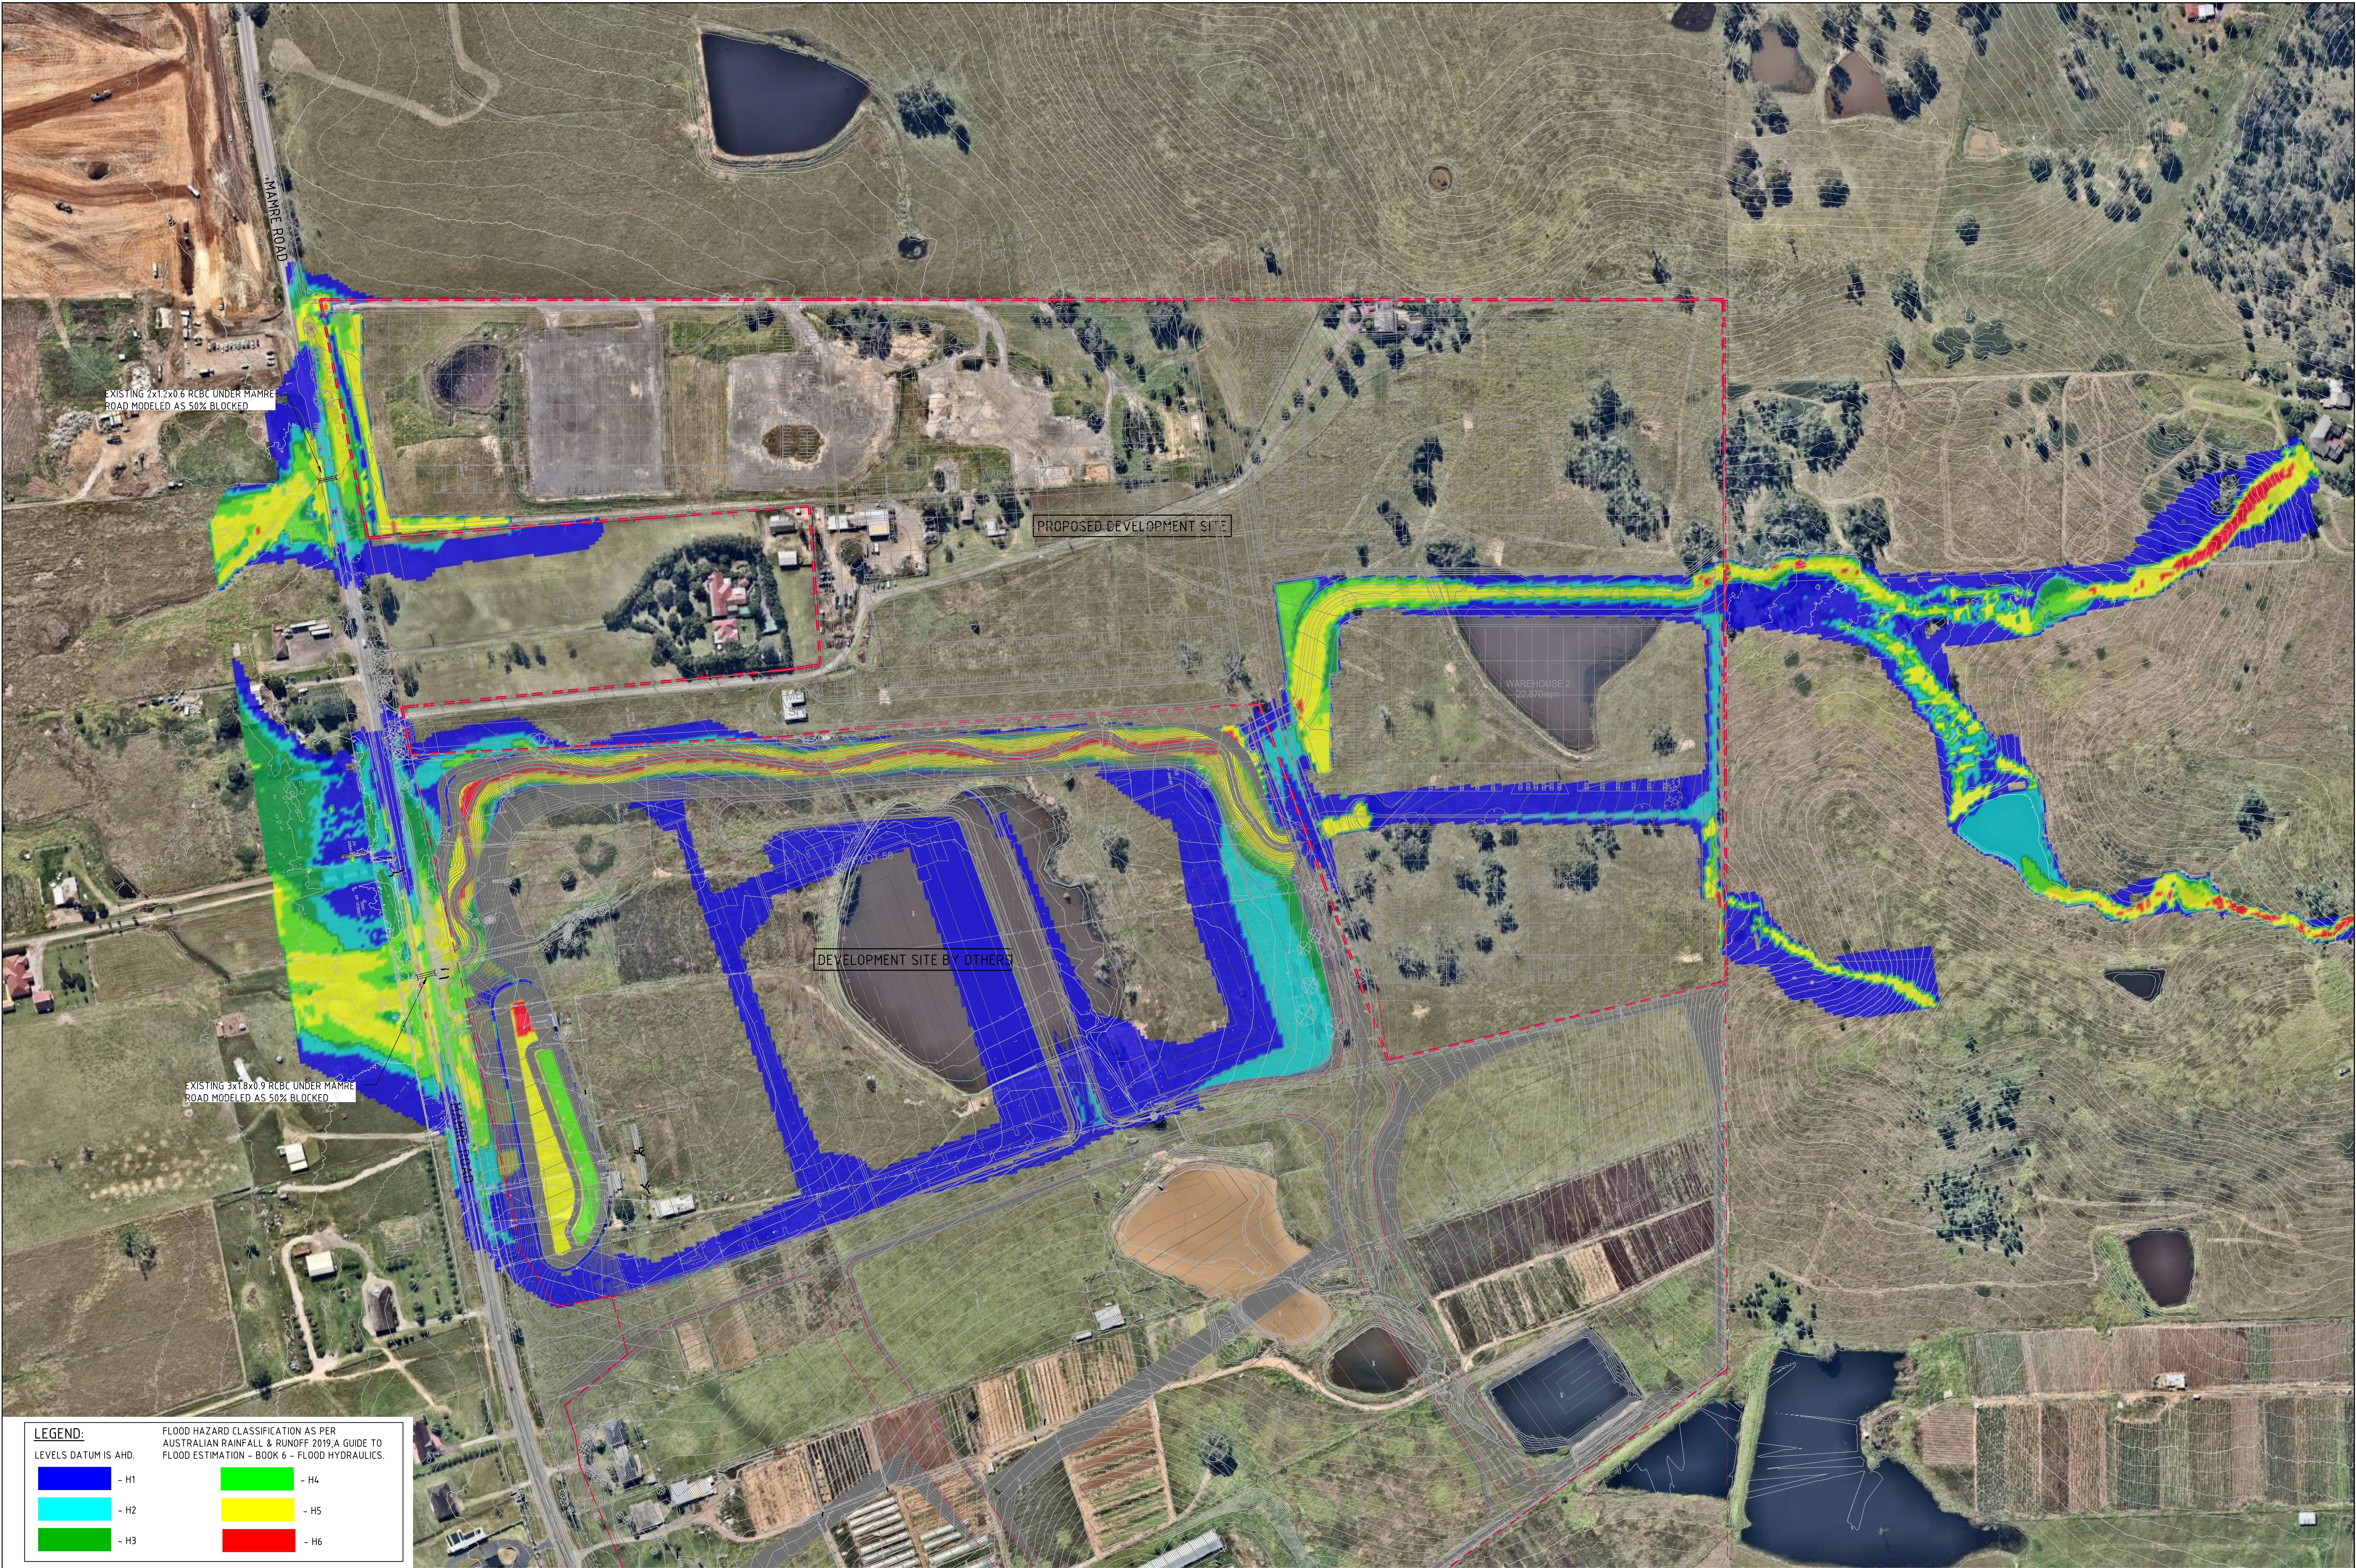

LEGEND:
FLOOD HAZARD CLASSIFICATION AS PER AUSTRALIAN RAINFALL & RUNOFF 2019, A GUIDE TO FLOOD ESTIMATION - BOOK 6 - FLOOD HYDRAULICS.

- H1	- H4
- H2	- H5
- H3	- H6

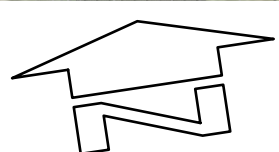 PMF POST DEVELOPMENT HAZARD
SCALE 1:1500

FOR INFORMATION ONLY

15m 0 15 30 45 60 75 90 105 120 135 150m
SCALE 1:1500 AT A0 SIZE SHEET

ISSUED FOR INFORMATION		31.05.21	A
AMENDMENTS	DATE	ISSUE	

ARCHITECT

SBA
ARCHITECTS

Scale 702, 63 Mount Street, North Sydney NSW 2060
T: 02 9439 5566 F: 02 9439 5569
E: info@sbaarch.com.au W: www.sbaarch.com.au

CLIENT

GPT
The GPT Group

PROJECT

YIRIBANA LOGISTICS ESTATE
754-770 & 784-786 MAMRE ROAD
KEMPS CREEK NSW

CONSULTANT

Costin Roe Consulting Pty Ltd.
Consulting Engineers
Level 1, 8 Windmill Street
Wahbah Bay, Sydney NSW 2000
Tel: (02) 9251-7699 Fax: (02) 9241-3721
email: mail@costinroe.com.au

Costin Roe Consulting

PRECISION | COMMUNICATION | ACCOUNTABILITY

DRAWING TITLE

PMF POST DEVELOPMENT FLOOD HAZARD

DRAWING No: C013874.06-F42

ISSUE A