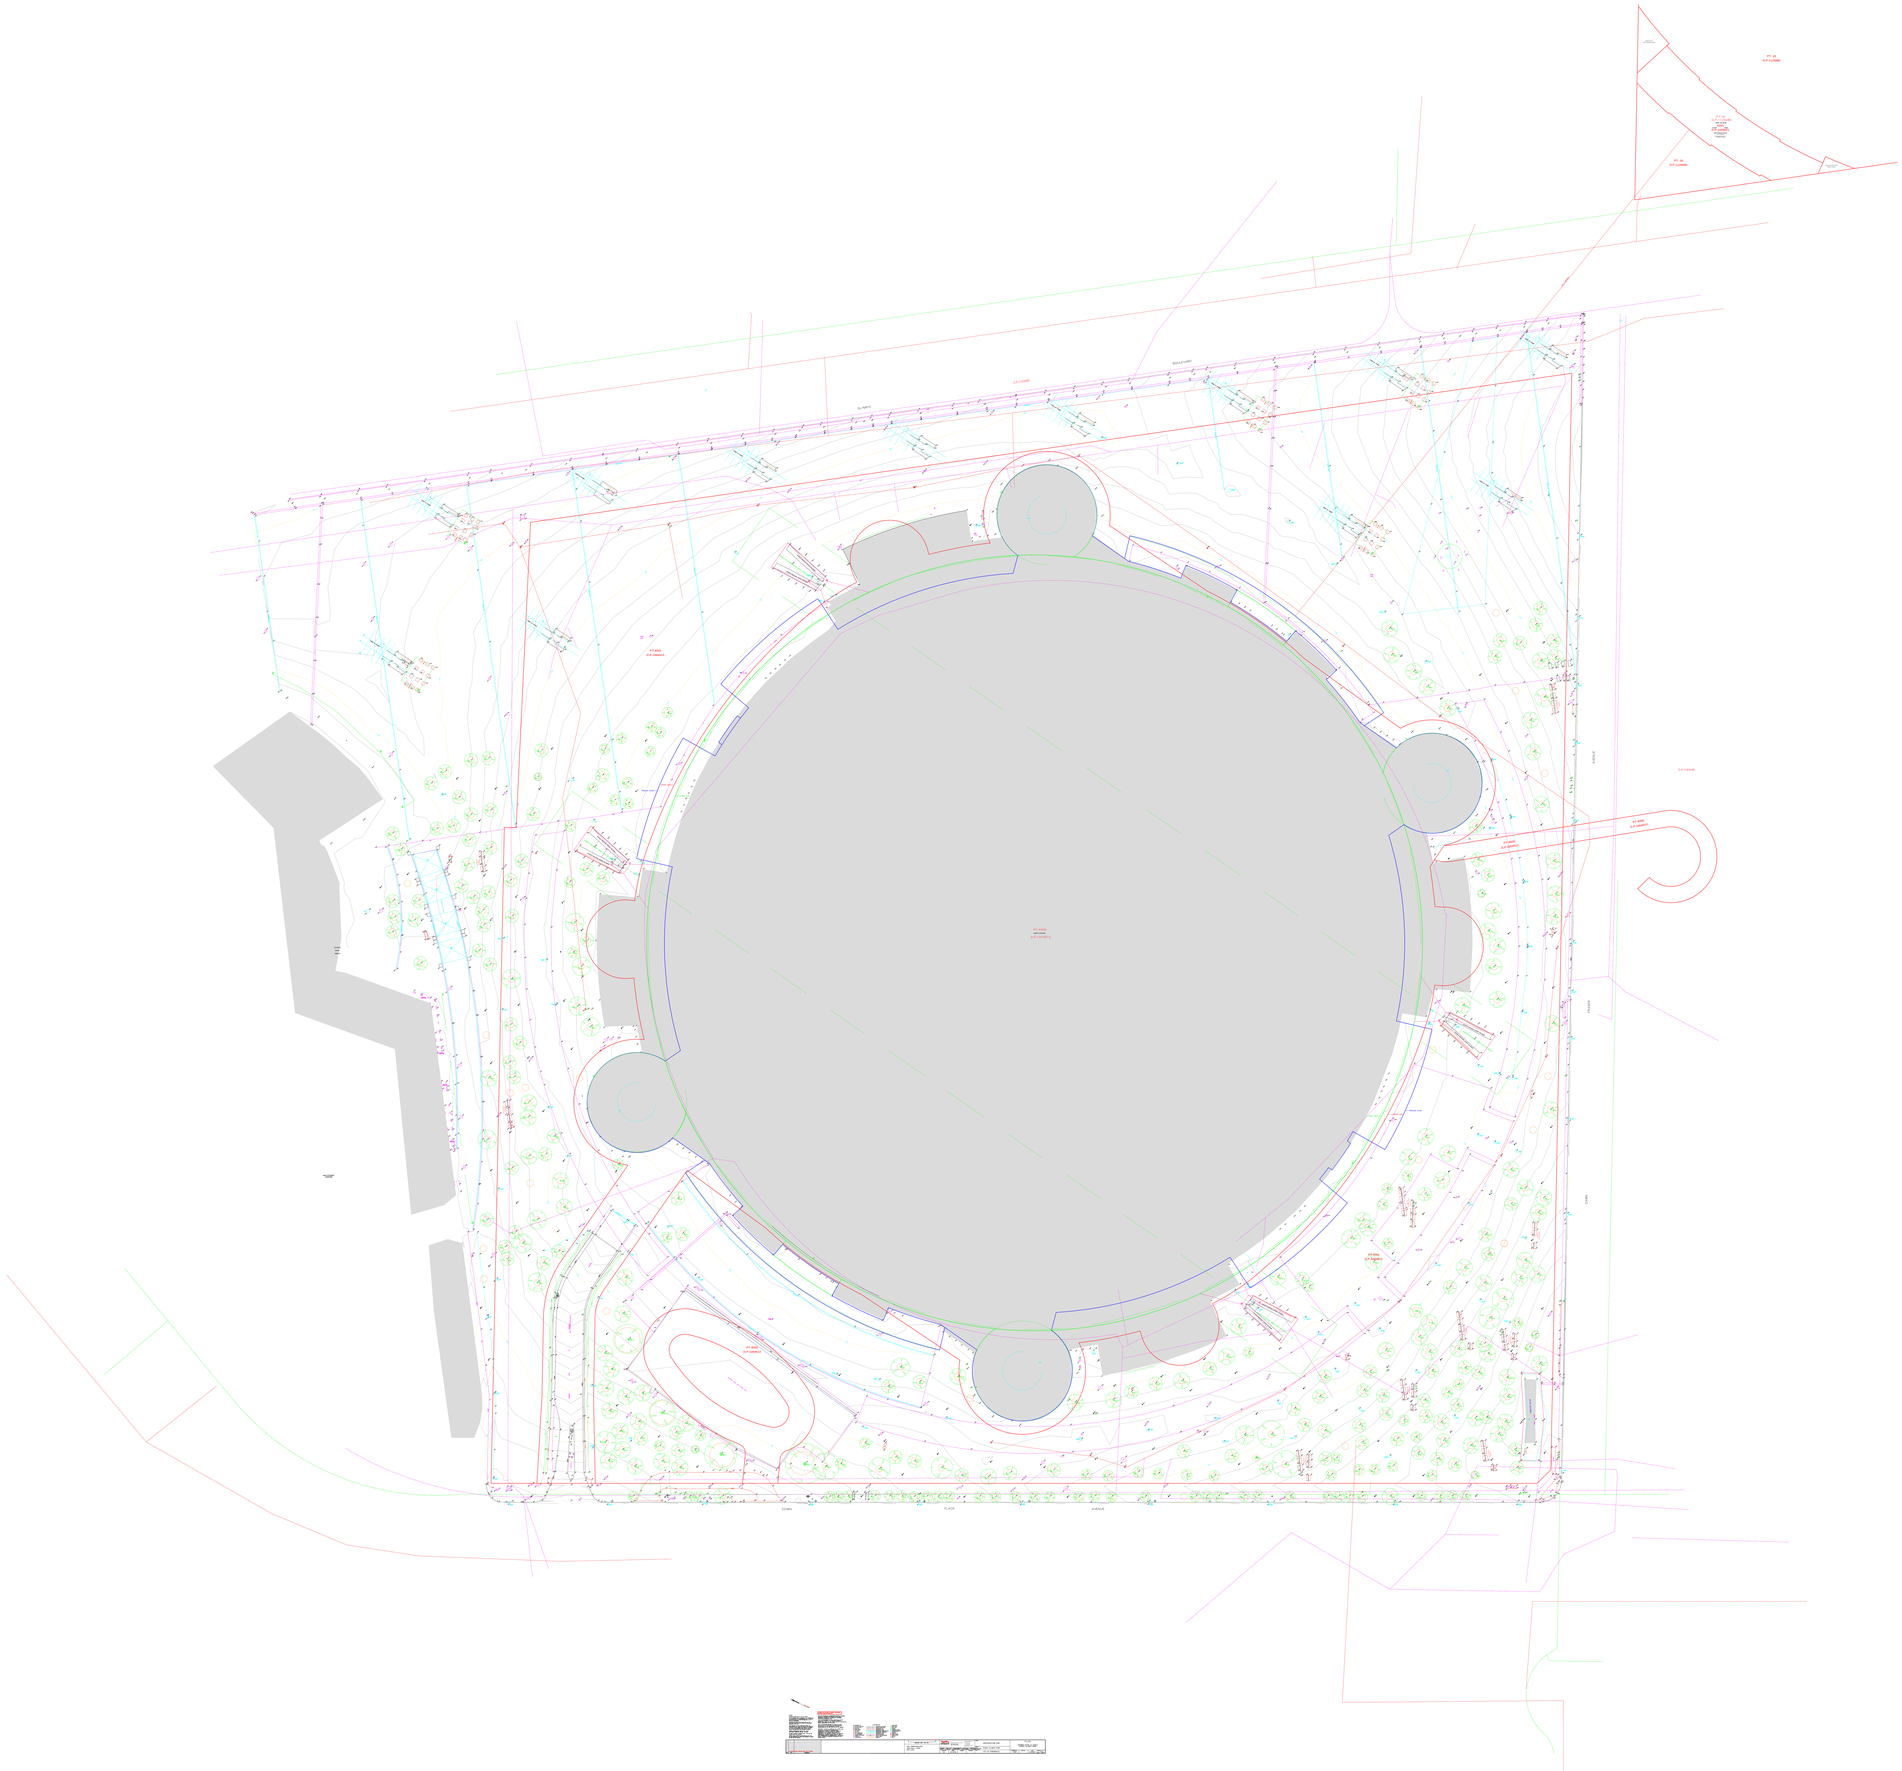
OLYMPIC
BOULEVARD
CENTURY
PARK
EAST
COWAN
PLACE
AVENUE