

WESTMEAD HOSPITAL

WESTMEAD

- NOTES
1. THE BOUNDARIES HAVE NOT BEEN MARKED
 2. ALL AREAS AND DIMENSIONS HAVE BEEN COMPILED FROM PLANS MADE AVAILABLE BY THE OFFICE OF LAND & PROPERTY INFORMATION (NSW) AND ARE SUBJECT TO FINAL SURVEY
 3. ORIGIN OF LEVELS ON A.H.D. IS TAKEN FROM SSM156523 R.L. 16.485 (A.H.D.) IN MONS ROAD & SSM156523 R.L. 22.64 (A.H.D.) IN HAINSWORTH STREET
 4. CONTOUR INTERVAL 0.5 m
 5. CONTOURS ARE INDICATIVE ONLY. ONLY SPOT LEVELS SHOULD BE USED FOR CALCULATIONS OF QUANTITIES WITH CAUTION
 6. KERB LEVELS ARE TO THE TOP OF KERB UNLESS SHOWN OTHERWISE
 7. FLOOR LEVELS SHOWN ARE THRESHOLD LEVELS. NO INVESTIGATION OF INTERNAL FLOOR LEVELS HAS BEEN UNDERTAKEN
 8. AN INVESTIGATION OF UNDERGROUND SERVICES HAS BEEN MADE. UNDERGROUND SERVICES HAVE BEEN REMOTELY DETECTED BY "DOWN UNDER DETECTION SERVICES" AND ARE APPROXIMATE ONLY. SOME SERVICES SUCH AS FIRE & WATER SUPPLY, GAS AND OPTICAL FIBRE CABLING DO NOT HAVE METALLIC TRACING WIRES OR METAL PIPES AND MAY NOT HAVE BEEN DETECTED. 'DIAL BEFORE YOU DIG' ENQUIRY 7378672 OF 02/05/2014 HAS BEEN USED AS A REFERENCE SOURCE FOR UNDERGROUND SERVICES WITHIN THE EXTERNAL ROAD RESERVES. AS SUCH THESE SERVICES WITHIN THE ROAD RESERVES HAVE NOT BEEN ELECTRONICALLY DETECTED AND ARE IN MOST CASES DIAGRAMMATIC ONLY.
 9. 8/4/7 DENOTES TREE SPREAD OF 8m, TRUNK DIAMETER OF 0.4m & APPROX HEIGHT OF 7m
 10. SHOWS APPROXIMATE POSITION OF ROAD LINEMARKING AND IS INDICATIVE ONLY
 11. BEARINGS SHOWN ARE MGA (MAP GRID OF AUSTRALIA) ADD APPROX. 1°00' FOR TRUE NORTH

SHEET 2 DETAIL AND LEVEL SHEET LAYOUT PLAN
SHEET 3-22 DETAIL AND LEVEL PLANS

LEGEND			
BENCH MARK		FIRE HYDRANT	■ FHYD
TELSTRA PIT	■ TEL	FIRE HOSE REEL	□ FHR
COMMS PIT	■ COM	WATER METER	⚙ WM
ELECTRIC LIGHT POLE	● ELP	WATER TAP	⌵ TAP
ELECTRICITY PIT	⊠ EPIT	IRRIGATION CONTROL VALVE	⊠ ICV
ELECTRICITY SWITCHBOARD	■ SWB	GAS VALVE	⊠ GAS
ELECTRICAL PLAQUE	○ EPLQ	GAS PLAQUE	□ PLQ
EARTHING ROD	○ EROD	GAS MARKER	⊠ GMKR
ELECTRICITY BOX	⊠ EL	GAS PILLAR	⊠ GPIL
CARD SWIPE	□ SWIPE	NITRO VALVE	○ NVL
AIR CONDITIONER UNIT	□ AC	INSPECTION OPENING	○ IO
POLE	○ POLE	INSPECTION PIT	○ IP
TICKET MACHINE	□ TM	DIP POINT	○ DIP
VENDING MACHINE	□ VM	VEHICLE CROSSING	(VC)
STREET SIGN	⊠ SS	PRAM CROSSING	(PC)
BOLLARD	○ BOL	SECURITY CAMERA	📷 SCAM
PIT WITH CONCRETE LID	□ CLID	INVERT LEVEL	I.L.
PIT WITH METAL LID	□ MLID	DEPTH TO SERVICE	(D0.8)
GRATED INLET PIT	■ GIP	UNABLE TO OPEN PIT	UTO
KERB INLET PIT	■ KIP	END OF TRACE OF SERVICE	EOT
STORMWATER PIT	□ SWLID	QUALITY LEVEL 'D' TRACE	QLD
MANHOLE	⌛ MH	COMMUNICATIONS (DBYD)	— C —
INTERCOM	□ IC	WATER (DBYD)	— W —
BOOM GATE	⇄ BG	STORMWATER (DBYD)	— SW —
GATE	▷◁	SEWER (DBYD)	— S —
SEWER INSPECTION POINT	○ SIP	ELECTRICITY (DBYD)	— E —
SEWER VENT	⚙ SEV	ELECTRICITY (DBYD)	— P —
MONITOR WELL	○ MW	GAS (DETECTED)	— G —
SEWER MANHOLE	⌛ SMH	FUEL SERVICE	— F(D) —
LAMP HOLE	○ LH	UNKNOWN SERVICE	— —
STOP VALVE	⊠ SV	INTERNAL SEWERS SYSTEM	-----
HYDRANT	■ HYD	TRADE WASTE	— TW —
		GAS (DETECTED)	— G(D) —
		COMMUNICATIONS (DETECTED)	— C(D) —
		WATER (DETECTED)	— W(D) —
		STORMWATER (DETECTED)	— SW(D) —
		SEWER (DETECTED)	— S(D) —
		ELECTRICITY (DETECTED)	— E(D) —
		SERVICE DEPTH	ie. (D1.2)
		END OF TRACE	(EOT)

Revision	Date	Description	Reference
H	00/00/00	—	00
G	00/00/00	—	00
F	00/00/00	—	00
E	00/00/00	—	00
D	14/08/20	ADDITIONAL DETECTED SERVICES (GAS) ADDED — REV CLOUDS ADDED	092
C	04/08/20	ADDITIONAL DETECTED SERVICES ADDED	092
B	16/07/20	ADDITIONAL DETAIL & LEVELS AND DETECTED SERVICES ADDED	092
A	22/05/20	SHEET 7 RONALD McDONALD HOUSE ADDED	088





THIS IS THE PLAN REFERRED TO IN MY LETTER DATED:

.....

Registered Surveyor NSW

Client HEALTH INFRASTRUCTURE

Drawing title

PLAN OF DETAIL AND LEVELS AND UNDERGROUND SERVICE DETECTION OVER PART OF WESTMEAD HOSPITAL

datum AHD

site Area N/A

LGA CITY OF PARRAMATTA

reference number 32572 088DT


scale N/A

date of survey 09/12/19

SHEET 22

OF 1

MGA

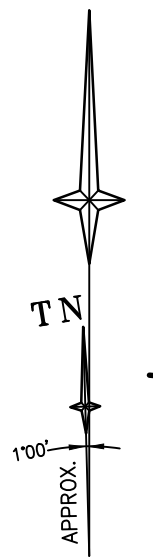

SHEET 3

SHEET 4

SHEET 5

SHEET 6

SHEET 7

TOONGABBIE

REDBANK ROAD

CREEK

DP 1194390

DP 1119583

SHEET 8

SHEET 9

SHEET 10

SHEET 11

DP 1194390

SHEET 12

SHEET 13

SHEET 14

SHEET 15

DP 808447

DRAGONFLY DRIVE

REDBANK

SHEET 17

SHEET 18

SHEET 18

101
DP 1119583

SHEET 16

DP 1194390

SHEET 20

SHEET 21

SHEET 22

DP 808447


2
DP 1194390

HAWKESBURY ROAD

JESSIE ST

HAINSWORTH STREET

BRIDGE RD

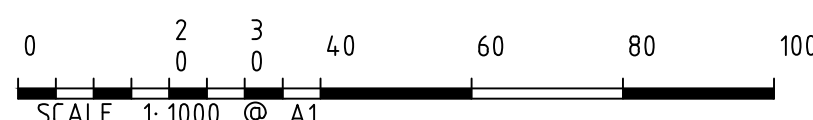

THIS IS THE PLAN REFERRED TO IN MY LETTER DATED: _____
Registered Surveyor NSW

Client: HEALTH INFRASTRUCTURE
Drawing title: PLAN OF DETAIL AND LEVELS AND UNDERGROUND SERVICE DETECTION OVER PART OF WESTMEAD HOSPITAL

datum	AHD	reference number	32572 088DT
site Area	N/A	scale	1:1000 @A1
LGA	CITY OF PARRAMATTA	date of survey	09/12/19
		SHEET OF	22 2




Client	HEALTH INFRASTRUCTURE
Drawing title	PLAN OF DETAIL AND LEVELS AND UNDERGROUND SERVICE DETECTION OVER PART OF WESTMEAD HOSPITAL

datum AHD	reference number	32572 088DT
site Area N/A	scale	date of survey
	1:200 @A1	09/12/19
LGA CITY OF PARRAMATTA	SHEET	3

MGA

TN

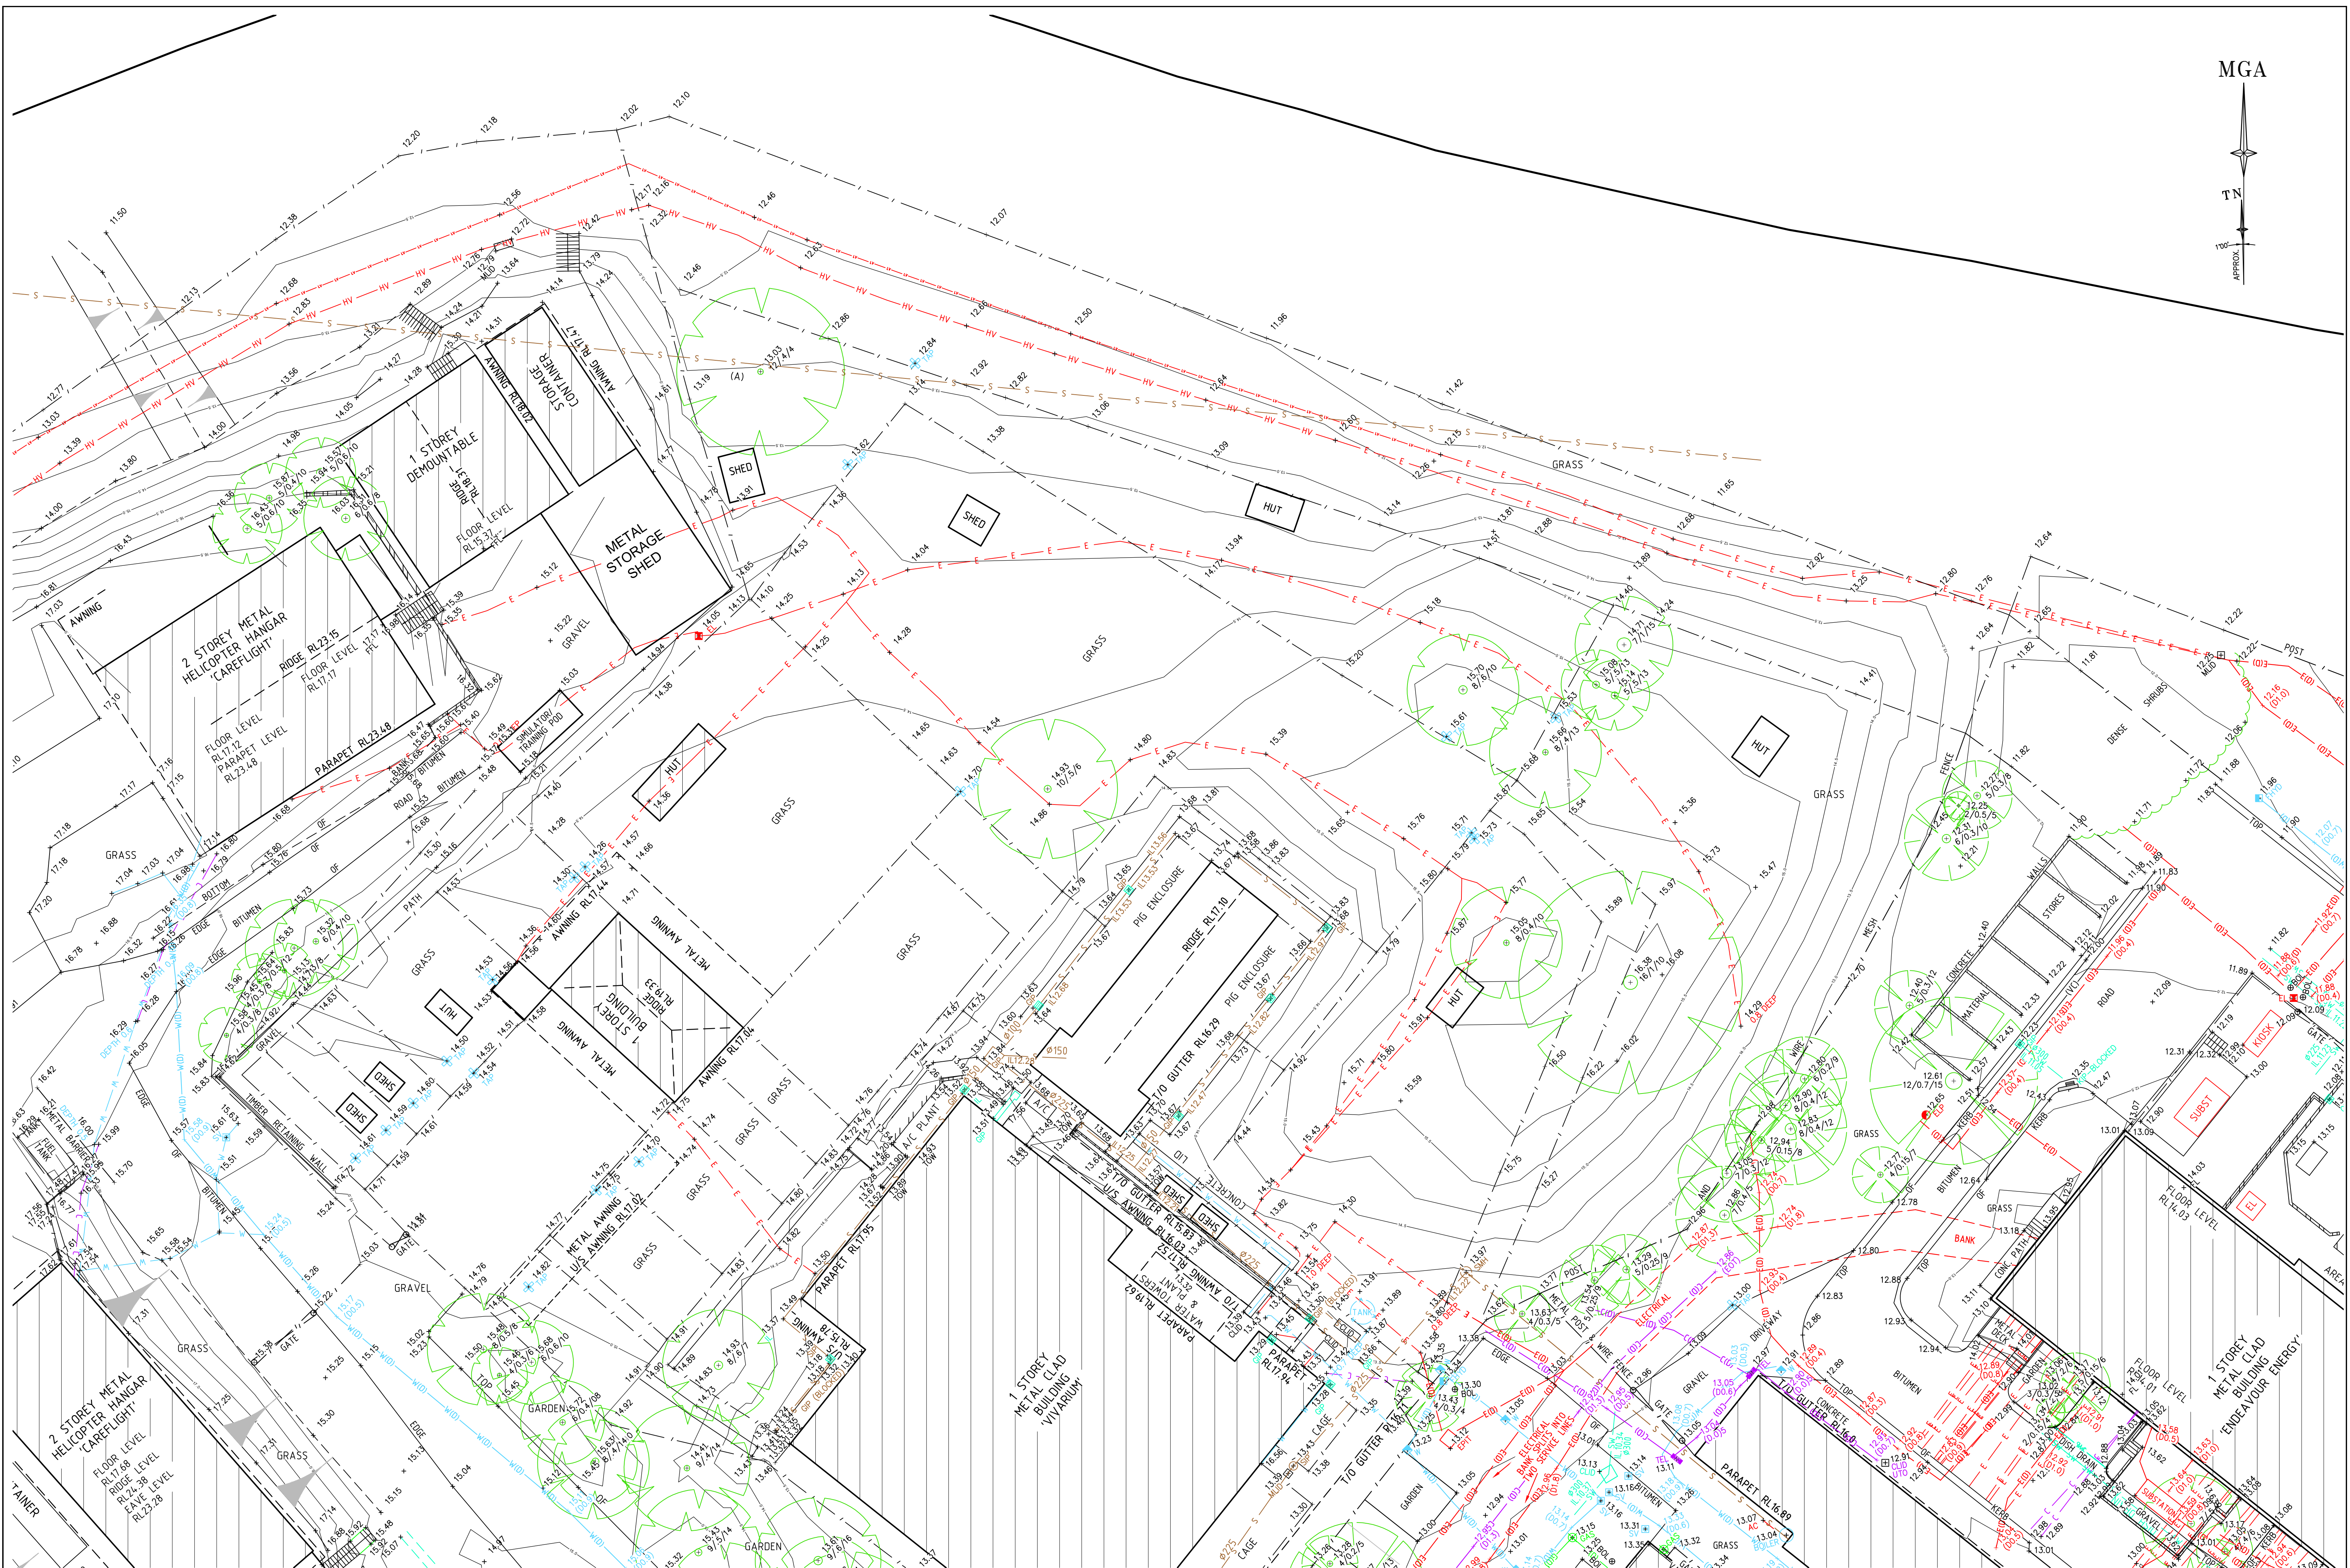100'
APPROX

SEE SHEET 1 FOR NOTES AND LEGEND

0 4 6 8 12 16 20
SCALE 1:200 @ A1

www.lts.com.au | P 1300 587 000

THIS IS THE PLAN REFERRED
TO IN MY LETTER
DATED:

Registered Surveyor NSW

Client: HEALTH INFRASTRUCTURE
Drawing title:
PLAN OF DETAIL AND LEVELS AND UNDERGROUND
SERVICE DETECTION OVER PART OF WESTMEAD HOSPITAL

datum
AHD
site Area
N/A
LGA
CITY OF PARRAMATTA


reference
number
32572 088DT
scale
1:200 @ A1
date of survey
09/12/19

SHEET
22
4

MGA

TN

100'
APPROX

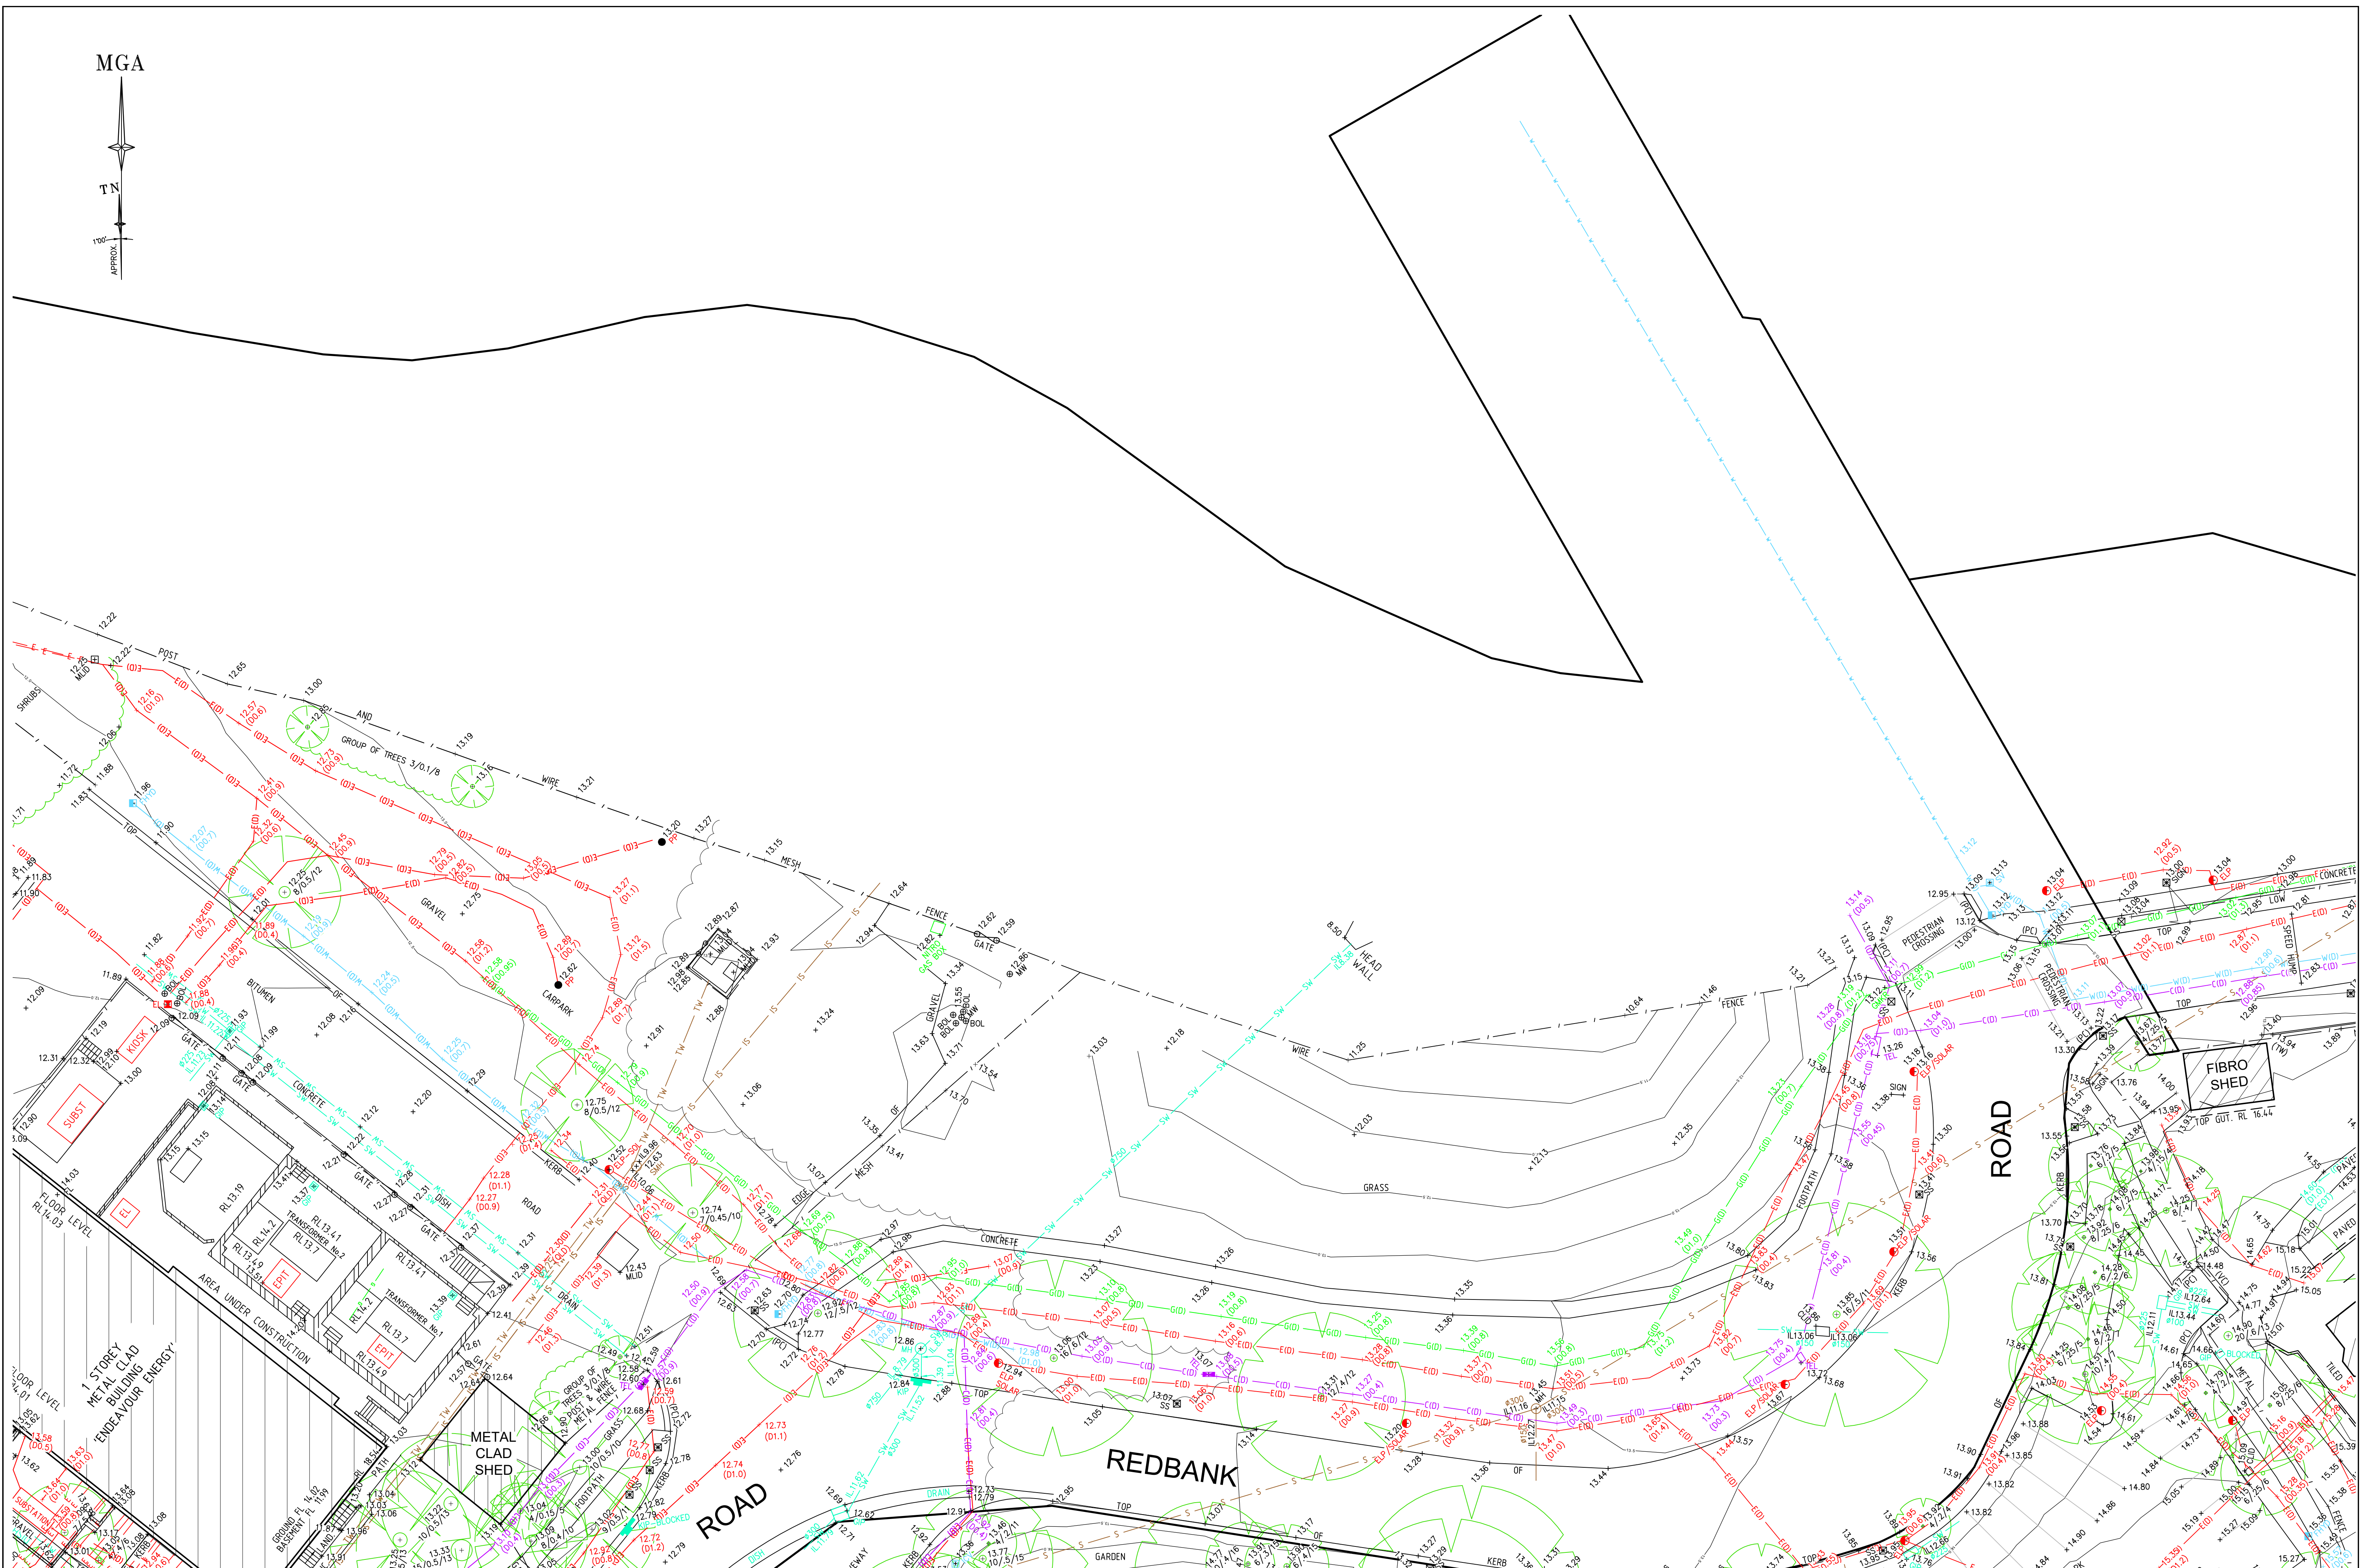



SEE SHEET 1 FOR NOTES AND LEGEND



THIS IS THE PLAN REFERRED TO IN MY LETTER DATED: _____
Registered Surveyor NSW

Client: HEALTH INFRASTRUCTURE
Drawing title: PLAN OF DETAIL AND LEVELS AND UNDERGROUND SERVICE DETECTION OVER PART OF WESTMEAD HOSPITAL
reference number: 32572 088DT
scale: 1:200 @ A1
date of survey: 09/12/19
LGA: CITY OF PARRAMATTA
SHEET: 5

datum: AHD
site Area: N/A
reference number: 32572 088DT
scale: 1:200 @ A1
date of survey: 09/12/19
LGA: CITY OF PARRAMATTA
SHEET: 5

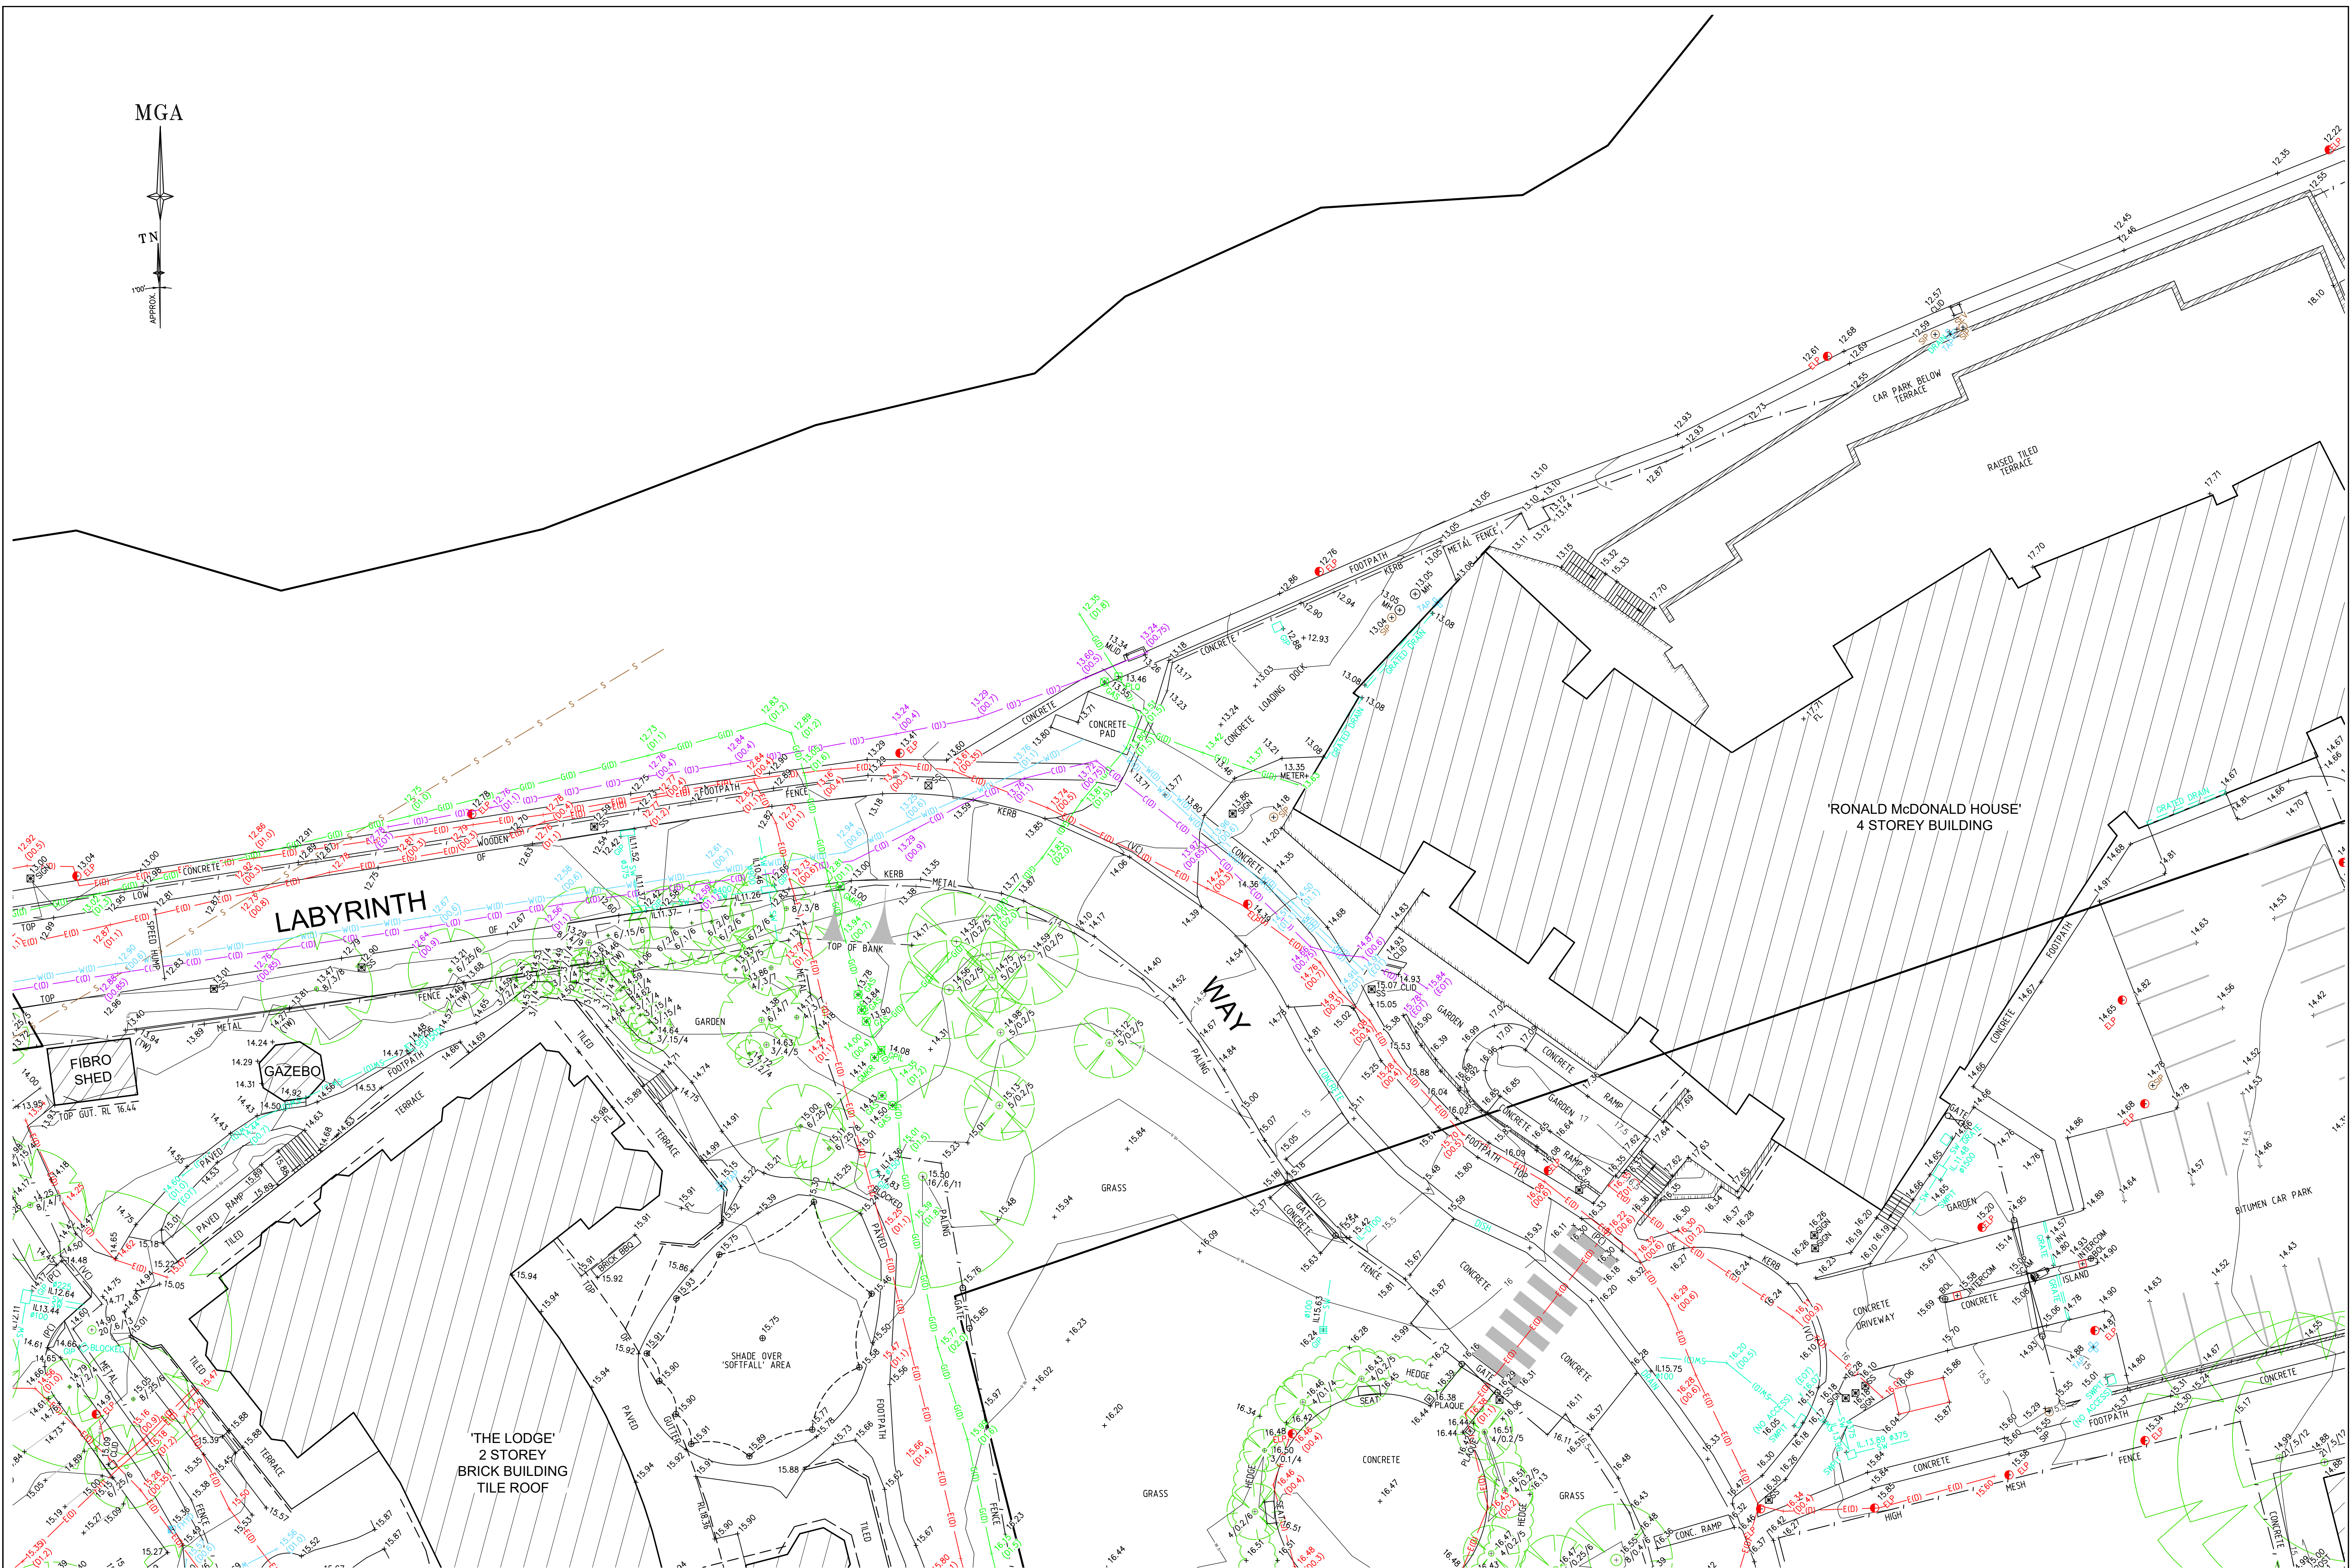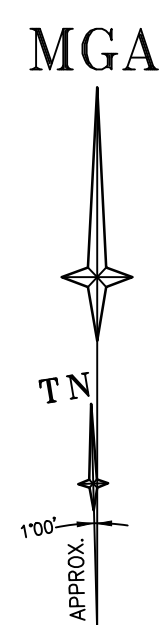

SEE SHEET 1 FOR NOTES AND LEGEND




THIS IS THE PLAN REFERRED
TO IN MY LETTER
DATED:

.....
Registered Surveyor NSW

Client	HEALTH INFRASTRUCTURE
Drawing title	PLAN OF DETAIL AND LEVELS AND UNDERGROUND SERVICE DETECTION OVER PART OF WESTMEAD HOSPITAL

datum AHD	reference number	32572 088D
site Area N/A	scale	date of survey
LGA	1:200 @A1	09/12/19
CITY OF PARRAMATTA	SHEET	6
	OF	22

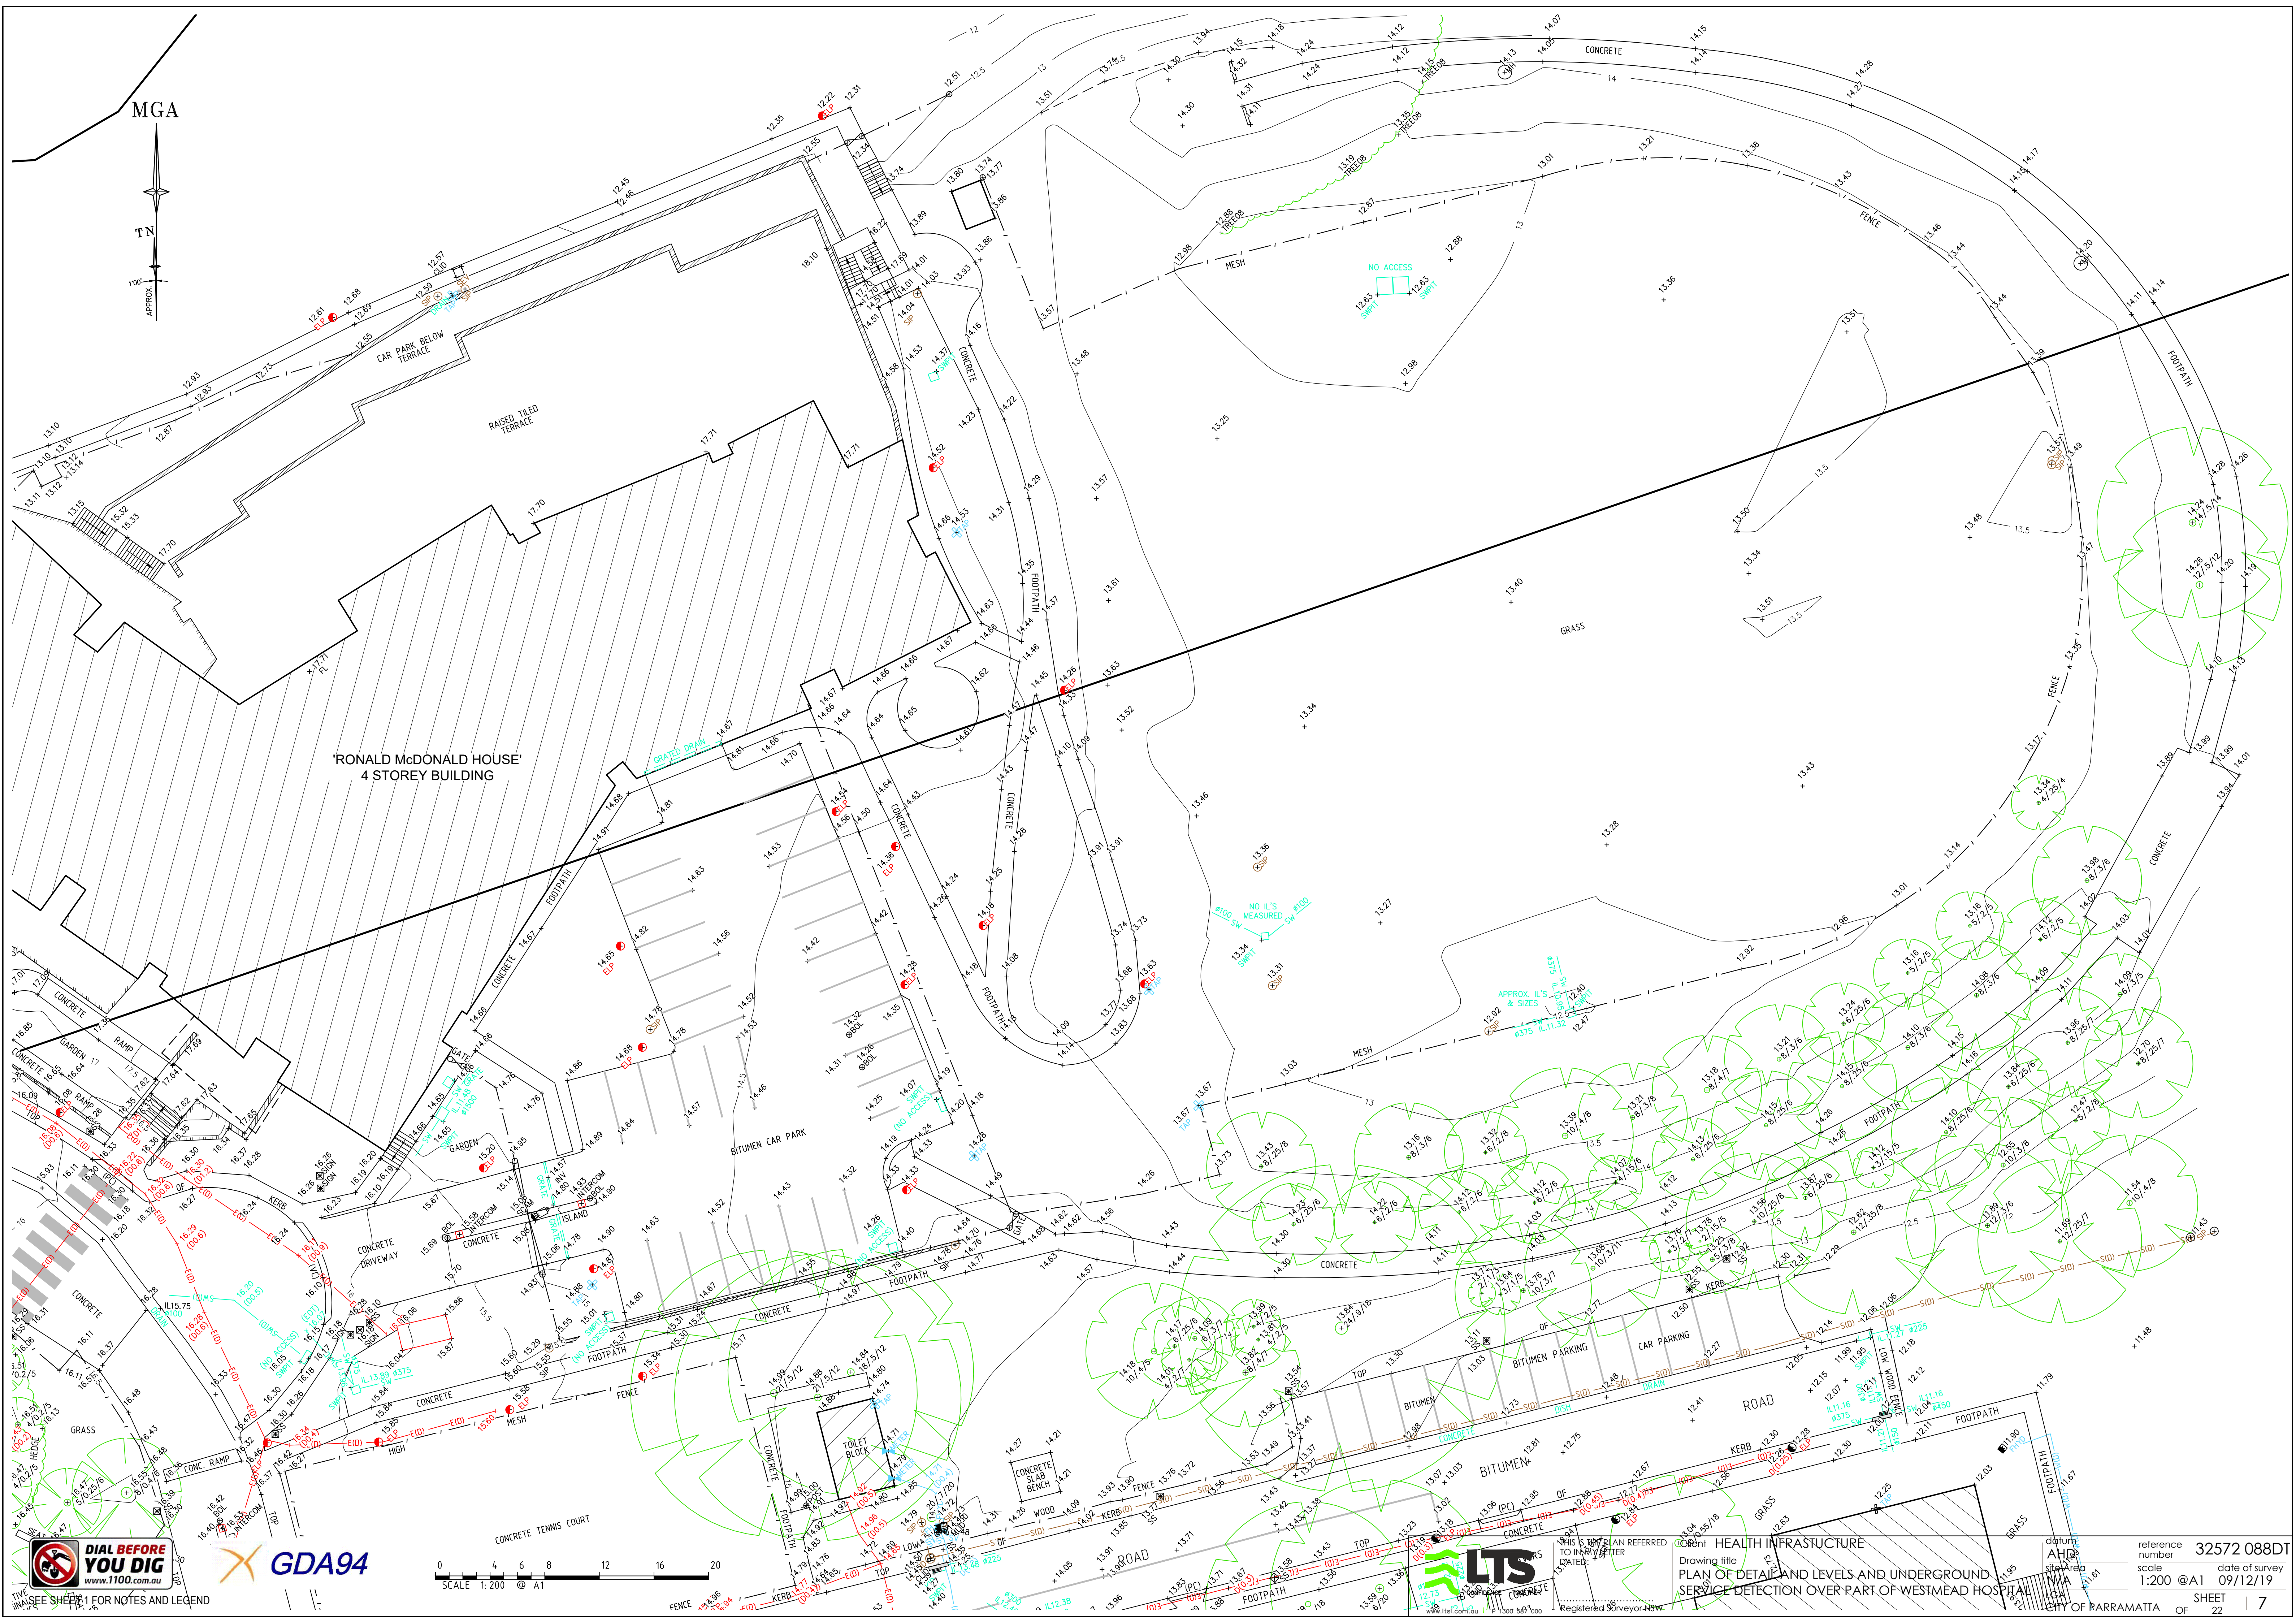



GDA94



HEALTH INFRASTRUCTURE
Drawing title
PLAN OF DETAIL AND LEVELS AND UNDERGROUND
SERVICE DETECTION OVER PART OF WESTMEAD HOSPITAL
DATE: 09/12/19
DRAWN BY: [Name]
CHECKED BY: [Name]
REGISTERED SURVEYOR: [Name]

reference number 32572 088DT
scale 1:200 @ A1
date of survey 09/12/19
SHEET 22 OF 7

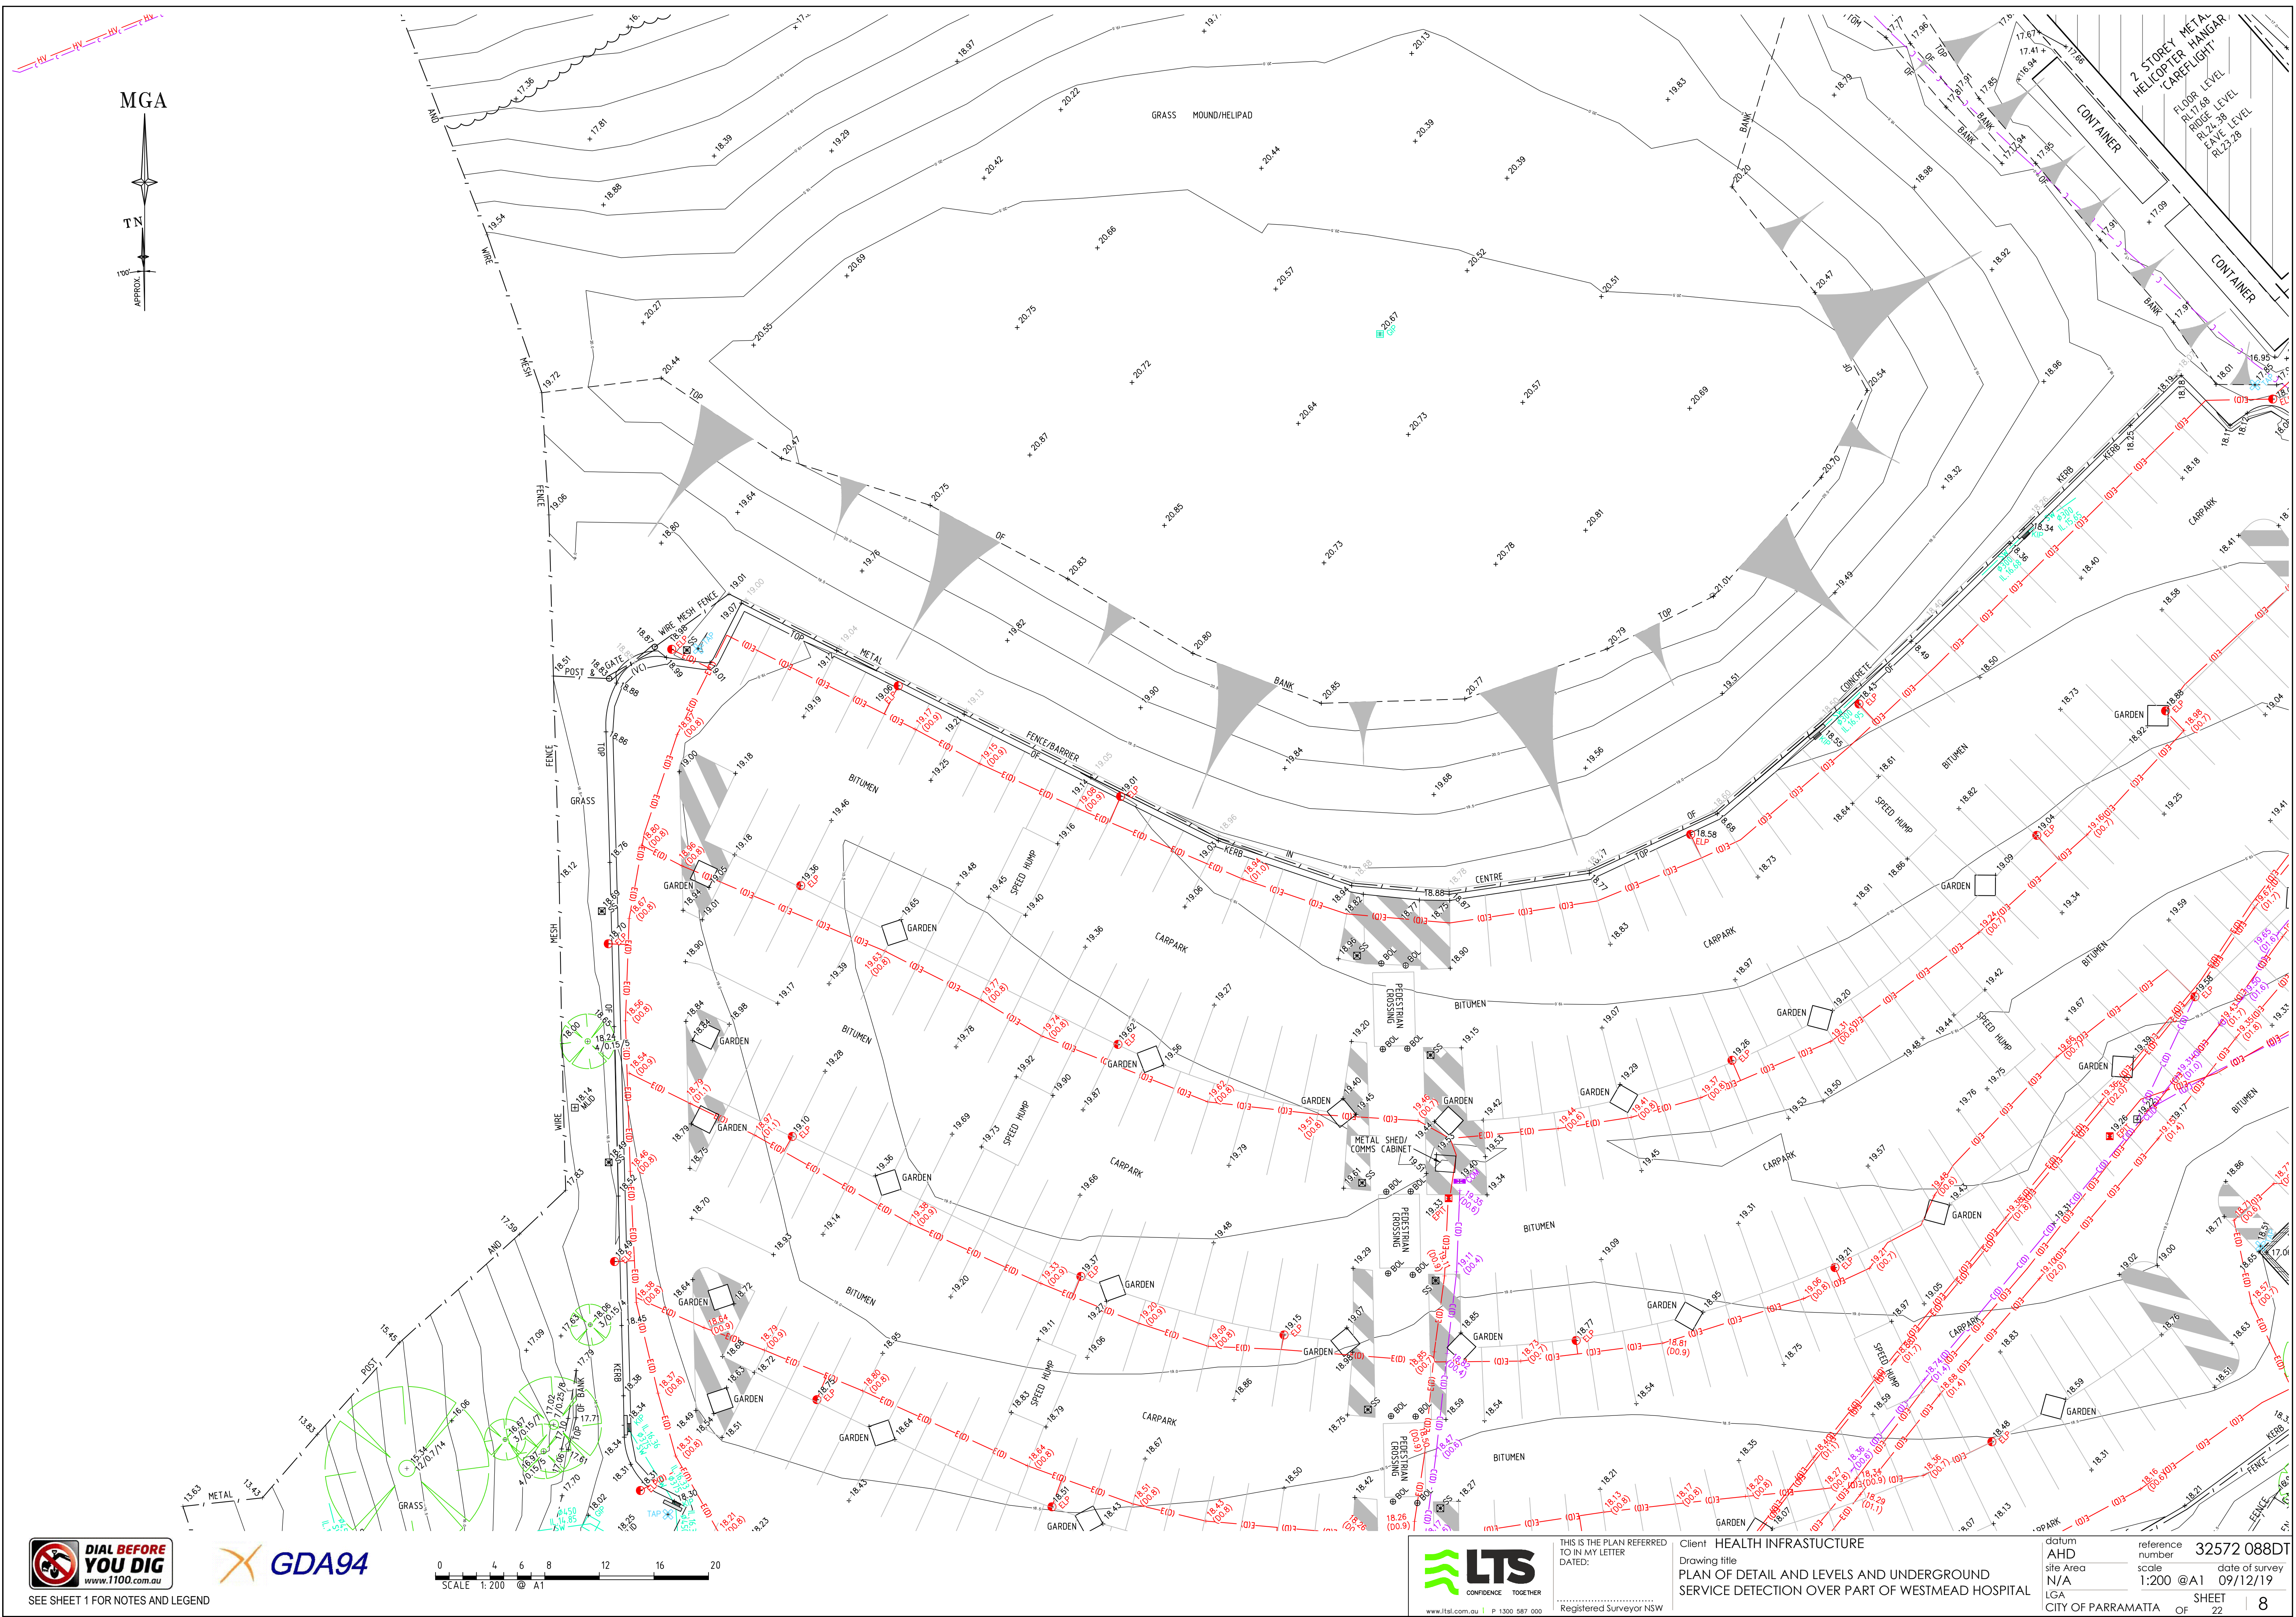

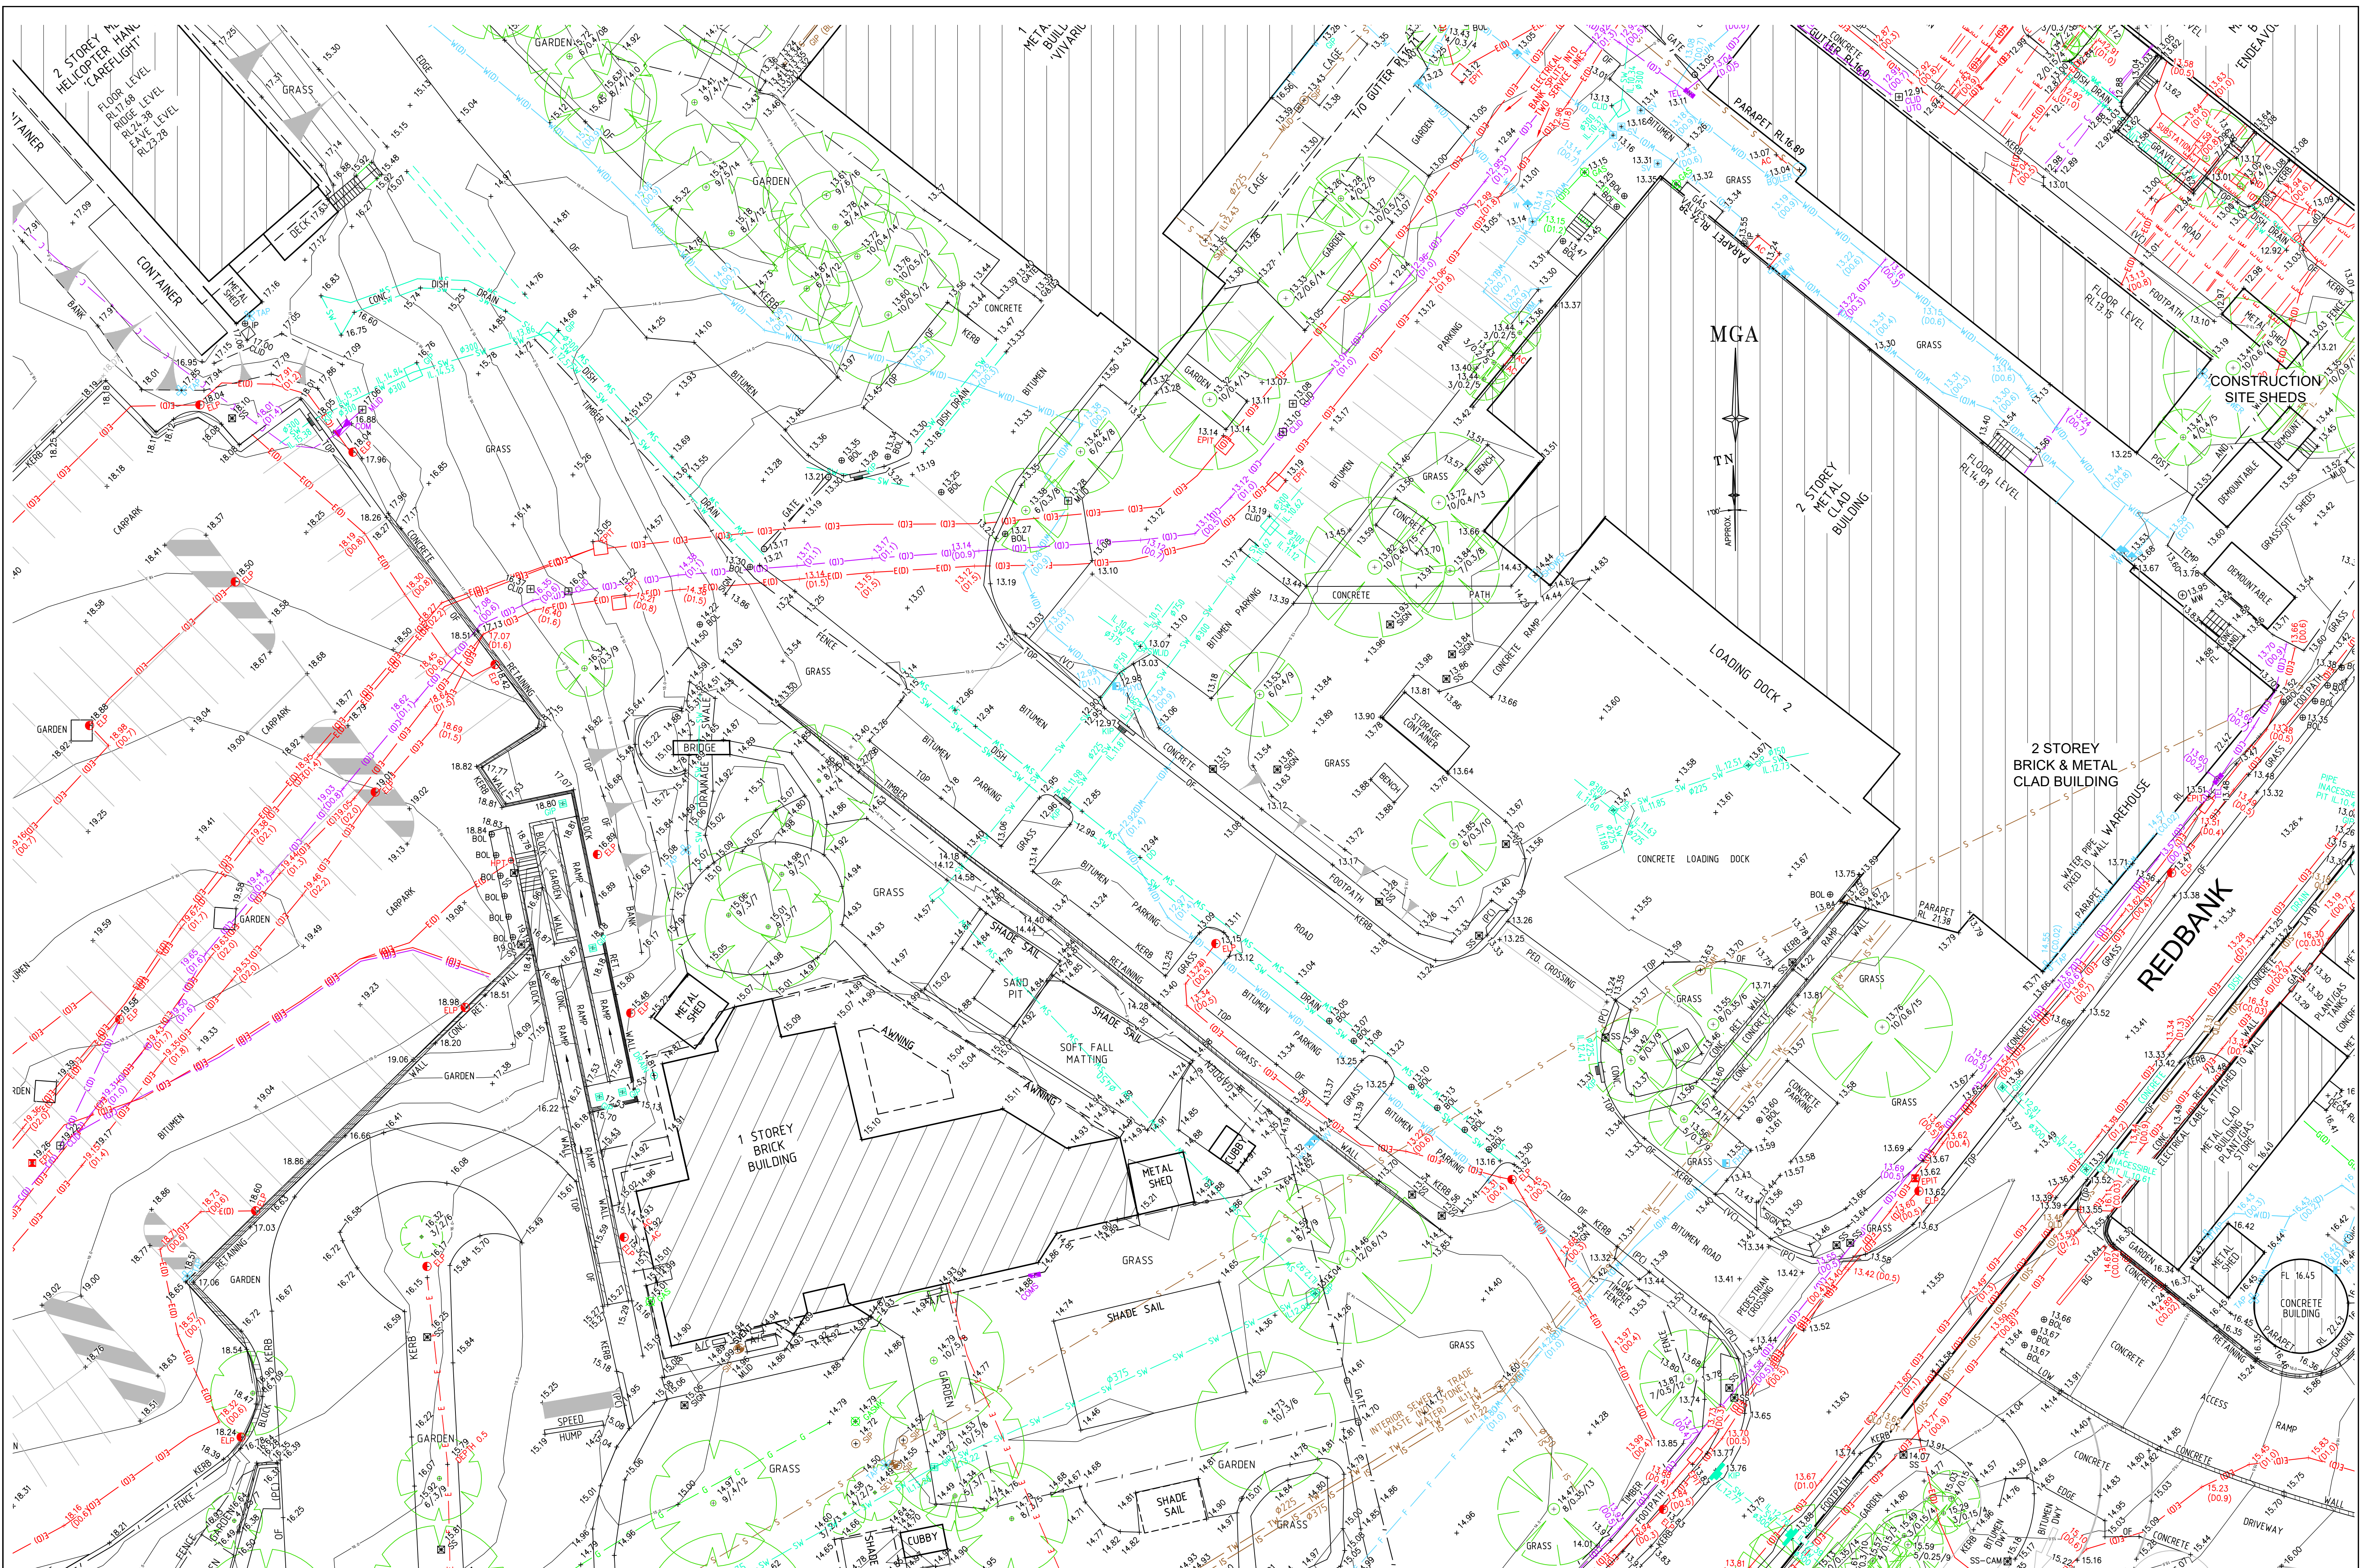


SEE SHEET 1 FOR NOTES AND LEGEND



THIS IS THE PLAN REFERRED TO IN MY LETTER DATED:
Client: HEALTH INFRASTRUCTURE
Drawing title: PLAN OF DETAIL AND LEVELS AND UNDERGROUND SERVICE DETECTION OVER PART OF WESTMEAD HOSPITAL
Registered Surveyor NSW

datum	AHD	reference number	32572 088DT
site Area	N/A	scale	1:200 @A1
LGA	CITY OF PARRAMATTA	date of issue	09/12/19
		SHEET	22
			9

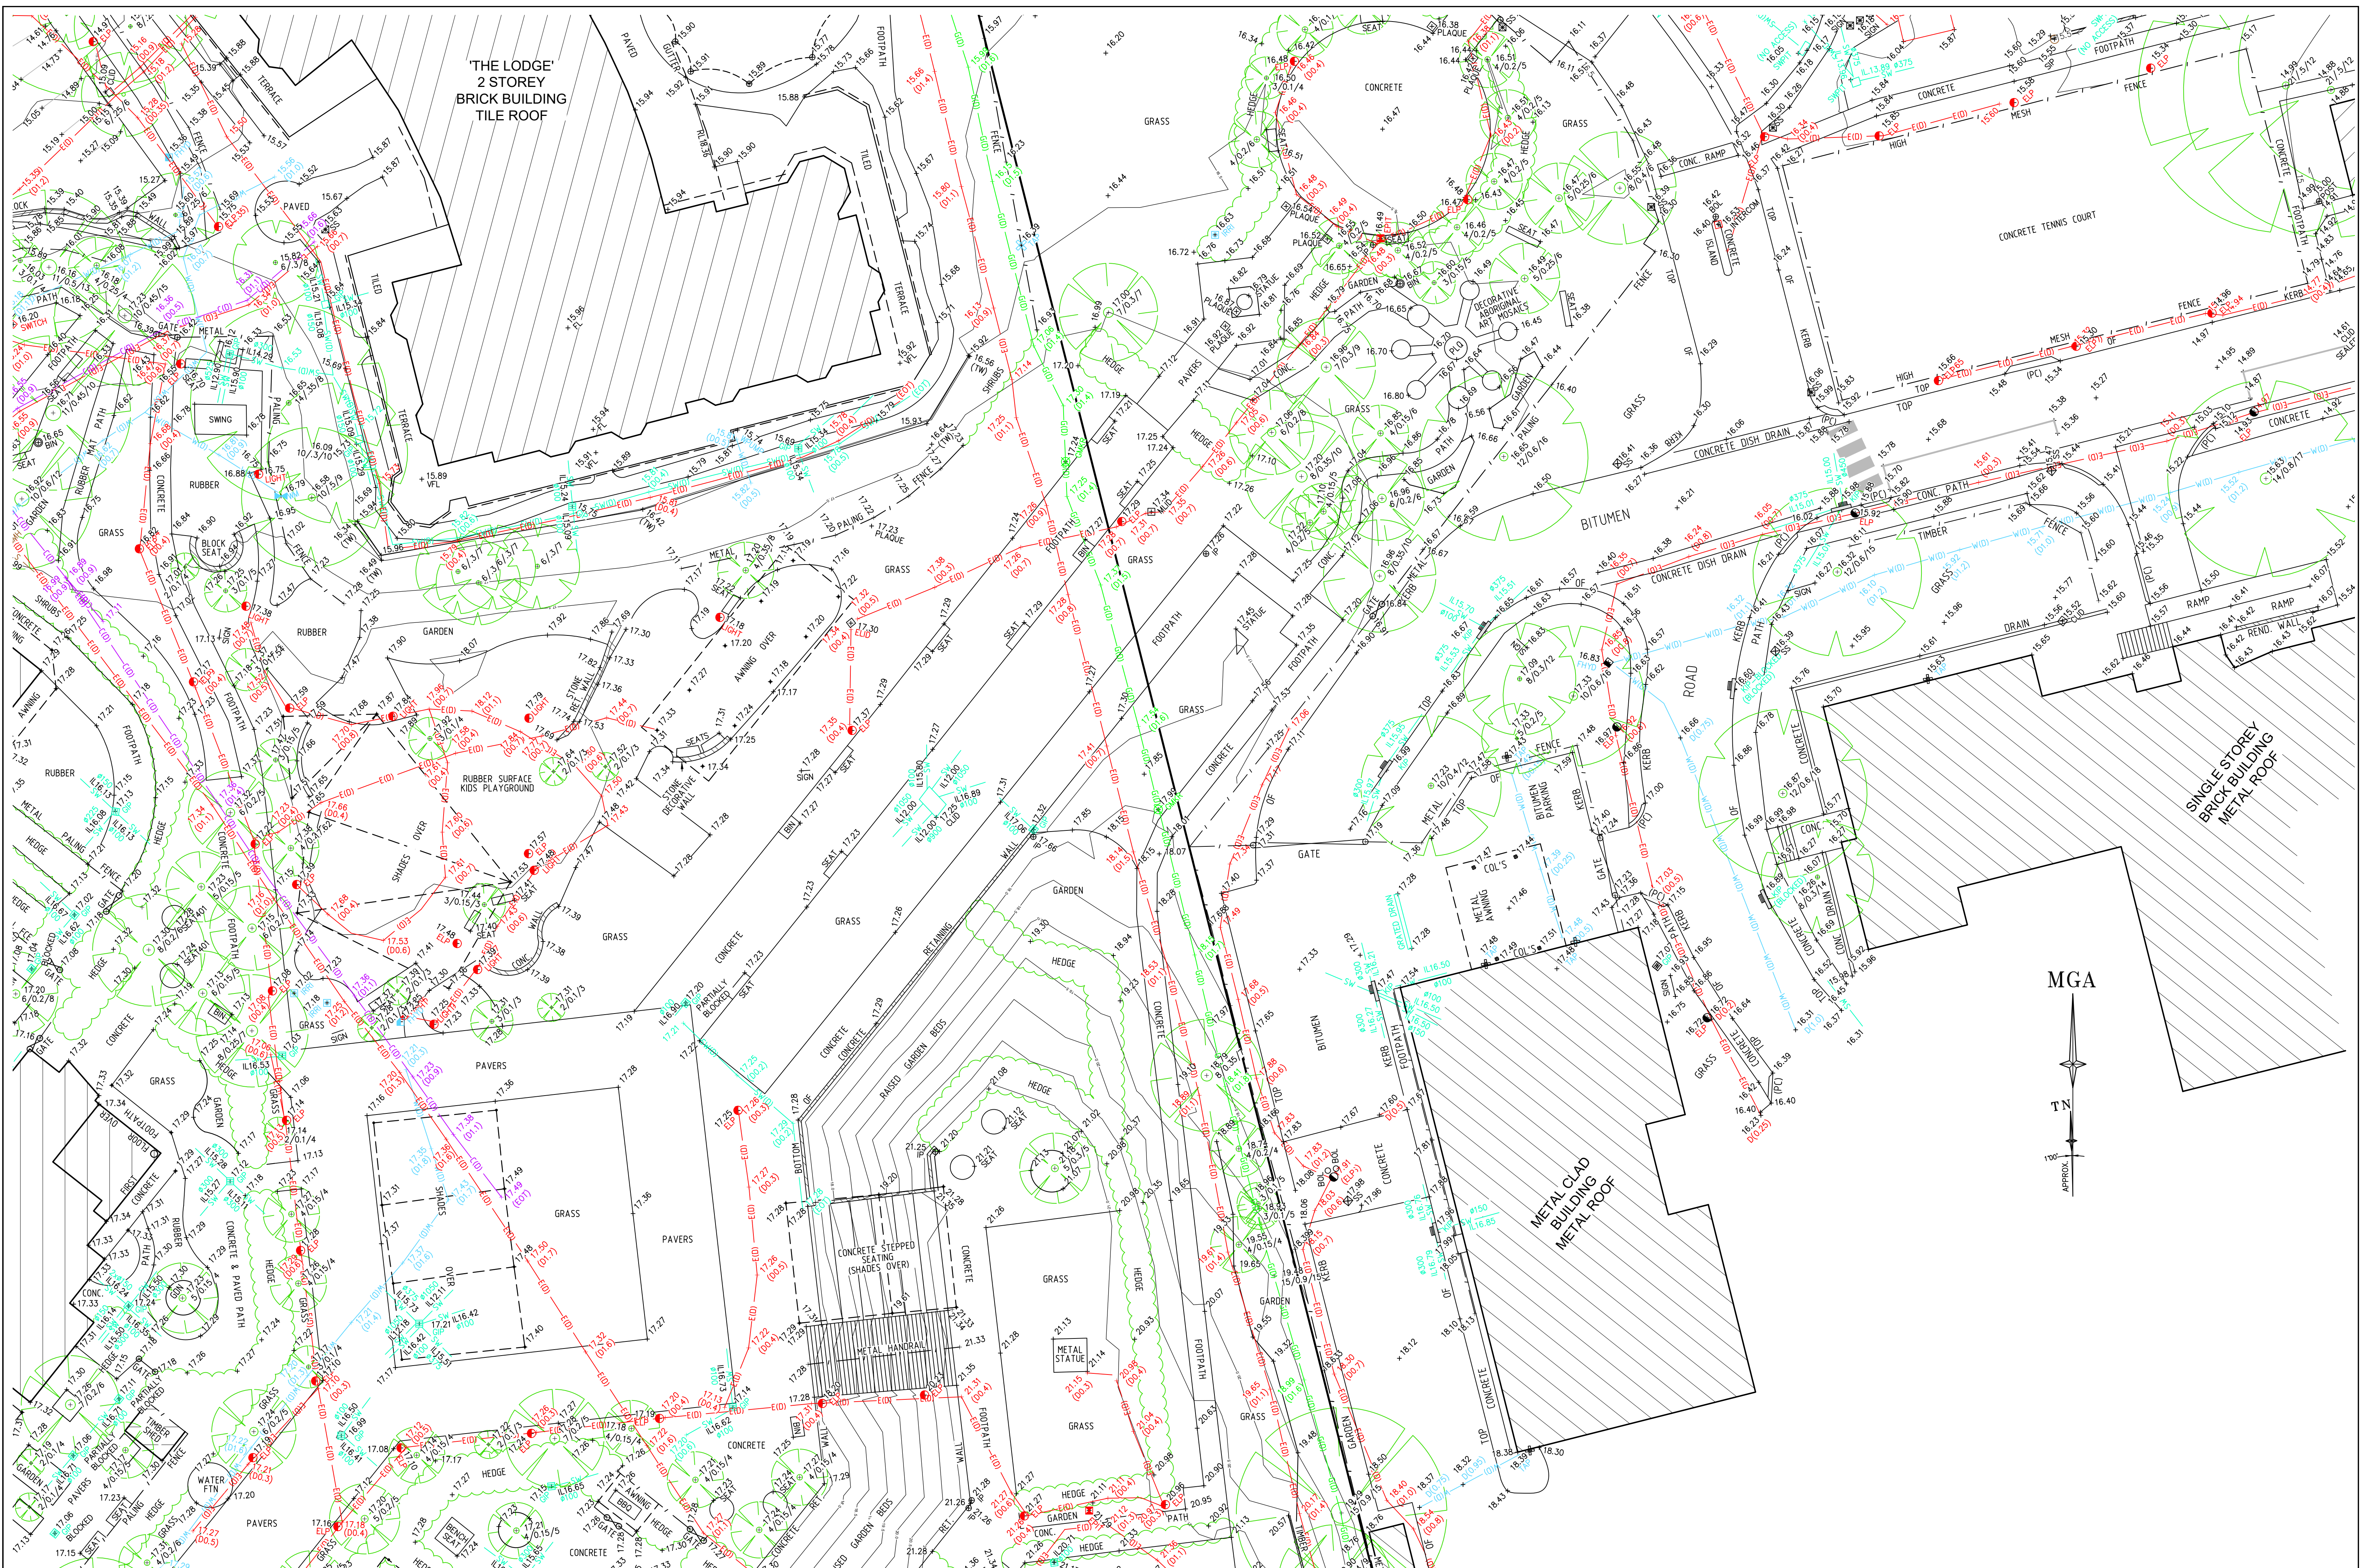


SEE SHEET 1 FOR NOTES AND LEGEND




THIS IS THE PLAN REFERRED TO IN MY LETTER DATED:
Client: HEALTH INFRASTRUCTURE
Drawing title: PLAN OF DETAIL AND LEVELS AND UNDERGROUND SERVICE DETECTION OVER PART OF WESTMEAD HOSPITAL
Registered Surveyor NSW

Client: HEALTH INFRASTRUCTURE
Drawing title: PLAN OF DETAIL AND LEVELS AND UNDERGROUND SERVICE DETECTION OVER PART OF WESTMEAD HOSPITAL
datum: AHD
site Area: N/A
LGA: CITY OF PARRAMATTA

reference number: 32572 088DT
scale: 1:200 @ A1
date of survey: 09/12/19
SHEET 22 OF 22

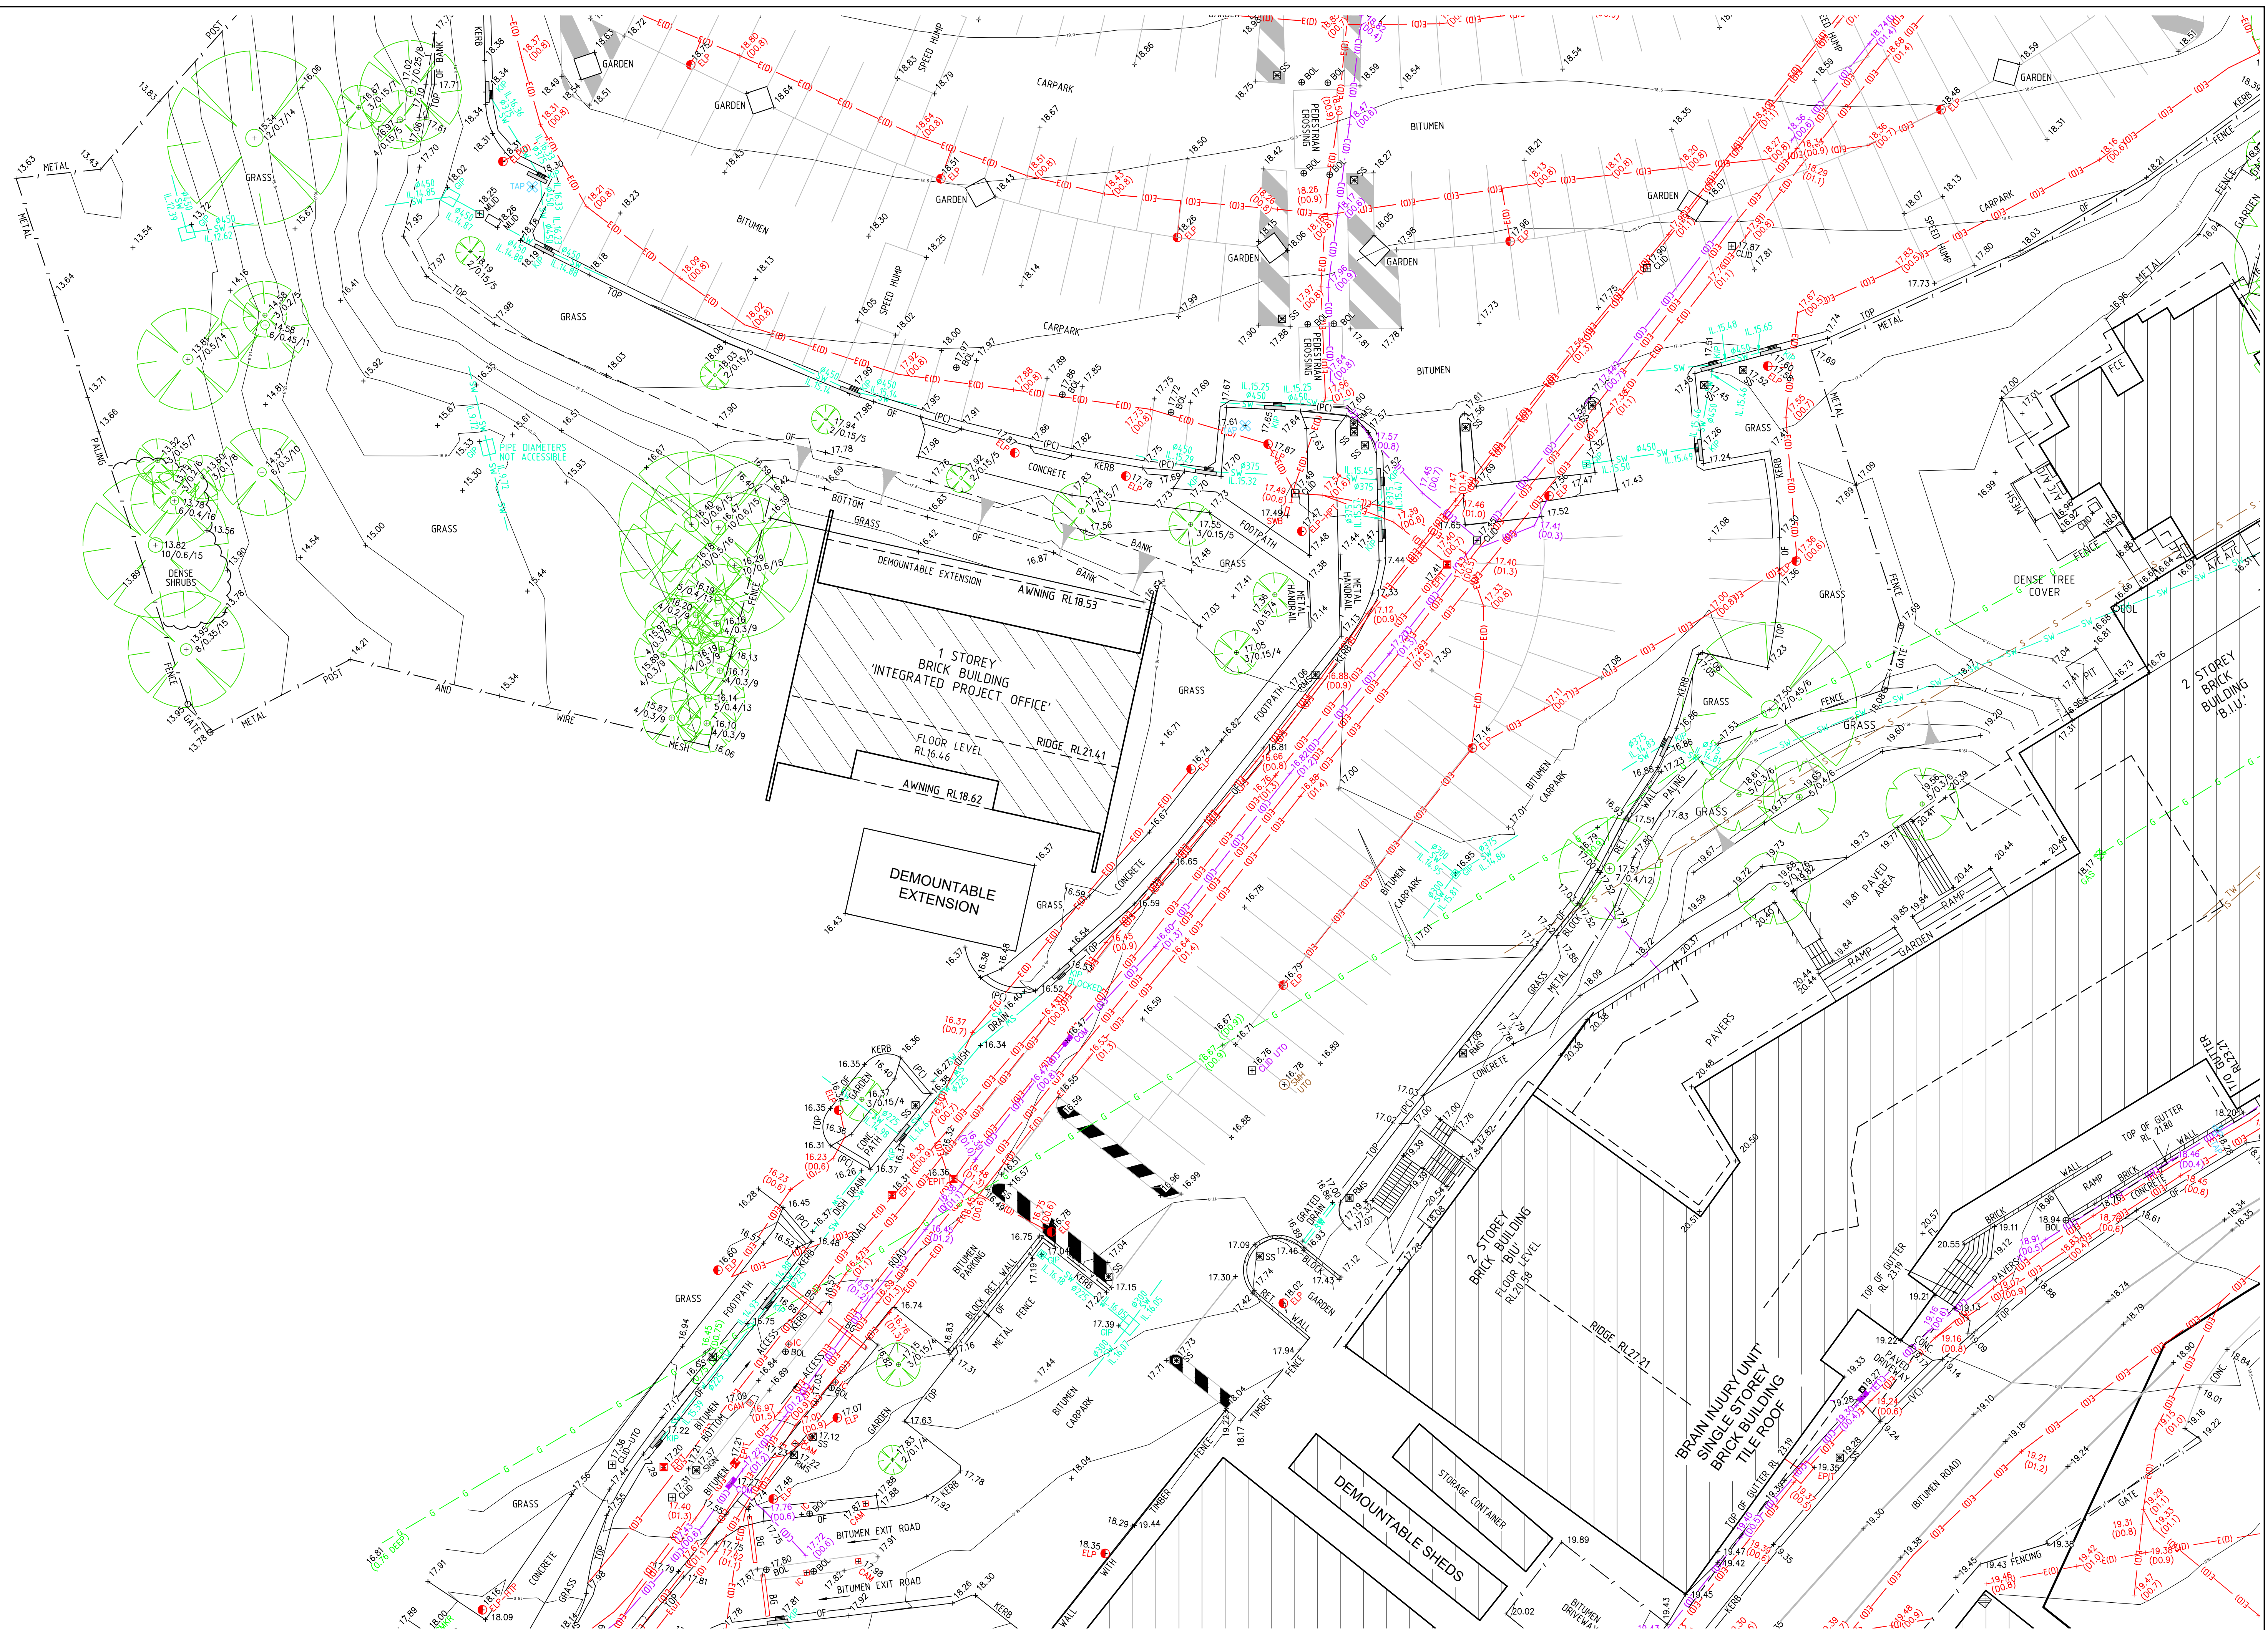


MGA

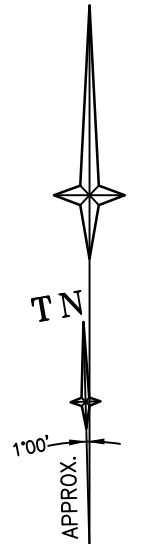

THIS IS THE PLAN REFERRED TO IN MY LETTER DATED:
Registered Surveyor NSW

Client: HEALTH INFRASTRUCTURE
Drawing title: PLAN OF DETAIL AND LEVELS AND UNDERGROUND SERVICE DETECTION OVER PART OF WESTMEAD HOSPITAL




datum: AHD
site Area: N/A
LGA: CITY OF PARRAMATTA
reference number: 32572 088DT
scale: 1:200 @ A1
date of survey: 09/12/19
SHEET 22 OF 22


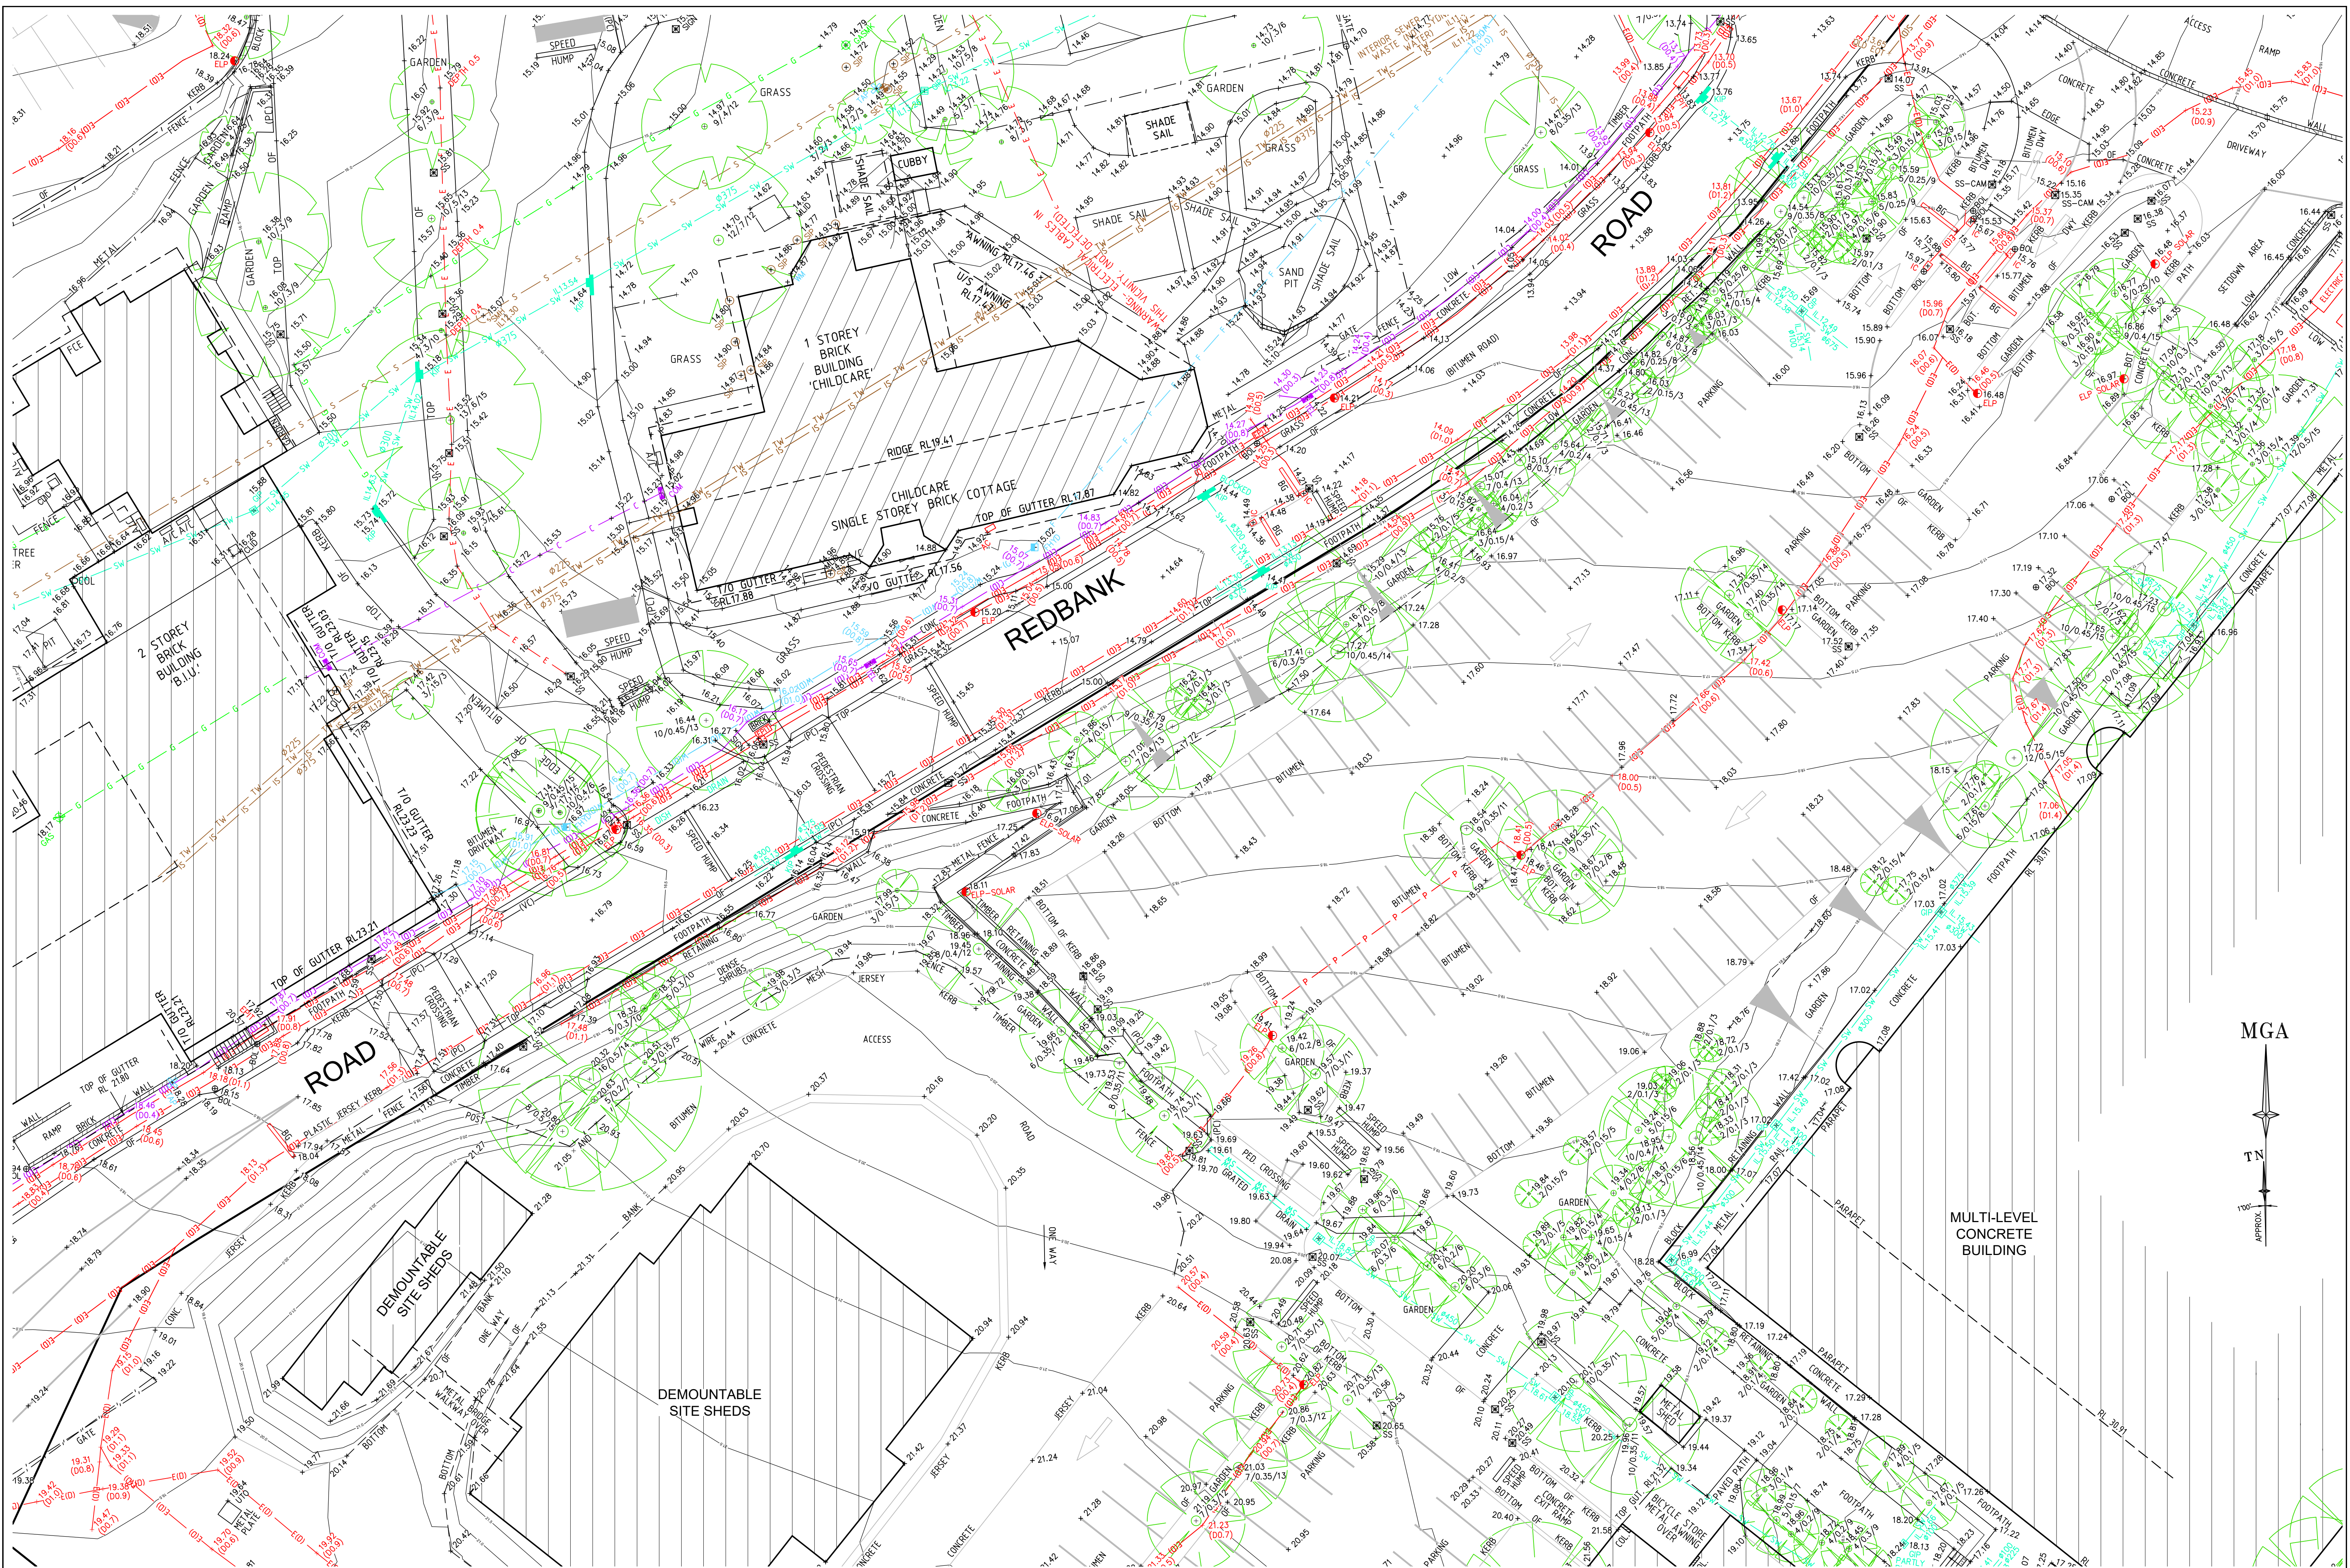


THIS IS THE PLAN REFERRED TO IN MY LETTER DATED:

Client: HEALTH INFRASTRUCTURE
Drawing title: PLAN OF DETAIL AND LEVELS AND UNDERGROUND SERVICE DETECTION OVER PART OF WESTMEAD HOSPITAL

datum	AHD	reference number	32572 088DT
site Area	N/A	scale	1:200 @ A1
LGA	CITY OF PARRAMATTA	date of survey	09/12/19
		SHEET	13

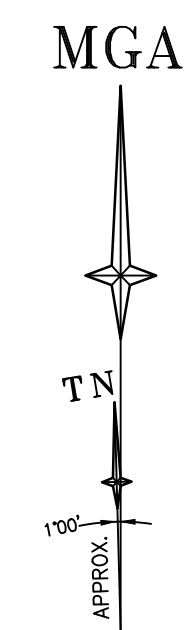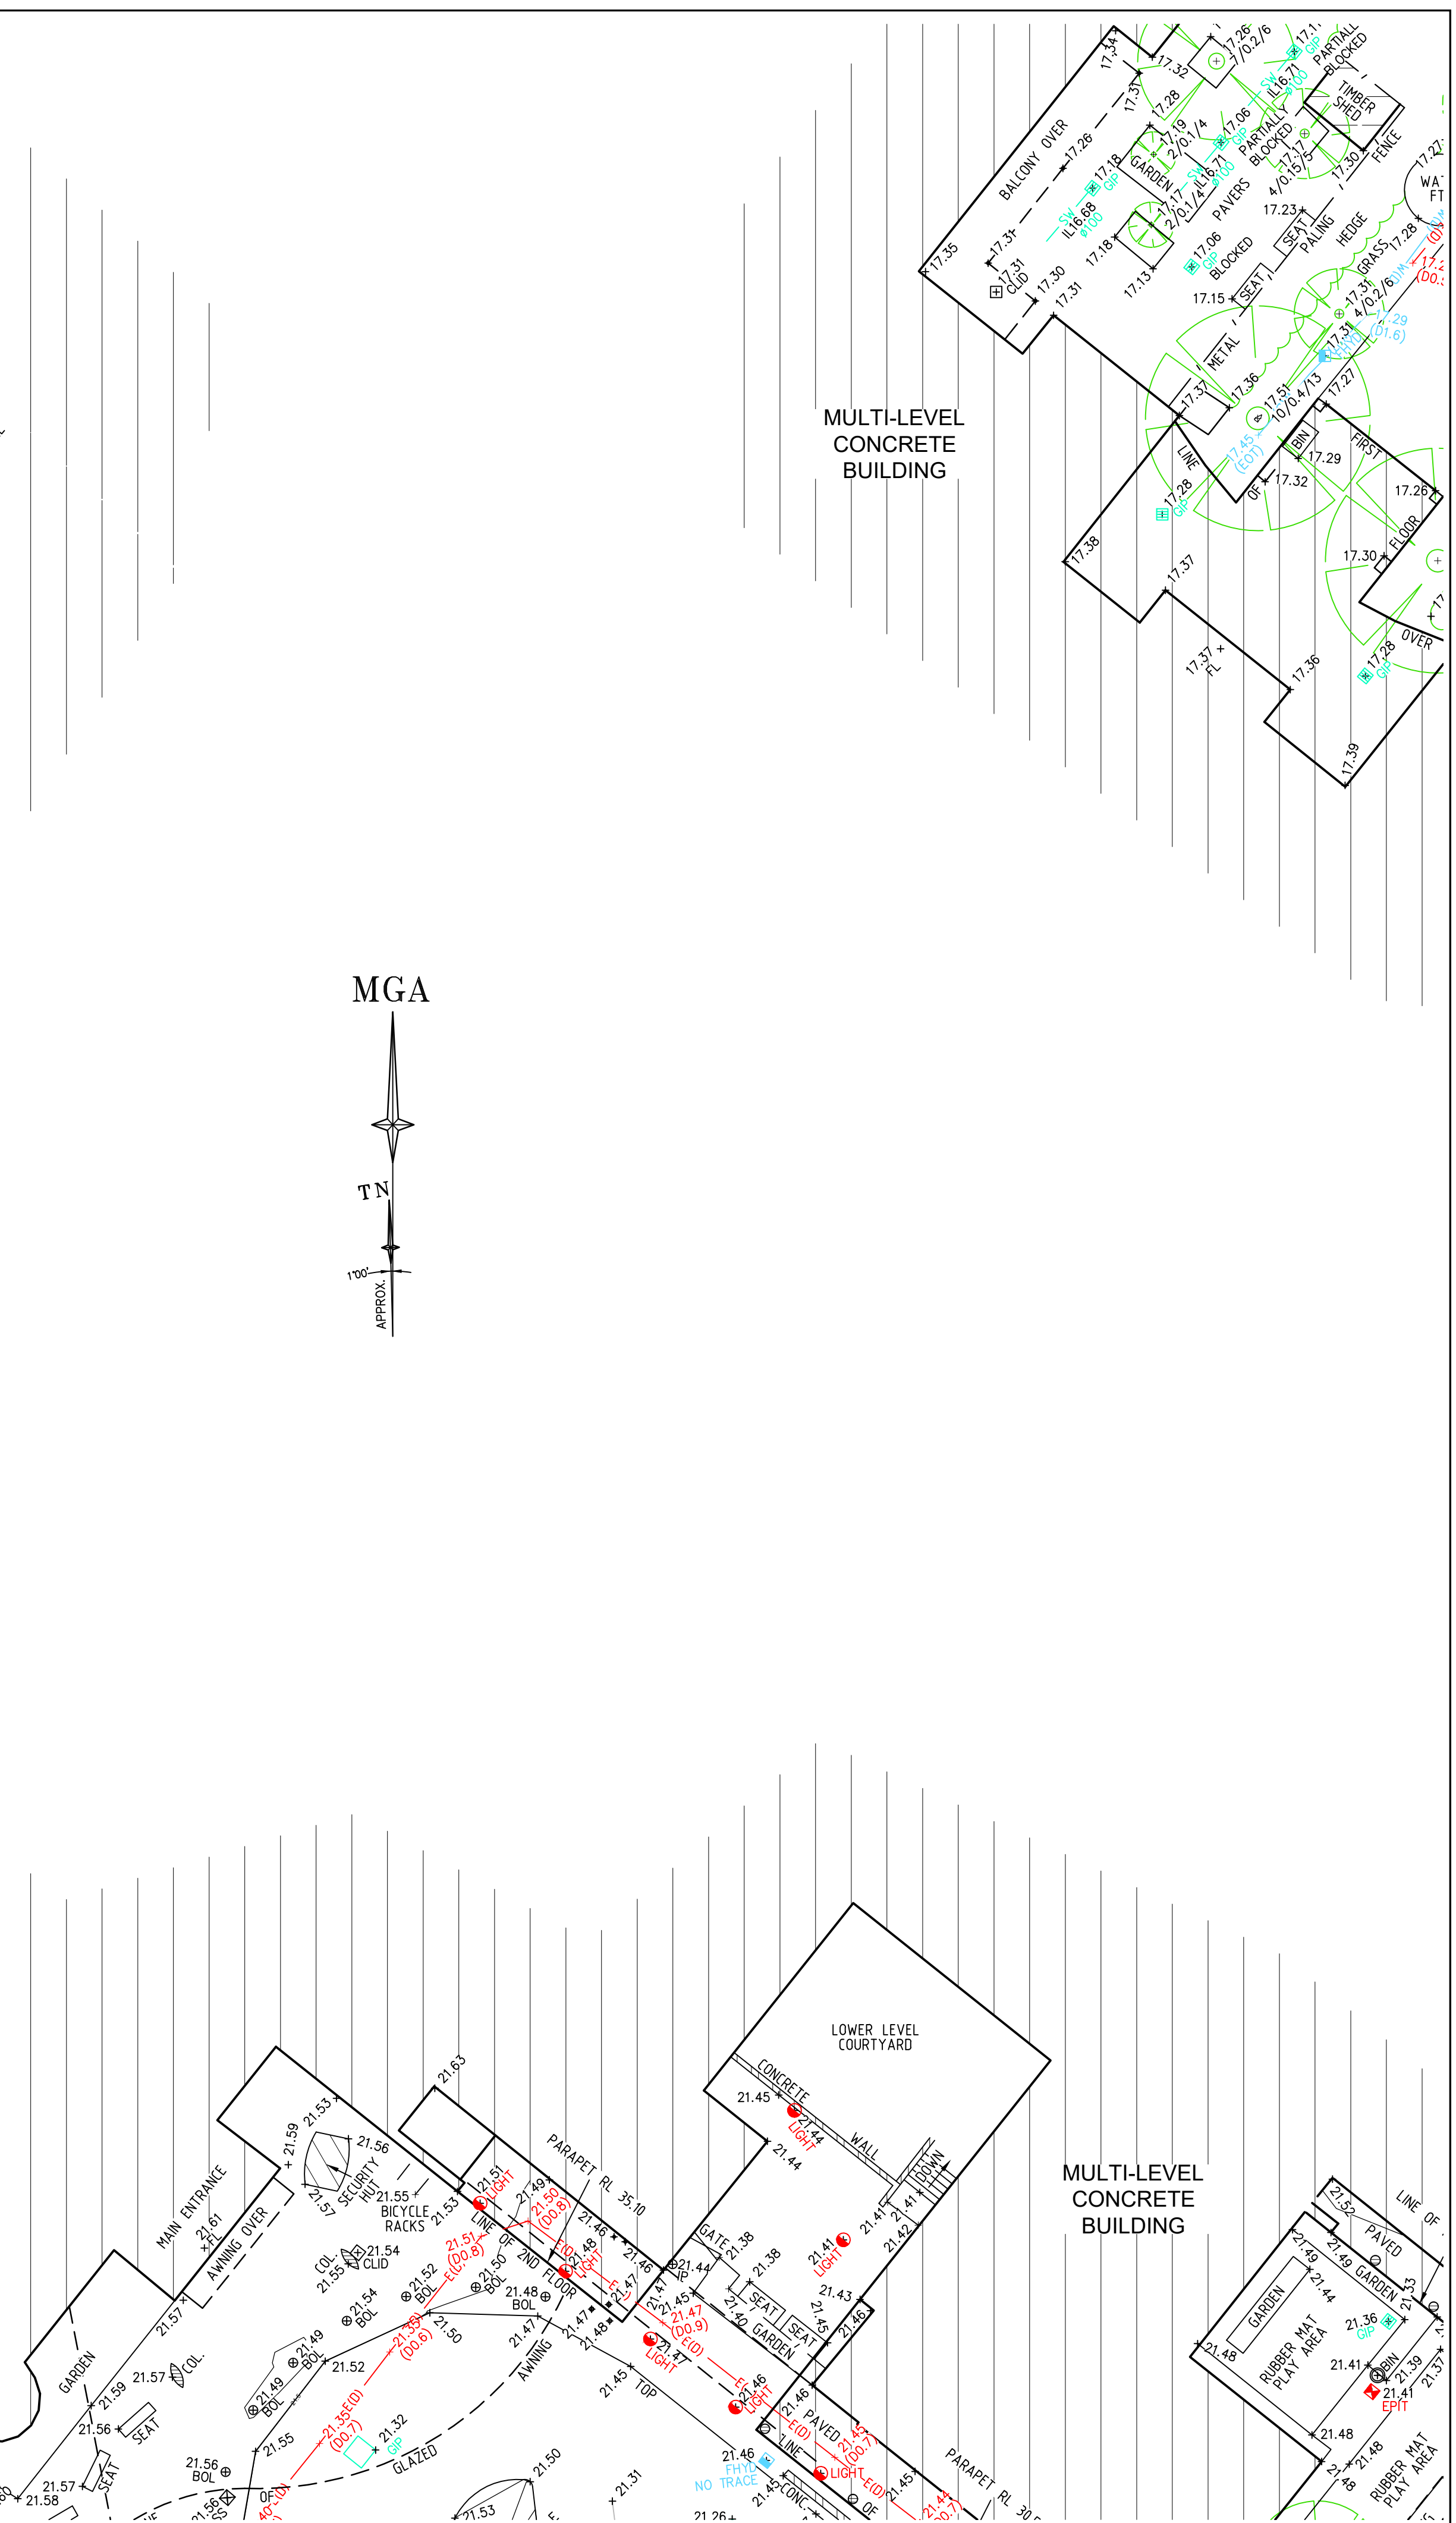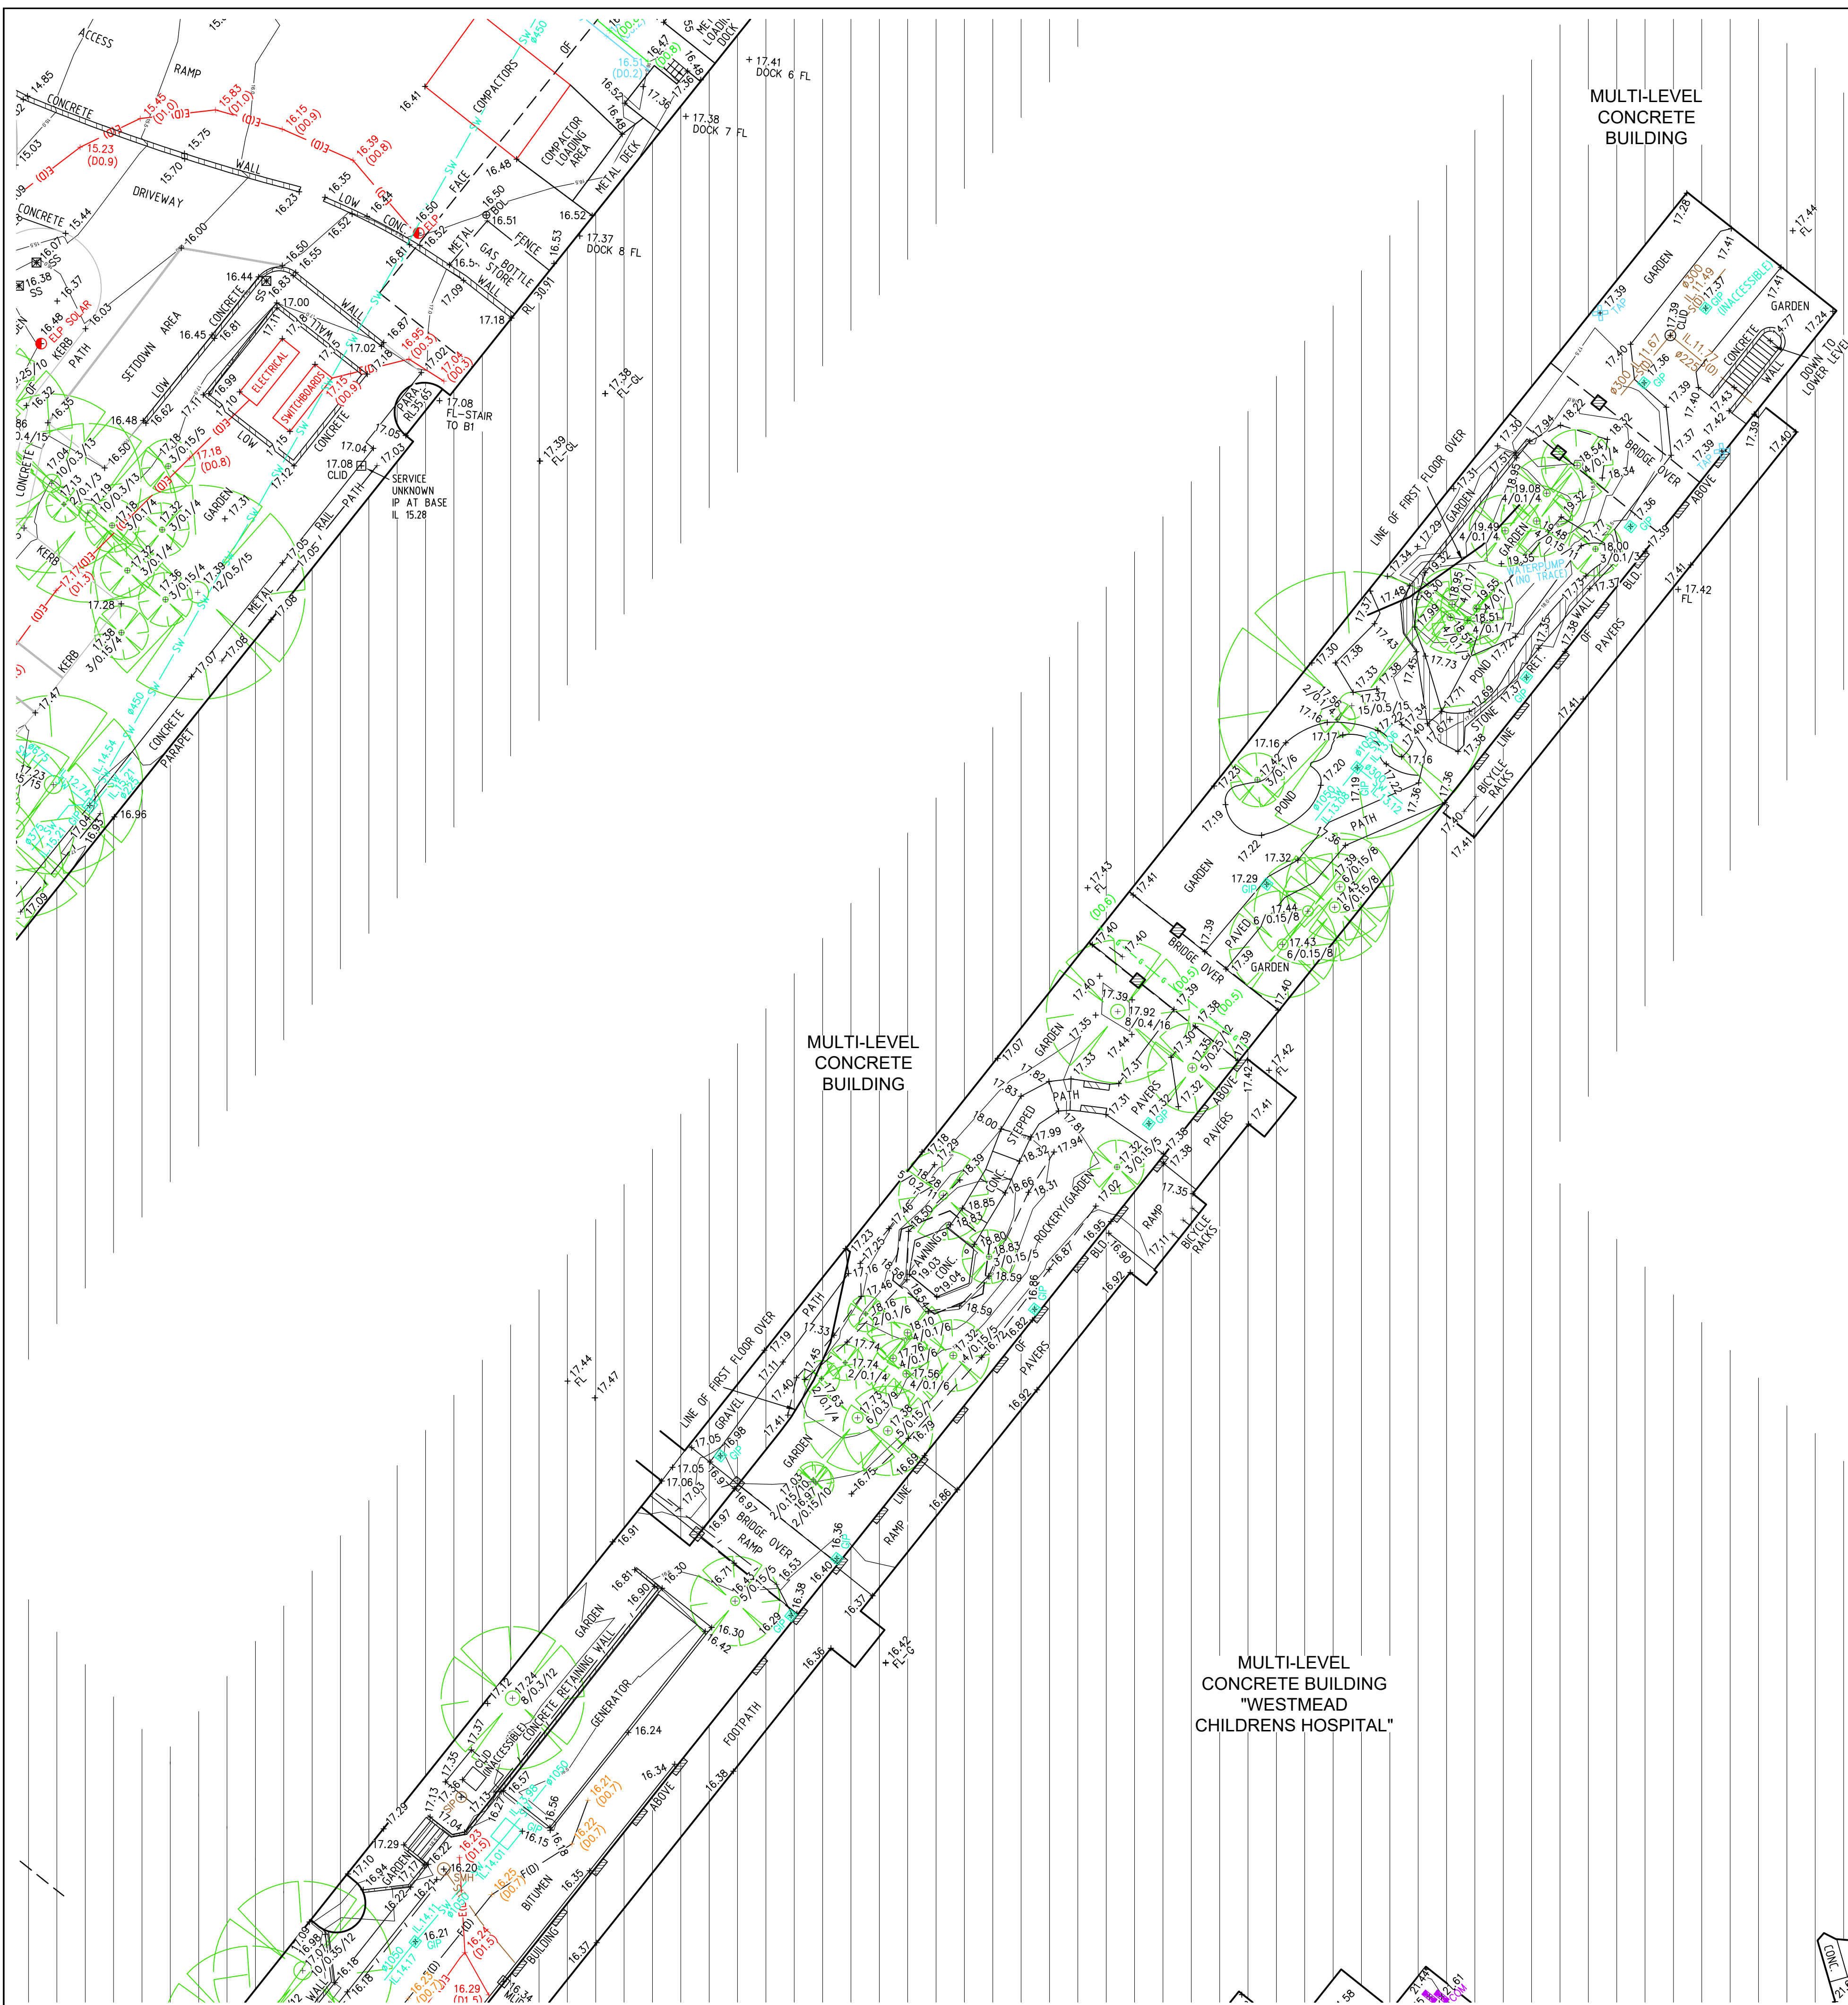

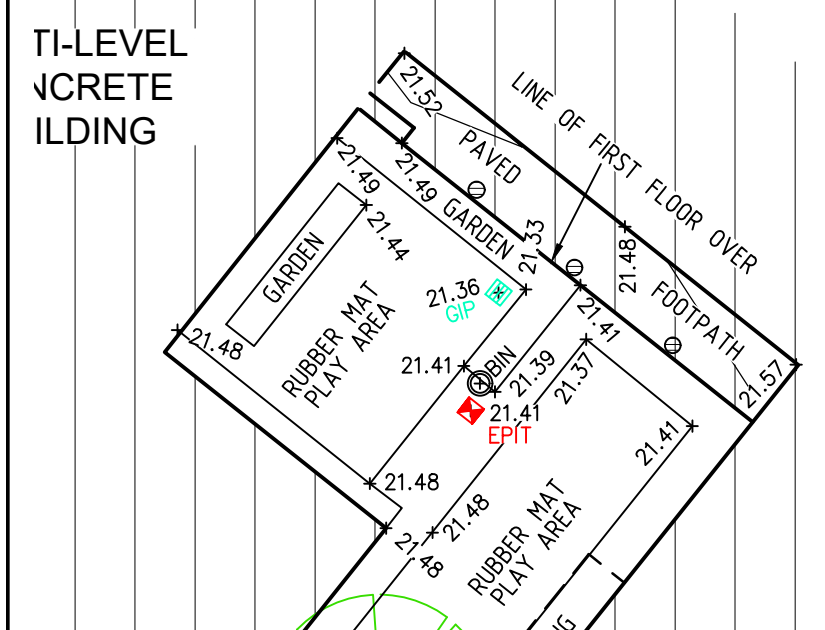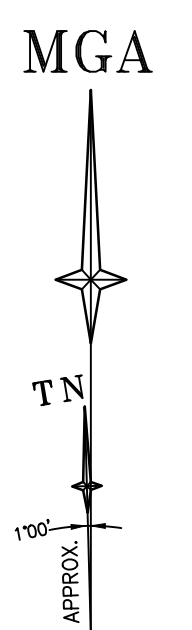



SEE SHEET 1 FOR NOTES AND LEGEND



THIS IS THE PLAN REFERRED TO IN MY LETTER DATED: _____
Registered Surveyor NSW

Client: HEALTH INFRASTRUCTURE
Drawing title: PLAN OF DETAIL AND LEVELS AND UNDERGROUND SERVICE DETECTION OVER PART OF WESTMEAD HOSPITAL

datum: AHD
site Area: N/A
LGA: CITY OF PARRAMATTA
reference number: 32572 088DT
scale: 1:200 @A1
date of survey: 09/12/19
SHEET 22 OF 15

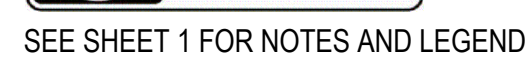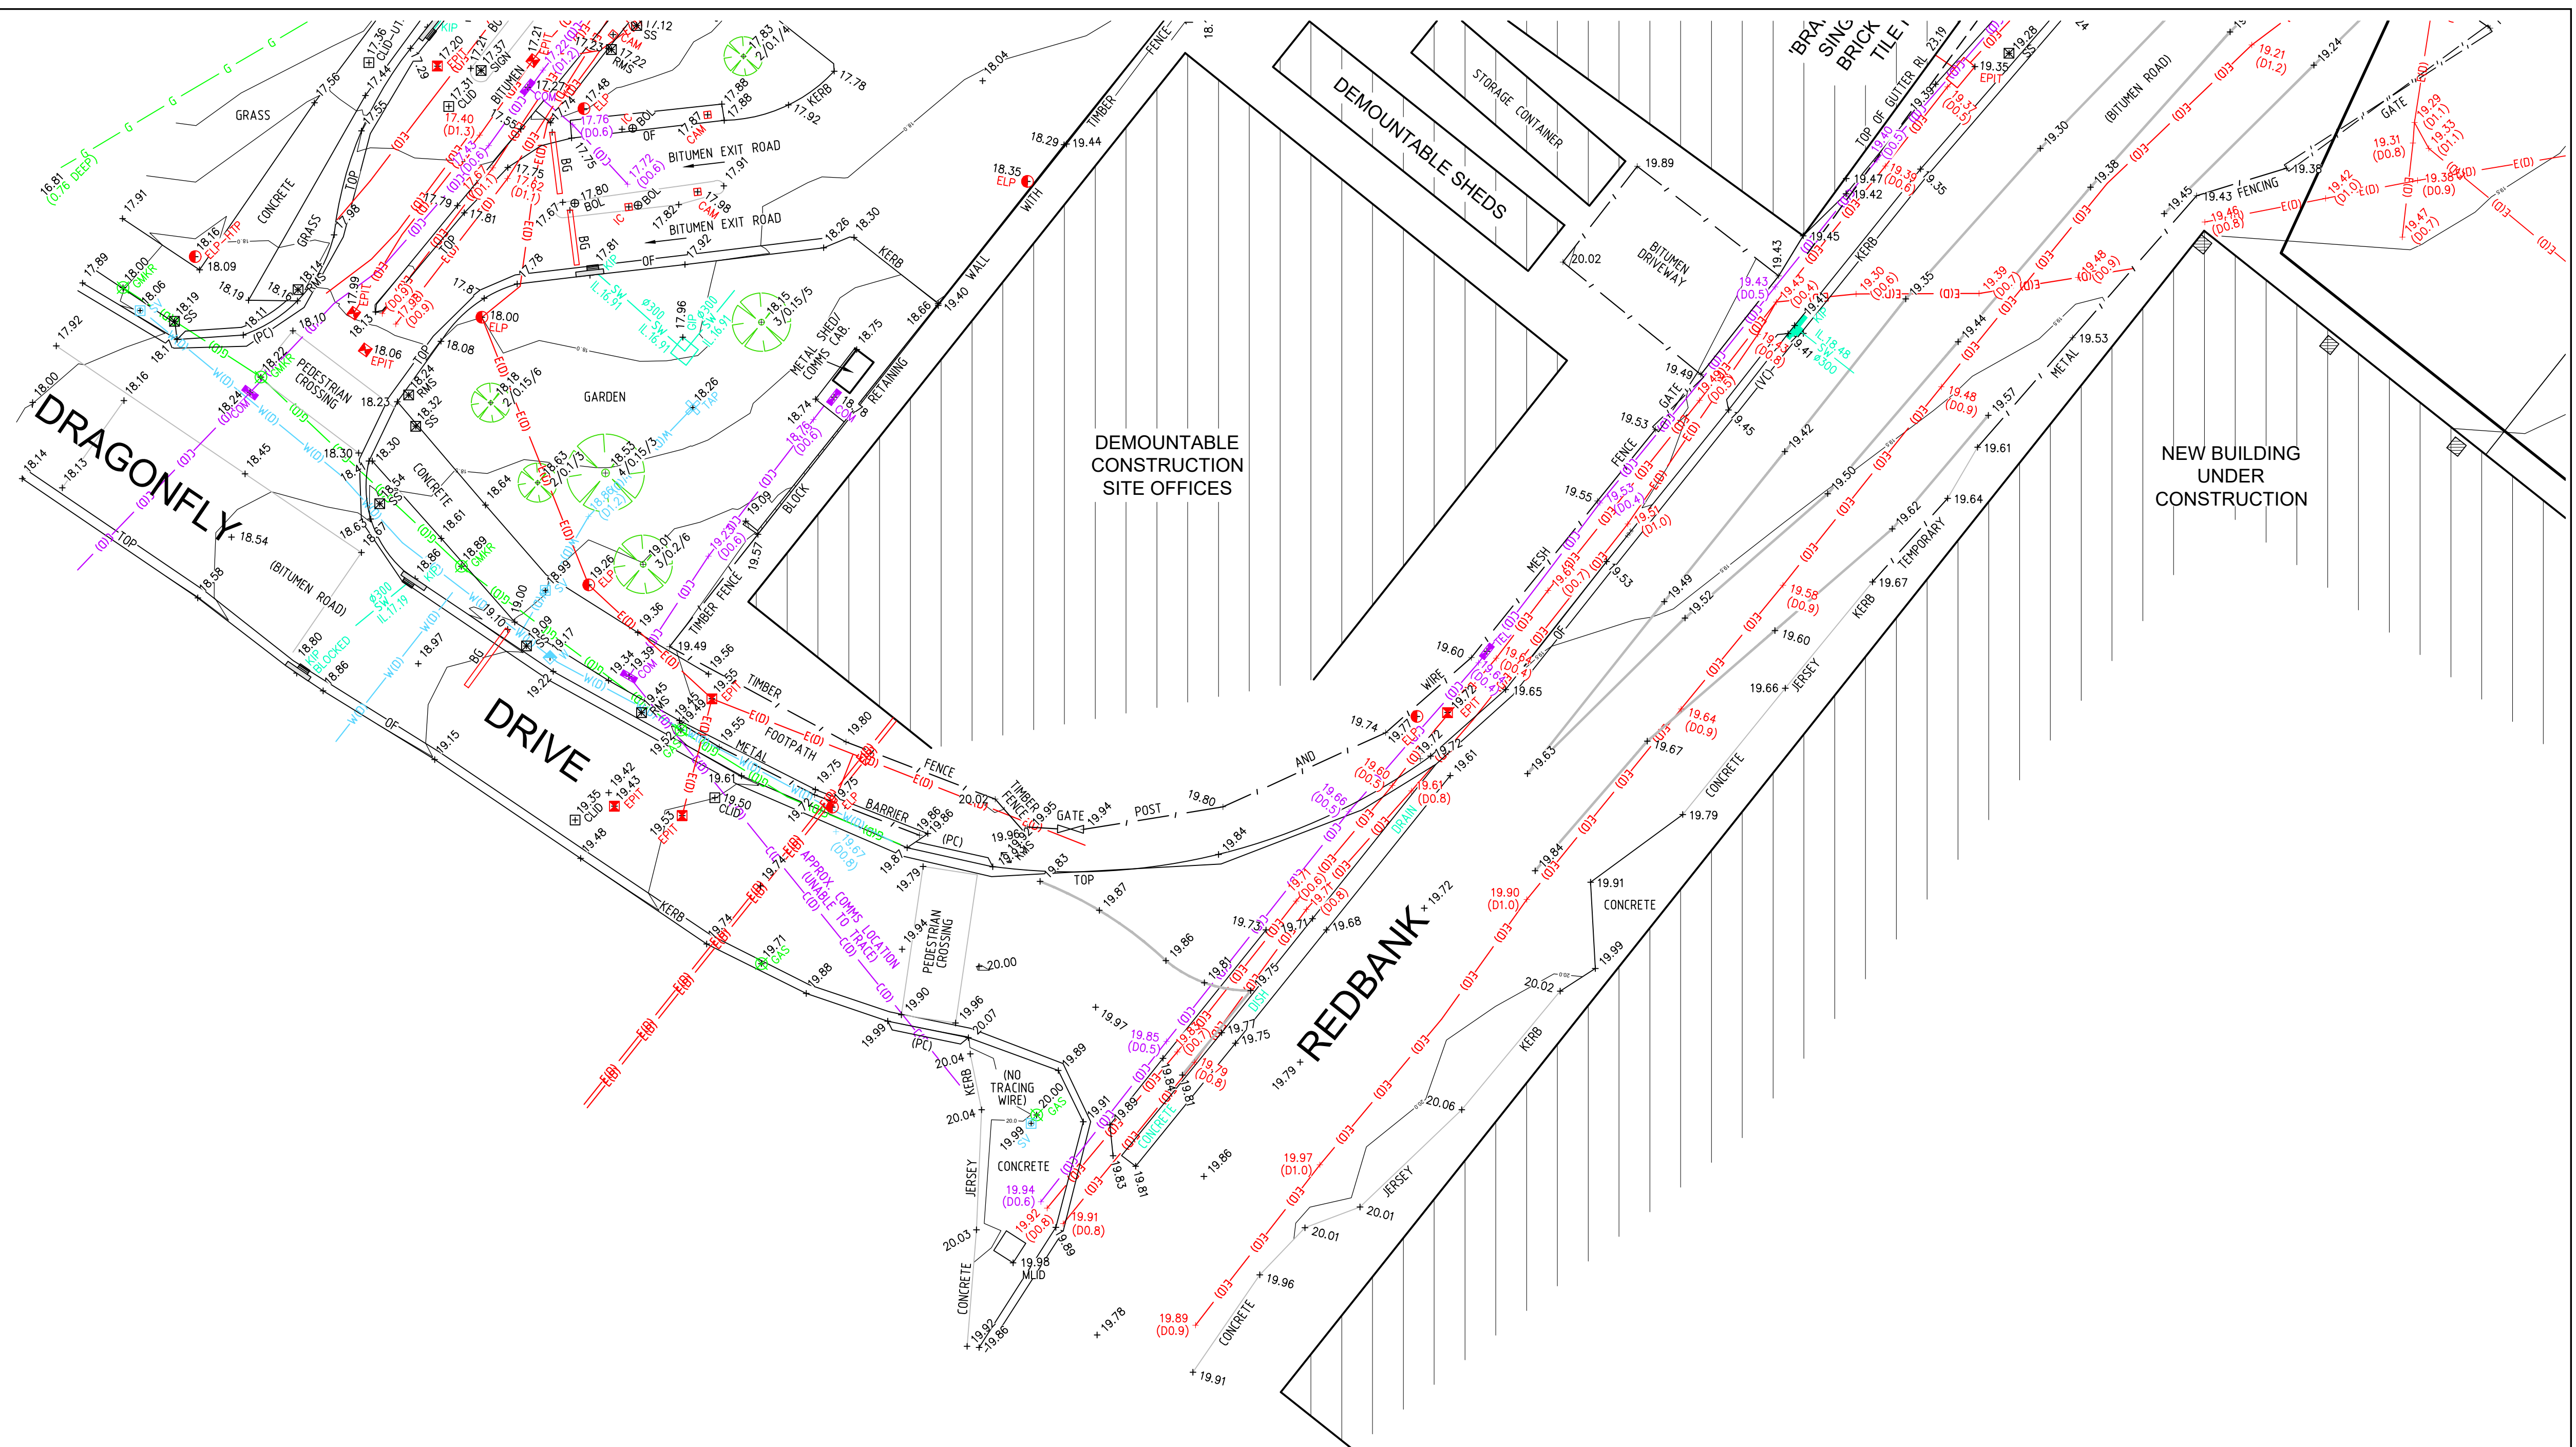

THIS IS THE PLAN REFERRED
TO IN MY LETTER
DATED:

.....
Registered Surveyor NSW

Client	HEALTH INFRASTRUCTURE
Drawing title	PLAN OF DETAIL AND LEVELS AND UNDERGROUND SERVICE DETECTION OVER PART OF WESTMEAD HOSPITAL

datum AHD	reference number	32572 088DT
site Area N/A	scale 1:200 @A1	date of survey 09/12/19
LGA CITY OF PARRAMATTA	SHEET OF 22	16



MULTI-LEVEL
CONCRETE
BUILDING

MULTI-LEVEL
CONCRETE
BUILDING




SEE SHEET 1 FOR NOTES AND LEGEND



THIS IS THE PLAN REFERRED
TO IN MY LETTER
DATED: _____
Registered Surveyor NSW

Client HEALTH INFRASTRUCTURE
Drawing title
PLAN OF DETAIL AND LEVELS AND UNDERGROUND
SERVICE DETECTION OVER PART OF WESTMEAD HOSPITAL

datum AHD	reference number	32572 088DT
site Area N/A	scale	1:200 @A1
LGA CITY OF PARRAMATTA	date of survey	09/12/19
	SHEET	22
	OF	18

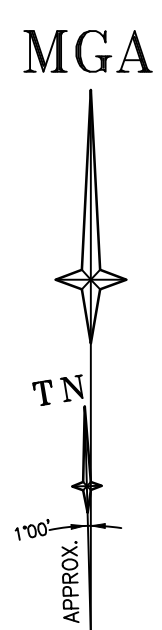



SEE SHEET 1 FOR NOTES AND LEGEND




www.lts.com.au | P 1300 587 000
Registered Surveyor NSW

THIS IS THE PLAN REFERRED TO IN MY LETTER DATED:
Client HEALTH INFRASTRUCTURE
Drawing title
PLAN OF DETAIL AND LEVELS AND UNDERGROUND SERVICE DETECTION OVER PART OF WESTMEAD HOSPITAL

datum AHD
site Area N/A
LGA CITY OF PARRAMATTA
reference number 32572 088DT
scale 1:200 @ A1
date of survey 09/12/19
SHEET 22 OF 22

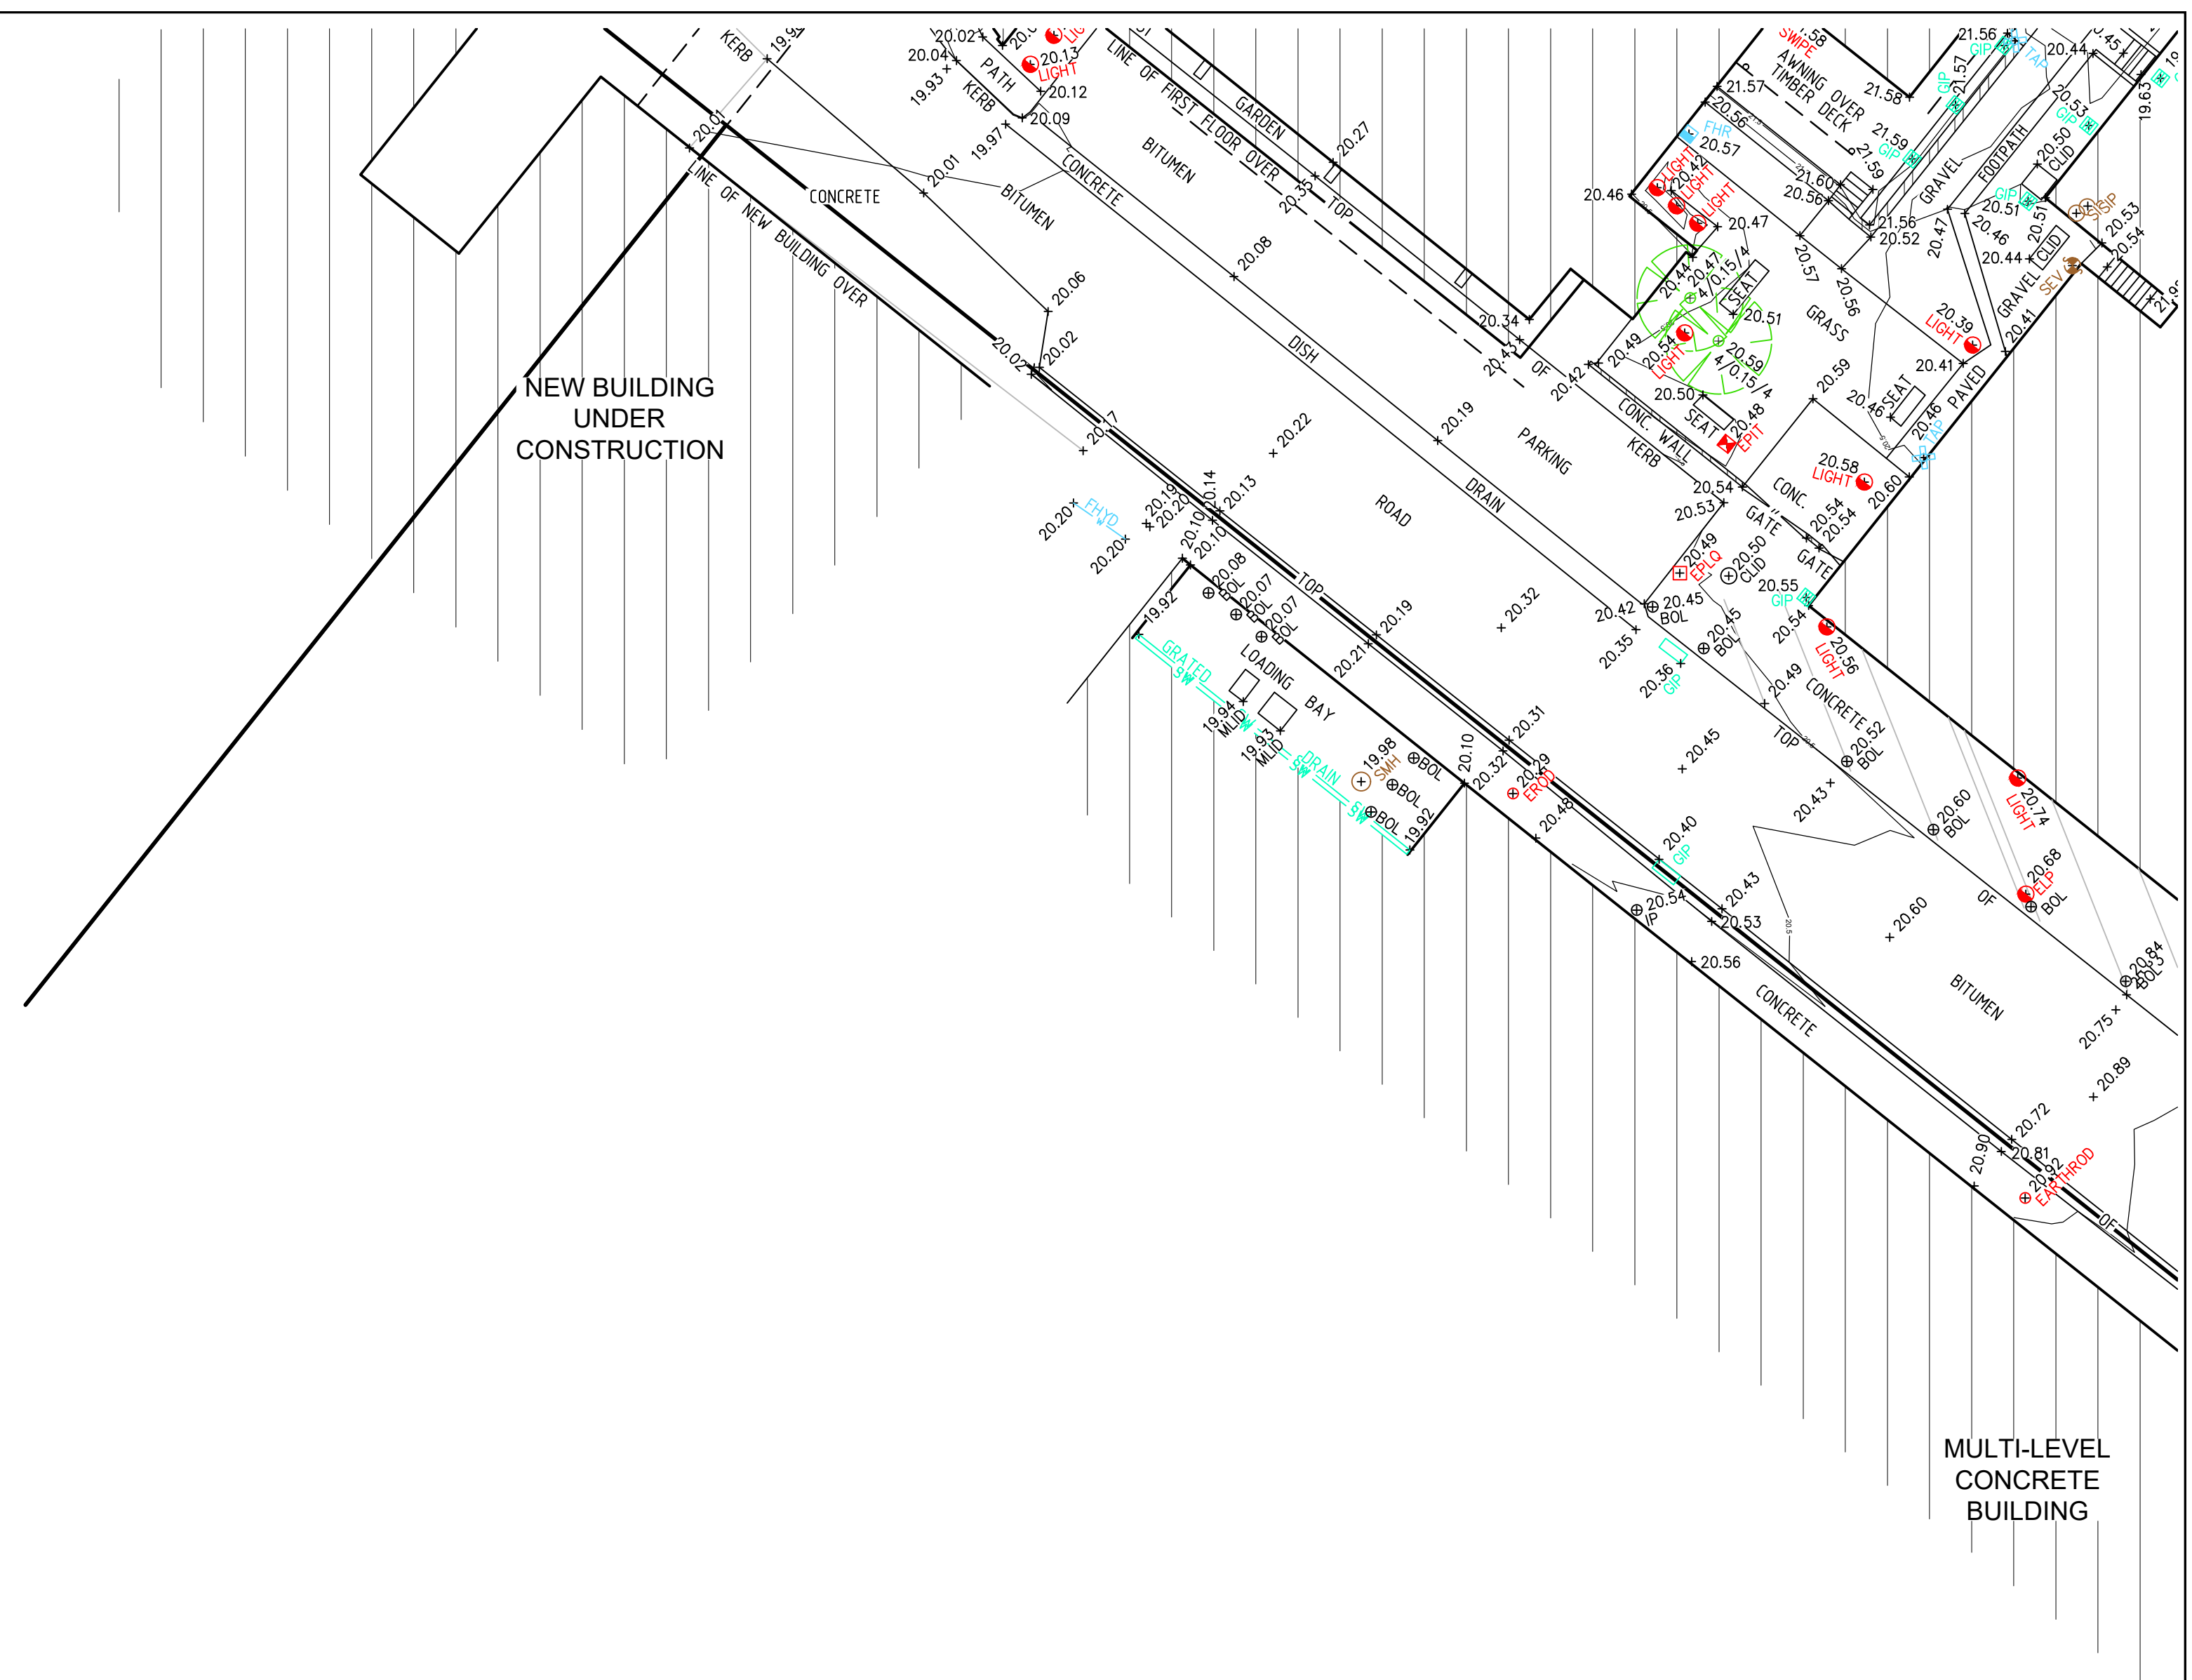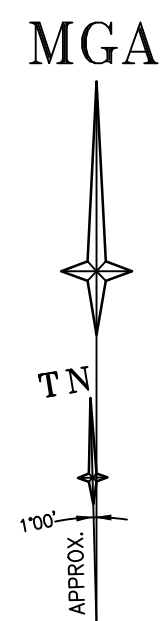


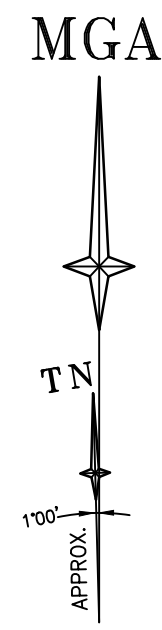


THIS IS THE PLAN REFERRED TO IN MY LETTER DATED: _____
Registered Surveyor NSW

Client: HEALTH INFRASTRUCTURE
Drawing title: PLAN OF DETAIL AND LEVELS AND UNDERGROUND SERVICE DETECTION OVER PART OF WESTMEAD HOSPITAL

datum	AHD	reference number	32572 088DT
site Area	N/A	scale	1:200 @A1
LGA	CITY OF PARRAMATTA	date of survey	09/12/19
		SHEET	21

MGA

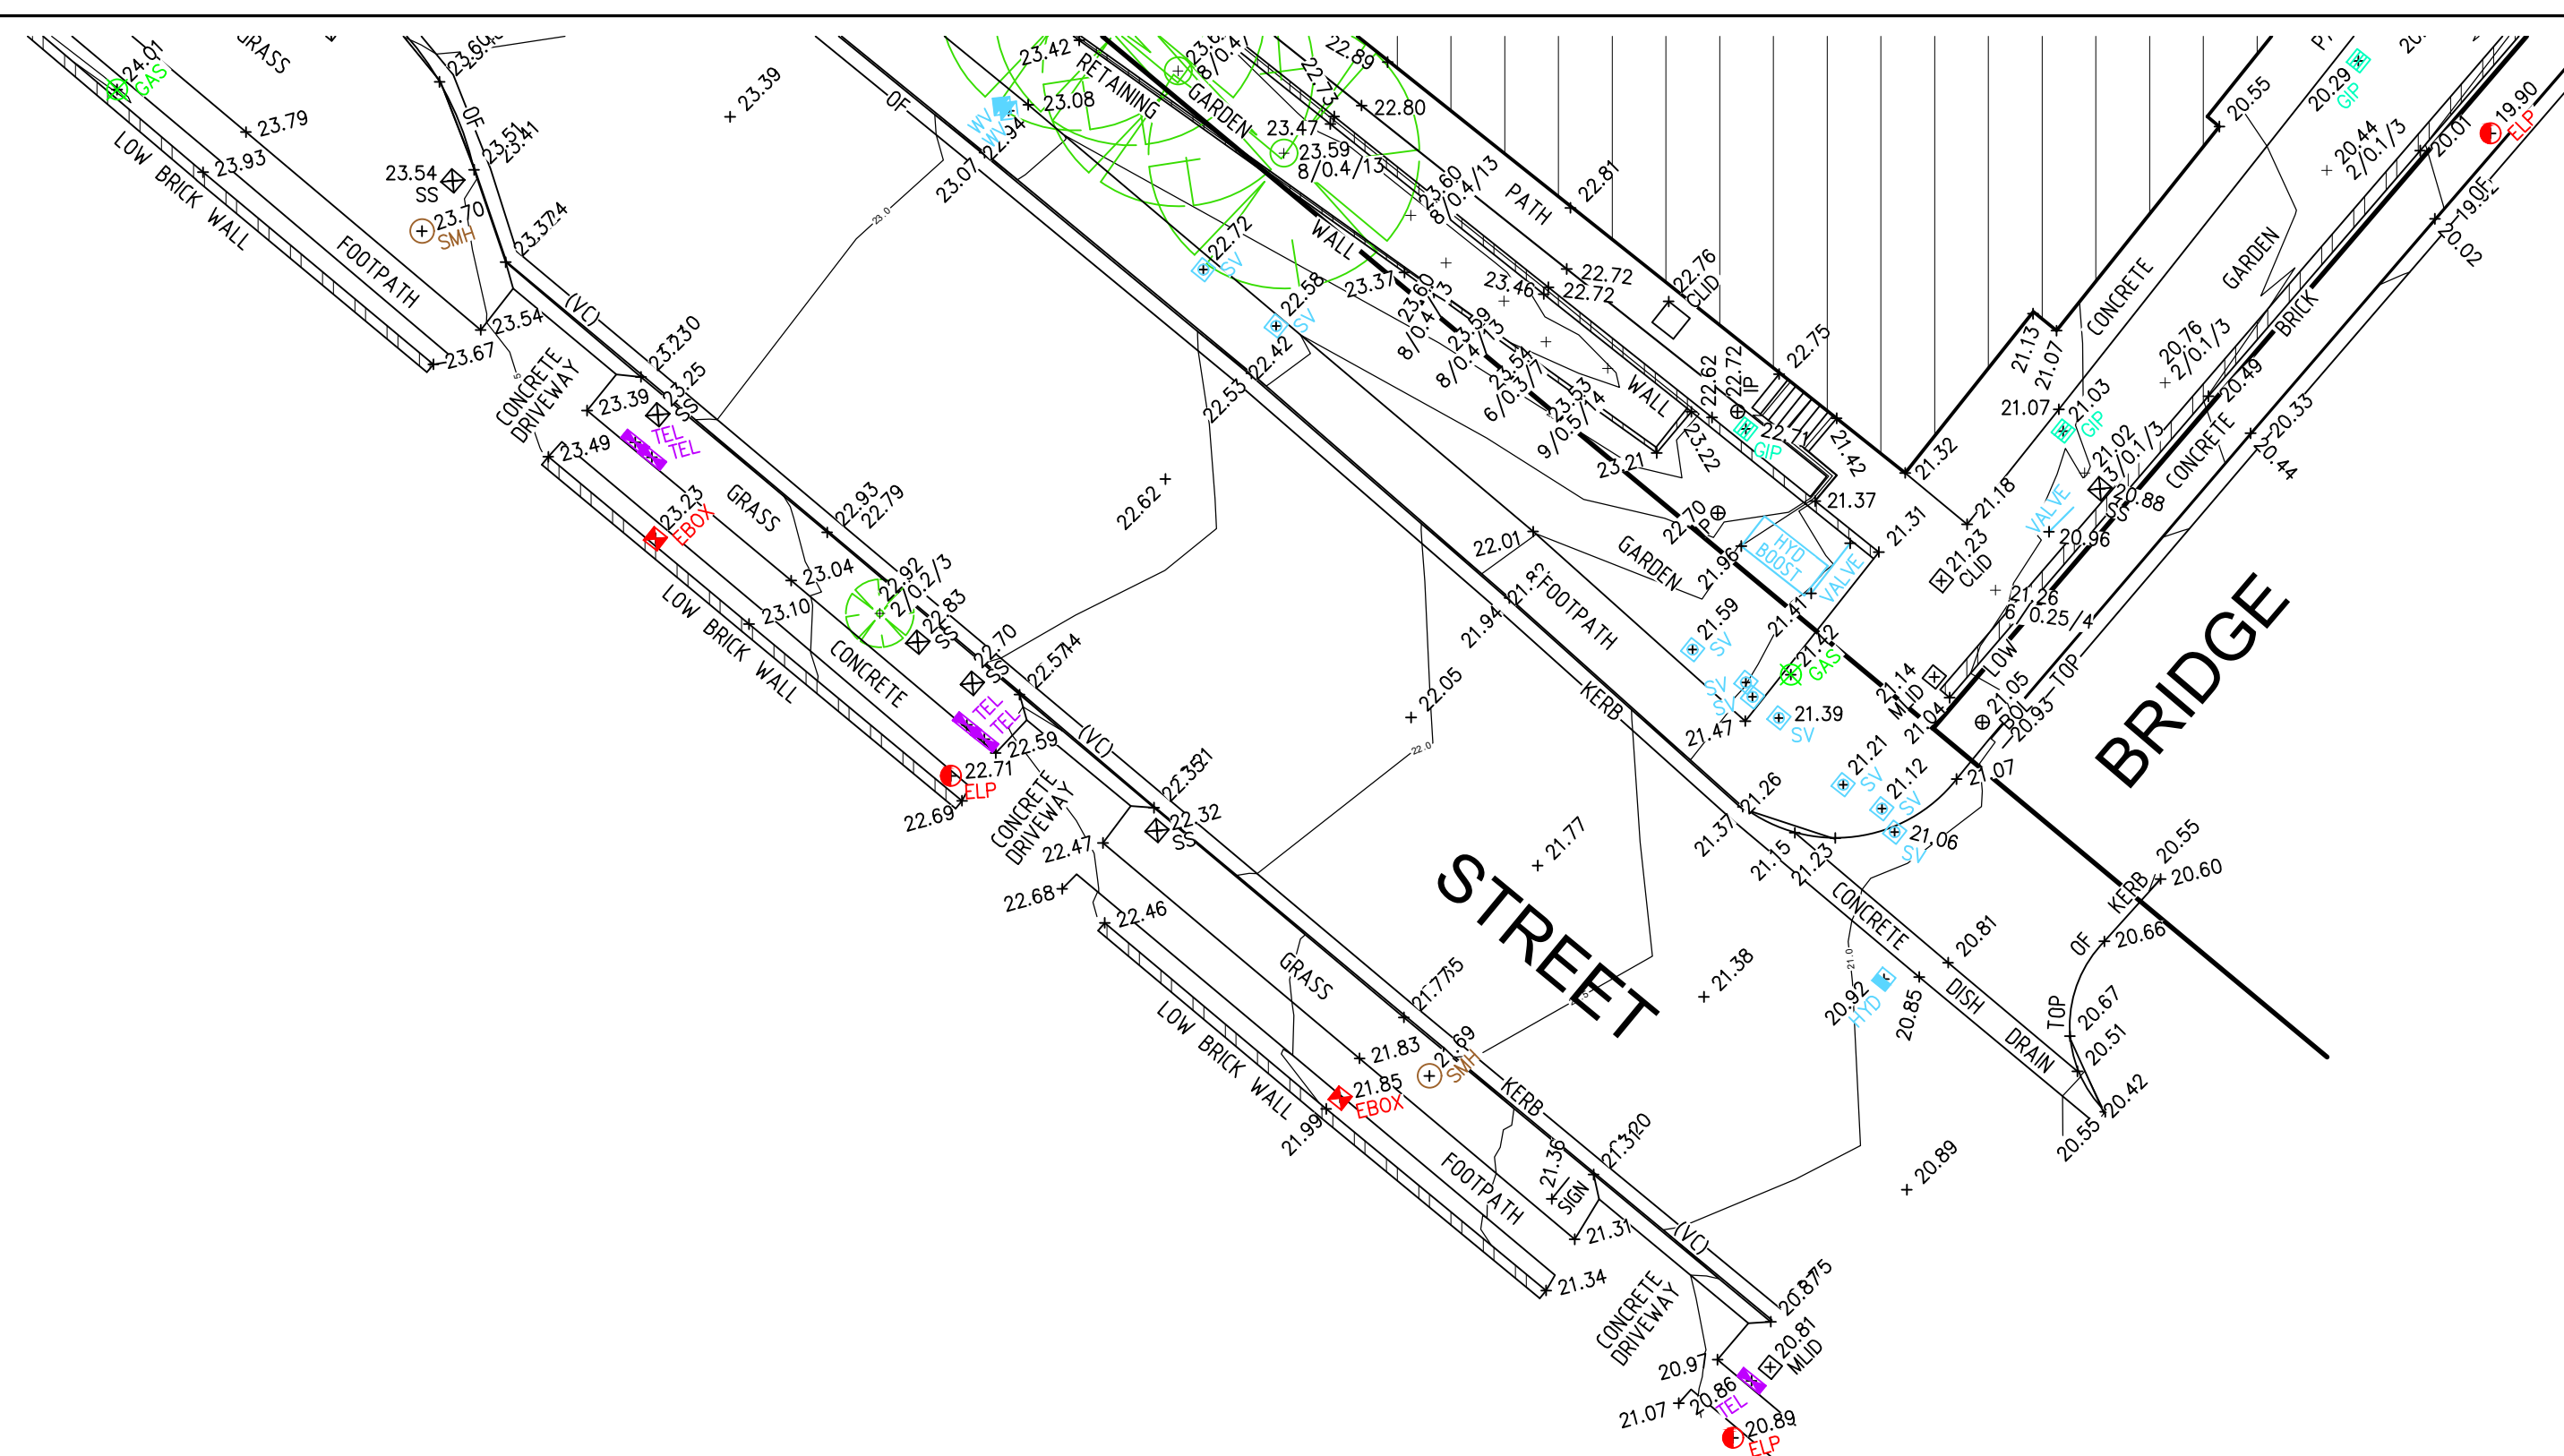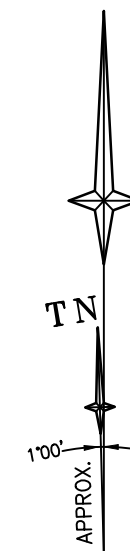

SEE SHEET 1 FOR NOTES AND LEGEND



THIS IS THE PLAN REFERRED
TO IN MY LETTER
DATED:
.....
Registered Surveyor NSW

Client HEALTH INFRASTRUCTURE
Drawing title
PLAN OF DETAIL AND LEVELS AND UNDERGROUND
SERVICE DETECTION OVER PART OF WESTMEAD HOSPITAL

datum AHD	reference number 32572 088DT
site Area N/A	scale 1:200 @A1
LGA CITY OF PARRAMATTA	date of survey 09/12/19
OF	SHEET 22
	22