


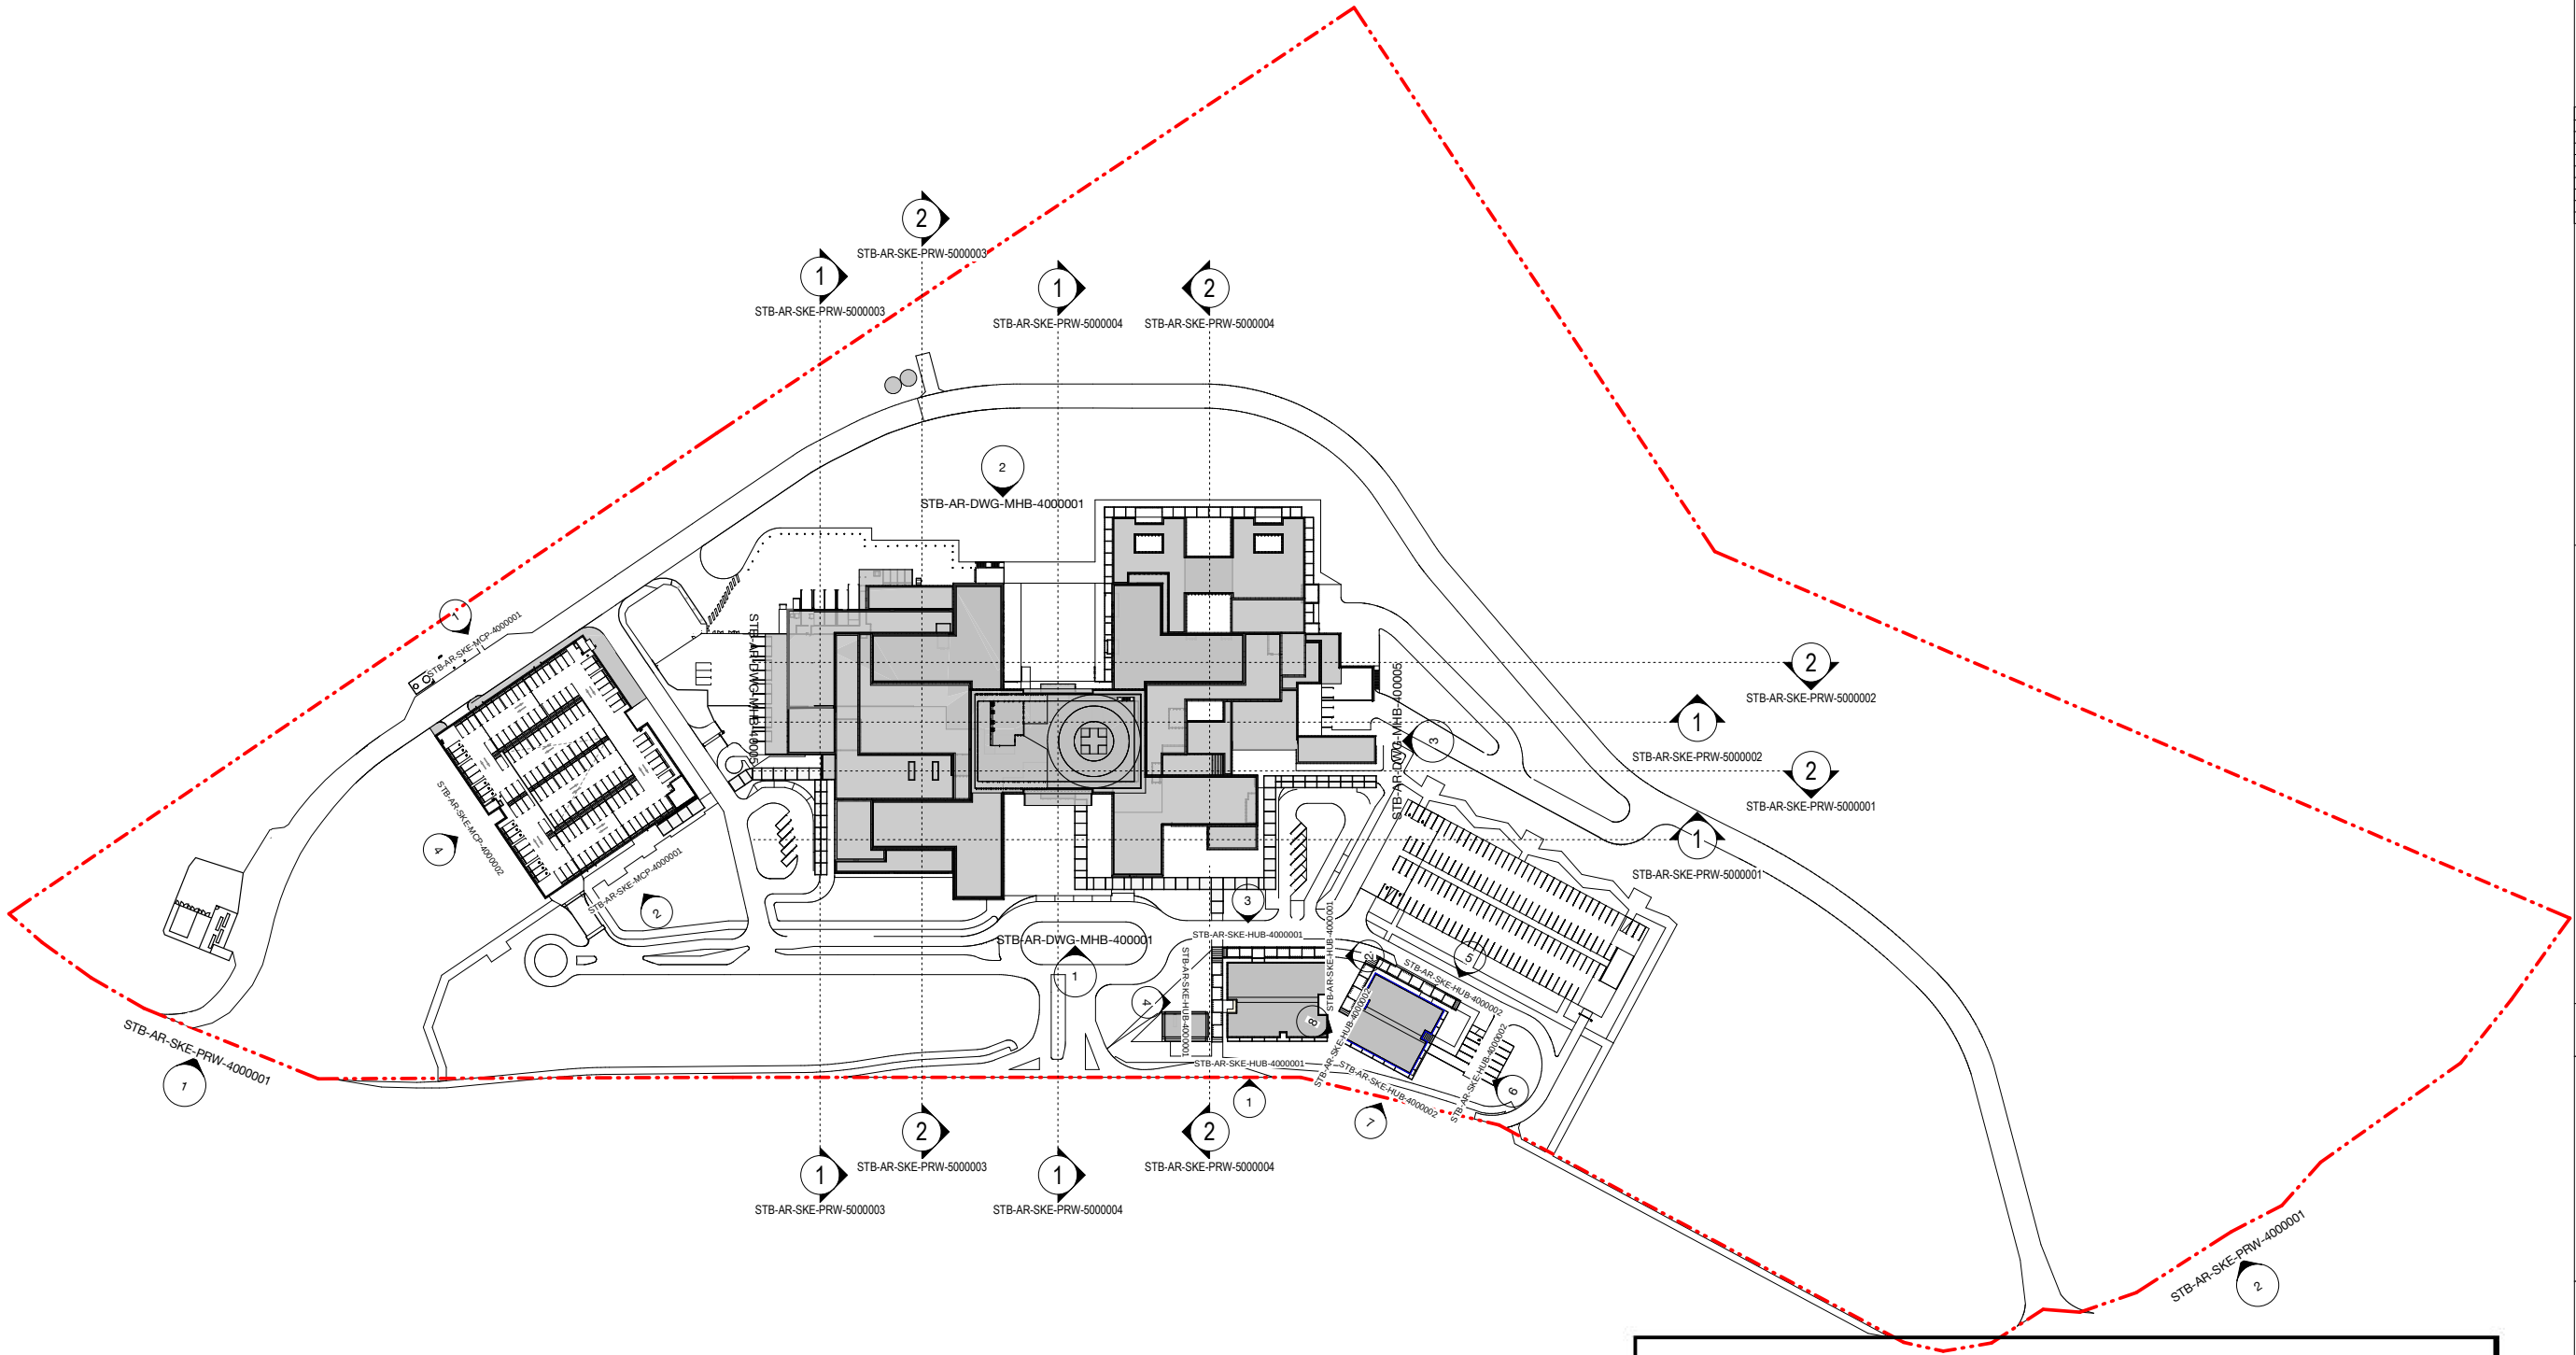


Planning,
Industry &
Environment

Issued under the Environmental Planning and Assessment Act 1979

Approved Section 4.55(1A) Application no. SSD-10353-Mod-1

Granted: 21 July 2021 Sheet No: 13 of 25 Signed: *Megan*

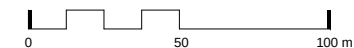

KEY PLAN

1

2

REV

DESCRIPTION

DRN

DATE

1

ISSUED FOR SSD2

BM

06/09/19

2

ISSUE FOR SSD2 MOD 1

RM

25/02/21

COPYRIGHT

ALL RIGHTS RESERVED. THIS WORK IS COPYRIGHT AND CANNOT BE REPRODUCED OR COPIED IN ANY FORM OR BY ANY MEANS (GRAPHIC, ELECTRONIC OR MECHANICAL INCLUDING PHOTOCOPYING) WITHOUT THE WRITTEN PERMISSION OF THE PRINCIPAL UNDER THE TERMS OF THE CONTRACT. ANY LICENCE, EXPRESS OR IMPLIED, TO USE THE DOCUMENT FOR ANY PURPOSE WHATSOEVER IS RESTRICTED TO THE TERMS OF THE AGREEMENT OR IMPLIED AGREEMENT WITH THE PRINCIPAL UNDER THE TERMS OF THE CONTRACT.

DIMENSIONS

USE FIGURED DIMENSIONS. DO NOT SCALE. CONTRACTORS MUST VERIFY ALL DIMENSIONS ON THE SITE BEFORE COMMENCING ANY WORK OR MAKING ANY SHOP DRAWING WHICH MUST BE SUBMITTED AND REVIEWED BEFORE MANUFACTURE.

FIXTURES, FITTINGS & EQUIPMENT SPECIFICATIONS

SUBSTITUTE FF&E EQUIPMENT SPECIFICATIONS

THE FIT-OUT DESIGN AND DOCUMENTATION HAS BEEN COMPLETED ON THE BASIS OF FF&E AND EQUIPMENT ADVISED TO THIS OFFICE AT THE TIME OF BRIEFING THE DESIGN. THE DESIGN PROVISIONS FOR FF&E AND EQUIPMENT INCORPORATES SPATIAL ALLOCATIONS, SERVICING, LOADING AND ACCESS CLEARANCES AND WHERE APPROPRIATE SERVICES REQUIREMENTS, HAVING DUE REGARD FOR SURROUNDING FIXTURES AND FITTINGS. IT SHOULD BE NOTED THAT SUBSTITUTE FF&E OR EQUIPMENT WITH ALTERNATE SPECIFICATIONS SHOULD NOT BE PROCURED PRIOR TO VALIDATING THOSE SPECIFICATIONS AGAINST THE ITEM CONTROL SCHEDULE AND DESIGN PROVISIONS IN THE MODEL. THIS OFFICE ACCEPTS NO RESPONSIBILITY FOR THE PROCUREMENT OF SUBSTITUTE FF&E AND EQUIPMENT WHICH HAS NOT BEEN REVIEWED AND VALIDATED AGAINST THE ORIGINAL DESIGN PROVISIONS.

SERVICE POINTS DISCLAIMER

THE SERVICE POINTS IDENTIFIED ON THESE DRAWINGS HAVE BEEN OVERLAYED FROM THE BUILDING SERVICES ENGINEERING MODEL, AND ARE PROVIDED FOR INFORMATION AND SET-OUT PURPOSES ONLY. WE HAVE BEEN ADVISED BY THE SERVICES ENGINEERS THAT THE POINTS REPRESENTED ON THESE DRAWINGS ARE CORRECT AT THE TIME OF PUBLICATION. THIS OFFICE DOES NOT WARRANT THE ACCURACY OF THIS DATA. REFER TO THE BUILDING SERVICES ENGINEERING DOCUMENTATION FOR THE INSTALLATION OF THE SERVICES POINTS, AND THE INTERFACE BETWEEN THE SERVICES POINTS AND THE RESPECTIVE ENGINEERING SYSTEMS.

ISSUED FOR INFORMATION

ARCHITECTS

STH BATESSMART.

M12147

ABN: 21 134 476 065
LEVEL 4, 89 YORK STREET
SYDNEY NSW 2000, AUSTRALIA
PH: (02) 8299 4800 FAX: (03) 9885 2455

43 BRISBANE STREET,
SURRY HILLS NSW 2010
ABN: 60 054 740 986 PH: (02) 8354 5100
E: syd@batesmart.com.au

THIS ARCHITECTURAL DESIGN IS THE COPYRIGHT OF SILVER THOMAS HANLEY AND BATES SMART AND SHALL NOT BE REPRODUCED WITHOUT THEIR WRITTEN PERMISSION

PROJECT MANAGER

TSA
MANAGEMENT

CLIENT

NSW
GOVERNMENT

Health
Infrastructure

Health
Northern NSW
Local Health District

PROJECT

TWEED VALLEY HOSPITAL

DRAWING TITLE

KEY PLAN ELEVATIONS & SECTIONS

SCALE

1 : 1250@ A1

1 : 2500@ A3

DATE

06/09/19

DRAWN BY

BM

CHECKED

BS

PROJECT No

10363

DRAWING No

STB-AR-SKE-MHB-4000000

REVISION

2



Planning,
Industry &
Environment

Issued under the Environmental Planning and Assessment Act 1979

Approved Section 4.55(1A) Application no. SSD-10353-Mod-1

Granted: 21 July 2021 Sheet No: 14 of 25 Signed: Megan [Signature]

KEY PLAN

REV	DESCRIPTION	DRN	DATE
1	ISSUED FOR SSD2	BM	06/09/19
2	ISSUE FOR SSD2 MOD 1	CM	22/02/21

COPYRIGHT
ALL RIGHTS RESERVED. THIS WORK IS COPYRIGHT AND CANNOT BE REPRODUCED OR COPIED IN ANY FORM OR BY ANY MEANS (GRAPHIC, ELECTRONIC OR MECHANICAL INCLUDING PHOTOCOPIING) WITHOUT THE WRITTEN PERMISSION OF THE PRINCIPAL UNDER THE TERMS OF THE CONTRACT. ANY LICENCE, EXPRESS OR IMPLIED, TO USE THE DOCUMENT FOR ANY PURPOSE WHATSOEVER IS RESTRICTED TO THE TERMS OF THE AGREEMENT OR IMPLIED AGREEMENT WITH THE PRINCIPAL UNDER THE TERMS OF THE CONTRACT.

DIMENSIONS
USE FIGURED DIMENSIONS. DO NOT SCALE. CONTRACTORS MUST VERIFY ALL DIMENSIONS ON THE SITE BEFORE COMMENCING ANY WORK OR MAKING ANY SHOP DRAWING WHICH MUST BE SUBMITTED AND REVIEWED BEFORE MANUFACTURE.

FIXTURES, FITTINGS & EQUIPMENT SPECIFICATIONS
SUBSTITUTE FF&E EQUIPMENT SPECIFICATIONS
THE FIT-OUT DESIGN AND DOCUMENTATION HAS BEEN COMPLETED ON THE BASIS OF FF&E AND EQUIPMENT ADVISED TO THIS OFFICE AT THE TIME OF BRIEFING THE DESIGN. THE DESIGN PROVISIONS FOR FF&E AND EQUIPMENT INCORPORATES SPATIAL ALLOCATIONS, SERVICING, LOADING AND ACCESS CLEARANCES AND WHERE APPROPRIATE SERVICES REQUIREMENTS, HAVING DUE REGARD FOR SURROUNDING FIXTURES AND FITTINGS. IT SHOULD BE NOTED THAT SUBSTITUTE FF&E OR EQUIPMENT WITH ALTERNATE SPECIFICATIONS SHOULD NOT BE PROCURED PRIOR TO VALIDATING THOSE SPECIFICATIONS AGAINST THE ITEM CONTROL SCHEDULE AND DESIGN PROVISIONS IN THE MODEL. THIS OFFICE ACCEPTS NO RESPONSIBILITY FOR THE PROCUREMENT OF SUBSTITUTE FF&E AND EQUIPMENT WHICH HAS NOT BEEN REVIEWED AND VALIDATED AGAINST THE ORIGINAL DESIGN PROVISIONS.

SERVICE POINTS DISCLAIMER
THE SERVICE POINTS IDENTIFIED ON THESE DRAWINGS HAVE BEEN OVERLAYED FROM THE BUILDING SERVICES ENGINEERING MODEL AND ARE PROVIDED FOR INFORMATION AND SET-OUT PURPOSES ONLY. WE HAVE BEEN ADVISED BY THE SERVICES ENGINEERS THAT THE POINTS REPRESENTED ON THESE DRAWINGS ARE CORRECT AT THE TIME OF PUBLICATION. THIS OFFICE DOES NOT WARRANT THE ACCURACY OF THIS DATA. REFER TO THE BUILDING SERVICES ENGINEERING DOCUMENTATION FOR THE INSTALLATION OF THE SERVICE POINTS, AND THE INTERFACE BETWEEN THE SERVICE POINTS AND THE RESPECTIVE ENGINEERING SYSTEMS.

ISSUED FOR INFORMATION

ARCHITECTS



M12147
43 BRISBANE STREET,
SURRY HILLS NSW 2010
ABN: 60 094 740 966 PH: (02) 8354 5100
E: syd@batesmart.com.au

THIS ARCHITECTURAL DESIGN IS THE COPYRIGHT OF SILVER THOMAS HANLEY AND BATES SMART AND SHALL NOT BE REPRODUCED WITHOUT THEIR WRITTEN PERMISSION

PROJECT MANAGER



CLIENT



PROJECT

TWEED VALLEY HOSPITAL

DRAWING TITLE


OVERALL BUILDING SECTIONS C & D

SCALE 1:300@A1 DATE 06/09/19 DRAWN BY BM CHECKED BS

PROJECT No 10363 DRAWING No STB-AR-SKE-PRW-5000002 REVISION 2



1 Section C.
3D 1:300

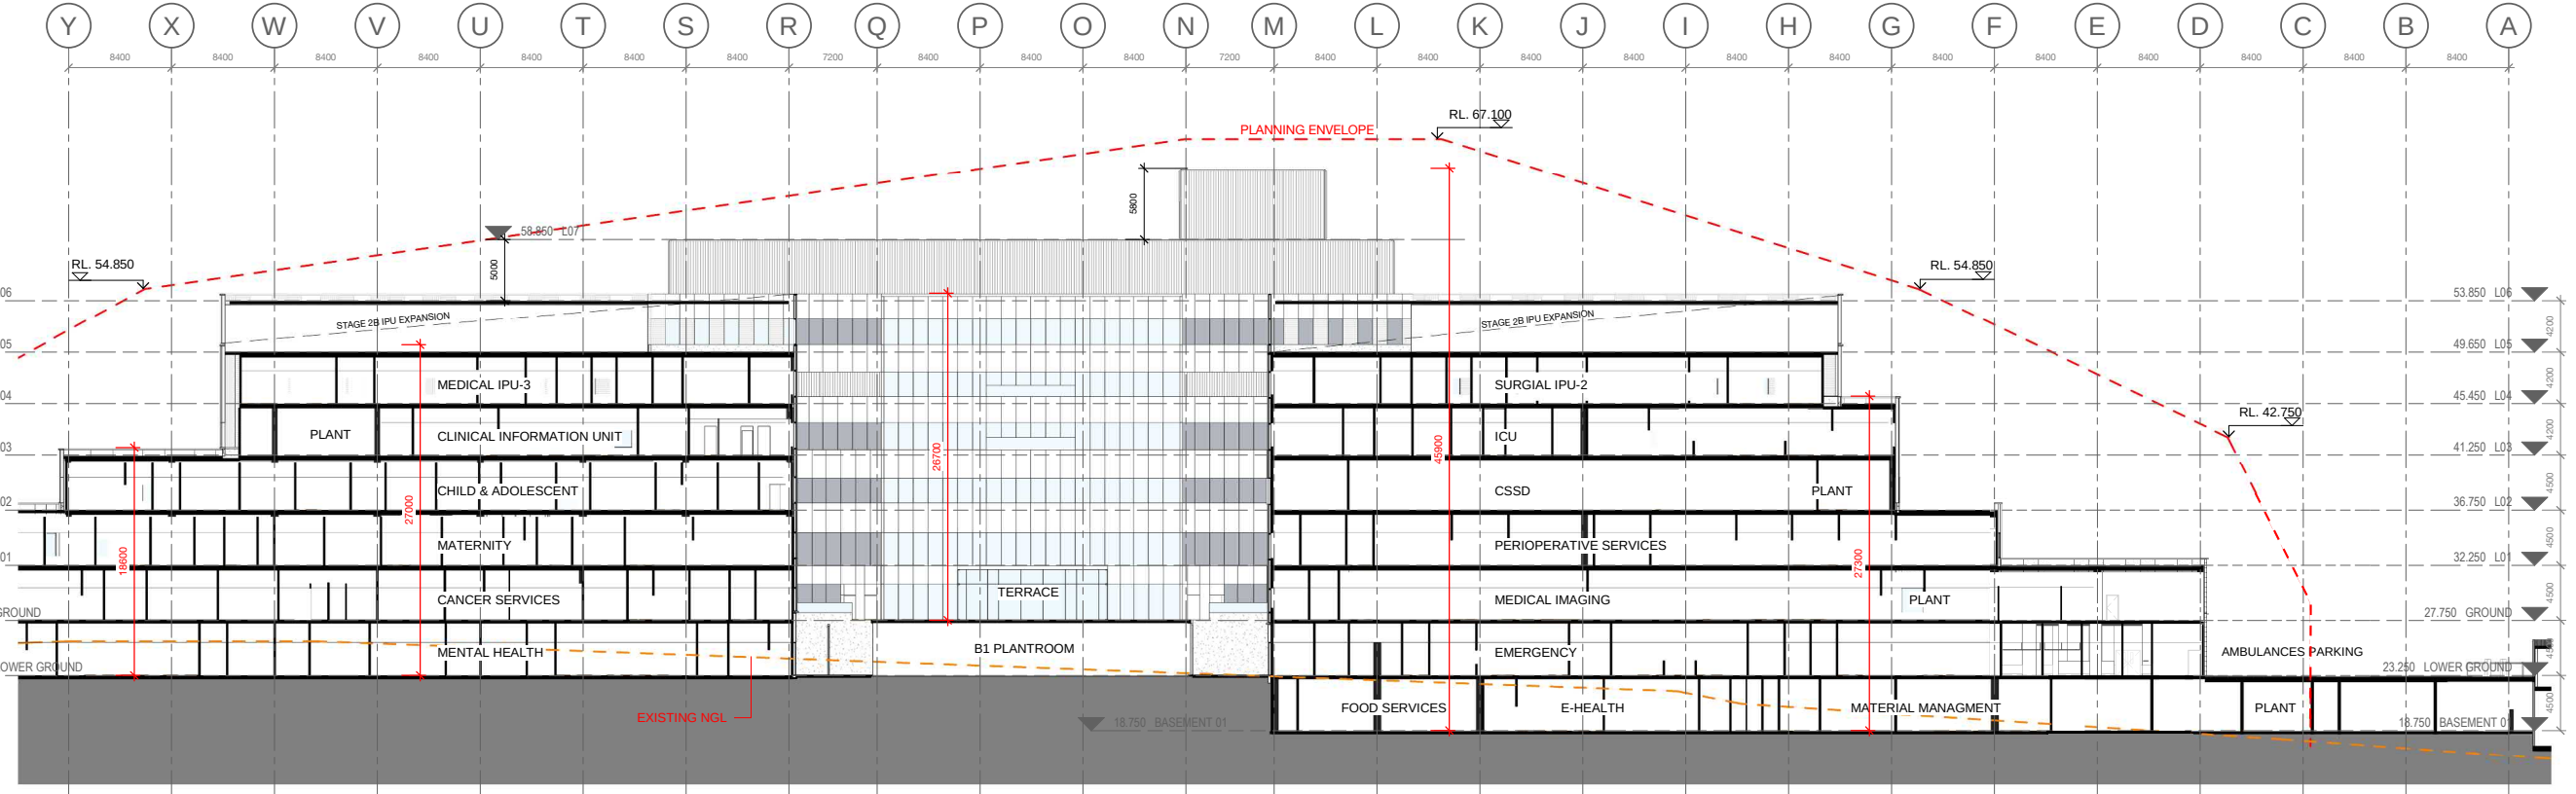

2 Section D.
3D 1:300



Planning, Industry & Environment


Issued under the Environmental Planning and Assessment Act 1979

Approved Section 4.55(1A) Application no. SSD-10353-Mod-1


Granted: 21 July 2021

Sheet No: 15 of 25

Signed: *Megan*

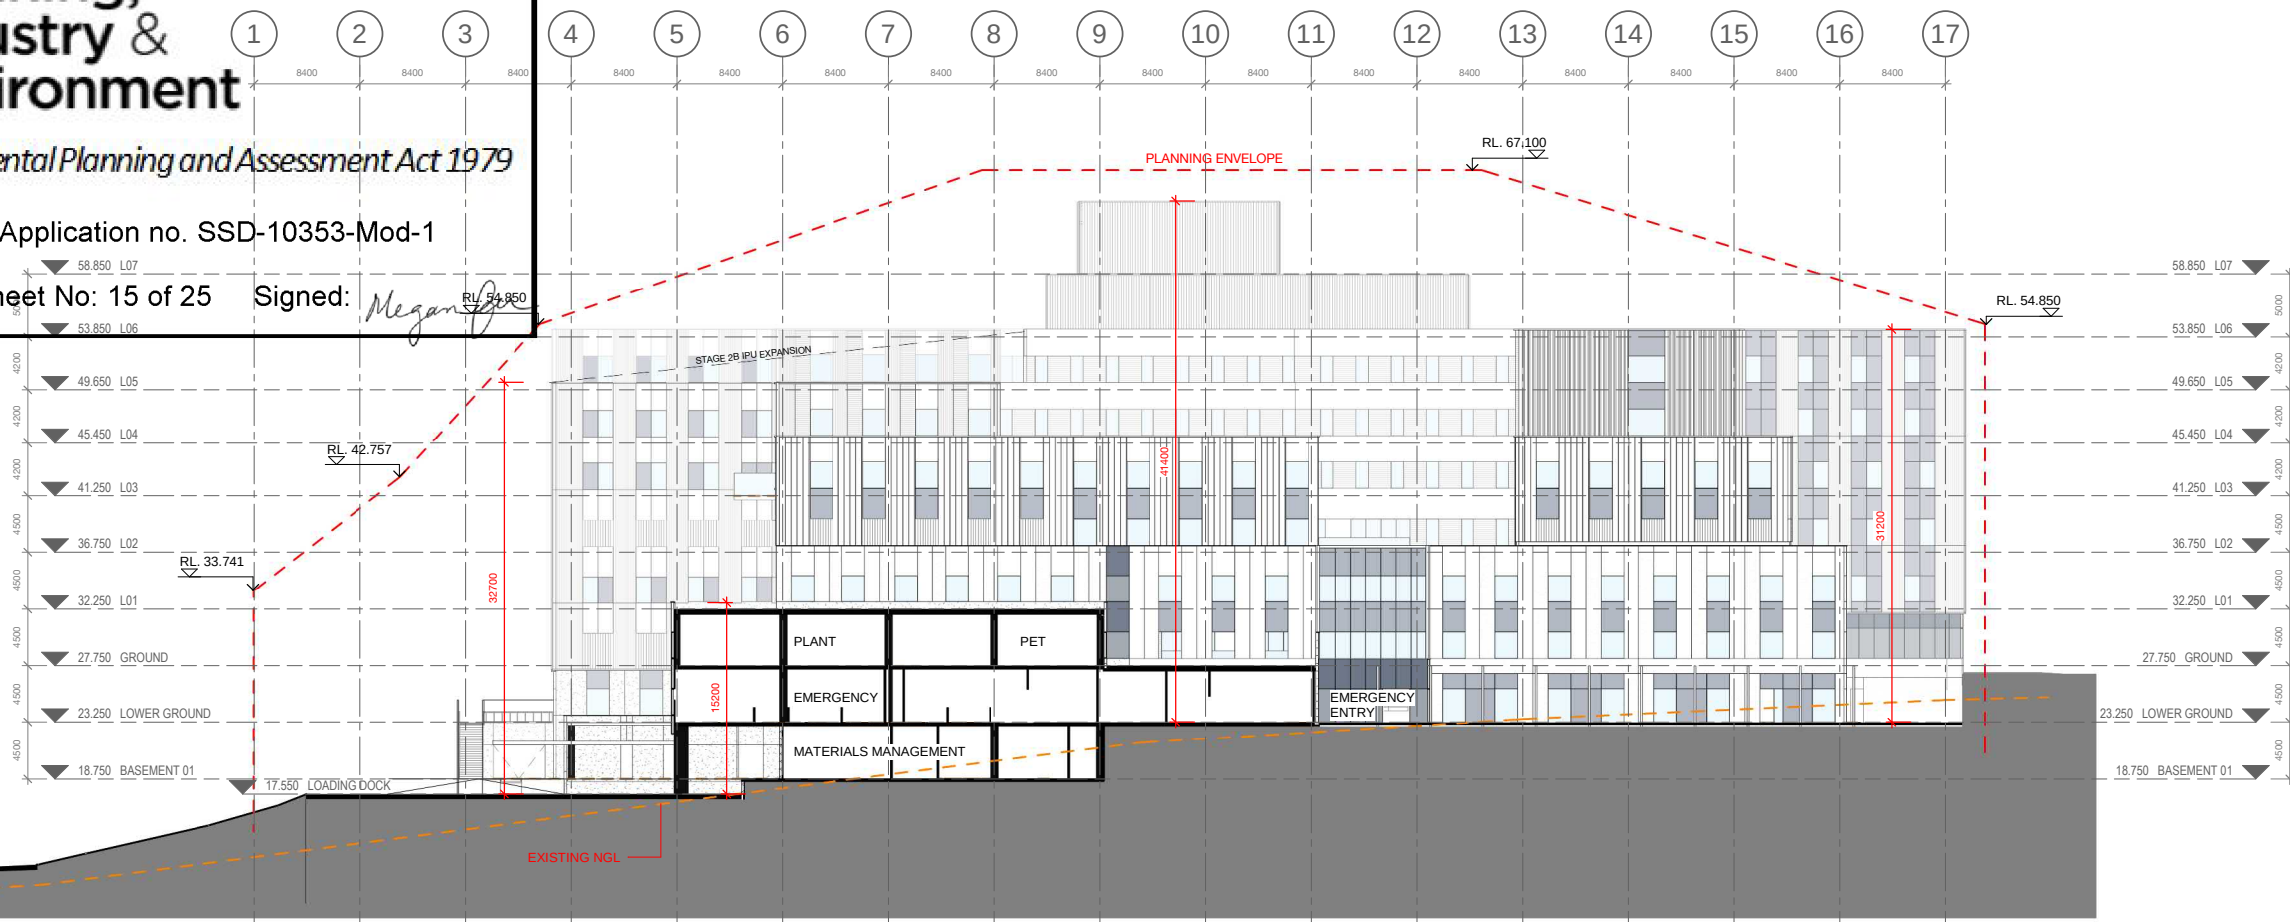

1 Section E.
3D 1 : 300

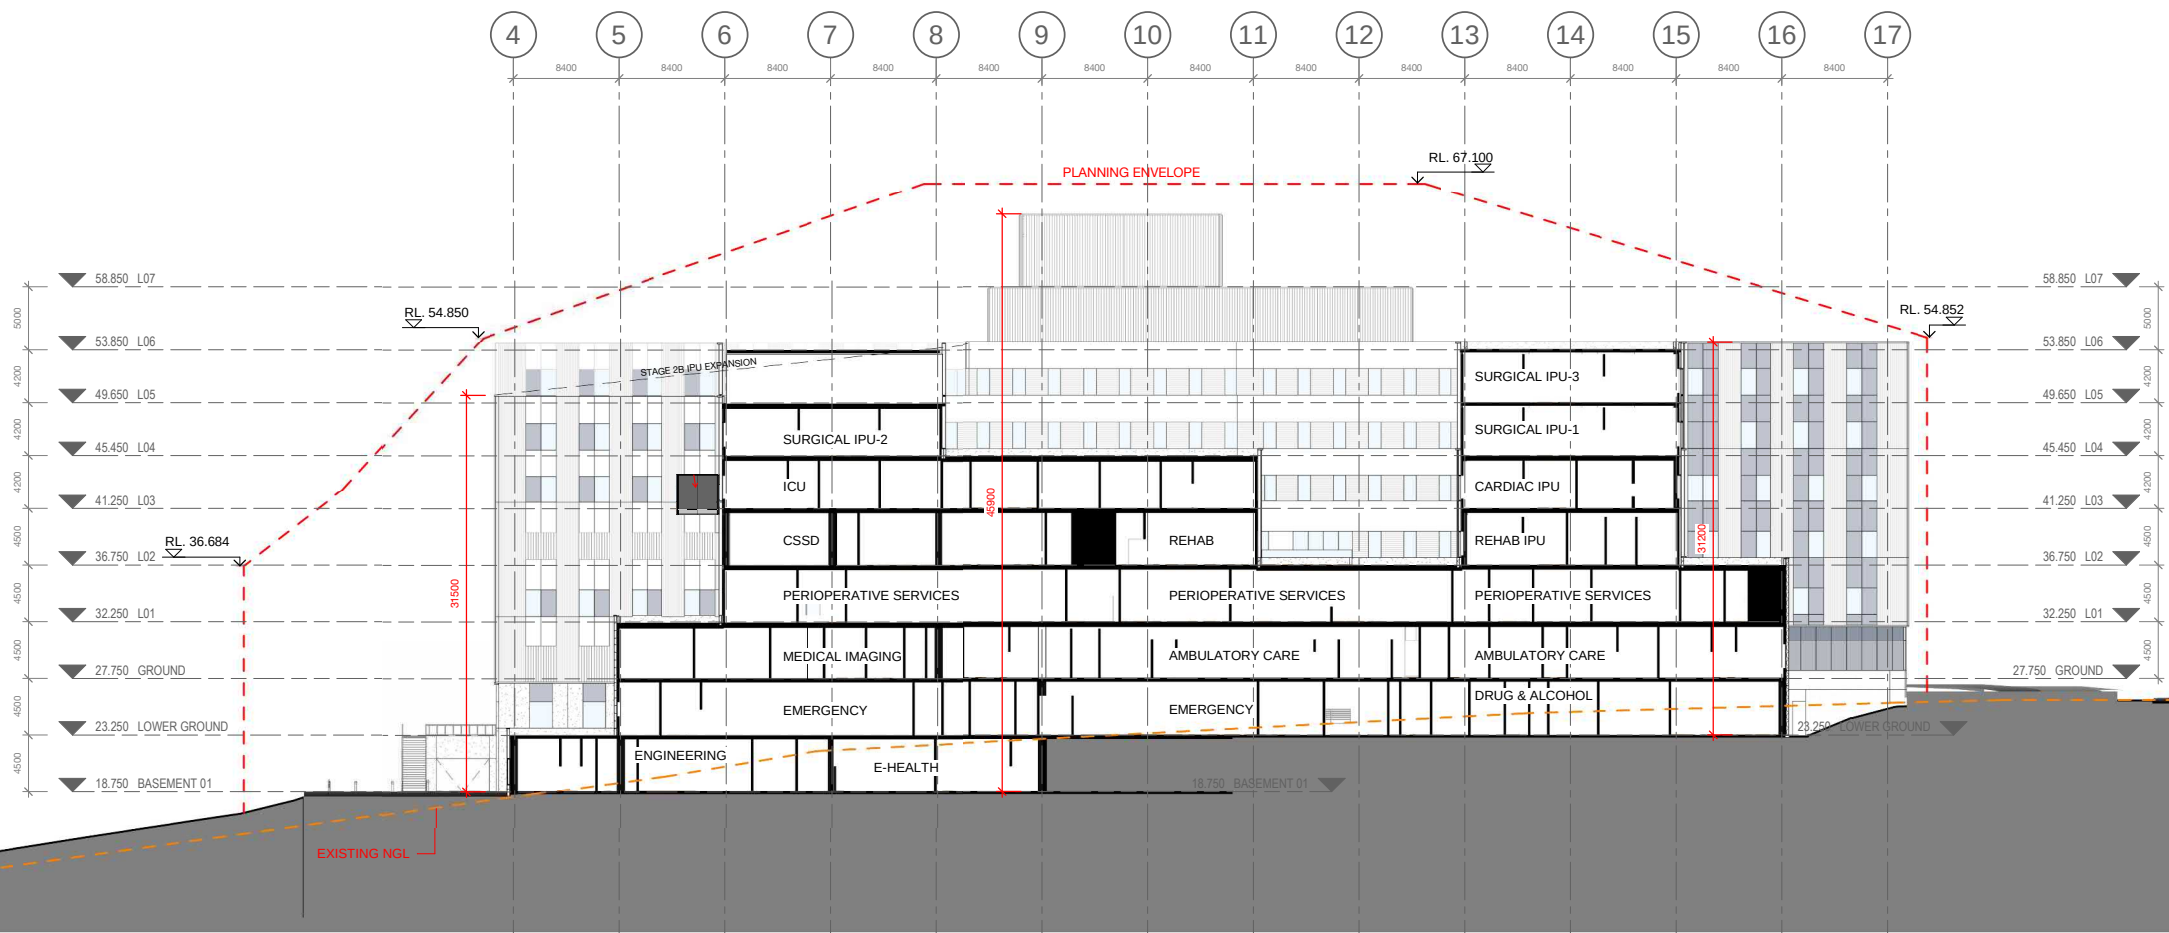

2 Section F.
3D 1 : 300

KEY PLAN			
REV	DESCRIPTION	DRN	DATE
1	ISSUED FOR SSD2	BM	06/09/19
2	ISSUE FOR SSD2 MOD 1	KM	25/02/21
3	ISSUE FOR SSD2 MOD 1	KM	15/02/21

COPYRIGHT
ALL RIGHTS RESERVED. THIS WORK IS COPYRIGHT AND CANNOT BE REPRODUCED OR COPIED IN ANY FORM OR BY ANY MEANS (GRAPHIC, ELECTRONIC OR MECHANICAL INCLUDING PHOTOCOPYING) WITHOUT THE WRITTEN PERMISSION OF THE PRINCIPAL UNDER THE TERMS OF THE CONTRACT. ANY LICENCE, EXPRESS OR IMPLIED, TO USE THE DOCUMENT FOR ANY PURPOSE WHATSOEVER IS RESTRICTED TO THE TERMS OF THE AGREEMENT OR IMPLIED AGREEMENT WITH THE PRINCIPAL UNDER THE TERMS OF THE CONTRACT.

DIMENSIONS
USE FIGURED DIMENSIONS. DO NOT SCALE. CONTRACTORS MUST VERIFY ALL DIMENSIONS ON THE SITE BEFORE COMMENCING ANY WORK OR MAKING ANY SHOP DRAWING WHICH MUST BE SUBMITTED AND REVIEWED BEFORE MANUFACTURE.

FIXTURES, FITTINGS & EQUIPMENT SPECIFICATIONS
SUBSTITUTE FF&E EQUIPMENT SPECIFICATIONS
THE FIT-OUT DESIGN AND DOCUMENTATION HAS BEEN COMPLETED ON THE BASIS OF FF&E AND EQUIPMENT ADVISED TO THIS OFFICE AT THE TIME OF BRIEFING THE DESIGN. THE DESIGN PROVISIONS FOR FF&E AND EQUIPMENT INCORPORATES SPATIAL ALLOCATIONS, SERVICING, LOADING AND ACCESS CLEARANCES AND WHERE APPROPRIATE SERVICES REQUIREMENTS, HAVING DUE REGARD FOR SURROUNDING FIXTURES AND FITTINGS. IT SHOULD BE NOTED THAT SUBSTITUTE FF&E OR EQUIPMENT WITH ALTERNATE SPECIFICATIONS SHOULD NOT BE PROCURED PRIOR TO VALIDATING THOSE SPECIFICATIONS AGAINST THE ITEM CONTROL SCHEDULE AND DESIGN PROVISIONS IN THE MODEL. THIS OFFICE ACCEPTS NO RESPONSIBILITY FOR THE PROCUREMENT OF SUBSTITUTE FF&E AND EQUIPMENT WHICH HAS NOT BEEN REVIEWED AND VALIDATED AGAINST THE ORIGINAL DESIGN PROVISIONS.

SERVICE POINTS DISCLAIMER
THE SERVICE POINTS IDENTIFIED ON THESE DRAWINGS HAVE BEEN OVERLAYED FROM THE BUILDING SERVICES ENGINEERING MODEL AND ARE PROVIDED FOR INFORMATION AND SET-OUT PURPOSES ONLY. WE HAVE BEEN ADVISED BY THE SERVICES ENGINEERS THAT THE POINTS REPRESENTED ON THESE DRAWINGS ARE CORRECT AT THE TIME OF PUBLICATION. THIS OFFICE DOES NOT WARRANT THE ACCURACY OF THIS DATA. REFER TO THE BUILDING SERVICES ENGINEERING DOCUMENTATION FOR THE INSTALLATION OF THE SERVICE POINTS, AND THE INTERFACE BETWEEN THE SERVICE POINTS AND THE RESPECTIVE ENGINEERING SYSTEMS.

ISSUED FOR INFORMATION

ARCHITECTS



ABN: 21 134 476 865
LEVEL 4, 88 YORK STREET
SYDNEY NSW 2000, AUSTRALIA
PH: (02) 8299 4600 FAX: (03) 9885 2455
E: syd@batesmart.com.au

THIS ARCHITECTURAL DESIGN IS THE COPYRIGHT OF SILVER THOMAS HANLEY AND BATES SMART AND SHALL NOT BE REPRODUCED WITHOUT THEIR WRITTEN PERMISSION

PROJECT MANAGER



CLIENT



PROJECT


TWEED VALLEY HOSPITAL

DRAWING TITLE


OVERALL BUILDING SECTIONS E & F

SCALE 1 : 300@ A1 06/09/19 DRAWN BY BM CHECKED BS

PROJECT No 10363 DRAWING No STB-AR-SKE-PRW-5000003 REVISION 3

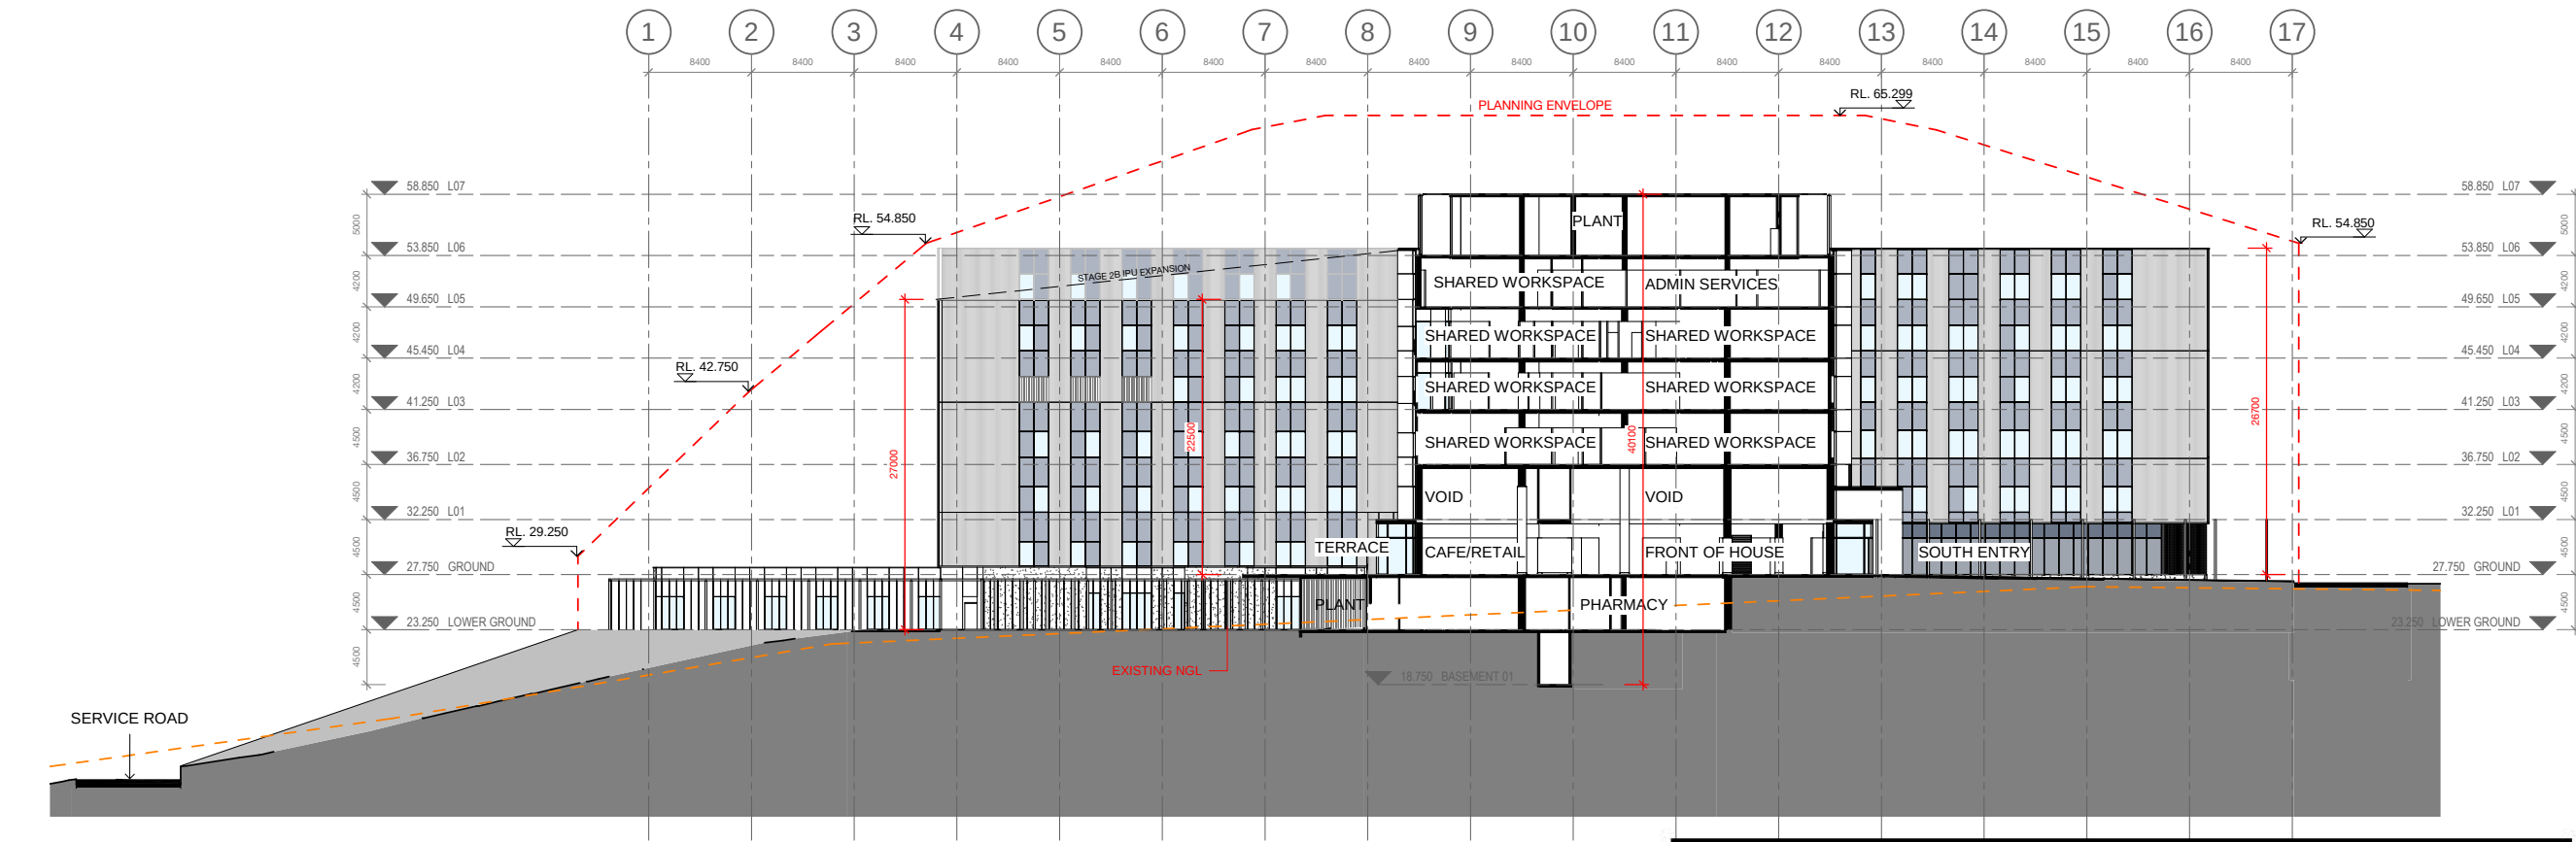

1 Section G.
3D 1 : 300

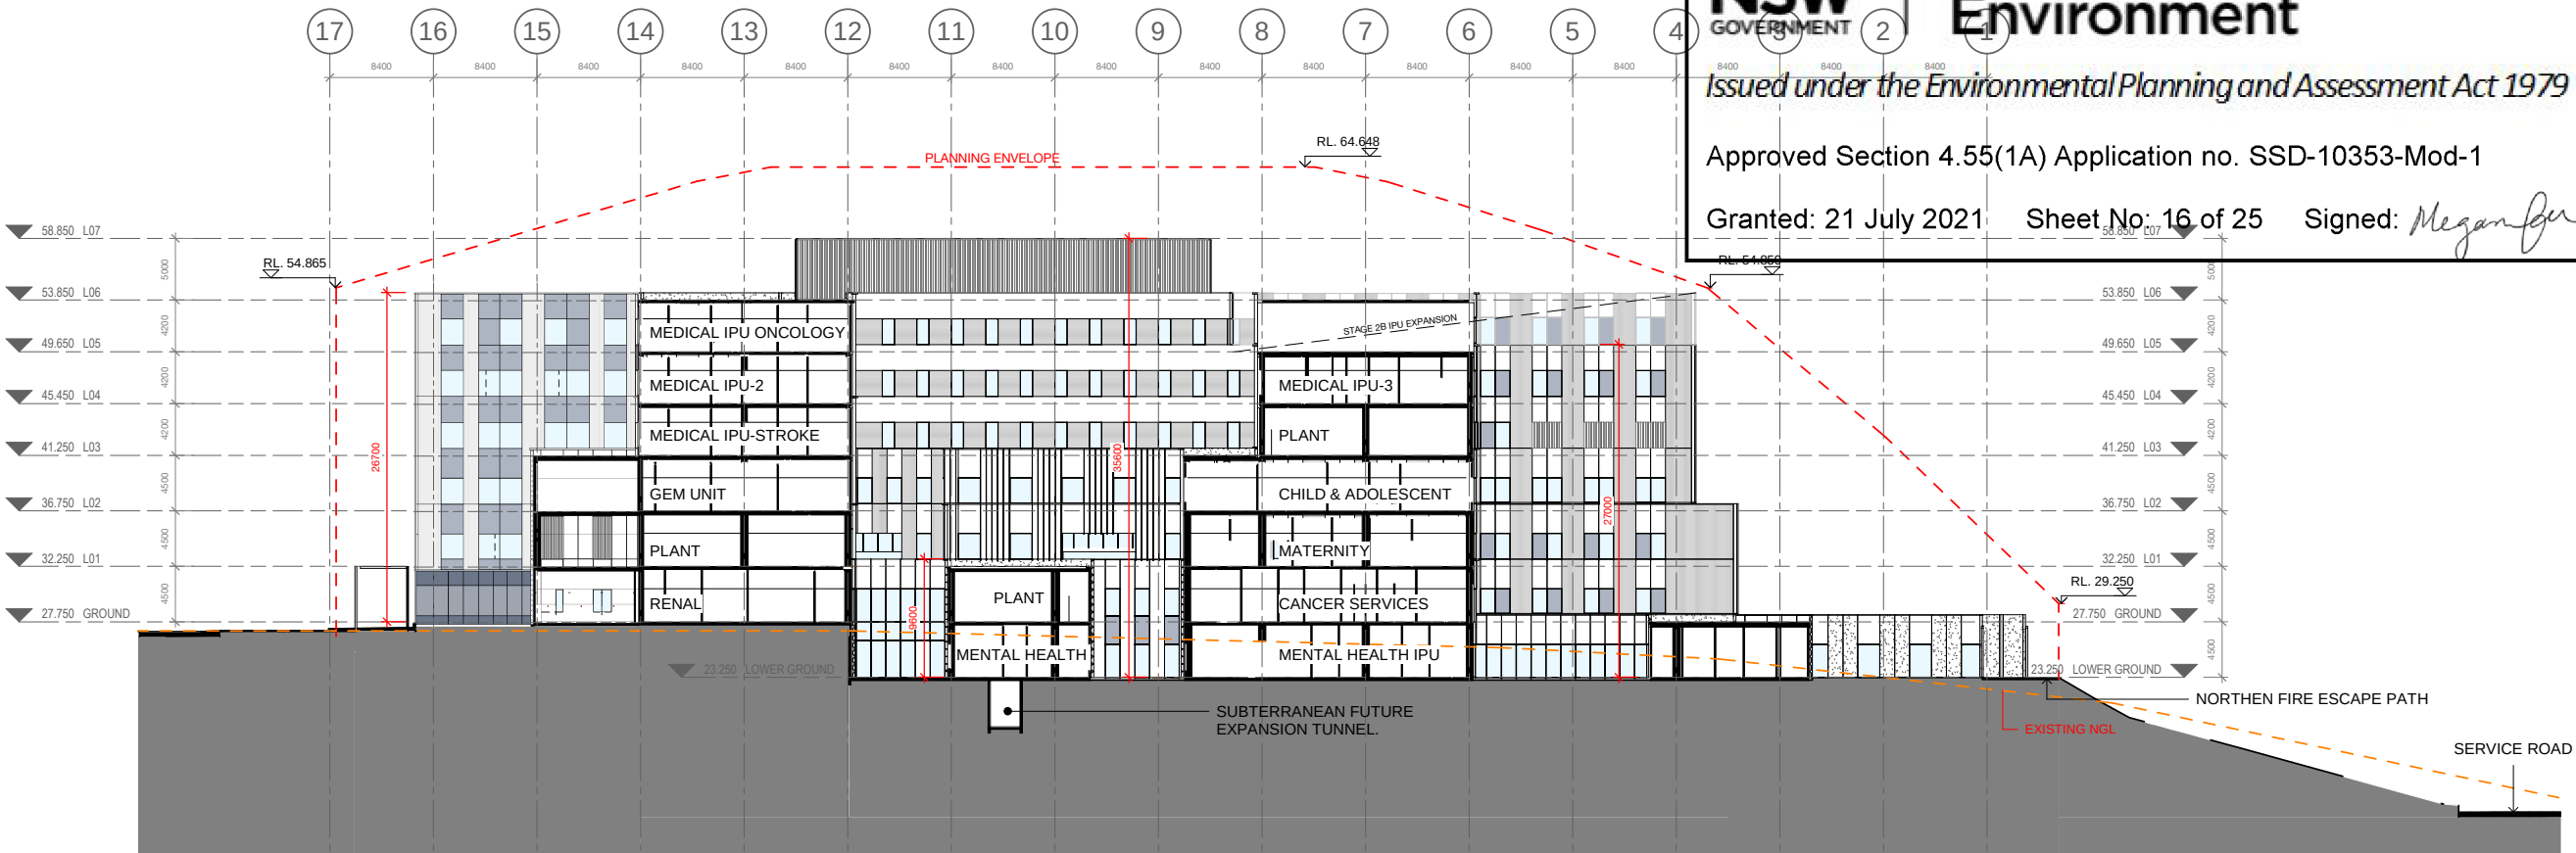

2 Section H.
3D 1 : 300



Planning, Industry & Environment

Issued under the *Environmental Planning and Assessment Act 1979*

Approved Section 4.55(1A) Application no. SSD-10353-Mod-1

Granted: 21 July 2021 Sheet No: 16 of 25 Signed: *Megan*

KEY PLAN

REV	DESCRIPTION	BM	DATE
1	ISSUED FOR SSD2	BM	16/09/19
2	ISSUE FOR SSD2 MOD 1	CM	22/02/21
3	ISSUE FOR SSD2 MOD 1	KM	15/03/21

COPYRIGHT
ALL RIGHTS RESERVED. THIS WORK IS COPYRIGHT AND CANNOT BE REPRODUCED OR COPIED IN ANY FORM OR BY ANY MEANS (GRAPHIC, ELECTRONIC OR MECHANICAL INCLUDING PHOTOCOPYING) WITHOUT THE WRITTEN PERMISSION OF THE PRINCIPAL UNDER THE TERMS OF THE CONTRACT. ANY LICENCE, EXPRESS OR IMPLIED, TO USE THE DOCUMENT FOR ANY PURPOSE WHATSOEVER IS RESTRICTED TO THE TERMS OF THE AGREEMENT OR IMPLIED AGREEMENT WITH THE PRINCIPAL UNDER THE TERMS OF THE CONTRACT.

DIMENSIONS
USE FIGURED DIMENSIONS. DO NOT SCALE. CONTRACTORS MUST VERIFY ALL DIMENSIONS ON THE SITE BEFORE COMMENCING ANY WORK OR MAKING ANY SHOP DRAWING WHICH MUST BE SUBMITTED AND REVIEWED BEFORE MANUFACTURE.

FIXTURES, FITTINGS & EQUIPMENT SPECIFICATIONS
SUBSTITUTE FF&E EQUIPMENT SPECIFICATIONS
THE FIT-OUT DESIGN AND DOCUMENTATION HAS BEEN COMPLETED ON THE BASIS OF FF&E AND EQUIPMENT ADVISED TO THIS OFFICE AT THE TIME OF BRIEFING THE DESIGN. THE DESIGN PROVISIONS FOR FF&E AND EQUIPMENT INCORPORATES SPATIAL ALLOCATIONS, SERVICING, LOADING AND ACCESS CLEARANCES AND WHERE APPROPRIATE SERVICES REQUIREMENTS, HAVING DUE REGARD FOR SURROUNDING FIXTURES AND FITTINGS. IT SHOULD BE NOTED THAT SUBSTITUTE FF&E OR EQUIPMENT WITH ALTERNATE SPECIFICATIONS SHOULD NOT BE PROCURED PRIOR TO VALIDATING THOSE SPECIFICATIONS AGAINST THE ITEM CONTROL SCHEDULE AND DESIGN PROVISIONS IN THE MODEL. THIS OFFICE ACCEPTS NO RESPONSIBILITY FOR THE PROCUREMENT OF SUBSTITUTE FF&E AND EQUIPMENT WHICH HAS NOT BEEN REVIEWED AND VALIDATED AGAINST THE ORIGINAL DESIGN PROVISIONS.

SERVICE POINTS DISCLAIMER
THE SERVICE POINTS IDENTIFIED ON THESE DRAWINGS HAVE BEEN OVERLAYED FROM THE BUILDING SERVICES ENGINEERING MODEL, AND ARE PROVIDED FOR INFORMATION AND SET-OUT PURPOSES ONLY. WE HAVE BEEN ADVISED BY THE SERVICES ENGINEERS THAT THE POINTS REPRESENTED ON THESE DRAWINGS ARE CORRECT AT THE TIME OF PUBLICATION. THIS OFFICE DOES NOT WARRANT THE ACCURACY OF THIS DATA. REFER TO THE BUILDING SERVICES ENGINEERING DOCUMENTATION FOR THE INSTALLATION OF THE SERVICE POINTS, AND THE INTERFACE BETWEEN THE SERVICE POINTS AND THE RESPECTIVE ENGINEERING SYSTEMS.

ISSUED FOR INFORMATION

ARCHITECTS



BATESSMART.

ABN: 21 134 476 065
LEVEL 4, 88 YORK STREET
SYDNEY NSW 2000, AUSTRALIA
PH: (02) 8299 4600 FAX: (03) 9885 2455
E: syd@batesmart.com.au

M12147
43 BRISBANE STREET,
SURRY HILLS NSW 2010
ABN: 68 094 740 966 PH: (02) 8354 5100
E: syd@batesmart.com.au

THIS ARCHITECTURAL DESIGN IS THE COPYRIGHT OF SILVER THOMAS HANLEY AND BATES SMART AND SHALL NOT BE REPRODUCED WITHOUT THEIR WRITTEN PERMISSION

PROJECT MANAGER



TSA
MANAGEMENT

CLIENT



Health
Infrastructure

Health
Northern NSW
Local Health District

PROJECT


TWEED VALLEY HOSPITAL

DRAWING TITLE

OVERALL BUILDING SECTIONS G & H

SCALE	DATE	DRAWN BY	CHECKED
1 : 300 @ A1	06/09/19	BM	BS
1 : 600 @ A3			

PROJECT No	DRAWING No	REVISION
10363	STB-AR-SKE-PRW-5000004	3

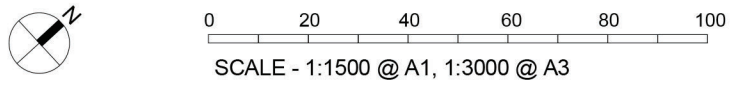

- GENERAL NOTES
1. THIS DRAWING IS COPYRIGHT AND IS THE PROPERTY OF TURF DESIGN STUDIO AND MUST NOT BE USED WITHOUT PERMISSION.
 2. THIS DRAWING IS AN UNCONTROLLED COPY UNLESS STAMPED WITH STATUS.
 3. THE CONTRACTOR MUST VERIFY ALL DIMENSIONS AND LEVELS ON SITE AS THIS IS NOT A SHOP DRAWING.
 4. THE CONTRACTOR MUST REFER ANY DISCREPANCIES TO THE SUPERINTENDENTS REPRESENTATIVE BEFORE PROCEEDING WITH THE WORK.
 5. THE CONTRACTOR MUST NOT SCALE FROM THESE DRAWINGS. USE NOMINATED DIMENSIONS AND LEVELS.
 6. THIS DRAWING MUST BE READ IN CONJUNCTION WITH THE TOTAL CONTRACT PACKAGE INCLUDING DRAWINGS AND SPECIFICATIONS OF ALL CONSULTANTS.
 7. IF THE CONTRACTOR INTENDS TO UNDERTAKE ANY EXCAVATION WORK, IT IS THE CONTRACTORS RESPONSIBILITY TO CONTACT 1100 - DIAL BEFORE YOU DIG OR WWW.1100.COM.AU
- SURVEY INFORMATION
8. TURF DESIGN STUDIO DO NOT WARRANT THE ACCURACY OF SURVEY INFORMATION.



**Planning,
Industry &
Environment**

Issued under the Environmental Planning and Assessment Act 1979

Approved Section 4.55(1A) Application no. SSD-10353-Mod-1

Granted: 21 July 2021 Sheet No: 17 of 25 Signed: *Megan*

9	16.02.2021	SSD2	AR	MC
8	18.10.2019	SSD2	AR	MC
7	23.09.2019	SSD2	AR	MH
6	28.08.2019	FOR INFORMATION	AR	MC
5	16.08.2019	FOR INFORMATION	AR	MC
4	09.08.2019	FOR INFORMATION	AR	MC
3	02.08.2019	FOR INFORMATION	AR	MC
2	08.07.2019	FOR INFORMATION	HH	MC
1	19.06.2019	70% SCHEMATIC DESIGN	AR	MC

Rev

Date

Description

Drawn

Checked



turf

Turf Design Studio: P.O. Box 419 Cronulla NSW 2230, 95 Kingsway, Cronulla 2230
Phone (+61 2) 9527 3380, Fax (+61 2) 9527 2307
Email: sydney@turfdesign.com



**Health
Infrastructure**



**Health
Northern NSW
Local Health District**

Project
**TWEED VALLEY HOSPITAL
DEVELOPMENT**





Drawing Title
Site-wide Landscape Plan

Drawing Status
SSD2

Scale	As indicated @A1	Plot Date	Revision
Project No.	Drawing No.	Revision	
1719	LS-DWG -10-001	9	

NOT FOR CONSTRUCTION

LEGEND

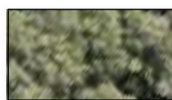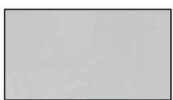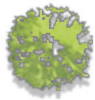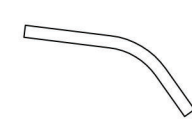
	Retained forest - restored and enhanced in accordance with Biodiversity Management Plan		Vegetated buffer.		Roadway		Proposed Trees
	Bioretention planting.		Proposed planting		Existing Orchard		Retaining wall
	Hydromulched/drill seeded lawn (various species refer Plant Schedules)		Proposed paving				

GENERAL NOTES

1. THIS DRAWING IS COPYRIGHT AND IS THE PROPERTY OF TURF DESIGN STUDIO AND
2. MUST NOT BE USED WITHOUT PERMISSION.
3. THIS DRAWING IS AN UNCONTROLLED COPY UNLESS STAMPED WITH STATUS
4. NOT A SHOP DRAWING.
5. THE CONTRACTOR MUST REFER ANY DISCREPANCIES TO THE SUPERINTENDENTS REPRESENTATIVE BEFORE PROCEEDING WITH THE WORK.
6. THE CONTRACTOR MUST NOT SCALE FROM THESE DRAWINGS. USE NOMINATED DIMENSIONS AND LEVELS.
7. THIS DRAWING MUST BE READ IN CONJUNCTION WITH THE TOTAL CONTRACT PACKAGE INCLUDING DRAWINGS AND SPECIFICATIONS OF ALL CONSULTANTS.
8. IF THE CONTRACTOR INTENDS TO UNDERTAKE ANY EXCAVATION WORK, IT IS THE CONTRACTORS RESPONSIBILITY TO CONTACT 1100 - DIAL BEFORE YOU DIG OR WWW.1100.COM.AU

SURVEY INFORMATION

8. TURF DESIGN STUDIO DO NOT WARRANT THE ACCURACY OF SURVEY INFORMATION.

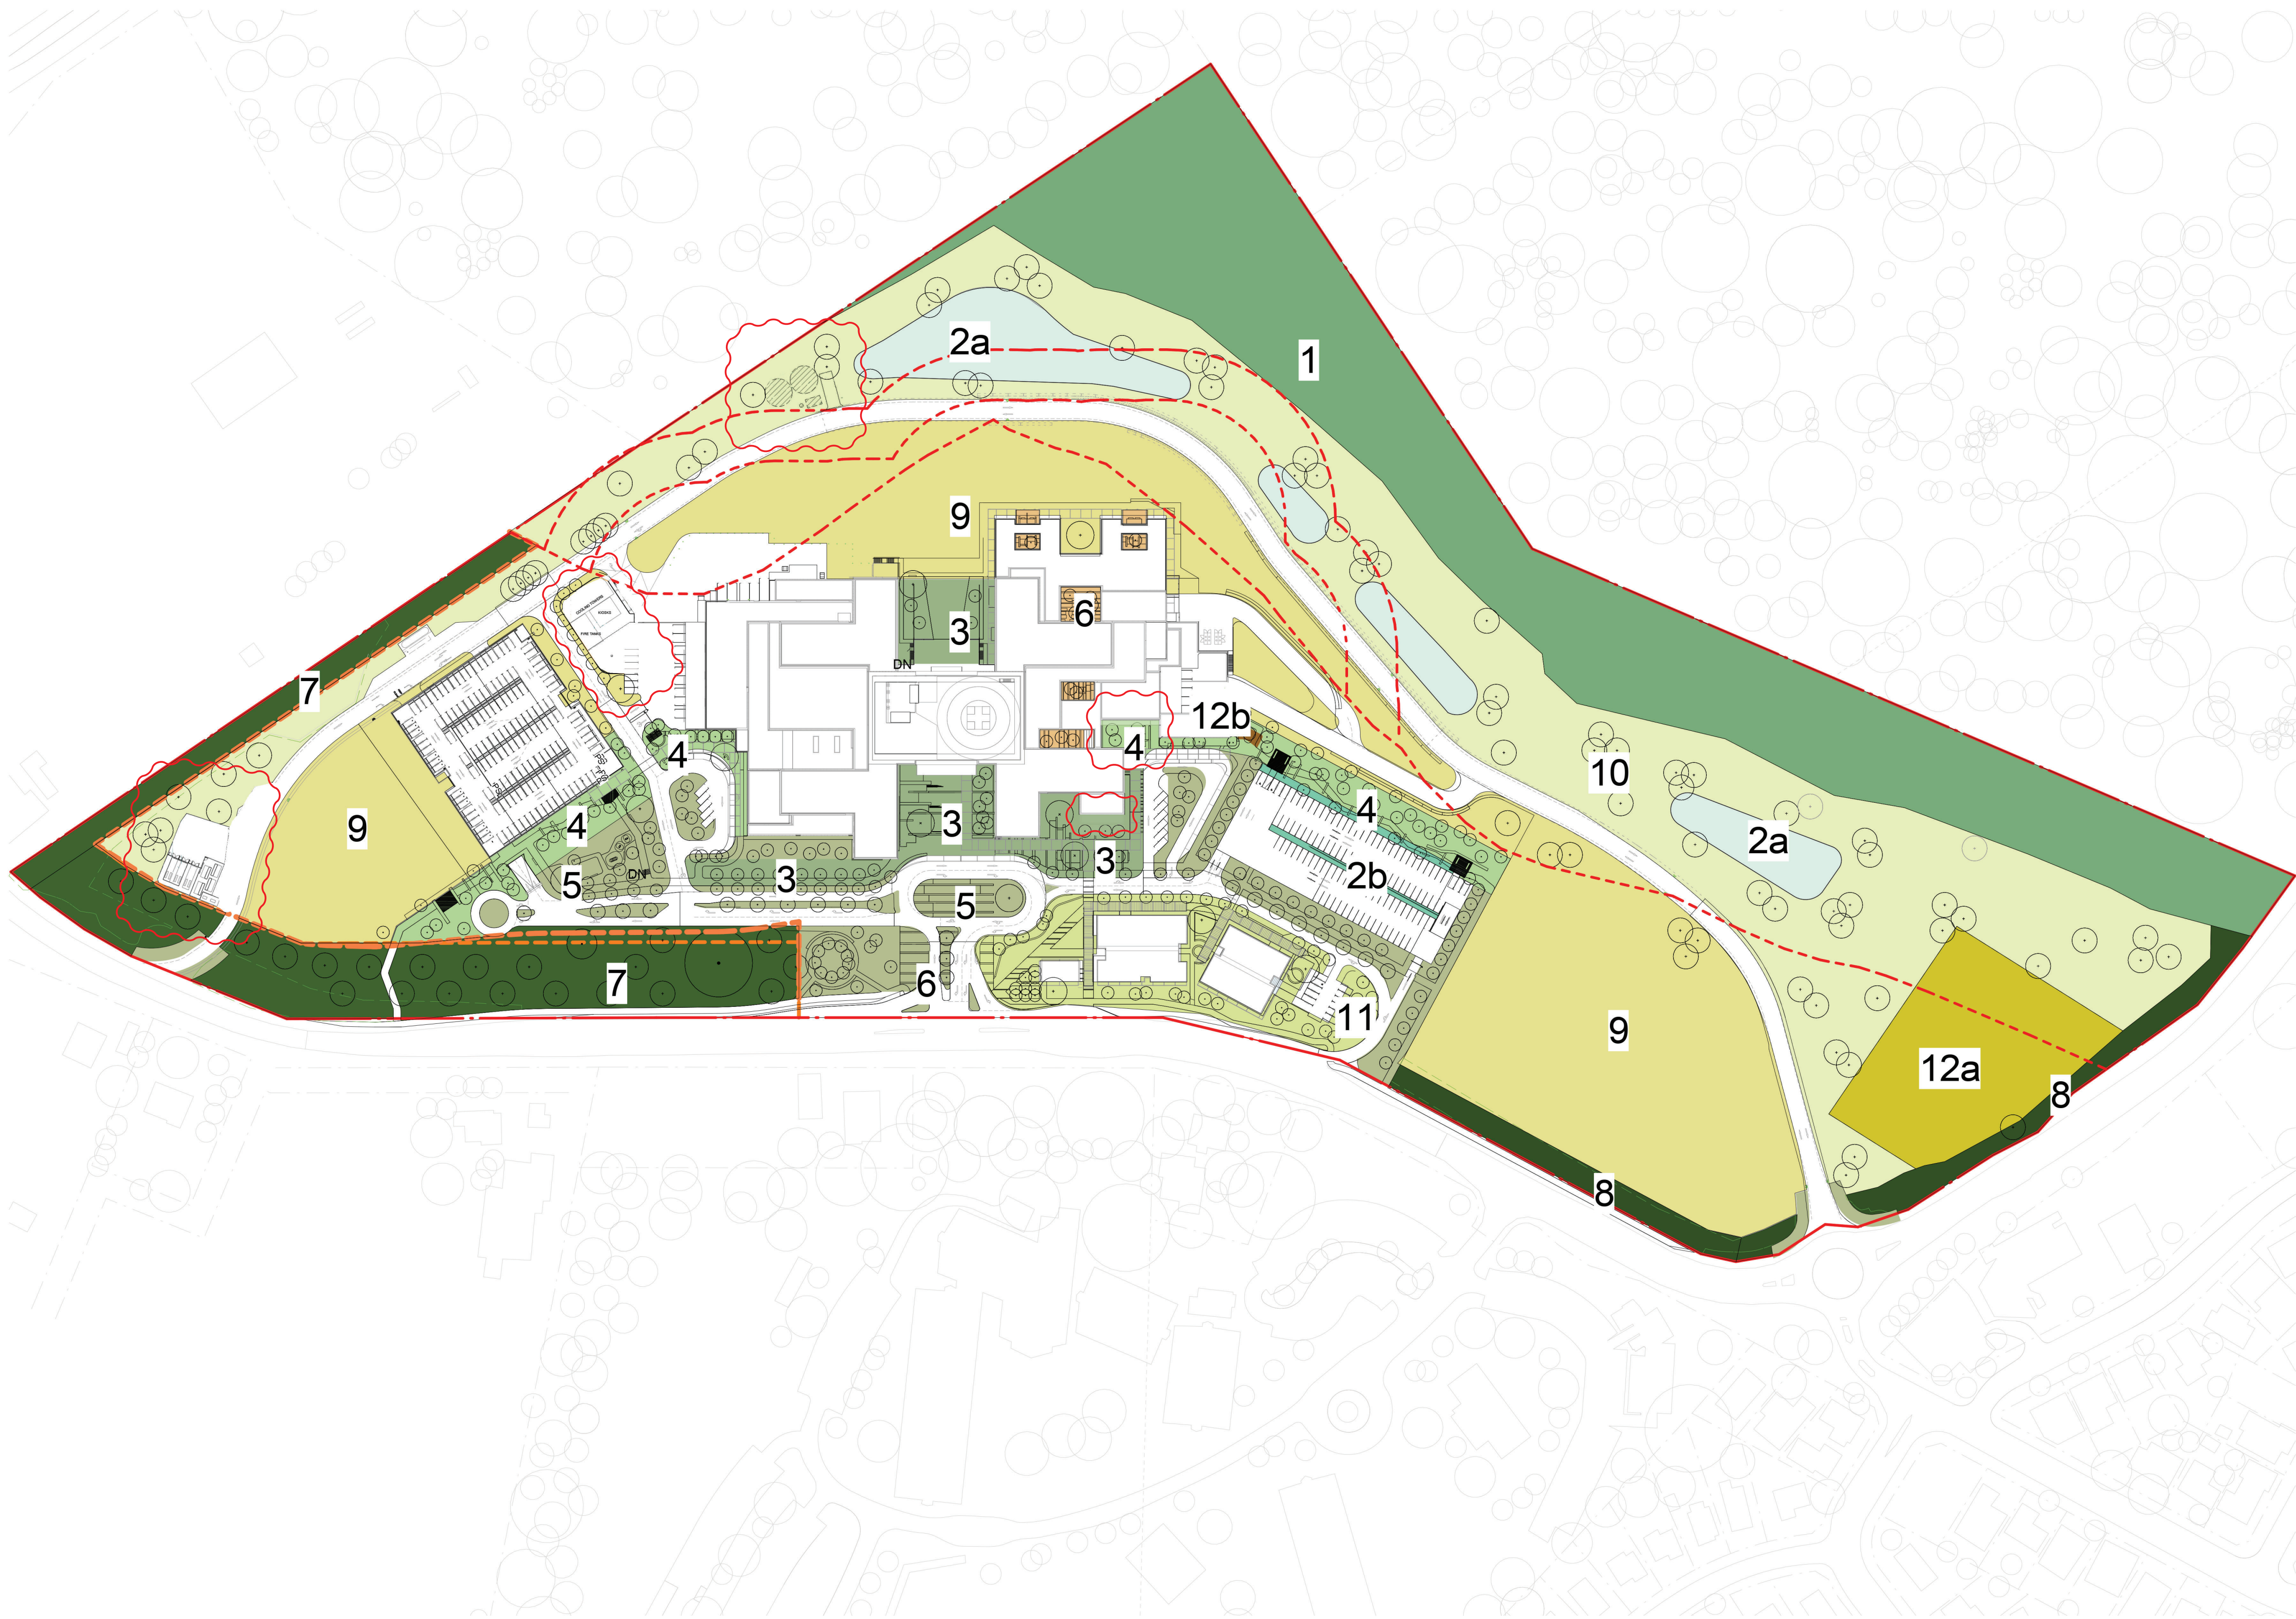

NSW GOVERNMENT | **Planning, Industry & Environment**

Issued under the Environmental Planning and Assessment Act 1979

Approved Section 4.55(1A) Application no. SSD-10353-Mod-1

Granted: 21 July 2021 Sheet No: 18 of 25 Signed: *Megan*

12	16.02.2021	SSD2	AR	MC
11	16.03.2020	RTS	AR	MC
10	20.02.2020	RTS	AR	MC
9	18.10.2019	SSD2	AR	MC
8	23.09.2019	SSD2	AR	MH
7	28.08.2019	FOR INFORMATION	AR	MC
6	16.08.2019	FOR INFORMATION	AR	MC
5	09.08.2019	FOR INFORMATION	AR	MC
4	02.08.2019	FOR INFORMATION	AR	MC
3	09.07.2019	FOR INFORMATION	HH	MC
2	08.07.2019	FOR INFORMATION	HH	MC
1	19.06.2019	70% SCHEMATIC DESIGN	AR	MC

Rev Date Description Drawn Checked

turf

Turf Design Studio: P.O Box 419 Cronulla NSW 2230, 95 Kingsway, Cronulla 2230
Phone (+61 2) 9527 3380, Fax (+61 2) 9527 2307
Email: sydney@turfdesign.com

Client

NSW GOVERNMENT | **Health Infrastructure** | **Health Northern NSW Local Health District**

Project

TWEED VALLEY HOSPITAL DEVELOPMENT

Drawing Title

Zonal Plan

Drawing Status

SSD2

Scale	As indicated @A1	Plot Date
Project No.	Drawing No.	Revision
1719	LS-DWG -10-003	12

NOT FOR CONSTRUCTION

LEGEND

	1. Retained forest - Restored and enhanced in accordance with Biodiversity Management Plan		4. Green Spine **		8. Embellished Buffer - Embellished in accordance with Biodiversity Management Plan **		12a. Existing Orchard
	2a. Bioretention planting **		5. Feature Entries/Hospital landscape fringe **		9. Hydromulched/drill seeded lawn (Exotic grass-mowing maintenance eg. couch, buffalo)		12b. Therapy garden Opportunity **
	2b. Rain Gardens **		6. Landscaped courtyards within hospital envelope **		10. Lawn with clusters of native planting	** From a biodiversity/habitat connectivity perspective the bio-detention basins, vegetation buffers and garden bed planting contribute to stepping-stone habitat connectivity and 'moist corridors' across the site.	
	3. Hospital landscape - including edible plants where appropriate **		7. Vegetated buffer **		11. Health Hub / Support Building **		



- GENERAL NOTES
1. THIS DRAWING IS COPYRIGHT AND IS THE PROPERTY OF TURF DESIGN STUDIO AND MUST NOT BE USED WITHOUT PERMISSION.
 2. THIS DRAWING IS AN UNCONTROLLED COPY UNLESS STAMPED WITH STATUS. THE CONTRACTOR MUST VERIFY ALL DIMENSIONS AND LEVELS ON SITE AS THIS IS NOT A SHOP DRAWING.
 3. THE CONTRACTOR MUST REFER ANY DISCREPANCIES TO THE SUPERINTENDENTS REPRESENTATIVE BEFORE PROCEEDING WITH THE WORK.
 4. THE CONTRACTOR MUST NOT SCALE FROM THESE DRAWINGS. USE NOMINATED DIMENSIONS AND LEVELS.
 5. THIS DRAWING MUST BE READ IN CONJUNCTION WITH THE TOTAL CONTRACT PACKAGE INCLUDING DRAWINGS AND SPECIFICATIONS OF ALL CONSULTANTS.
 6. IF THE CONTRACTOR INTENDS TO UNDERTAKE ANY EXCAVATION WORK, IT IS THE CONTRACTOR'S RESPONSIBILITY TO CONTACT 1100 - DIAL BEFORE YOU DIG OR WWW.1100.COM.AU
- SURVEY INFORMATION
8. TURF DESIGN STUDIO DO NOT WARRANT THE ACCURACY OF SURVEY INFORMATION.

1 Eastern Entry & Green Spine Detail Plan
1 : 250@A1

LEGEND

-  Seating with Backrest (50% of the total length)
-  Lighting (TBC)
-  Pause Points



2 East Green Spine Section
1 : 100@A1

 **Planning, Industry & Environment**

Issued under the Environmental Planning and Assessment Act 1979

Approved Section 4.55(1A) Application no. SSD-10353-Mod-1

Granted: 21 July 2021 Sheet No: 19 of 25 Signed: *Megan*

9	16.02.2021	SSD2	AR	MC
8	18.10.2019	SSD2	AR	MC
7	23.09.2019	SSD2	AR	MH
6	28.08.2019	FOR INFORMATION	AR	MC
5	16.08.2019	FOR INFORMATION	AR	MC
4	09.08.2019	FOR INFORMATION	AR	MC
3	02.08.2019	FOR INFORMATION	AR	MC
2	08.07.2019	FOR INFORMATION	HH	MC
1	19.06.2019	70% SCHEMATIC DESIGN	AR	MC

Rev	Date	Description	Drawn	Checked
-----	------	-------------	-------	---------



Turf Design Studio: P O Box 419 Cronulla NSW 2230, 95 Kingsway, Cronulla 2230
Phone: (+61 2) 9527 3380, Fax: (+61 2) 9527 2307
Email: sydney@turfdesign.com

Client

 **Health** Infrastructure | **Health** Northern NSW Local Health District

Project
TWEED VALLEY HOSPITAL DEVELOPMENT

Drawing Title
Landscape Plans & Sections - Eastern Entry & Green Spine

Drawing Status
SSD2


Scale:	As indicated @A1	Plot Date:	
Project No:	Drawing No:	Revision:	
1719	LS-DWG -20-004	9	

NOT FOR CONSTRUCTION

C:\Users\User\Documents\TVM_LANDSCAPE_L18_Abdullah R.rvt




1 10m Agricultural buffer - West of loop road entry
1 : 500@A1

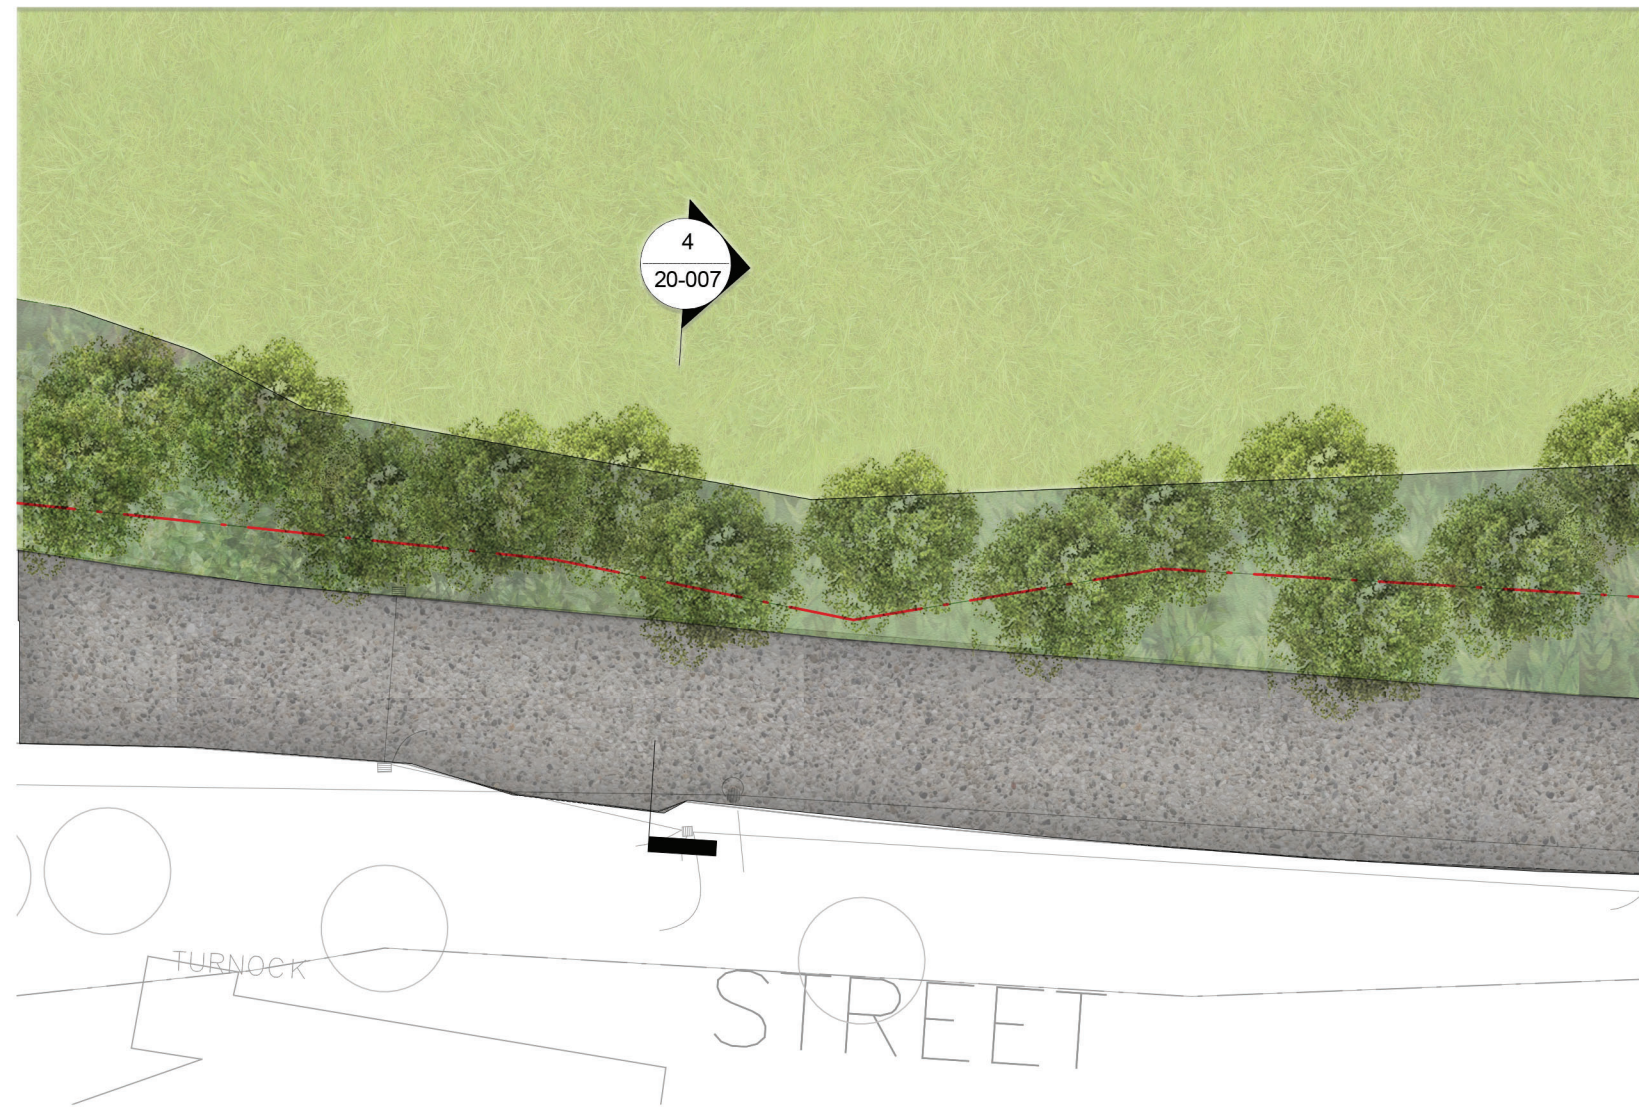

3 10m Embellished buffer - East of the hospital
1 : 500@A1



2 30m Agricultural buffer - West of loop road entry
1 : 200@A1

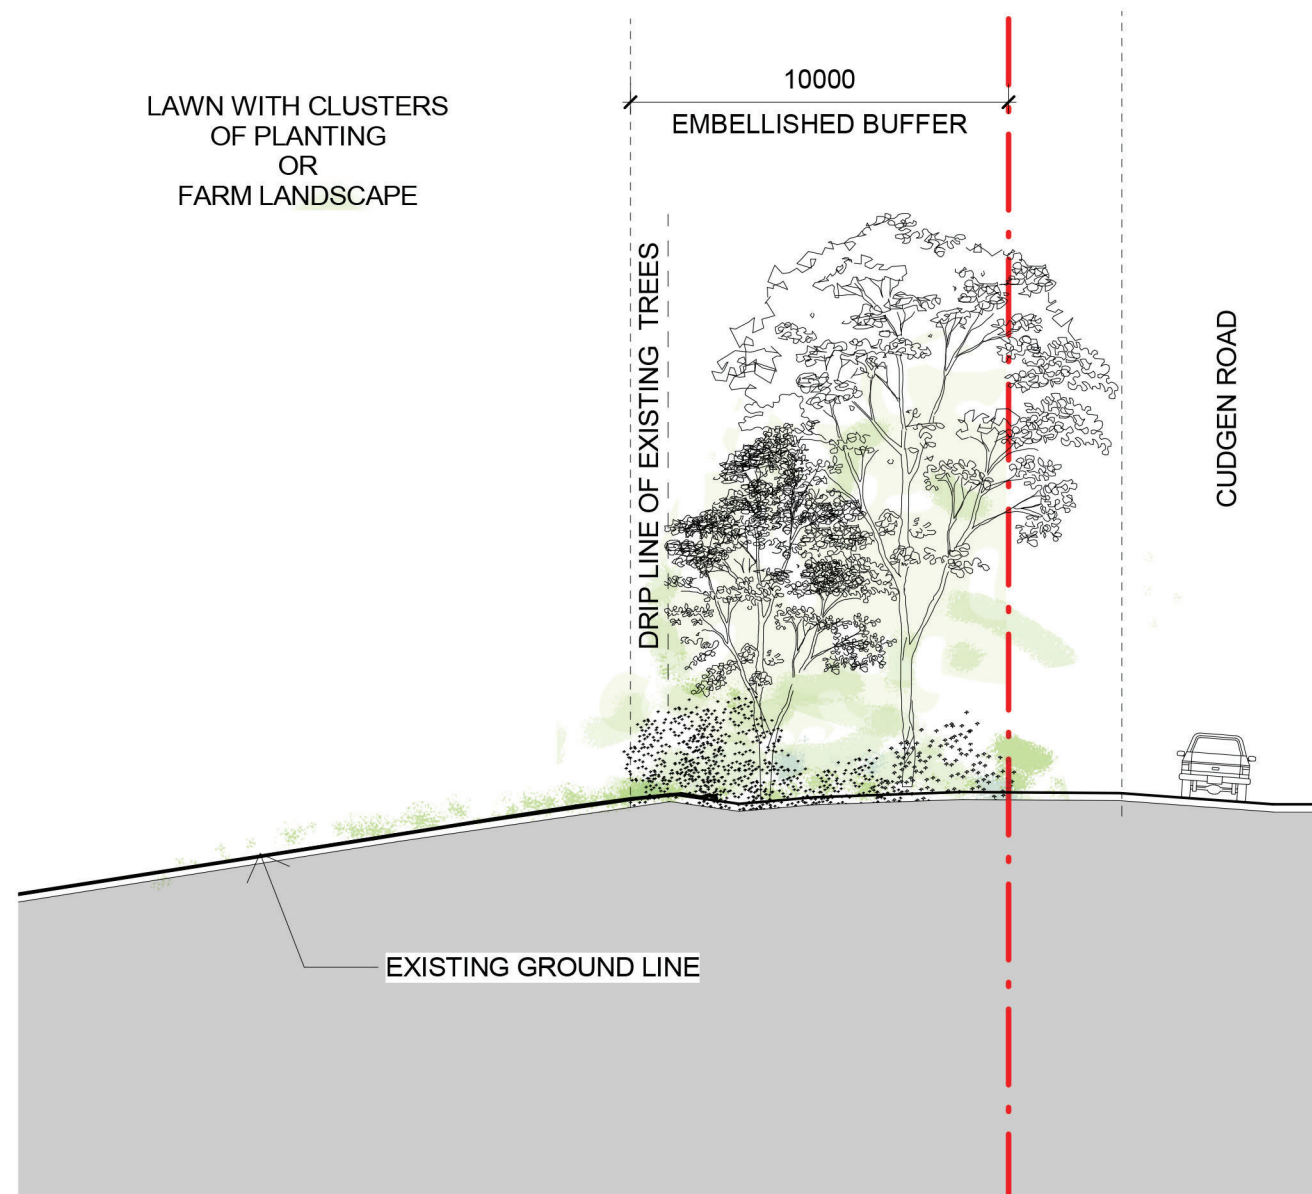

4 10m Embellished buffer - East of the hospital
1 : 200@A1

- GENERAL NOTES
1. THIS DRAWING IS COPYRIGHT AND IS THE PROPERTY OF TURF DESIGN STUDIO AND MUST NOT BE USED WITHOUT PERMISSION.
 2. THIS DRAWING IS AN UNCONTROLLED COPY UNLESS STAMPED WITH STATUS AND THE CONTRACTOR MUST VERIFY ALL DIMENSIONS AND LEVELS ON SITE AS THIS IS NOT A SHOP DRAWING.
 3. THE CONTRACTOR MUST REFER ANY DISCREPANCIES TO THE SUPERINTENDENTS REPRESENTATIVE BEFORE PROCEEDING WITH THE WORK.
 4. THE CONTRACTOR MUST NOT SCALE FROM THESE DRAWINGS. USE NOMINATED DIMENSIONS AND LEVELS.
 5. THIS DRAWING MUST BE READ IN CONJUNCTION WITH THE TOTAL CONTRACT PACKAGE INCLUDING DRAWINGS AND SPECIFICATIONS OF ALL CONSULTANTS.
 6. IF THE CONTRACTOR INTENDS TO UNDERTAKE ANY EXCAVATION WORK, IT IS THE CONTRACTORS RESPONSIBILITY TO CONTACT 1100 - DIAL BEFORE YOU DIG OR WWW.1100.COM.AU
- SURVEY INFORMATION
8. TURF DESIGN STUDIO DO NOT WARRANT THE ACCURACY OF SURVEY INFORMATION.

NSW GOVERNMENT | **Planning, Industry & Environment**

Issued under the Environmental Planning and Assessment Act 1979

Approved Section 4.55(1A) Application no. SSD-10353-Mod-1

Granted: 21 July 2021 Sheet No: 20 of 25 Signed: *Megan*

6	16.02.2021	SSD2	AR	MC
5	18.10.2019	SSD2	AR	MC
4	23.09.2019	SSD2	AR	MH
3	28.08.2019	FOR INFORMATION	AR	MC
2	16.08.2019	FOR INFORMATION	AR	MC
1	09.08.2019	FOR INFORMATION	AR	MC

Rev Date Description Drawn Checked

turf

Turf Design Studio: P.O. Box 419 Cronulla NSW 2230, 95 Kingsway, Cronulla 2230
Phone (+61 2) 9527 3380, Fax (+61 2) 9527 2307
Email: sydney@turfdesign.com

Client

NSW GOVERNMENT | **Health Infrastructure** | **Health Northern NSW Local Health District**

Project
TWEED VALLEY HOSPITAL DEVELOPMENT

Drawing Title
Landscape Plans & Sections - East and west Buffer

Drawing Status

SSD2

Scale: As indicated @A1



Plot Date

Project No. 1719

Drawing No. LS-DWG -20-007

Revision 6

NOT FOR CONSTRUCTION

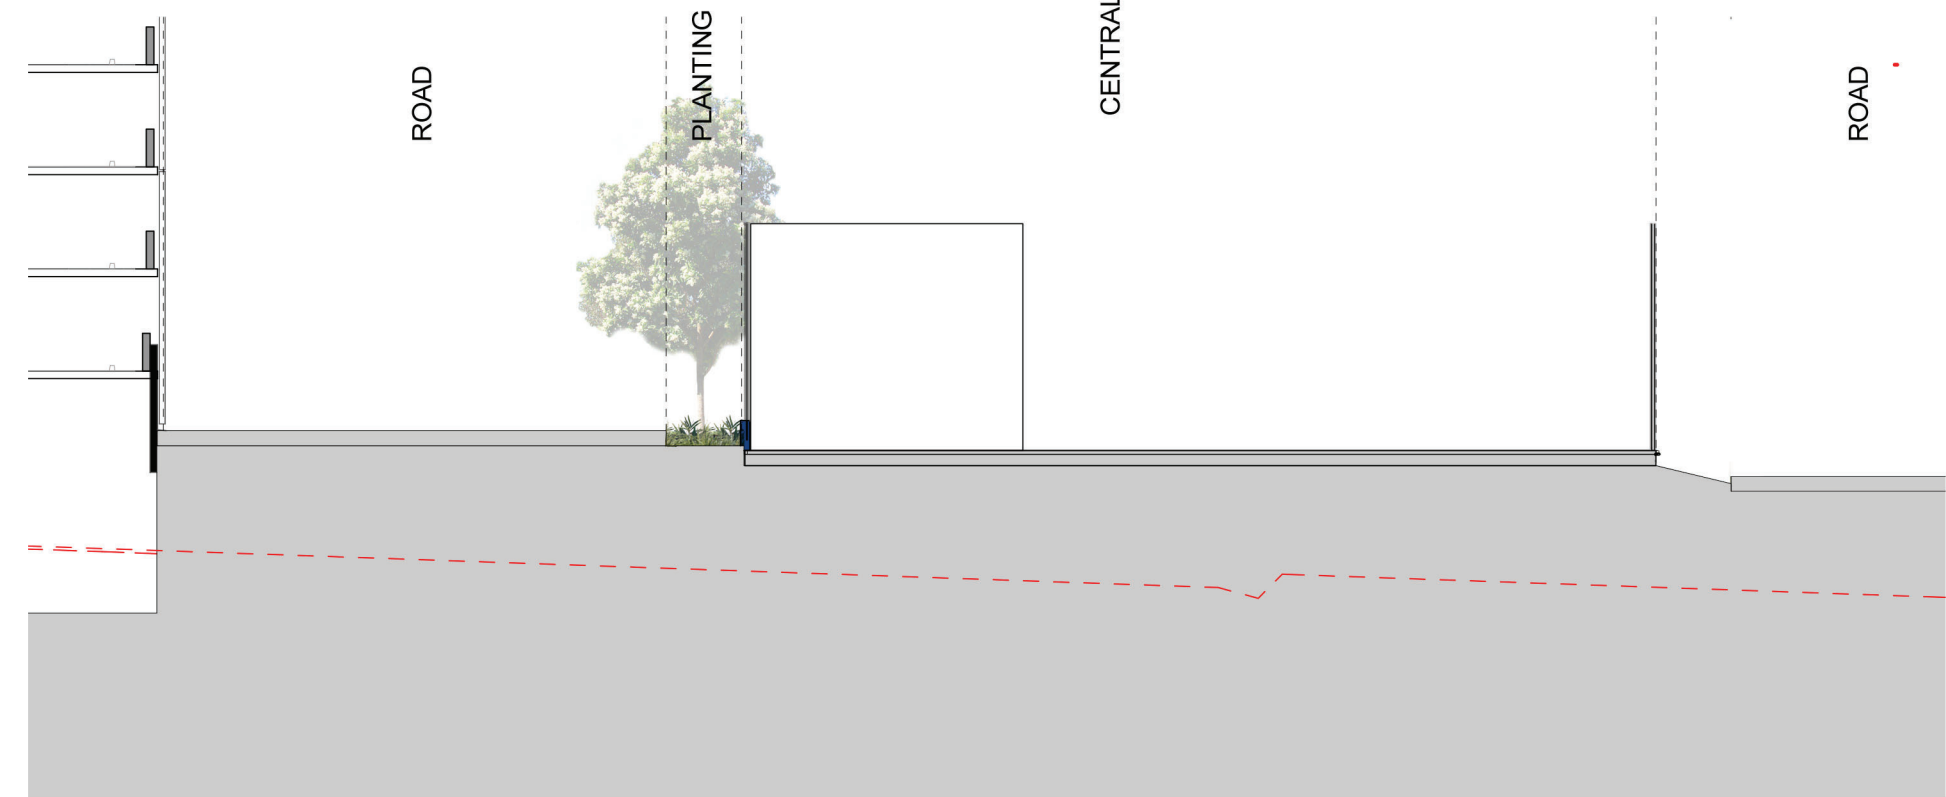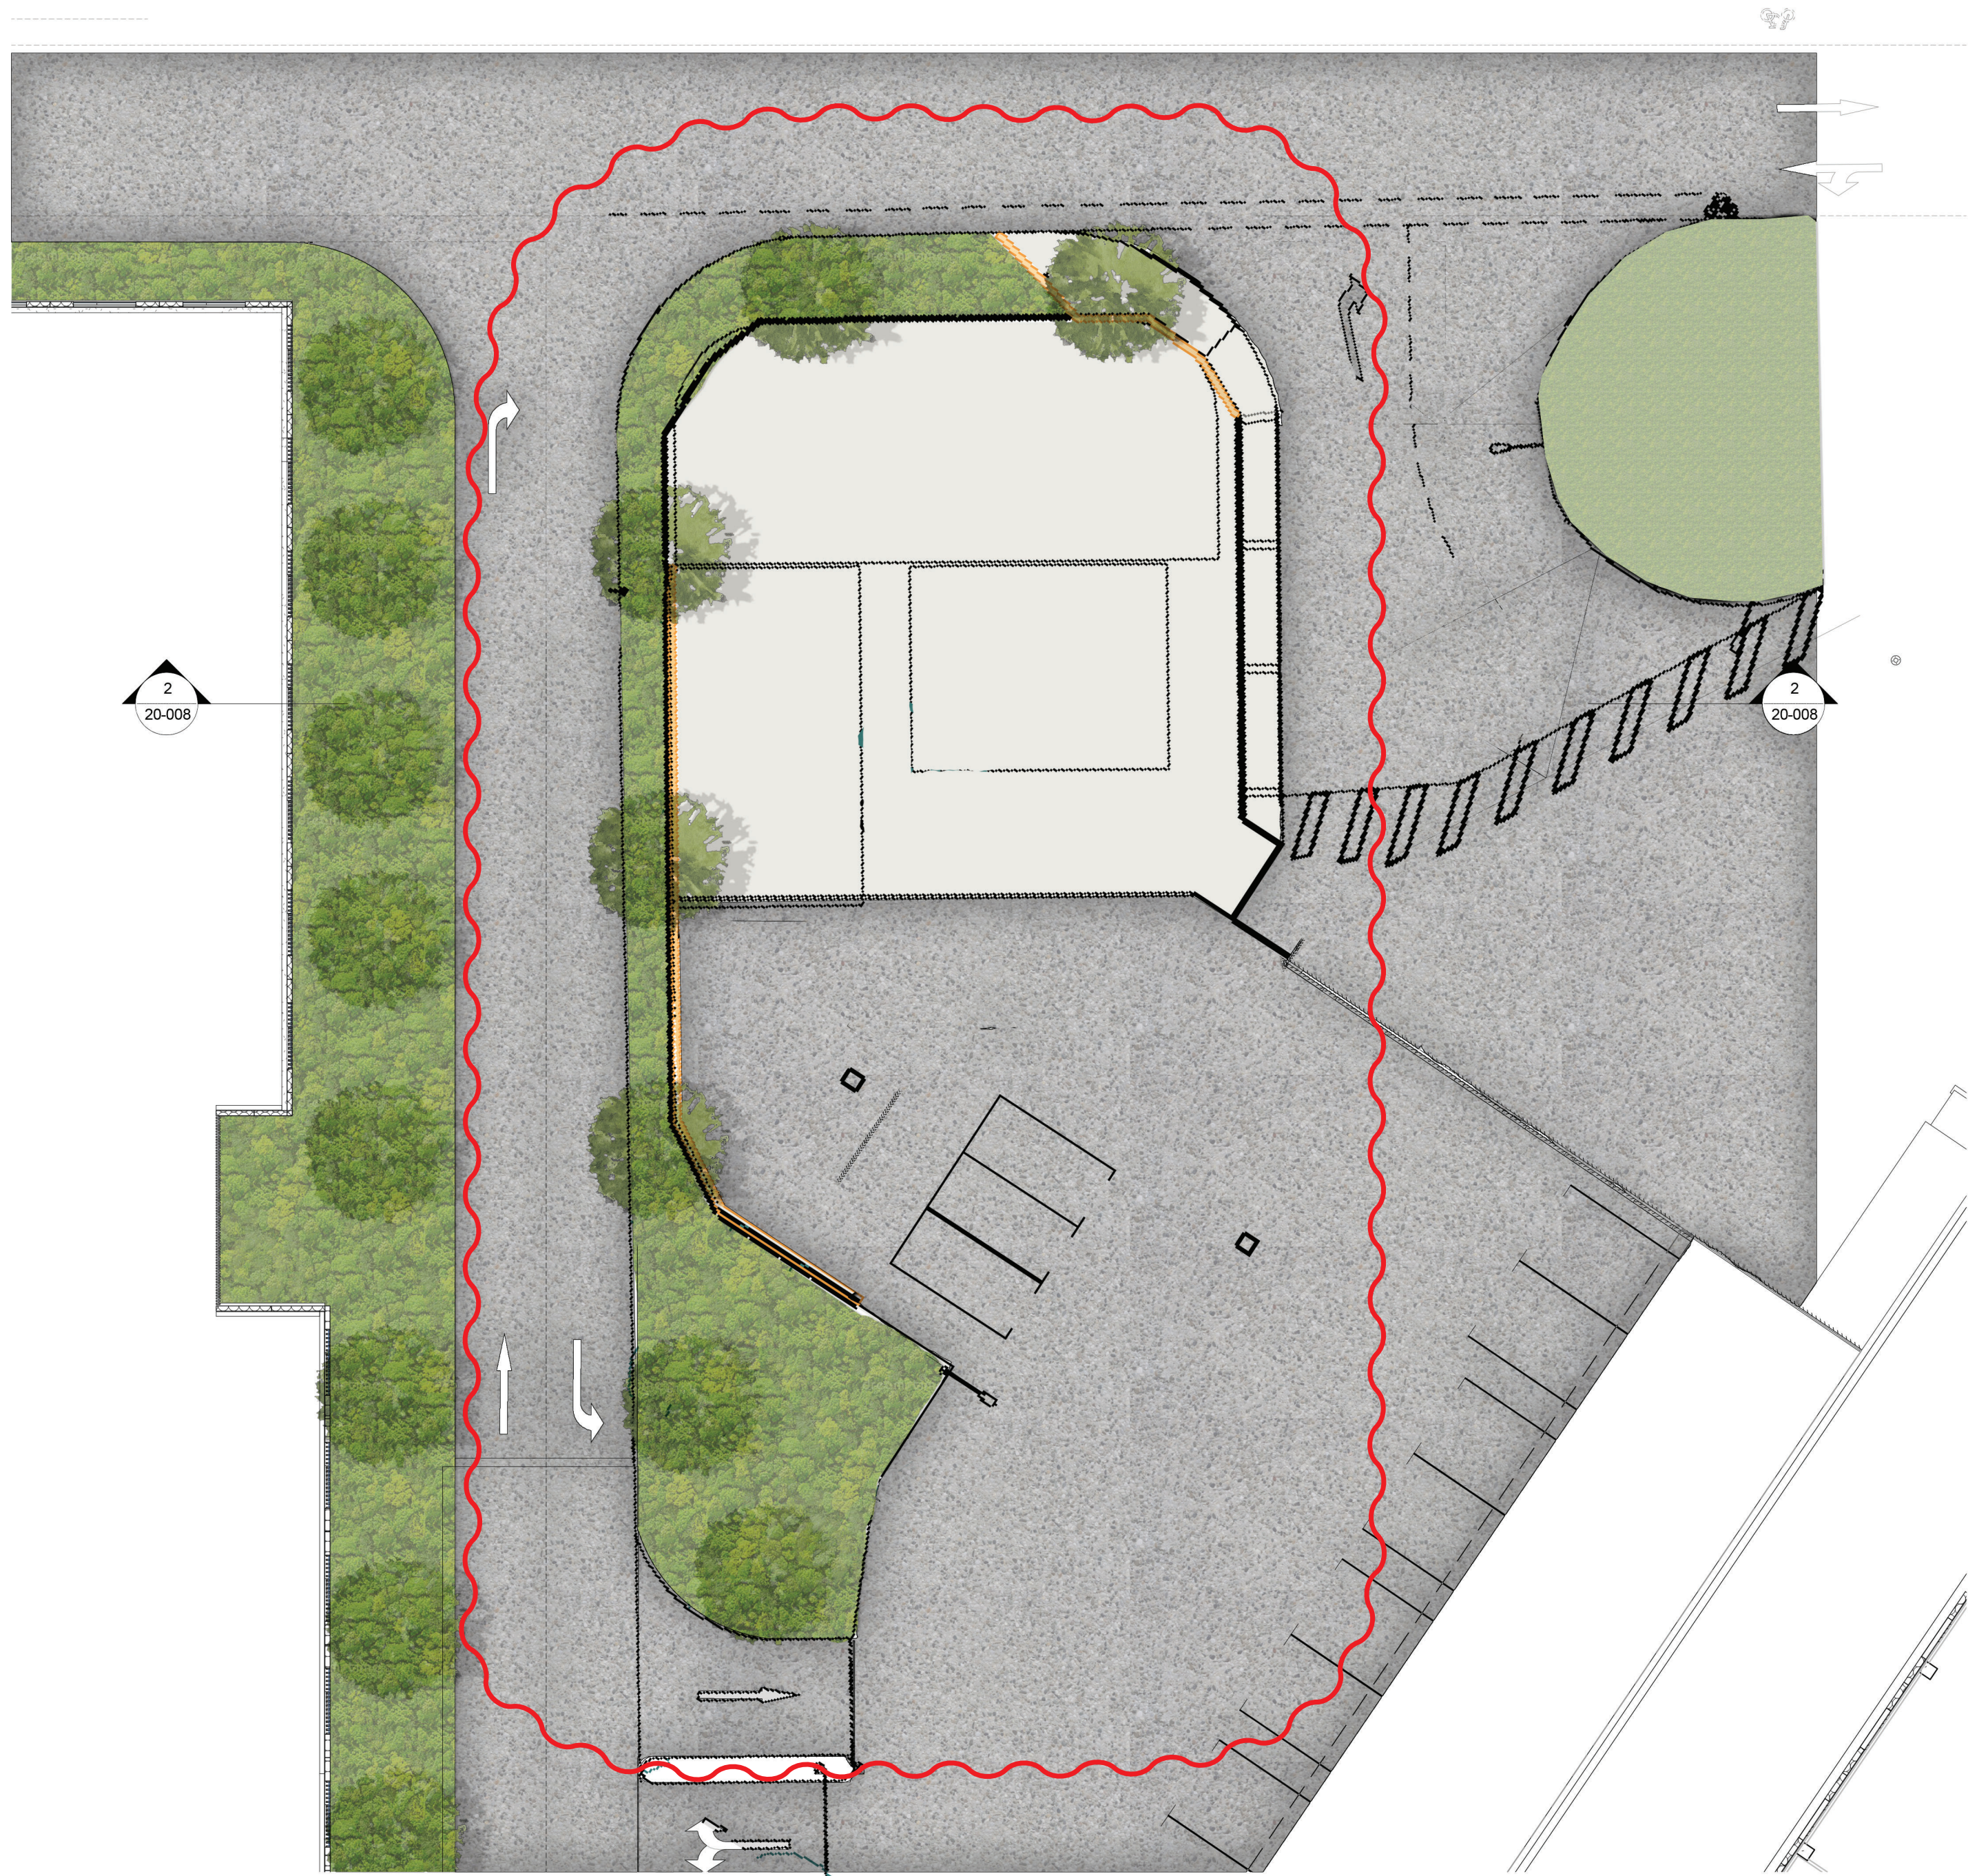

0 2 4 6 8 10
SCALE - 1:200 @ A1, 1:400 @ A3

GENERAL NOTES

1. THIS DRAWING IS COPYRIGHT AND IS THE PROPERTY OF TURF DESIGN STUDIO AND MUST NOT BE USED WITHOUT PERMISSION.
2. THIS DRAWING IS AN UNCONTROLLED COPY UNLESS STAMPED WITH STATUS.
3. THE CONTRACTOR MUST VERIFY ALL DIMENSIONS AND LEVELS ON SITE AS THIS IS NOT A SHOP DRAWING.
4. THE CONTRACTOR MUST REFER ANY DISCREPANCIES TO THE SUPERINTENDENT REPRESENTATIVE BEFORE PROCEEDING WITH THE WORK.
5. THE CONTRACTOR MUST NOT SCALE FROM THESE DRAWINGS. USE NOMINATED DIMENSIONS AND LEVELS.
6. THIS DRAWING MUST BE READ IN CONJUNCTION WITH THE TOTAL CONTRACT PACKAGE INCLUDING DRAWINGS AND SPECIFICATIONS OF ALL CONSULTANTS.
7. IF THE CONTRACTOR INTENDS TO UNDERTAKE ANY EXCAVATION WORK, IT IS THE CONTRACTOR'S RESPONSIBILITY TO CONTACT 1100 - DIAL BEFORE YOU DIG OR WWW.1100.COM.AU

SURVEY INFORMATION

8. TURF DESIGN STUDIO DO NOT WARRANT THE ACCURACY OF SURVEY INFORMATION.

2 Central Energy Plant
1 : 200@A1

1 Central Energy Plant
1 : 200@A1

NSW GOVERNMENT | **Planning, Industry & Environment**

Issued under the Environmental Planning and Assessment Act 1979

Approved Section 4.55(1A) Application no. SSD-10353-Mod-1

Granted: 21 July 2021 Sheet No: 21 of 25 Signed: *Megan*

9	16.02.2021	SSD2	AR	MC
8	18.10.2019	SSD2	AR	MC
7	23.09.2019	SSD2	AR	MH
6	28.08.2019	FOR INFORMATION	AR	MC
5	16.08.2019	FOR INFORMATION	AR	MC
4	09.08.2019	FOR INFORMATION	AR	MC
3	02.08.2019	FOR INFORMATION	AR	MC
2	08.07.2019	FOR INFORMATION	HH	MC
1	19.06.2019	70% SCHEMATIC DESIGN	AR	MC

Rev Date Description Drawn Checked

turf

Turf Design Studio: P.O. Box 419 Cronulla NSW 2230, 95 Kingsway, Cronulla 2230
Phone (+61 2) 9527 3380, Fax (+61 2) 9527 2307
Email: sydney@turfdesign.com

Client

NSW GOVERNMENT | **Health Infrastructure** | **Health Northern NSW Local Health District**

Project
TWEED VALLEY HOSPITAL DEVELOPMENT

Drawing Title
Landscape Plans & Sections - Central Energy Plant

Drawing Status	SSD2
Scale	1 : 200 @A1
Plot Date	
Project No.	1719
Drawing No.	LS-DWG -20-008
Revision	9

NOT FOR CONSTRUCTION

8. LANDSCAPE MASTERPLAN


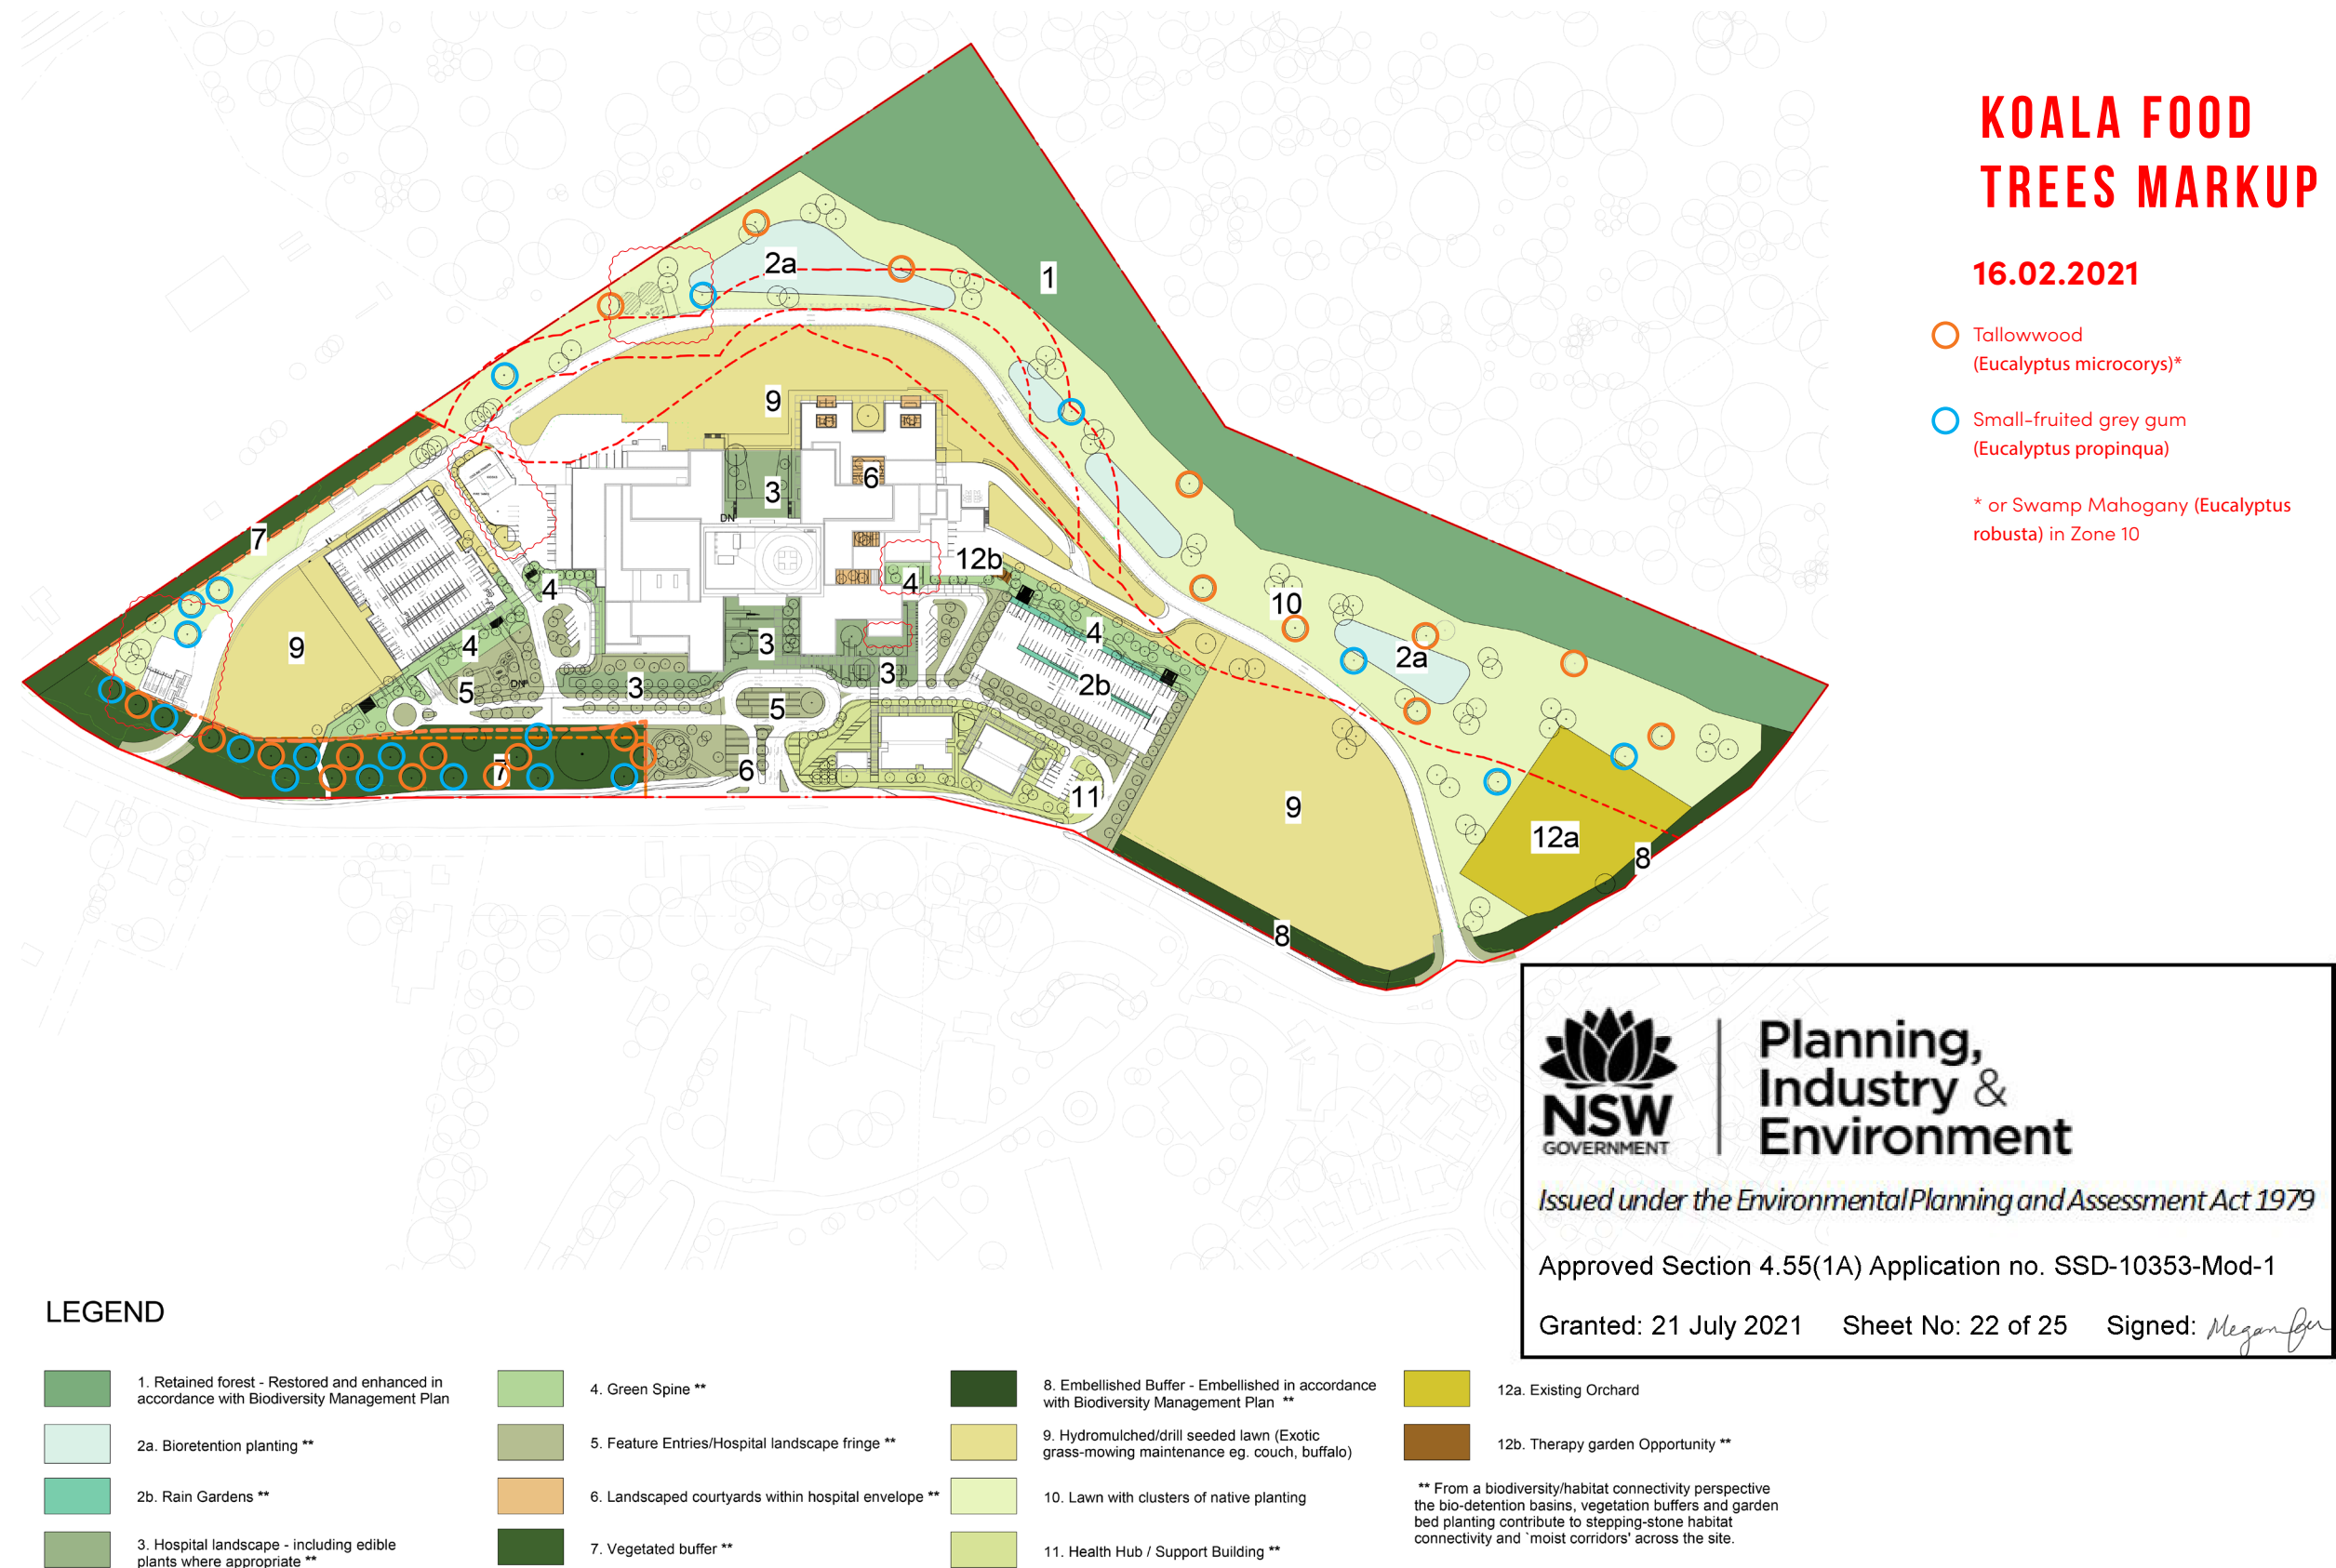


Fig 8.1 Landscape Zonal Plan

- LEGEND**
- EXISTING SITE BOUNDARY
 - PROPOSED MAJOR CONTOUR
 - PROPOSED MINOR CONTOUR
 - EXISTING MAJOR CONTOUR
 - EXISTING MINOR CONTOUR
 - PROPOSED BUILDING
 - PROPOSED STOCKPILE
 - PROPOSED ROAD CENTRELINE
 - PROPOSED HANDRAIL
 - PROPOSED GUARD RAIL
 - GUARDRAIL DEPARTURE TERMINAL
 - PROPOSED KERB & GUTTER
 - PROPOSED KERB ONLY
 - PROPOSED MOUNTABLE KERB
 - PROPOSED VEHICLE CROSSING

- PROPOSED SURFACE INLET PIT
- PROPOSED KERB INLET PIT
- PROPOSED SAG PIT
- PROPOSED STORMWATER PIT LABEL
- 900mm PIT
- PROPOSED STORMWATER PIT SIZE
- PRECAST CONCRETE HEADWALL WITH SECURITY GRATE OVER PIPE OUTLETS REFER TO TSC DRAWING S.D.105
- TYPE 1 - ASPHALT PAVEMENT REFER TO RBG-CV-DWG-RIE-83-321 FOR DETAIL
- TYPE 2 - ASPHALT PAVEMENT REFER TO RBG-CV-DWG-RIE-83-321 FOR DETAIL
- TYPE 3 - CONCRETE PAVEMENT REFER TO RBG-CV-DWG-RIE-83-321 FOR DETAIL
- PROPOSED GABION RETAINING WALL. REFER TO DRAWING RBG-ST-DWG-MHB-2000203

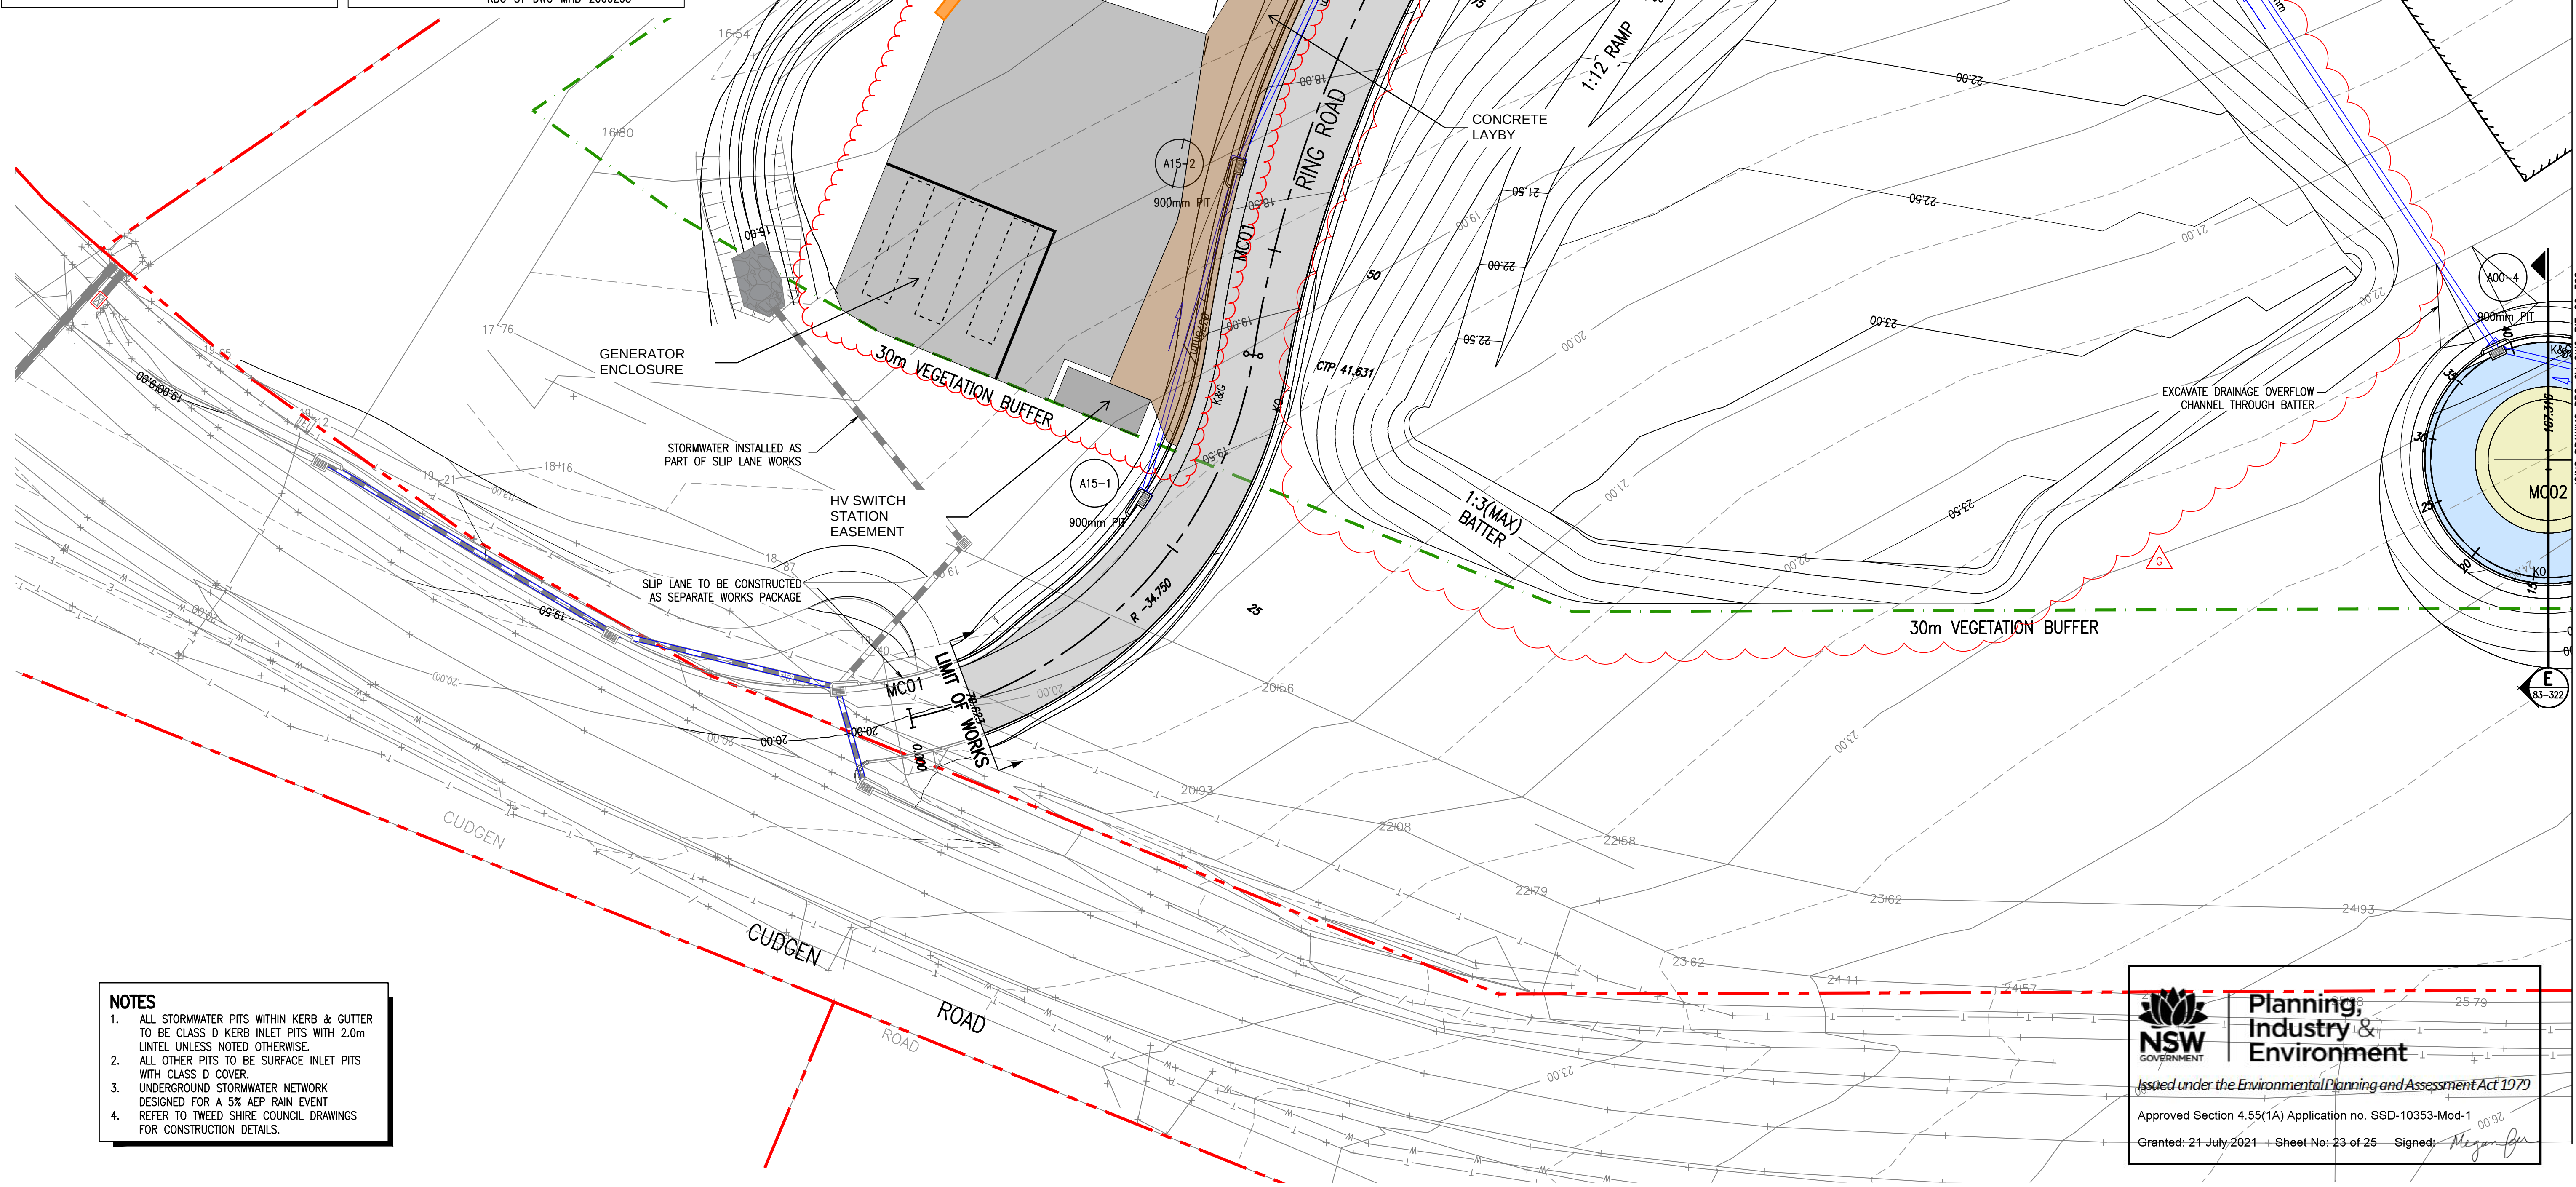

- NOTES**
- ALL STORMWATER PITS WITHIN KERB & GUTTER TO BE CLASS D KERB INLET PITS WITH 2.0m LINTEL UNLESS NOTED OTHERWISE.
 - ALL OTHER PITS TO BE SURFACE INLET PITS WITH CLASS D COVER.
 - UNDERGROUND STORMWATER NETWORK DESIGNED FOR A 5% AEP RAIN EVENT REFER TO TWEED SHIRE COUNCIL DRAWINGS FOR CONSTRUCTION DETAILS.

NSW GOVERNMENT
Planning, Industry & Environment
Issued under the Environmental Planning and Assessment Act 1979
Approved Section 4.55(1A) Application no. SSD-10353-Mod-1
Granted: 21 July 2021 - Sheet No: 23 of 25 - Signed: Megan

	EXISTING SITE BOUNDARY
	PROPOSED MAJOR CONTOUR
	PROPOSED MINOR CONTOUR
	EXISTING MAJOR CONTOUR
	EXISTING MINOR CONTOUR
	PROPOSED BUILDING
	PROPOSED STOCKPILE
	PROPOSED ROAD CENTRELINE
	PROPOSED KERB & GUTTER
	PROPOSED KERB ONLY
	PROPOSED MOUNTABLE KERB
	PROPOSED STORMWATER PIPE
	PROPOSED STORMWATER PIPE FLOW DIRECTION
	PROPOSED SURFACE INLET PIT
	PROPOSED KERB INLET PIT
	PROPOSED SAG PIT
	PROPOSED STORMWATER PIT LABEL
	PROPOSED STORMWATER PIT SIZE
	PROPOSED HEADWALL OUTLET
	ASPHALT PAVEMENT REFER TO RBG-CV-DWG-RIE-83-321 FOR DETAIL
	PROPOSED RETAINING WALL

1. ALL STORMWATER PITS WITHIN KERB & GUTTER TO BE CLASS D KERB INLET PITS WITH 2.0m LINTEL UNLESS NOTED OTHERWISE.
2. ALL OTHER PITS TO BE SURFACE INLET PITS WITH CLASS D COVER.
3. UNDERGROUND STORMWATER NETWORK DESIGNED FOR A 5% AEP RAIN EVENT
4. REFER TO TWEED SHIRE COUNCIL DRAWINGS FOR CONSTRUCTION.



Issued under the Environmental Planning and Assessment Act 1979

Approved Section 4.55(1A) Application no. SSD-10353-Mod-1

Granted: 21 July 2021 Sheet No: 24 of 25 Signed: *Megan Per*

SEWER PUMP
STATION -
DETAILED DESIGN
BY HYDRAULIC
CONSULTANT

GRAVEL DRIVEWAY
AT MAX 20%
GRADE

EXISTING SEDIMENT BASIN A


JOINS DRAWING RBG-CV-DWG-RIE-80-302

JOINS DRAWING RBG-CV-DWG-RIE-80-302

JOINS DRAWING RBG-CV-DWG-RIE-80-310

SCALE 1:250

5 0 5 10m

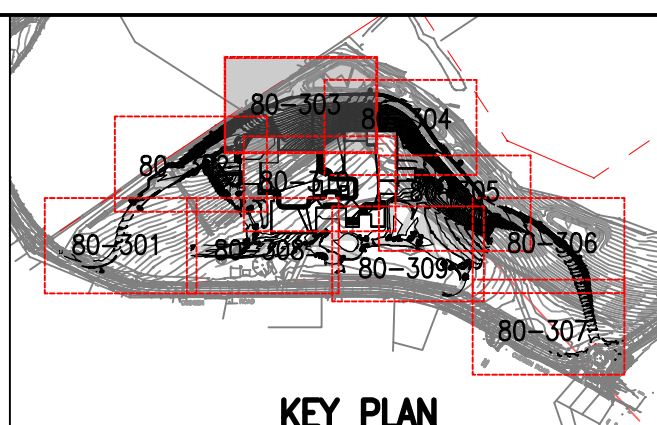

KEY PLAN

Rev	Revision Description	By	App	Date
1	ISSUED FOR TENDER	RG	CR	20.05.19
2	ISSUED FOR TENDER	RG	CR	27.05.19
2A	ISSUED FOR SSDA MOD	RG	CR	10.02.21

Rev	Revision	Description	By	App	Date
-----	----------	-------------	----	-----	------

Disclaimer: Robert B. Bess, U.S. Tax ID# 0100 548 248 and its related entities (RBSG) do not warrant the accuracy, currency or completeness of any information or data they supply or transfer by electronic means. They are not responsible for verifying any information or data received or transferred by electronic means. This disclaimer applies to all information and data on the corresponding PDF and DWG version issued by RBSG. RBSG shall not be liable for any loss or damage or any or other party claims as a result of acting in reliance on the information and data provided by RBSG. RBSG shall not be liable for any loss or damage however caused which may or any other party may directly or indirectly suffer in connection with this access to or use of that information or data.

RBSG provides this information to the user at their express request and permission. It is intended for the underlying terms of engagement for a project which may or may not be used for any other purposes. The information is not an contractual document. Unless otherwise agreed in writing by RBSG, all intellectual property rights in any information or data provided by RBSG shall remain the property of RBSG. RBSG only provides you with a non-transferable, fully renewable license to use the intellectual property rights for the express purpose of:

DO NOT SCALE DRAWINGS, USE FIGURED DIMENSIONS
REFER TO GENERAL NOTES UNLESS NOTED OTHERWISE

Structural, Civil & Construction
Engineering Consultant



RobertBirdGroup
Member of the Surbana Jurong Group

SYDNEY OFFICE	
Robert Bird Group Pty Ltd	Ph: (02) 8246 3200
PO Box A2309	Fax: (02) 8246 3201
Sydney South, NSW 1235	Email: sydney@robertbird.com.au
Level 11, 151 Castlereagh St	Web: www.robertbird.com
Sydney NSW 2000	ACN 010 580 248

Client



Title
**GENERAL ARRANGEMENT – SHEET 3
OF 10**

Project
**TWEED VALLEY HOSPITAL
TWEED SHIRE, GREENFIELD SITE,
NORTHERN RIVERS, NSW 2485**


3 | Scale at A1
AS SHOWN
Date
27.05.19

NOT FOR CONSTRU

Drawing Number
RBG-CV-DWG-RIE-80-303

Drawn
R.GILL
Designer
D.RAVANDEH

Design Checker
D.RAVANDEH
Approved
C.ROPE
Job Number
19005

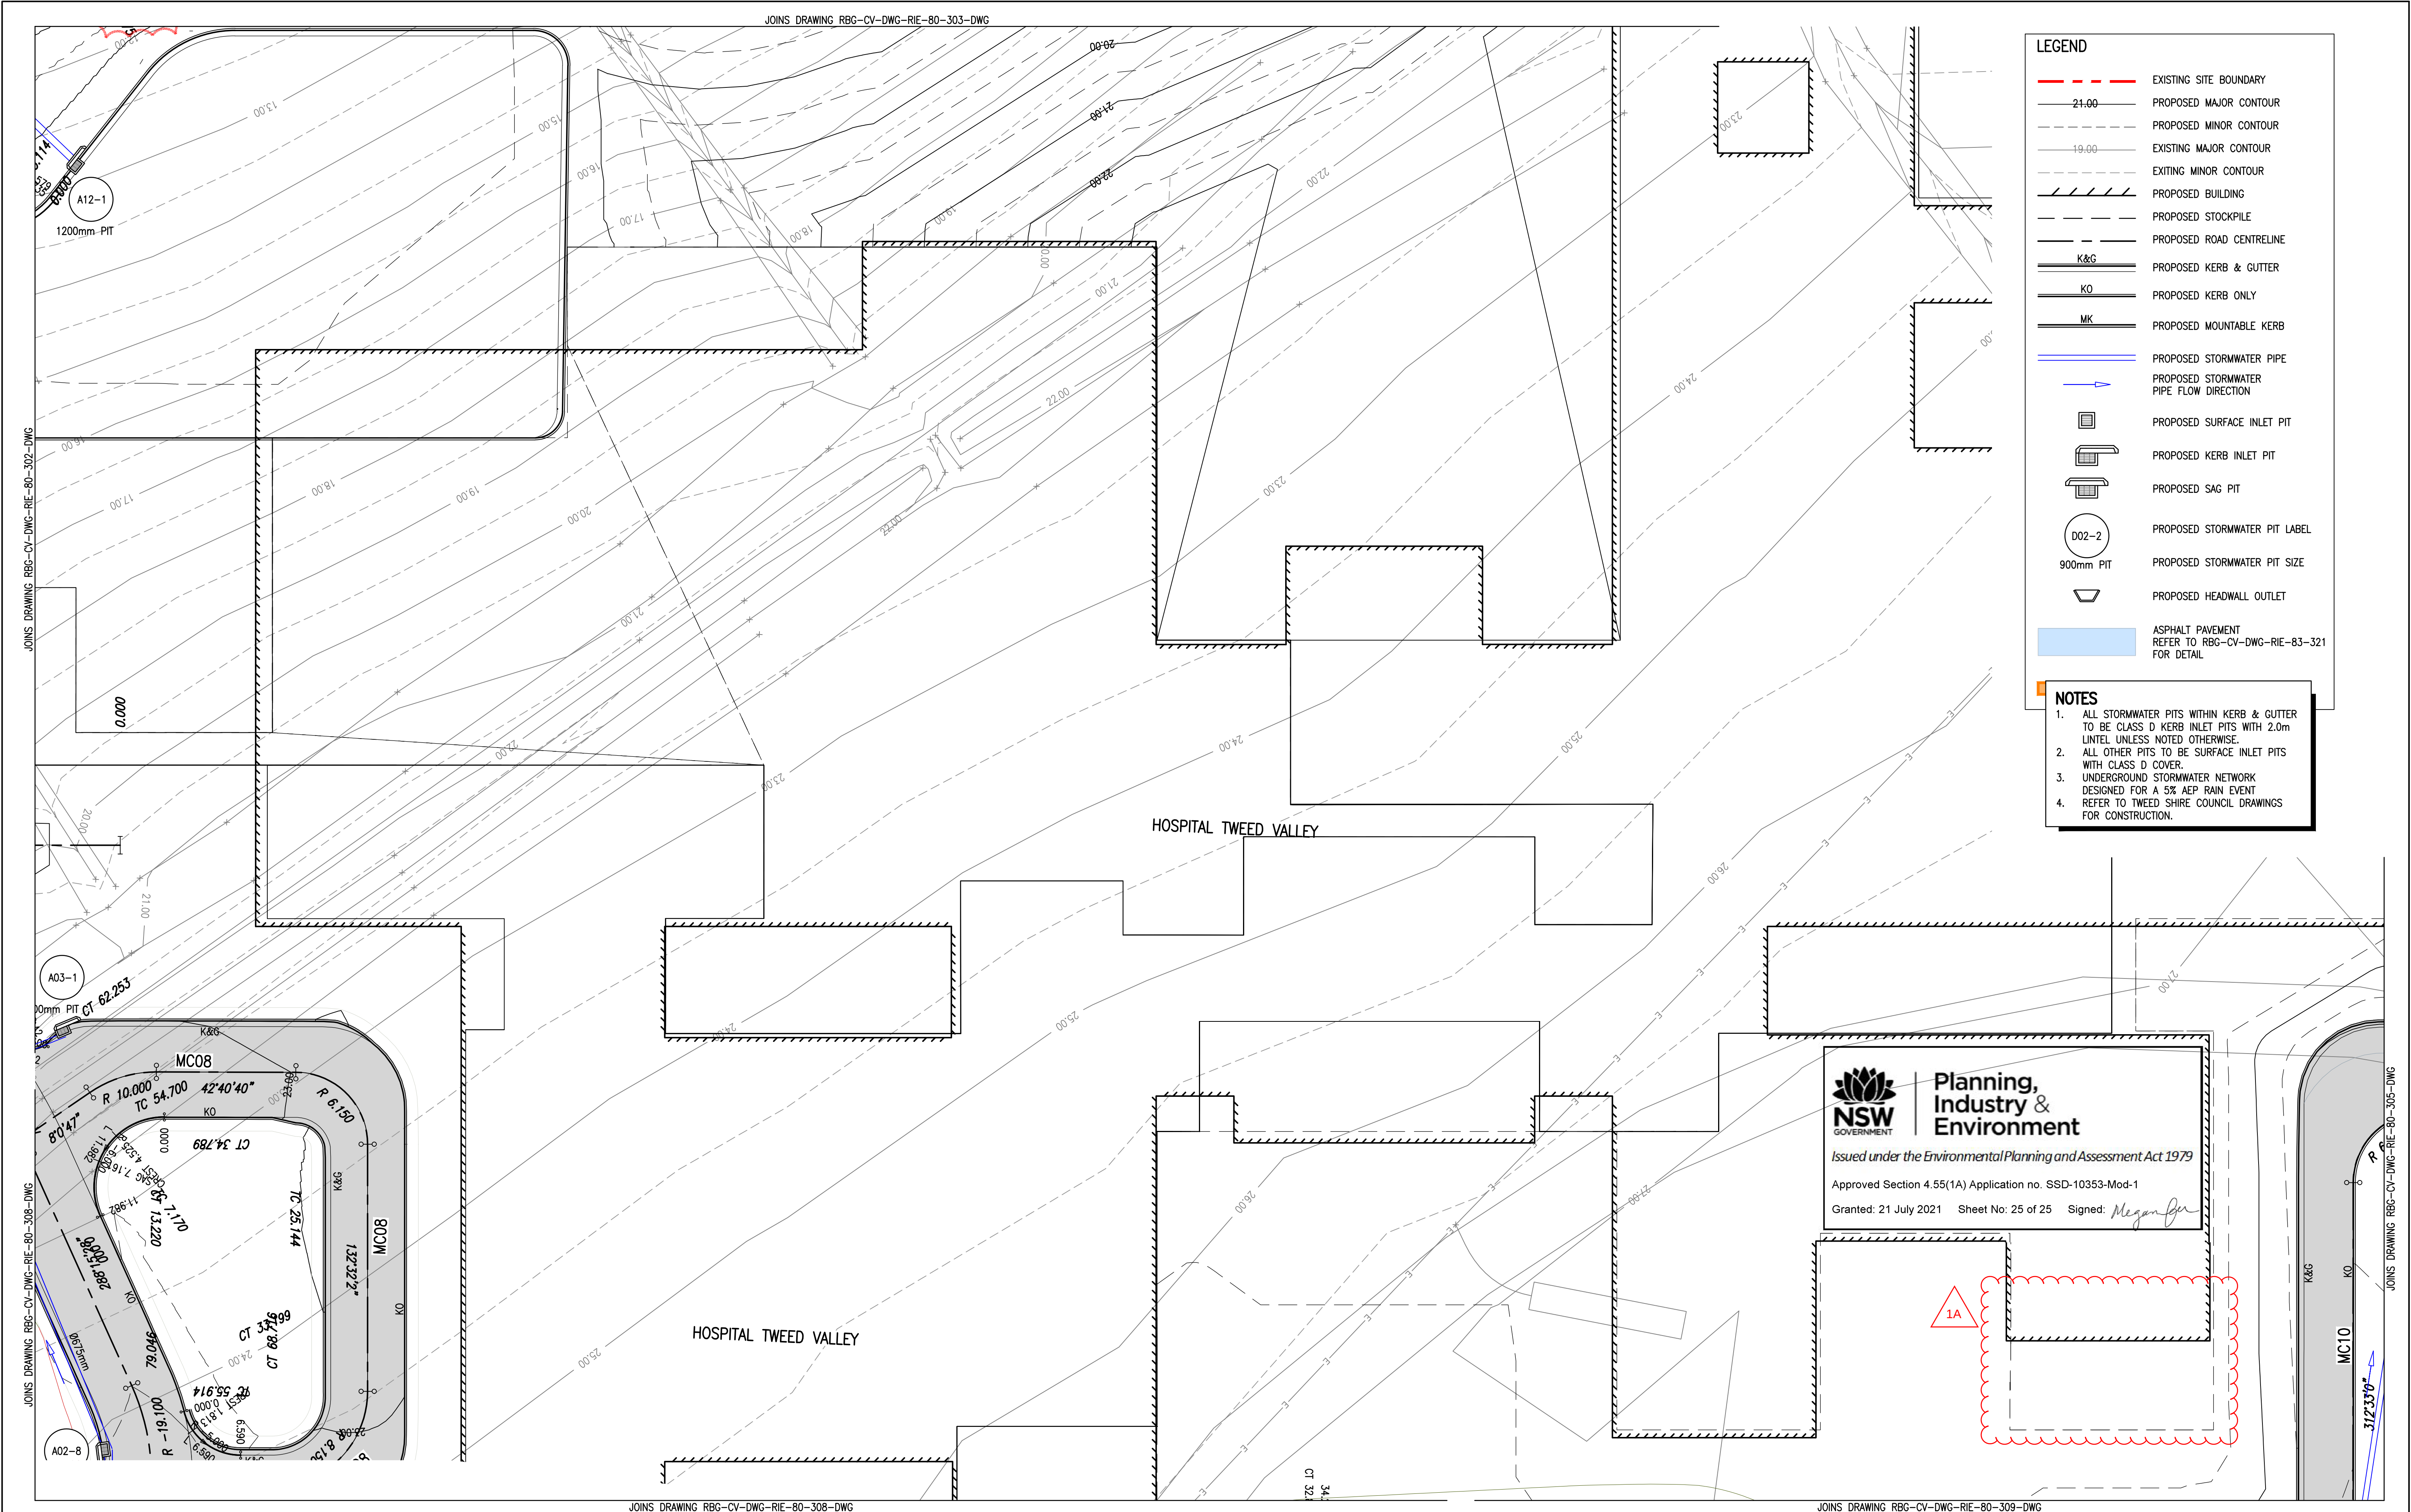

LEGEND

EXISTING SITE BOUNDARY

21.00

PROPOSED MAJOR CONTOUR

PROPOSED MINOR CONTOUR

19.00

EXISTING MAJOR CONTOUR

EXISTING MINOR CONTOUR

PROPOSED BUILDING

PROPOSED STOCKPILE

PROPOSED ROAD CENTRELINE

K&G

PROPOSED KERB & GUTTER

KO

PROPOSED KERB ONLY

MK

PROPOSED MOUNTABLE KERB

PROPOSED STORMWATER PIPE

PROPOSED STORMWATER PIPE FLOW DIRECTION

PROPOSED SURFACE INLET PIT

PROPOSED KERB INLET PIT

PROPOSED SAG PIT

D02-2

PROPOSED STORMWATER PIT LABEL

900mm PIT

PROPOSED STORMWATER PIT SIZE

PROPOSED HEADWALL OUTLET

ASPHALT PAVEMENT
REFER TO RBG-CV-DWG-RIE-83-321 FOR DETAIL

NOTES

1.

ALL STORMWATER PITS WITHIN KERB & GUTTER TO BE CLASS D KERB INLET PITS WITH 2.0m LINTEL, UNLESS NOTED OTHERWISE.

2.

ALL OTHER PITS TO BE SURFACE INLET PITS WITH CLASS D COVER.

3.

UNDERGROUND STORMWATER NETWORK DESIGNED FOR A 5% AEP RAIN EVENT.

4.

REFER TO TWEED SHIRE COUNCIL DRAWINGS FOR CONSTRUCTION.

SCALE 1:250

Rev

Revision Description

By

App

Date

Rev

Revision Description

By

App

Date

1

ISSUED FOR TENDER

RG

CR

20.05.19

1A

ISSUED FOR SSDA MOD

RG

CR

10.02.21

Disclaimer: Robert Bird Group Pty Ltd ACN 010 580 248 and its related entities (RBG) do not warrant the accuracy, currency or completeness of any information or data they supply or transfer by electronic means. You are responsible for verifying that any information or data supplied or transferred by electronic means matches the information or data on the corresponding PDF or DWG version issued by RBG. RBG will not be liable for any loss or damage you or any other party incur as a result of acting in reliance on any information or data supplied or transferred by electronic means and you release RBG from any liability for any loss or damage however caused which you or any other party may directly or indirectly suffer in connection with your access to or use of that information or data. RBG provides this information for the express purpose contemplated by the underlying terms of engagement for the project which must not be used for any other purpose. The information is not a contractual document. Unless otherwise agreed in writing by RBG, all intellectual property rights in any information supplied by RBG are owned by, or licensed to, RBG. RBG only provides you with a non-transferable, fully renewable licence to use the intellectual property rights for the express purpose.

DO NOT SCALE DRAWINGS, USE FIGURED DIMENSIONS REFER TO GENERAL NOTES UNLESS NOTED OTHERWISE

Structural, Civil & Construction Engineering Consultant

Robert Bird Group
Member of the Surbana Jurong Group

SYDNEY OFFICE
Robert Bird Group Pty Ltd
PO Box A2309
Sydney South, NSW 1235
Level 11, 151 Castlereagh St
Sydney NSW 2000

Ph: (02) 8246 3200
Fax: (02) 8246 3201
Email: sydney@robertbird.com.au
Web: www.robertbird.com
ACN 010 580 248

Client

Title

GENERAL ARRANGEMENT - SHEET 10 OF 10

Project

**TWEED VALLEY HOSPITAL
TWEED SHIRE, GREENFIELD SITE,
NORTHERN RIVERS, NSW 2485**

Scale at A1
AS SHOWN
Date
20.05.19

Drawn
R.GILL
Designer
D.RAVANDEH

Design Checker
D.RAVANDEH
Approved
C.ROPE
Job Number
19005

Drawing Number
RBG-CV-DWG-RIE-80-310-DWG 1 A

Revision

NOT FOR CONSTRUCTION