



LEGEND

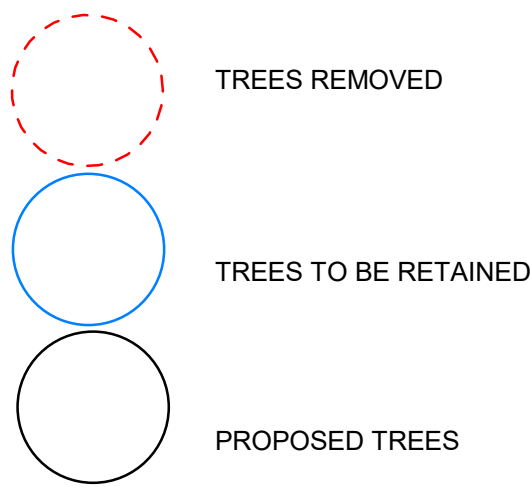

- NOTE:
- Trees location as per site survey. If there are any discrepancies to physical site, confirm with Arborist and Landscape Architect.
 - Some trees identified on plan may be additional to surveyed trees. Based on site visit, Arborist advice and site photos.
 - Refer to Arborist report for tree code and identification.
 - Refer to Arborist report for tree protection measures.
 - Project ecologist must be engaged to perform site assessment for all hollow bearing trees prior to commencement of clearing.

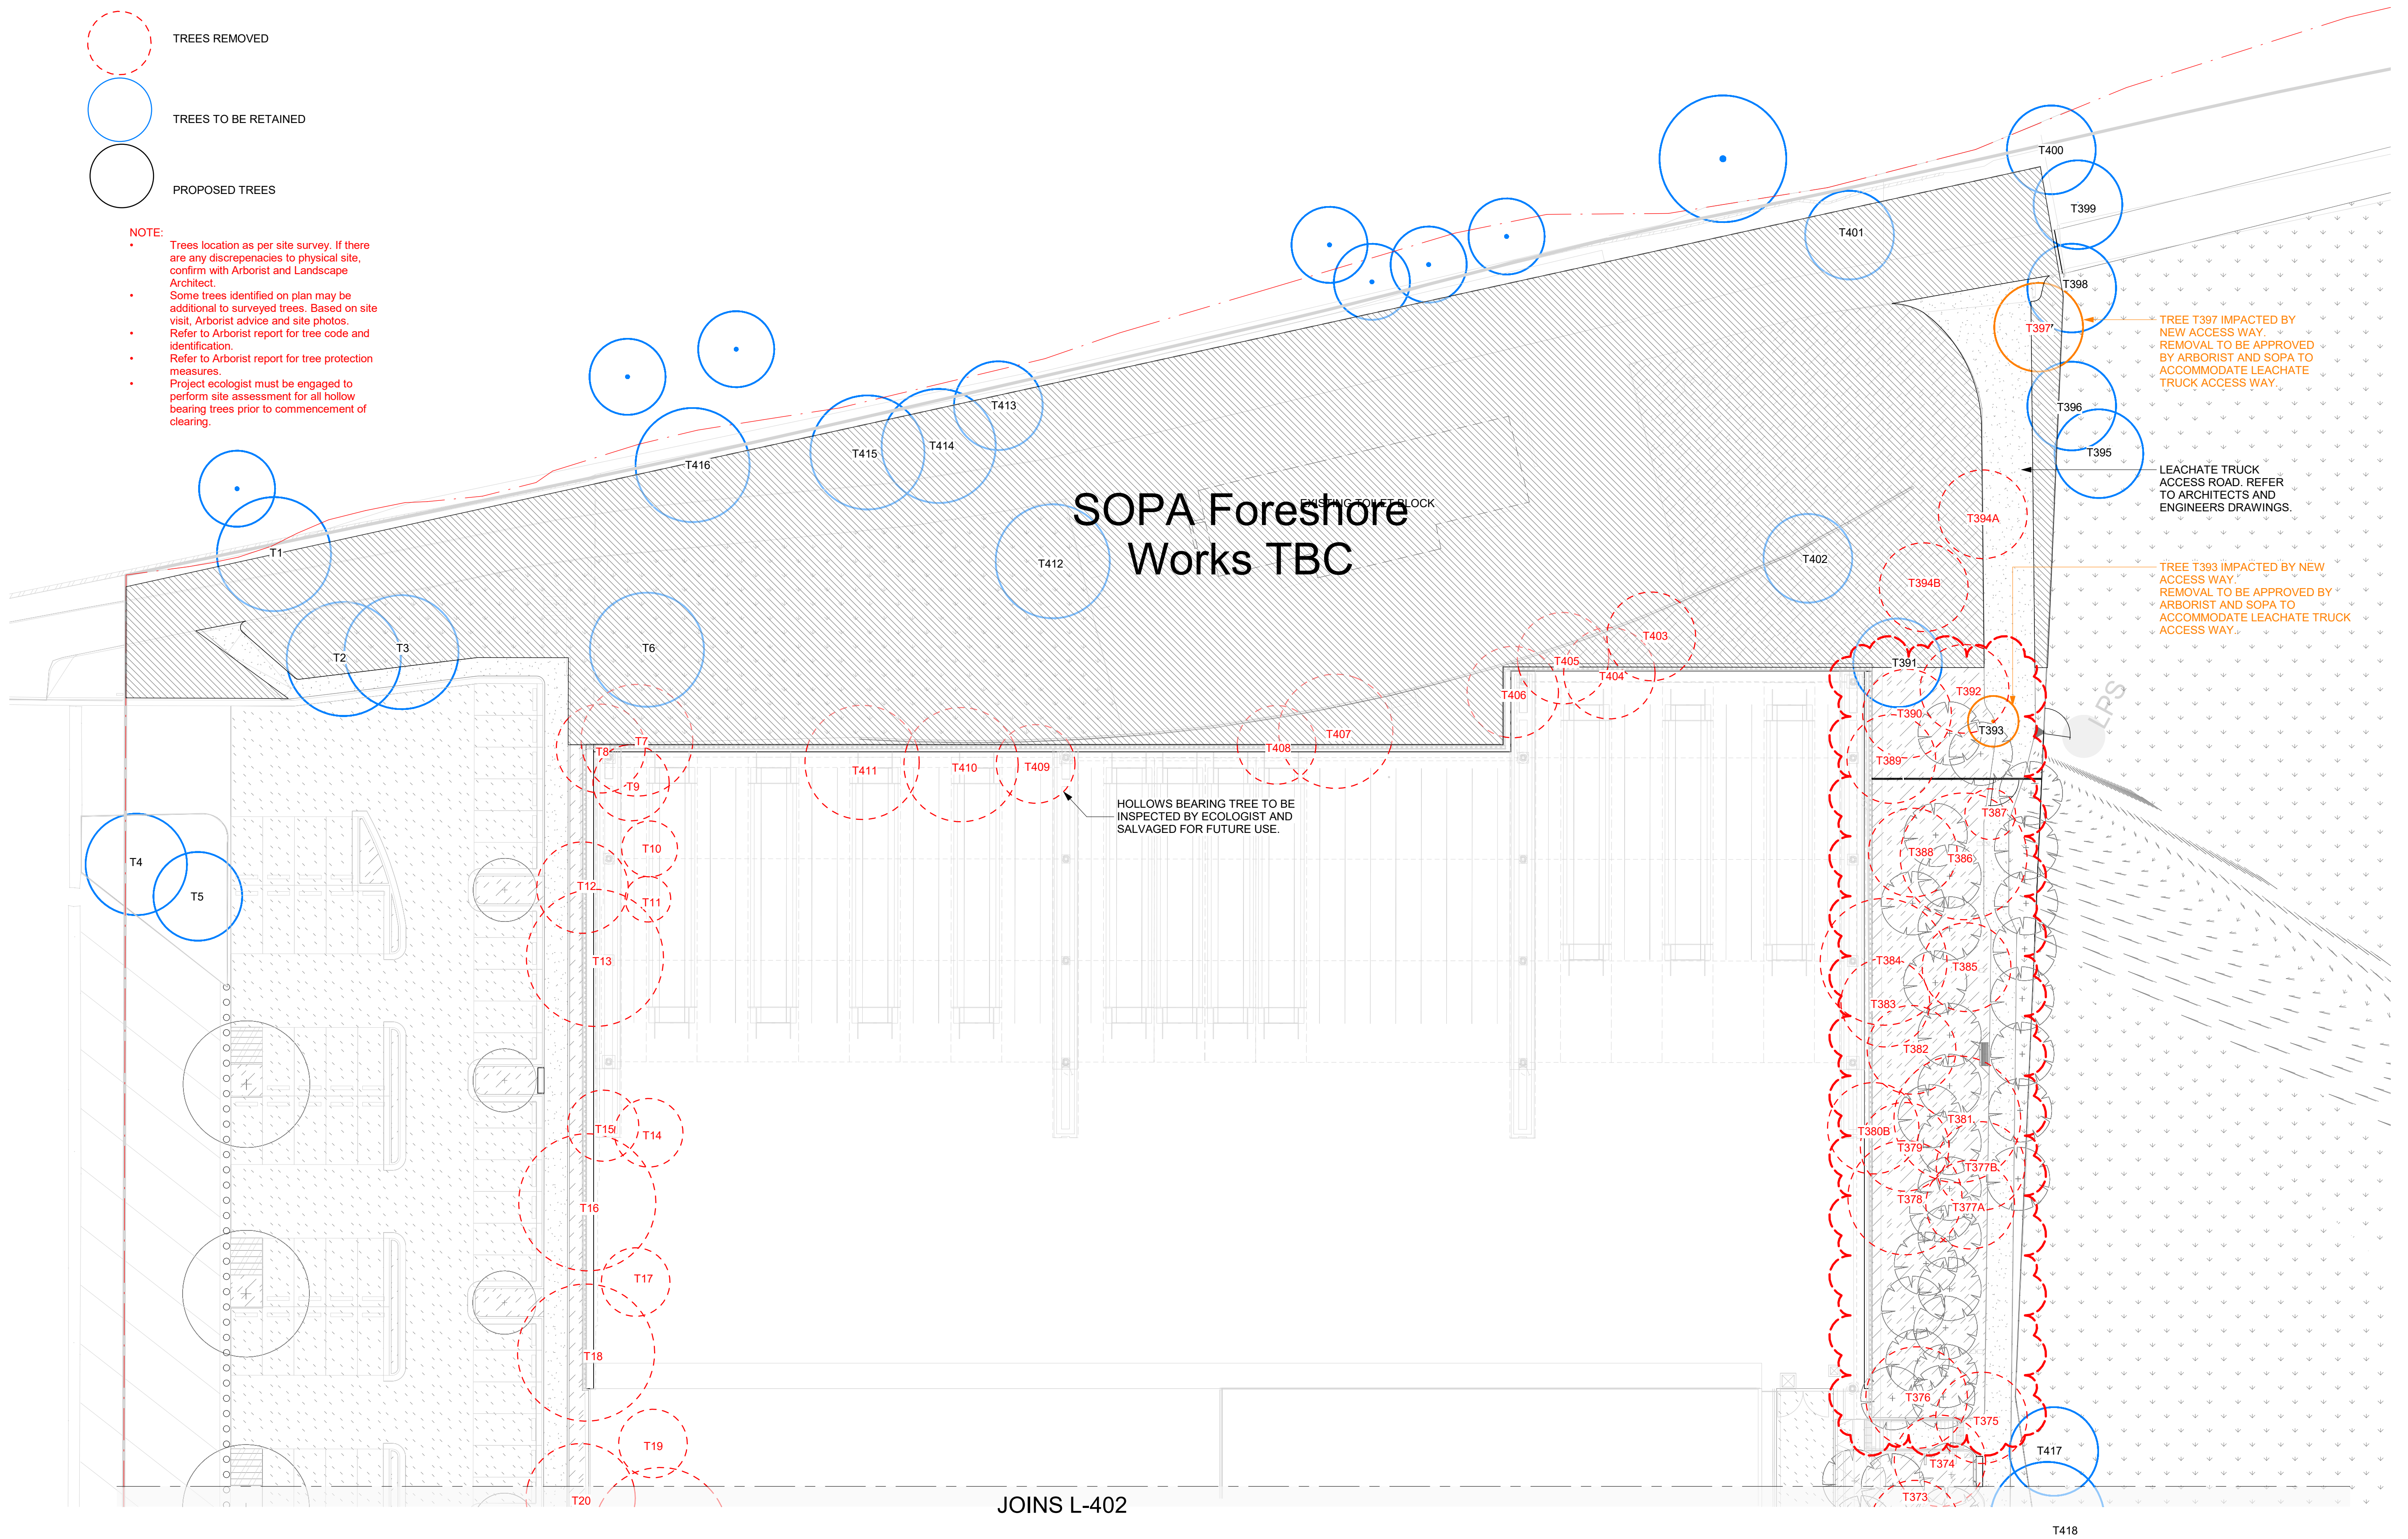

GENERAL NOTES

- THIS DRAWING IS COPYRIGHT AND IS THE PROPERTY OF TURF DESIGN STUDIO AND MUST NOT BE USED WITHOUT PERMISSION.
- THIS DRAWING IS AN UNCONTROLLED COPY UNLESS STAMPED WITH STATUS. THE CONTRACTOR MUST VERIFY ALL DIMENSIONS AND LEVELS ON SITE AS THIS IS NOT A SHOP DRAWING.
- THE CONTRACTOR MUST REFER ANY DISCREPANCIES TO THE SUPERINTENDENTS REPRESENTATIVE BEFORE PROCEEDING WITH THE WORK.
- THE CONTRACTOR MUST NOT SCALE FROM THESE DRAWINGS. USE NOMINATED DIMENSIONS AND LEVELS.
- THIS DRAWING MUST BE READ IN CONJUNCTION WITH THE TOTAL CONTRACT PACKAGE INCLUDING DRAWINGS AND SPECIFICATIONS OF ALL CONSULTANTS. IF THE CONTRACTOR INTENDS TO UNDERTAKE ANY EXCAVATION WORK, IT IS THE CONTRACTOR'S RESPONSIBILITY TO CONTACT 1100 - DIAL BEFORE YOU DIG OR WWW.1100.COM.AU.
- SITE BOUNDARY AND PHASE 2 HATCHED AREA IS NOT THE LEASE BOUNDARY.

SURVEY INFORMATION

- TURF DESIGN STUDIO DO NOT WARRANT THE ACCURACY OF SURVEY INFORMATION.

REV. NOTES:

- AREA REVERTED TO ORIGINAL DESIGN WITHOUT WESTERN BERM.
- FENCE LINE UPDATED.

Rev	Date	Description	CO	SJ	DB	JN	SI	Drawn	Checked
7	06.04.22	CC4	CO	SJ					
6	18.03.22	For CC4	CO	SJ					
5	08.03.22	For Approval	CO	SJ					
4	09.07.21	For CC3 Construction Certificate	CO	SJ					
3	14.08.20	70% Tender	DB	JN					
2	25.06.20	For Coordination	JN	SI					
1	25.05.20	For Information	JN	SI					

Author



Turf Design Studio • 35 Wellington St, Chippendale NSW 2008
Phone (+61 2) 8394 9990, Fax (+61 2) 9527 2307
Email: sydney@turfdesign.com

Client




Project
Cricket NSW COE

Drawing Title

**Tree Management Plan
sheet 1**

Drawing Status

CC4

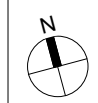

Scale: 1 : 250 @A1

Project No.

1910

Drawing No.

L-401

Revision

7