



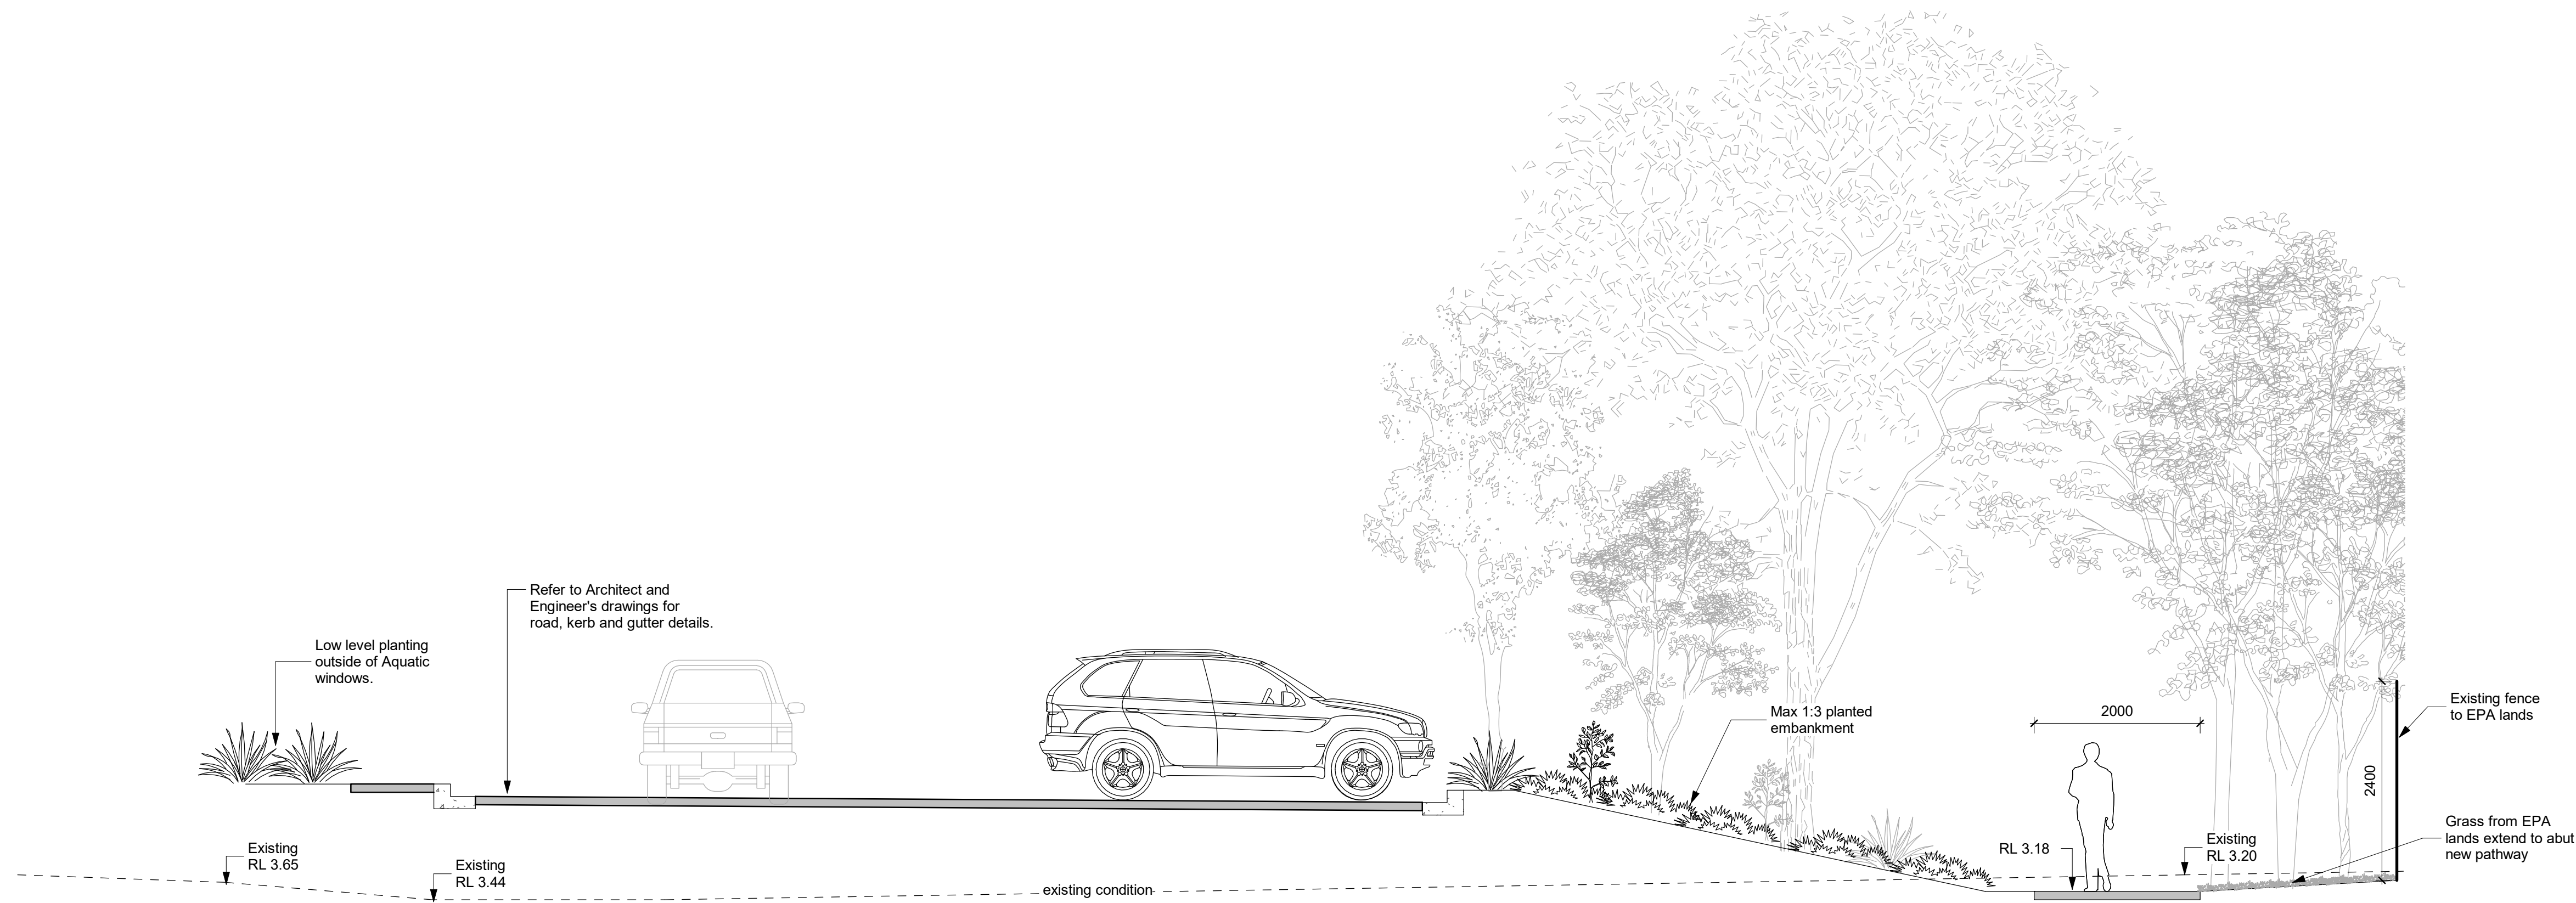

1 Proposed Building Western Interface
1 : 50

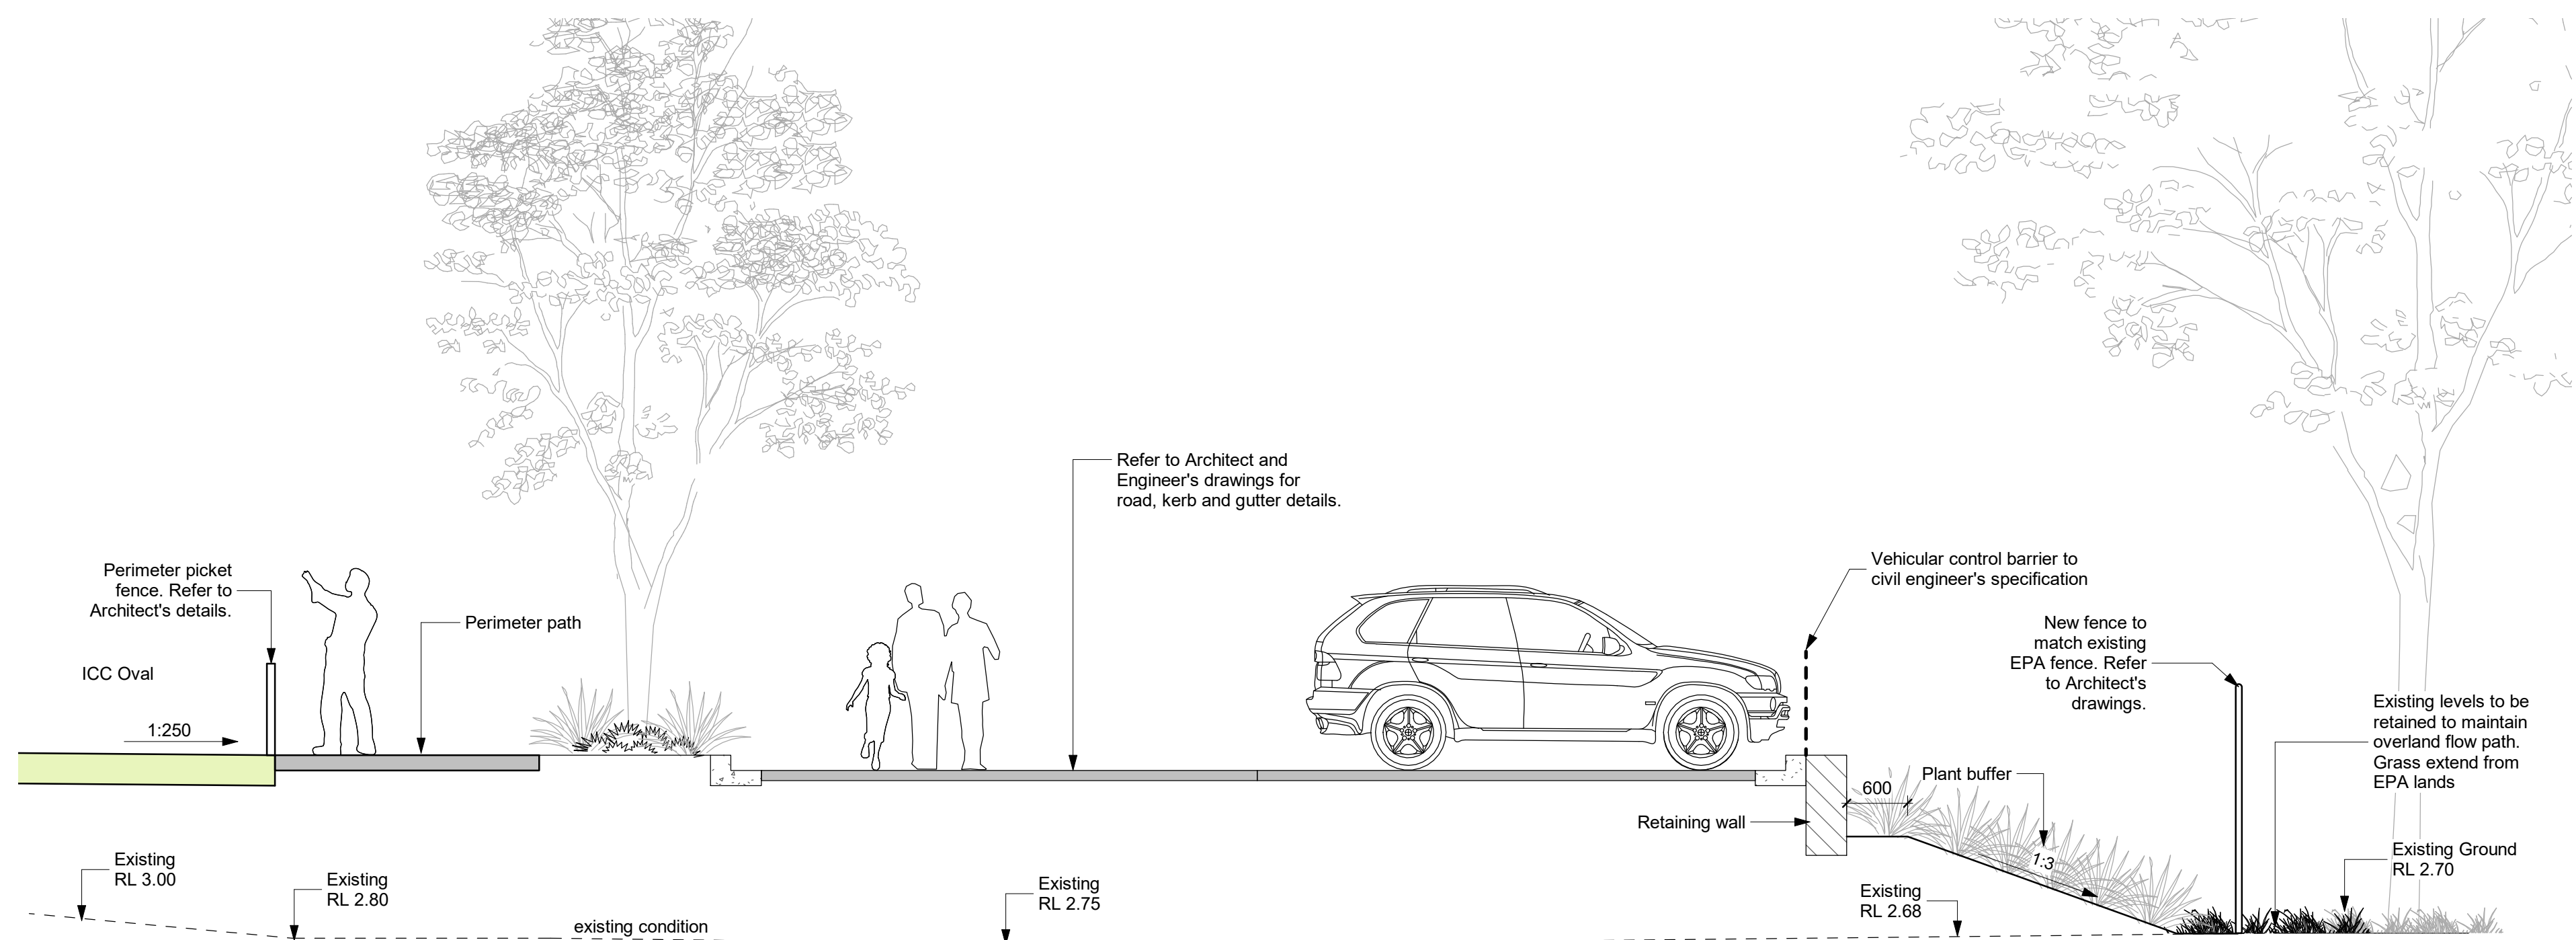

2 ICC Oval & New shared path
1 : 50

GENERAL NOTES

1. THIS DRAWING IS COPYRIGHT AND IS THE PROPERTY OF TURF DESIGN STUDIO AND MUST NOT BE USED WITHOUT PERMISSION.
2. THIS DRAWING IS AN UNCONTROLLED COPY UNLESS STAMPED WITH STATUS.
3. NOT A SHOP DRAWING.
4. THE CONTRACTOR MUST REFER ANY DISCREPANCIES TO THE SUPERINTENDENTS REPRESENTATIVE BEFORE PROCEEDING WITH THE WORK.
5. THE CONTRACTOR MUST NOT SCALE FROM THESE DRAWINGS. USE NOMINATED DIMENSIONS AND LEVELS.
6. THIS DRAWING MUST BE READ IN CONJUNCTION WITH THE TOTAL CONTRACT PACKAGE INCLUDING DRAWINGS AND SPECIFICATIONS OF ALL CONSULTANTS.
7. IF THE CONTRACTOR INTENDS TO UNDERTAKE ANY EXCAVATION WORK, IT IS THE CONTRACTOR'S RESPONSIBILITY TO CONTACT 1100 - TOLL BEFORE YOU DIAL OR WWW.1100.COM.AU.
8. SITE BOUNDARY AND PHASE 2 HATCHED AREA IS NOT THE LEASE BOUNDARY.
9. TURF DESIGN STUDIO DO NOT WARRANT THE ACCURACY OF SURVEY INFORMATION.

Rev	Date	Description	Drawn	Checked
7	06.04.22	CC4	CO	SJ
6	18.03.22	For CC4	CO	SJ
5	09.07.21	For CC3 Construction Certificate	CO	SJ
4	14.08.20	70% Tender	DB	JN
3	25.06.20	For Coordination	JN	SI
2	01.06.20	For Coordination	JN	SI
1	27.04.20	70% Tender	JN	SI

Author

turf

Turf Design Studio - 35 Wellington St, Chippendale NSW 2008
Phone (+61 2) 8394 9990, Fax (+61 2) 9527 2307
Email: sydney@turfdesign.com

Client



Project
Cricket NSW COE

Drawing Title

Sections sheet 3

Drawing Status

CC4

Scale: 1 : 50 @A1

Project No.

1910

Drawing No.

L-703

Revision

7