


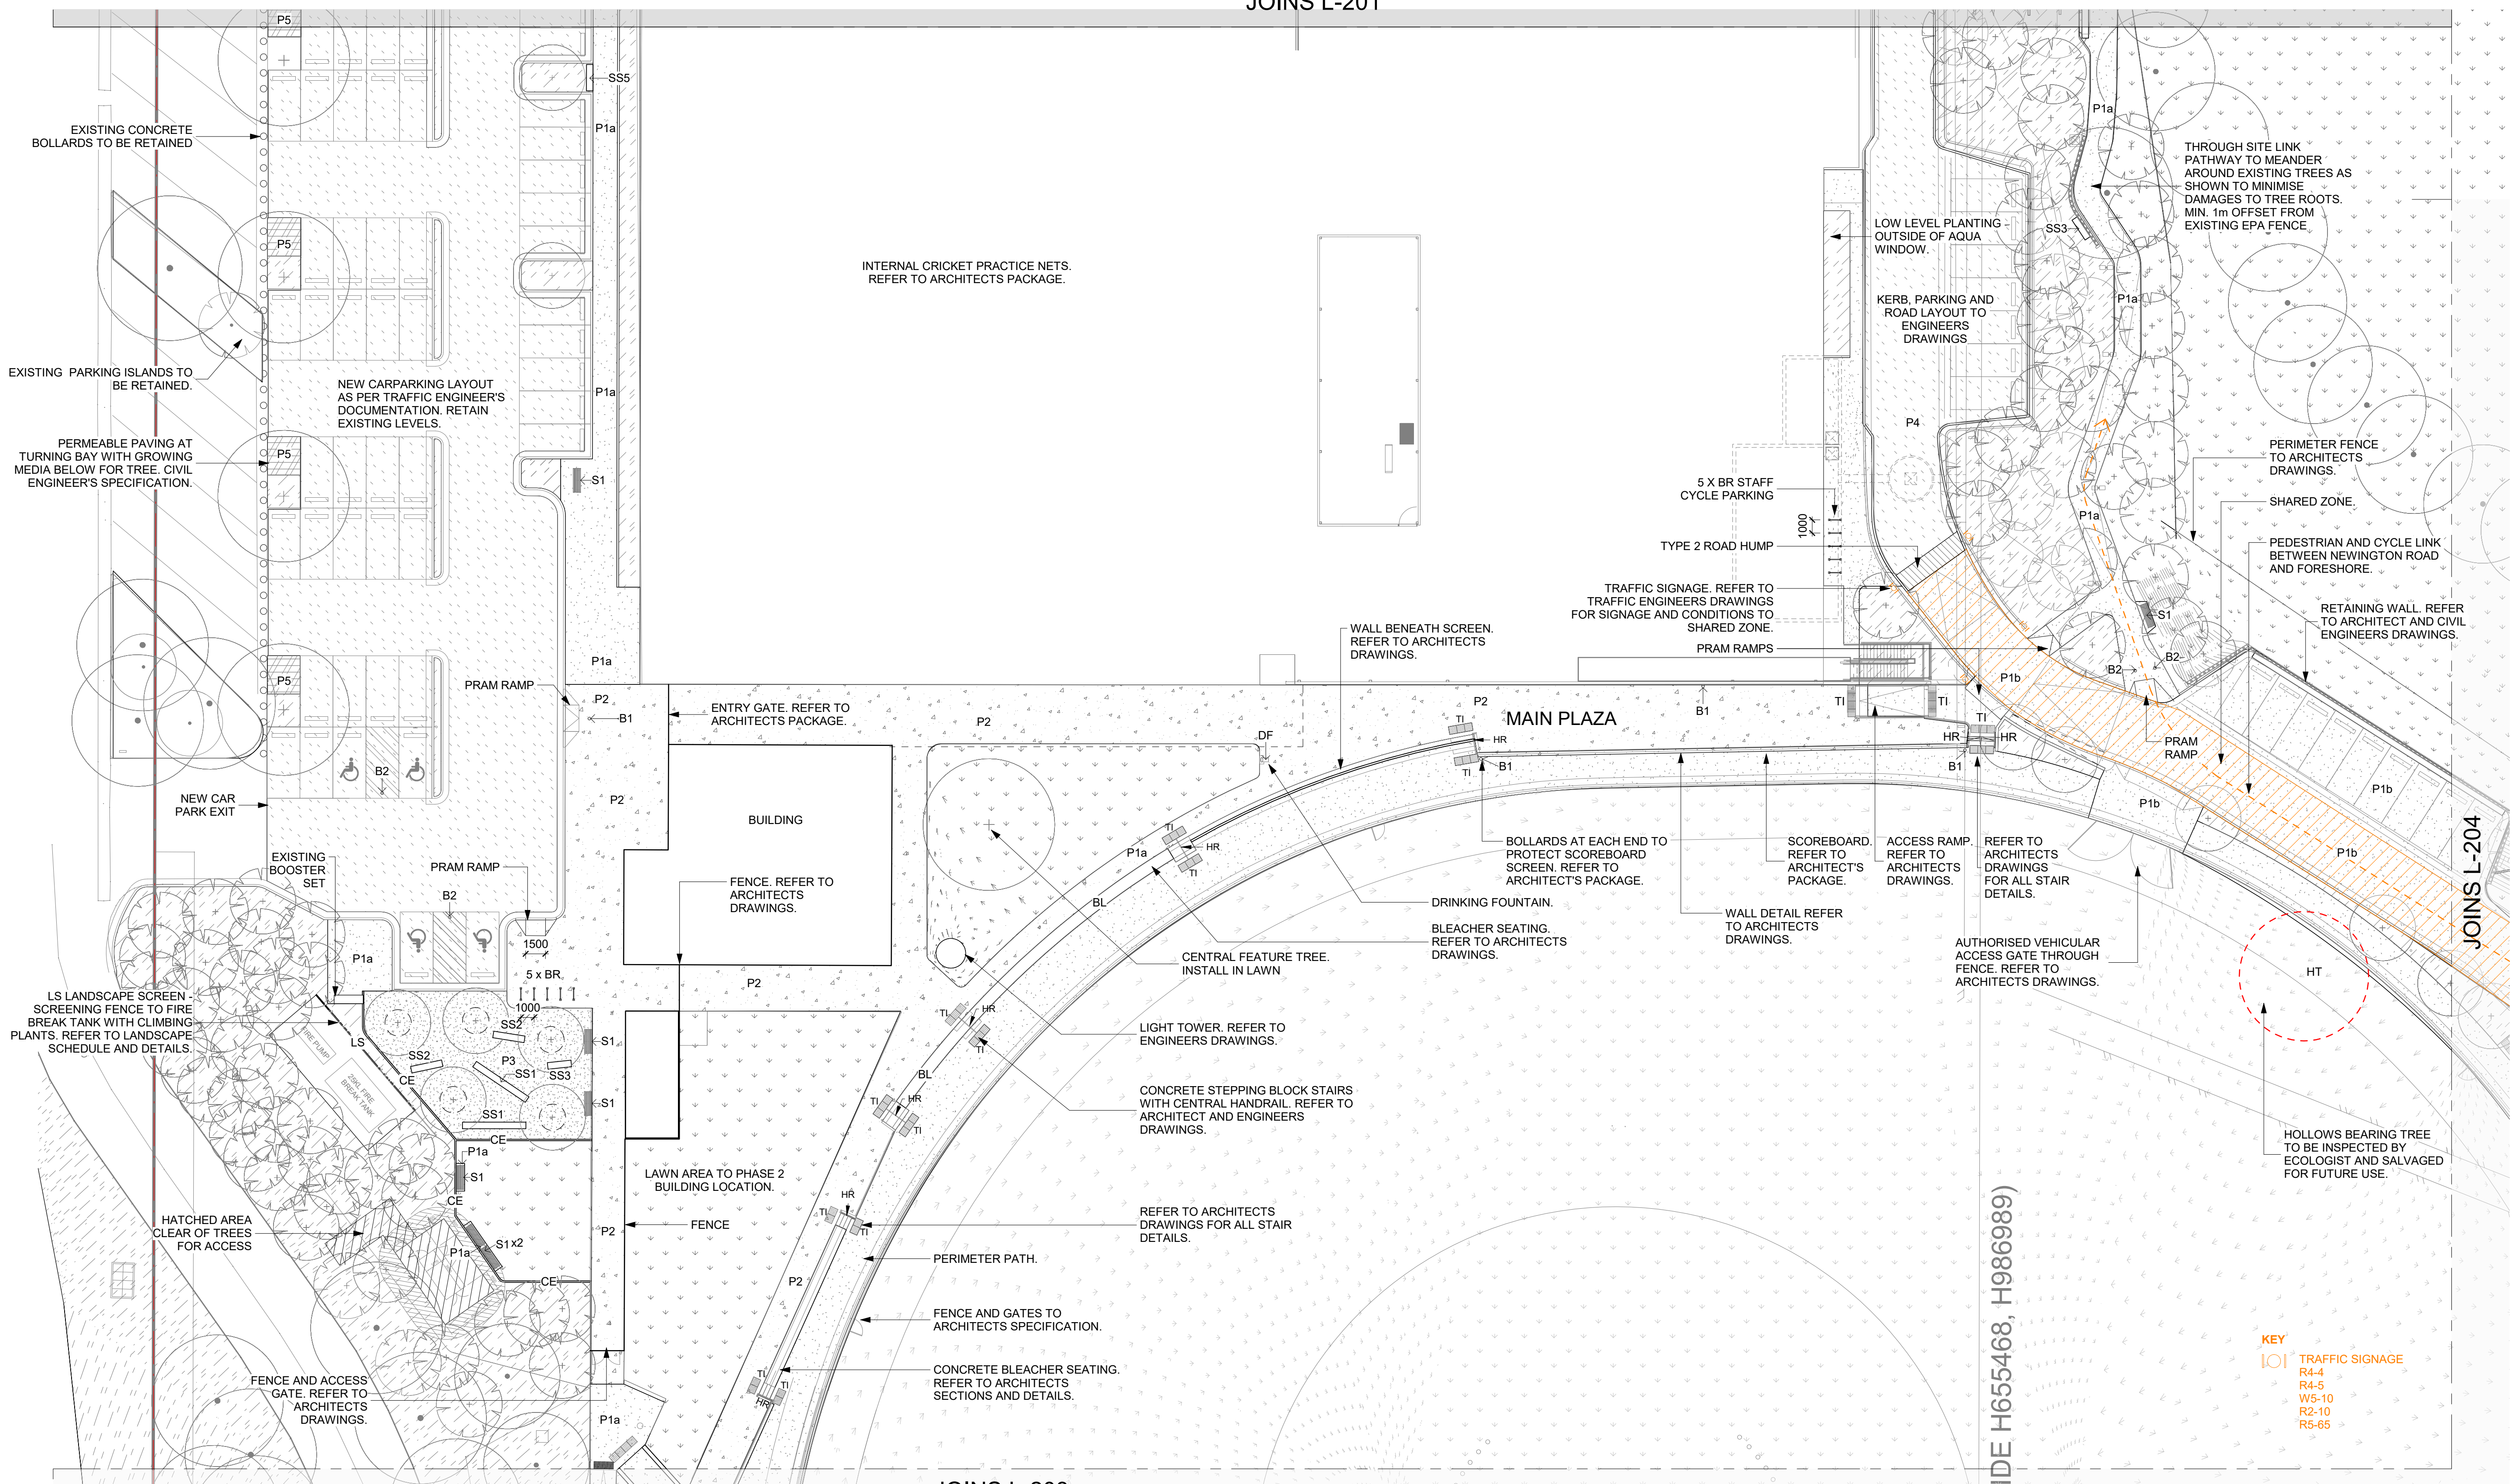

GENERAL NOTES

- THIS DRAWING IS COPYRIGHT AND IS THE PROPERTY OF TURF DESIGN STUDIO AND MUST NOT BE USED WITHOUT PERMISSION.
- THIS DRAWING IS AN UNCONTROLLED COPY UNLESS STAMPED WITH STATUS.
- THE CONTRACTOR MUST VERIFY ALL DIMENSIONS AND LEVELS ON SITE AS THIS IS NOT A SHOP DRAWING.
- THE CONTRACTOR MUST REFER ANY DISCREPANCIES TO THE SUPERINTENDENTS REPRESENTATIVE BEFORE PROCEEDING WITH THE WORK.
- THE CONTRACTOR MUST NOT SCALE FROM THESE DRAWINGS. USE NOMINATED DIMENSIONS AND LEVELS.
- THIS DRAWING MUST BE READ IN CONJUNCTION WITH THE TOTAL CONTRACT PACKAGE INCLUDING DRAWINGS AND SPECIFICATIONS OF ALL CONSULTANTS.
- IF THE CONTRACTOR INTENDS TO UNDERTAKE ANY EXCAVATION WORK, IT IS THE CONTRACTOR'S RESPONSIBILITY TO CONTACT 1100 - DIAL BEFORE YOU DIG OR WWW.1100.COM.AU
- SITE BOUNDARY AND PHASE 2 HATCHED AREA IS NOT THE LEASE BOUNDARY

SURVEY INFORMATION

- TURF DESIGN STUDIO DO NOT WARRANT THE ACCURACY OF SURVEY INFORMATION.

10	06.04.22	CC4	CO	SJ
9	18.03.22	For CC4	CO	SJ
8	11.03.22	For Approval	CO	SJ
7	08.03.22	For Approval	CO	SJ
6	09.07.21	For CC3 Construction Certificate	CO	SJ
5	14.08.20	70% Tender	DB	JN
4	30.07.20	For Coordination	DB	JN
3	25.06.20	For Coordination	JN	SI
Rev	Date	Description	Drawn	Checked

NOTE:
REFER TO ARCHITECTS AND CIVIL ENGINEERS
DRAWINGS FOR ALL LEVELS INFORMATION.
TRAFFIC:
INDICATIVE SIGN POST AND SPEED HUMP
LOCATIONS.
REFER TO TRAFFIC ENGINEERS DRAWINGS FOR
FINAL TYPES AND LOCATIONS.

REV. NOTES:
TRAFFIC SIGNAGE AND
CONDITIONS TO SHARED ZONE
UPDATED.

Author

turf

Turf Design Studio - 35 Wellington St, Chippendale NSW 2008
Phone (+61 2) 8394 9090, Fax (+61 2) 9527 2307
Email: sydney@turfdesign.com

Client




Project
Cricket NSW COE

Drawing Title

**General Arrangement
sheet 2**

Drawing Status
CC4

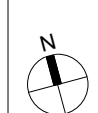

Scale: As Indicated
@A1

Project No.

1910

Drawing No.

L-202

Revision

10