


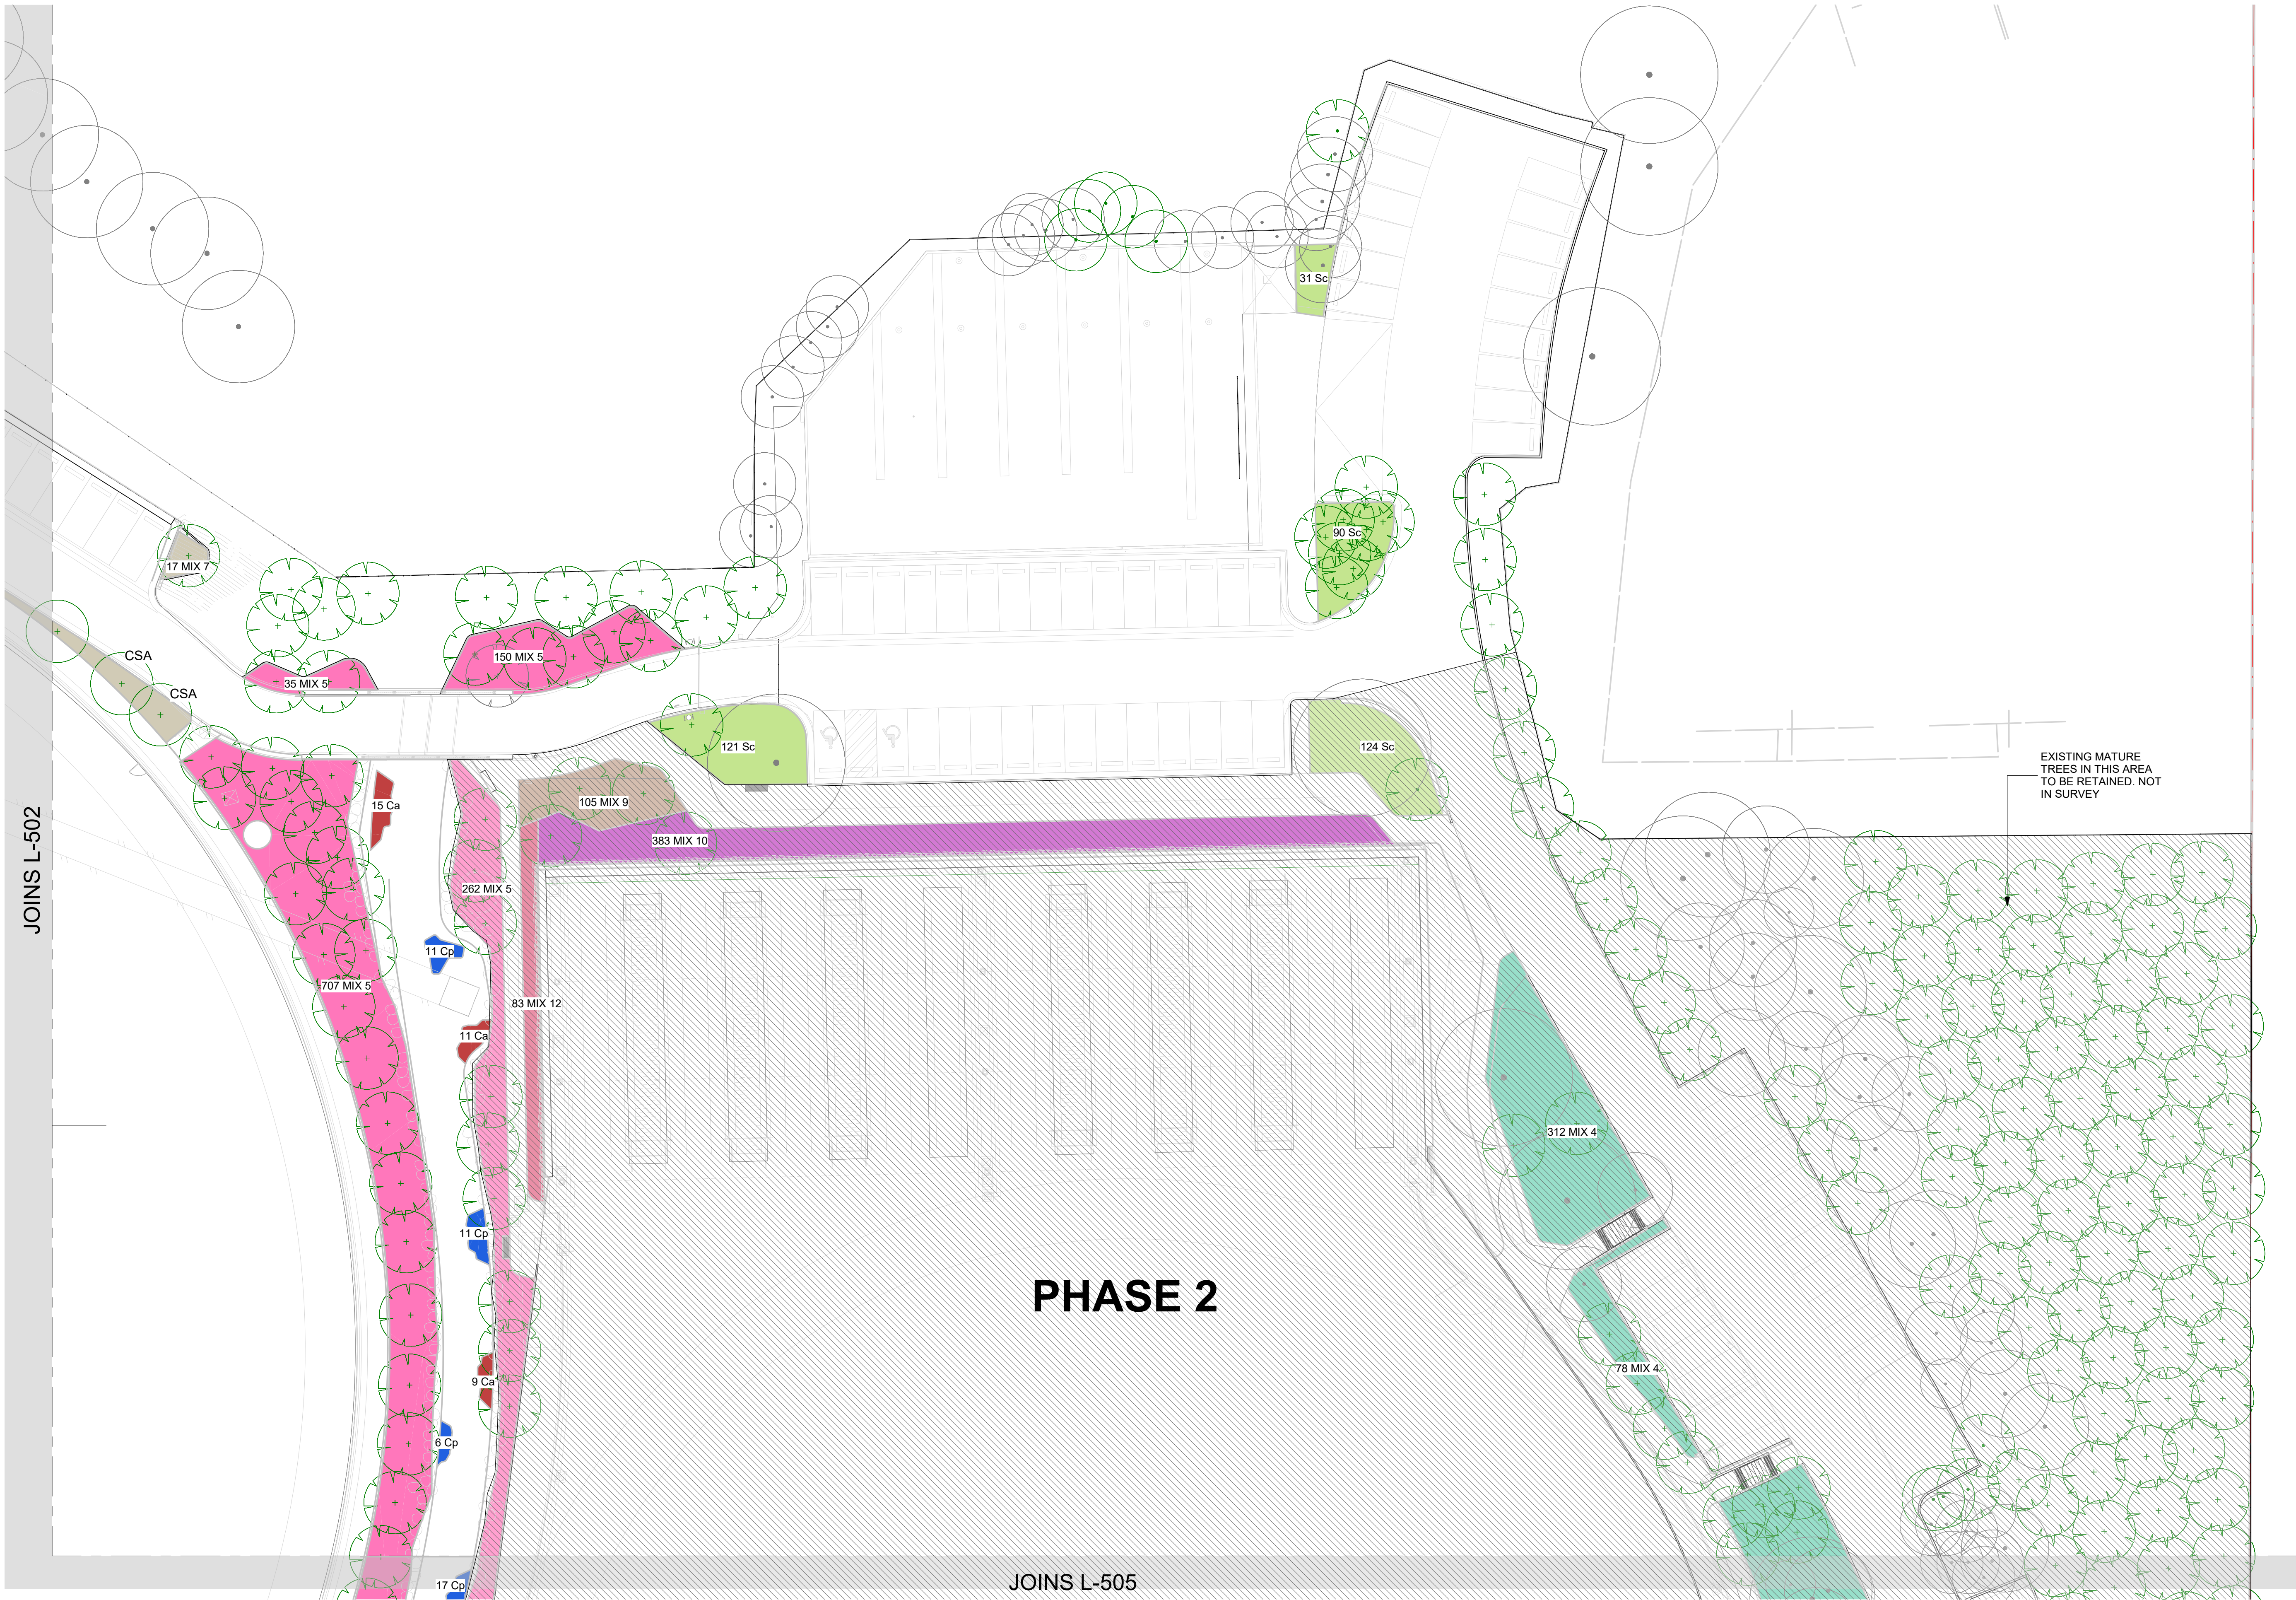

- LEGEND
- Soft Mix
- Proposed (other)
- Existing (retained)

- GENERAL NOTES
- THIS DRAWING IS COPYRIGHT AND IS THE PROPERTY OF TURF DESIGN STUDIO AND MUST NOT BE USED WITHOUT PERMISSION.
 - THIS DRAWING IS AN UNCONTROLLED COPY UNLESS STAMPED WITH STATUS. THE CONTRACTOR MUST VERIFY ALL DIMENSIONS AND LEVELS ON SITE AS THIS IS NOT A SHOP DRAWING.
 - THE CONTRACTOR MUST REFER ANY DISCREPANCIES TO THE SUPERINTENDENTS REPRESENTATIVE BEFORE PROCEEDING WITH THE WORK.
 - THE CONTRACTOR MUST NOT SCALE FROM THESE DRAWINGS. USE NOMINATED DIMENSIONS AND LEVELS.
 - THIS DRAWING MUST BE READ IN CONJUNCTION WITH THE TOTAL CONTRACT PACKAGE INCLUDING DRAWINGS AND SPECIFICATIONS OF ALL CONSULTANTS.
 - IF THE CONTRACTOR INTENDS TO UNDERTAKE ANY EXCAVATION WORK, IT IS THE CONTRACTOR'S RESPONSIBILITY TO CONTACT 1100 - DIAL BEFORE YOU DIG OR WWW.1100.COM.AU.
 - SITE BOUNDARY AND PHASE 2 HATCHED AREA IS NOT THE LEASE BOUNDARY.
- SURVEY INFORMATION
9. TURF DESIGN STUDIO DO NOT WARRANT THE ACCURACY OF SURVEY INFORMATION.

Rev	Date	Description
5	06.04.22	CC4
4	18.03.22	For CC4
3	08.03.22	For Approval
2	09.07.21	For CC3 Construction Certificate
1	01.10.20	Tender Addendum

CO	SJ
CO	SJ
CO	SJ
CO	SJ
DB	JN
Drawn	Checked

NOTE: SOFF MIX TREES SHOWN INDICATIVELY. PLANT REQUIRED NUMBER OF SOFF MIX TREES ACROSS AREAS ENSURING EVEN SPACING.

Author

turf

Turf Design Studio - 35 Wellington St, Chippendale NSW 2008
Phone (+61 2) 8394 9990, Fax (+61 2) 9527 2307
Email: sydney@turfdesign.com

Client


Cricket NSW COE

Drawing Title

Planting Plan sheet 4

Drawing Status

CC4

Scale: 1 : 250 @A1

Project No.

1910

Drawing No.

L-504

Revision

5