


PHASE 2

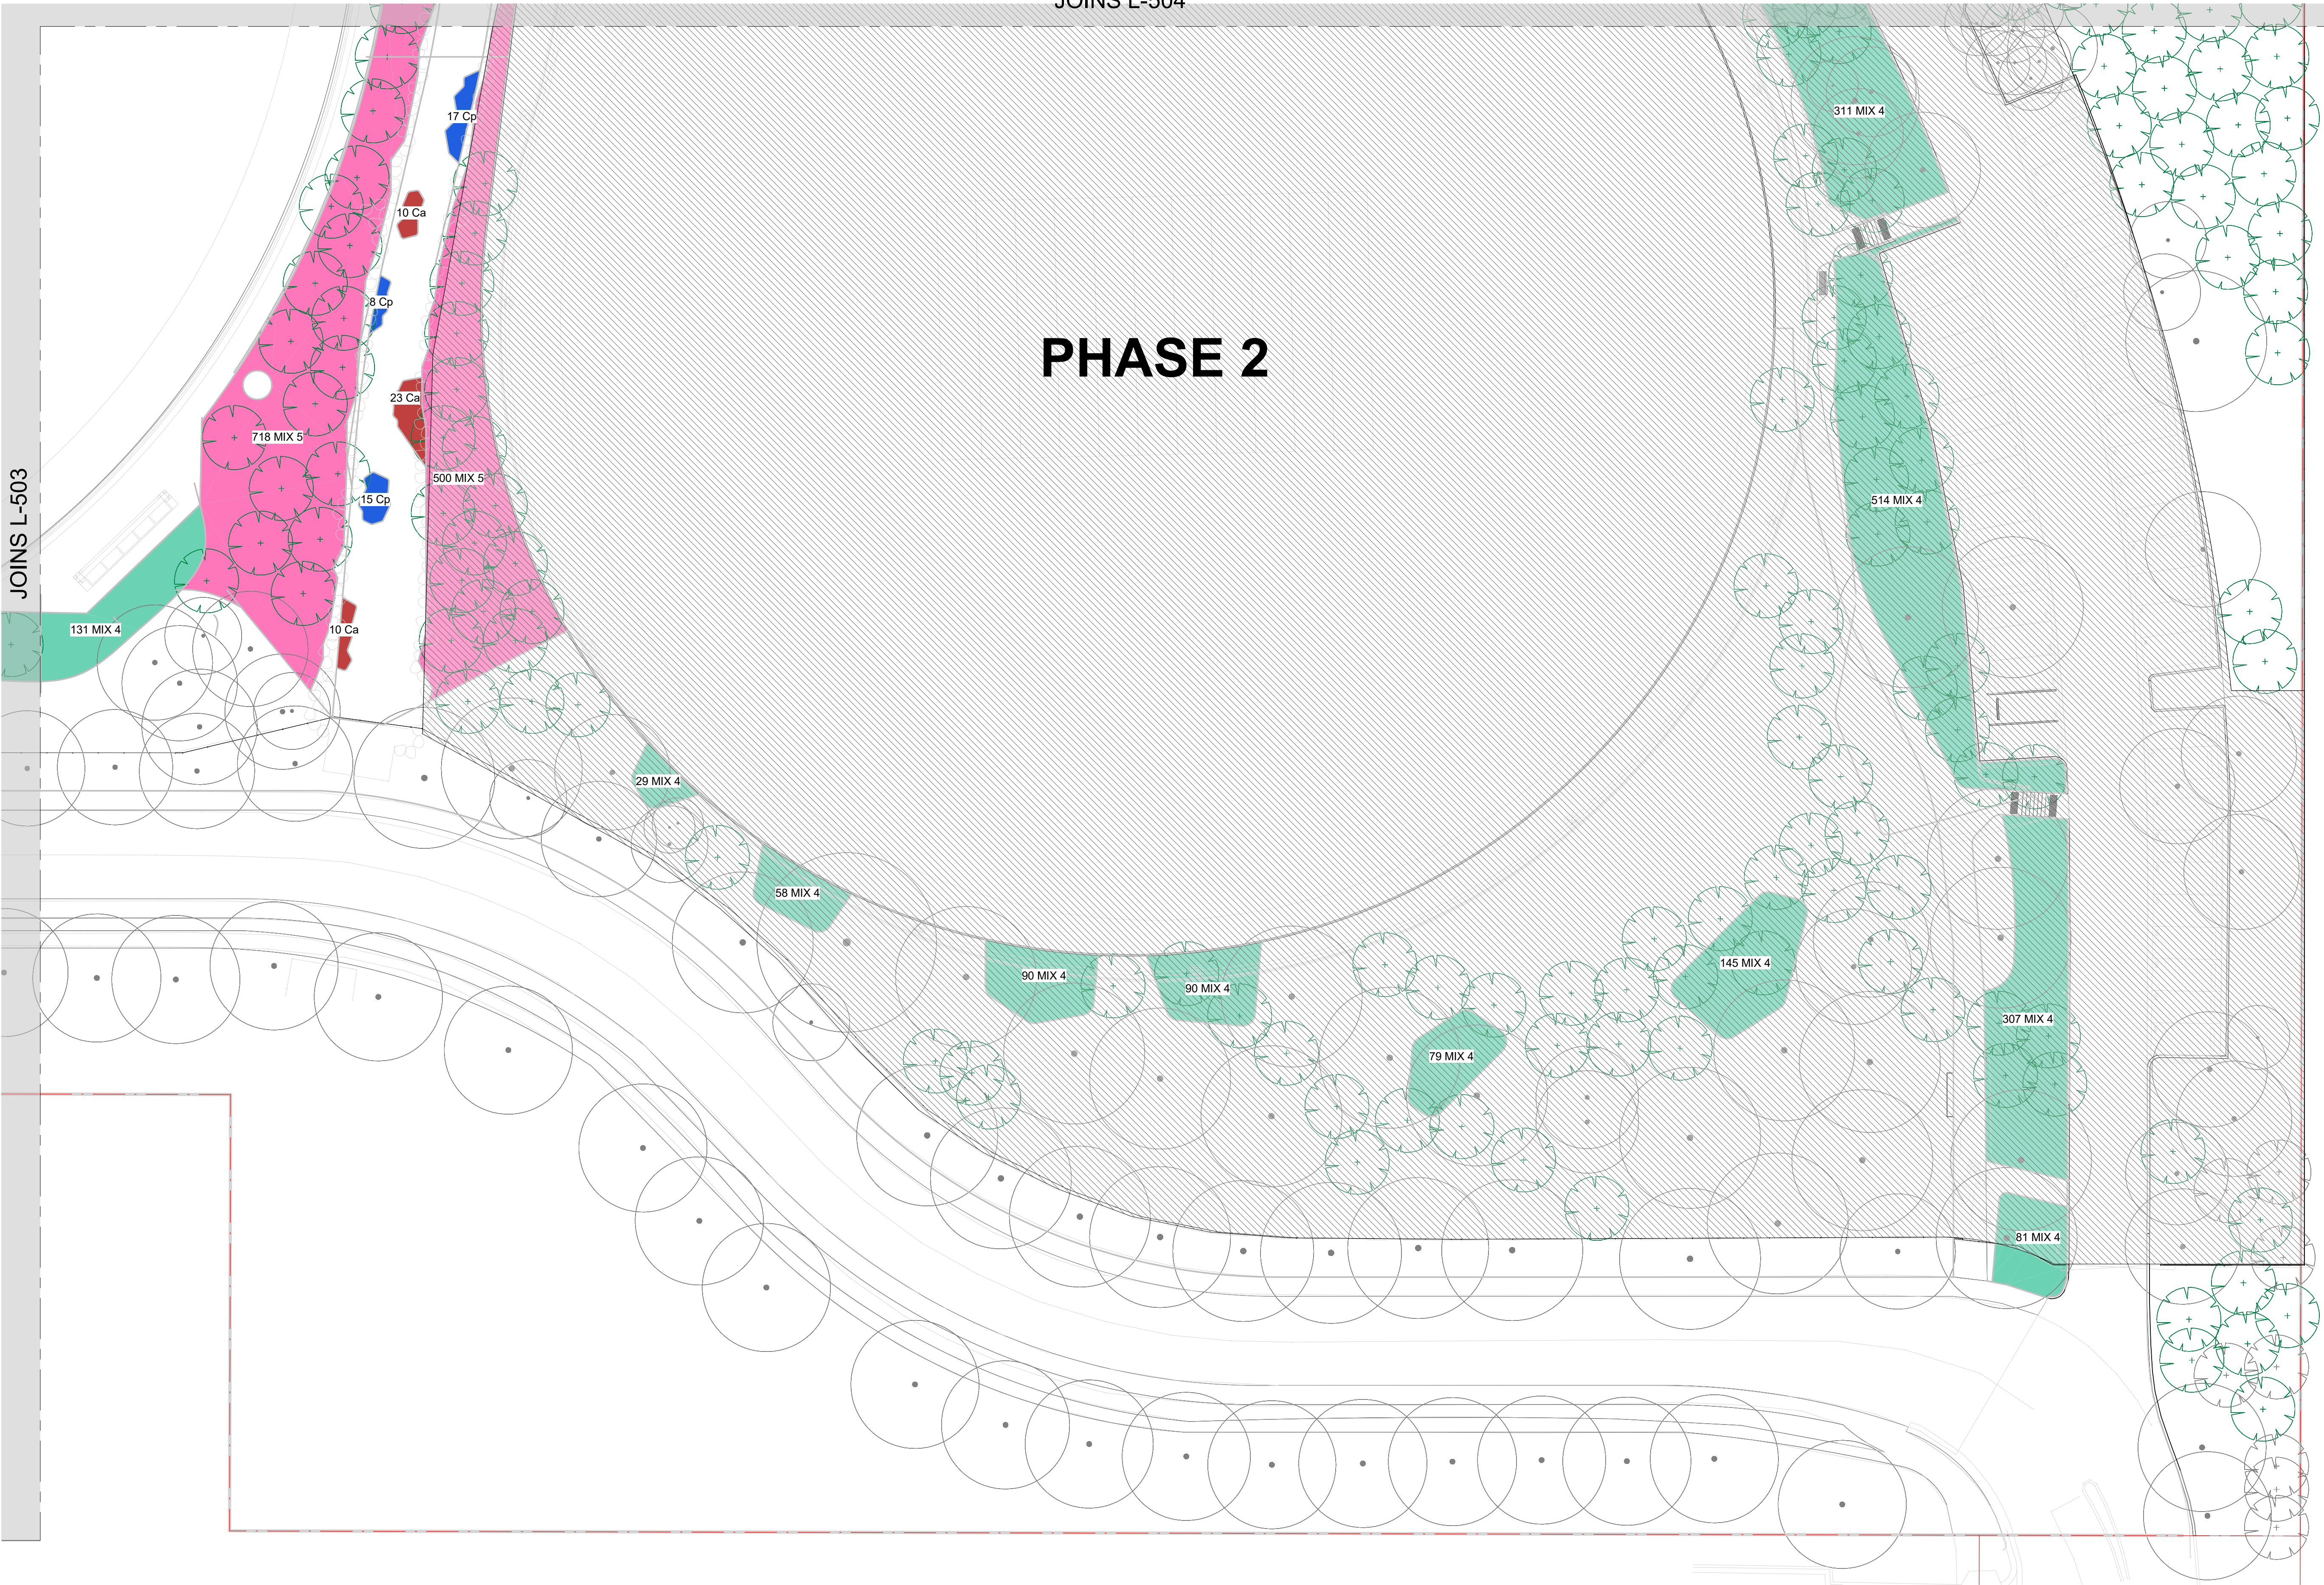

- LEGEND
- Soff Mix
- Proposed (other)
- Existing (retained)

GENERAL NOTES

- THIS DRAWING IS COPYRIGHT AND IS THE PROPERTY OF TURF DESIGN STUDIO AND MUST NOT BE USED WITHOUT PERMISSION.
- THIS DRAWING IS AN UNCONTROLLED COPY UNLESS STAMPED WITH STATUS.
- THE CONTRACTOR MUST VERIFY ALL DIMENSIONS AND LEVELS ON SITE AS THIS IS NOT A SHOP DRAWING.
- THE CONTRACTOR MUST REFER ANY DISCREPANCIES TO THE SUPERINTENDENTS REPRESENTATIVE BEFORE PROCEEDING WITH THE WORK.
- THE CONTRACTOR MUST NOT SCALE FROM THESE DRAWINGS. USE NOMINATED DIMENSIONS AND LEVELS.
- THIS DRAWING MUST BE READ IN CONJUNCTION WITH THE TOTAL CONTRACT PACKAGE INCLUDING DRAWINGS AND SPECIFICATIONS OF ALL CONSULTANTS.
- IF THE CONTRACTOR INTENDS TO UNDERTAKE ANY EXCAVATION WORK, IT IS THE CONTRACTORS RESPONSIBILITY TO CONTACT 1100-TOTAL BEFORE YOU DO OR WWW.1100.COM.AU
- SITE BOUNDARY AND PHASE 2 HATCHED AREA IS NOT THE LEASE BOUNDARY

SURVEY INFORMATION

9. TURF DESIGN STUDIO DO NOT WARRANT THE ACCURACY OF SURVEY INFORMATION.

Rev	Date	Description	CO	SJ
5	06.04.22	CC4	CO	SJ
4	18.03.22	For CC4	CO	SJ
3	08.03.22	For Approval	CO	SJ
2	09.07.21	For CC3 Construction Certificate	CO	SJ
1	01.10.20	Tender Addendum	DB	JN
			Drawn	Checked

NOTE: SOFF MIX TREES SHOWN INDICATIVELY.
PLANT REQUIRED NUMBER OF SOFF MIX TREES
ACROSS AREAS ENSURING EVEN SPACING.

Author

turf

Turf Design Studio · 35 Wellington St, Chippendale NSW 2008
Phone (+61 2) 8394 9990, Fax (+61 2) 9527 2307
Email: sydney@turfdesign.com

Client



Project

Cricket NSW COE

Drawing Title

Planting Plan sheet 5

Drawing Status

CC4



Scale: 1 : 250 @A1

Project No.

1910

Drawing No.

L-505

Revision

5