


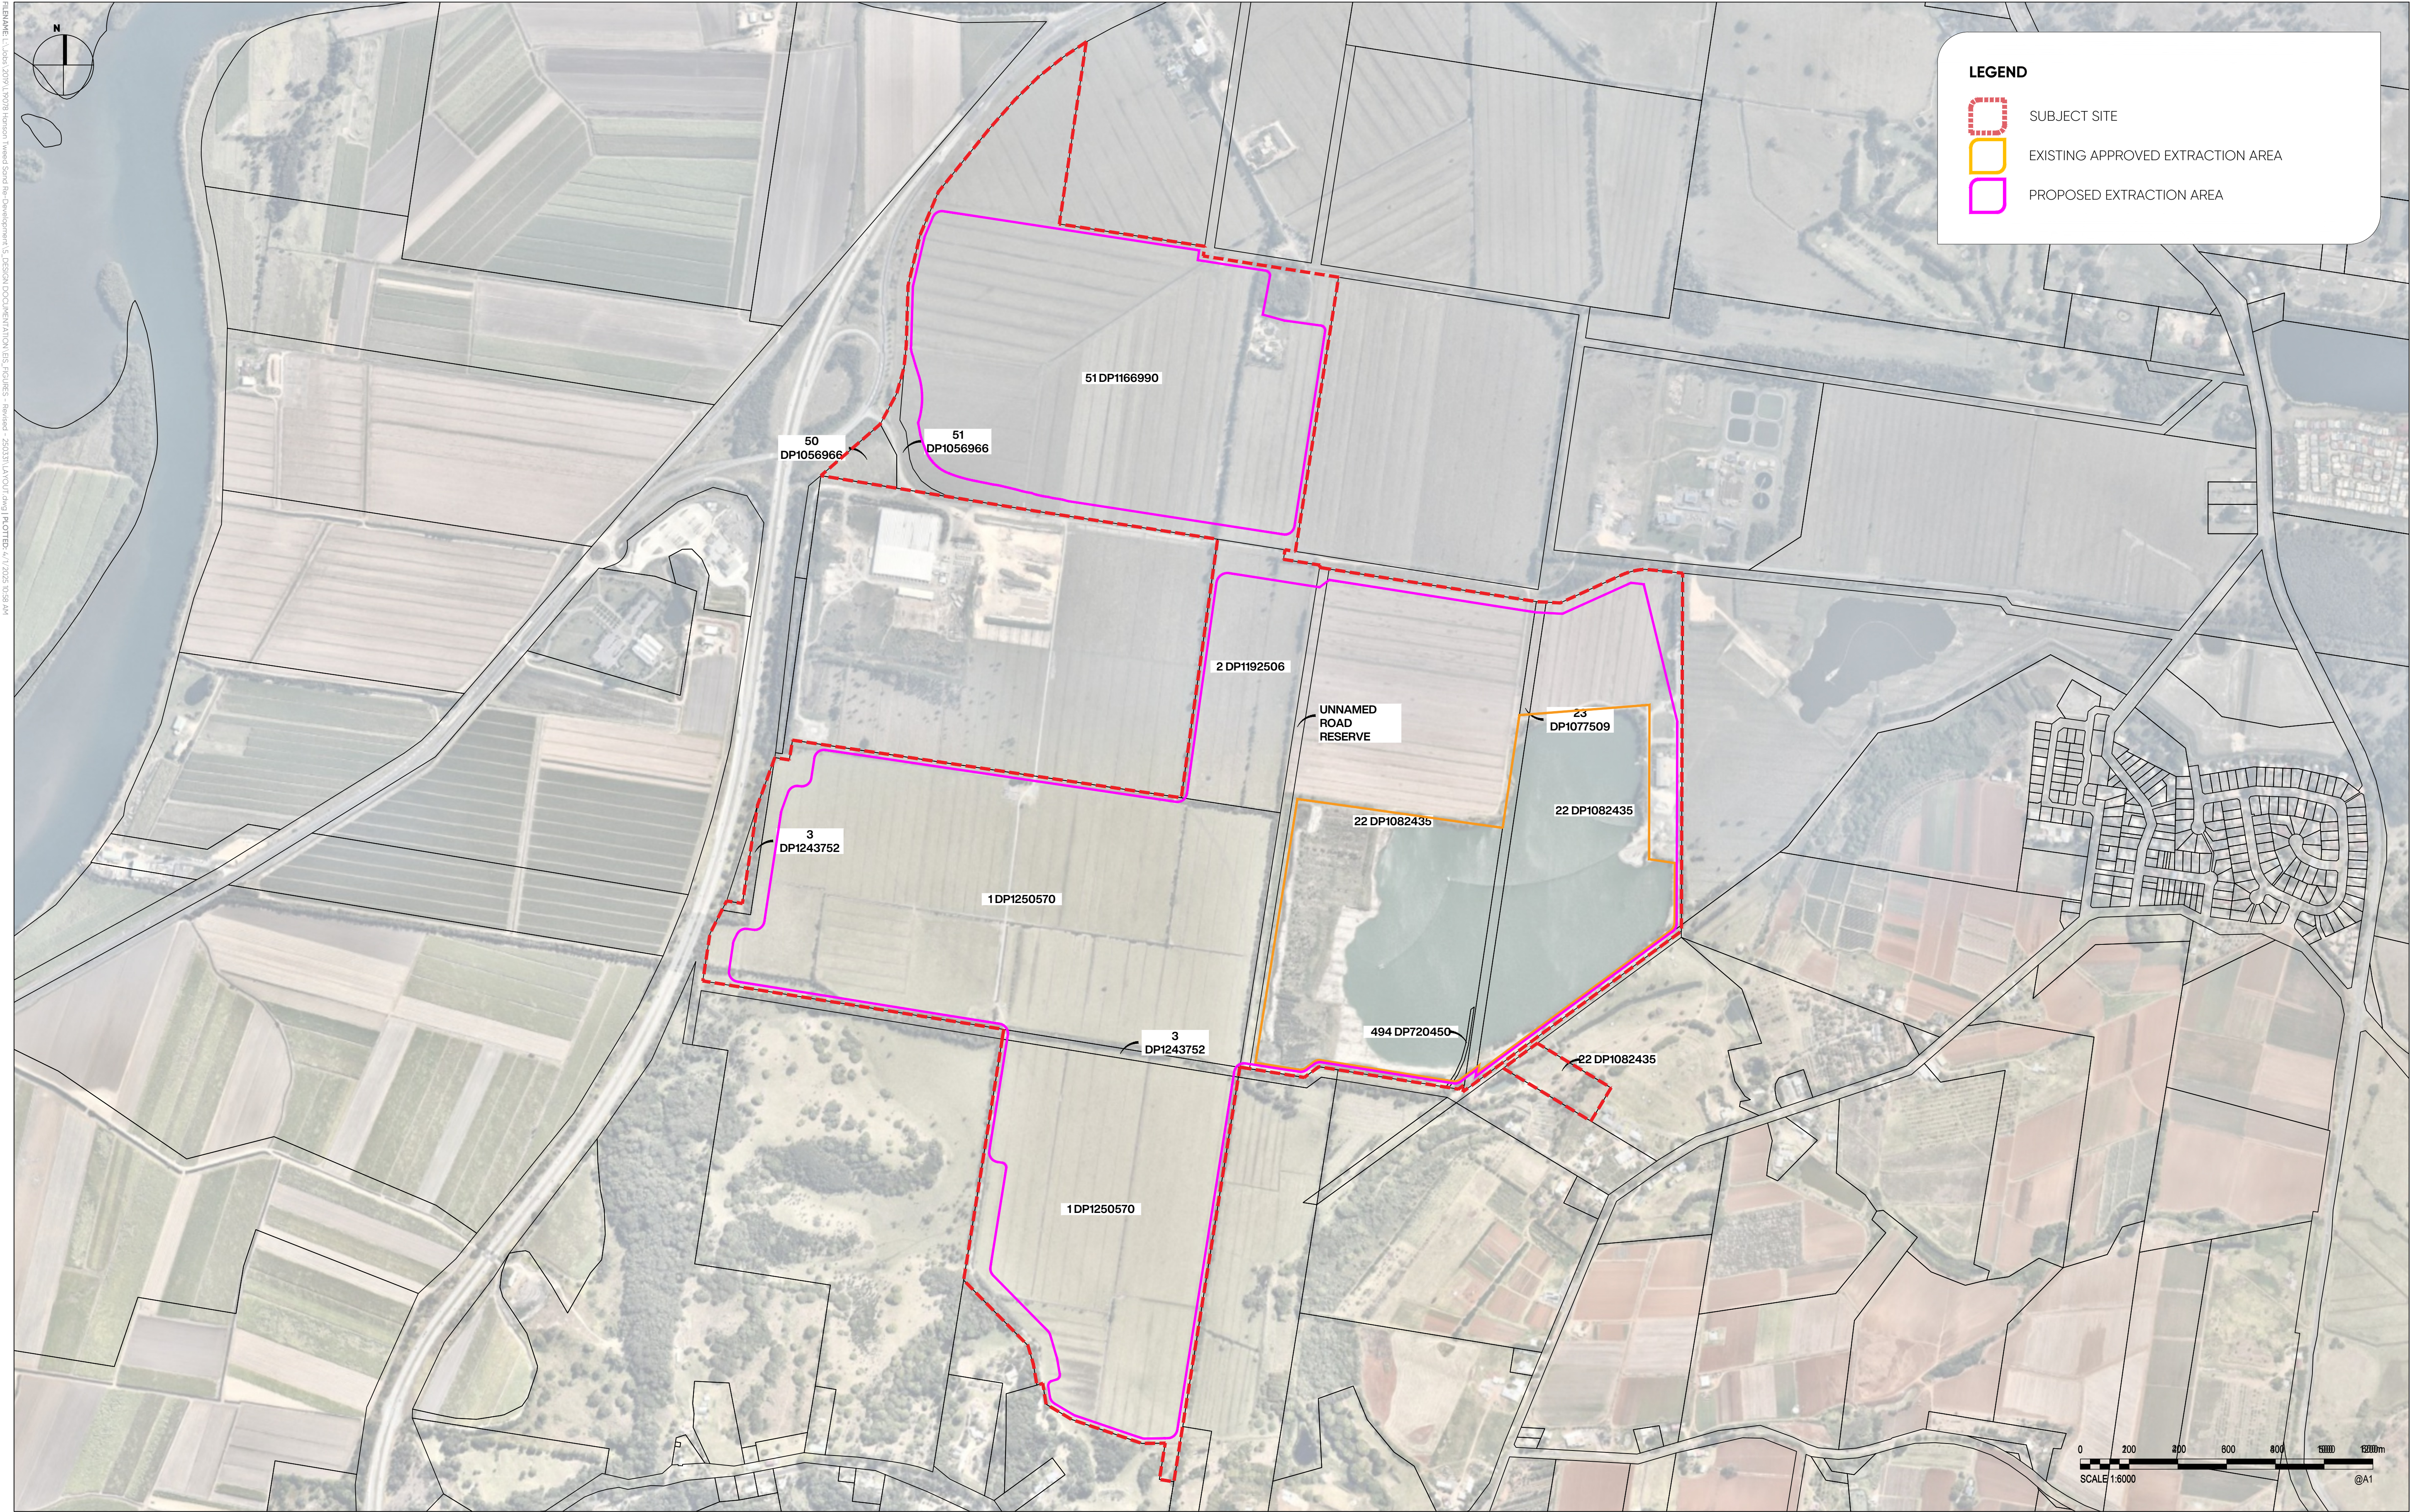

FILENAME: L:\Jobs_2019\19078 Hanson Tweed Sand Re-Development\5_Design Documentation\ES_Figures - Revised - 260331\LANOUT.dwg PLOTTED: 4/7/2025 10:58 AM

PROJECT TITLE
HANSON TWEED SAND PLANT EXPANSION PHASE 5 TO PHASE 11
ENVIRONMENTAL IMPACT STATEMENT

DRAWING TITLE
FIGURE 3: EXISTING & PROPOSED HTSP FOOTPRINT

REV	DESCRIPTION	DATE	DRAWN	DESIGN	CHECK	APPROVED
A	PRELIMINARY ISSUE	17/03/21	ZP	LN	LN	LN
B	RFI ISSUE	13/10/21	ZP	LN	LN	LN
C	RFI AMENDMENTS	20/10/21	ZP	LN	LN	LN
D	FURTHER AMENDMENTS	31/03/25	ZP	LN	LN	LN

ISSUE:	PRELIMINARY	CLIENT:	HANSON CONSTRUCTION MATERIALS PTY LTD
BASE PROVIDED BY:	SIXMAPS DCDB	MANAGER:	LANCE NEWLEY

COPYRIGHT Zone Planning Group 2018. This document and the information are solely for the use of the authorised recipient and this document may not be used, copied or reproduced in whole or part for any purpose other than that for which it was supplied by Zone Planning Group 2018. Zone Planning Group makes no representation, undertakes no duty and accepts no responsibility to any third party who may use or rely upon this document or the information.




ZONE PLANNING GROUP
GOLD COAST
1638 Tweed Street, Burleigh Heads QLD 4220
PO Box 3805, Burleigh Town QLD 4220
GLADSTONE
2/172 Goondoon St, Gladstone, QLD 4680
PO Box 5332, Gladstone QLD 4680
zonelandscape.com.au | 07 55622303

JOB / DRAWING NO:
21130- F103

SHEET NO.
SHEET 03 OF 21

FILENAME: L:\Jobs\2019\19078 Hanson Tweed Sand Re-Development\5. DESIGN DOCUMENTATION\ES. FIGURES - Revised - 2023\1\A\OUT\img\ PLOTTED: 4/7/2025 10:58 AM

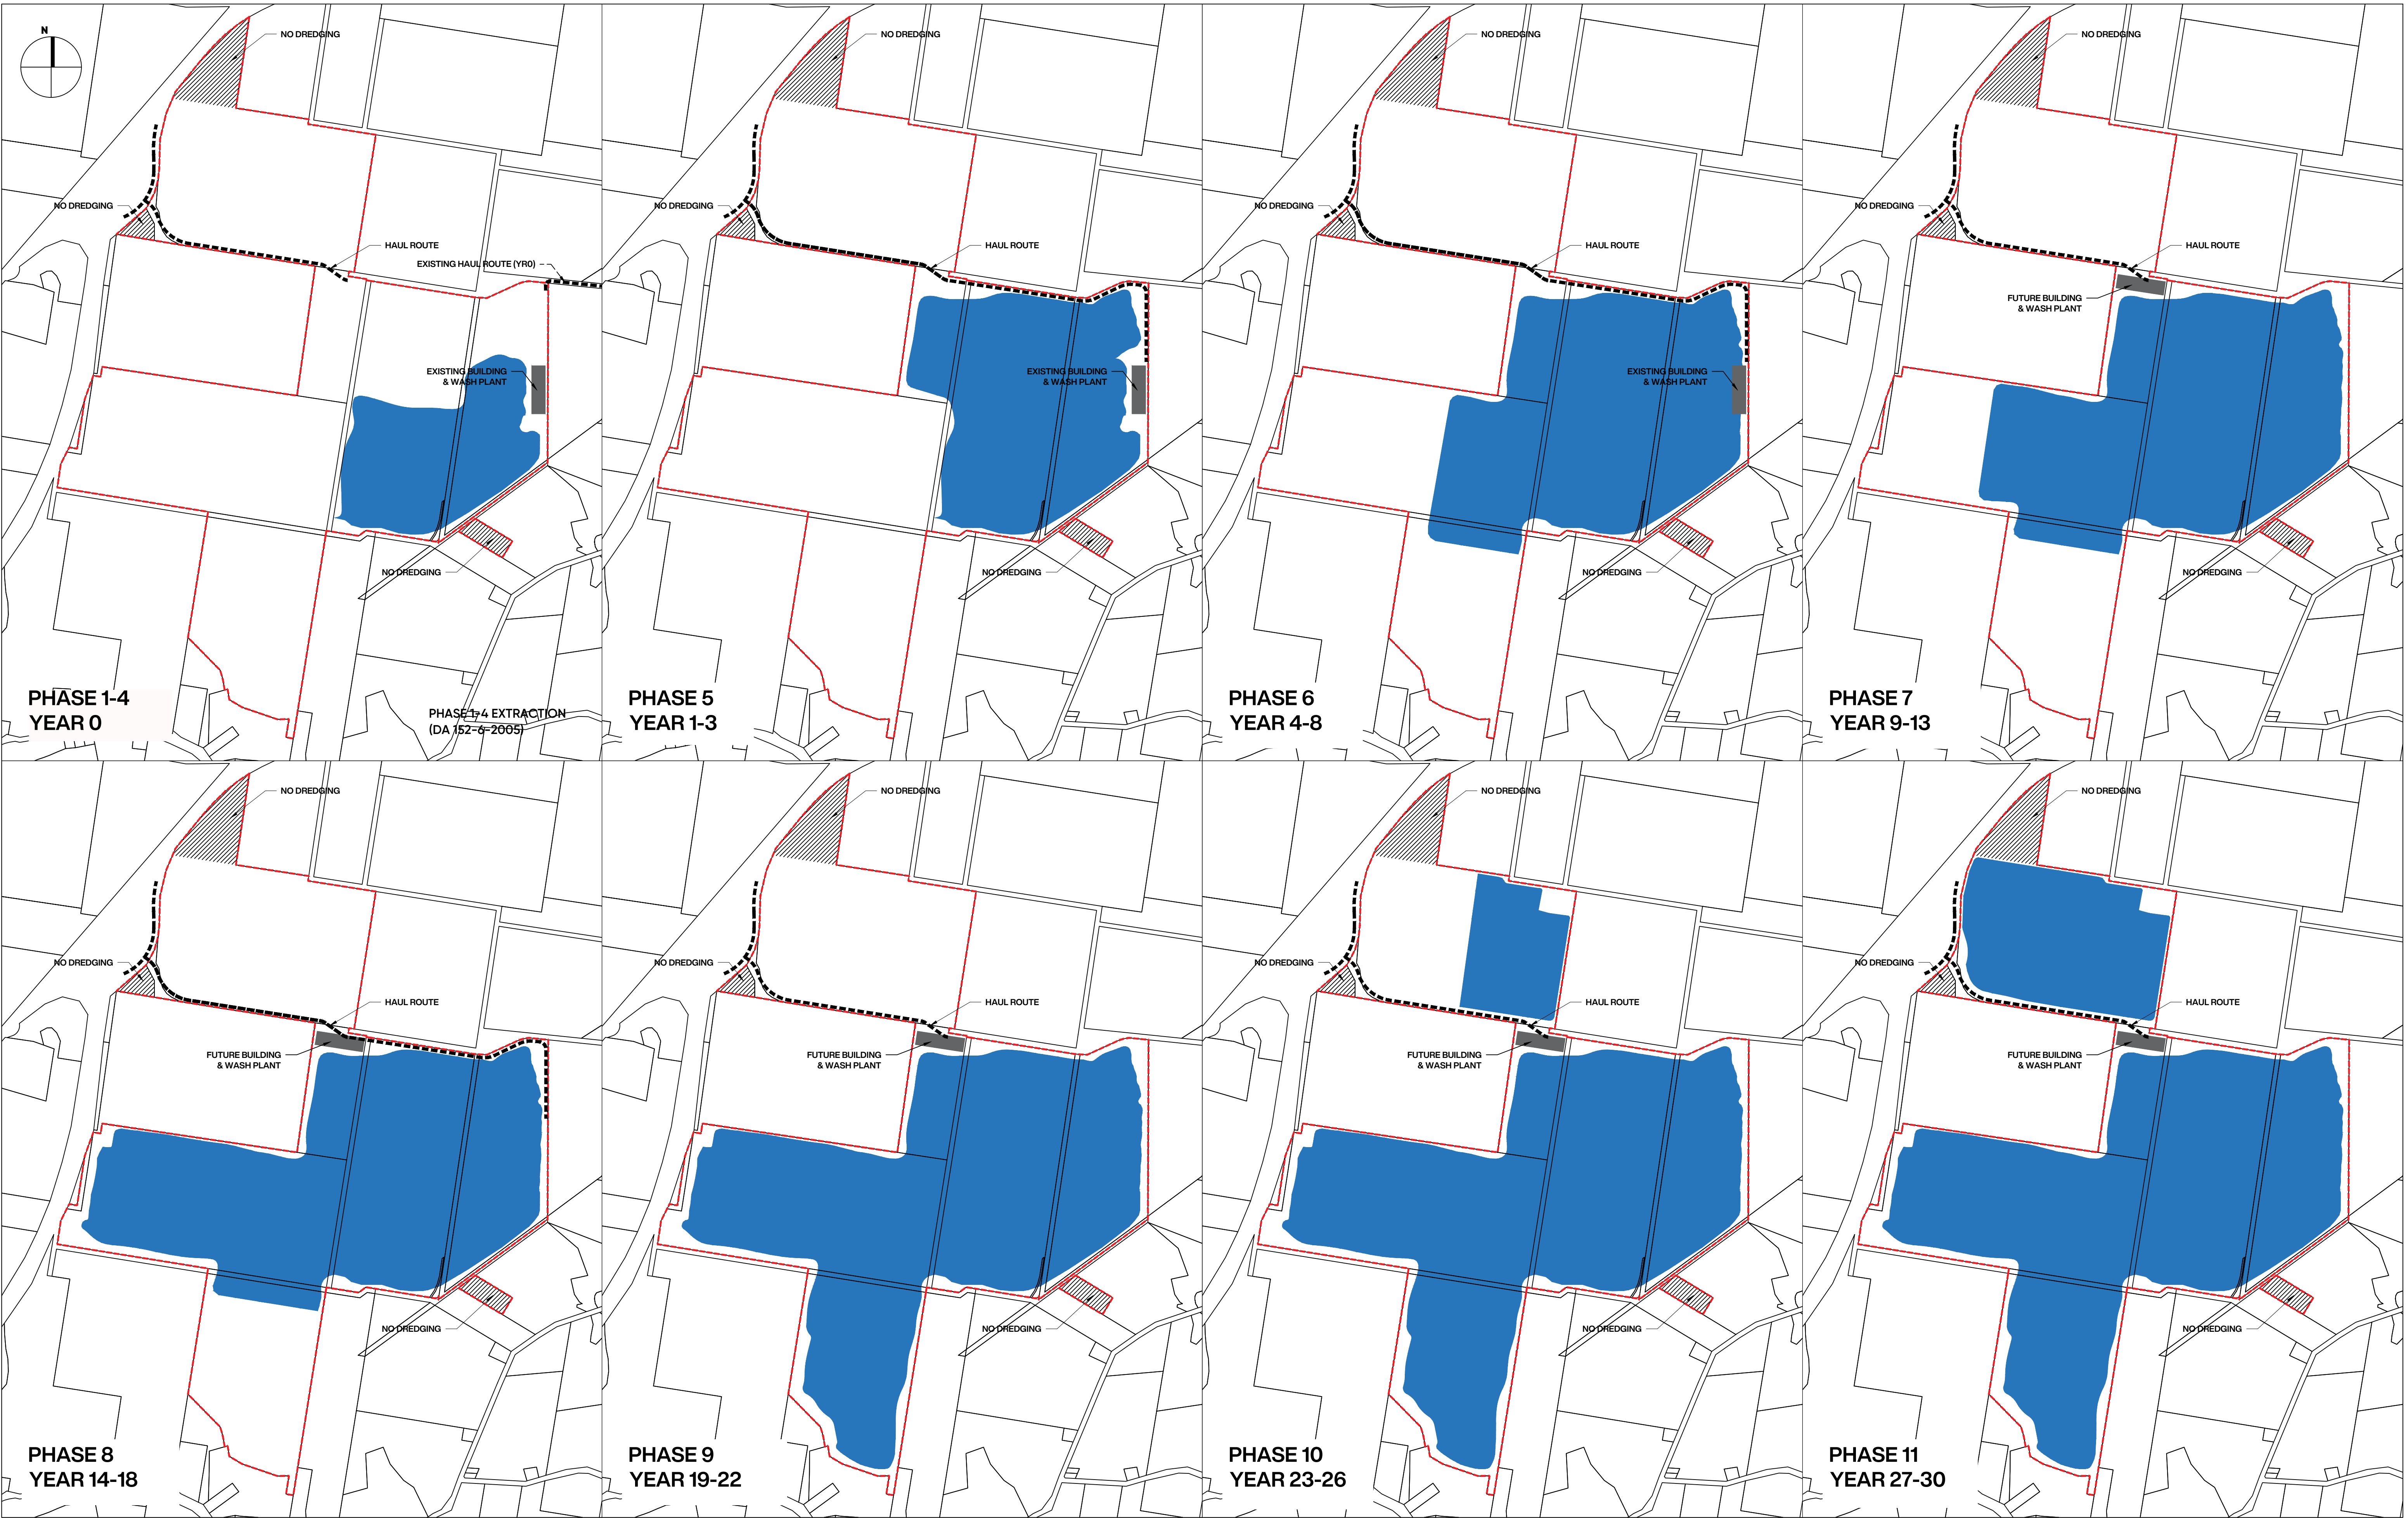

PROJECT TITLE

HANSON TWEED SAND PLANT EXPANSION PHASE 5 TO PHASE 11

ENVIRONMENTAL IMPACT STATEMENT

DRAWING TITLE

FIGURE 19: EXTRACTION PHASES

REV	DESCRIPTION	DATE	DRAWN	DESIGN	CHECK	APPROVED
A	PHASING ARRANGEMENT CHANGES - REQ. PLANNER	25/01/2021	ZP	LN	LN	LN
B	RRI AMENDMENTS	13/10/21	ZP	LN	LN	LN
C	PHASING ARRANGEMENT CHANGES - REQ. PLANNER	15/10/2021	MS	LN	LN	LN
D	FURTHER AMENDMENTS	31/03/25	ZP	LN	LN	LN

ISSUE:

PRELIMINARY

CLIENT:

HANSON CONSTRUCTION MATERIALS PTY LTD

BASE PROVIDED BY:

SIXMAPS DCDB

MANAGER:

LANCE NEWLEY

COPYRIGHT Zone Planning Group 2018. This document and the information are solely for the use of the authorised recipient and this document may not be used, copied or reproduced in whole or part for any purpose other than that for which it was supplied by Zone Planning Group 2018. Zone Planning Group makes no representation, undertakes no duty and accepts no responsibility to any third party who may use or rely upon this document or the information.



Hanson
HEIDELBERG CEMENT Group



OSKA
CONSULTING GROUP



+GILBERT
SUTHERLAND



ELKN.
LANDSCAPE ARCHITECTS

ZONE PLANNING GROUP

GOLD COAST
1638 Tweed Street, Burleigh Heads QLD 4220
PO Box 3805, Burleigh Town QLD 4220


GLADSTONE
2/172 Goondoon St, Gladstone, QLD 4680
PO Box 5332, Gladstone QLD 4680
zonelandscape.com.au | 07 55622303

JOB / DRAWING NO:

21130- F119

SHEET NO.

SHEET 17 OF 21

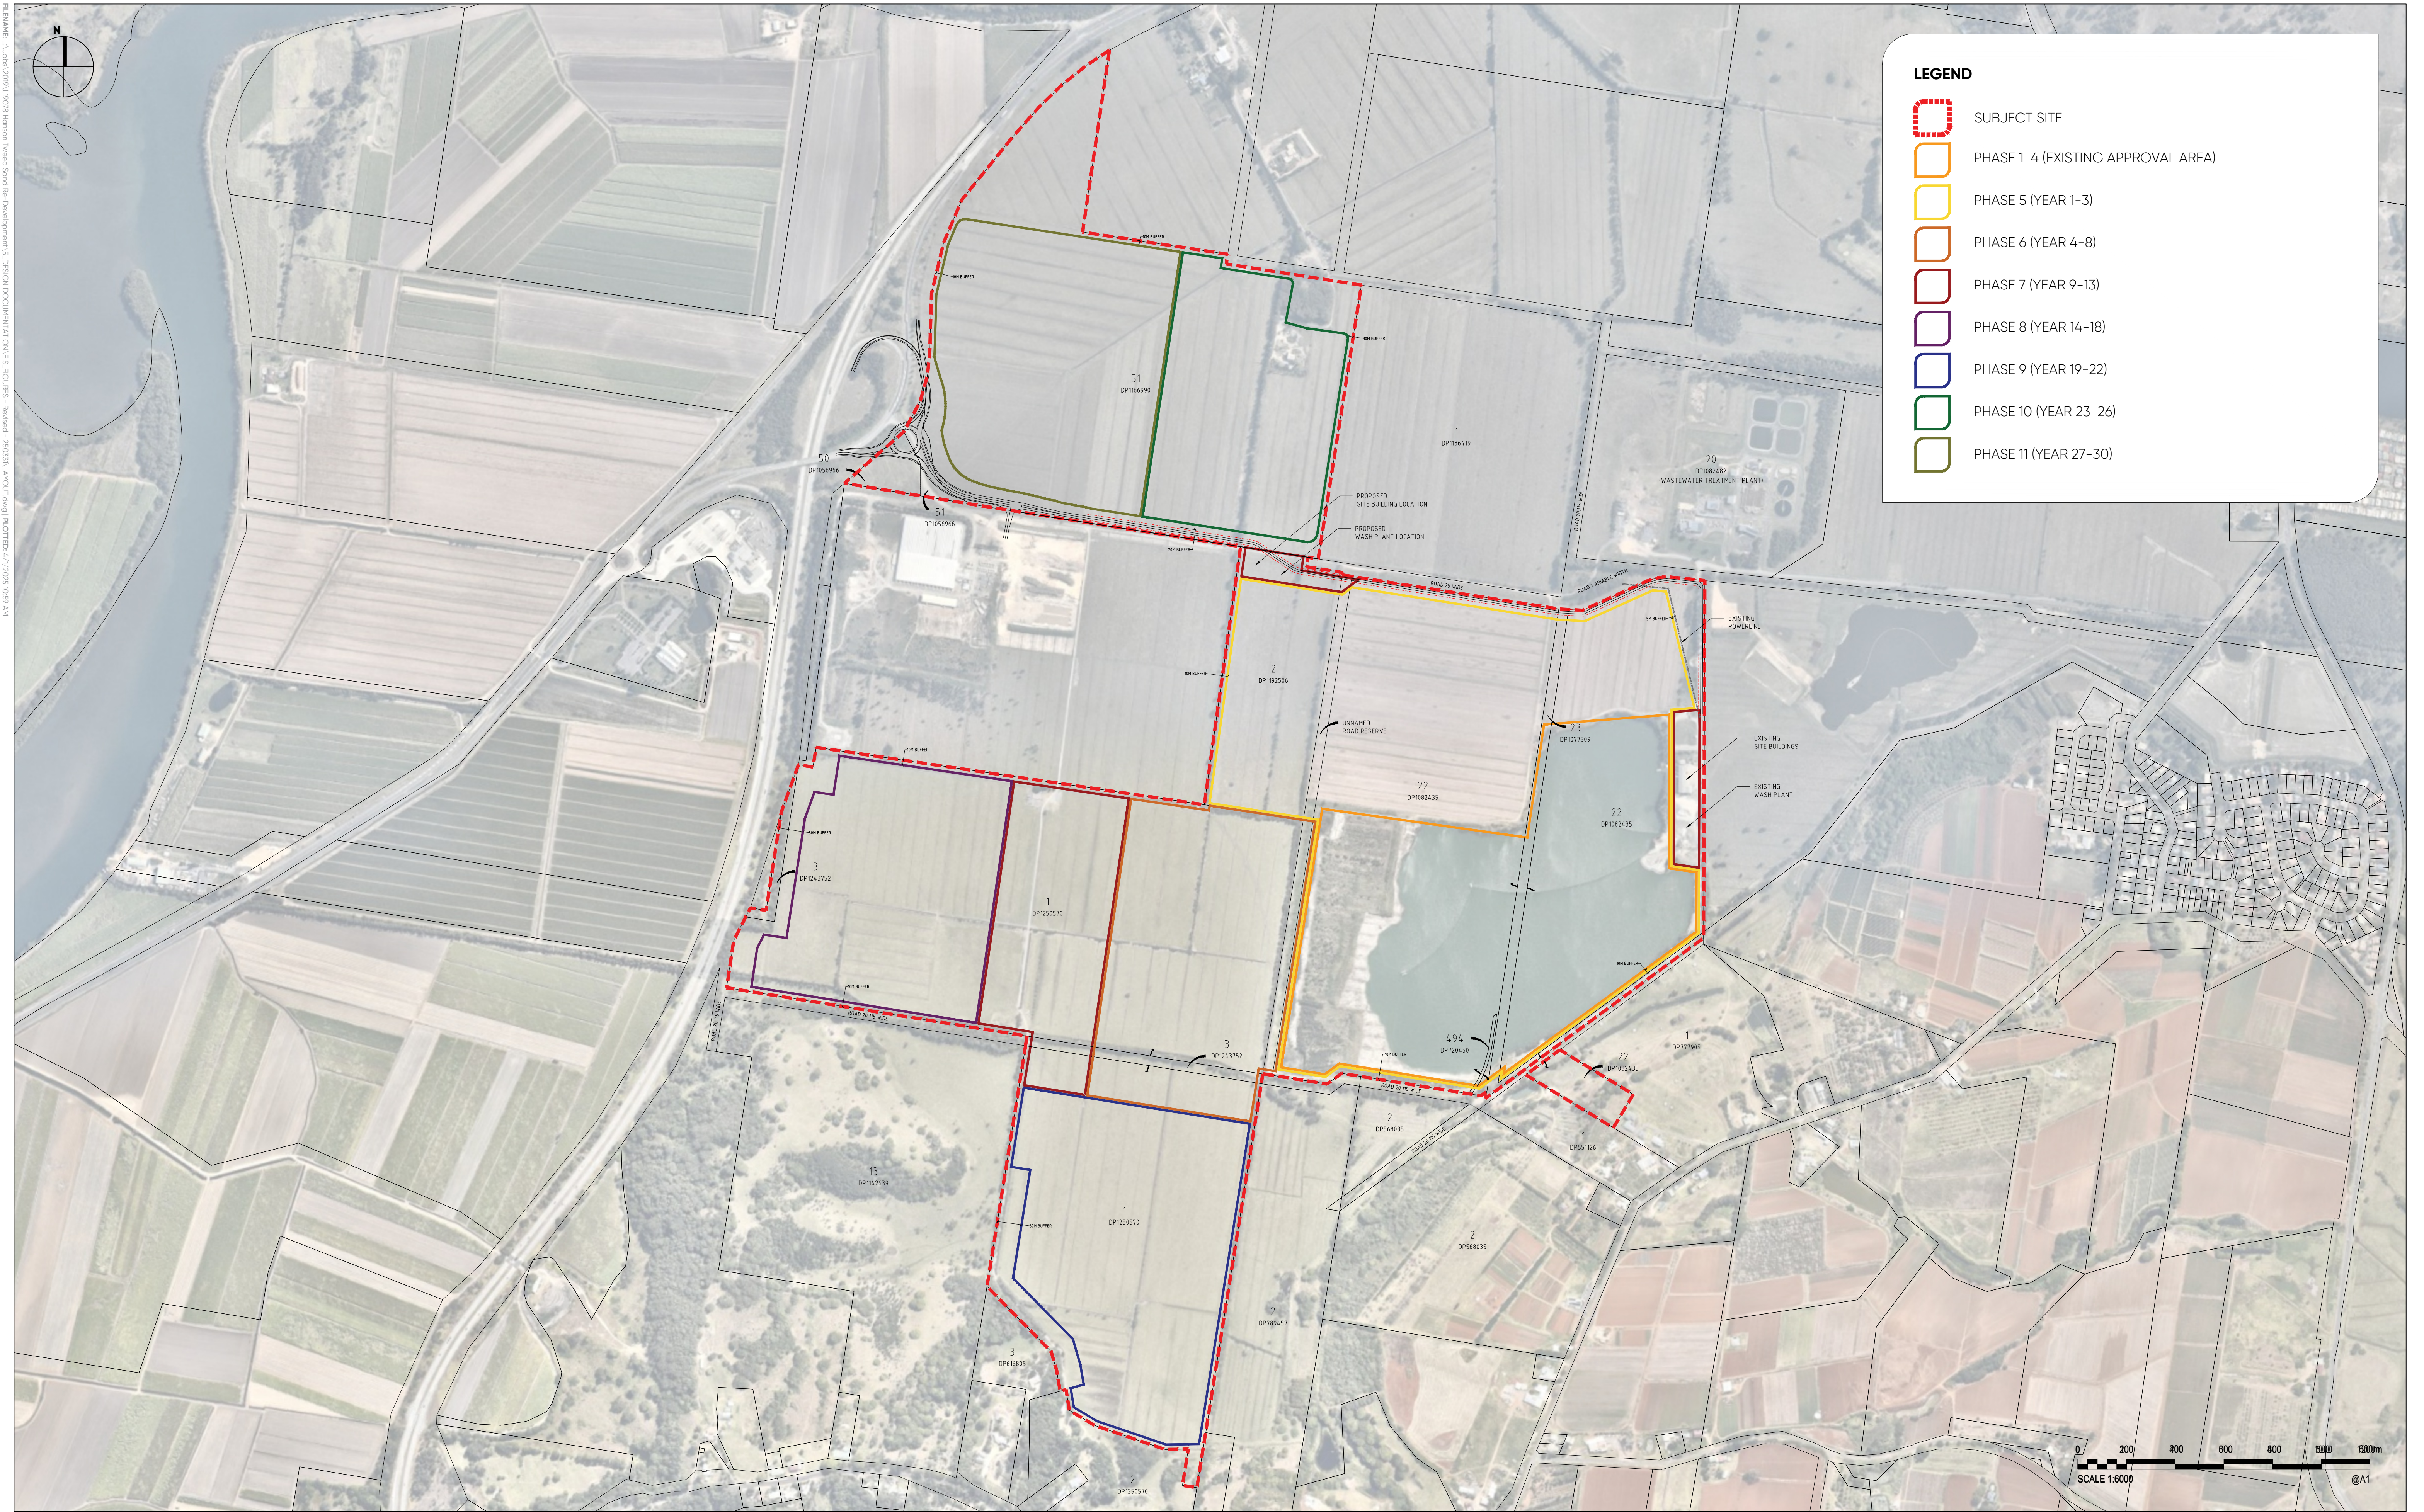

LEGEND

SUBJECT SITE

PHASE 1-4 (EXISTING APPROVAL AREA)

PHASE 5 (YEAR 1-3)

PHASE 6 (YEAR 4-8)

PHASE 7 (YEAR 9-13)

PHASE 8 (YEAR 14-18)

PHASE 9 (YEAR 19-22)

PHASE 10 (YEAR 23-26)

PHASE 11 (YEAR 27-30)

PROJECT TITLE
HANSON TWEED SAND PLANT EXPANSION PHASE 5 TO PHASE 11
ENVIRONMENTAL IMPACT STATEMENT

DRAWING TITLE
FIGURE 20: SITE LAYOUT

REV	DESCRIPTION	DATE	DRAWN	DESIGN	CHECK	APPROVED
A	PRELIMINARY ISSUE	17/03/21	ZP	LN	LN	LN
B	PHASING ARRANGEMENT CHANGES - REQ. PLANNER	15/10/2021	MS	LN	LN	LN
C	PHASING ARRANGEMENT CHANGES - REQ. PLANNER	15/10/2021	MS	LN	LN	LN
D	FURTHER AMENDMENTS	31/03/25	ZP	LN	LN	LN

ISSUE:

PRELIMINARY

CLIENT:

HANSON CONSTRUCTION MATERIALS PTY LTD

BASE PROVIDED BY:

SIXMAPS DCDB

MANAGER:

LANCE NEWLEY

COPYRIGHT Zone Planning Group 2018. This document and the information are solely for the use of the authorised recipient and this document may not be used, copied or reproduced in whole or part for any purpose other than that for which it was supplied by Zone Planning Group 2018. Zone Planning Group makes no representation, undertakes no duty and accepts to no responsibility to any third party who may use or rely upon this document or the information.

Hanson
HEIDELBERG CEMENT Group

OSKA
CONSULTING GROUP

+GILBERT
SUTHERLAND

ZONE PLANNING GROUP
GOLD COAST
1638 Tweed Street, Burleigh Heads QLD 4220
PO Box 3805, Burleigh Town QLD 4220

GLADSTONE
2/172 Goondoon St, Gladstone, QLD 4680
PO Box 5332, Gladstone QLD 4680


zonelandscape.com.au | 07 55622303

JOB / DRAWING NO:

21130- F120

SHEET NO.

SHEET 18 OF 21

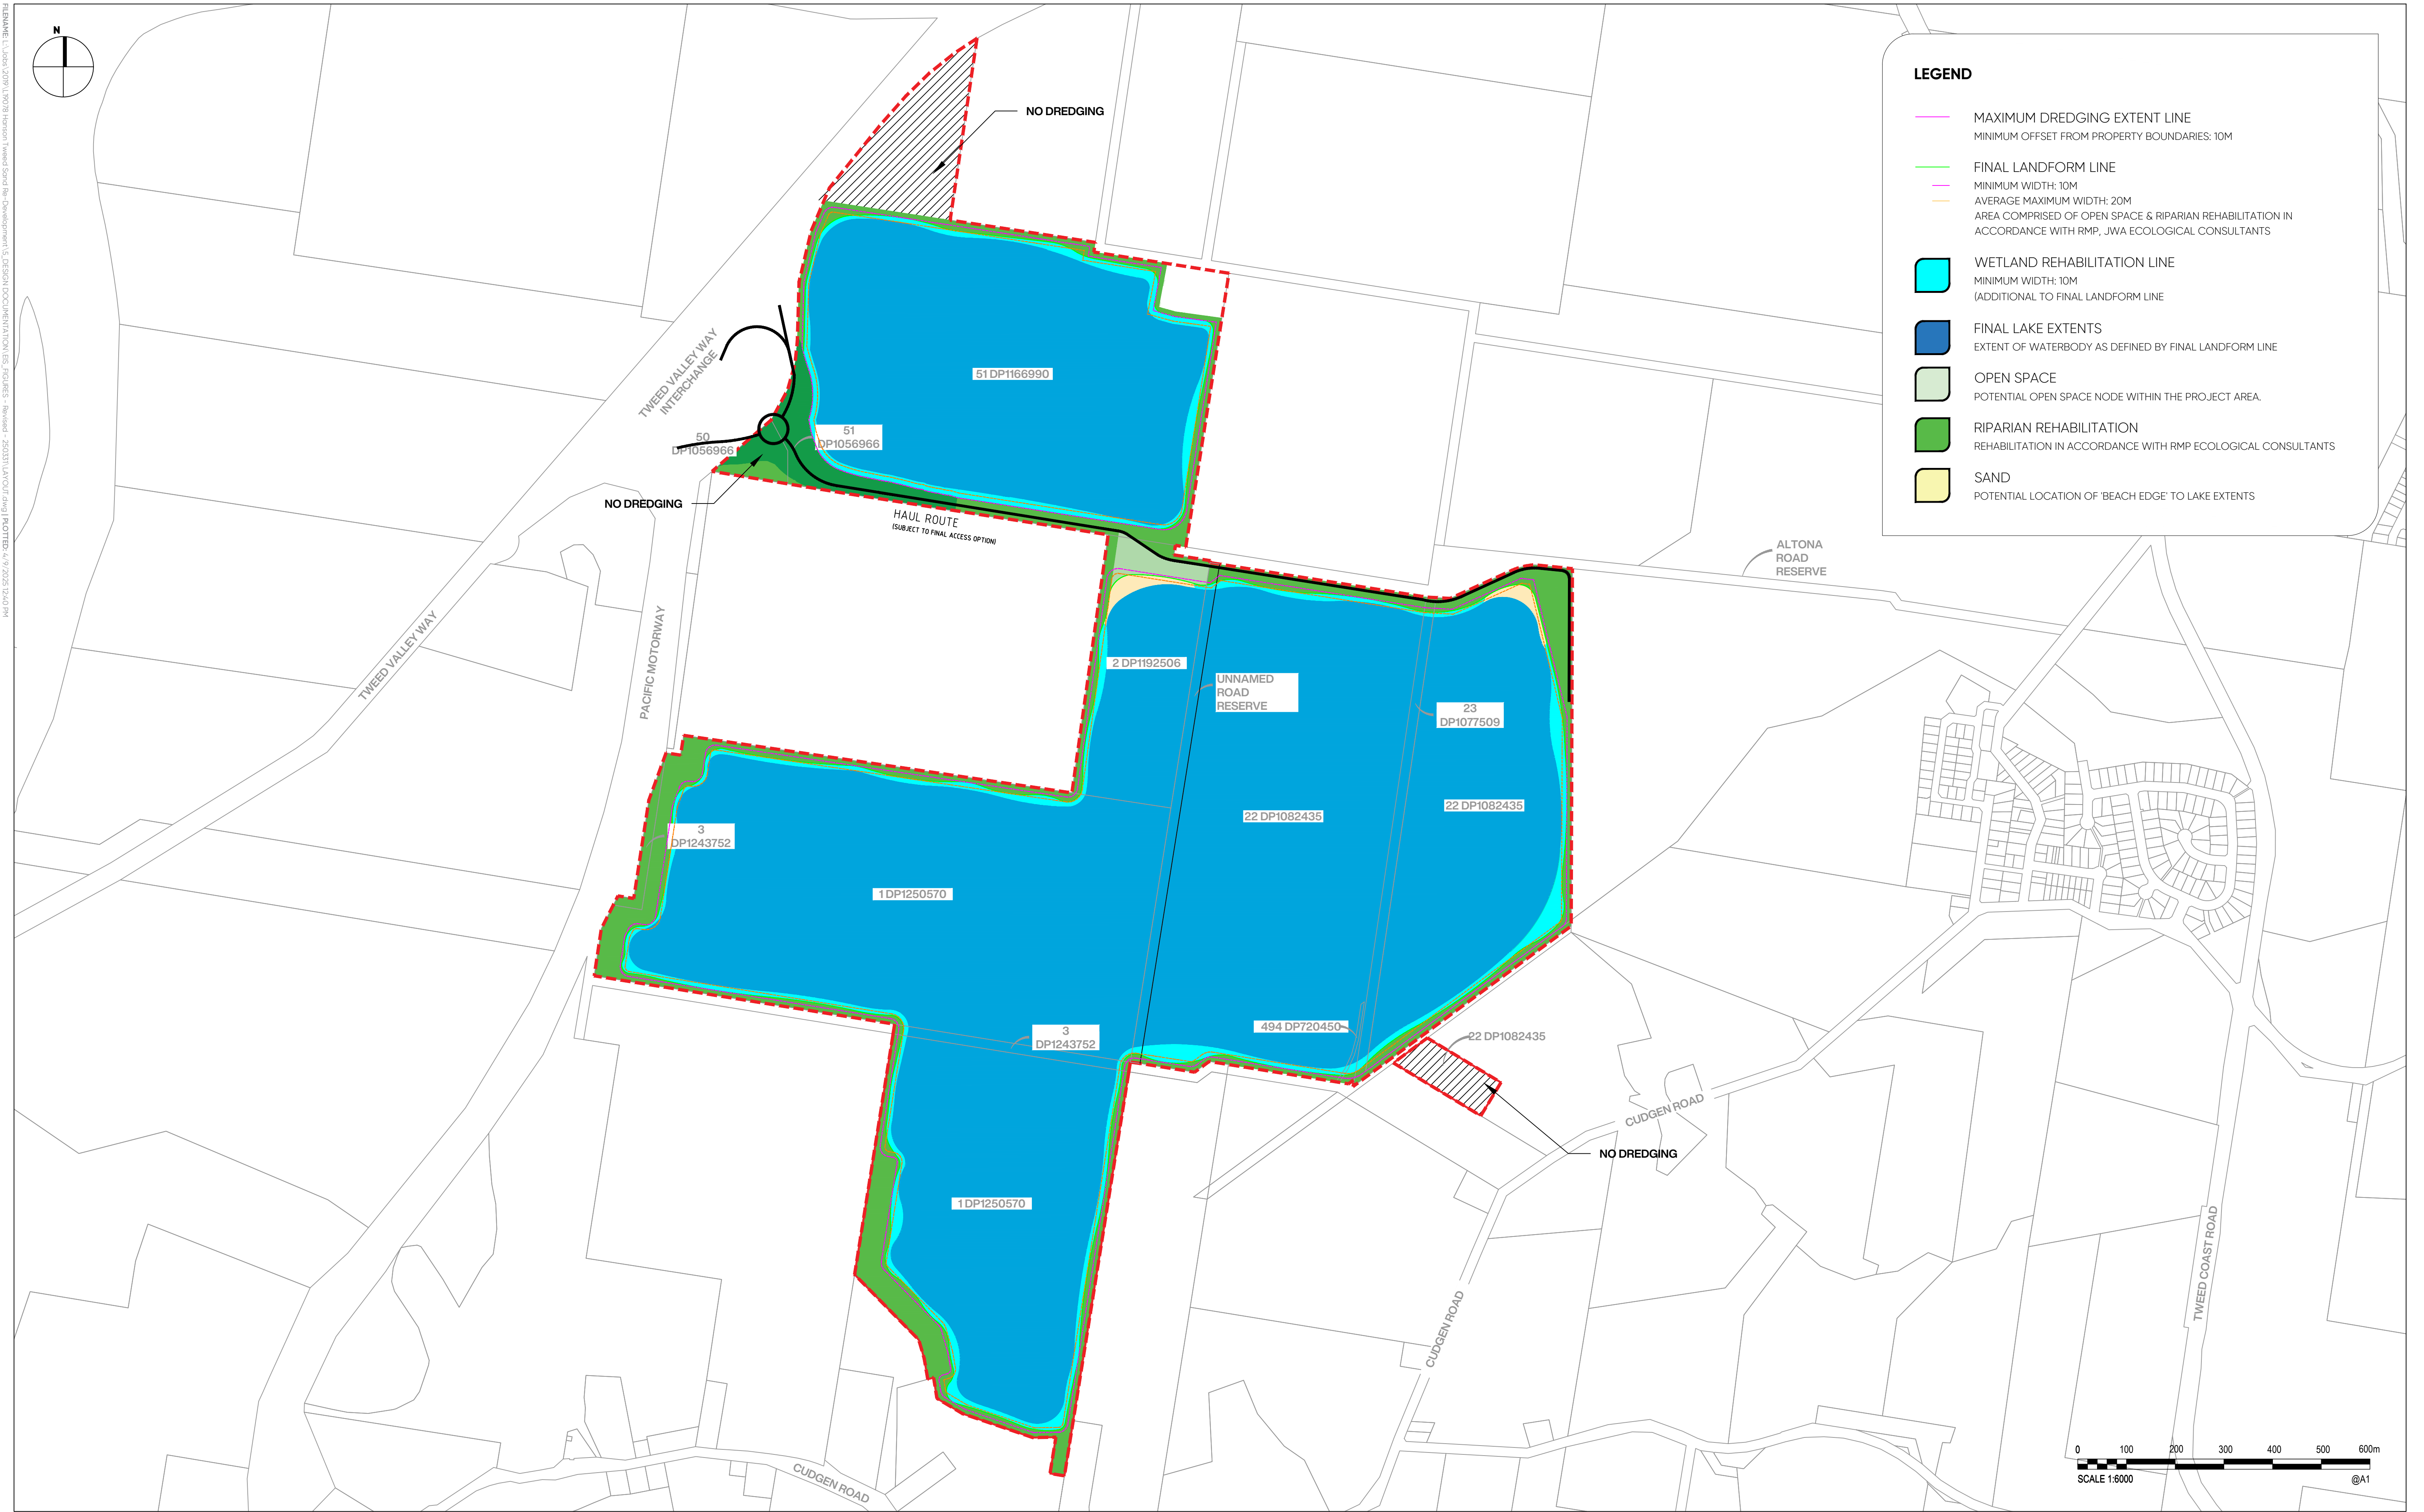

LEGEND

MAXIMUM DREDGING EXTENT LINE
MINIMUM OFFSET FROM PROPERTY BOUNDARIES: 10M

FINAL LANDFORM LINE
MINIMUM WIDTH: 10M
AVERAGE MAXIMUM WIDTH: 20M
AREA COMPRISED OF OPEN SPACE & RIPARIAN REHABILITATION IN ACCORDANCE WITH RMP, JWA ECOLOGICAL CONSULTANTS

WETLAND REHABILITATION LINE
MINIMUM WIDTH: 10M
(ADDITIONAL TO FINAL LANDFORM LINE)

FINAL LAKE EXTENTS
EXTENT OF WATERBODY AS DEFINED BY FINAL LANDFORM LINE

OPEN SPACE
POTENTIAL OPEN SPACE NODE WITHIN THE PROJECT AREA.

RIPARIAN REHABILITATION
REHABILITATION IN ACCORDANCE WITH RMP ECOLOGICAL CONSULTANTS

SAND
POTENTIAL LOCATION OF 'BEACH EDGE' TO LAKE EXTENTS

PROJECT TITLE

HANSON TWEED SAND PLANT EXPANSION PHASE 5 TO PHASE 11

ENVIRONMENTAL IMPACT STATEMENT

DRAWING TITLE

FIGURE 26: CONCEPT FINAL LANDFORM PLAN

REV	DESCRIPTION	DATE	DRAWN	DESIGN	CHECK	APPROVED
A	PRELIMINARY ISSUE	17/03/21	ZP	LN	LN	LN
B	RRI AMENDMENTS	14/10/2021	ZP	LN	LN	LN
C	PHASING ARRANGEMENT CHANGES + REQ. PLANNER	15/10/2021	MS	LN	LN	LN
D	FURTHER AMENDMENTS	31/03/25	ZP	LN	LN	LN
E	FURTHER AMENDMENTS	09/04/25	ZP	LN	LN	LN

ISSUE:

PRELIMINARY

CLIENT:

HANSON CONSTRUCTION MATERIALS PTY LTD

BASE PROVIDED BY:

SIXMAPS DCD8

MANAGER:

LANCE NEWLEY

COPYRIGHT Zone Landscape Architecture 2025. This document and the information are solely for the use of the authorised recipient and this document may not be used, copied or reproduced in whole or part for any purpose other than that for which it was supplied by Zone Landscape Architecture. Zone Landscape Architecture makes no representation, undertakes no duty and accepts to no responsibility to any third party who may use or rely upon this document or the information.

Hanson

HEIDELBERG CEMENT Group

GILBERT SUTHERLAND

LANDSCAPE ARCHITECTURE

Legend Consultants

efficiency · innovation · quality

ELKN.

LANDSCAPE ARCHITECTURE

ZONE LANDSCAPE ARCHITECTURE

GOLD COAST

1638 Tweed Street, Burleigh Heads QLD 4220
PO Box 3805, Burleigh Town QLD 4220

GLADSTONE

2/172 Goondoon St, Gladstone, QLD 4680
PO Box 5332, Gladstone QLD 4680

zonelandscape.com.au | 07 55622303

JOB / DRAWING NO:

21130- F126

SHEET NO.

SHEET 20 OF 21



PROJECT TITLE

HANSON TWEED SAND PLANT EXPANSION PHASE 5 TO PHASE 11

ENVIRONMENTAL IMPACT STATEMENT

DRAWING TITLE

FIGURE 27: REHABILITATION PHASES

REV	DESCRIPTION	DATE	DRAWN	DESIGN	CHECK	APPROVED
A	PHASING ARRANGEMENT CHANGES - REQ. PLANNER	25/01/2021	ZP	LN	LN	LN
B	RRI AMENDMENTS	14/10/21	ZP	LN	LN	LN
C	PHASING ARRANGEMENT CHANGES - REQ. PLANNER	15/10/2021	MS	LN	LN	LN
D	FURTHER AMENDMENTS	31/03/25	ZP	LN	LN	LN

ISSUE:

PRELIMINARY

CLIENT:

HANSON CONSTRUCTION MATERIALS PTY LTD

BASE PROVIDED BY:

SIXMAPS DCDB

MANAGER:

LANCE NEWLEY

COPYRIGHT Zone Planning Group 2018. This document and the information are solely for the use of the authorised recipient and this document may not be used, copied or reproduced in whole or part for any purpose other than that for which it was supplied by Zone Planning Group 2018. Zone Planning Group makes no representation, undertakes no duty and accepts no responsibility to any third party who may use or rely upon this document or the information.

Hanson
HEIDELBERG CEMENT Group

OSKA
CONSULTING GROUP

+GILBERT
SUTHERLAND

ZONE PLANNING GROUP
GOLD COAST
1638 Tweed Street, Burleigh Heads QLD 4220
PO Box 3805, Burleigh Town QLD 4220
GLADSTONE
2/172 Goondoon St, Gladstone, QLD 4680
PO Box 5332, Gladstone QLD 4680
zonelandscape.com.au | 07 55622303

JOB / DRAWING NO:

21130- F127

SHEET NO.

SHEET 21 OF 21