



DATE PLOTTED: 18 December 2020 12:47 PM BY: HAYDEN DAVENPORT

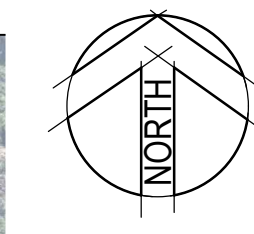

SBL to FSL DEPTH RANGES			
-99.00000 to	-3.00000	m	
-3.00000 to	-2.50000	m	
-2.50000 to	-2.00000	m	
-2.00000 to	-1.50000	m	
-1.50000 to	-1.00000	m	
-1.00000 to	-0.50000	m	
-0.50000 to	0.00000	m	
0.00000 to	0.50000	m	
0.50000 to	1.00000	m	
1.00000 to	1.50000	m	
1.50000 to	2.00000	m	
2.00000 to	2.50000	m	
2.50000 to	3.00000	m	
3.00000 to	99.00000	m	

Rev.	Date	Description	Des.	Verif.	Appd.
1	17/12/2020	ISSUED FOR INFORMATION			

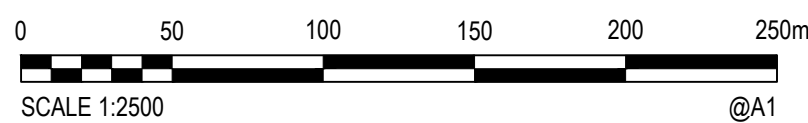

© Cardno Limited All Rights Reserved.
This document is produced by Cardno Limited solely for the benefit of and use by the client in accordance with the terms of the retainer. Cardno Limited does not and shall not assume any responsibility or liability whatsoever to any third party arising out of any use or reliance by third party on the content of this document.



Cardno (NSW/ACT) Pty Ltd | ABN 95 001 145 035
Level 9, The Forum, 203 Pacific Highway
St Leonards, NSW 2065
Tel: 02 9496 7700 Fax: 02 9439 5170
Web: www.cardno.com.au

Drawn	HLD	Date	17/12/2020
Checked	MWZ	Date	18/12/2020
Designed	HLD	Date	16/10/2020
Verified	MWZ	Date	18/12/2020
Approved	HLD	Date	18/12/2020

Client	BREEN RESOURCES
Project	KURNELL RESOURCE RECOVERY FACILITY EIS
Title	LANDFILL VOLUMES DEPTH RANGE PLAN SBL TO FSL


Status	FOR INFORMATION ONLY			
NOT TO BE USED FOR CONSTRUCTION PURPOSES				
Datum	Date	Scale	Size	
AHD	DEC'20	1:2500	A1	
Drawing Number				Revision
80221001-001-SK027				1





Drawn	Date
HLD	26/10/2020
Checked	Date
MWZ	18/12/2020
Designed	Date
HLD	16/10/2020
Verified	Date
MWZ	18/12/2020
Approved	
HLD	18/12/2020

FOR INFORMATION ONLY NOT TO BE USED FOR CONSTRUCTION PURPOSES			
Date	Date	Scale	Size
AHD	OCT'20	AS SHOWN	A1
Drawing Number			Revision
80221001-001-SK017			2


2	17/12/2020	ISSUED FOR INFORMATION			
1	26/10/2020	ISSUED FOR INFORMATION			
Rev.	Date	Description	Des.	Verif.	Appd.

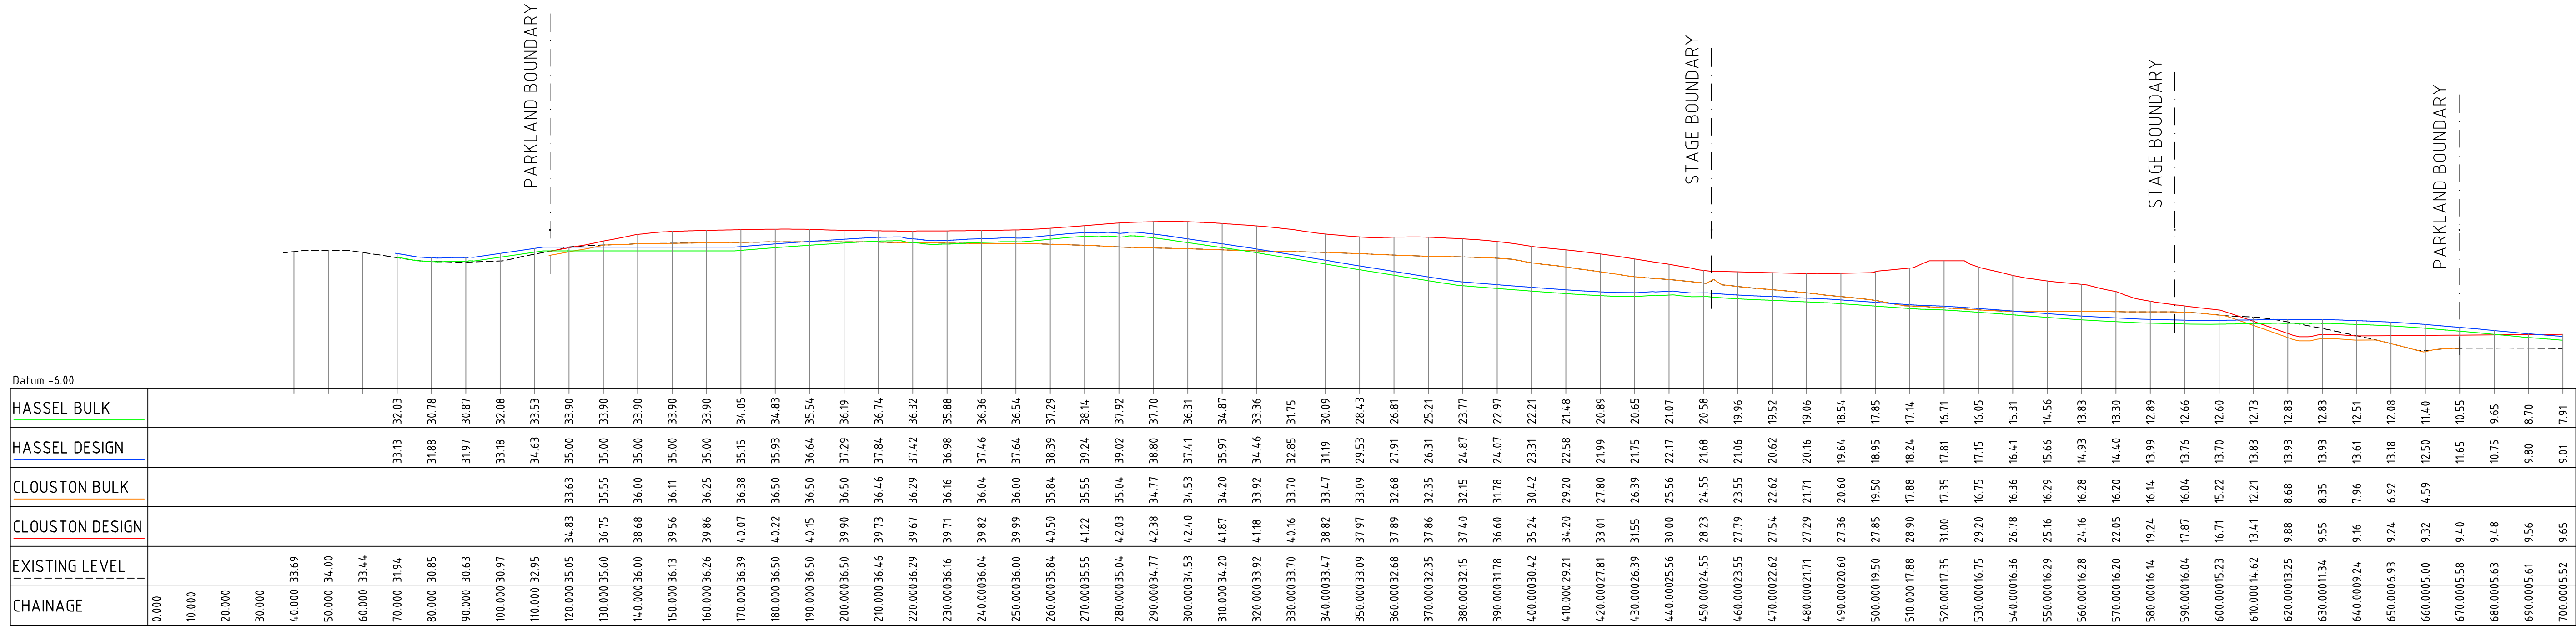


SECTION
SCALE 1:1000

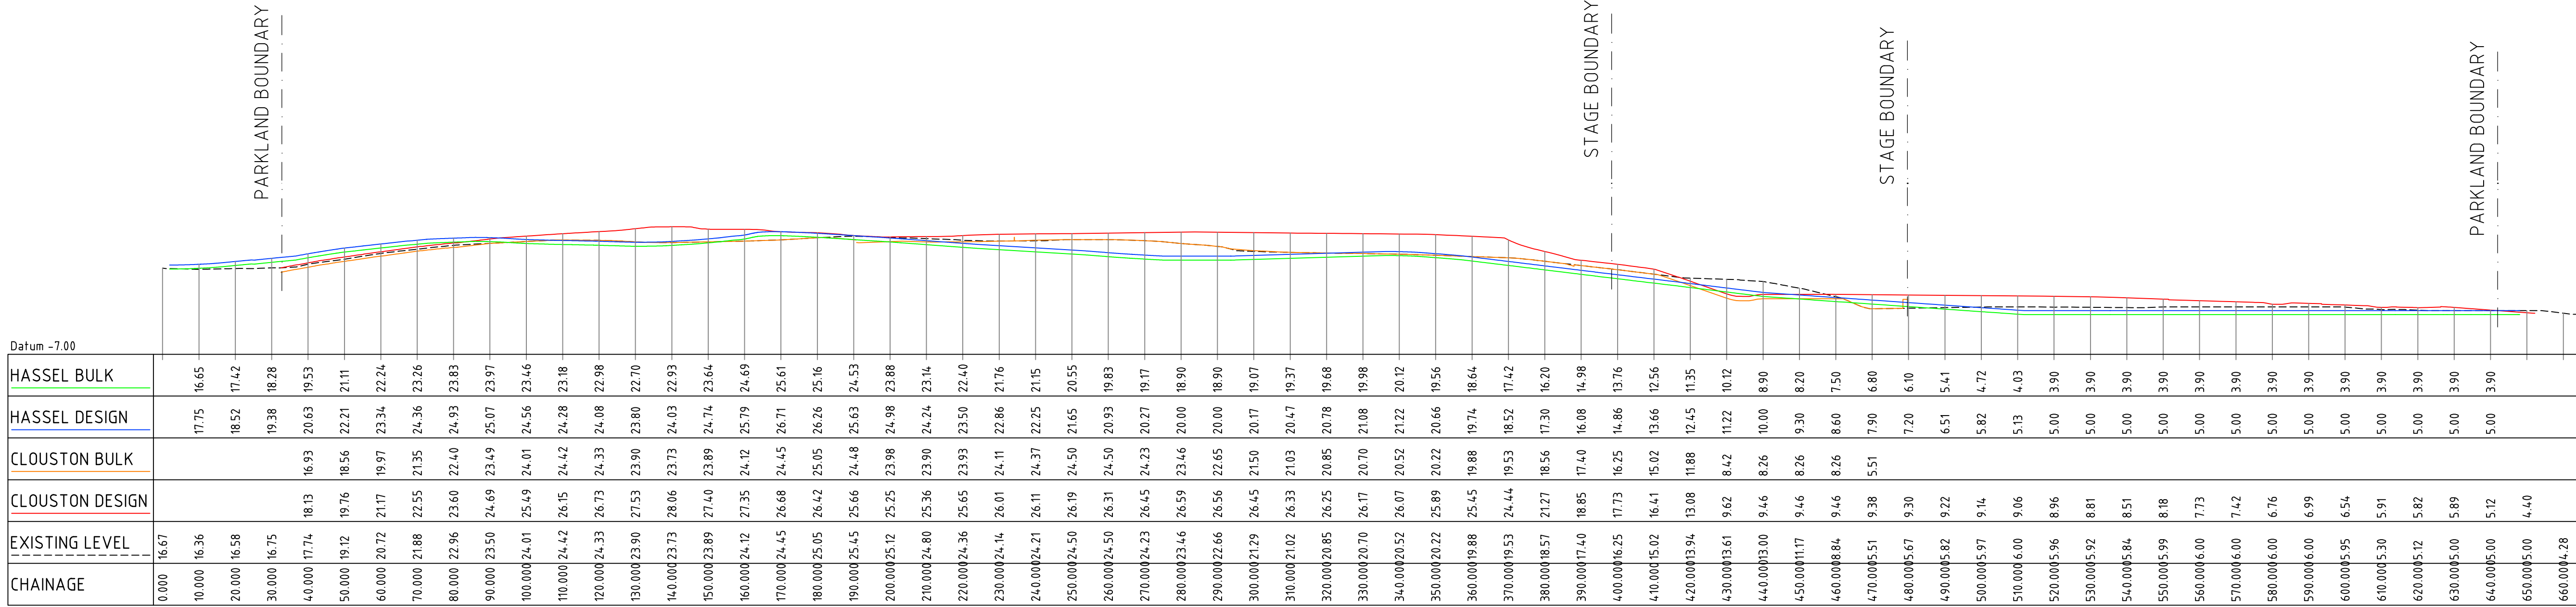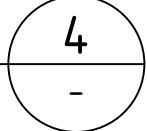

SECTION
SCALE 1:1000


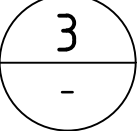


Drawn HLD	Date 26/10/2020	Client BREEN RESOURCES				
Checked MMW	Date 18/12/2020	Project KURNELL RESOURCE RECOVERY	Status FOR INFORMATION ONLY	NOT TO BE USED FOR CONSTRUCTION PURPOSES		
Designed HLD	Date 16/10/2020	Title LANDFILL VOLUMES SITE SECTIONS SHEET 2 OF 8	Datum AHD	Date OCT20	Scale AS SHOWN	Size A1
Verified MMW	Date 18/12/2020		Drawing Number 80221001-001-SK018			
Approved			Revision 2			
HLD	18/12/2020					

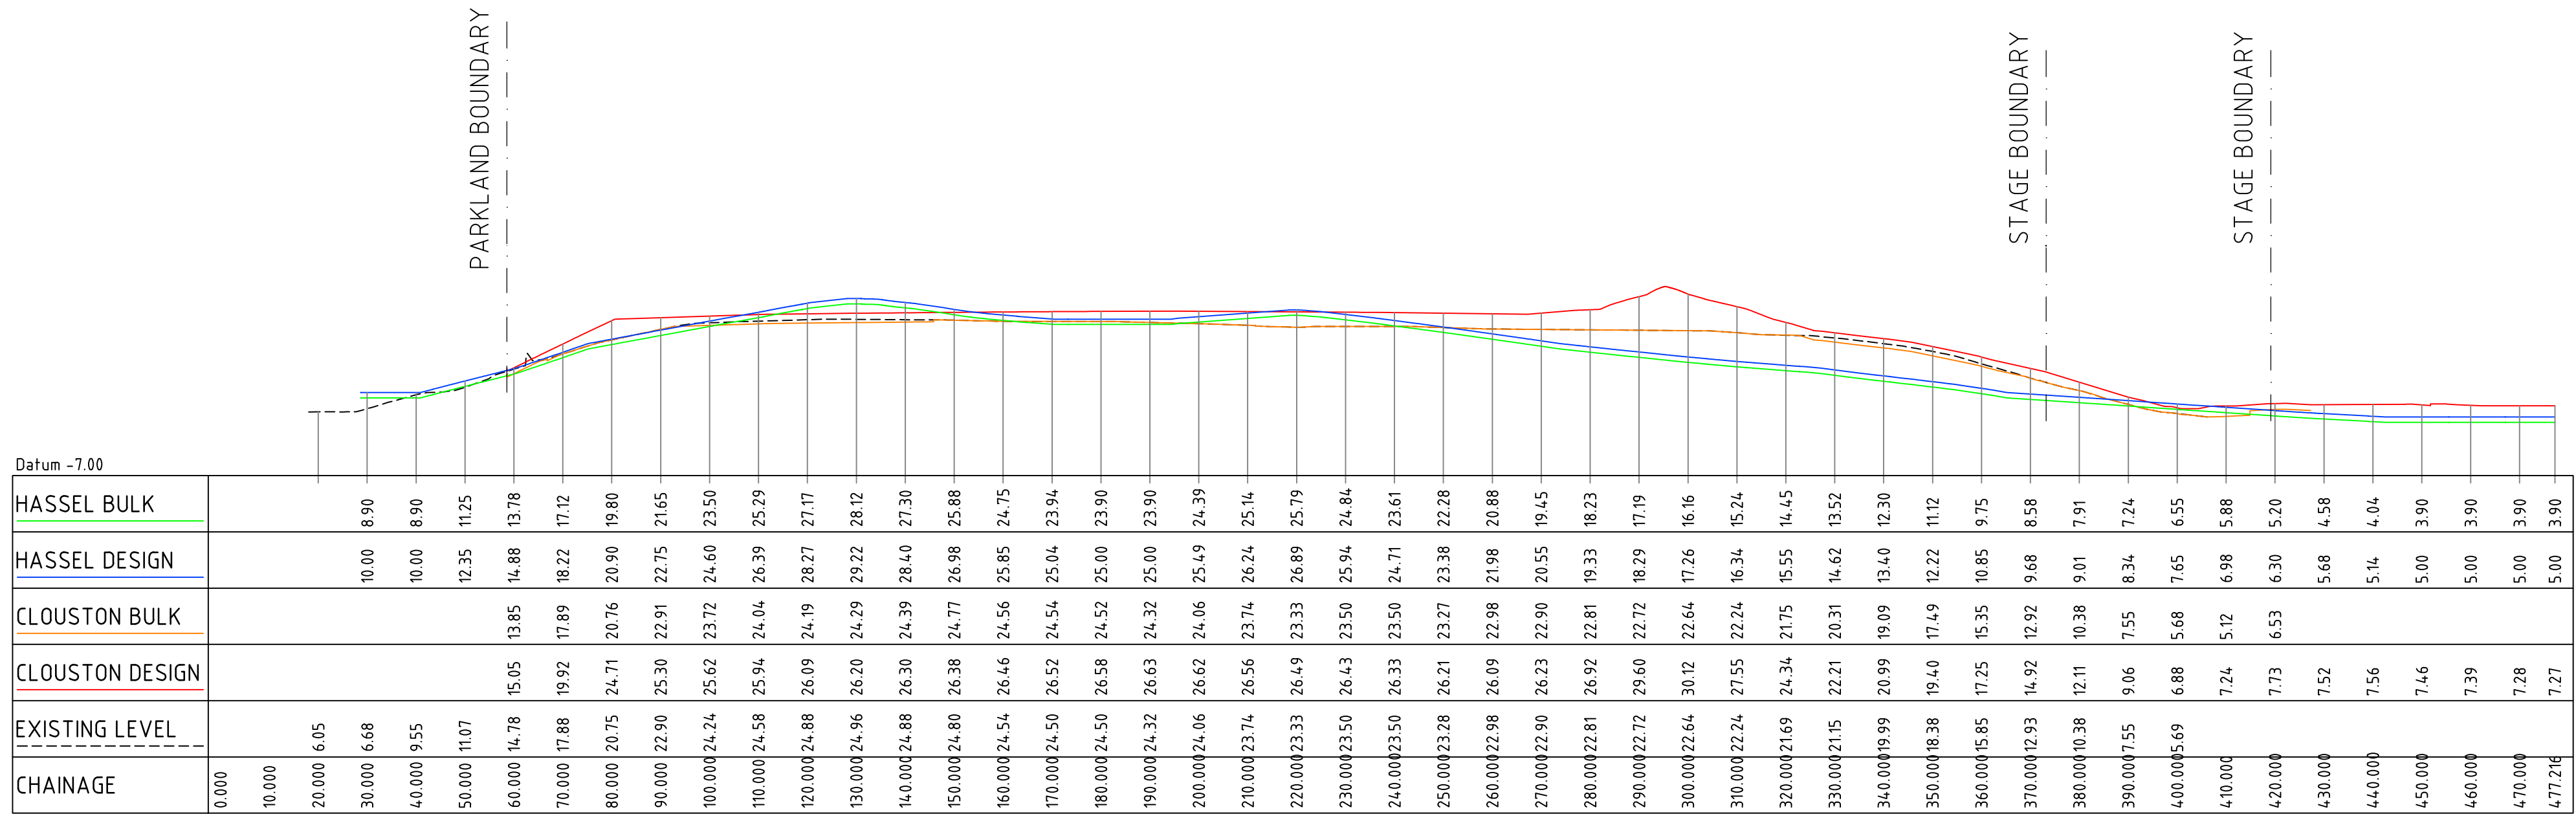
$$\frac{6}{-}$$
$$\frac{5}{-}$$

Drawn	Date
HLD	26/10/2020
Checked	Date
MWZ	18/12/2020
Designed	Date
HLD	16/10/2020
Verified	Date
MWZ	18/12/2020
Approved	
HLD	18/12/2020

FOR INFORMATION ONLY NOT TO BE USED FOR CONSTRUCTION PURPOSES			
Date/Time	Date	Scale	Size
AHD	OCT'20	AS SHOWN	A1
Drawing Number			Revision
80221001-001-SK019			2

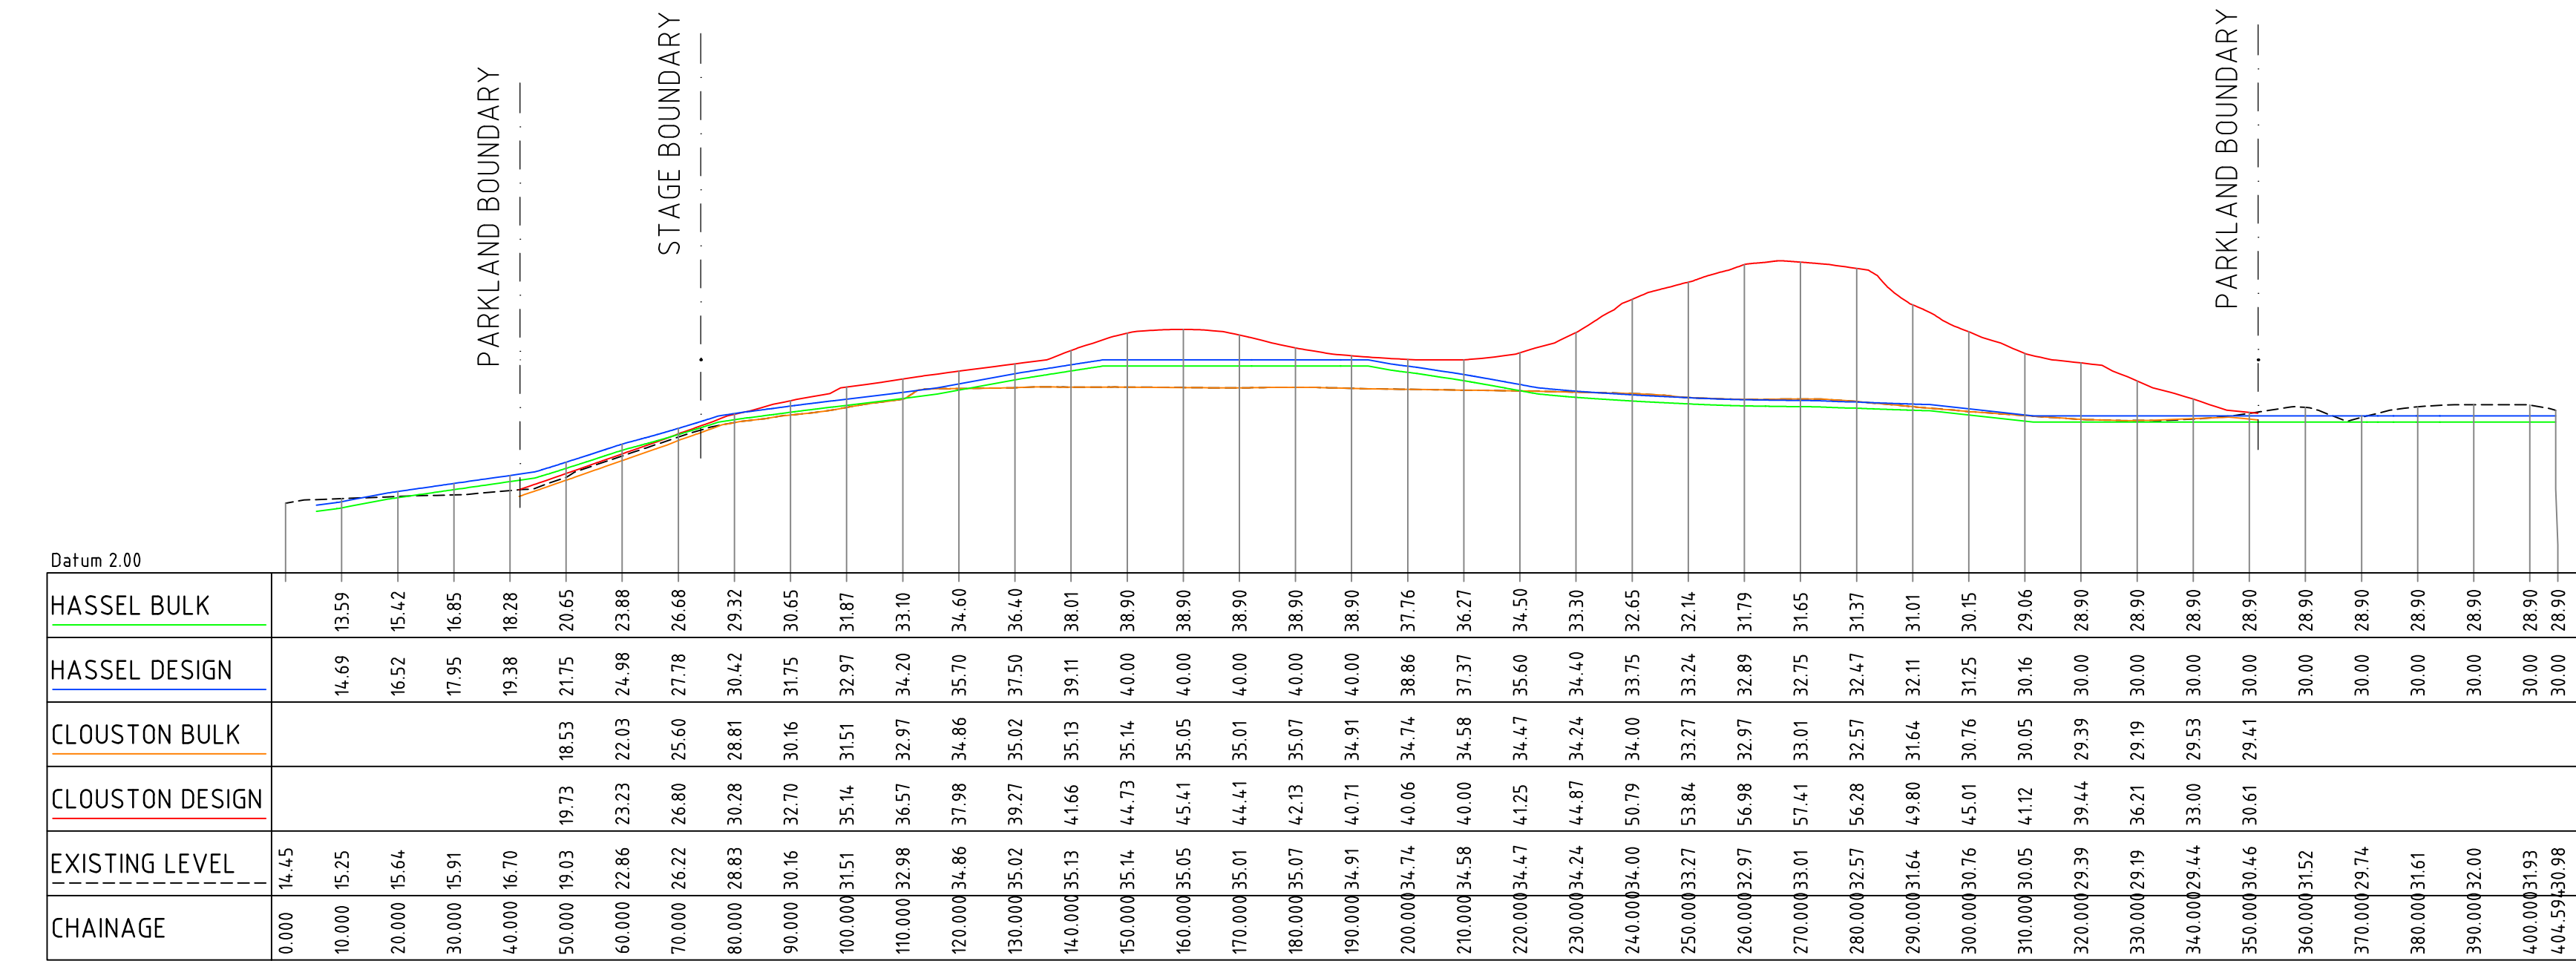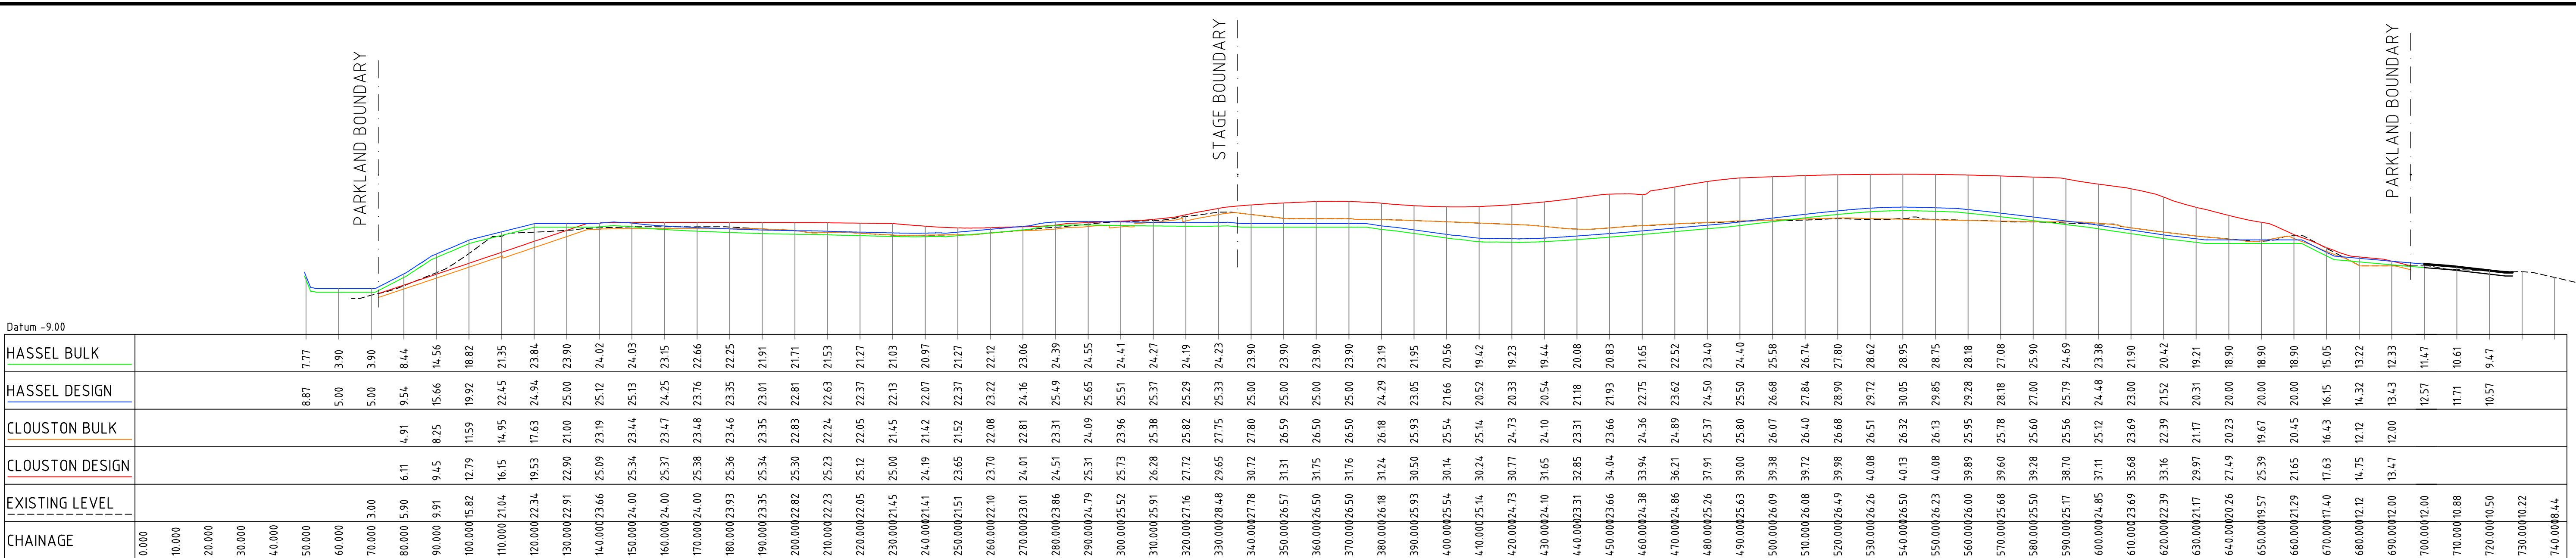

2	17/12/2020	ISSUED FOR INFORMATION			
1	26/10/2020	ISSUED FOR INFORMATION			
Rev.	Date	Description	Des.	Verif.	Appd.



Drawn HLD	Date 26/10/2020	Client BREEN RESOURCES				
Checked MWZ	Date 18/12/2020	Project KURNELL RESOURCE RECOVERY	Status	FOR INFORMATION ONLY		
Designed HLD	Date 16/10/2020		NOT TO BE USED FOR CONSTRUCTION PURPOSES			
Verified MWZ	Date 18/12/2020		Datum	Date	Scale	Size
Approved			AHD	OCT'20	AS SHOWN	A1
		Title LANDFILL VOLUMES SITE SECTIONS SHEET 4 OF 8	Drawing Number		Revision	
HLD	18/12/2020		80221001-001-SK020		2	


2	17/12/2020	ISSUED FOR INFORMATION			
1	26/10/2020	ISSUED FOR INFORMATION			
Rev.	Date	Description	Des.	Verif.	Appd.

Drawn	Date
HLD	26/10/2020
Checked	Date
MWZ	18/12/2020
Designed	Date
HLD	16/10/2020
Verified	Date
MWZ	18/12/2020
Approved	
HLD	18/12/2020

Client	BREEN RESOURCES
Project	KURNELL RESOURCE RECOVERY
Title	LANDFILL VOLUMES SITE SECTIONS SHEET 5 OF 8



Status FOR INFORMATION ONLY NOT TO BE USED FOR CONSTRUCTION PURPOSES			
Date	Scale	Size	
AHD	OCT'20	AS SHOWN	A1
Drawing Number			Revision
80221001-001-SK021			2

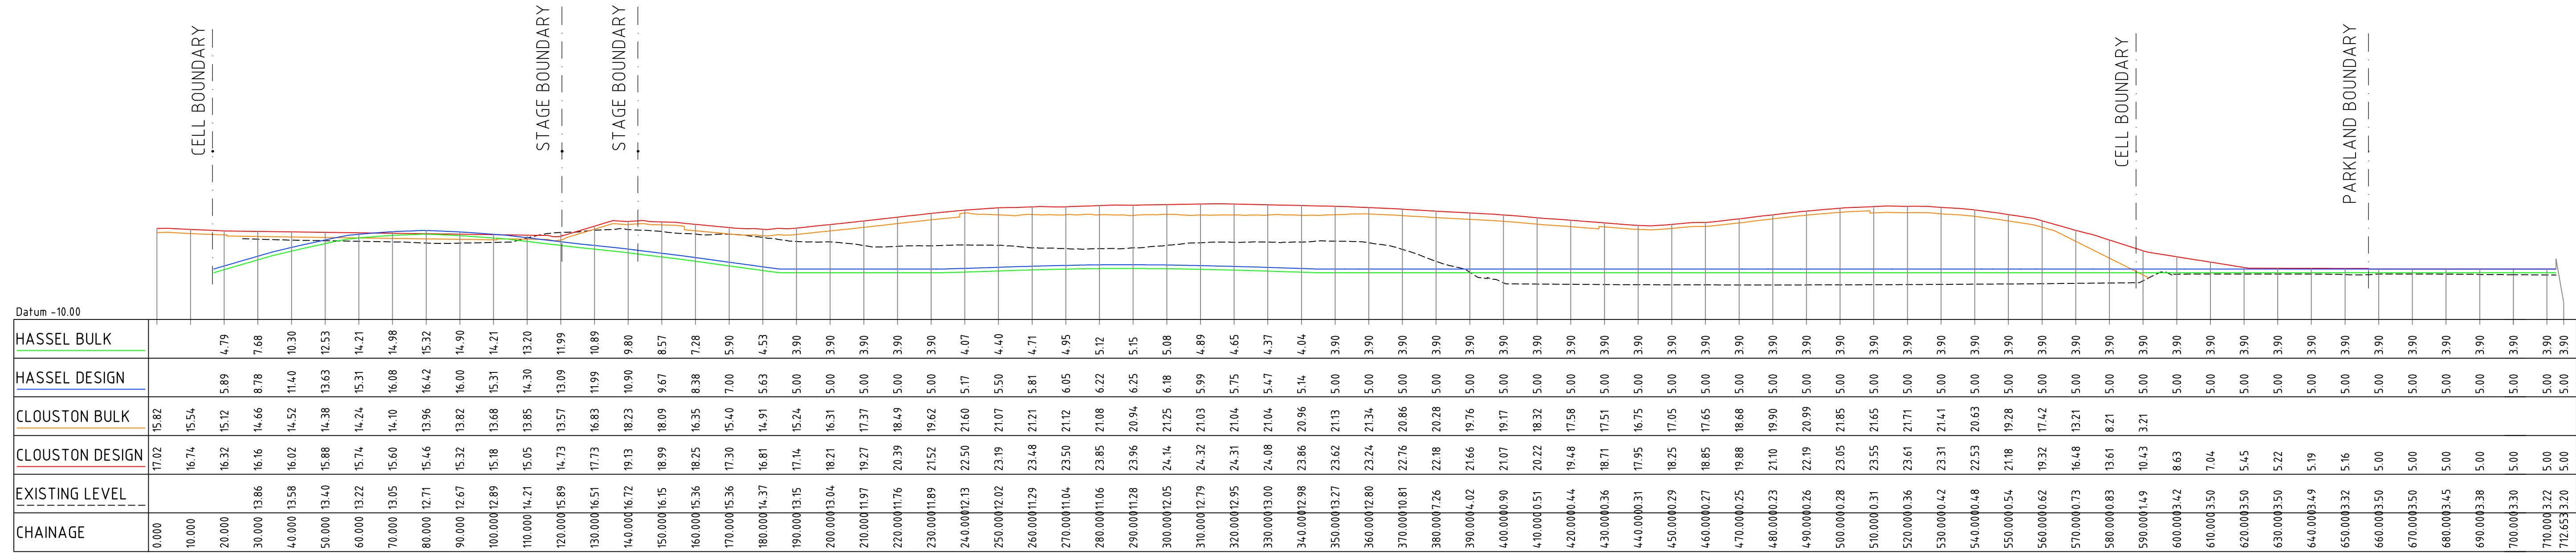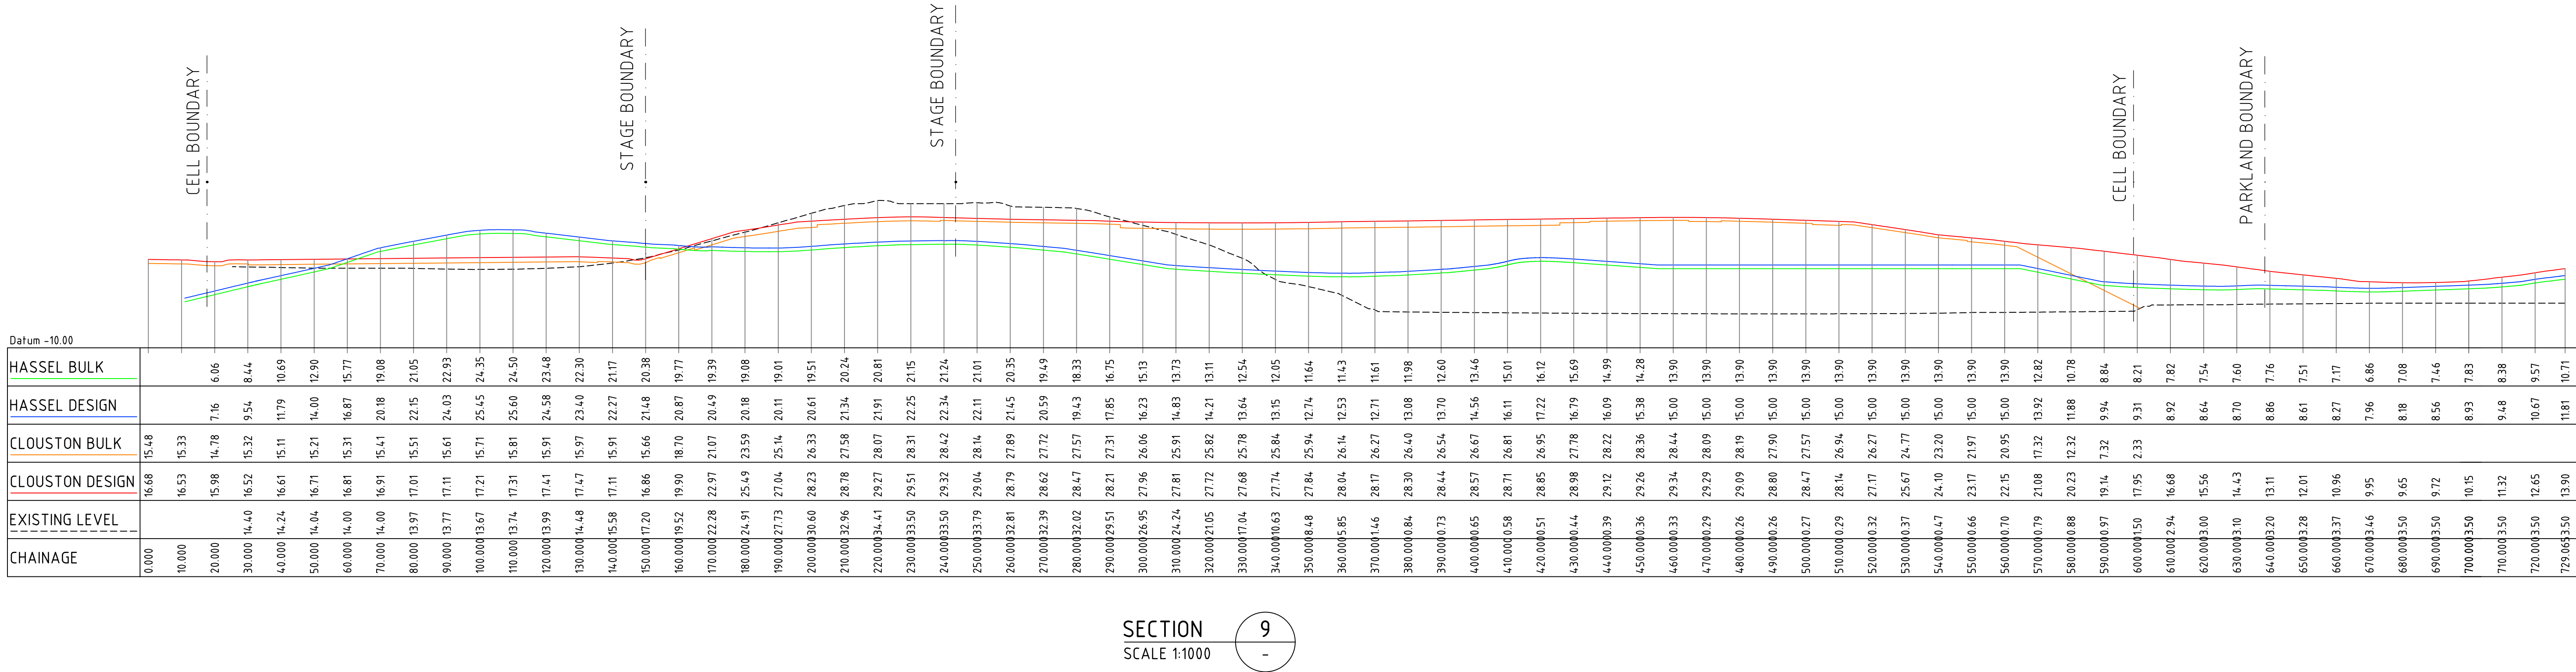

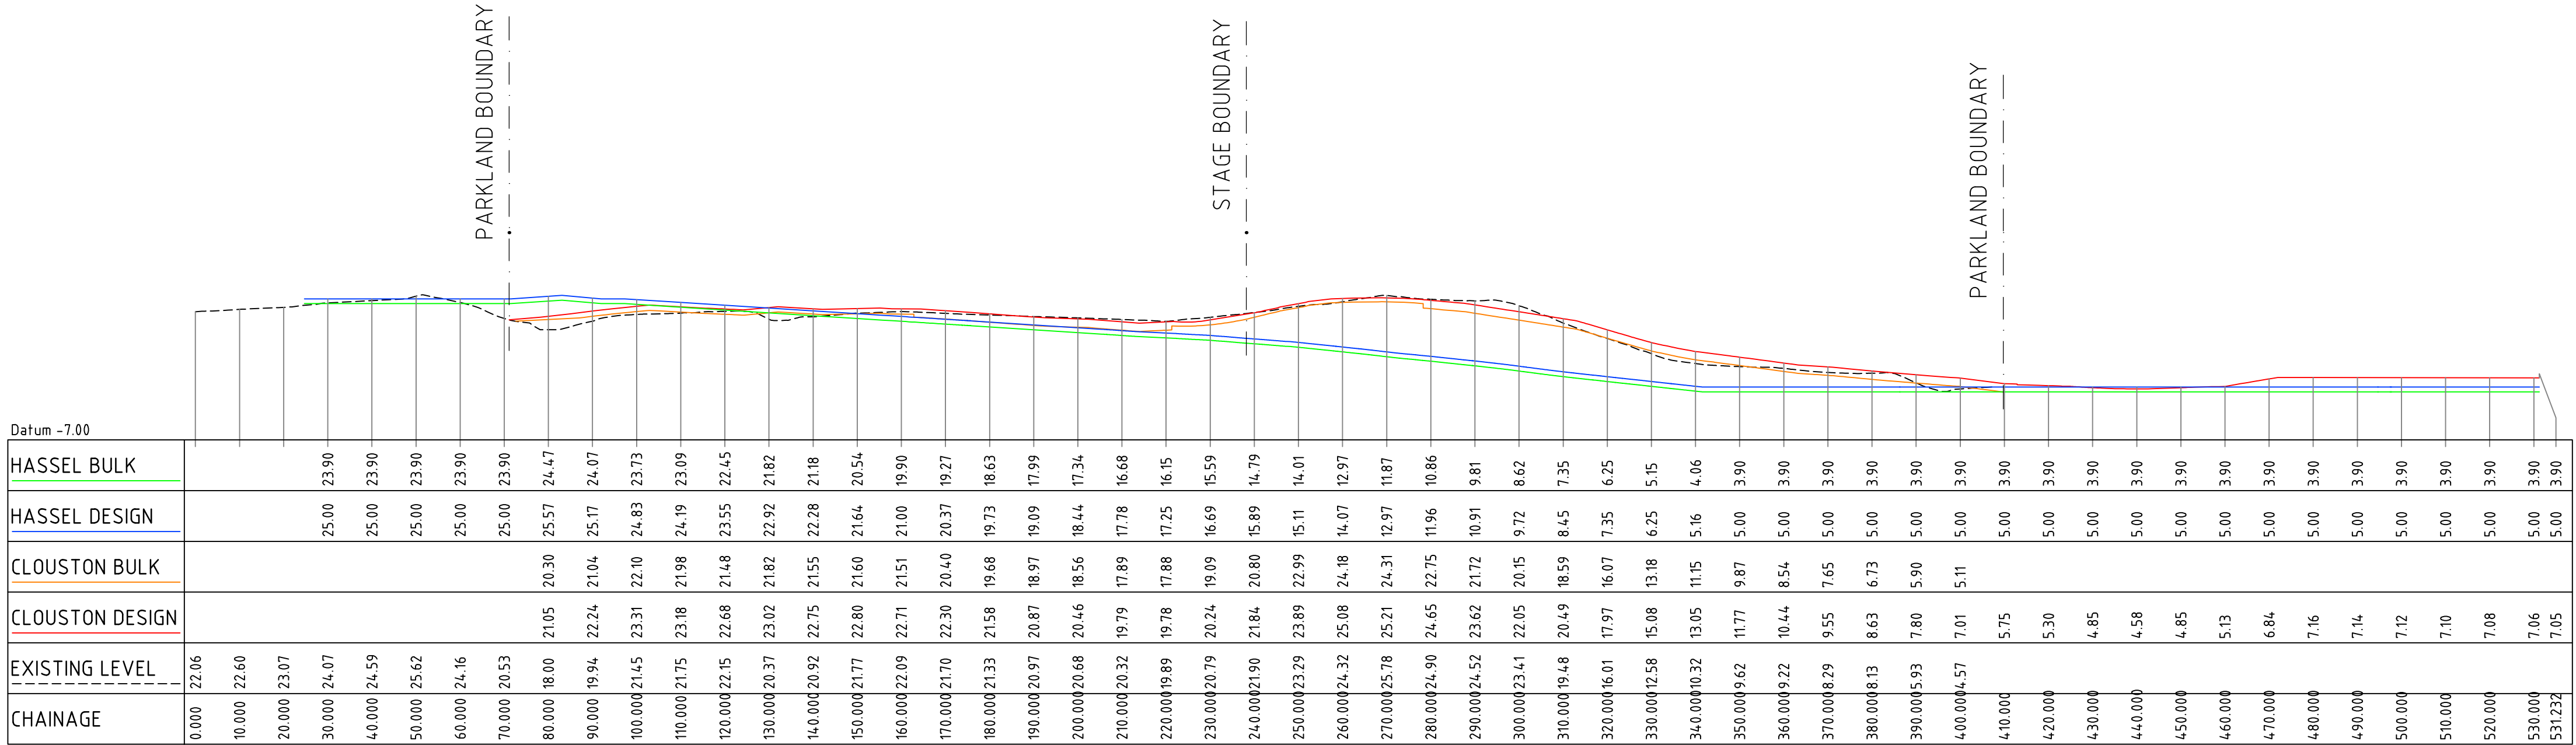


SECTION 11
SCALE 1:1000

Drawn HLD	Date 26/10/2020	Client BREEN RESOURCES				
Checked MWZ	Date 18/12/2020	Project KURNELL RESOURCE RECOVERY	Status	FOR INFORMATION ONLY		
Designed HLD	Date 16/10/2020		NOT TO BE USED FOR CONSTRUCTION PURPOSES			
Verified MWZ	Date 18/12/2020		Datum	Date	Scale	Size
Approved			AHD	OCT20	AS SHOWN	A1
HLD	18/12/2020	Title LANDFILL VOLUMES SITE SECTIONS SHEET 6 OF 8	Drawing Number		Revision	
			80221001-001-SK022		2	

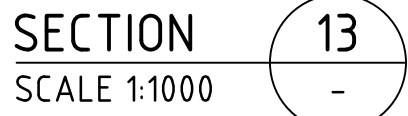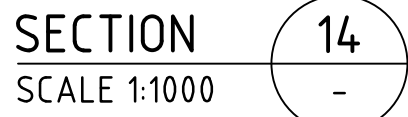

Drawn	Date
HLD	26/10/2020
Checked	Date
MWZ	18/12/2020
Designed	Date
HLD	16/10/2020
Verified	Date
MWZ	18/12/2020
Approved	
HLD	18/12/2020

FOR INFORMATION ONLY NOT TO BE USED FOR CONSTRUCTION PURPOSES			
Date	Date	Scale	Size
AHD	OCT'20	AS SHOWN	A1
Drawing Number			Revision
80221001-001-SK023			2

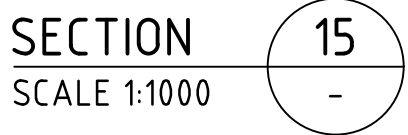

Drawn HLD	Date 26/10/2020	Client BREEN RESOURCES			
Checked MWZ	Date 18/12/2020	Project KURNELL RESOURCE RECOVERY		Status FOR INFORMATION ONLY	
Designed HLD	Date 16/10/2020	NOT TO BE USED FOR CONSTRUCTION PURPOSES			
Verified MWZ	Date 18/12/2020	Title LANDFILL VOLUMES SITE SECTIONS SHEET 8 OF 8		Datum AHD	Date OCT'20
Approved				Scale AS SHOWN	Size A1
HLD	18/12/2020	Drawing Number 80221001-001-SK024			Revision 2