



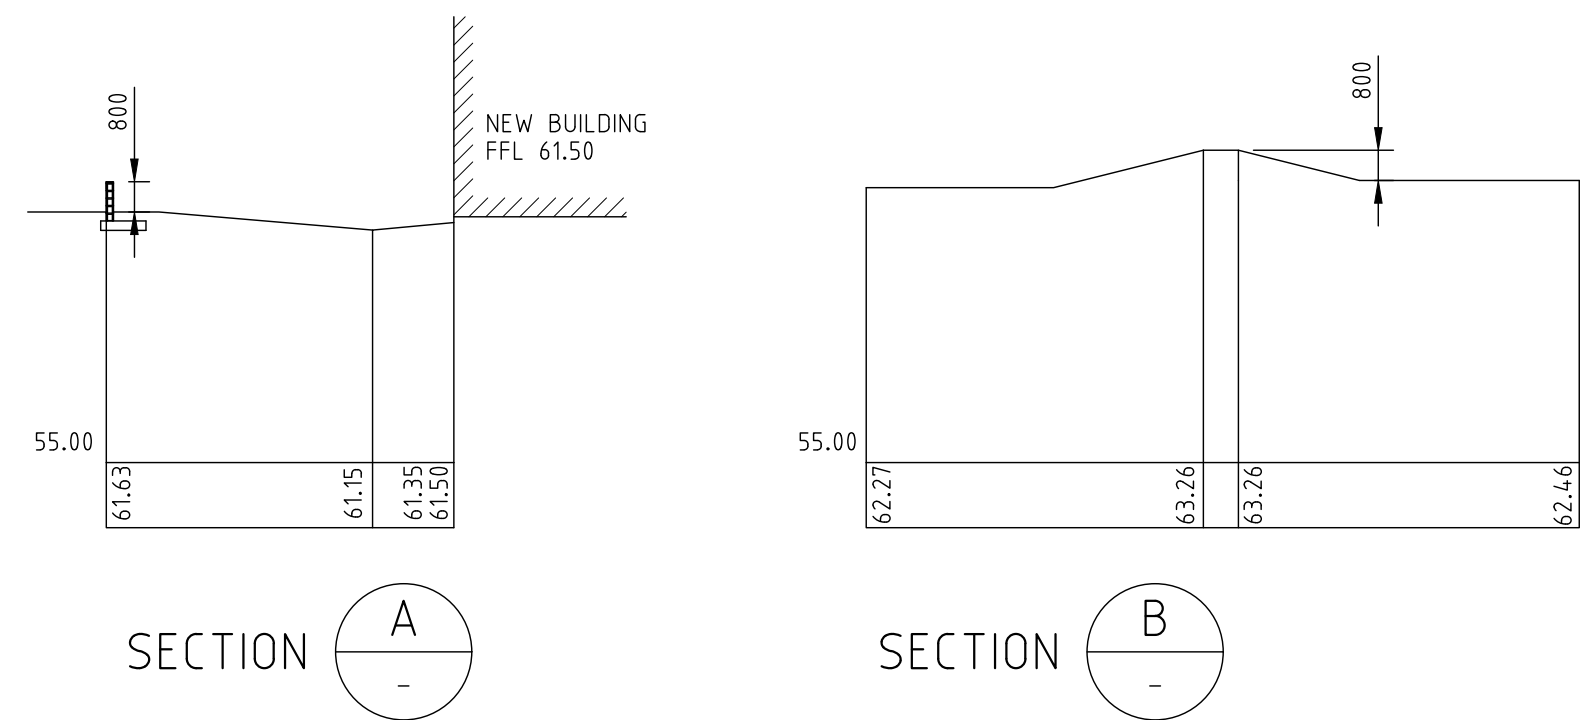

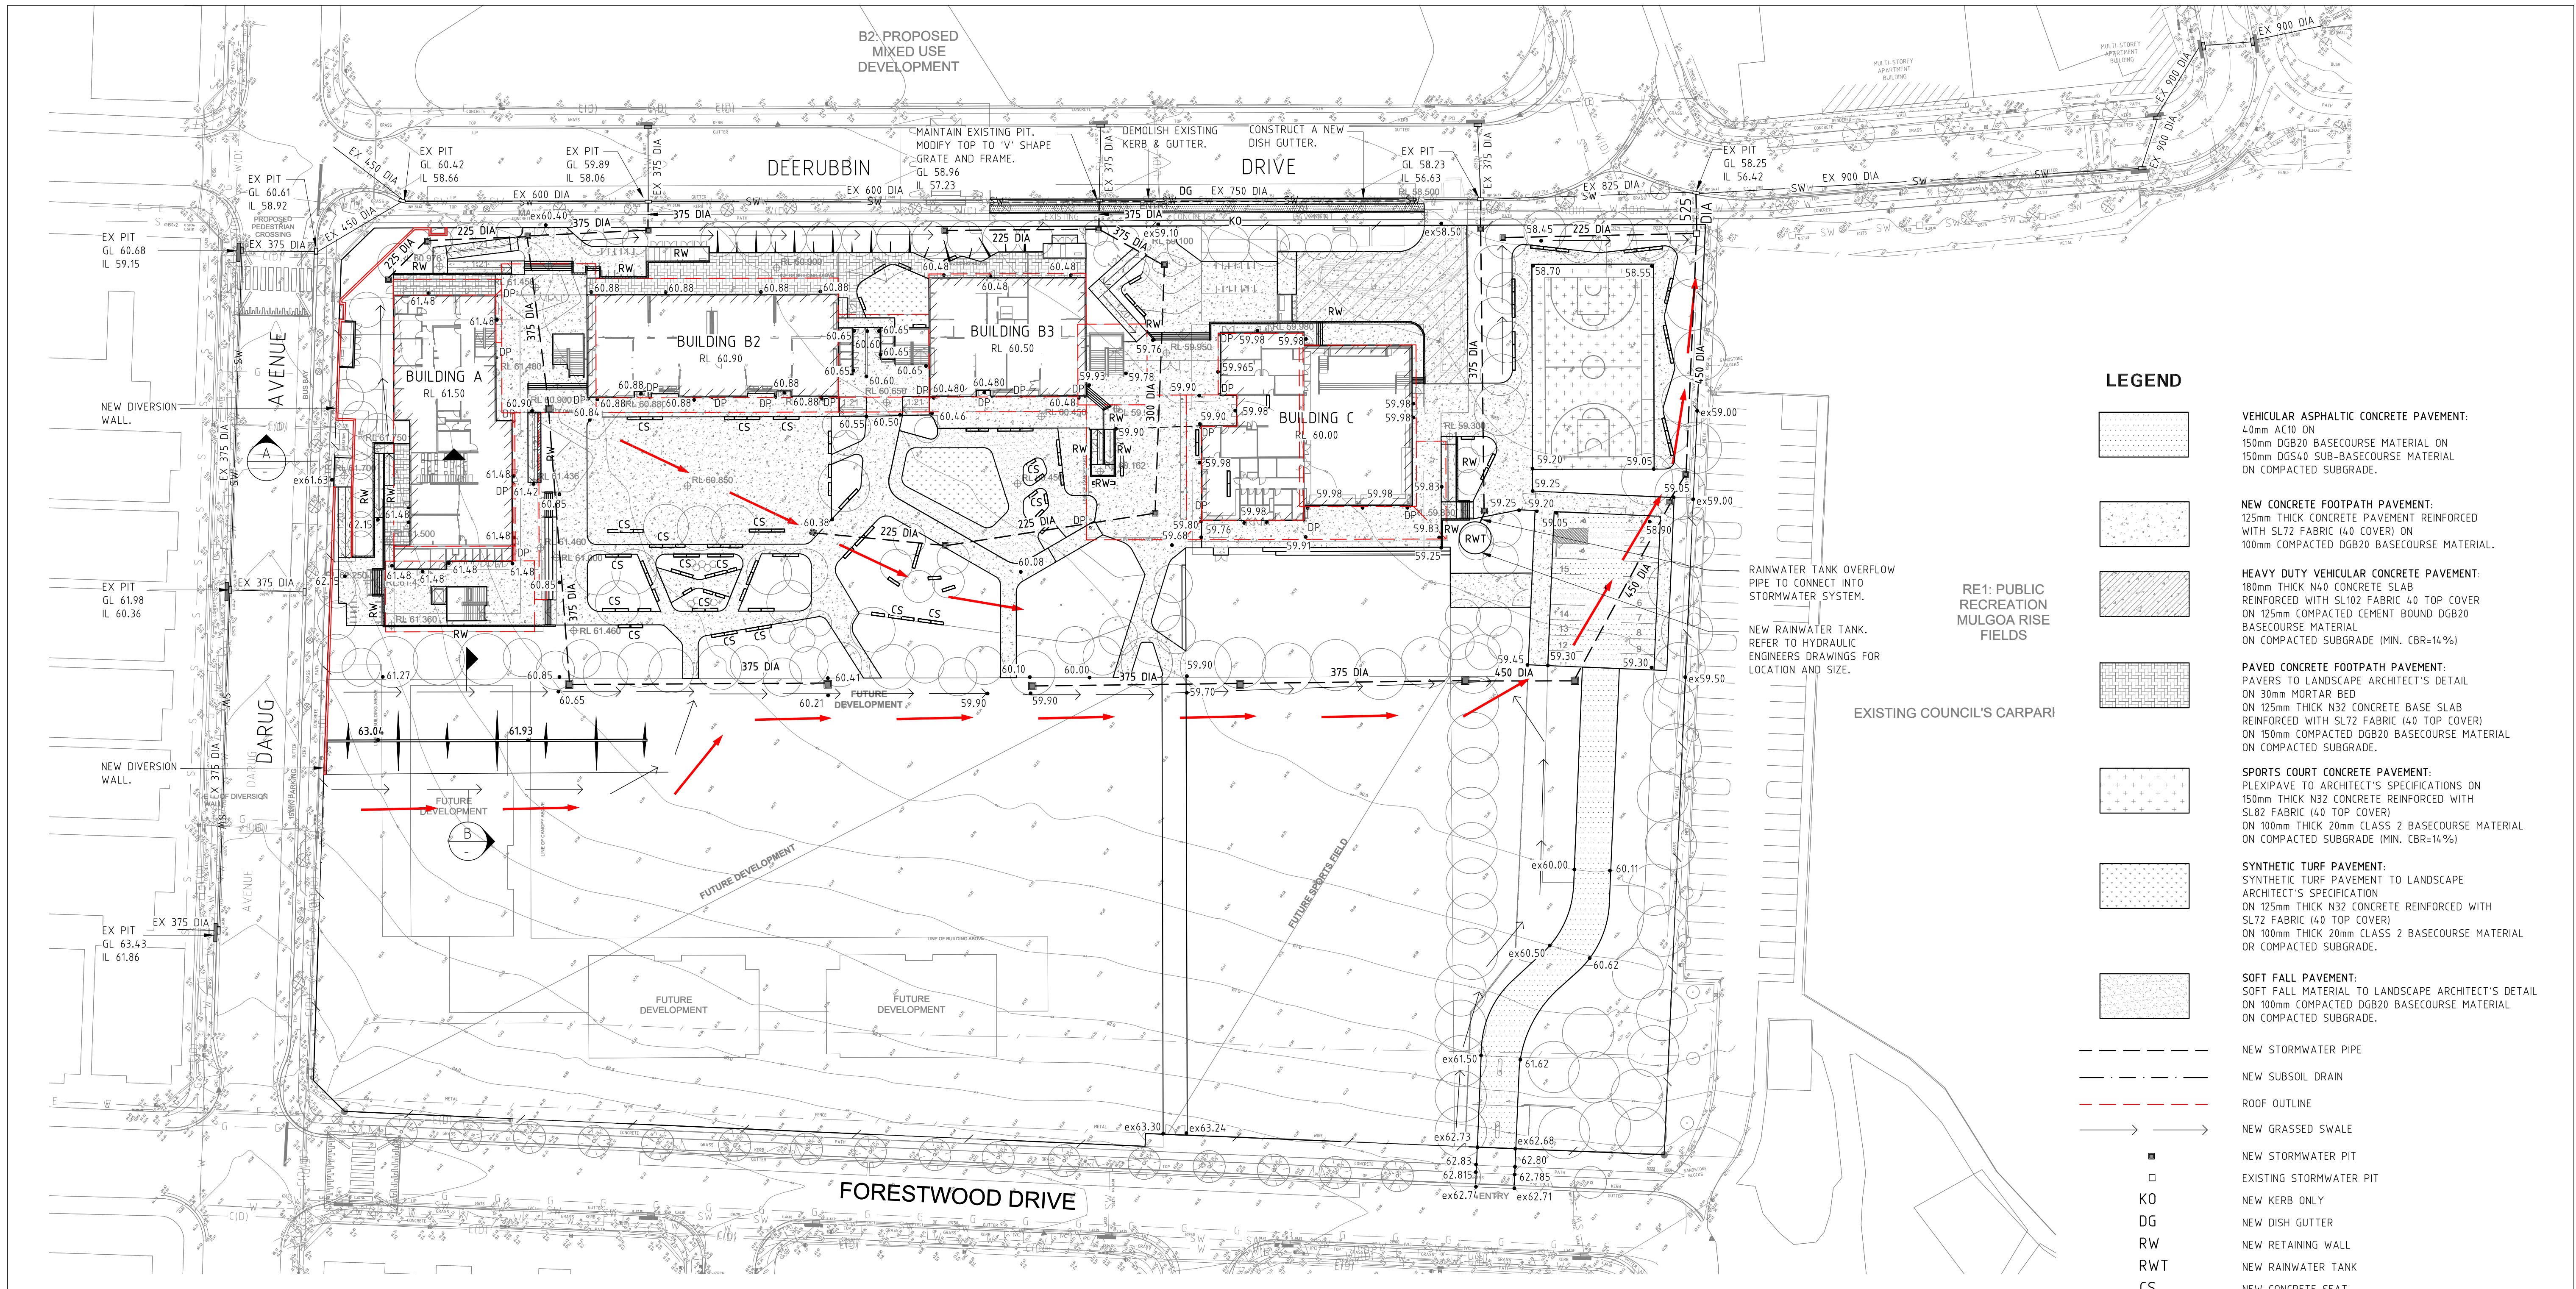

Department of Planning
and Environment

Issued under the Environmental Planning and Assessment Act 1979
Approved Application No: SSD 11070211


Granted on: 18 March 2022

Signed: AW Sheet No: 41 of 42

No.	Date	Description	Ver.	Appr.
01	05.05.21	ISSUED FOR SSDA		
02	22.07.21	ISSUED FOR SSDA		
03	12.08.21	ISSUED FOR SSDA		

Builder	Architect		Date	Approved	Verified	Prepared
RICHARD CROOKES CONSTRUCTIONS	NBR ARCHITECTURE.		JULY 2021		A.P.	J.K.
	LEVEL 3, 4 GLEN STREET MILSONS POINT NSW 2061		Scale @ A1 1:500		22.07.21	22.07.21
			Job number	Drawing number		Amendment
			20-306	SC1		03



PROGRESS
PRINT

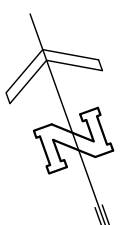


Woolacotts.
CONSULTING ENGINEERS

T +61 2 8203 1500 | www.woolacotts.com.au
Ground Floor, 12a Brown Street, Chatswood, NSW 2067
This drawing is copyright and must not be used, reproduced or copied wholly or in part without written permission of Woolacotts Consulting Engineers Pty Ltd.


NEW PRIMARY SCHOOL IN MULGOA RISE 1-23 FORESTWOOD DRIVE GLENMORE PARK	SCHEMATIC CIVIL WORKS DESIGN
---	---------------------------------

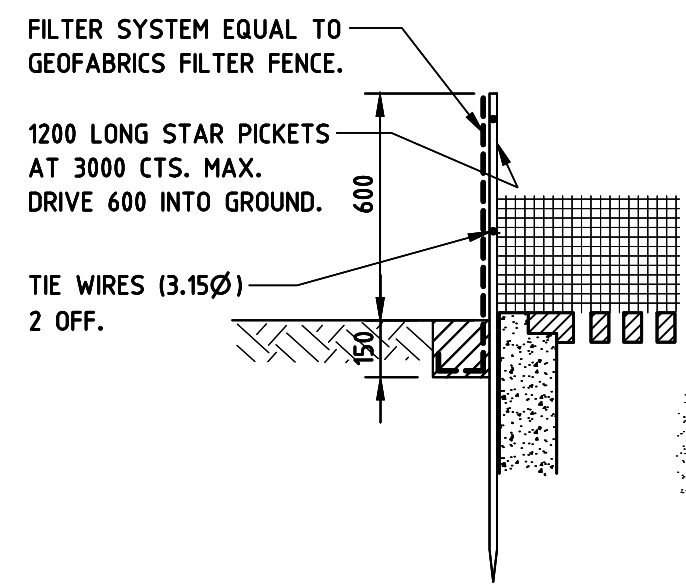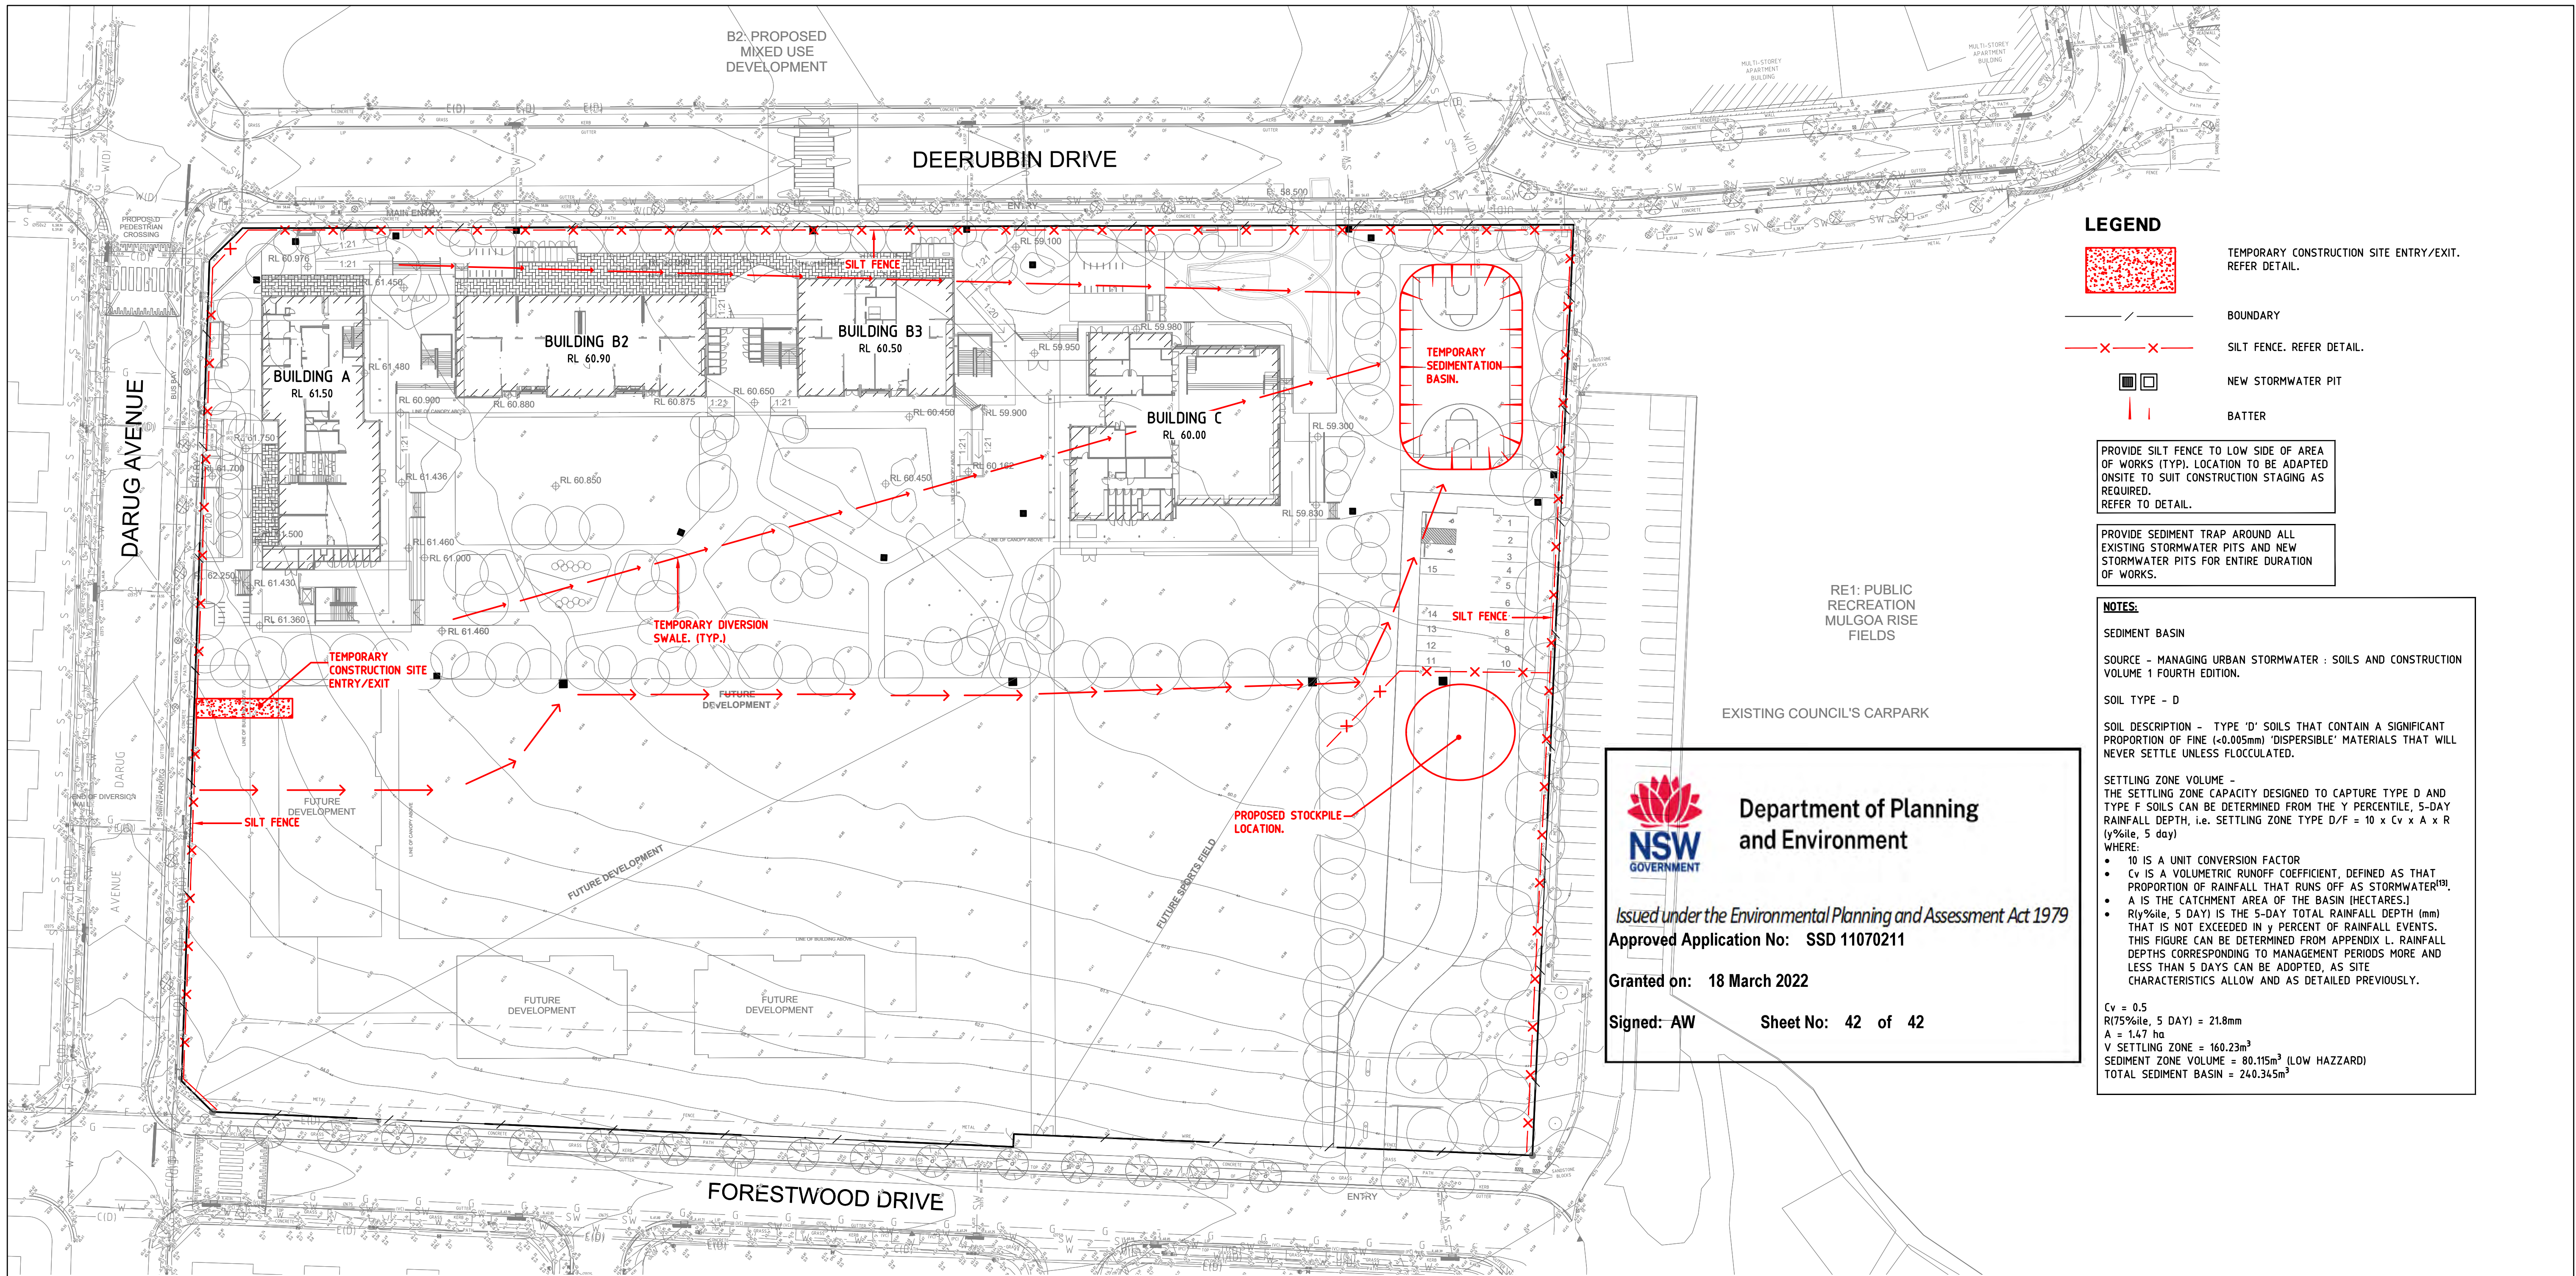


GEOTEXTILE FILTER FABRIC DROP INLET SEDIMENT TRAP.
TO BE PROVIDED AT GRATED PITS WITHIN PERVIOUS AREAS.

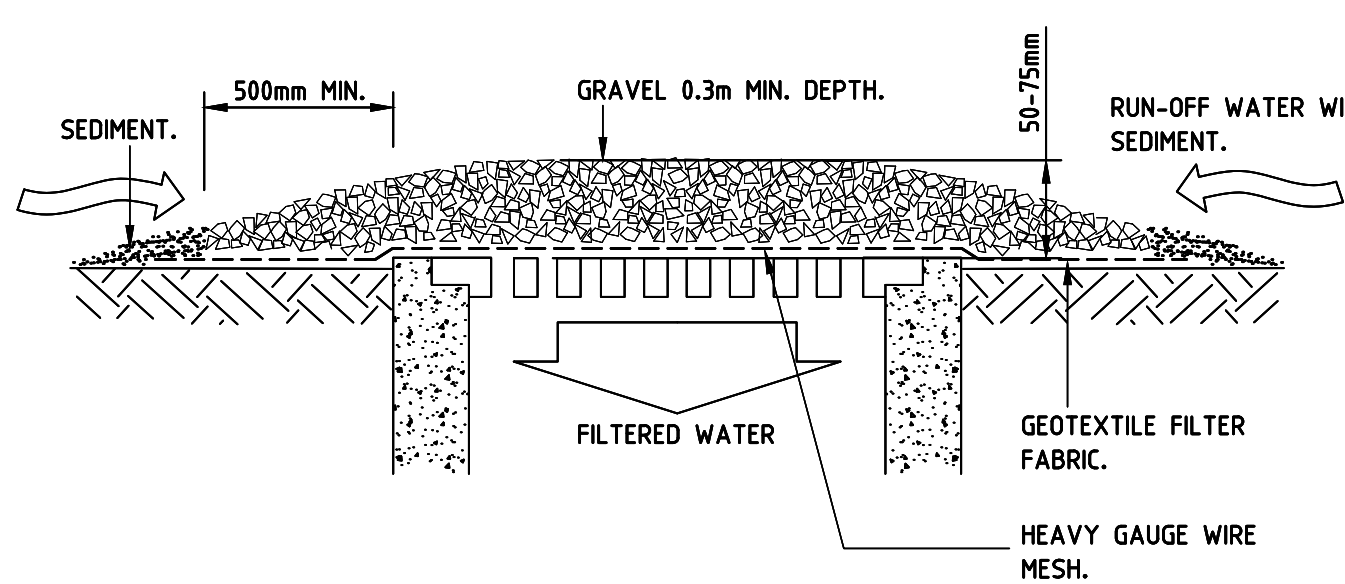


WIRE MESH AND GRAVEL DROP INLET SEDIMENT TRAP.
TO BE PROVIDED AT GRATED PITS WITHIN IMPERVIOUS AREAS.

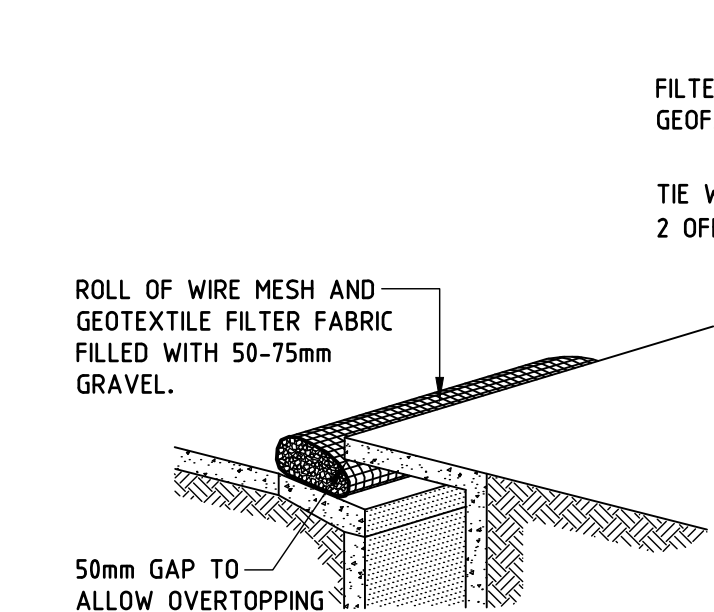

PORTABLE GRAVEL KERB INLET SEDIMENT TRAP
TO BE PROVIDED AT KERB INLET PITS WITHIN AREA OF WORKS.

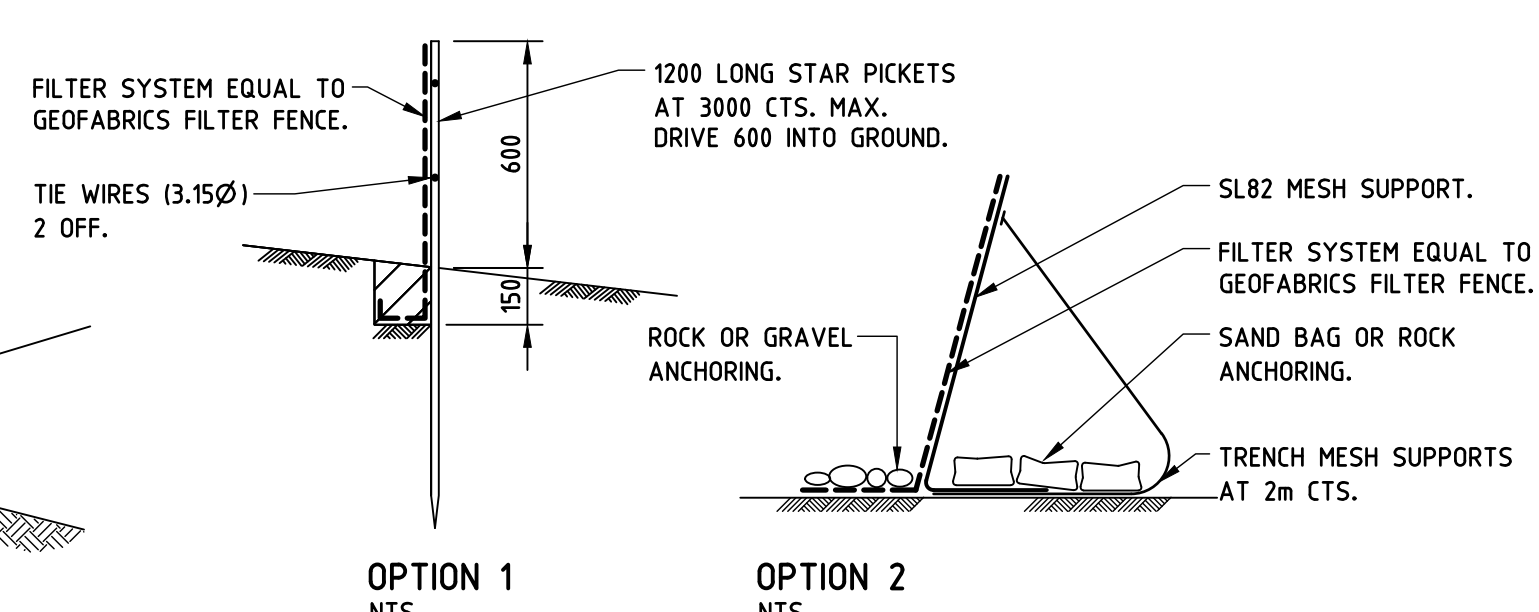


SILT FENCE DETAILS
TO BE PLACED AROUND LOW SIDE OF PROPERTY BOUNDARY AND AROUND STORMWATER INLET STRUCTURES TO PREVENT SOIL WASHING OFF SITE.

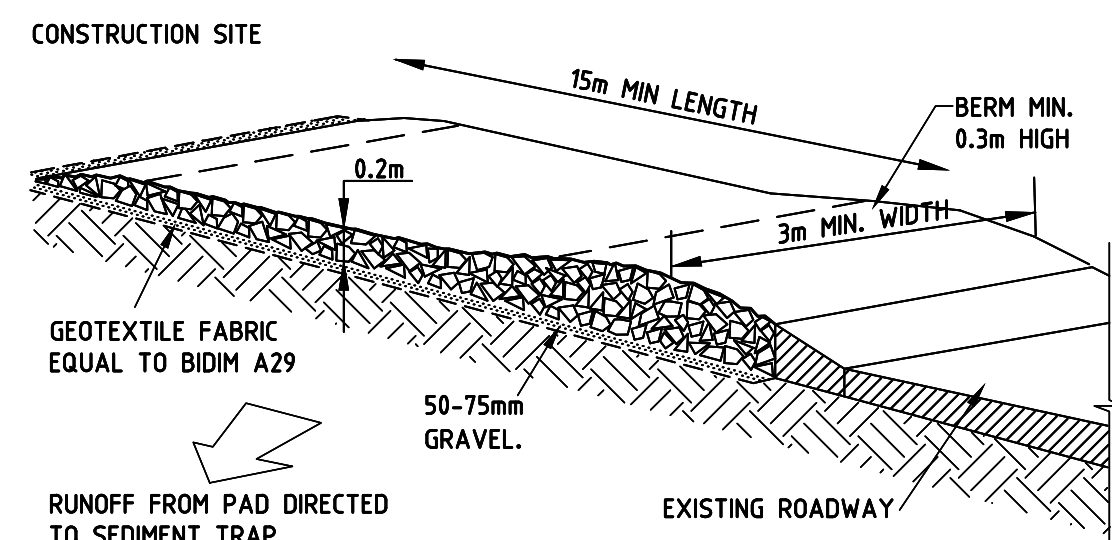

TEMPORARY CONSTRUCTION ENTRY/EXIT
TO BE LOCATED AT VEHICLE EXIT FROM SITE

No.	Date	Description	Ver.	Appr.
01	05.05.21	ISSUED FOR SSDA		
02	12.08.21	ISSUED FOR SSDA		

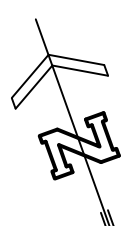

PROGRESS PRINT

Builder
RICHARD CROOKES CONSTRUCTIONS

Architect
NBR ARCHITECTURE.
LEVEL 3, 4 GLEN STREET
MILSONS POINT NSW 2061

Woolacotts.
CONSULTING ENGINEERS
T +61 2 8203 1500 | www.woolacotts.com.au
Ground Floor, 12a Brown Street, Chatswood, NSW 2067
This drawing is copyright and must not be used, reproduced or copied wholly or in part without written permission of Woolacotts Consulting Engineers Pty Ltd

NEW PRIMARY SCHOOL IN MULGOA RISE
1-23 FORESTWOOD DRIVE
GLENMORE PARK
EROSION AND SEDIMENT CONTROL PLAN - STAGE 1

Date	MAY 2021	Approved	Verified	Prepared
Scale @ A1	1:500		A.P.	J.K.
Job number	20-306	Drawing number	SC2	Amendment
				02