


NORTH SYDNEY PUBLIC SCHOOL

LANDSCAPE DRAWINGS FOR SSDA

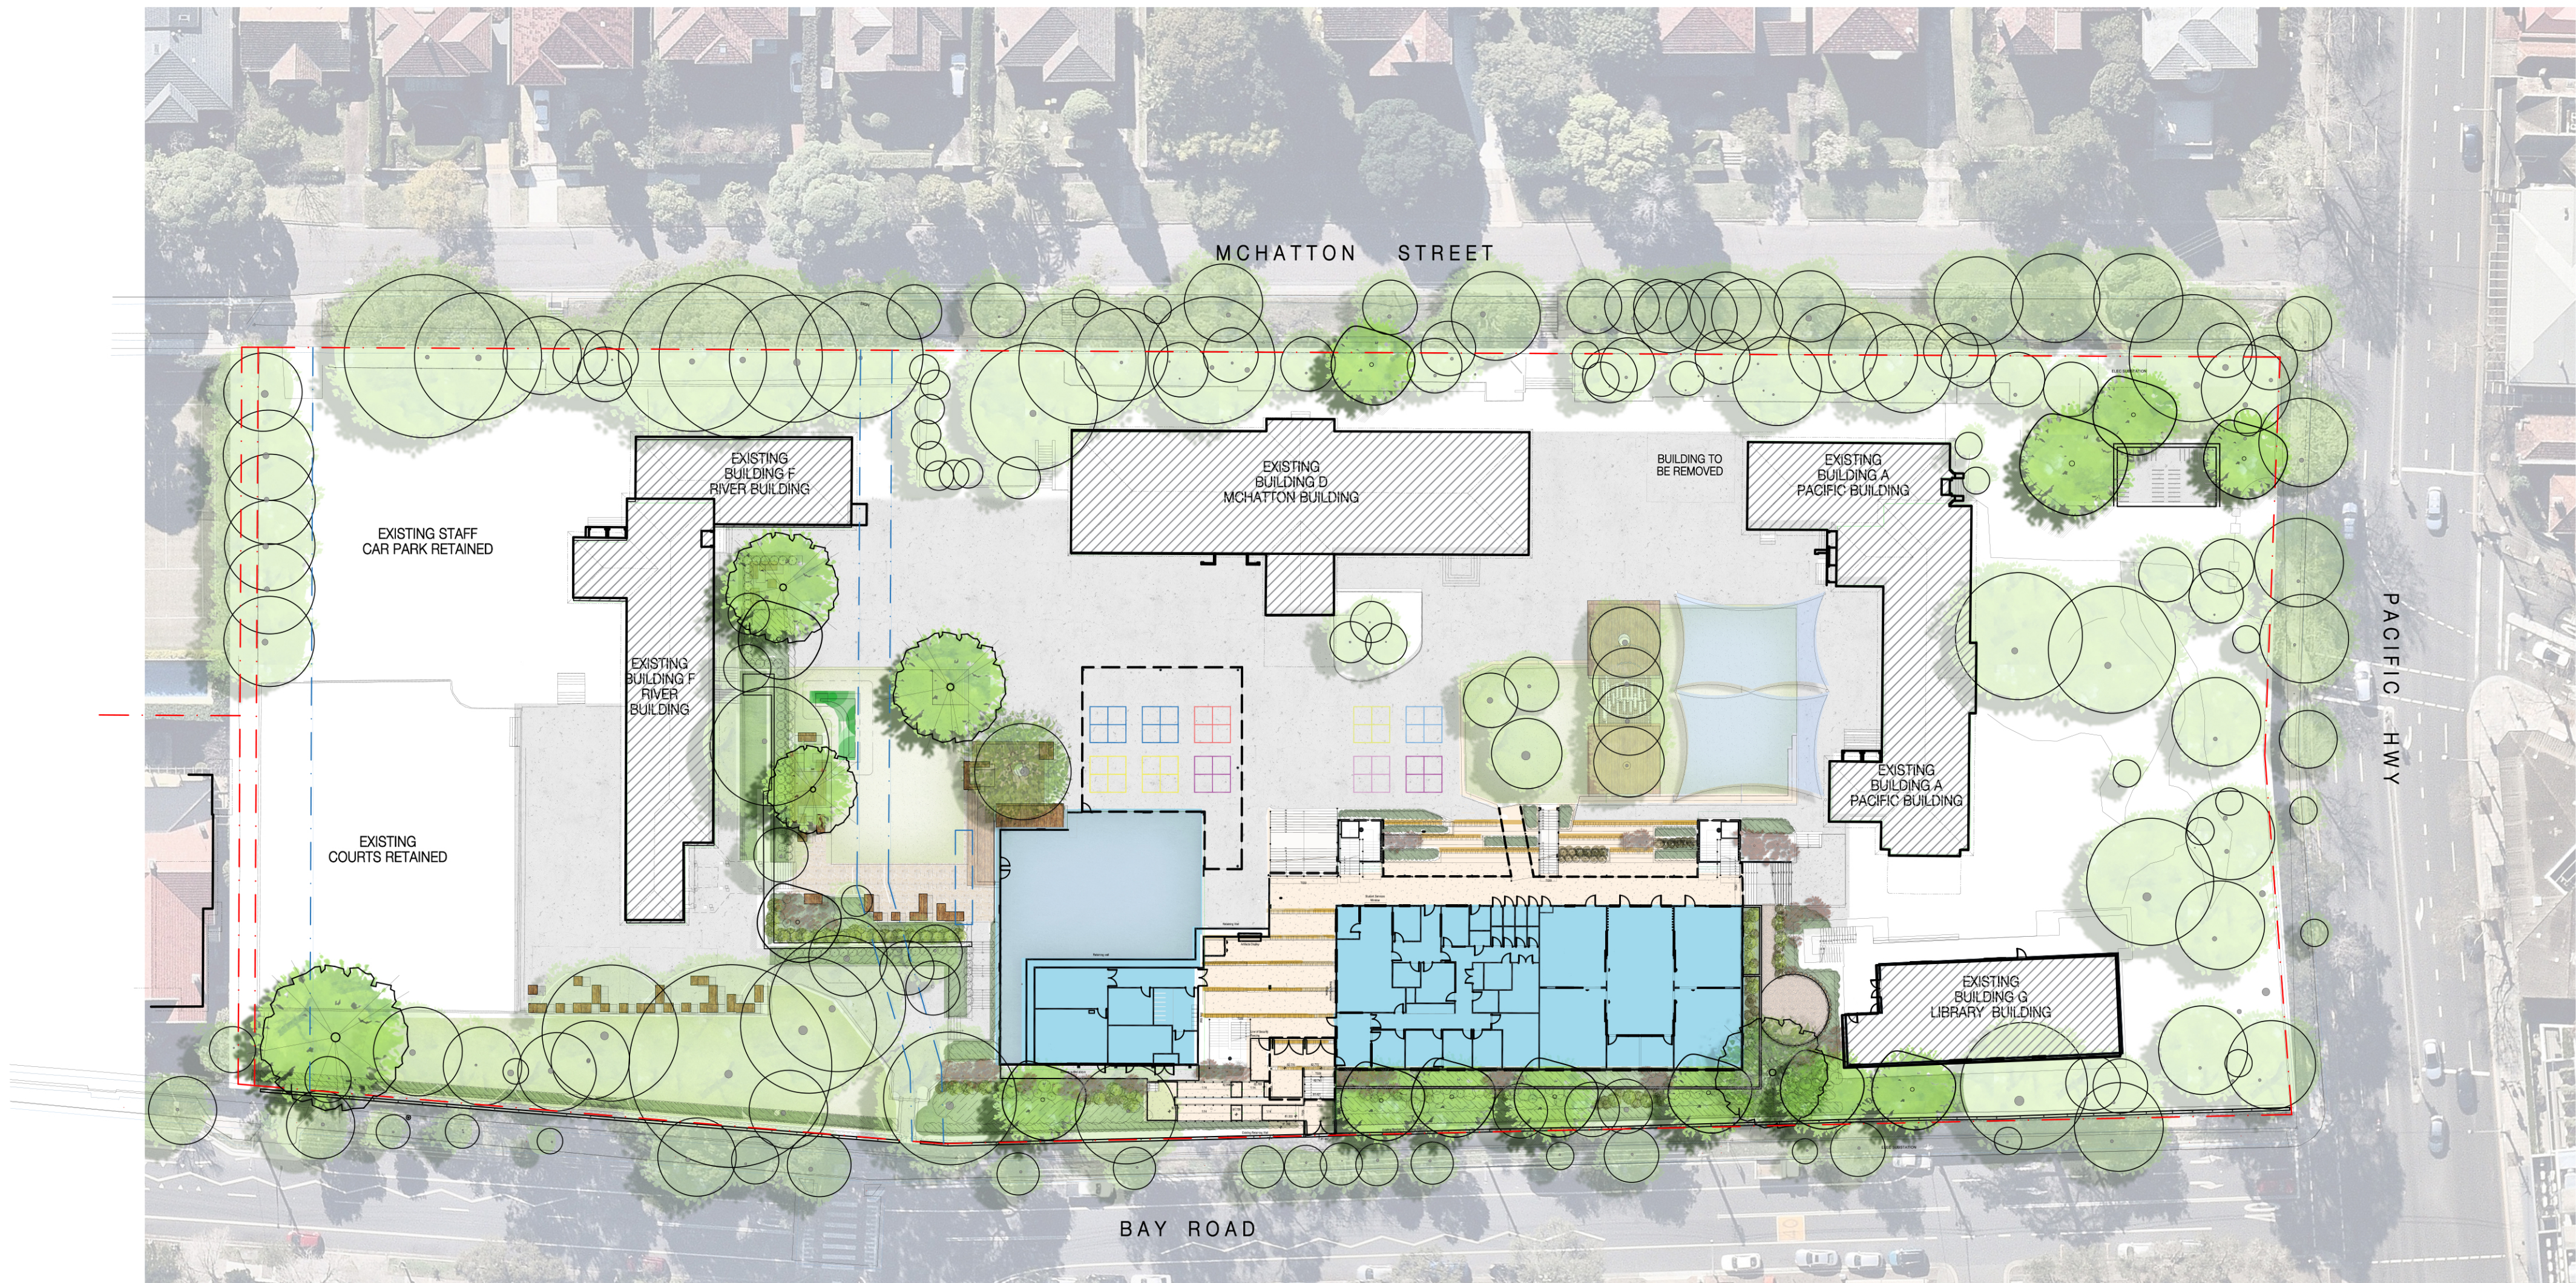

DRAWING SCHEDULE

DRAWING NO.	DRAWING TITLE	SCALE
LA000	COVER SHEET	NTS
LA001	LANDSCAPE MASTERPLAN	1:400 @ A1
LA101	LANDSCAPE DETAIL PLAN 1	1:100 @ A1
LA102	LANDSCAPE DETAIL PLAN 2	1:100 @ A1
LA103	LANDSCAPE DETAIL PLAN 3	1:100 @ A1
LA201	LANDSCAPE SECTIONS	AS SHOWN
LA301	PLANTING CHARACTER	N/A
LA401	TREE RETENTION/REMOVAL PLAN	1:400 @ A1
LA501	STANDARD DETAILS	AS SHOWN



COVER SHEET

project: North Sydney Public School
client: NSW Education
date: 17.08.2021
revision: B
drawn: BH
checked: AL

TaylorBrammer
TAYLOR BRAMMER LANDSCAPE ARCHITECTS PTY LTD
SYDNEY STUDIO
218 Oxford Street, Sydney, NSW, 2000
Copyright © Taylor Brammer Landscape Architects Pty Ltd



LEGEND

- 01

NEW MULTIPURPOSE HALL
- 02

NEW COVERED OUTDOOR LEARNING AREA (COLA)
- 03

NEW ADMINISTRATION, LIBRARY AND CLASSROOM FACILITIES
- 04

NEW FORMALISED ACCESSIBLE ENTRY WITH FEATURE PAVING INLAYS
- 05

BLOCK SEATING ELEMENTS OF VARIED SIZES
- 06

YARNING CIRCLE WITH TREE REPLISHMENT PLANTING
- 07

IDENTIFIED SIGNIFICANT TREE (TREE 16) RETAINED AND PROTECTED
- 08

NEW PEDESTRIAN CONNECTION TO BUILDING G
- 09


EXISTING BITUMEN SURFACE TREATED WITH APPLIED ACRYLIC FINISH
- 10

EXISTING HERITAGE ENTRY GATE AND FENCE RETAINED WITH NEW PLANTING TO BAY ROAD FRONTAGE
- 11

TERRACED CONNECTION BETWEEN LOWER GROUND LEVEL AND EXISTING SYNTHETIC TURF PLAY AREA
- 12

NEW FIXED PLAY AND ARTIFICIAL TURF AREAS
- 13

NEW COVERED BICYCLE PARKING AREA (55 BIKES)

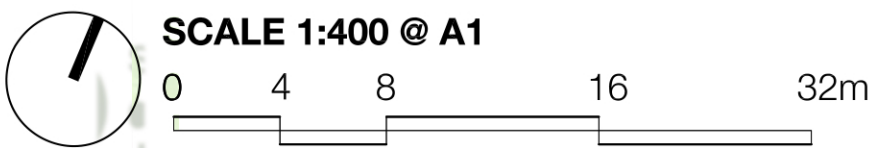


LANDSCAPE MASTERPLAN

LEGEND



- SITE BOUNDARY
- EXISTING TREE RETAINED
- PROPOSED TREE
- PROPOSED SEATING
- PROPOSED NEW GARDEN
- PROPOSED RAISED ACCESSIBLE PLATFORM UNDER EXISTING TREE
- PROPOSED NEW SYNTHETIC TURF
- PROPOSED NEW PAVEMENT

project: North Sydney Public School
client: NSW Education
date: 25.08.2021
revision: D
drawn: BH
checked: AL

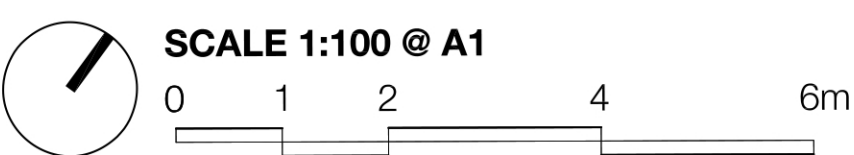

A101



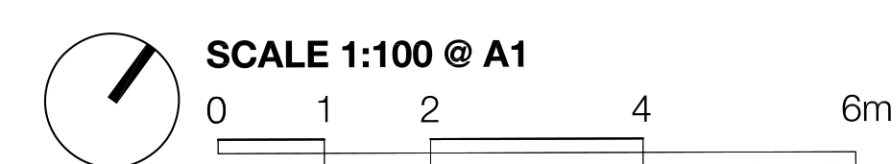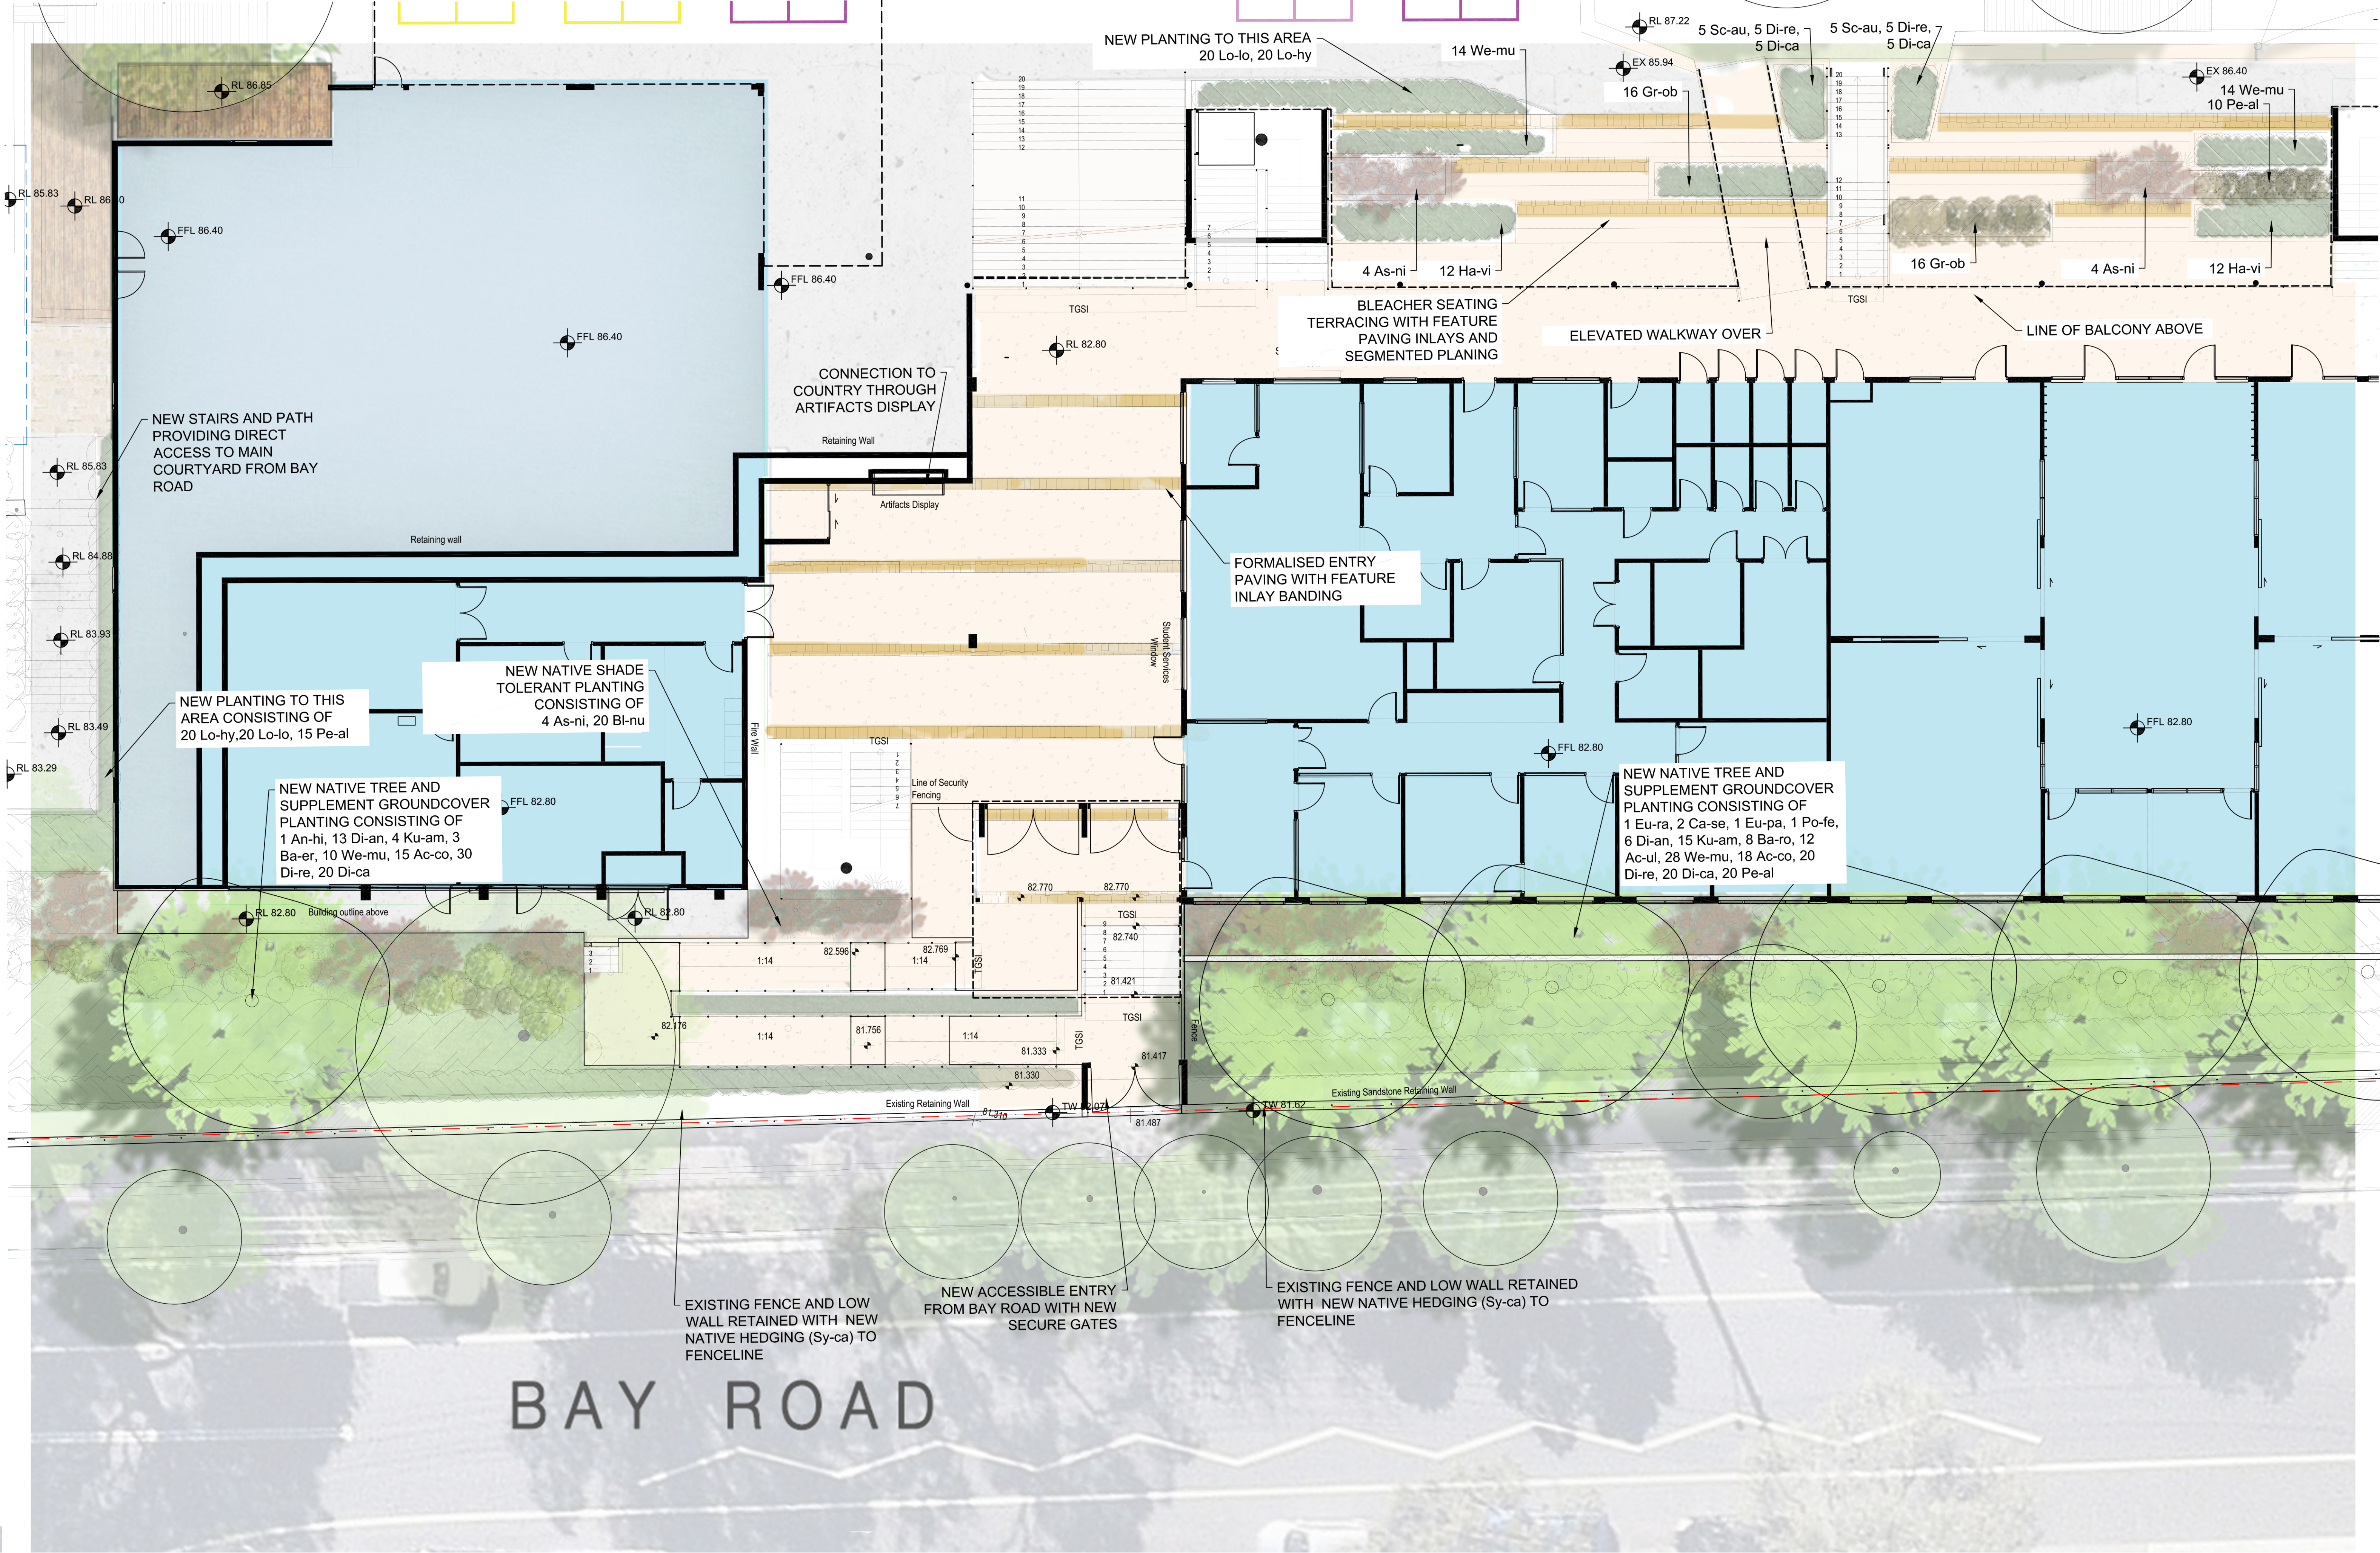

LANDSCAPE DETAIL PLAN 3






LEGEND

- SITE BOUNDARY
- PROPOSED NEW PAVEMENT
- EXISTING TREE RETAINED
- PROPOSED TREE
- PROPOSED SEATING
- PROPOSED NEW GARDEN
- PROPOSED RAISED ACCESSIBLE PLATFORM UNDER EXISTING TREE
- PROPOSED NEW SYNTHETIC TURF

project: North Sydney Public School
client: NSW Education
date: 20.08.2021
revision: C
drawn: BH
checked: AL

TaylorBrammer
TAYLOR BRAMMER LANDSCAPE ARCHITECTS PTY LTD
218 Oxford Street, Sydney, NSW 2000
Copyright © Taylor Brammer Landscape Architects Pty Ltd

LA103

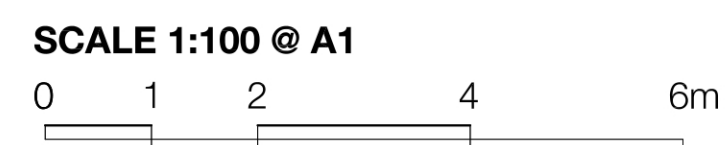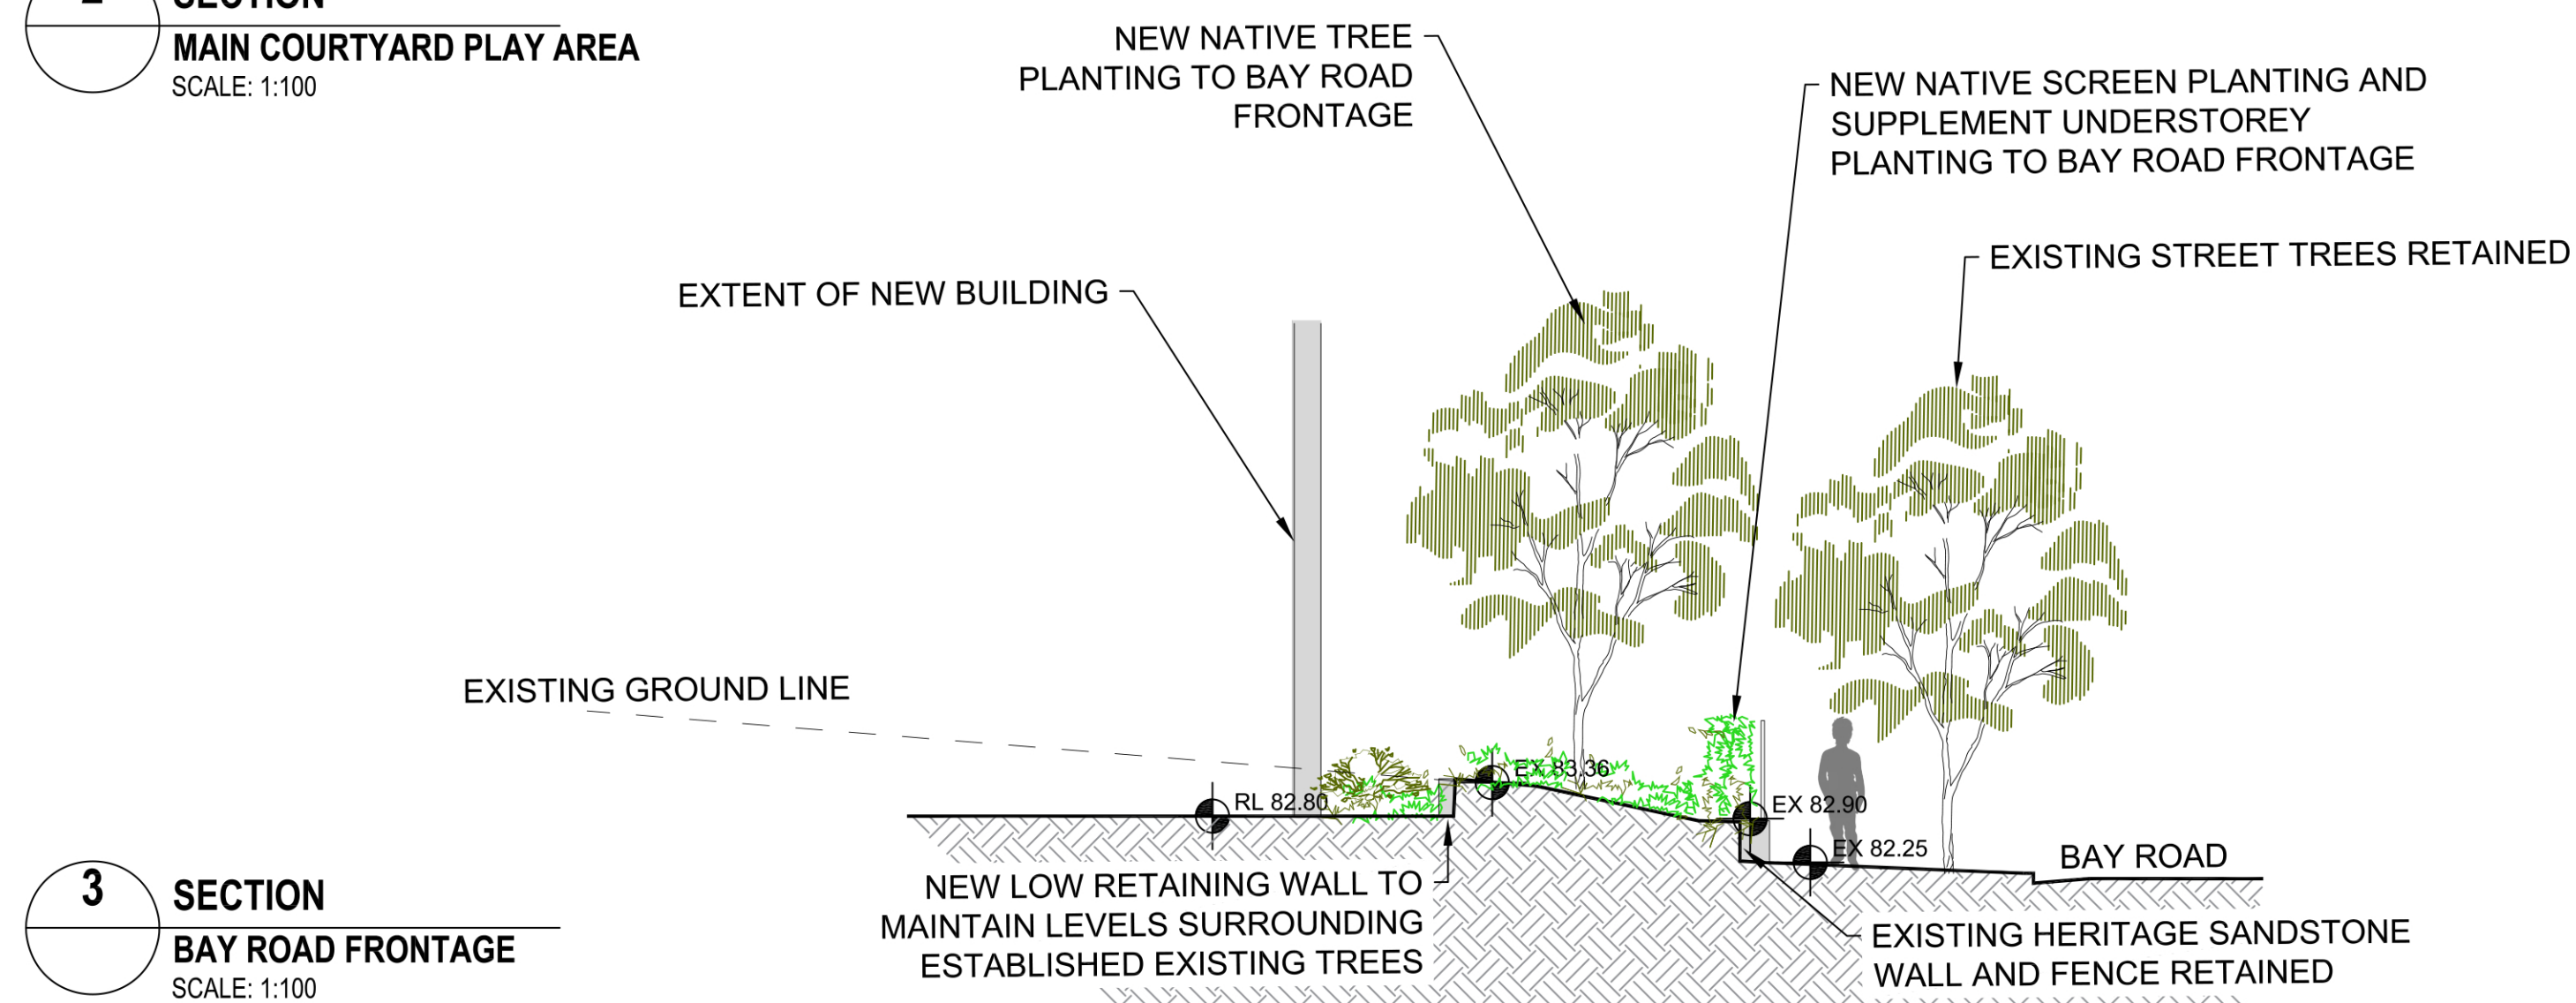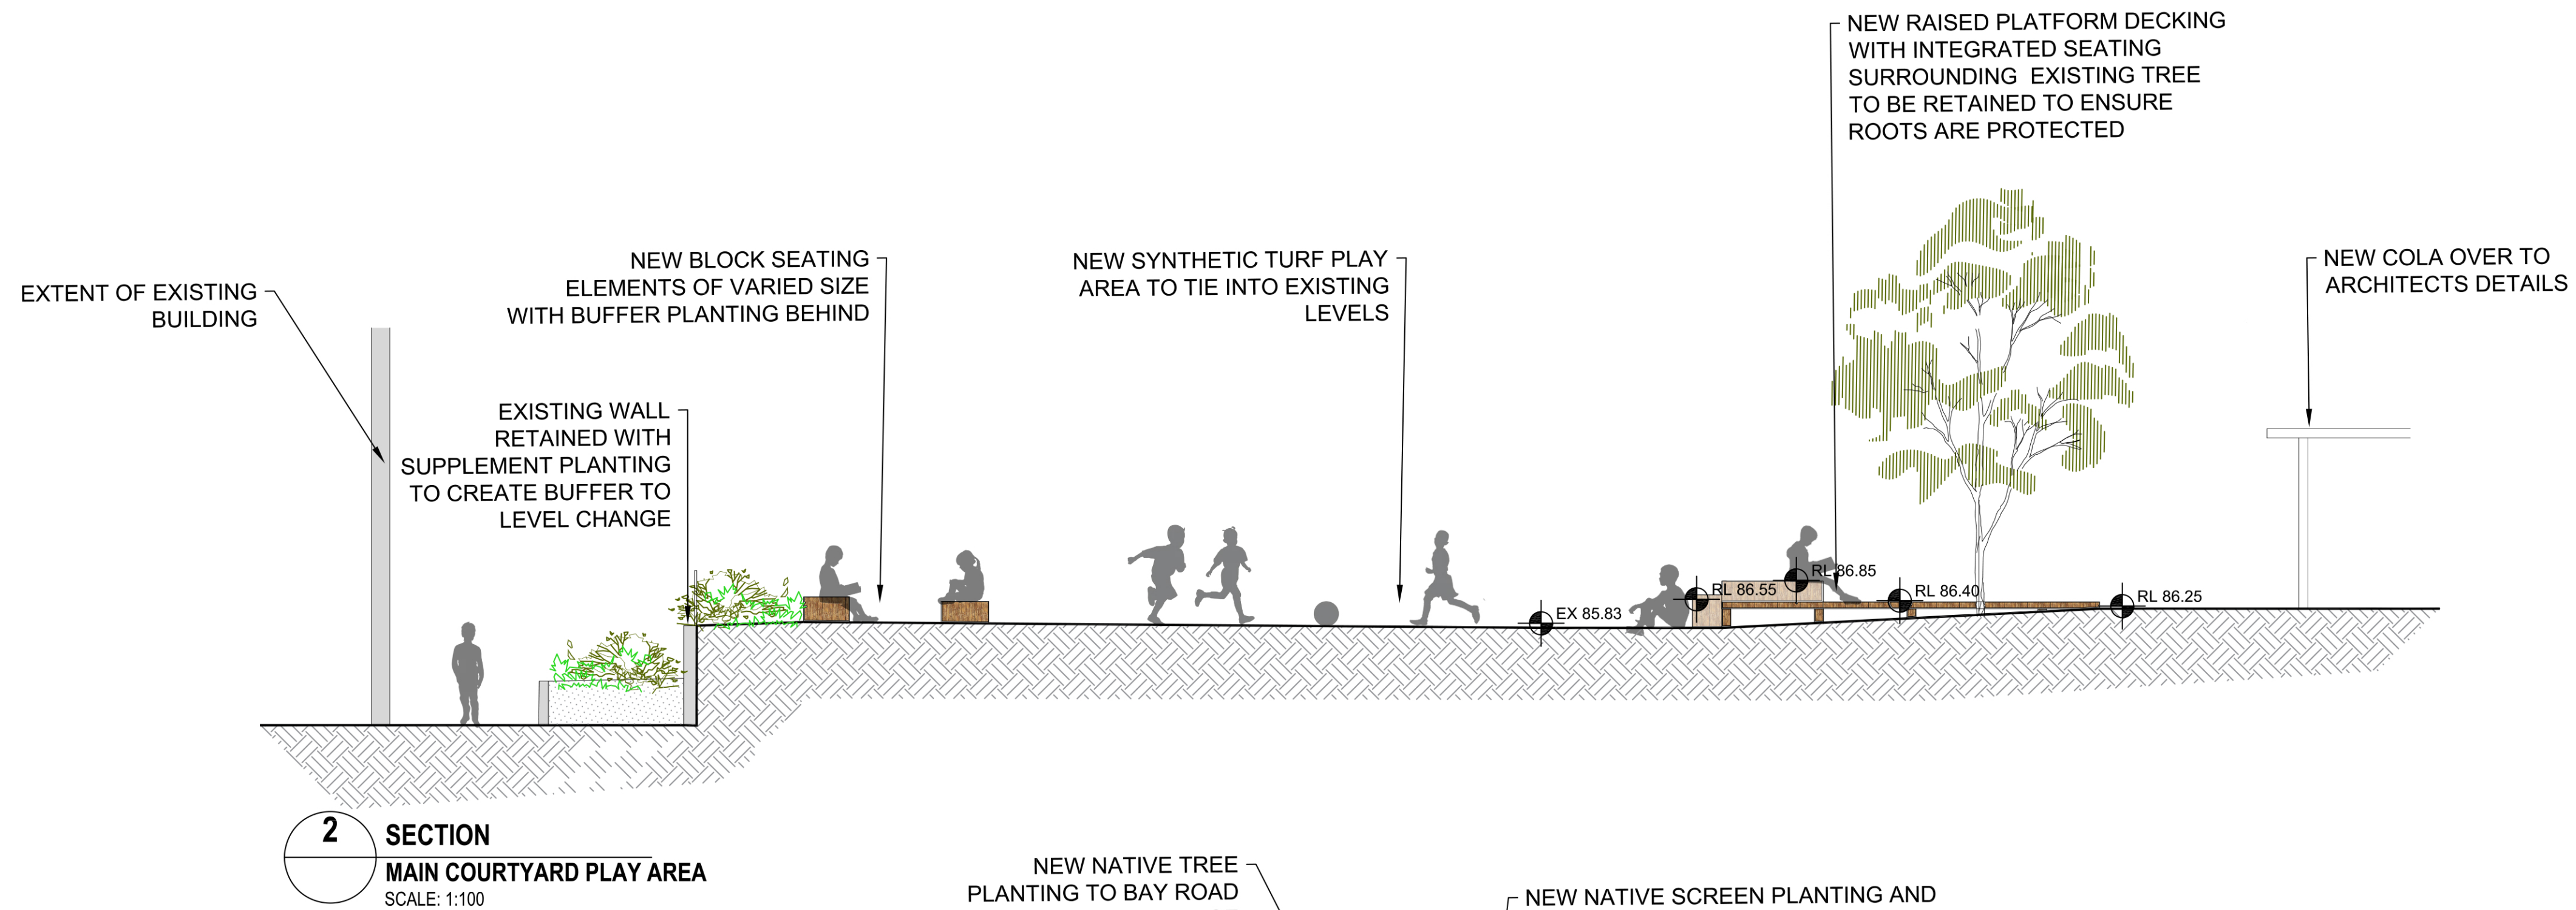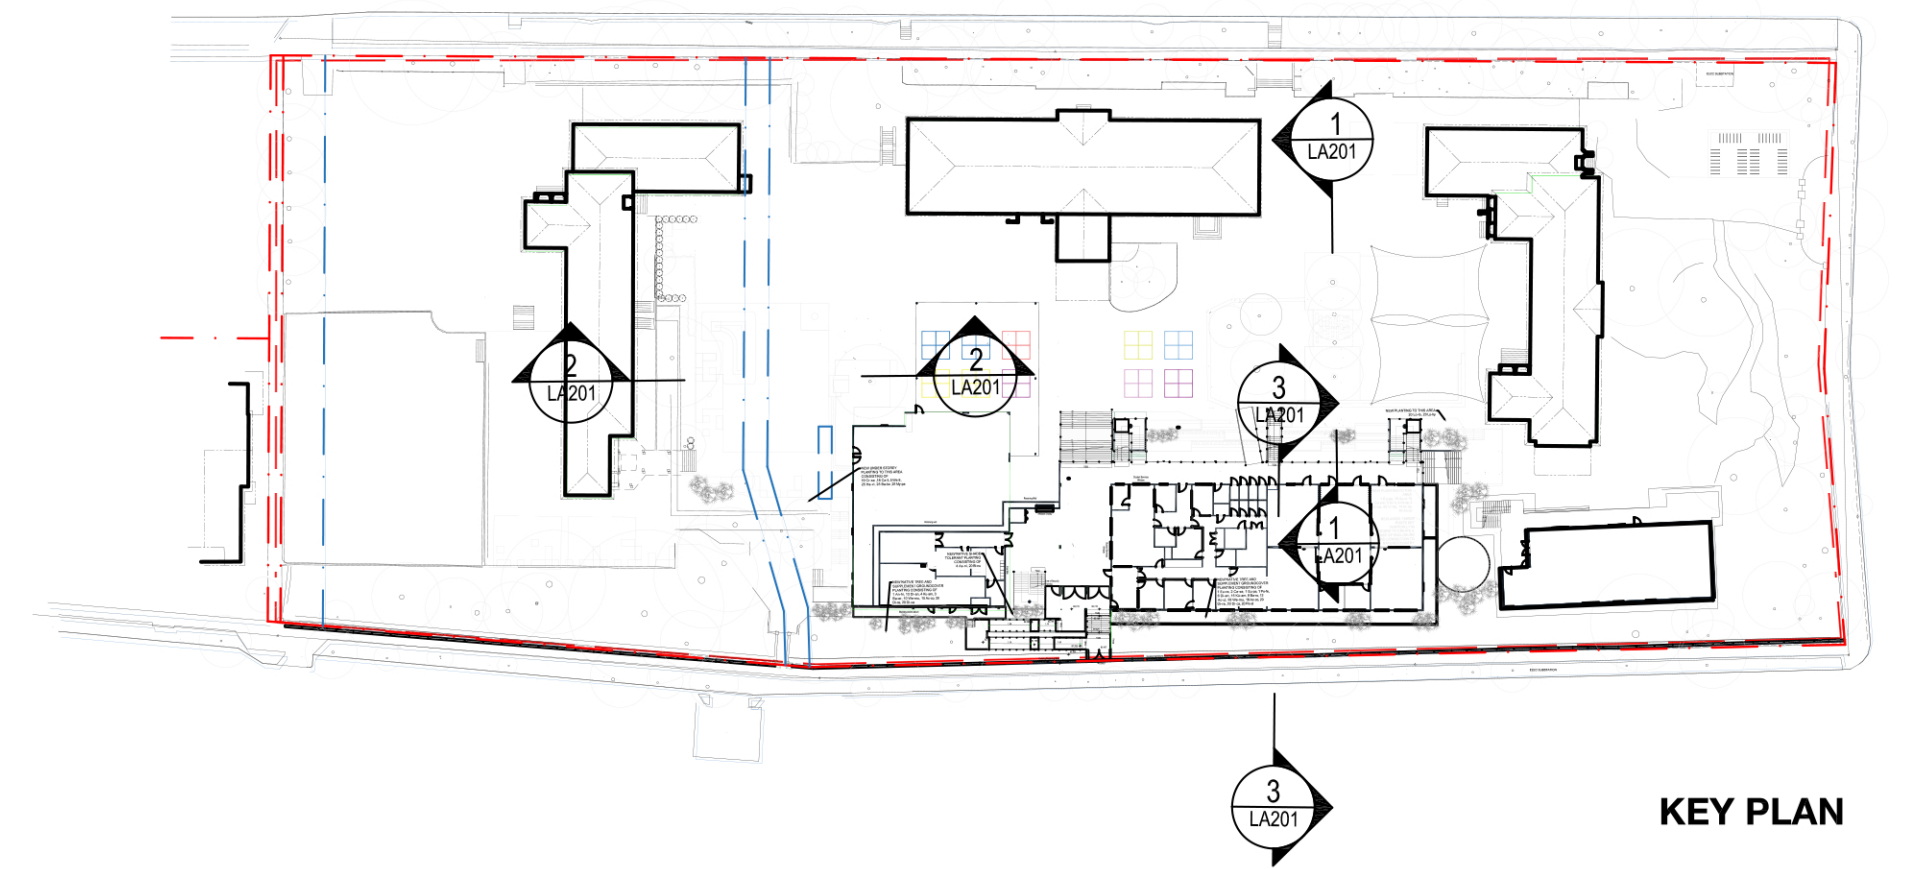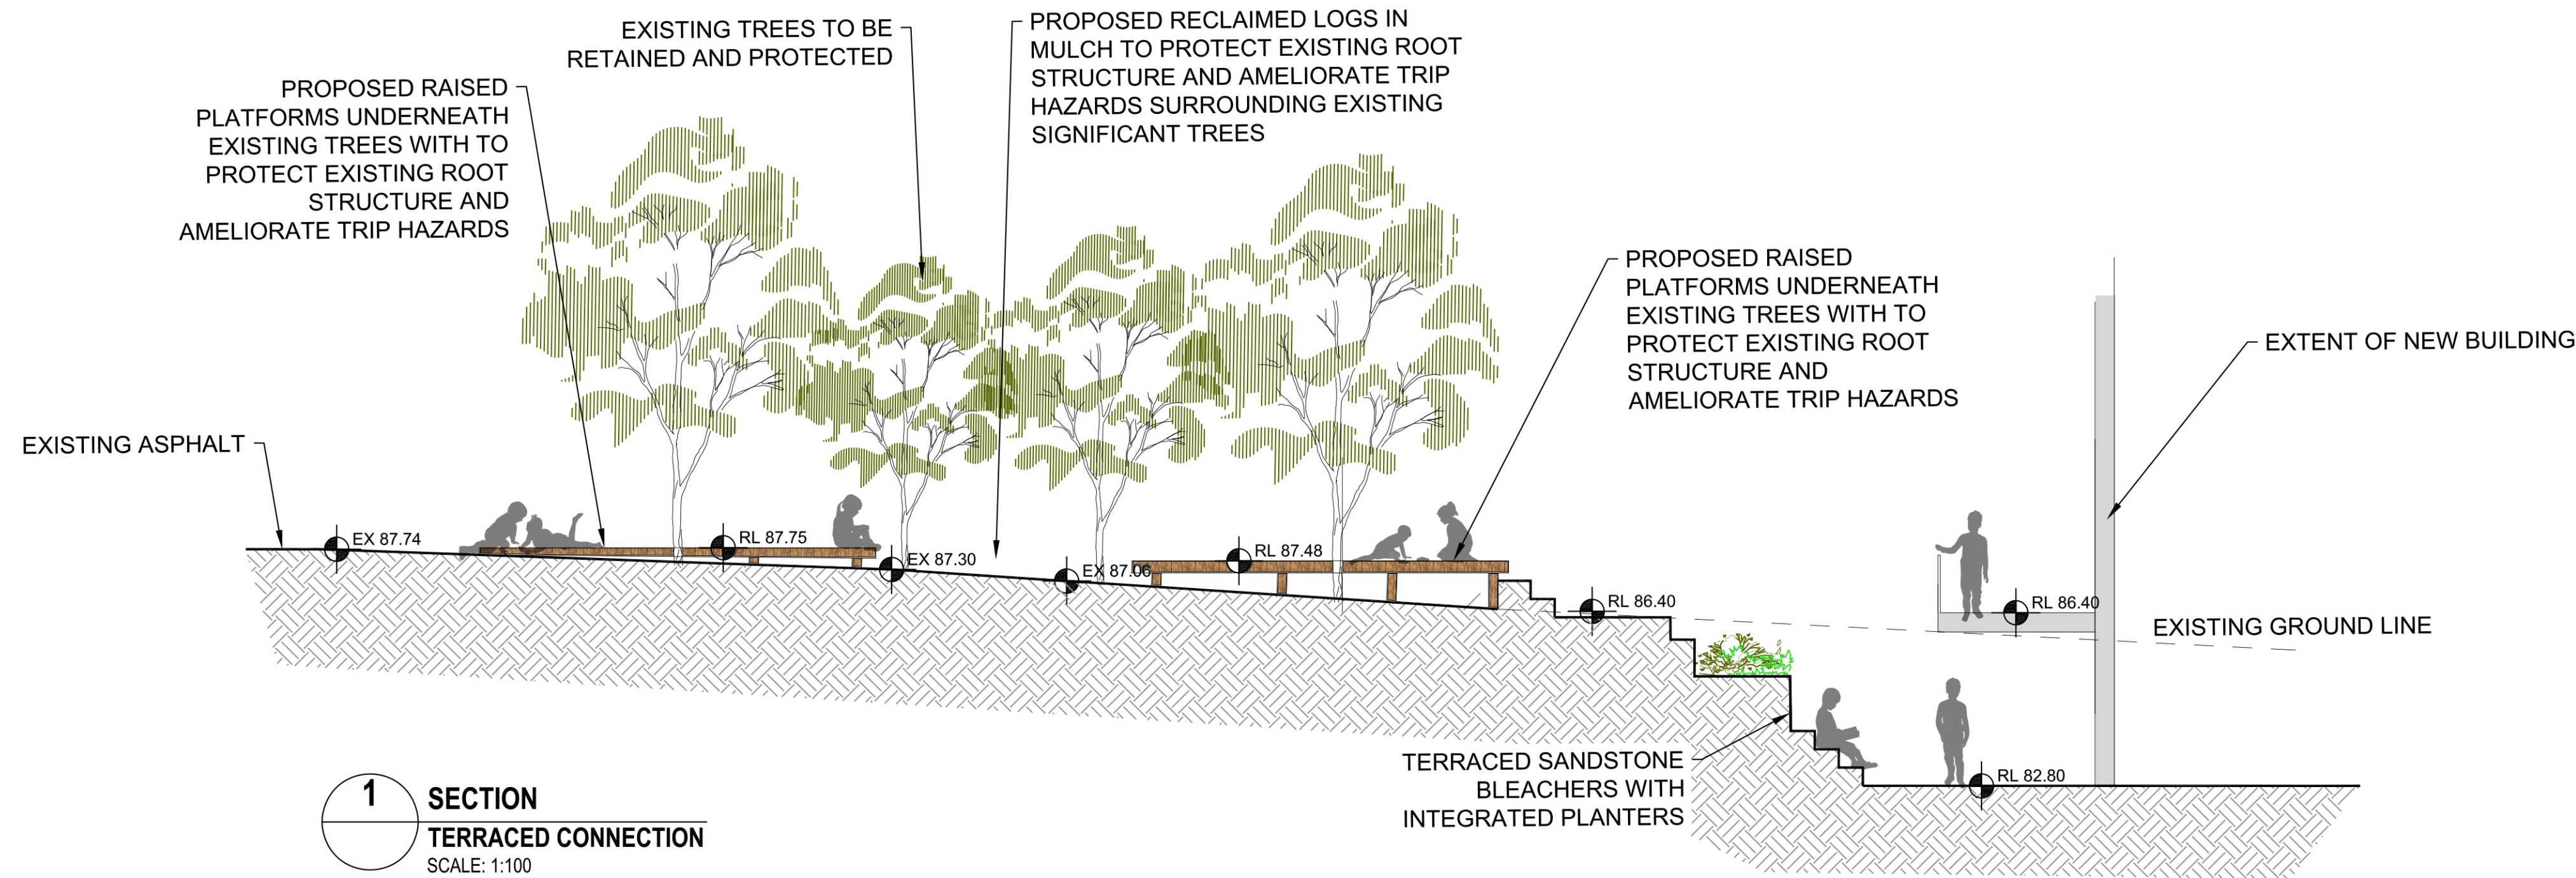

LANDSCAPE SECTIONS

project: North Sydney Public School
client: NSW Education
date: 17.08.2021
revision: B
drawn: BH
checked: AL

TaylorBrammer
TAYLOR BRAMMER LANDSCAPE ARCHITECTS PTY LTD
SYDNEY STUDIO
210 Oxford Street, Sydney, NSW 2000
Copyright © Taylor Brammer Landscape Architects Pty Ltd

LA201

PLANTING CHARACTER




THE PROPOSED PLANTING CHARACTER FOR THE SITE AIMS TO MAINTAIN CONSISTENCY WITH THE LOCAL CHARACTER OF NORTH SYDNEY LGA.

A MIX OF FLOWERING NATIVE PLANT SPECIES HAVE BEEN SELECTED TO CORRESPOND TO THE EXISTING VEGETATION ACROSS THE SITE.


PLANT SELECTIONS ARE SYMPATHETIC TO THE SITE'S ENVIRONMENTAL CONDITIONS, ENSURING THAT PLANT SPECIES OFFER HARDINESS TO ENSURE LONGEVITY.

PLANT SCHEDULE

BOTANICAL NAME		COMMON NAME	HEIGHT (m)	SIZE	Qty
TREES					
An-hi	Angophora hispida	Dwarf Apple	2-4m	100L	3
Ba-in	Banksia integrifolia	Coastal Banksia	6	100L	2
Ba-se	Banksia Serrata	Old Man Banksi	8m	100L	2
Ca-se	Callicoma serratifolia	Black Wattle	4m	100L	3
Ce-gu	Ceratopetalum gummiiferum	NSW Christmas Bush	3m	100L	2
Eu-pa	Eucalyptus paniculata	Grey Iron Bark	20m	100L	3
Eu-ra	Eucalyptus racemosa	Scribbly Gum	12m	100L	1
Po-fe	Pomaderris ferruginea	Rusty Pomaderris	4m	100L	1
Sy-sm	Syzygium smithii	Lilly Pilly	12m	100L	3
SHRUBS					
Ac-ul	Acacia ulicifolia	Prickly Moses	1m	300mm	22
Ac-ti	Acmena smithii 'Red Tip'	Lilly Pilly	2	300mm	29
As-ni	Asplenium Nidus	Birds Nest Fern	1.2	45L	16
Ba-er	Banksia ericifolia	Heath Banksia	2m	300mm	3
Ba-ro	Banksia robur	Swamp Banksia	2m	300mm	8
Ca-li	Callistemon linearis	Narrow-leaved Bottlebrush	1.5m	300mm	18
Ca-wa	Callistemon 'White ANZAC'	Bottlebrush	1m	300mm	29
Cr-sa	Crowea saligna	Pink Crowea	1m	300mm	21
Di-an	Diksonia antarctica	Wolly tree fern	2	75L	24
Gr-li	Grevillea linearifolia	White Spider Flower	2m	300mm	22
Gr-sp	Grevillea speciosa	Red Spider Flower	2m	300mm	25
Ku-am	Kunzea ambigua	Tick Bush	1m	300mm	19
Pu-da	Pultenaea daphnoides	Large-leaf Bush-pea	2m	300mm	14
Sy-Ca	Syzygium Cascade	Lilly Pilly	2m	300mm	167
We-fr	Westringia fruticosa	Coastal Rosemary	1.5m	300mm	5
GROUNDCOVERS					
Ac-co	Acacia cognata	Dwarf acacia	0.5	150mm	49
Ba-bc	Banksia 'Birthday Candles'	Prostrate Banksia	0.5	150mm	55
Bl-nu	Blechnum nudum	Blechnum	0.75	150mm	20
Di-ca	Dianella caerulea	Blue Flax Lily	0.75	150mm	50
Di-re	Dianella revoluta	Flax Lily	0.75	150mm	60
Gr-ob	Grevillea obtusifolia	Prostrate Grevillea	0.3	150mm	46
Ha-vi	Hardenbergia violacea	False Sasparilla	0.3	150mm	49
Lo-hy	Lomandra hystrix	Matt Rush	0.5	150mm	115
Lo-lo	Lomandra longifolia	Fine-leaved Matt Rush	0.5	150mm	155
My-pa	Myoporum parvifolium 'Yareena'	Creeping Boobialla	0.15	150mm	55
Pe-al	Pennisetum alopecuroides 'Nafray'	Swamp Foxtail	1	150mm	90
Sc-au	Scaevola 'Aussie Salute'	Fan Flower	0.3	150mm	10
Vi-he	Viola hederacea	Native Violet	0.3	150mm	45
We-mu	Westringia 'Mundi'	Prostrate Coast Rosemary	0.5	150mm	66

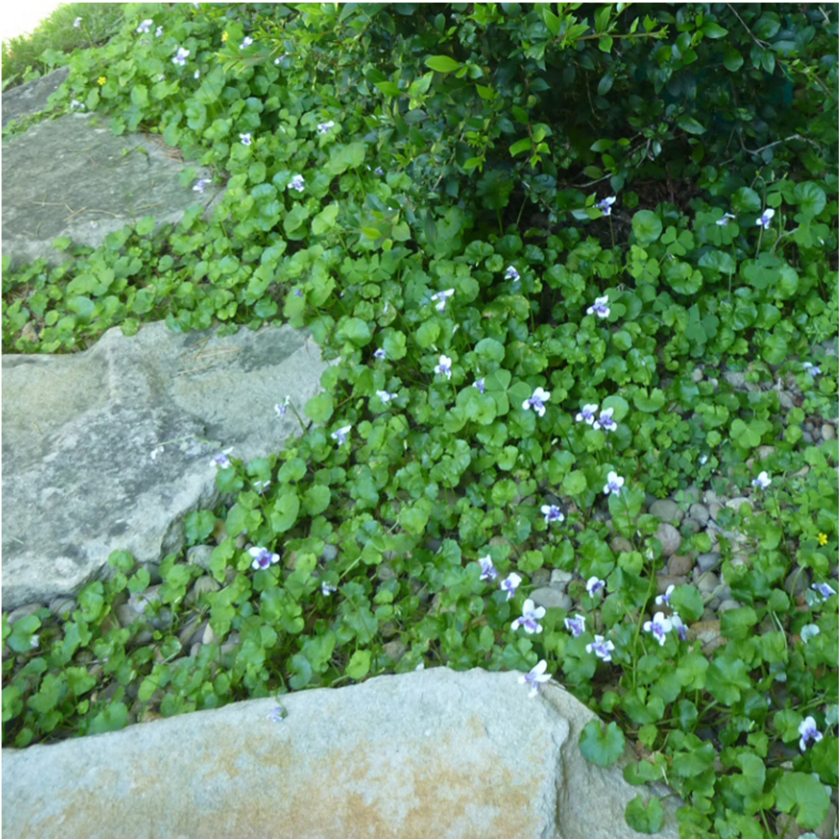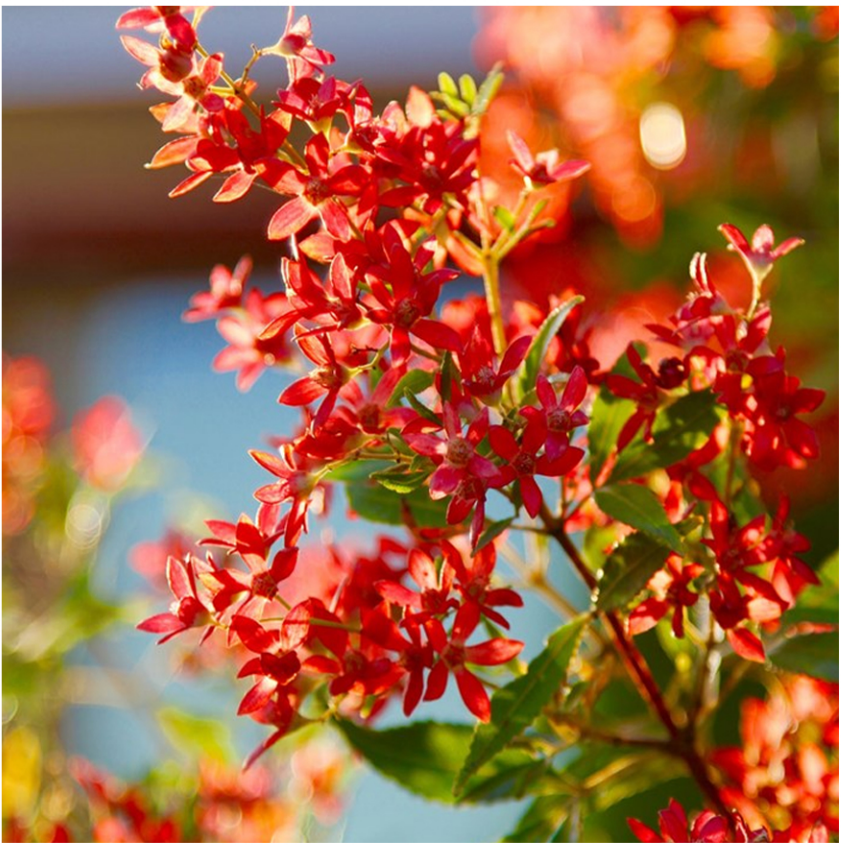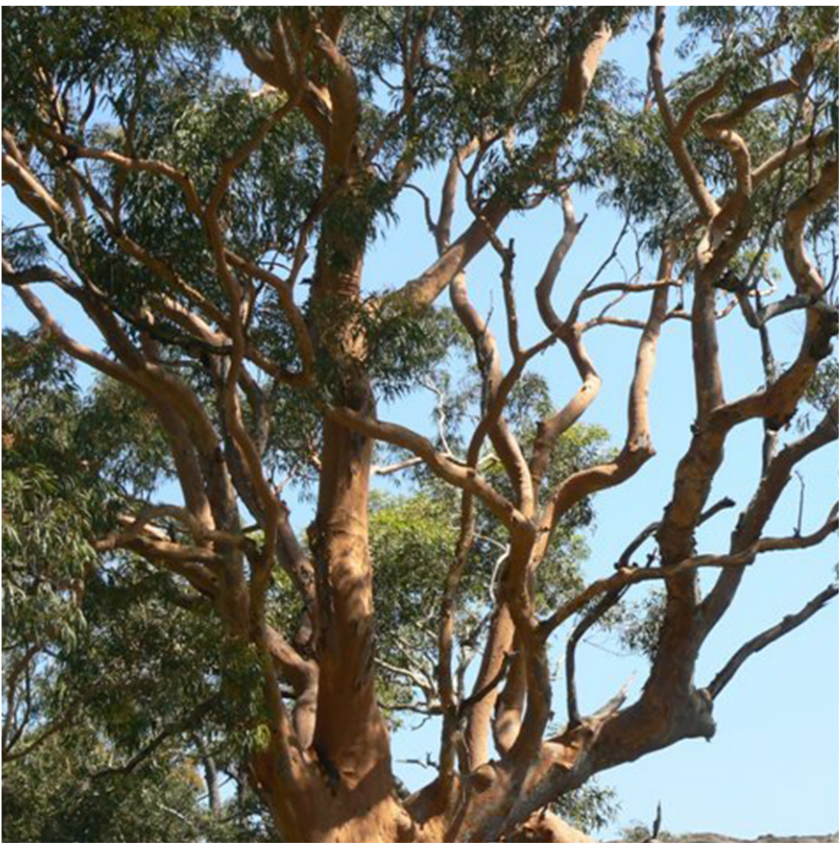


PLANT SCHEDULE AND CHARACTER

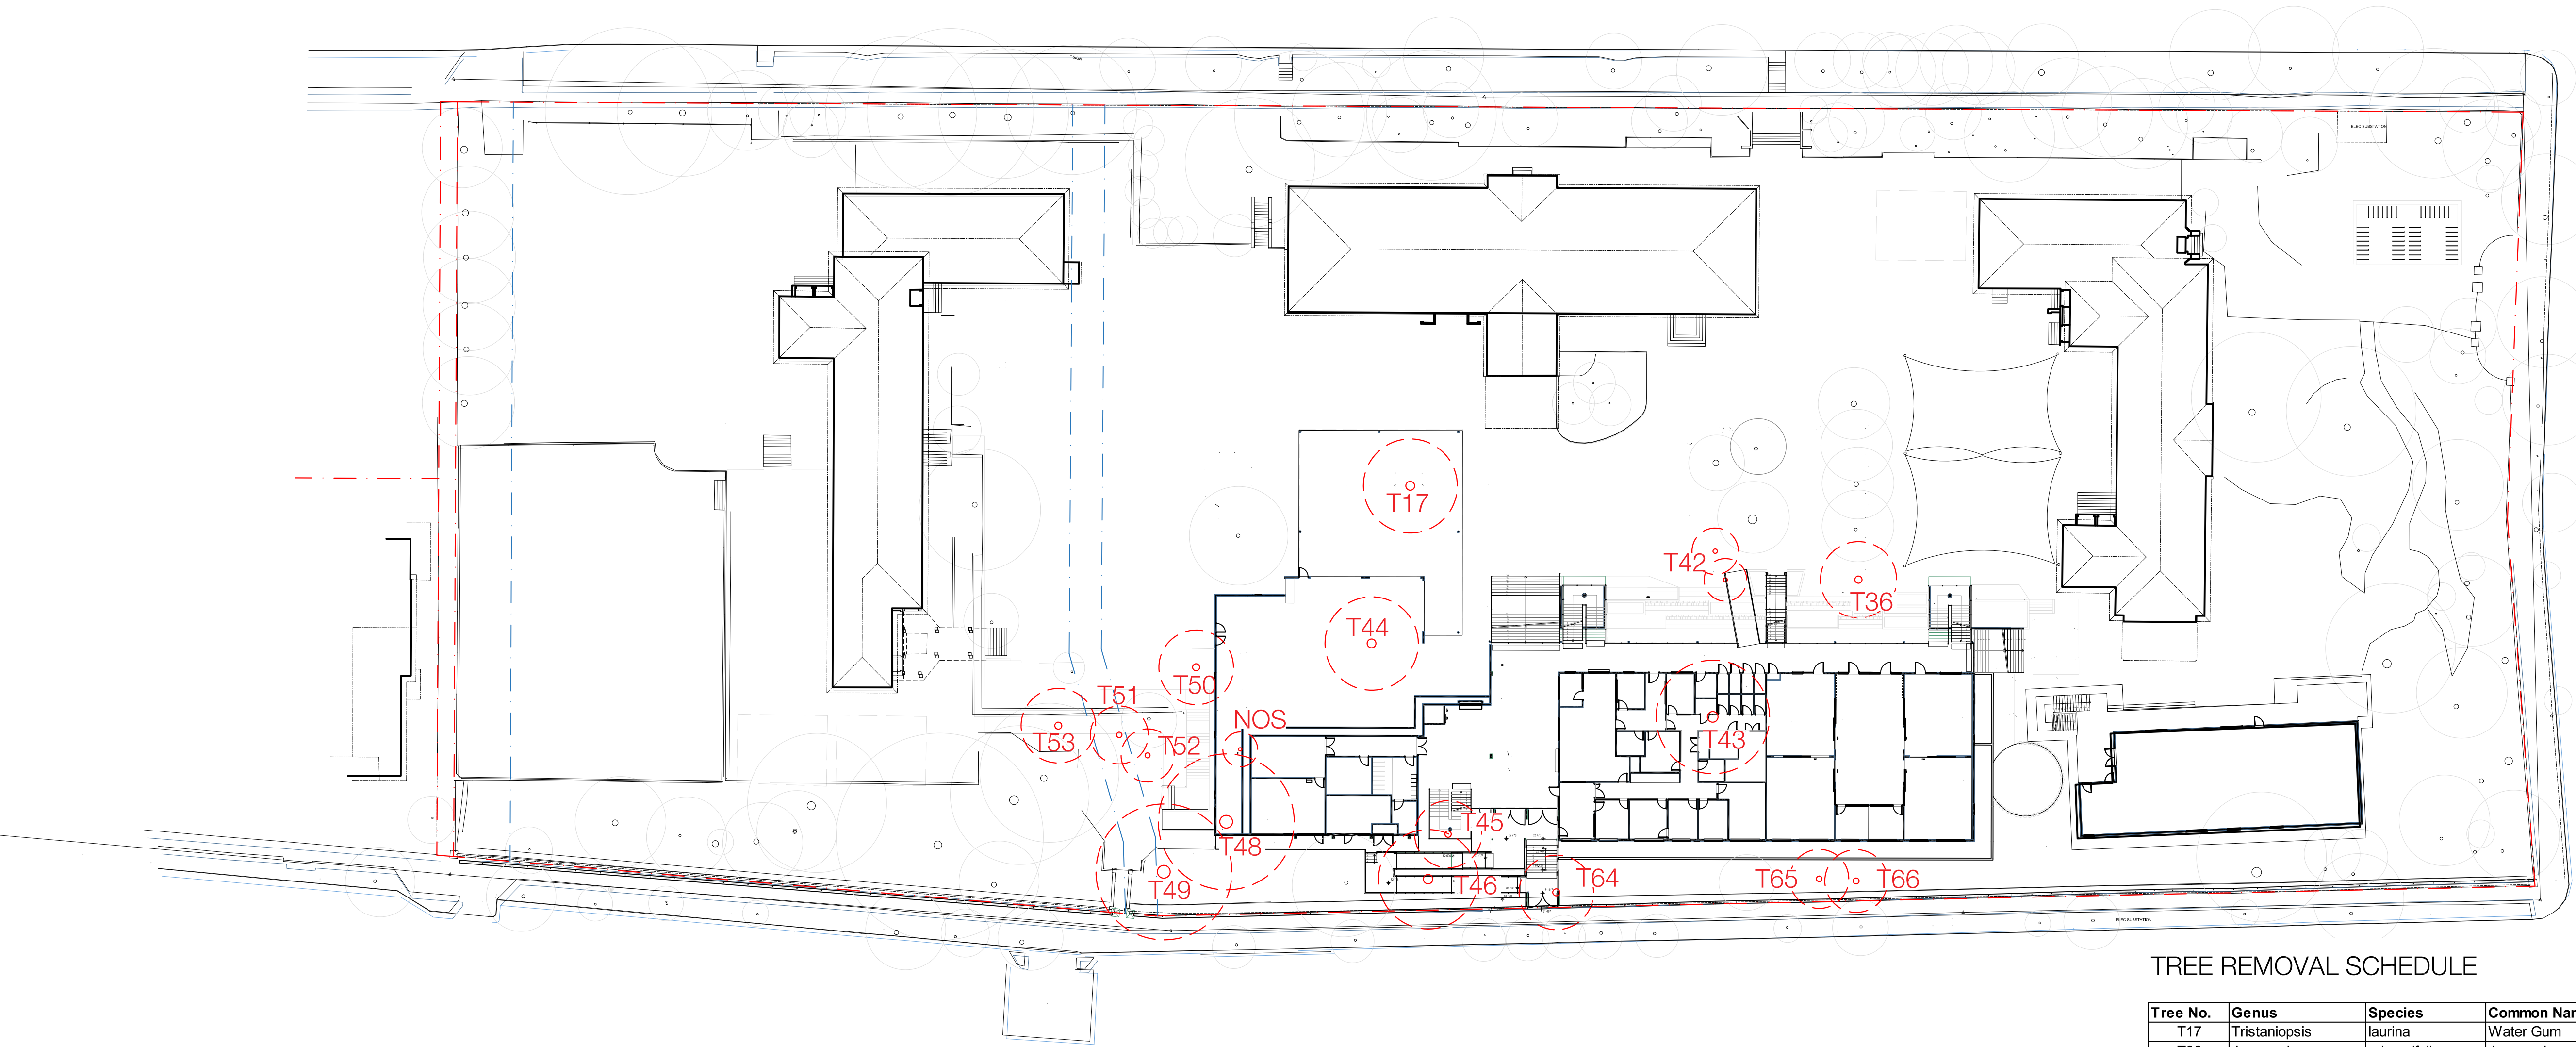

TREE REMOVAL SCHEDULE

Tree No.	Genus	Species	Common Name	Height	Spread	Significance	Removed
T17	Tristaniopsis	laurina	Water Gum	12	13	Medium	Y
T36	Jacaranda	mimosifolia	Jacaranda	9	10	Low - Medium	Y
T42	Lophostemon	confertus	Brush Box	10	3	Low	Y
T43	Eucalyptus	paniculata	Grey Ironbark	21	13	Medium - High	Y
T44	Eucalyptus	punctata	Grey Gum	15	7	Low - Medium	Y
T45	Liquidambar	styraciflua	Sweet Gum	12	6	Low - Medium	Y
T46	Eucalyptus	nicholii	Narrow-leaved Black Peppermint	11	8	Low	Y
T48	Melia	azedarach	White Cedar	10	13	Low - Medium	Y
T49	Pinus	radiata	Radiata Pine	18	11	Low	Y
T50	Syzygium	oleosum	Blue Cherry	11	5	Medium	Y
T51	Celtis	australis	European Nettle Tree	10	5	Low	Y
T52	Casuarina	cunninghamiana	River Sheoak	12	4	Low	Y
T53	Celtis	australis	Hackberry	10	8	Low	Y
T64	Erythrina	x sykesii	Indian Coral Tree	8	8	Low	Y
T65	Lagerstroemia	indica	Crepe Myrtle	6	6	Low	Y
T66	Schefflera	actinophylla	Umbrella Tree	7	7	Low	Y

*NOS refers to trees for removal which are not included in the arborist report.
Tree information as per arborist report prepared by Arboreport Vegetation Management consultants prepared August 2021.

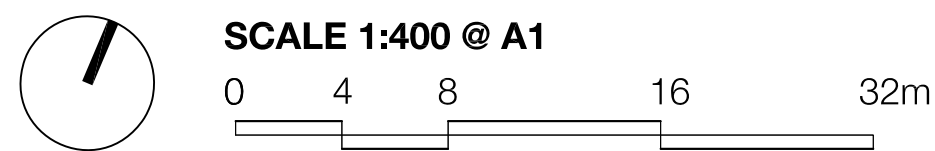

TREE RETENTION AND REMOVAL PLAN

LEGEND

SITE BOUNDARY

EXISTING TREE RETAINED

EXISTING TREE REMOVED

project: North Sydney Public School

client: NSW Education

date: 20.08.2021

revision: C

drawn: BH

checked: AL

TaylorBrammer

LA401

TAYLOR BRAMMER LANDSCAPE ARCHITECTS PTY LTD

218 Darling Street, Sydney, NSW, 2005

Copyright © Taylor Brammer Landscape Architects Pty Ltd.

