


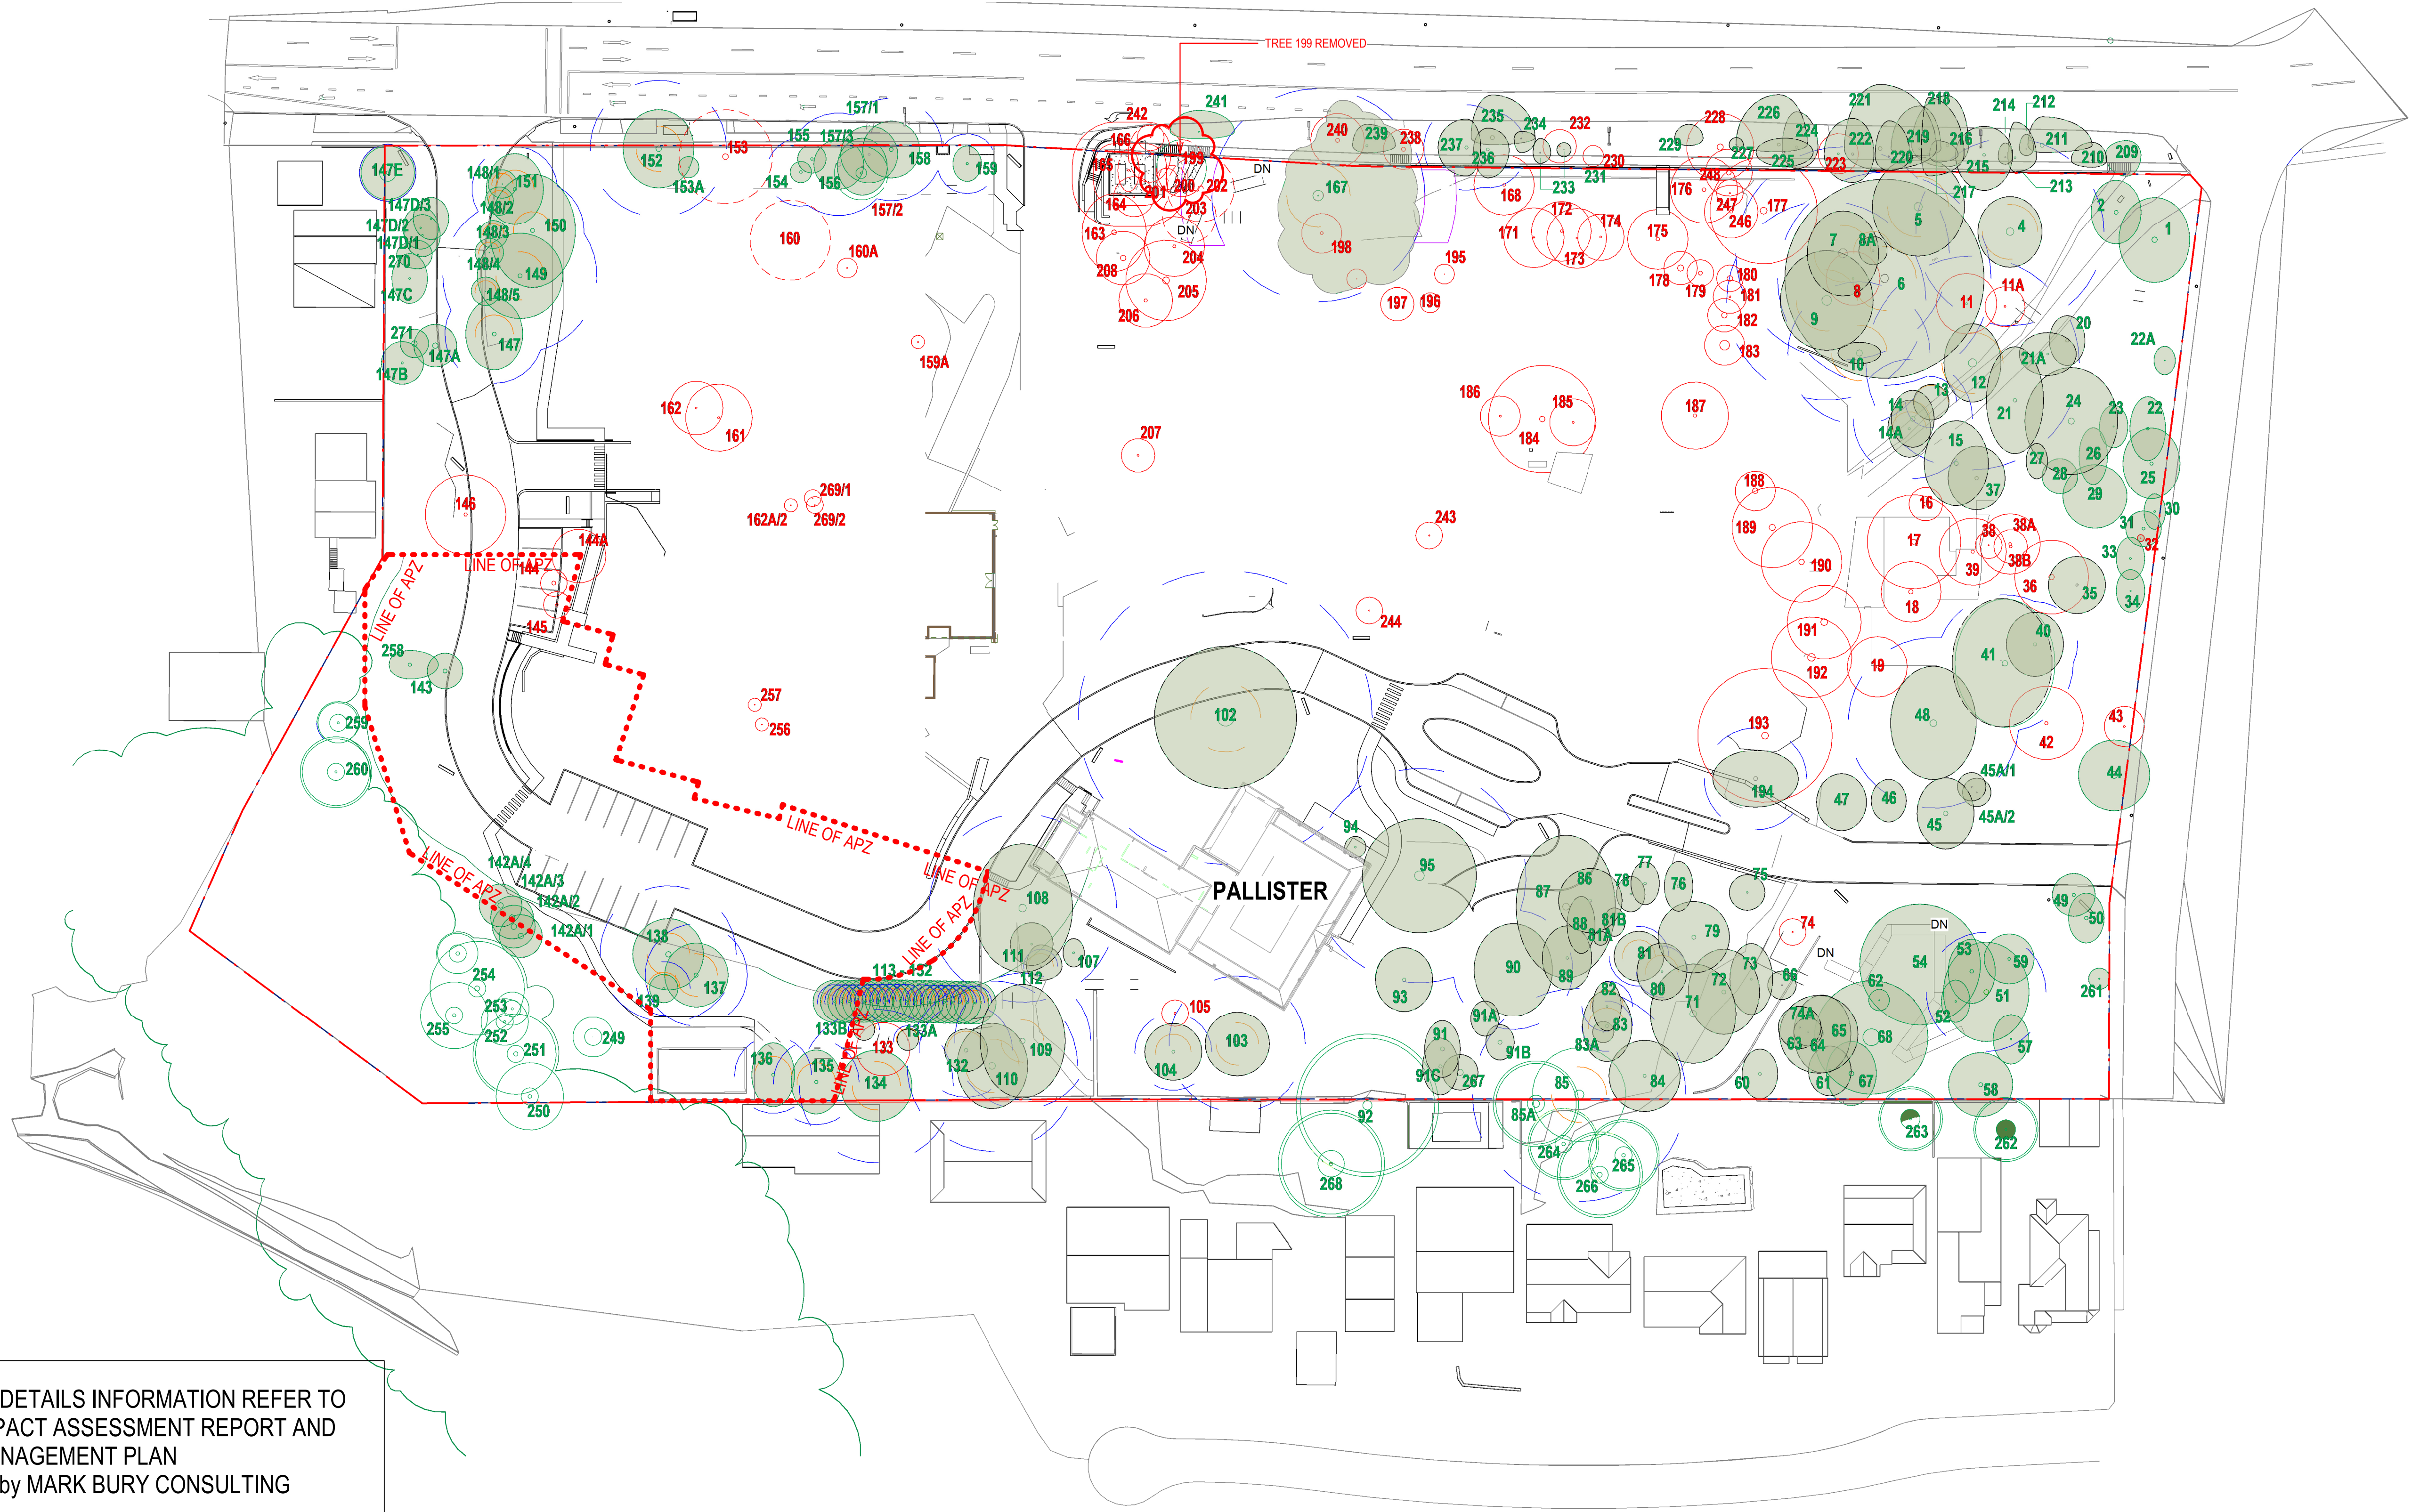


NB: FOR DETAILS INFORMATION REFER TO
TREE IMPACT ASSESSMENT REPORT AND
TREE MANAGEMENT PLAN
Prepared by MARK BURY CONSULTING


TREE RETENTION AND REMOVAL PLAN

HAMMONDCARE GREENWICH
RESPONSE TO SUBMISSION


LEGEND:

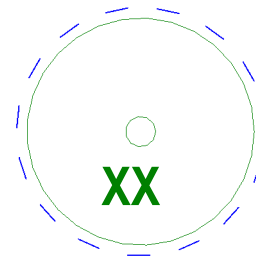

EXISTING TREE RETAINED
(TPZ shown blue)

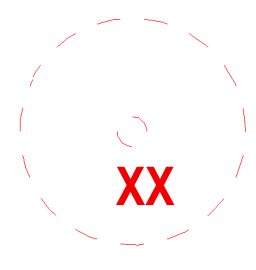

EXISTING TREE REMOVED

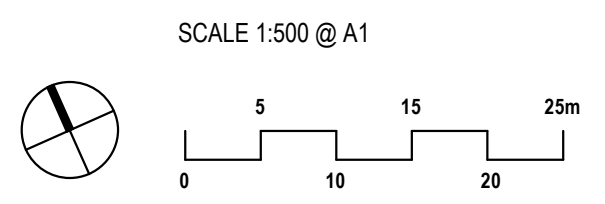

CLIENT: HAMMONDCARE	DRAWING: LA-001	REV: C	TaylorBrammer TAYLOR BRAMMER LANDSCAPE ARCHITECTS PTY LTD SYDNEY STUDIO 218 OXFORD STREET WOOLLAHRA NSW 2025 T: +61 2 9387 8855 F: +61 2 9387 8155 E: STONES@TAYLORBRAMMER.COM.AU Copyright of Taylor Brammer Landscape Architects Pty Ltd AEN 61 098 724 988
DATE: 28.02.2022	REV: MOD-TREE 199 removal	DATE: 11.09.2025	
JOB NO: 19-1655			
CHECKED: DMT			
DRAWN BY: ND DESIGNED BY: JH			




LANDSCAPE MASTERPLAN

HAMMONDCARE GREENWICH
RESPONSE TO SUBMISSION

LEGEND:

	EXISTING TREE RETAINED		SHURBS PLANTING		PROPOSED PLANTING		PROPOSED TURF		CONCRETE FOOTPATH		FEATURE ROCKS		APZ SHURBS AND GROUNDCOVER ONLY
	PROPOSED TREE		GROUNDCOVERS AREA		PROPOSED PEBBLE		PAVING AREA		PROPOSED SEATING AREA WITH SHADE STRUCTURE		FEATURE POTS		FULL RESTORATION

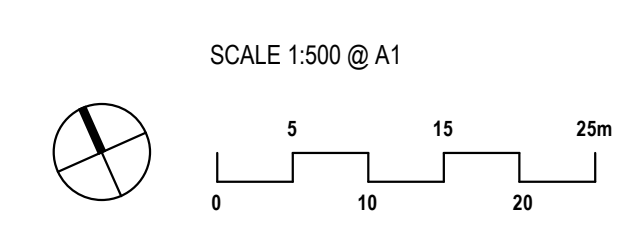

CLIENT: HAMMONDCARE
DATE: 28.02.2022
JOB NO: 19-1655
CHECKED: DMT
DRAWN BY: ND
DESIGNED BY: JH

DRAWING: **LA-100**
REV: MOD-Tier 199 removal

REV: **E**
DATE: 11.09.2025

TaylorBrammer
TAYLOR BRAMMER LANDSCAPE ARCHITECTS PTY LTD
SYDNEY STUDIO
218 OXFORD STREET
WOOLLAHRA NSW 2025
T: +61 2 9387 8855
F: +61 2 9387 8155
E: SYDNEY@TAYLORBRAMMER.COM.AU
Copyright of Taylor Brammer Landscape Architects Pty Ltd
AEN 61 098 724 988



DESIGN NOTES

- 1

Retained and enhanced tree canopy over valley view entry road.
- 2

Car park entry
- 3

Revegetation and bushfire management area refer plant schedule and instruction from VEGETATION MANAGEMENT PLAN prepared by TRAVERS BUSHFIRE & ECOLOGY
- 4

Contemplation and Yoga deck
- 5

Water feature and wayfinding signage
- 6

Small group sitting and resting area with pergola over
- 7

Community area with feature lawn and pergola
- 8


Community building
- 9

Feature planting to lobby

HAMMONDCARE GREENWICH
RESPONSE TO SUBMISSION

LEGEND:

EXISTING TREE RETAINED	SHURBS PLANTING	PROPOSED PLANTING	PROPOSED TURF	CONCRETE FOOTPATH	FEATURE ROCKS	APZ SHRUBS AND GROUNDCOVER ONLY
PROPOSED TREE	GROUNDCOVERS AREA	PROPOSED PEBBLE	PAVING AREA	PROPOSED SEATING AREA WITH SHADE STRUCTURE	FEATURE POTS	FULL RESTORATION

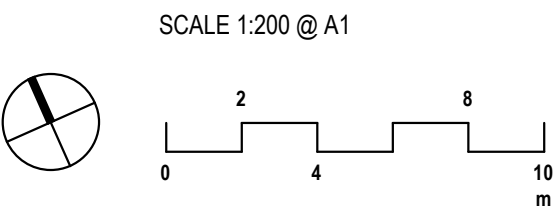

CLIENT: HAMMONDCARE
DATE: 28.02.2022
JOB NO: 19-1655
CHECKED: DMT
DRAWN BY: ND
DESIGNED BY: JH

DRAWING: LA-101
REV: MOD-Tier 199 removal
DATE: 11.09.2025

REV: E
DATE: 11.09.2025

OVERALL SITE PLAN 1/4

Planting Schedule - Trees & Shrubs						
Plant ID	Botanical Name	Common or cultivar Name	Mature Height (mm)	Spread (mm)	Pot Size	Qty
New Trees						
ACS	Chamaedorea seifrizii	Bamboo Palm	6000	4000	45L	3
AIT	Allocaasuarina torulosa	Forest Oak	15000	8000	100L	1
ANC	Angophora costata	Sydney Red Gum	15000	8000	100L	4
BAM	Backhousia myrtifolia	Grey myrtle, Ironwood	7000	4000	100L	1
CC	Cercis chinensis 'Avondale'	Carcis	3000	2000	100L	7
CEA	Ceratopetalum apetalum	Coachwood	15000	8000	100L	10
CEG	Ceratopetalum gummiferum	New Zealand Christmas Tree	4000	2000	75L	5
CF	Cercis 'Forest Pansy'	Forest Redbud	3000	2500	100L	3
CK	Cupaniopsis anacardioides	Tuckeroo	10000	6000	75L	2
CL	Citrus limon 'Eureka'	Eureka Lemon	3000	2000	45L	3
CV	Citrus sinensis 'Valencia'	Valencia Orange	3000	2000	45L	1
CY	Cyathea cooperi	Tree Fern	4000	2000	45L	75
EF-re	Crimson sentry acer	Acer 'Crimson sentry'	7000	5000	45L	6
EP	Eucalyptus pilularis	Blackbutt	7000	6000	100L	1
EUP	Eucalyptus piperita	Sydney Peppermint	15000	8000	100L	3
EUS	Eucalyptus saligna	Sydney Blue Gum	6000	4000	100L	2
FL	Ficus Lyrata	Fiddle Leaf	3000	1000	200mm	1
GF	Glochidion ferdinandii	Cheese Tree	10000	6000	100L	10
HF	Hymenosporum flavum	Native Frangipani	6000	4000	100L	12
HIR	Hibiscus rubra	Red Cottonwood	5000	3500	200L	8
LG	Lagerstroemia acoma	Crepe Myrtle	3000	3000	200L	5
LN	Laurus nobilis	Bay Tree	7000	2500	100L	2
LS	Lagerstroemia 'Sunset Magic'	Crepe Myrtle	4000	2500	100L	8
LZ	Lagerstroemia indica x fauriei 'Natchez'	Crepe Myrtle	5000	4000	100L	6
MG	Magnolia grandifolia 'Alta'	Magnolia	6000	3500	100L	24
MK	Magnolia "Kay Paris"	Magnolia	6000	3000	100L	2
ML	Magnolia Little Gem	Magnolia	6000	3000	100L	1
OL	Olea europaea	Watergum	3000	2000	100L	5
PE	Podocarpus elatus	Brown Pine	12000	7000	100L	2
PR	Prunus x 'Pink Snow Showers'	Weeping cherry	2000	3000	100L	6
PRE	Prunus Elvin	Plum Tree	3000	3000	100L	5
PS	Plumeria sp.	Fragipani	5000	5000	100L	9
PU	Pittosporum undulatum	Cheese Tree	4000	3000	100L	6
SGL	Syncarpia glomulifera	Turpentine Tree	15000	8000	100L	23
ST	Stenocarpus sinuatus	Firewheel tree	15000	9000	100L	9
TL	Tristanopsis laurina 'Luscious'	Watergum	7000	4000	100L	17
WA	Waterhousea floribunda	Waterhousea floribunda	10000	6000	100L	14
New Shrubs						
AA	Anthurium andraeanum	Flamingo Flower	500	400	300mm	2
AC	Arthropodium cirratum 'Matapouri bay'	NZ Rock Lily	500	700	200mm	1
AcL	Acacia longifolia	Sydney Golden Wattle	3000	3000	300mm	10
ADC	Acanthos cunninghamii	Woolly Bush	2000	1200	200mm	20
AG	Abelia x grandiflora Nana	Glossy Abelia	1200	1200	<varies>	19
AGV	Agave attenuata	Agave	1500	1500	300mm	21
AL	Acantarea sp.	Giant Bromeliad	1500	1500	300mm	126
ALA	Alcacia amzonica	Black Alcacia	600	600	200mm	30
ALB	Alcacia Baginda	Dragon scale	1000	500	300mm	11
ALM	Alcacia macrorrhizos	Giant Taro Plant	3000	1500	300mm	33
AM	Acanthus mollis	Bears Breech	900	900	200mm	90
AMI	Acmena "Minor"	Lilly Pilly	2500	1500	45L	39
AN	Acmena 'Goodbye neighbours'	Lilly Pilly	3000	1200	45L	219
AS	Asplenium australasicum	Birds Nest Fern	1200	1000	300mm	223
ASE	Aspidistra elatior	Cast Iron Plan	1000	800	200mm	134
ALUJ	Aucuba japonica 'crotinifolia'	Japanese laurel	3000	2000	300mm	17
AZ	Alpinia zerumbet 'Green Shell Ginger'	Shell Ginger	1000	1000	200mm	168
BA	Gardenia augusta 'Florida'	Gardenia	1000	700	200mm	5
BA-BC	Banksia spinulosa 'Birthday Candles'	Birthday Candles	400	800	<varies>	3
BA-HB	Pittosporum tobira 'Miss Muffet'	Miss Muffet	1500	700	300mm	10
BC	Buxus microphylla 'Topiary Cone Tall'	Japanese Box	600	600	200mm	5
BGS	Blechnum gibbum 'Silver Lady'	Silver Lady Fern	700	700	200mm	12
BL	Begonia listada	Striped Begonia	500	500	300mm	3
BR	Brunfelsia sp.	Brunfelsia	1500	900	300mm	111
BrE	Begonia Gryphon	Painted leaf Begonia	500	500	300mm	3
BrO	Breynia oblongifolia	Coffee Bush	2500	2000		12
BV	Babingtonia virgata	Health Myrtle 'Howie's Sweet Midget'	500	1000	<varies>	8
CaG	Casuarina glauca 'Cousin It'	She-oak	600	800	300mm	320
CAJ	Camellia japonica sp.	Camellia	2000	1000	300mm	22
CAM	Carissa macrocarpa "Desert Star"	Natal Plum	1000	1000	300mm	12
CB	Ceanothus x Blue Pacific	Californian Lilac	1500	1500	200mm	6
CEm	Cordylina Early Morning Diamond	Cordylina Early Morning Diamond	1800	1000	300mm	1
CG	Callistemon 'Great Balls of Fire'	Bottlebrush	1600	1200	300mm	146
CH	Chosya ternata	Mexican Orange Blossom	700	1200	200mm	23
CHE	Chamaedorea atrovirens	Cascade Palm	1400	900	<varies>	5
CHS	Chamaedorea seifrizii	Bamboo Palm	1500	1200	300mm	53
CM	Clivia miniata	Kaffir Lily	400	700	300mm	35
CN	Cordylina Black Night	Cordylina Black Night	2000	1000	300mm	24
COF	Cordylina fruticosa 'Kiwi Pride'	Cordylina	1500	1000	200mm	23
COS	Cordylina stricta	Slender Palm Lily	1111	1500	300mm	58
CS	Callistemon viminalis Slim	Bottle Brush	3000	1300	200mm	5
CST	Camellia japonica sp.	Camellia	2000	1000	<varies>	7
cIC	Cordylina terminalis 'Cobra'	Cordylina	800	500	300mm	5
CVG	Callistemon viminalis 'Green John'	Bottle Brush	600	600	300mm	9
CW	Casuarina 'Cousin It'	Greenwave Casuarina	1000	1000	300mm	17
CWA	Callistemon White Anzac	BottleBrush	1000	1200	300mm	56

Additional tree planting to replace T199 :

1 x ANC Angophora Costata 100L

Planting Schedule - Trees & Shrubs						
Plant ID	Botanical Name	Common or cultivar Name	Mature Height (mm)	Spread (mm)	Pot Size	Qty
CY	Cycas revoluta	Sago Palm	1000	1000	<varies>	17
CYT	Camellia japonica sp.	Camellia	2000	1000	300mm	1
DE	Doryanthes excelsa	Gymea Lily	1500	1200	300mm	94
DG	Dodonaea Viscosa Green	Green Hop Bush	2000	1500	300mm	8
DJ	Dracaena deremensis Bush Janet Craig	Dracaena Janet Craig	1200	1500	300mm	15
DOT	Dodonaea triquetra	Hopbush	3000	2000	45L	11
DOV	Dodonaea viscosa	Hopbush	3000	2000	45L	64
DT	Dichorysandra thyrsiflora	Blue Ginger	1500	1000	300mm	18
DV	Dichroa versicolour	Evergreen Hydrangea	2500	1200	300mm	8
DY	Dypsis lutescens	Golden Cane Palm	3000	1000	300mm	37
EI	Escallonia iveyi	Escallonia	2000	900	45L	47
EPE	Escallonia 'Pink Elle'	Escallonia	2000	1500	<varies>	17
FJ	Fatsia japonica	Japanese Aralia Indoor	1600	1600	200mm	26
GA	Gardenia augusta 'Florida'	Gardenia	1000	1500	200mm	77
GG	Gardenia 'Golden Magic'	Gardenia	2000	1500	300mm	2
GJ	Philodendron Xanxadu	Xanxadu	600	800	150mm	6
GM	Grevillea Moonlight	Moonlight Grevillea	3000	3000	300mm	1
GO	Goodenia Gold Cover	Hop Goodenia	800	700	200mm	69
HA-EW	Pittosporum tobira 'Miss Muffet'	Miss Muffet	1500	1000	<varies>	8
HA-PF	Pittosporum tobira 'Miss Muffet'	Miss Muffet	1500	900	300mm	2
HG	Heilmholtzia glaberrima	Stream Lily	1200	1200	300mm	21
HQ	Hydrangea quercifolia	Oak Leaf Hydrangea	1800	1500	300mm	22
HS	Hibiscus syriacus 'White Pillar'	White Pillar Rose of Sharon	2000	700	200mm	6
HY	Hymenosporum flavum 'Gold Nugget'	Dwarf Native Frangipani	800	800	<varies>	76
IA	Indigofera australis	Australian Indigo	2000	2000	300mm	21
JP	Jasminum polyanthum	Jasmine	1000	1000	200mm	53
LA	Lavandula angustifolia	English lavender	1000	600	200mm	36
LC	Lychnis coronaria	Rose Campion	600	600	150mm	16
LD	Lavandula dentata	Lavender	1000	875	300mm	42
LEP	Leptospermum polygalifolium	Tantoon	1500	1000	200mm	20
LIR	Ligularia reniformis	Tractor Seat Plant	1000	1000	300mm	11
LJ	Leucodendron 'Jester'	Pincushion	2000	1200	200mm	50
LK	Lepidozamia peroffskyana	Cycad Palm	2500	2500	300mm	24
LL	Leptospermum 'Cardwell'	Hedge Tea Tree	2000	900	200mm	47
LO	Loropetalum 'Plum Delight'	Chinese Fringe Flower	1500	1500	300mm	62
LO-PP	Loropetalum 'Plum Delight'	Chinese Fringe Flower	1500	1000	300mm	8
Lo-ta	Lomandra 'Tanika'	Mat Rush	500	400	200mm	67
LP	Leucadendron 'Pisa'	Proteaaceae	2000	1200	<varies>	5
MB	Mackaya bella	Forest Bell Bush	1500	1500	<varies>	6
MC	Little Dugald	Metrosideros collina	1000	1000	<varies>	12
MCC	Myrtus communis Compacta Compacta	Myrtus	1000	800	200mm	12
MCO	Agave attenuata	Agave	1500	1500	300mm	12
NA	Rhapis excelsa	Lady Palm	2000	600	300mm	6
NL	Notelaea longifolia	Large Mock-olive	2000	2000	45L	12
PC	Phormium cookianum	New Zealand Flax Red	1200	1200	300mm	24
PG	Pelargonium graveolens var.	Scented Geranium Variegated Mint Rose	500	600	200mm	1
PhS	Philodendron shangri la	Philodendron	1000	1000	300mm	3
PI	Pittosporum tobira 'Miss Muffet'	Miss Muffet	1500	1000	300mm	116
PJ	Pandorea jasminoides 'Southern Belle'	Bower Vine	3000	400	150mm	3
PoS	Polyscias sambucifolia	Elderberry Panax	1500	2000	45L	12
PRC	Philodendron 'Rojo congo'	Philodendron	1000	1200	300mm	106
PT	Pieris temple bells	Lavender	1000	875	300mm	3
PX	Philodendron Xanxadu	Xanxadu	600	800	200mm	263
PXG	Phormium tennax Green	New Zealand Flax Green/ Red	1500	900	200mm	83
PXR	Phormium tennax Red	New Zealand Flax Red	1500	900	300mm	29
RC	Rhaphiolepis indica "Cosmic White"	Raphiolepis	1000	1000	200mm	20
REX	Rhapis excelsa	Lady Palm	2000	1500	<varies>	102
RH	Rhaphiolepis 'snow maiden'	Rhaphiolepis	1000	1000	200mm	550
Rh-an	Rhodanthe anthemoides 'Southern Stars'	Paper Daisy	400	600	300mm	16
RL	Rhaphiolepis 'Little Bliss'	Raphiolepis	1000	1000	300mm	6
RO	Rosmarinus officinalis 'Tuscan Blue'	Rosemary	600	800	300mm	20
RT	Russelia Tangerine Falls	Firecracker plant	1000	1200	<varies>	33
SA	Strobilanthes anisophyllus	Goldfussia	900	900	200mm	62
SAN	Salvia nemorosa	Sage	1500	800	150mm	5
SC	Santolina chamaecyparissus	Cotton Lavender	400	450	300mm	57
SG	Strobilanthes gossypinus	Persian Shield	1200	1200	300mm	126
SR	Strelitzia reginae	Bird of Paradise	800	600	300mm	88
Stg	Strobilanthes gypsophila	Persian Shield	900	900	<varies>	2
SY-PI	Verbena bonariensis	Purpletop vervain	2000	800	<varies>	4
SYC	Syzygium 'Cascade'	Lilly Pilly	2000	1500	300mm	58
TI	Tibouchina 'Peace baby'	White Tibouchina	600	600	200mm	80
TJ	Trachelospermum jasminoides 'Tricolor'	Tricolor Jasmine	3000	400	300mm	17
TS	Telopea speciosissima	Waratah	2000	1000	300mm	19
VEA	Verbena bonariensis	Purpletop vervain	2000	800	300mm	14
VR	Vireya rhododendron	Tropical Rhododendron	700	700	200mm	32
VT	Viburnum tinus	Laurestine	3000	1200	45L	16
VW	Westringia 'Wynyabbie Gem'	Coastal Rosemary	1000	1000	300mm	24
XA	Agave attenuata	Agave	1500	1500	300mm	6
ZF	Zamia furfuracea	Cardboard Palm	1000	1500	300mm	7

Planting Schedule - Groundcover Areas						
Groundcover ID	Botanical Name	Common Name	Mature Height (mm)	Spread (mm)	Pot Size	Qty
Al-de	Alternanthera dentata	Little Ruby	300	600	200mm	283
Al-li	Alternanthera 'little ruby'	Little Ruby	300	300	150mm	11
An-an	Anthurium andraeanum	Painter's-palette	200	200	100mm	87
An-gr	Anethum graveolens	Dill	500	600	200mm	9
An-hy	Anemone x hybrida	Japanese windflowers	1000	800	150mm	70
An-ma	Anemone Marchenfee	Windflower	600	1000	150mm	117
Ar-ab	Artemisia absinthium	Wormwood	200	500	100mm	0
As-si	Astelia 'Silver Spears'	Silver Spear	200	300	150mm	245
BA	Banksia sentinel					6
Bl-nu	Blechnum nudum	Fishbone Water Fern	500	300	150mm	181
bu-bu	Bulbine bulbosa	Bulbine Lily	750	400	150mm	1124
CA-CG	Crassula curly grey					6
CA-CO	Crassula ovata compact	Jade plant	1500	1000		5
Ca-gl	Carpobrotus glaucescens	Pigface	200	500	200mm	1373
Ca-gr	Carissa 'Green Carpet'	Natal Plum	300	1000	150mm	39
CG-GL	Carpobrotus glaucescens	Pig Face	200	500	200	2
Ch-va	Chlorophytum Variegated	Variegated Spider Plant	300	400	100mm	130
Cl-mi	Clivia miniata	Clivia	600	600	200mm	651
Rh-di	Cotyledon orbiculata 'Blue Waves'	Pig's ear	300	700	150mm	100
Co-vo	Convolvulus sabatius	Blue rock bindweed	200	300	100mm	170
DE-CO	Delosperma cooperi					80
Di-em	Dichondra 'Emerald Falls'	Emeral Falls	100	1000	150mm	526
Di-SF	Dichonra repens 'Silver Fall	Silver Fall	100	200	100mm	1614
Di-su	Disphylum Sunpetch	Rounded Noon Flower	150	600	200mm	621
Di-te	Dianella tasmanica 'Tasmanica'	Dianell	500	500	200mm	241
ER-BU	EREMOPHILA BLUE HORIZON		500	2000		5
ER-GU	Eremophila Nivea Gubburrarbells		500	2000		7
Er-ka	Eriogen karvinskianus	Seaside Daisy	500	1000	200mm	105
Gr-ro	Grevillea 'Poondra Royal Mantle'	Prostrate Grevillea	300	1000	150mm	60
Ha-me	Hardenbergia 'Meema'	Native Sarspanilla	300	600	150mm	1163
Ho-li	Hosta sp. (Lime Green)	Hosta	200	200	100mm	3
Ho-sp	Hosta sp.	Hosta species	100	200	100mm	0
KA-OR	Kalanchoe orgyalis	Copper spoons	200	200	200	2
ke-ru	Kennedia rubicunda	Dusky Coral Pea	400	3000	150mm	1228
La-de	Lavender dentata	Lavender	800	800	150mm	6
La-ma	Lamium maculatum	Dead Nettle	200	200	100mm	9
La-or	Lamium 'Orchid frost'	Orchid Frost Deadnettle	100	200	150mm	0
LI-MA	Liriope muscari amethyst	Liriope	400	400	150mm	13
LI-li	Liriope 'LIRI'	Liriope	300	400	150mm	1213
LI-ma	Linum marginale	Native Flax	400	300	200mm	406
<varies>	Liriope muscari 'Evergreen Giant'	Liriope	600	500	200mm	2335
LI-PP	Liriope pink pearl		250		250	7
LI-VA	Liriope muscari variegata		300	400		18
LO-PP	Loropetalum Purple Pixie	Chinese fringe-flower	1000	500	150mm	29
LY-Mp	Myoporum parvifolium 'Yareena'	Myoporum	100	1000	200	16
Na-fl	Nandina domestica Flirt	Nandina	300	400	150mm	105
pe-au	Pelargonium australe	Coastal geranium	200	600	200mm	1221
Pe-le	Peperomia Lemon Lime	Baby Rubber Plant	300	300	150mm	8
PH-LP	Philodendron little phil					11
Ph-pr	Philodendron x hybrid 'Prince of Orange'	Philodendron	400	500	150mm	5
Ph-xa	Philodendron Xanxadu	Xanxadu	1000	800	200mm	78
Po-po	Poa poliformis	Blue Tussock Grass	800	1000	200mm	1363
Pr-pe	Pratia pedunculata	White star creeper	100	1000	150	661
Pr-ro	Prostanthera rotundifolia	Native Oregano	500	500	200mm	6
RAt-se	Atriplex semibaccata	Creeping saltbush	200	200	150mm	131
RCA-GL	Carpobrotus glaucescens	Pig Face	100	600	100mm	1625
REU-my	Euphorbia myrsinites	Myrtle spurge	200	200	150mm	522
RKA-or	Kalanchoe orgyalis	Copper spoons	200	200	150mm	717
RMY-pa	Myoporum parvifolium 'Yareena'	Myoporum	100	1000	100mm	2219
<varies>	Russelia equestriformis	Firecracker plant	1000	1000	200mm	1107
RSe-ma	Senecio mandraliscae	Blue chalksticks	200	200	100mm	679
RSe-sp	Sedum spectabile Autumn Joy	Stonecrop	200	200	100mm	502
Rh-an	Rhodanthe anthemoides 'Southern Stars'		400	400	100mm	220
Rh-AU	Rhagodia Aussie Flat Bush					63
RH-AU	Rhoeo discolor	Moses-in-the-cradle	200	300	100mm	764
Rh-sp	Rhagodia spinescens	Spiny Saltbush	500	1500	150mm	1396
Ro-of	Rosemary officinalis	Rosemary	600	600	150mm	393
RO-PR	Rosmarinus prostrata	Rosemary	200			42
SA-as	Salvia African Sky	Salvia	900	700	150mm	0
Sc-sh	Santolina chamaeyparissus	Yellow Button	600	500	150mm	34
Sc-hu	Scaevola humilis 'Purple fusion'	Flowering scaevola	200	600	100mm	2175
SE-MA	Senecio mandraliscae	Blue chalksticks	200	200	200	19
<varies>	Senecio serpens	Blue Chalk Stick	200	200	100mm	390
SE-SP	Sedum spectabile Autumn Joy	Stonecrop	200	200	200	6
SY-wh	Synгоним 'White butterfly'	Arrowhead plant	200	300	150mm	60
Th-si	Thymus 'Silver Posie'	Common Thyme	300	400	150mm	50
Tu-vi	Tulbaghia violacea	Society Garlic	400	400	150mm	62
V-hi	Viola hederacea	Native Violet	100	200	100mm	1569
Zo-hu	Westringia fruticosa 'Low Horizon'	Westringia	300	700	150mm	49
Zo-te	Zoysia tenuifolia	No mow grass	100	200	150mm	0

