

PUBLIC OPEN SPACE
2,763 m²

COMMUNAL OPEN SPACE
626 m²

~~COMMUNAL OPEN SPACE~~
447 m²

COMMUNAL OPEN SPACE
309 m²

COMMUNAL OPEN SPACE
260 m²

COMMUNAL OPEN SPACE
514 m²

LANDSCAPE TO
UPDATED

STURT STREET

STURT STREET

MANSON STREET

LEGEND

TOTAL OPEN SPACE - 5,810m²

COMMUNAL OPEN SPACE - 3,047m²


PUBLIC OPEN SPACE - 2,763m²

* SITE AREA EXCLUDES RE1 PUBLIC RECREATION ZONE

DEVELOPMENT APPLICATION

DATE	Issue Name	BY	CHK	N
19/08/2020	DEVELOPMENT APPLICATION			A
28/03/2022	DEVELOPMENT APPLICATION			B
10/10/2022	DRAFT DEVELOPMENT APPLICATION			C
14/10/2022	DEVELOPMENT APPLICATION	AH	GH	D
10/07/2023	DEVELOPMENT APPLICATION	AH	RP	E
11/09/2023	DEVELOPMENT APPLICATION	AH	RP	F
10/12/2023	FOR INFORMATION	AH	RP	G
20/10/2025	DEVELOPMENT APPLICATION	AH	RP	H

CONSULTANTS		
MASTERPLAN	☐	BATES SMART T: 02 8584
URBAN & LANDSCAPE	☐	HASSELL T: 02 9191
CIVIL ENGINEER	☐	J WYNDENHAM PRICE T: 02 4720
CP/ED / HERITAGE / TOWN PLANNING	☐	URBIS T: 02 8233
TRAFFIC ENGINEER	☐	ASON GROUP T: 02 9083
FIRE ENGINEER	☐	AFFINITY FIRE T: 02 9194
ENVIRONMENTAL SERVICES	☐	ENVIRONMENTAL EARTH SERVICES T: 02 9822
GEOTECHNICAL ENGINEER	☐	JK GEOTECHNICS T: 02 9868
MIP SERVICES	☐	DSE T: 02 9416
BCA-PCA	☐	CITY PLAN T: 02 8270

 [illegible]

Level 4, 222 Clarence St
Sydney NSW 2000 Australia

Plus Architecture Pty. Ltd
ACN 600506303



plus
architecture

Melbourne Sydney
Brisbane Western Australia
Christchurch Auckland

Telephone +61 2 8823 7000
Instagram #plusarchitecture

Nom. Registered
Architect (NSW): Amit Julka 100022

arch@plusarchitecture.com.au
www.plusarchitecture.com

PROJECT
**Teloepa Masterplan
Lot 5-7 Teloepa 2117
Stage 1A Residential**

In accepting and utilizing this document the recipient agrees that #### ACN ####, retain all common law, statutory law and other rights including copyright and intellectual property rights. The recipient agrees not to use this document for any purpose other than its intended use; to waive all claims against #### resulting from unauthorized changes; or to use the document on other projects without the prior written consent of ####. Under no circumstances shall transfer of this document be deemed a sale. #### makes no warranties of fitness for any purpose. The Builder/Contractor shall verify job dimensions prior to any work commencing. Figured dimensions shall take precedence.


DRAWING TITLE
**OPEN SPACE
CALCULATION**

SCALE
1:500 @A1
DATE
10/15/2025
DRAWN
AH
JOB NO.
2032

PLOT DATE 11/4/2025
CHECKED RP
DRAWING NO. PLA-AR-DA035

REVISION

H

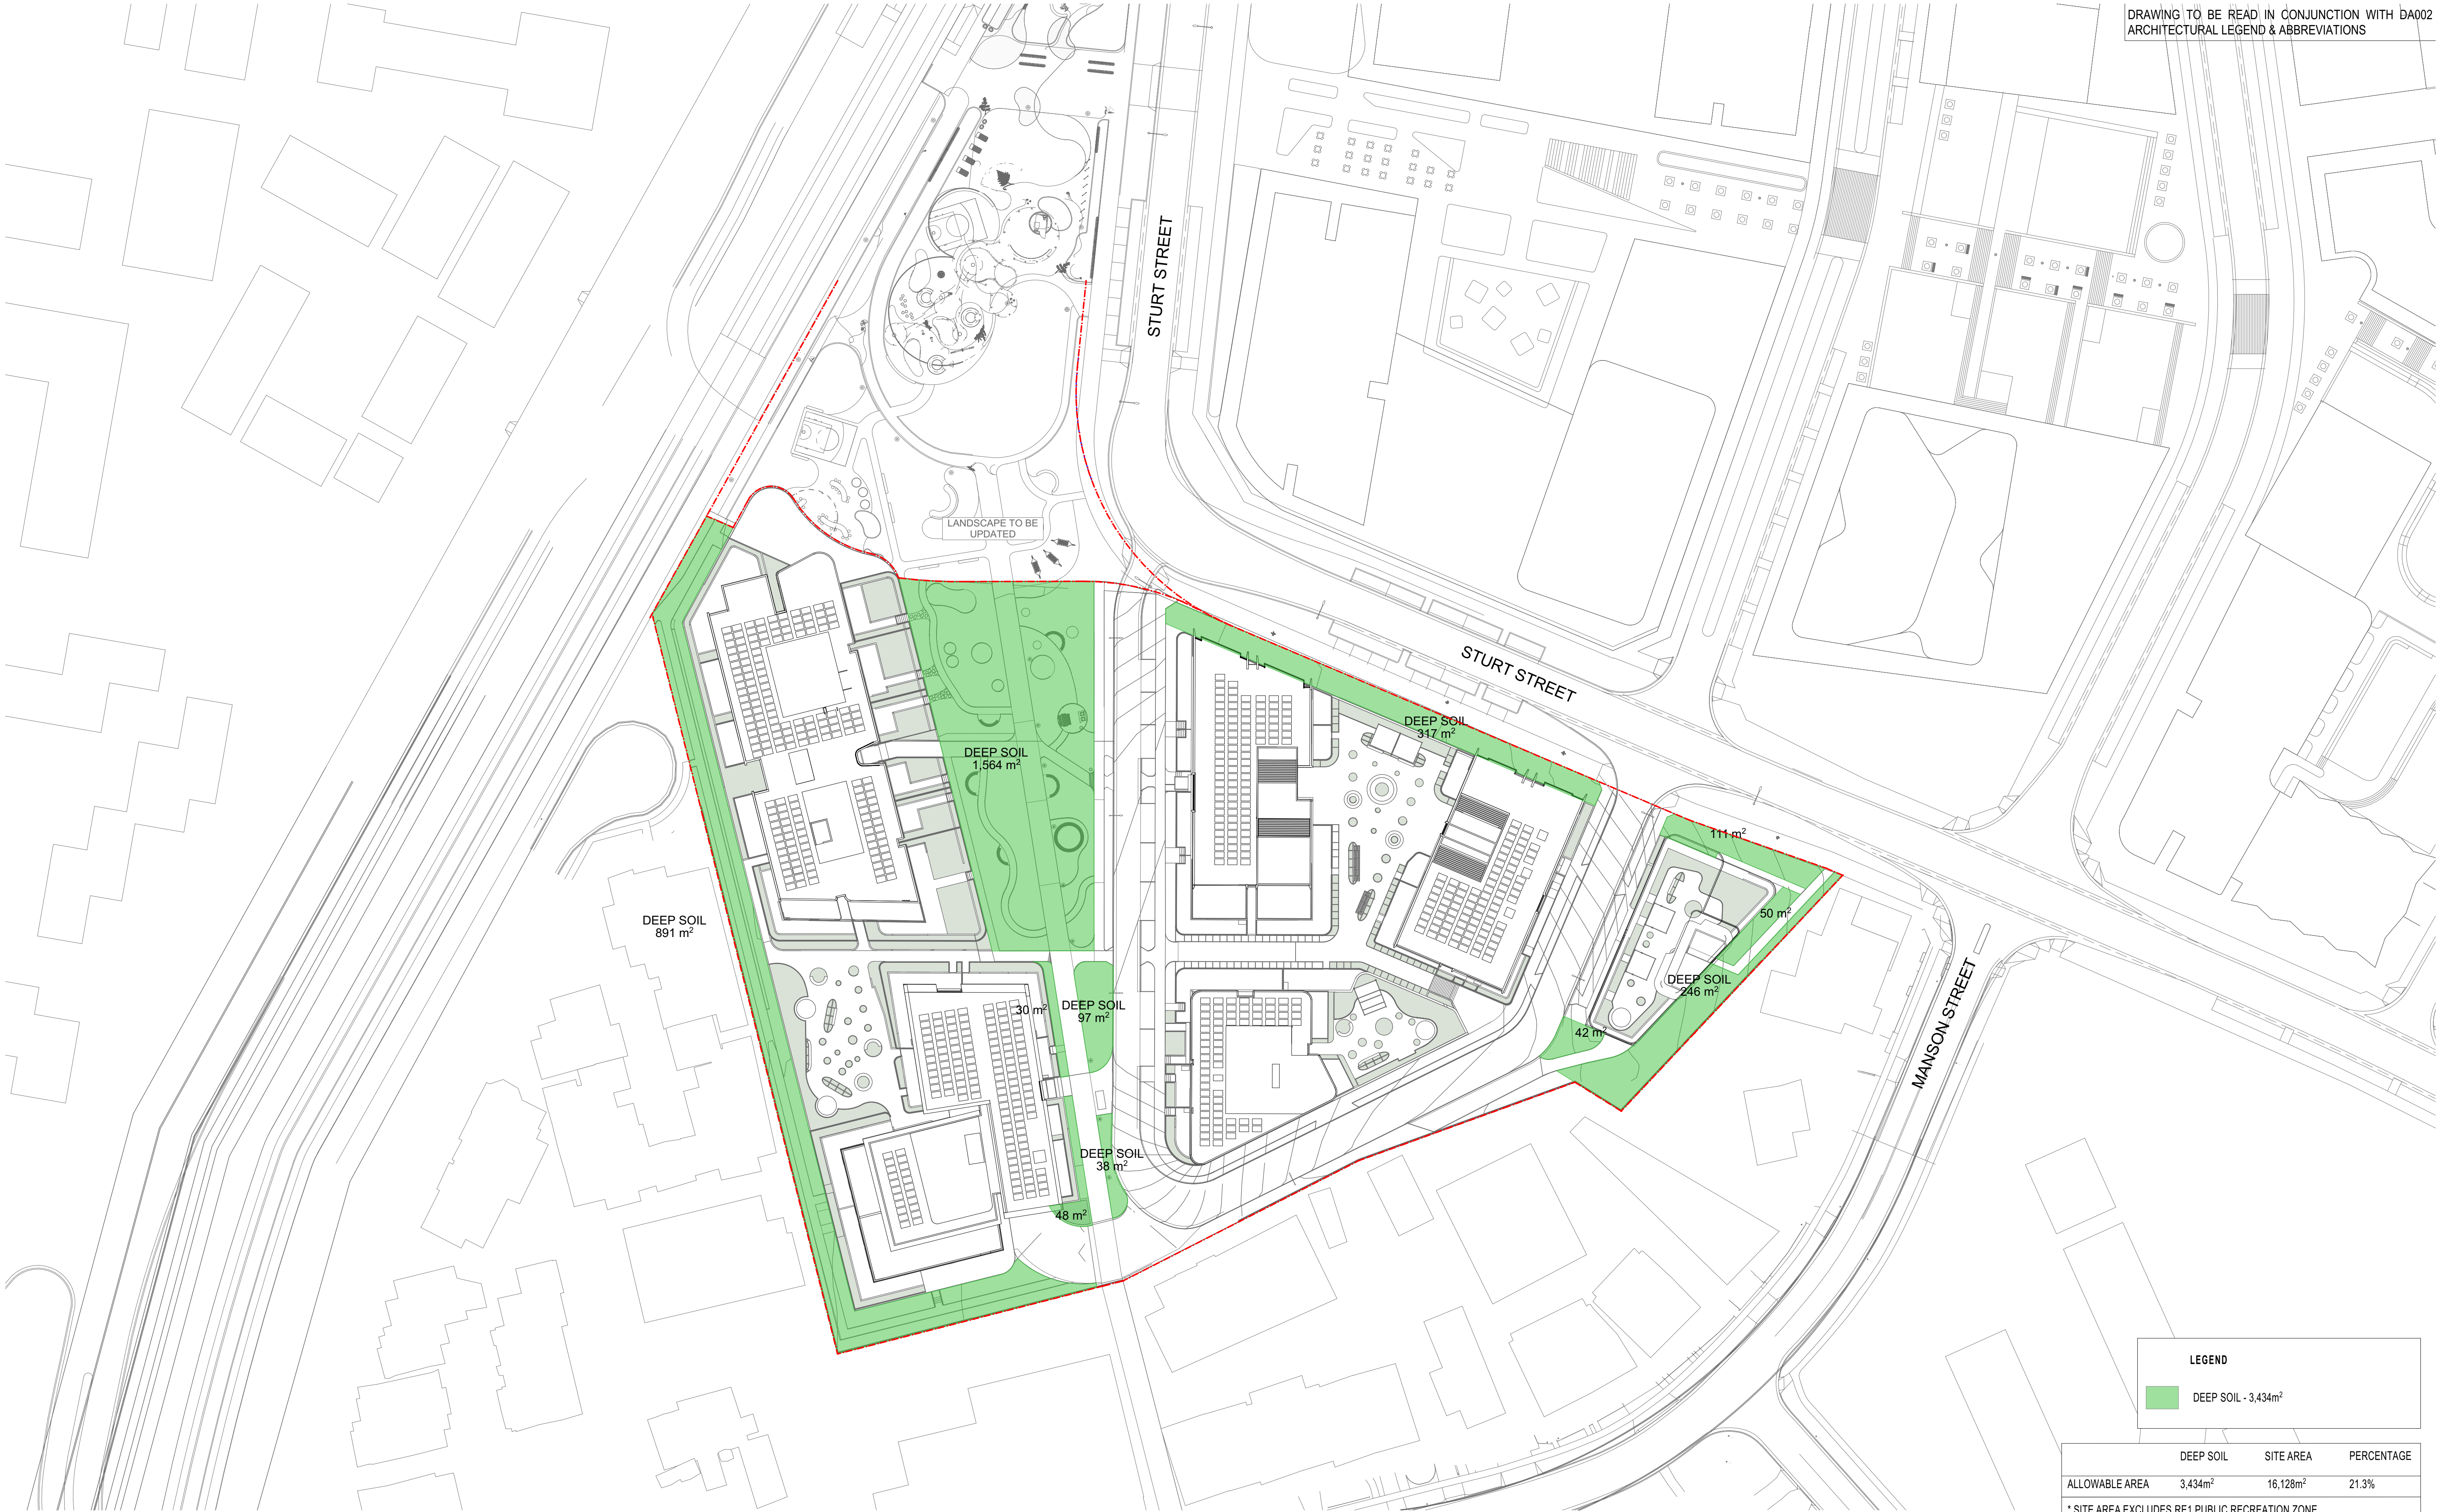


DEEP SOIL CALCULATION
SCALE: 1:500@A1

DATE	Issue Name	BY	CHK	NO.
19/08/2020	DEVELOPMENT APPLICATION			A
28/03/2022	DEVELOPMENT APPLICATION			B
10/10/2022	DRAFT DEVELOPMENT APPLICATION			C
14/10/2022	DEVELOPMENT APPLICATION	AH	GH	D
10/07/2023	DEVELOPMENT APPLICATION	AH	RP	E
11/09/2023	DEVELOPMENT APPLICATION	AH	RP	F
10/12/2023	FOR INFORMATION	AH	RP	G
20/10/2025	DEVELOPMENT APPLICATION	AH	RP	H

CONSULTANTS			
MASTERPLAN	☐	BATES SMART	T: 02 8354 5100
URBAN & LANDSCAPE	☐	HASELL	T: 02 9101 2000
CIVIL ENGINEER	☐	J WINDENHAM PRINCE	T: 02 4720 5360
CPED / HERITAGE / TOWN PLANNING	☐	URBIS	T: 02 8233 7621
TRAFFIC ENGINEER	☐	ASON GROUP	T: 02 9083 6601
FIRE ENGINEER	☐	AFFINITY FIRE	T: 02 9194 0590
ENVIRONMENTAL SERVICES	☐	ENVIRONMENTAL EARTH SCIENCES	T: 02 9922 1777
GEOTECHNICAL ENGINEER	☐	JK GEOTECHNICS	T: 02 9888 5000
MEP SERVICES	☐	DSE	T: 02 9416 1177
BCA-PCA	☐	CITY PLAN	T: 02 8270 3500

CONSULTANTS			
ACCESSIBILITY	☐	WALL TO WALL CONSULTING	T: 0402 550 570
ACOUSTIC	☐	WHITE NOISE CONSULTING	T: 0408 728 503
STRUCTURAL ENGINEER	☐	ROBERT BIRD	T: 02 8246 2300
WASTE MANAGEMENT / WIND CONSULTANT	☐	SLR	T: 02 9420 8166

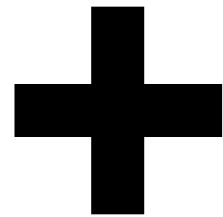

Level 4, 223 Clarence St
Sydney NSW 2000 Australia
ACN 600506303

plus
architecture
Melbourne
Brisbane
Christchurch
Sydney
Western Australia
Auckland
Telephone
Instagram
+61 2 8823 7000
#plusarchitecture
Nom. Registered
Architect (NSW): Amit Julka 10002
arch@plusarchitecture.com.au
www.plusarchitecture.com.au

PROJECT
Telopea Masterplan
Lot 5-7 Telopea 2117
Stage 1A Residential

DRAWING TITLE
DEEP SOIL CALCULATION

In accepting and utilising this document the recipient agrees that #B#B ACN #B#B, remain all current law, statutory law and other rights including copyright and intellectual property rights. The recipient agrees not to use this document for any purpose other than its intended use, to waive all claims against #B#B resulting from unauthorised changes, or to reuse the document or other projects without the prior written consent of #B#B. Under no circumstances shall transfer of this document be deemed a sale. #B#B makes no warranties of fitness for any purpose. The Builder/Contractor shall verify job dimensions prior to any work commencing. Figured dimensions shall take precedence over scaled work.

SCALE
1:500 @A1
DATE
10/15/2025
DRAWN
AH
JOB NO.
20320

PLOT DATE
11/4/2025
CHECKED
RP
DRAWING NO.
PLA-AR-DA0351

REVISION
H

LEGEND


DEEP SOIL - 3,434m²

	DEEP SOIL	SITE AREA	PERCENTAGE
--	-----------	-----------	------------

ALLOWABLE AREA	3,434m ²	16,128m ²	21.3%
----------------	---------------------	----------------------	-------

* SITE AREA EXCLUDES RE1 PUBLIC RECREATION ZONE

DEVELOPMENT APPLICATION

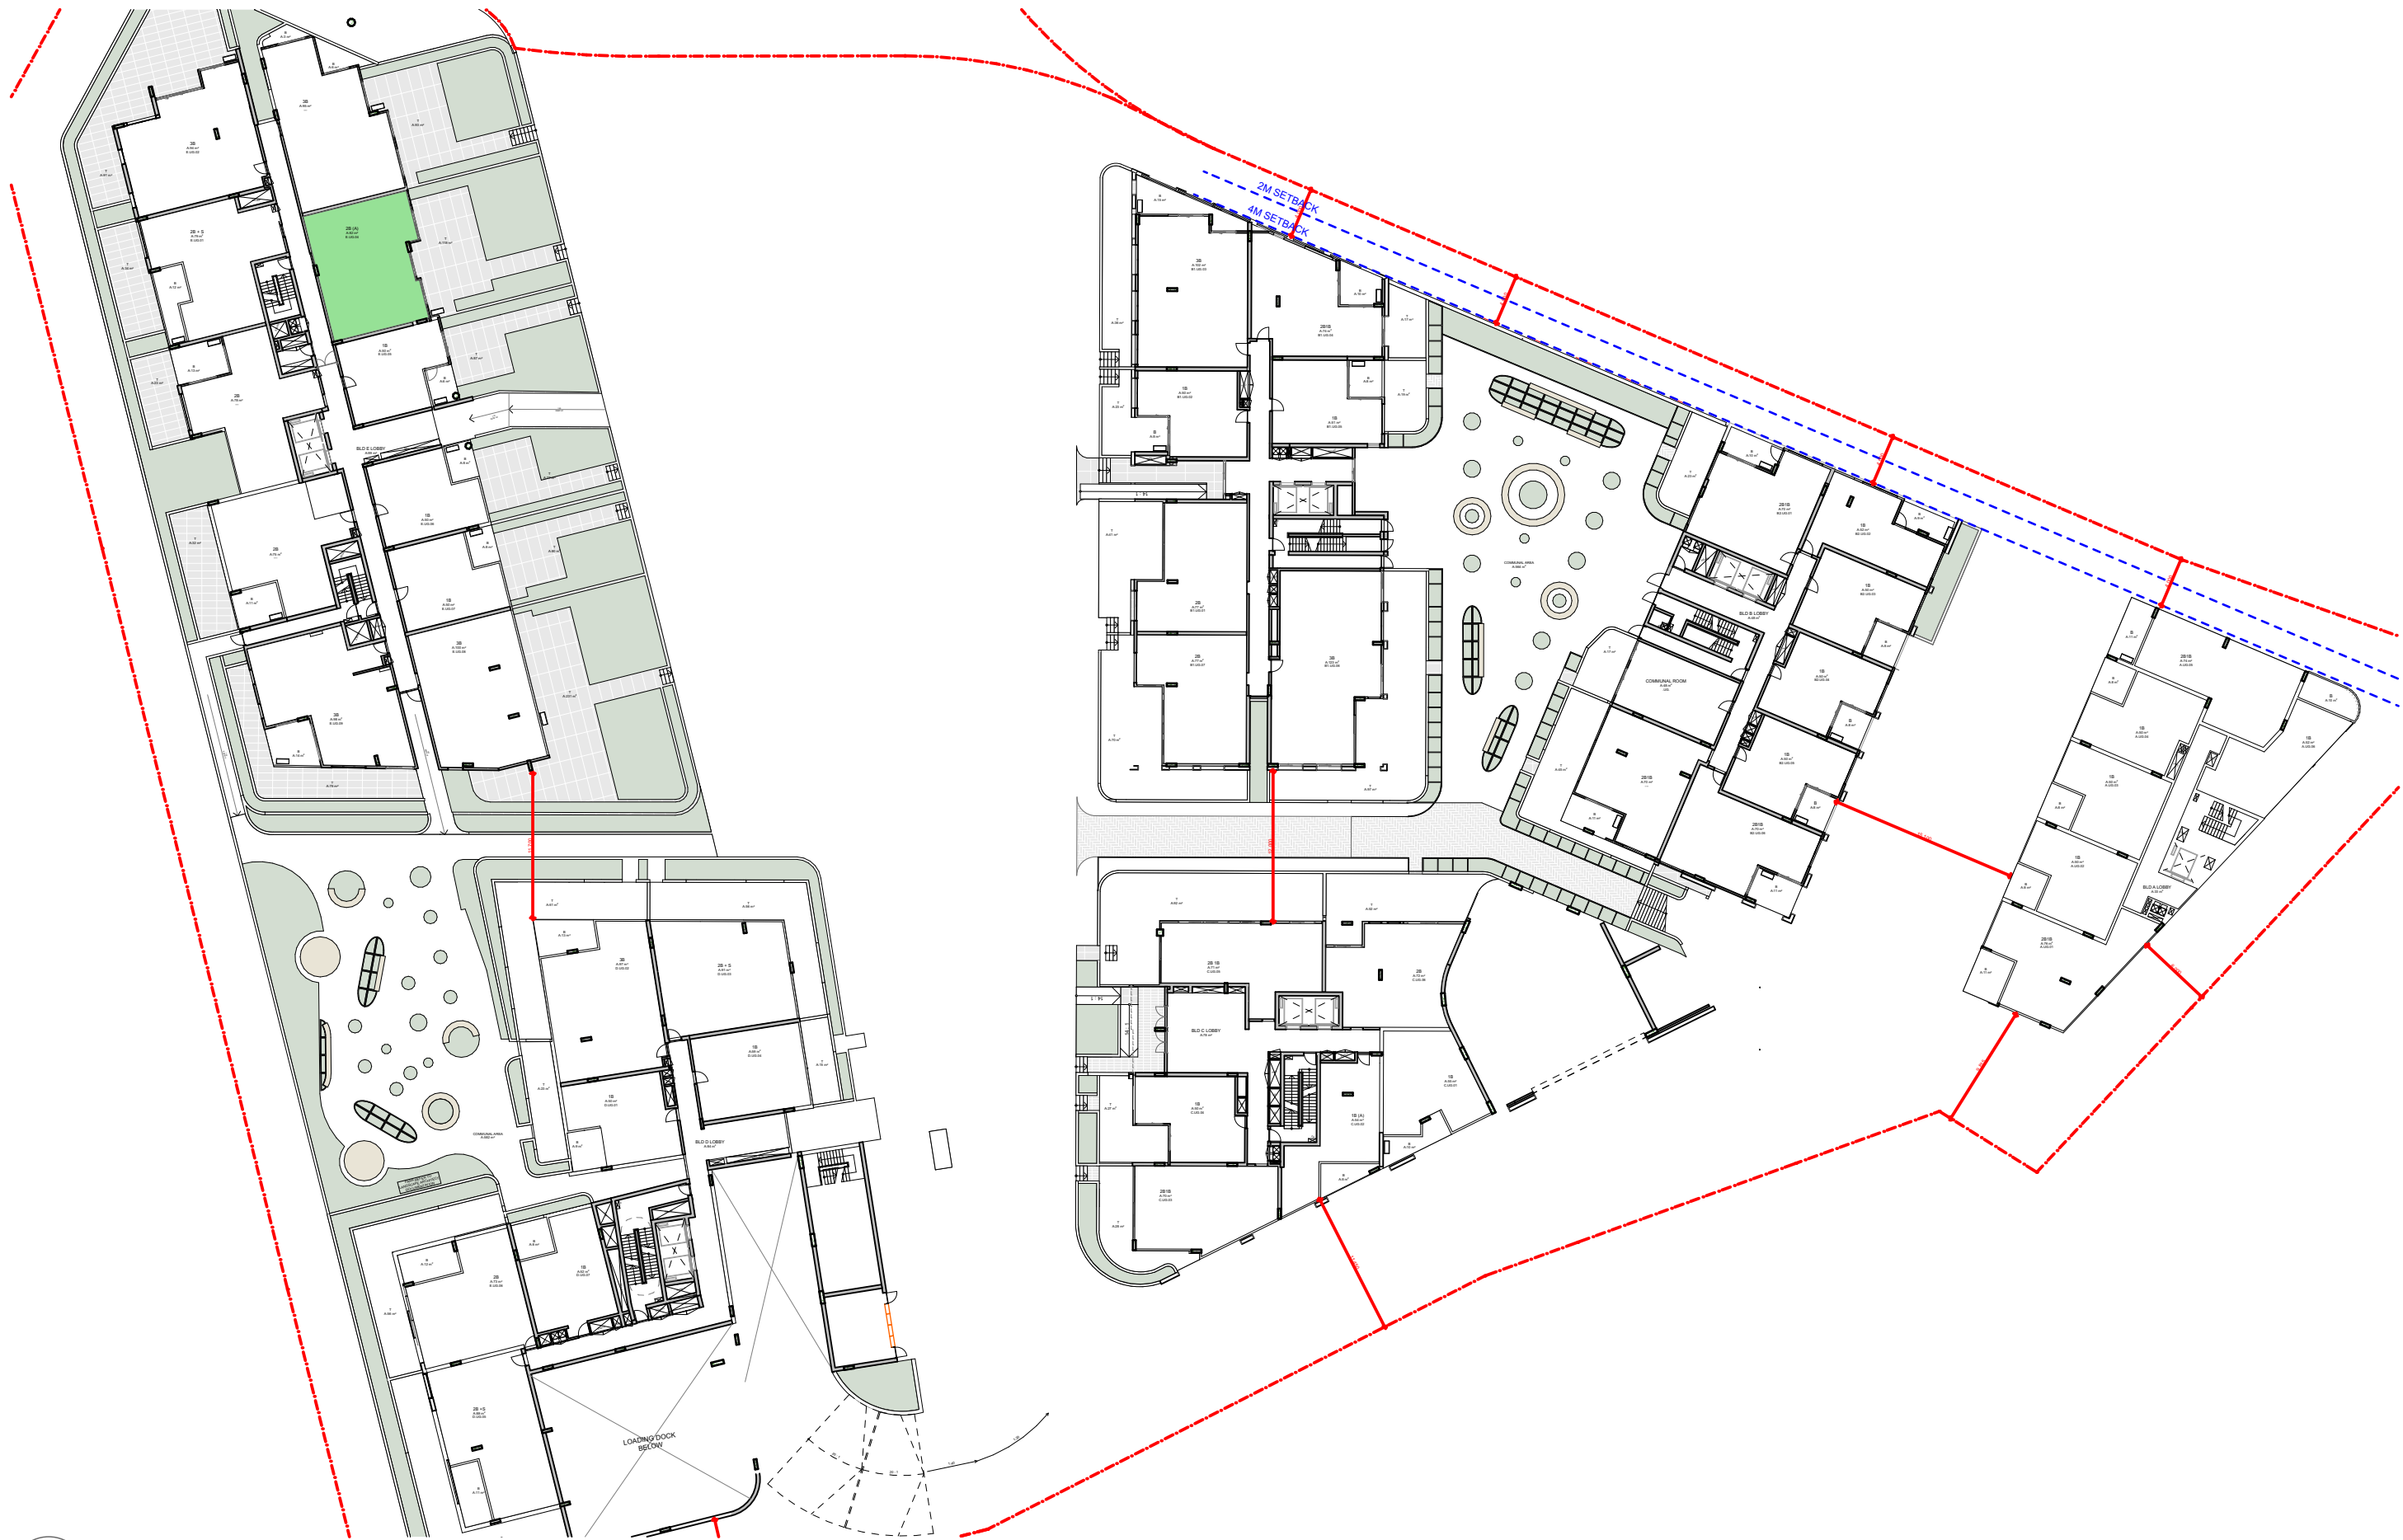

UPPER GROUND
SCALE: 1:500@A1



LEVEL 02 L2
SCALE: 1:500@A1



LEVEL 01 L1
SCALE: 1:500@A1




LEVEL 03 L3
SCALE: 1:500@A1

DATE	Issue Name	BY	CHK	NO.
11/08/2020	FOR INFORMATION			01
19/08/2020	DEVELOPMENT APPLICATION			A
04/11/2020	DEVELOPMENT APPLICATION			B
28/03/2022	DEVELOPMENT APPLICATION			C
10/10/2022	DRAFT DEVELOPMENT APPLICATION			D
14/10/2022	DEVELOPMENT APPLICATION	GH	GH	E
10/12/2023	FOR INFORMATION	AH	RP	F
20/10/2025	DEVELOPMENT APPLICATION	AH	RP	G

CONSULTANTS			
MASTERPLAN	☐	BATES SMART	T: 02 8354 5100
URBAN & LANDSCAPE	☐	HASELL	T: 02 9101 2000
CIVIL ENGINEER	☐	J WYNNEHAM PRINCE	T: 02 4720 5360
CPTED / HERITAGE / TOWN PLANNING	☐	URBIS	T: 02 8233 7621
TRAFFIC ENGINEER	☐	ASON GROUP	T: 02 9083 6601
FIRE ENGINEER	☐	AFFINITY FIRE	T: 02 9194 0590
ENVIRONMENTAL SERVICES	☐	ENVIRONMENTAL EARTH SCIENCES	T: 02 9822 1777
GEOTECHNICAL ENGINEER	☐	JK GEOTECHNICS	T: 02 9888 5000
MEP SERVICES	☐	DSE	T: 02 9416 1177
BCA-PCA	☐	CITY PLAN	T: 02 8270 3500

CONSULTANTS			
ACCESSIBILITY	☐	WALL TO WALL CONSULTING	T: 0402 550 570
ACOUSTIC	☐	WHITE NOISE CONSULTING	T: 0408 728 303
STRUCTURAL ENGINEER	☐	ROBERT BIRD	T: 02 8246 2400
WASTE MANAGEMENT / WIND CONSULTANT	☐	SLR	T: 02 9428 8166

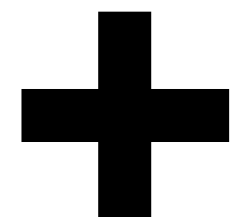

Level 4, 223 Clarence St
Sydney NSW 2000 Australia
Plus Architecture Pty. Ltd
ACN 600506303

plus
architecture
Melbourne
Brisbane
Christchurch
Sydney
Western Australia
Auckland
Telephone
Instagram
+61 2 8823 7000
#plusarchitecture
Non-Registered
Architect (NSW): Amit Julka 10002
arch@plusarchitecture.com.au
www.plusarchitecture.com.au

PROJECT
Telopea Masterplan
Lot 5-7 Telopea 2117
Stage 1A Residential

DRAWING TITLE
DDA DIAGRAMS -
LEVELS UG - 03

SCALE
1:500 @A1
DATE
10/15/2025
DRAWN
AH
JOB NO.
20320

DRAWING NO.
PLA-AR-DA0501

REVISION
G



LEVEL 04 L4
SCALE: 1:500@A1



LEVEL 06 L6
SCALE: 1:500@A1



LEVEL 05 L5
SCALE: 1:500@A1




LEVEL 07 L7
SCALE: 1:500@A1

DATE	Issue Name	BY	CHK	NO.
11/08/2020	FOR INFORMATION			01
19/08/2020	DEVELOPMENT APPLICATION			A
04/11/2020	DEVELOPMENT APPLICATION			B
28/03/2022	DEVELOPMENT APPLICATION			C
10/10/2022	DRAFT DEVELOPMENT APPLICATION			D
14/10/2022	DEVELOPMENT APPLICATION	GH	GH	E
20/10/2025	DEVELOPMENT APPLICATION	AH, AS	RP	F

CONSULTANTS			
MASTERPLAN	☐	BATES SMART	T: 02 8354 5100
URBAN & LANDSCAPE	☐	HASELL	T: 02 9101 2000
CIVIL ENGINEER	☐	J WYNNEHAM PRINCE	T: 02 4720 5360
CPTED / HERITAGE / TOWN PLANNING	☐	URBIS	T: 02 8233 7621
TRAFFIC ENGINEER	☐	ASON GROUP	T: 02 9083 6601
FIRE ENGINEER	☐	AFFINITY FIRE	T: 02 9194 0590
ENVIRONMENTAL SERVICES	☐	ENVIRONMENTAL EARTH SCIENCES	T: 02 9922 1777
GEOTECHNICAL ENGINEER	☐	JK GEOTECHNICS	T: 02 9888 5000
MEP SERVICES	☐	DSE	T: 02 9416 1177
BCA-PCA	☐	CITY PLAN	T: 02 8270 3500

CONSULTANTS			
ACCESSIBILITY	☐	WALL TO WALL CONSULTING	T: 0402 550 570
ACOUSTIC	☐	WHITE NOISE CONSULTING	T: 0408 728 303
STRUCTURAL ENGINEER	☐	ROBERT BIRD	T: 02 8246 2300
WASTE MANAGEMENT / WIND CONSULTANT	☐	SLR	T: 02 9420 8166

 

Level 4, 223 Clarence St
Sydney NSW 2000 Australia
Plus Architecture Pty. Ltd
ACN 600506303

plus
architecture

Melbourne
Brisbane
Christchurch
Sydney
Western Australia
Auckland

Telephone
Instagram

+61 2 8823 7000
#plusarchitecture

Nom. Registered
Architect (NSW): Amit Julka 10002
arch@plusarchitecture.com.au
www.plusarchitecture.com.au

PROJECT Telopea Masterplan Lot 5-7 Telopea 2117 Stage 1A Residential

DRAWING TITLE DDA DIAGRAMS - LEVELS 04 - 07

SCALE 1:500 @A1
DATE 10/15/2025
DRAWN AH, AS
CHECKED RP
JOB NO. 20320


DRAWING NO. PLA-AR-DA0502

REVISION F


2 BED

Type - 1

Unit E.UG.04
Unit E.01.04
Unit E.02.04
Unit E.03.04
Unit E.04.04
Unit E.05.04
Unit E.06.04
Unit E.07.04

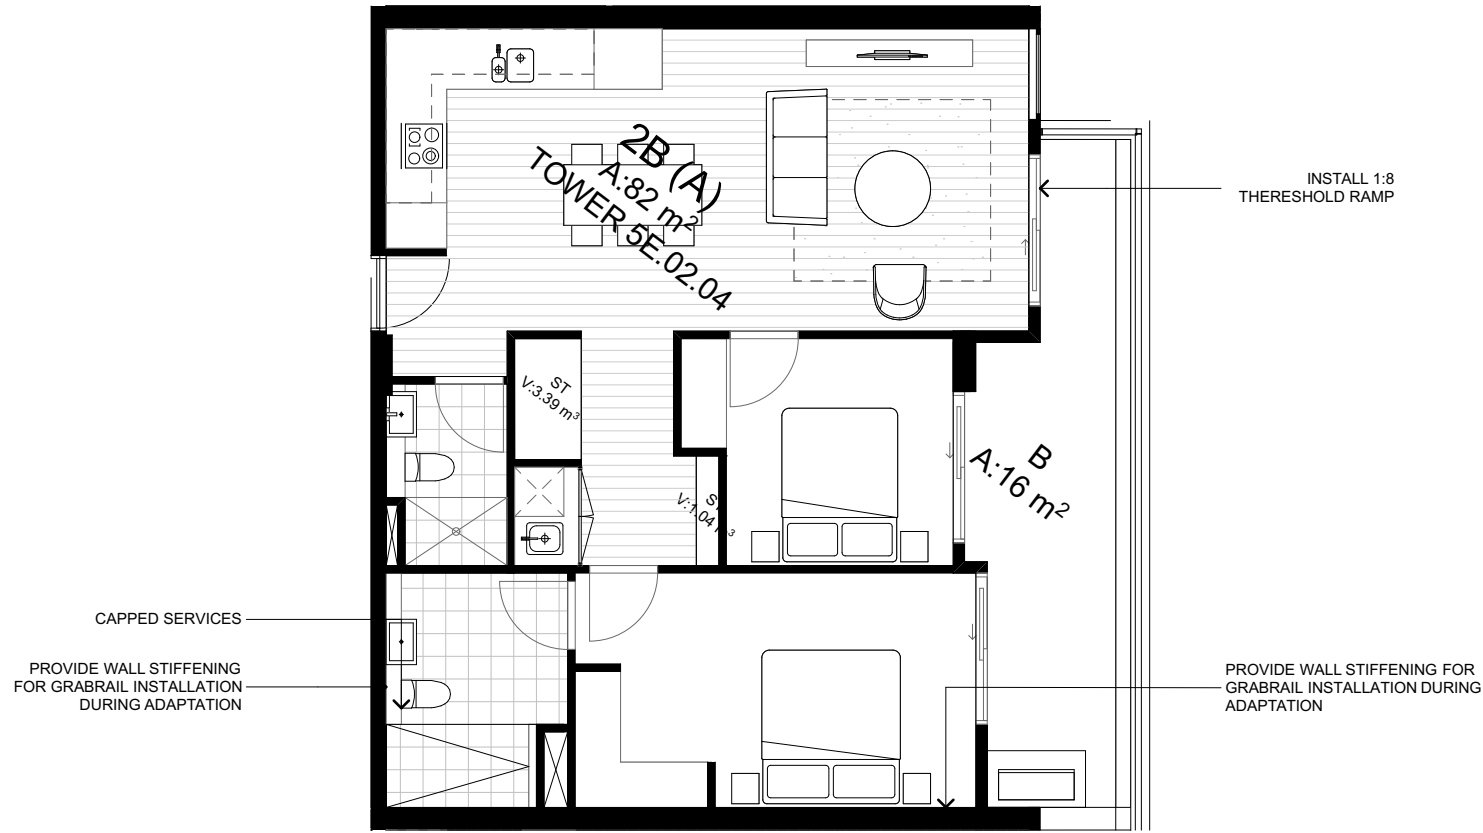


TYPE 1 - PRE ADAPTATION

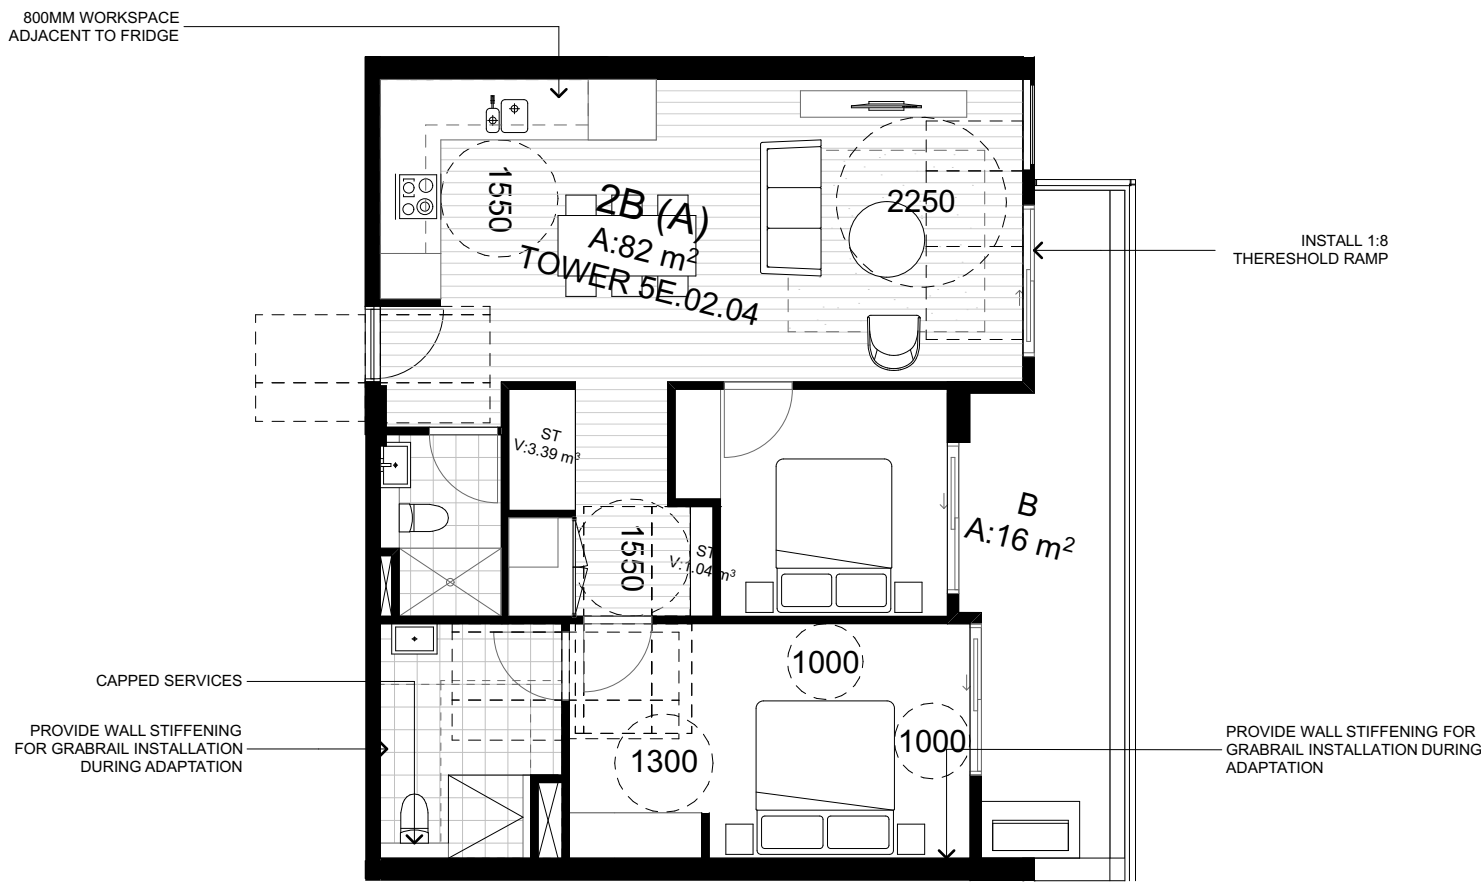

TYPE 1 - POST ADAPTATION


TYPE 2 - BUILDING D

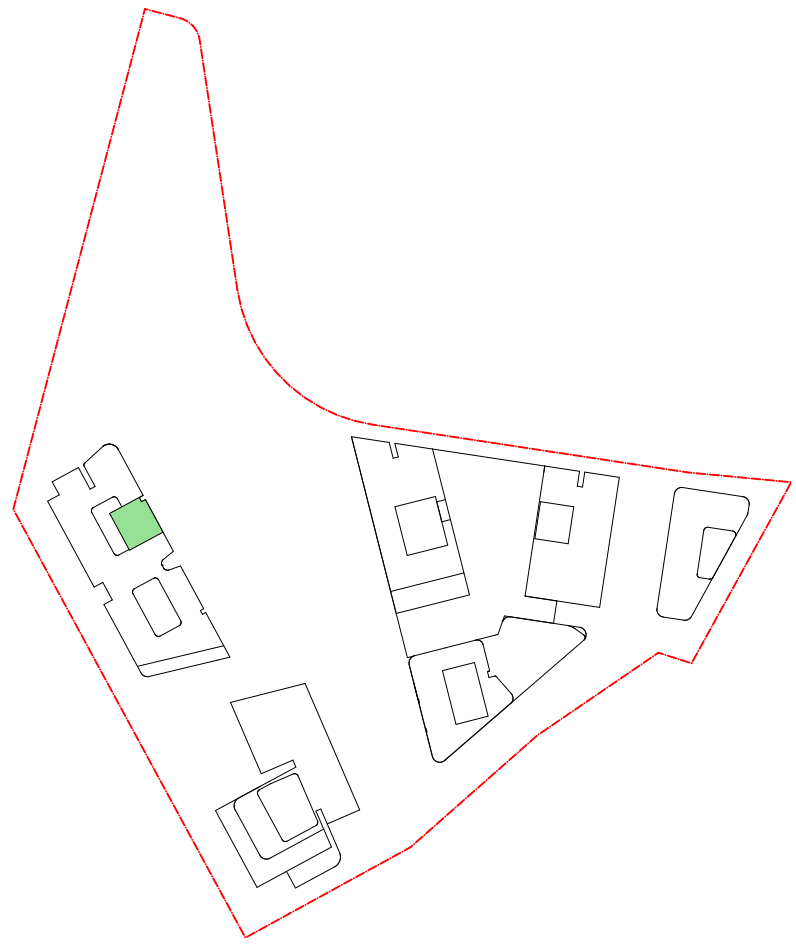


1 BED

Type - 2

Unit D.01.07
Unit D.02.07
Unit D.03.07
Unit D.04.07
Unit D.05.07
Unit D.06.07

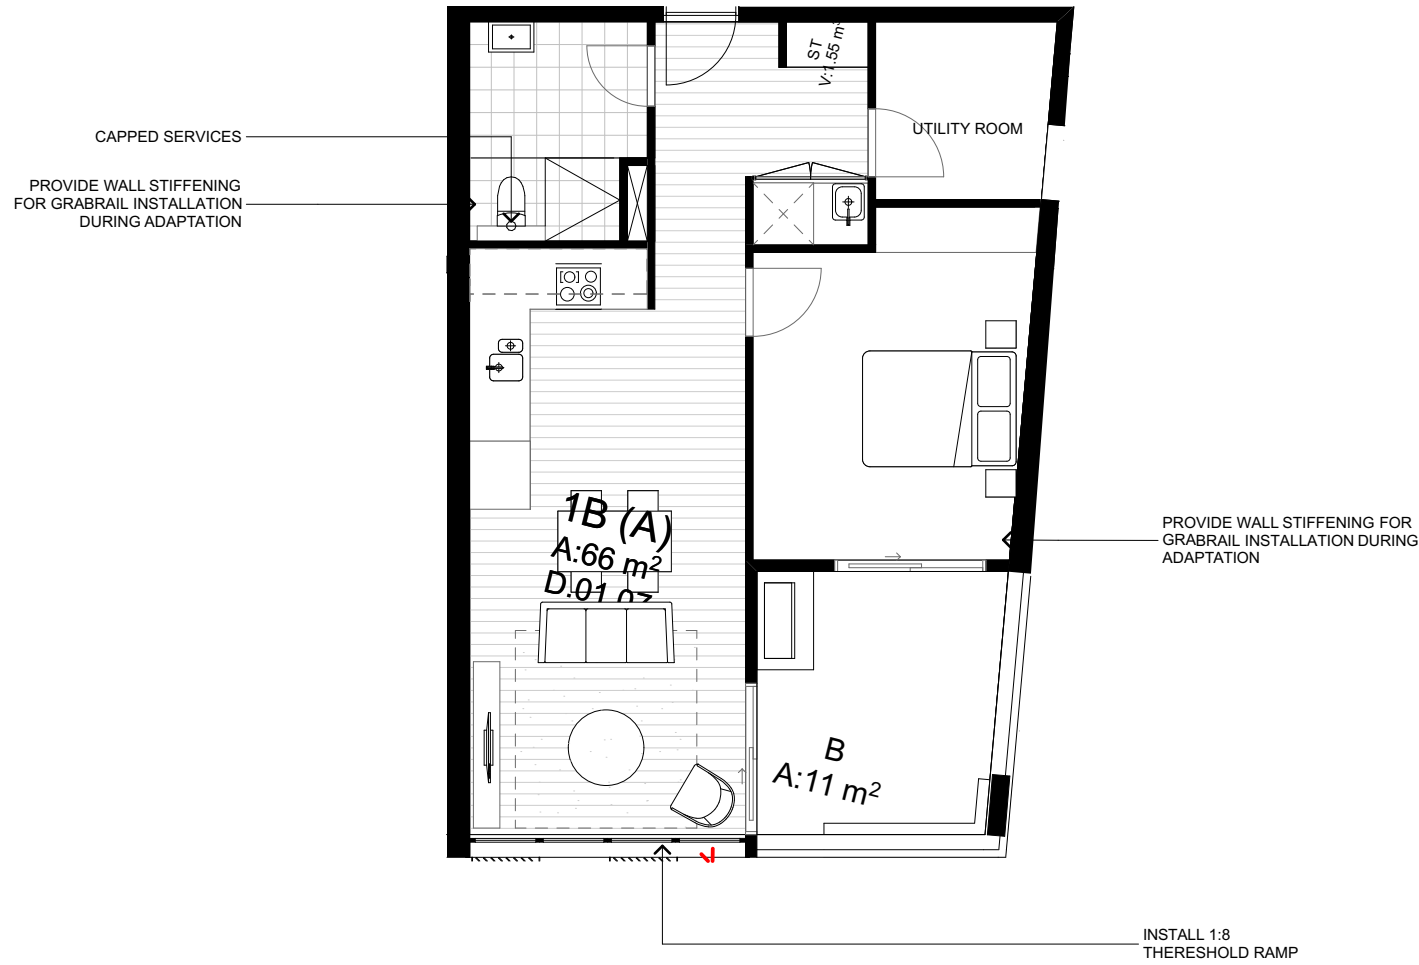


TYPE 2 - PRE ADAPTATION

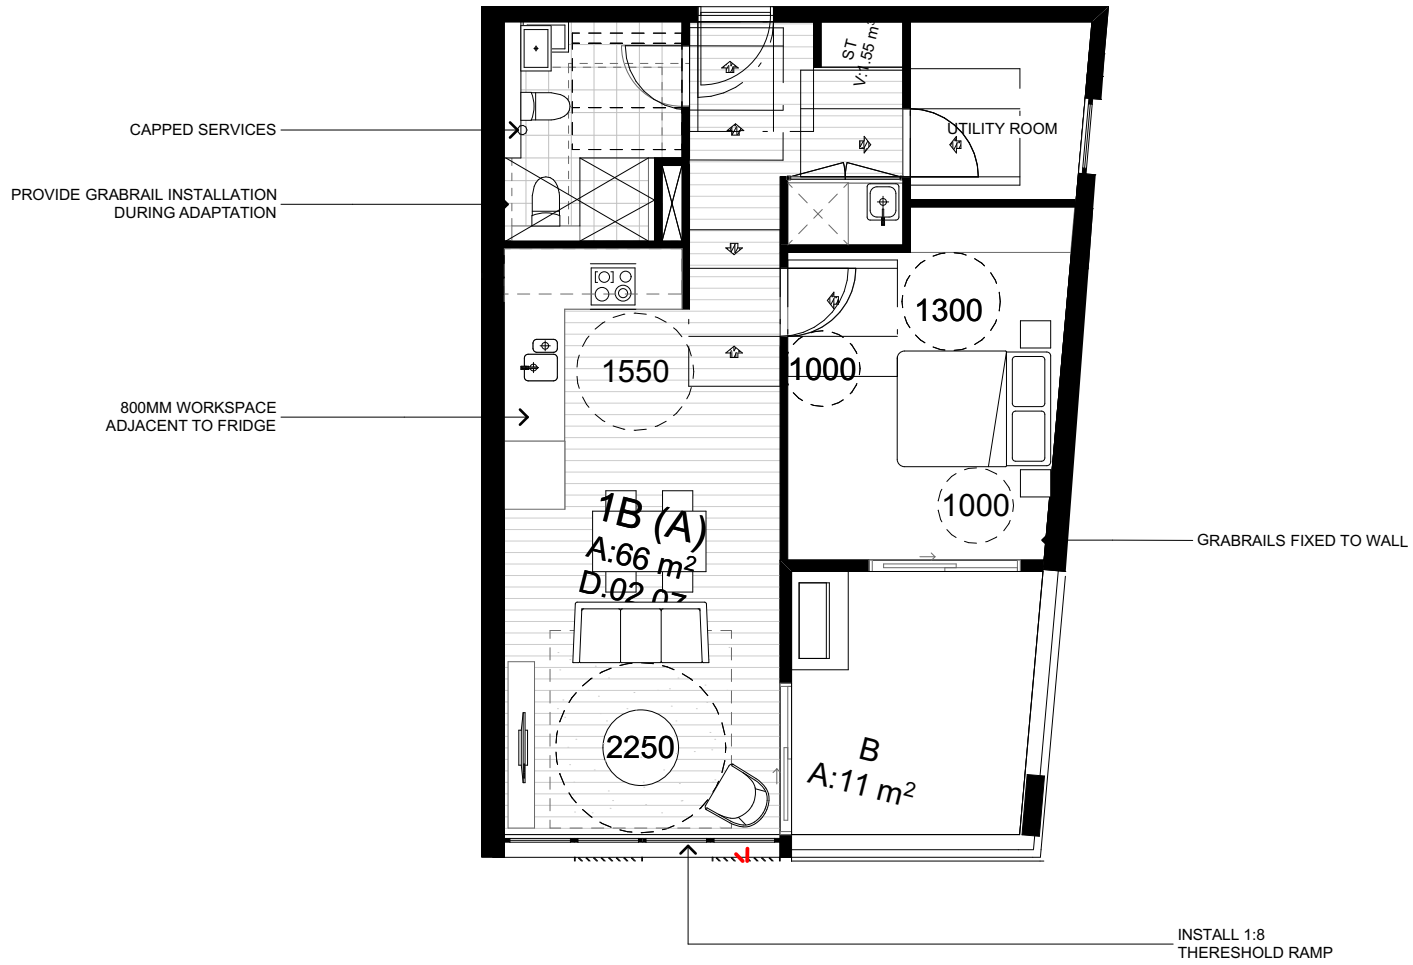

TYPE 2 - POST ADAPTATION

TYPE 2 - BUILDING D

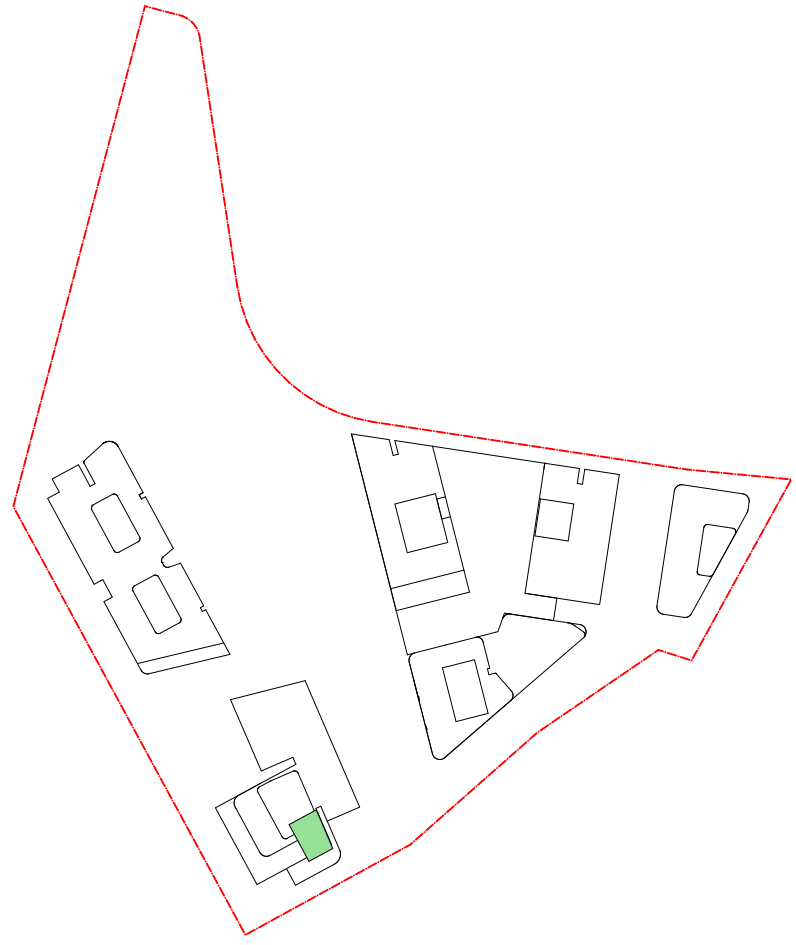

DATE	Issue Name	BY	CHK	NO.
03/08/2020	FOR INFORMATION			01
12/08/2020	FOR INFORMATION			02
19/08/2020	DEVELOPMENT APPLICATION			A
04/11/2020	DEVELOPMENT APPLICATION			B
28/03/2022	DEVELOPMENT APPLICATION			C
10/10/2022	DRAFT DEVELOPMENT APPLICATION			D
14/10/2022	DEVELOPMENT APPLICATION	GH	GH	E
20/10/2025	DEVELOPMENT APPLICATION	AH, AS	RP	F

CONSULTANTS			
MASTERPLAN	☐	BATES SMART	T: 02 8354 5100
URBAN & LANDSCAPE	☐	HASELL	T: 02 9101 2000
CIVIL ENGINEER	☐	J WINDENHAM PRINCE	T: 02 4720 5366
CPTED / HERITAGE / TOWN PLANNING	☐	URBIS	T: 02 8233 7621
TRAFFIC ENGINEER	☐	ASDN GROUP	T: 02 9083 6601
FIRE ENGINEER	☐	AFFINITY FIRE	T: 02 9194 0590
ENVIRONMENTAL SERVICES	☐	ENVIRONMENTAL EARTH SCIENCES	T: 02 9922 1777
GEOTECHNICAL ENGINEER	☐	JK GEOTECHNICS	T: 02 9688 5000
MEP SERVICES	☐	DSE	T: 02 9416 1177
BCA-PCA	☐	CITY PLAN	T: 02 8270 3500

CONSULTANTS			
ACCESSIBILITY	☐	WALL TO WALL CONSULTING	T: 0402 550 570
ACOUSTIC	☐	WHITE NOISE CONSULTING	T: 0408 728 303
STRUCTURAL ENGINEER	☐	ROBERT BIRD	T: 02 9244 5000
WASTE MANAGEMENT / WIND CONSULTANT	☐	SLR	T: 02 9420 8166



Level 4, 222 Clarence St
Sydney NSW 2000 Australia
ACN 600506303




PROJECT
Telopea Masterplan
Lot 5-7 Telopea 2117
Stage 1A Residential

DRAWING TITLE
PRE & POST ADAPTATION
TYPOLOGIES 01

SCALE
1:100, 1:2000 @A1

DATE
10/15/2025

PLOT DATE
11/4/2025

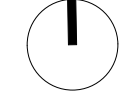

REVISION

F