

© COPYRIGHT COX ARCHITECTURE PTY LTD ACN 002 535 891

ANY FORM OF REPRODUCTION OF THIS DRAWING IN FULL OR IN PART WITHOUT THE WRITTEN PERMISSION OF COX ARCHITECTURE PTY LTD CONSTITUTES AN INFRINGEMENT OF COPYRIGHT

Rev	Description	By	Date
1	For Development Application	AL	03.08.2021
2	For Development Application	AL	28.01.2022
3	ISSUED FOR SECTION 4.55	BW	24.08.2023
4	ISSUED FOR SECTION 4.55	CY	05.11.2025




GROUND FLOOR




LEVEL 1




LEVEL 2

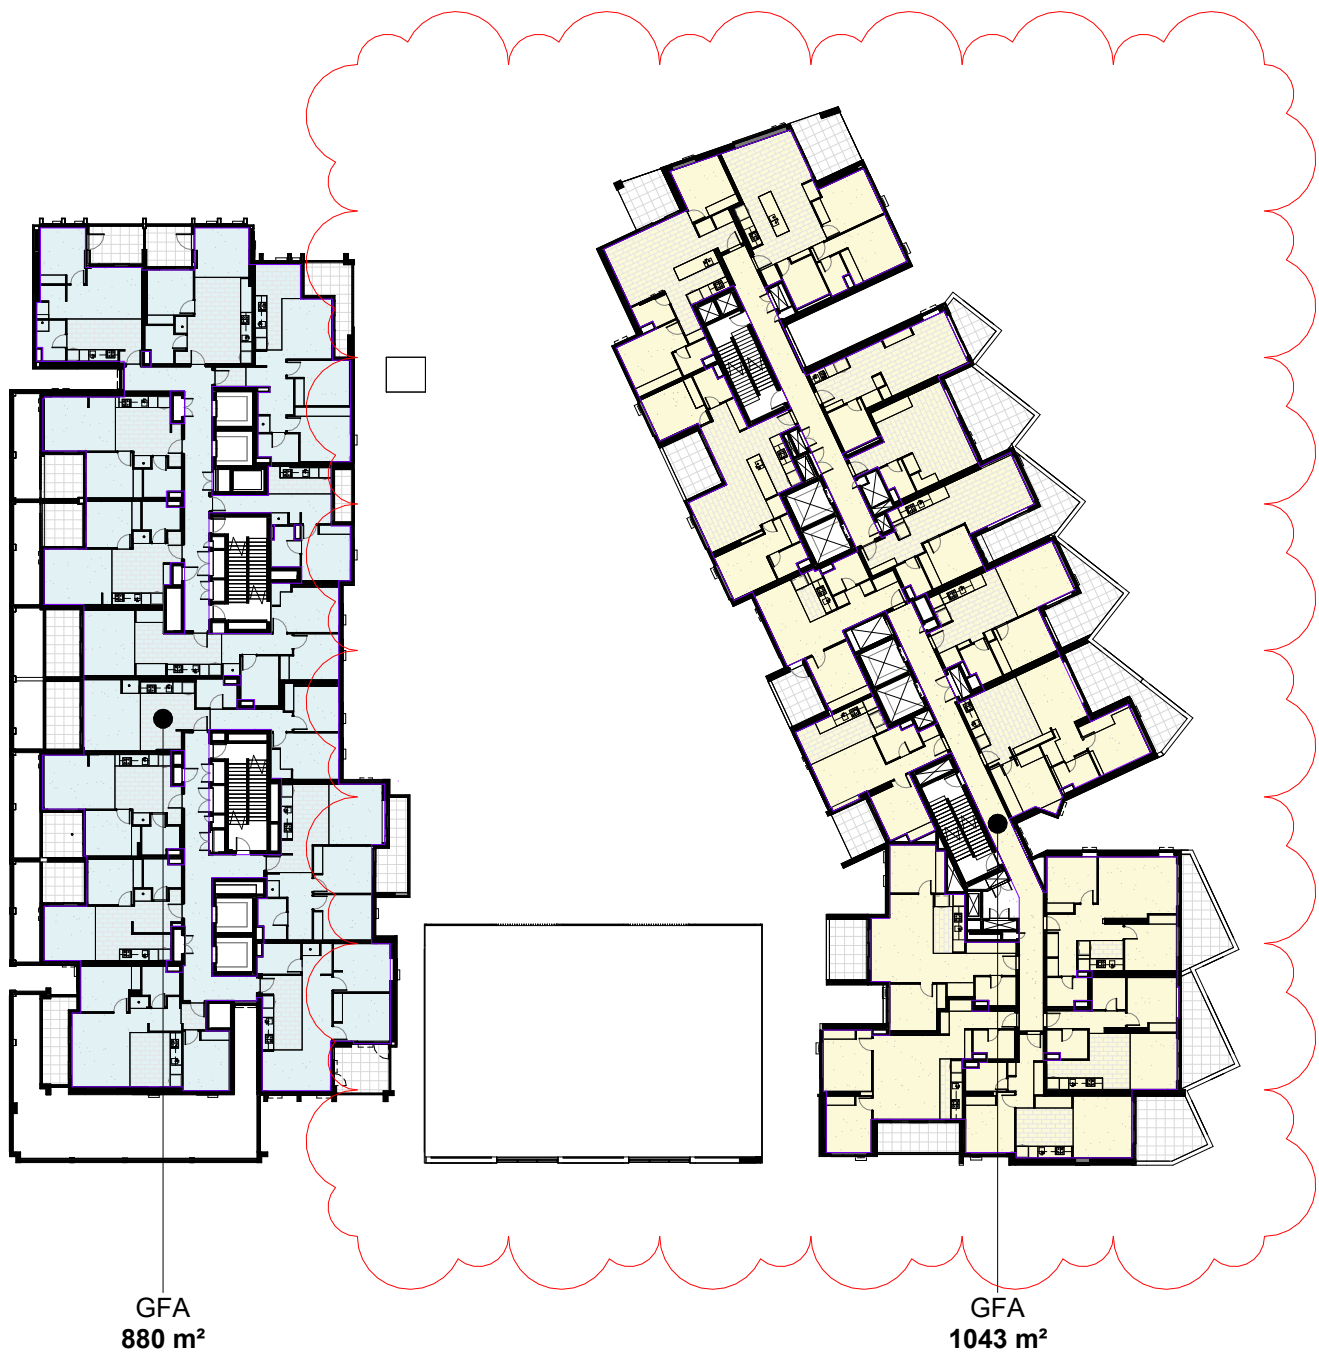


LEVEL 3

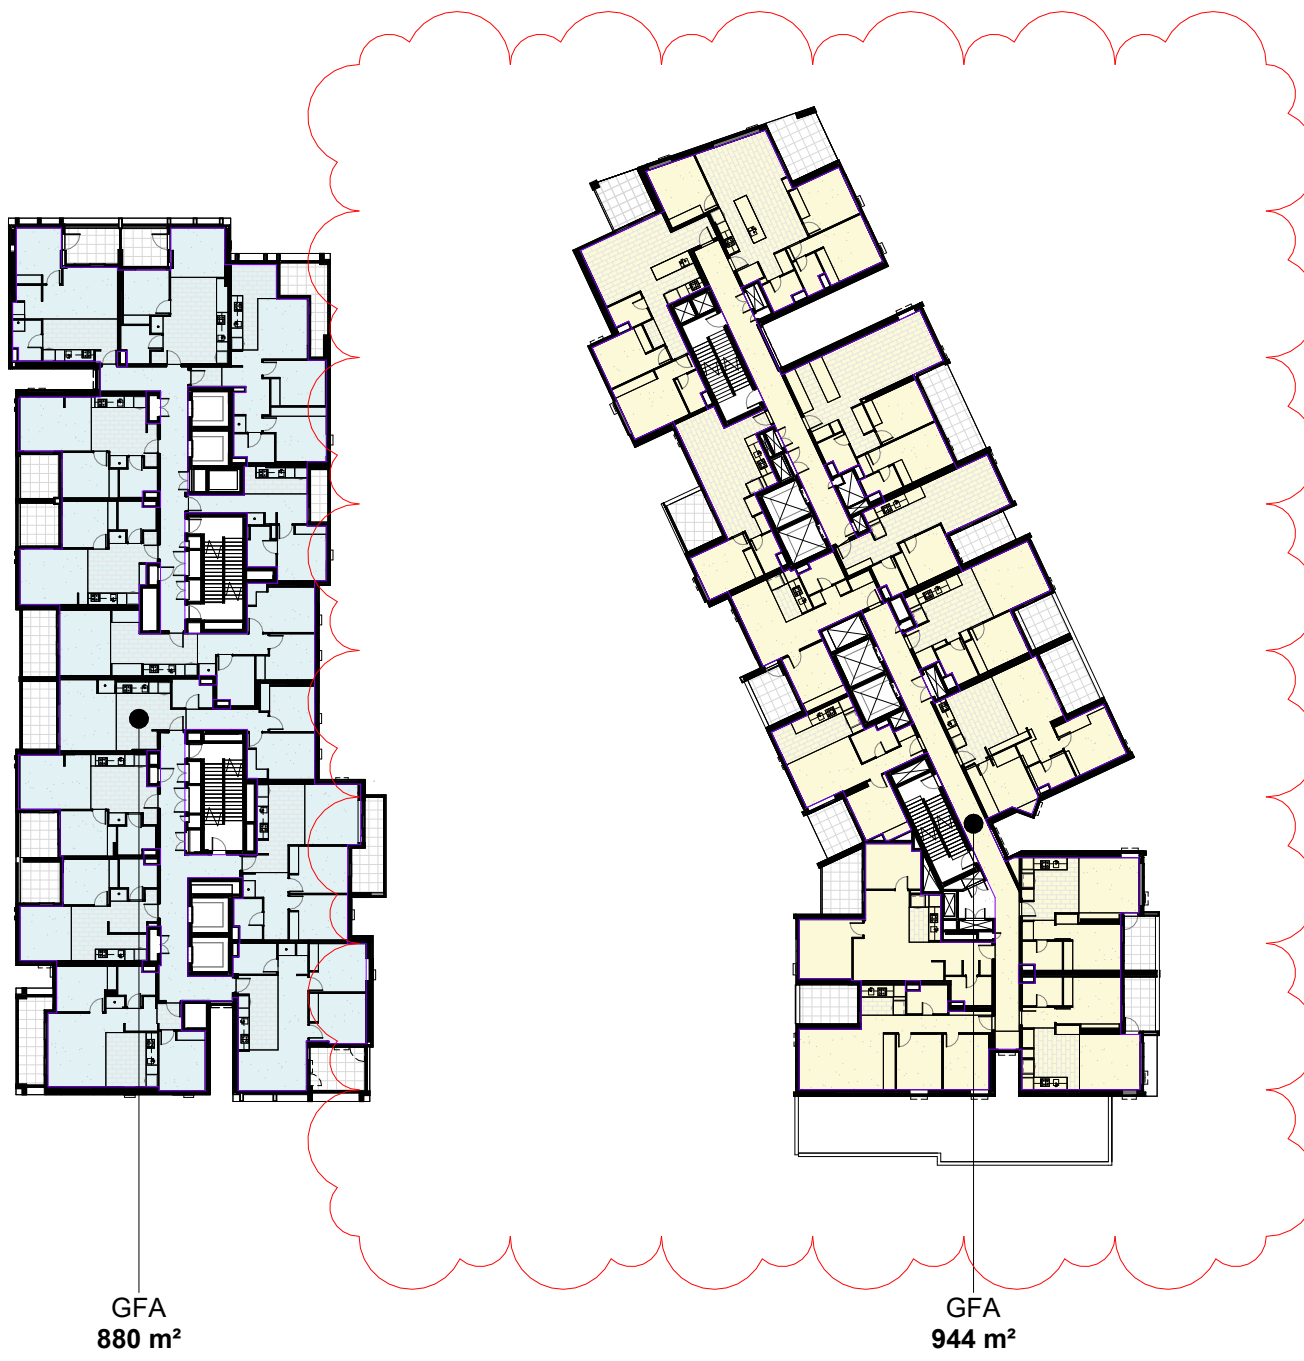

LEVEL 4

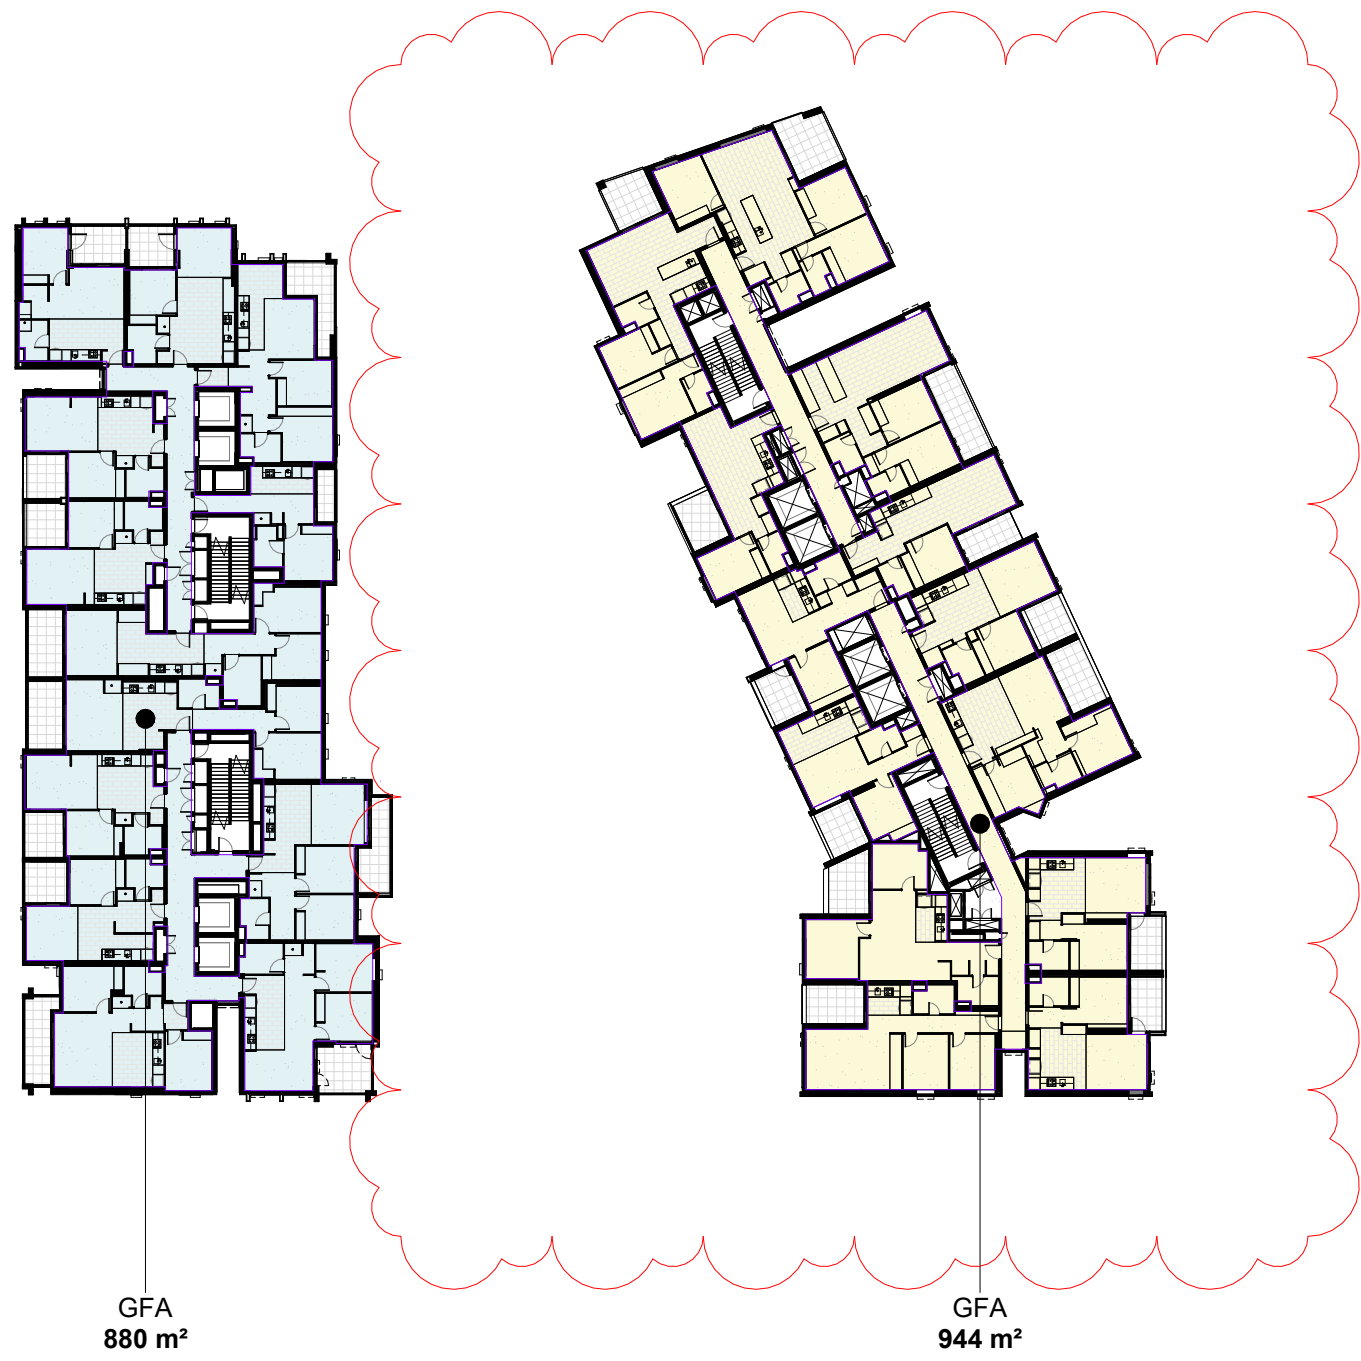

LEVEL 5

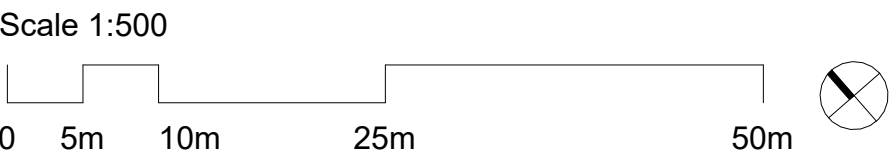

Cox Architecture
70 George Street,
The Rocks NSW 2000, Australia
T + 61 2 9267 9599
F + 61 2 9264 5844
www.coxarchitecture.com.au

Nominated Architects
Joe Agus no. 6491
Ramin Jahromi no. 10000



Client

FRASERS
PROPERTY

Project No. 220148.00

Project MIDTOWN - LOT C4
EPPING ROAD, MACQUARIE PARK, NSW

Drawing Title
DEVELOPMENT CALCULATIONS (GFA)

Document Control Status:

**NOT FOR CONSTRUCTION
DEVELOPMENT APPLICATION**


Project Architect:	CY	Drawn:	TP
Design Associates:	RB	Scale:	1 : 500 @ A1
Project Director:	RJ	Date:	05.11.2025
Drawing Number:	A-DA-9000	Revision:	4

PLOT STAMP DATE: 11/11/2025 1:43:29 PM


© COPYRIGHT COX ARCHITECTURE PTY LTD ACN 002 535 891

ANY FORM OF REPRODUCTION OF THIS DRAWING IN FULL OR IN PART WITHOUT THE WRITTEN PERMISSION OF COX ARCHITECTURE PTY LTD CONSTITUTES AN INFRINGEMENT OF COPYRIGHT

Rev	Description	By	Date
1	For Development Application	AL	03.08.2021
2	For Development Application	AL	28.01.2022
3	ISSUED FOR SECTION 4.55	BW	24.08.2023
4	ISSUED FOR SECTION 4.55	CY	05.11.2025

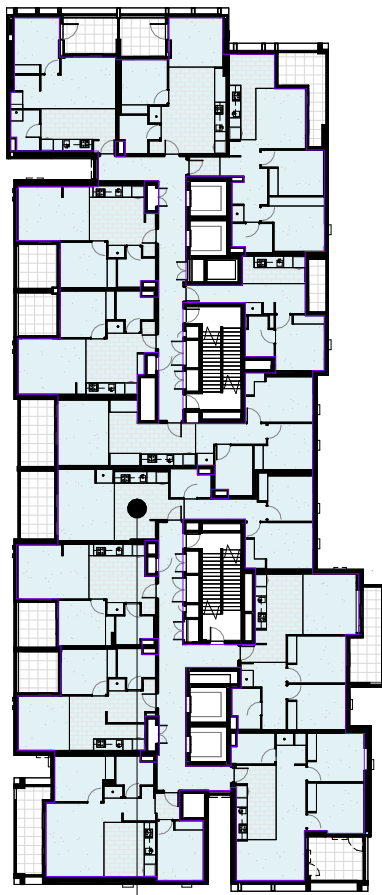


GFA
880 m²

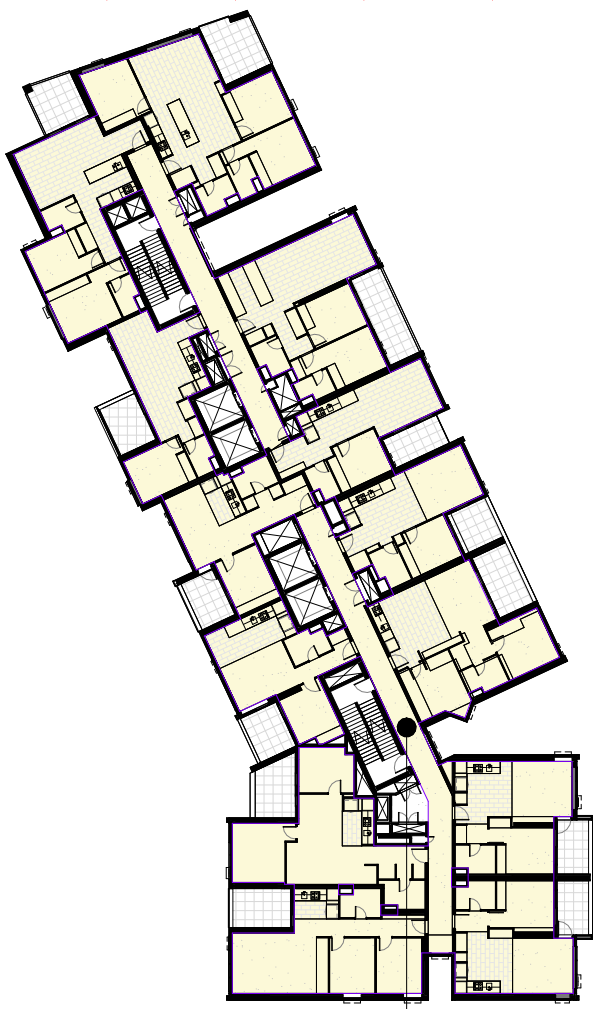


GFA
944 m²

LEVEL 6

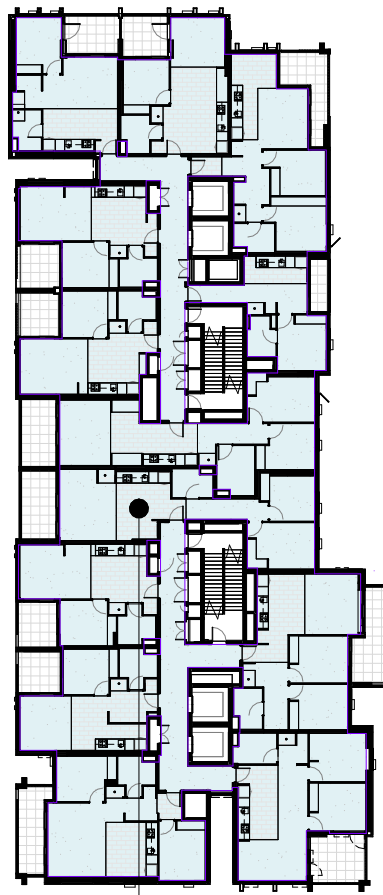


GFA
880 m²

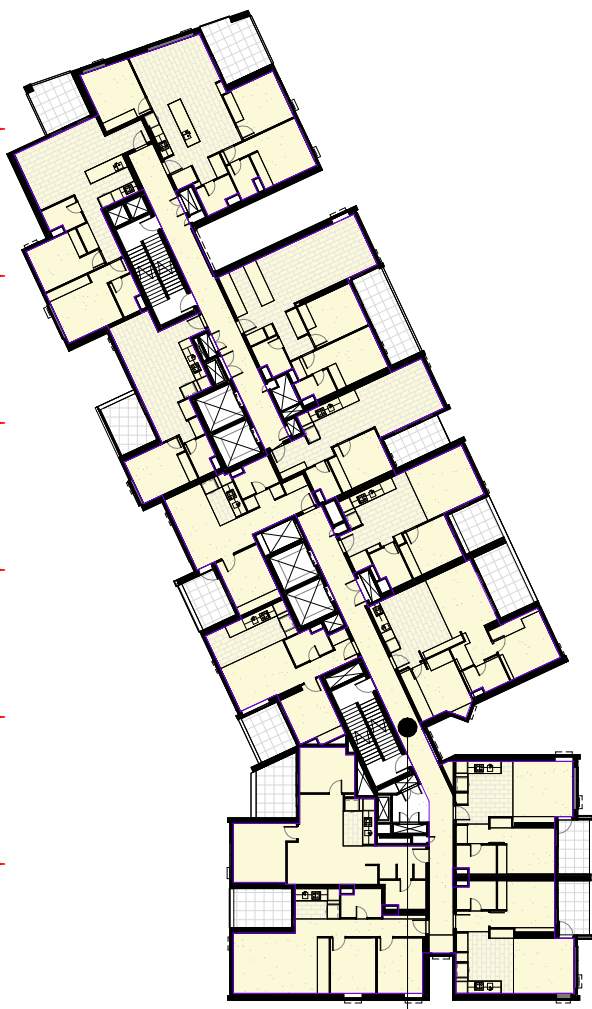


GFA
944 m²

LEVEL 7

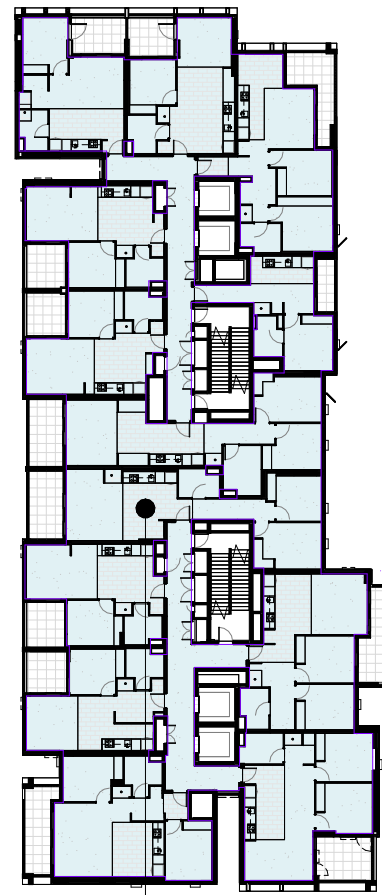


GFA
880 m²

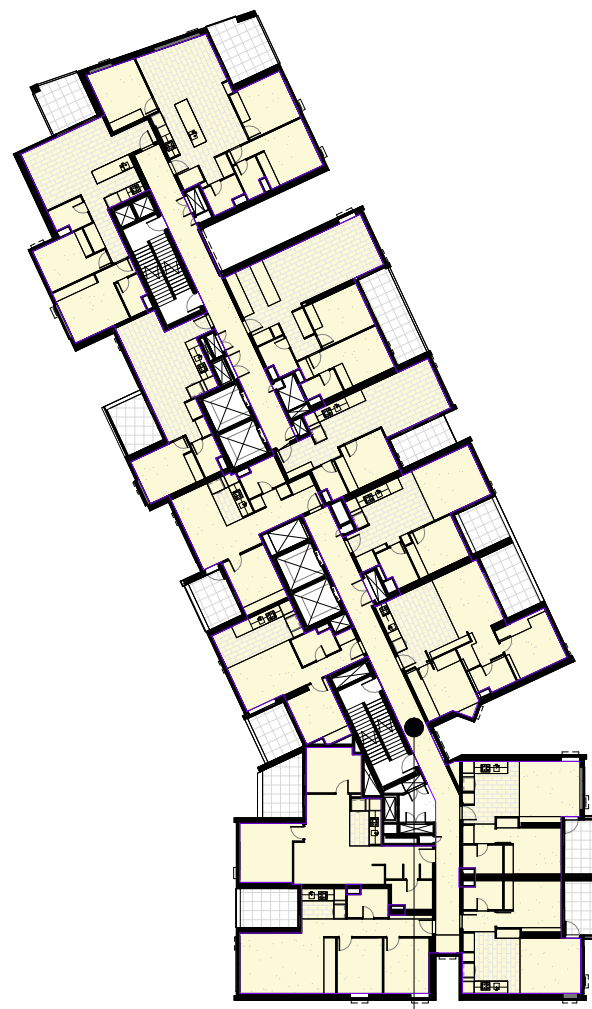


GFA
944 m²

LEVEL 8

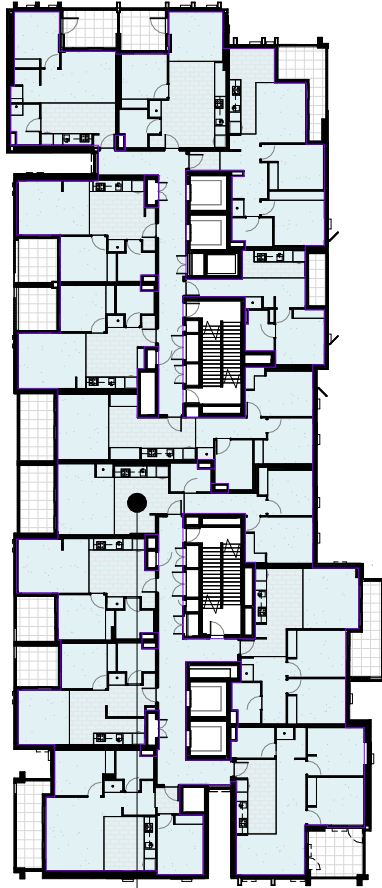


GFA
880 m²

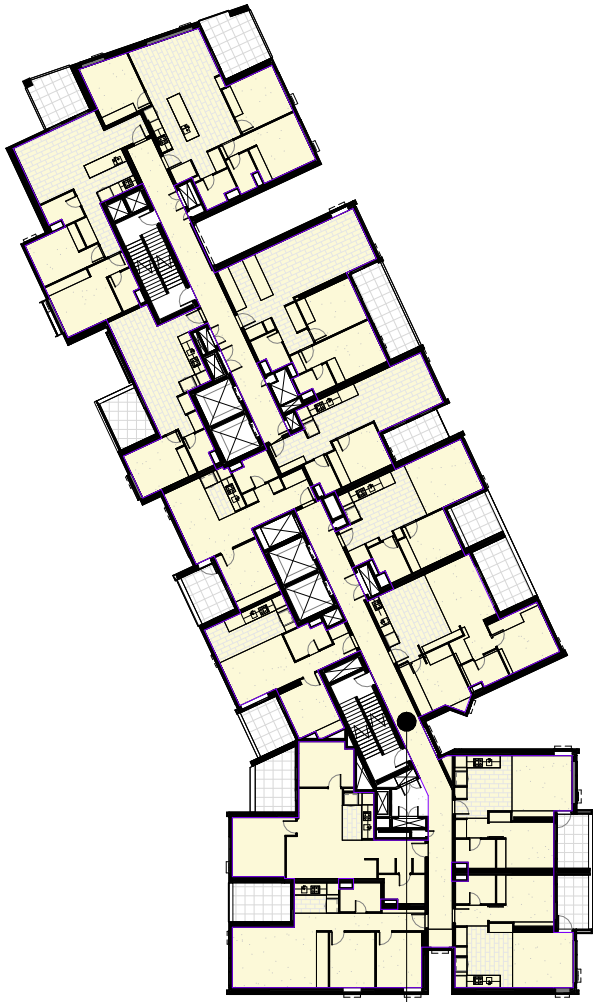


GFA
944 m²

LEVEL 9

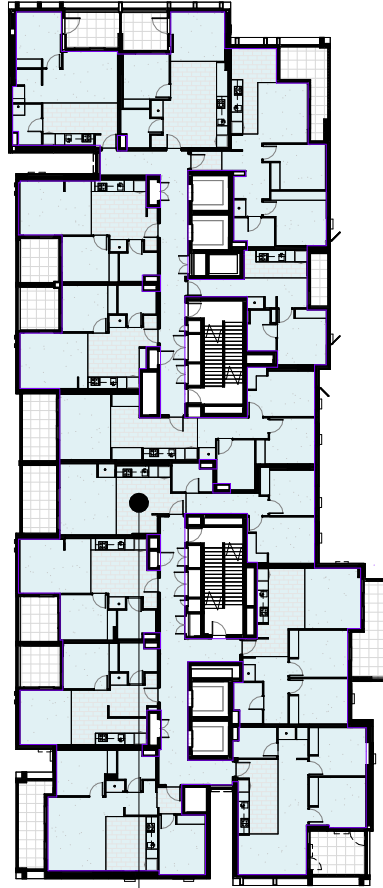


GFA
880 m²

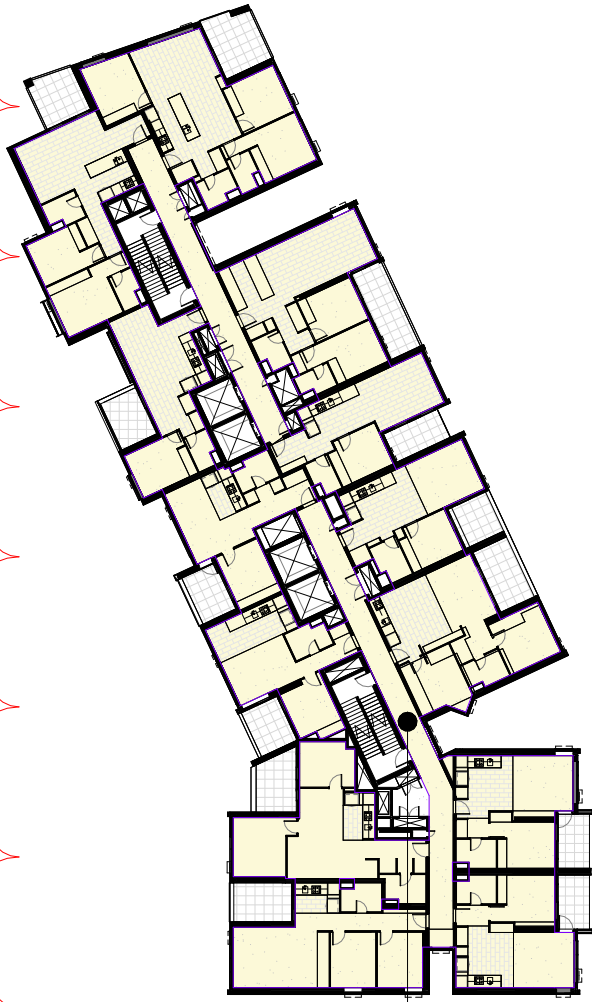


GFA
944 m²

LEVEL 10

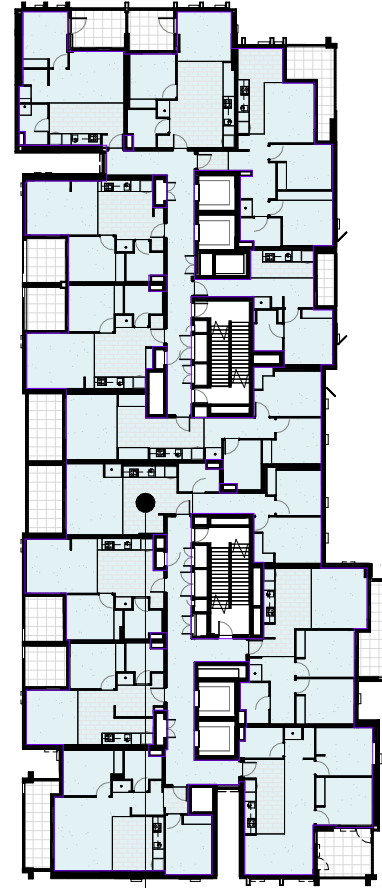

GFA
880 m²

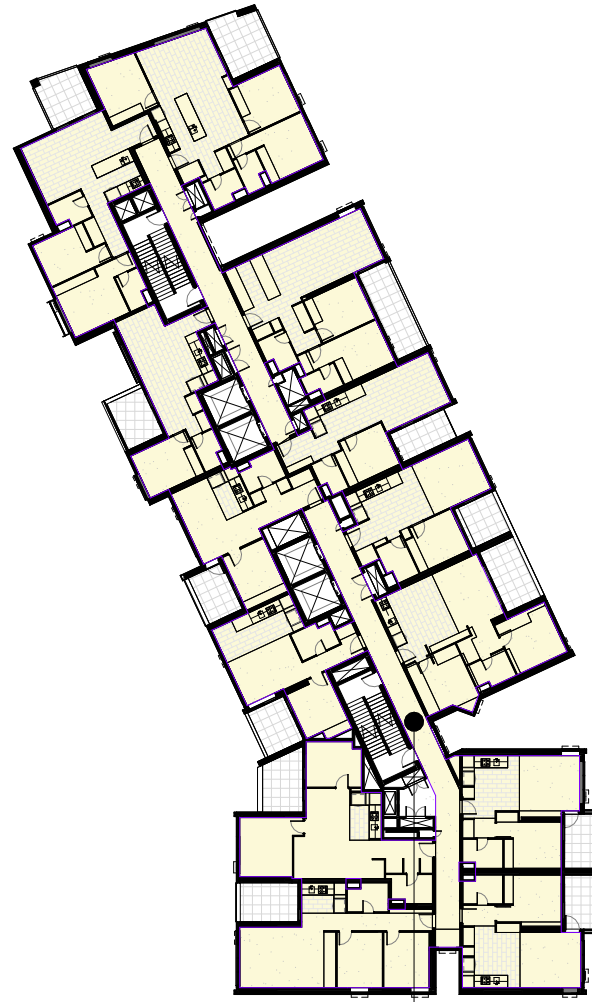

GFA
944 m²

LEVEL 11

Scale 1:500

0 5m 10m 25m 50m



Cox Architecture

70 George Street,
The Rocks NSW 2000, Australia
T + 61 2 9267 9599
F + 61 2 9264 5844
www.coxarchitecture.com.au

Nominated Architects
Joe Agus no. 6491
Ramin Jahromi no. 10000



Client

Project No. 220148.00

Project MIDTOWN - LOT C4
EPPING ROAD, MACQUARIE PARK, NSW


Drawing Title DEVELOPMENT CALCULATIONS (GFA)

Document Control Status:




Project Architect:	CY	Drawn:	TP
Design Associates:	RB	Scale:	1 : 500 @ A1
Project Director:	RJ	Date:	05.11.2025
Drawing Number:	A-DA-9001	Revision:	4

PLOT STAMP DATE: 11/11/2025 1:04:45 PM

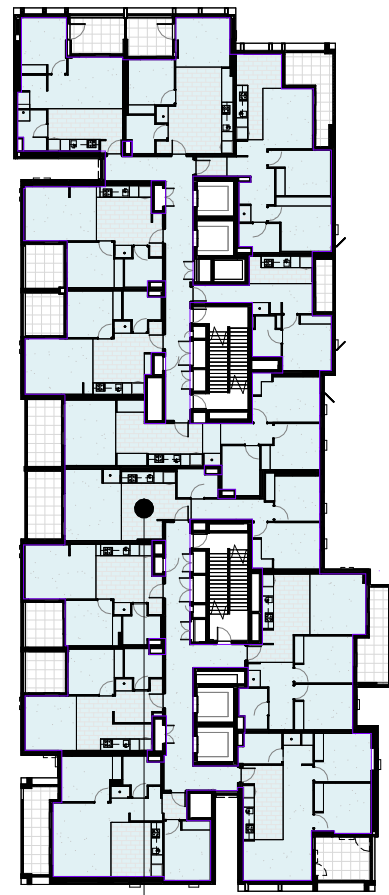


GFA
880 m²

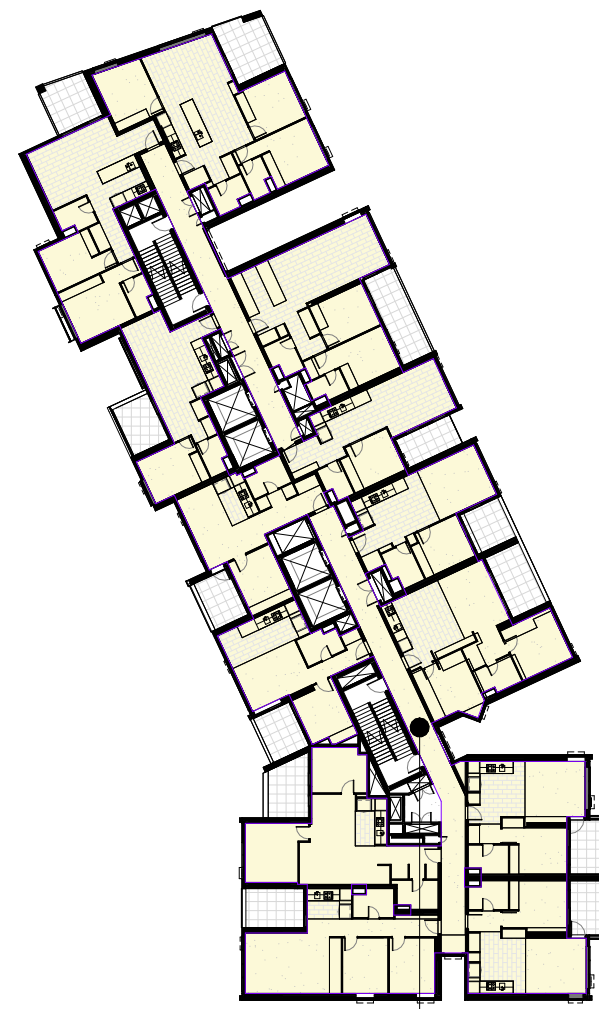


GFA
944 m²

LEVEL 12

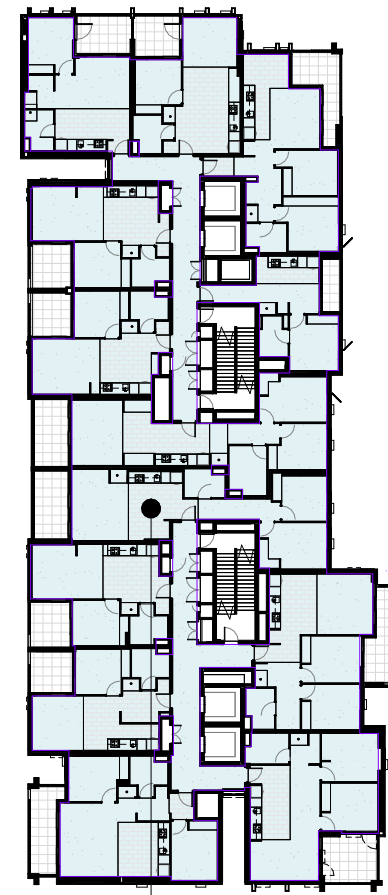


GFA
880 m²

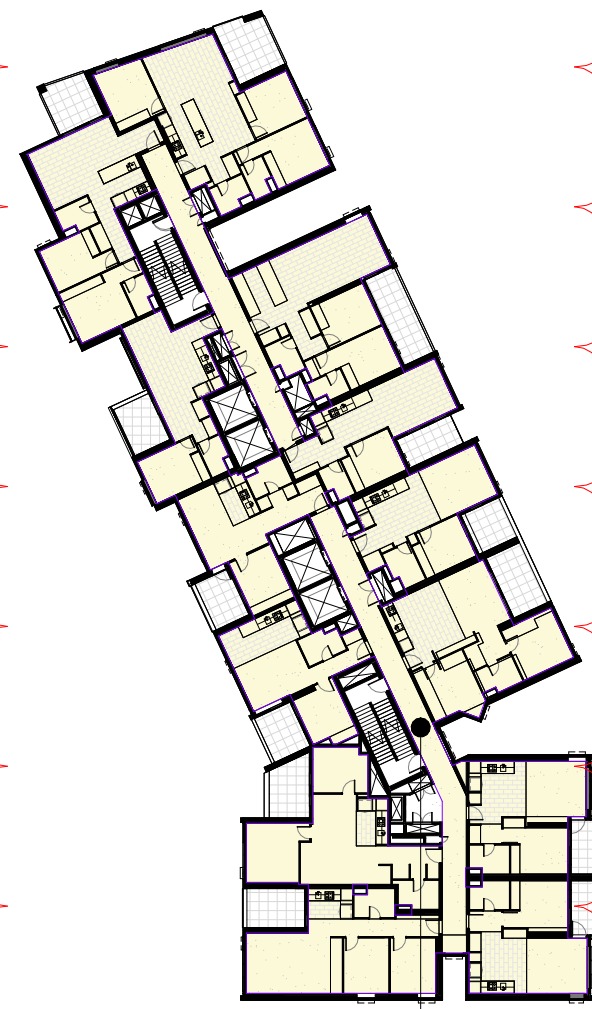


GFA
944 m²

LEVEL 13

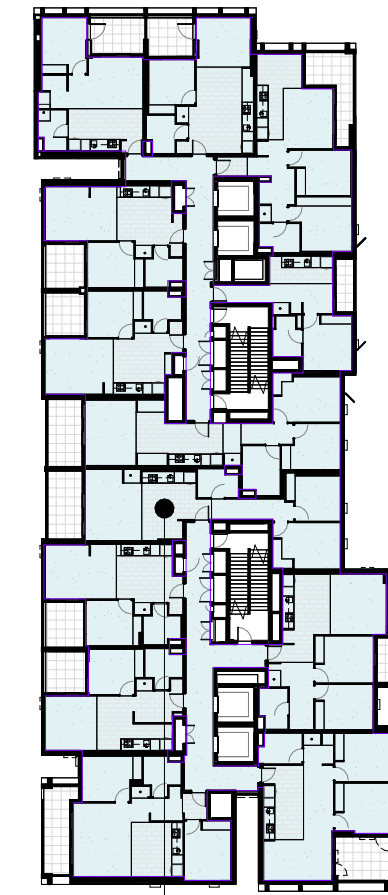


GFA
880 m²

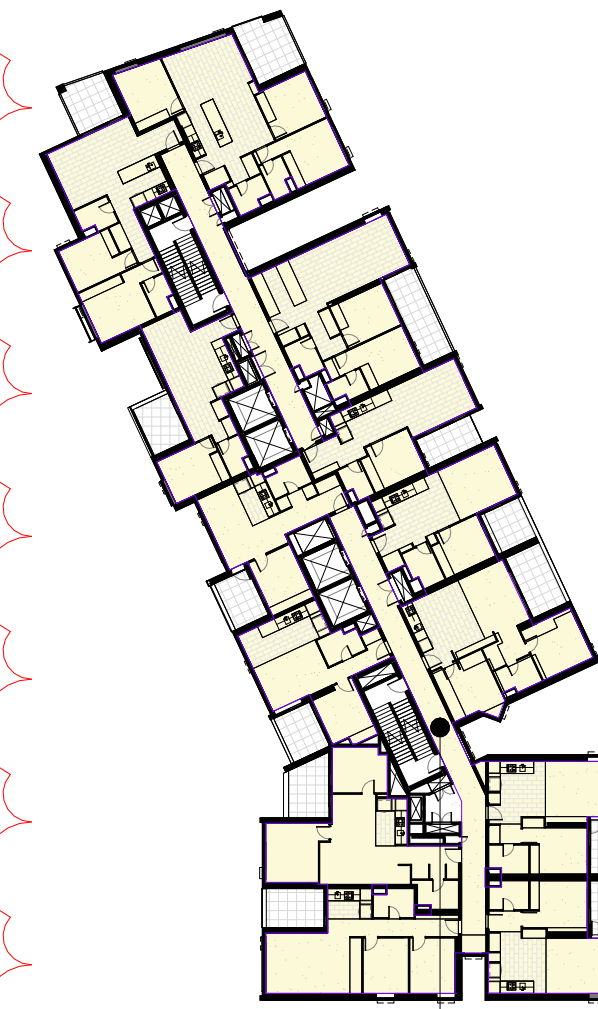


GFA
944 m²

LEVEL 14

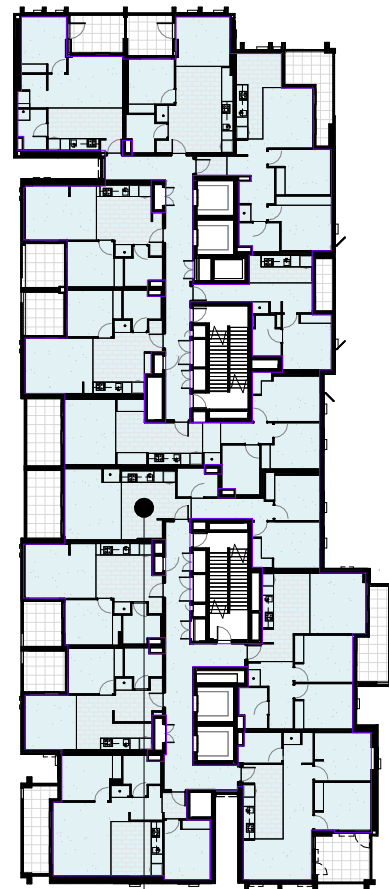


GFA
880 m²

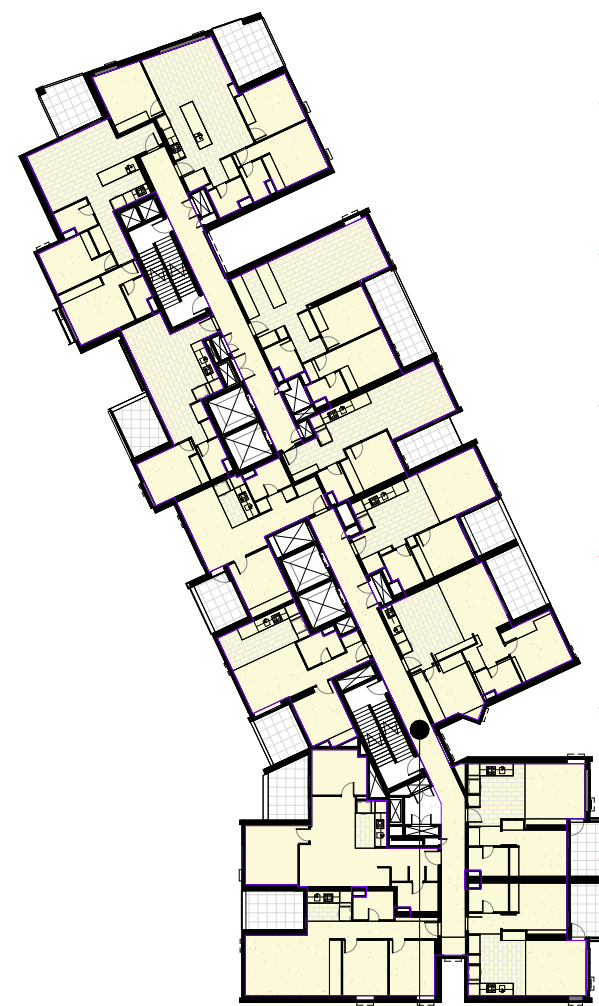


GFA
944 m²

LEVEL 15

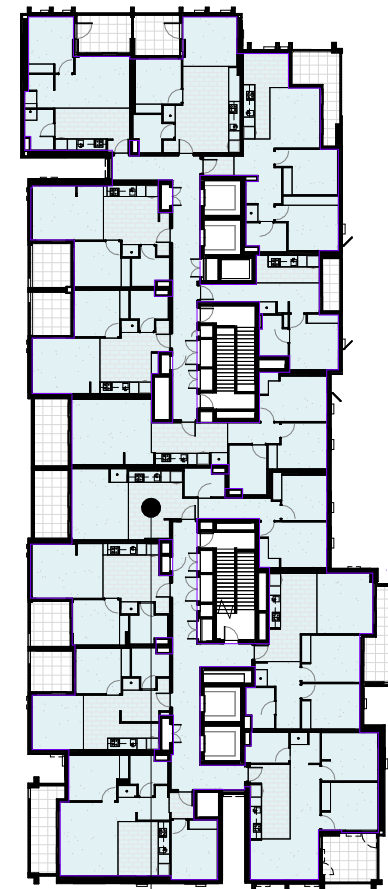


GFA
880 m²

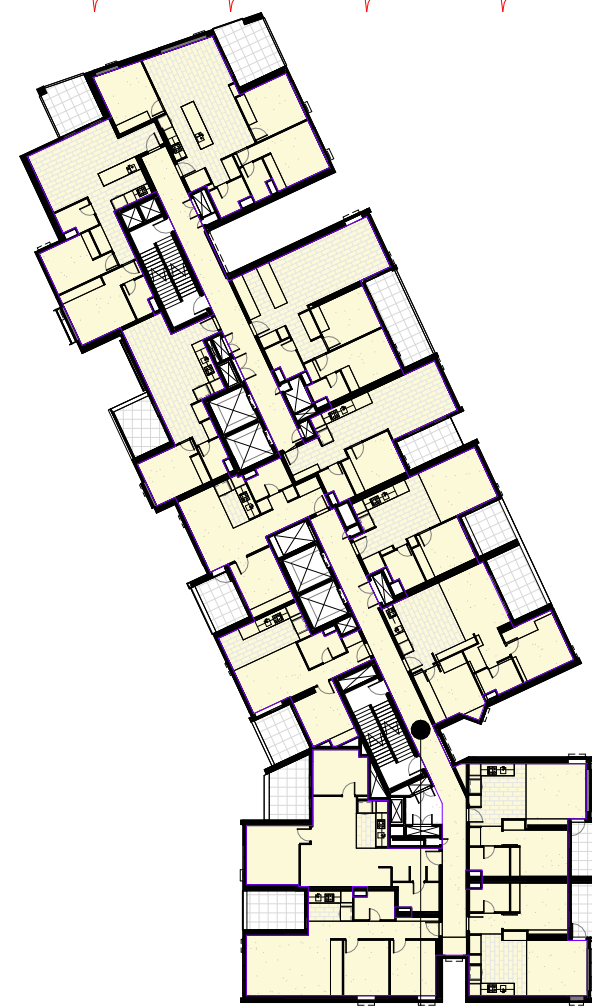


GFA
944 m²

LEVEL 16

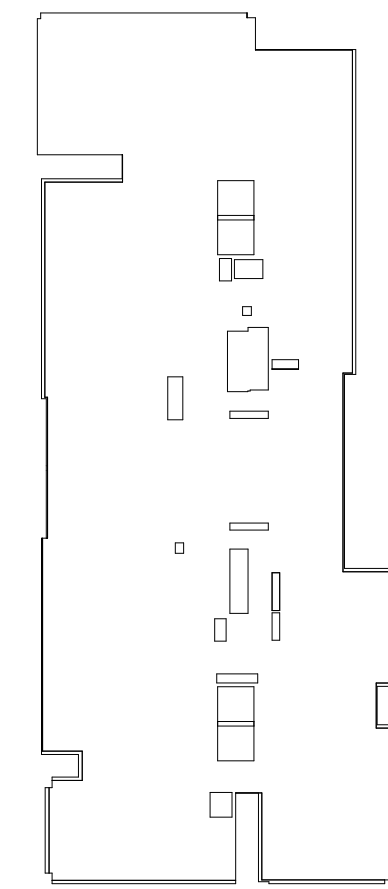

LEVEL 17

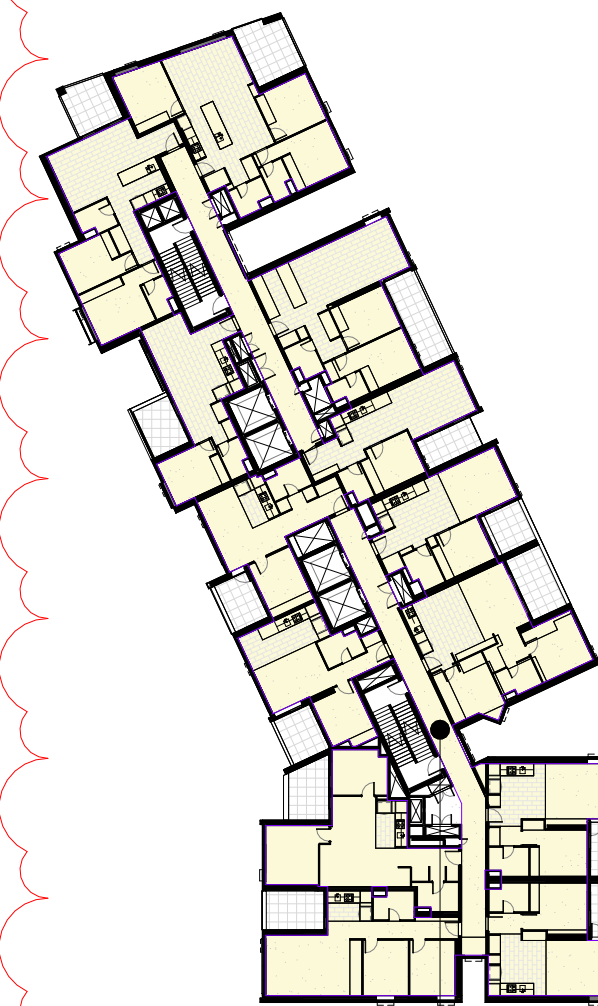

GFA
944 m²

Scale 1:500

0 5m 10m 25m 50m

© COPYRIGHT COX ARCHITECTURE PTY LTD ACN 002 535 891
ANY FORM OF REPRODUCTION OF THIS DRAWING IN FULL OR IN PART WITHOUT THE WRITTEN PERMISSION OF COX ARCHITECTURE PTY LTD CONSTITUTES AN INFRINGEMENT OF COPYRIGHT

Rev	Description	By	Date
1	For Development Application	AL	03.08.2021
2	For Development Application	AL	28.01.2022
3	ISSUED FOR SECTION 4.55	BW	24.08.2023
4	ISSUED FOR SECTION 4.55	CY	05.11.2025

Cox Architecture
70 George Street,
The Rocks NSW 2000, Australia
T + 61 2 9267 9599
F + 61 2 9264 5844
www.coxarchitecture.com.au

Nominated Architects
Joe Agus no. 6491
Ramin Jahromi no. 10000

COX

Client

**FRASERS
PROPERTY**

Project No.

220148.00

Project

MIDTOWN - LOT C4
EPPING ROAD, MACQUARIE PARK, NSW



Drawing Title

**DEVELOPMENT CALCULATIONS
(GFA)**


Document Control Status:

Project Architect:	CY	Drawn:	TP
Design Associates:	RB	Scale:	1 : 500 @ A1
Project Director:	RJ	Date:	05.11.2025
Drawing Number:	A-DA-9002	Revision:	4


PLOT STAMP DATE: 11/11/2025 1:55:00 PM

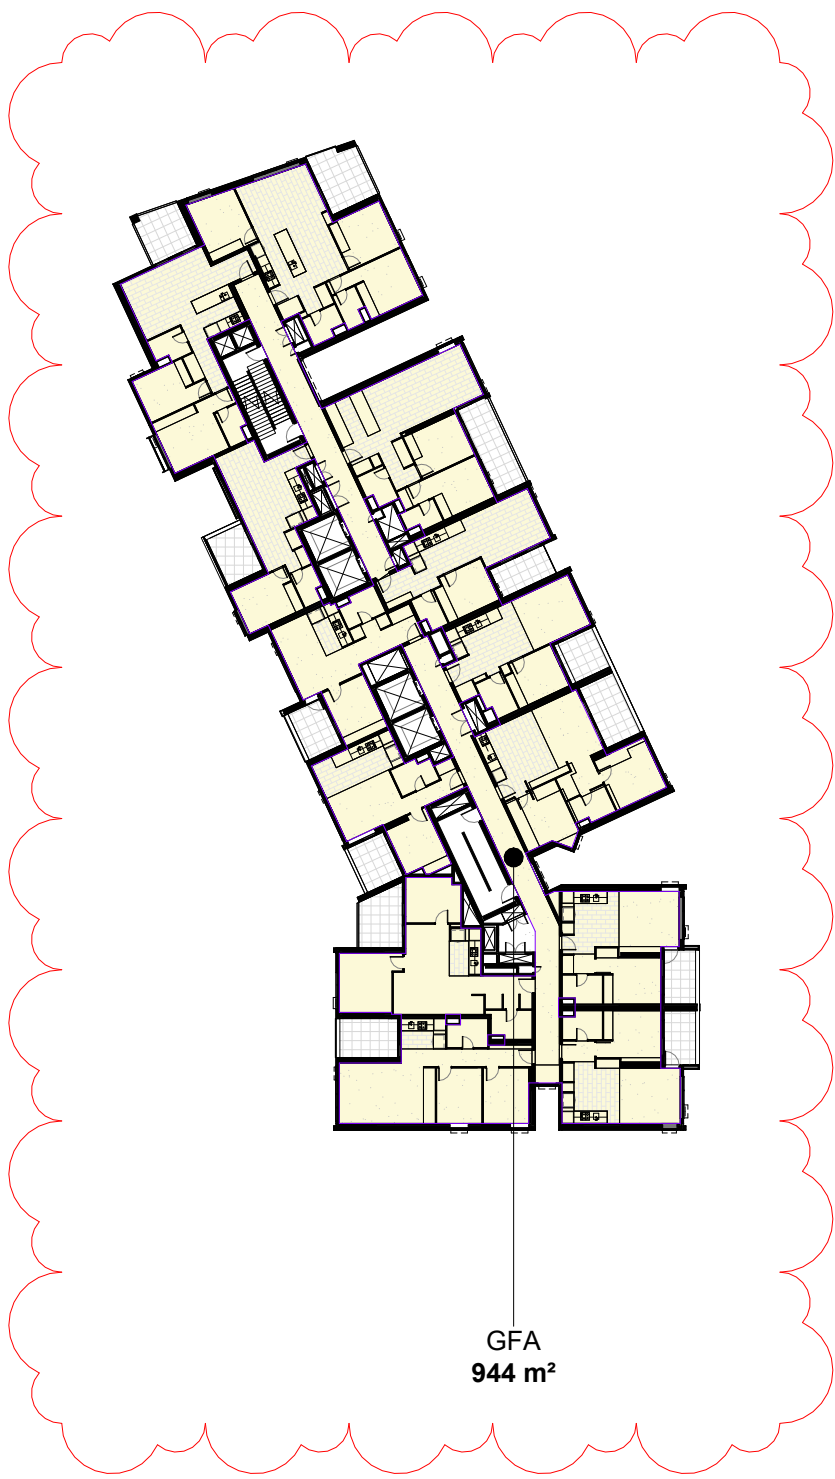 


LEVEL 18

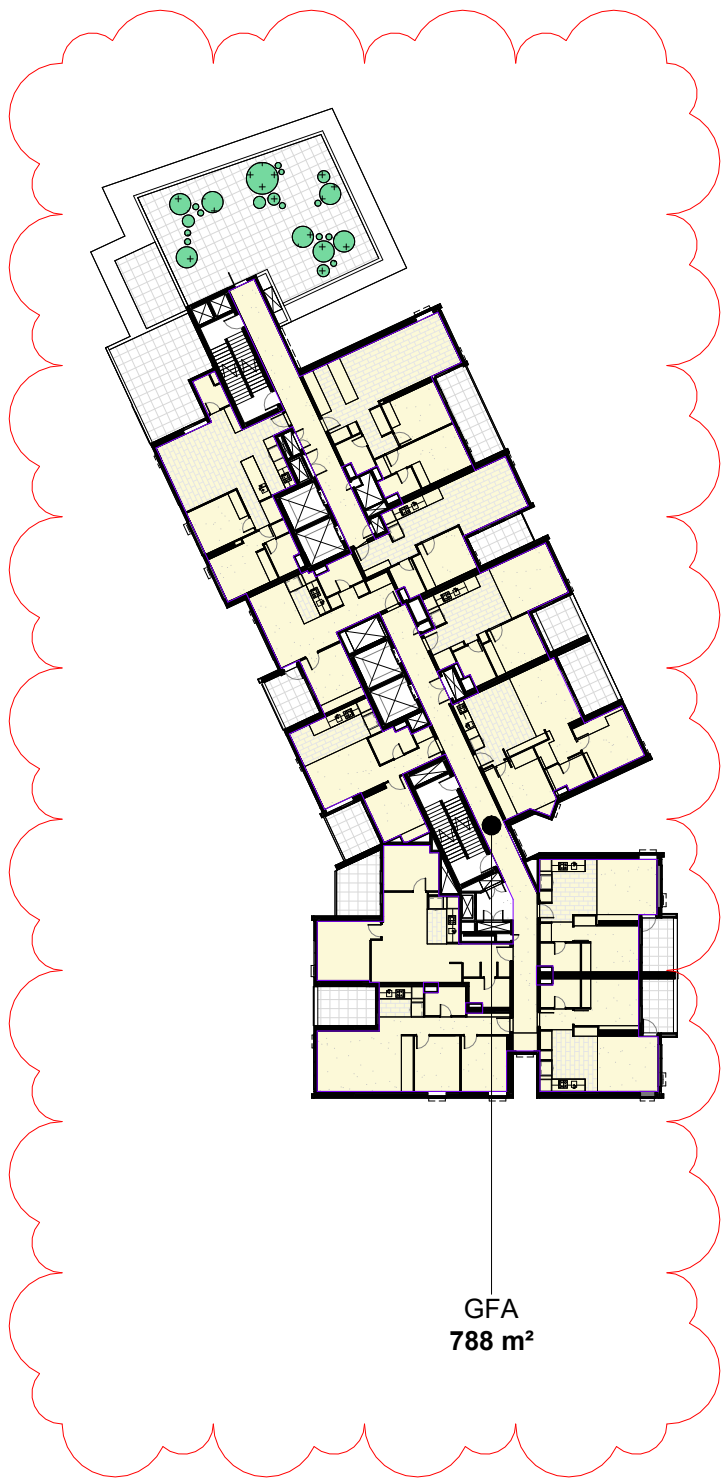


LEVEL 19

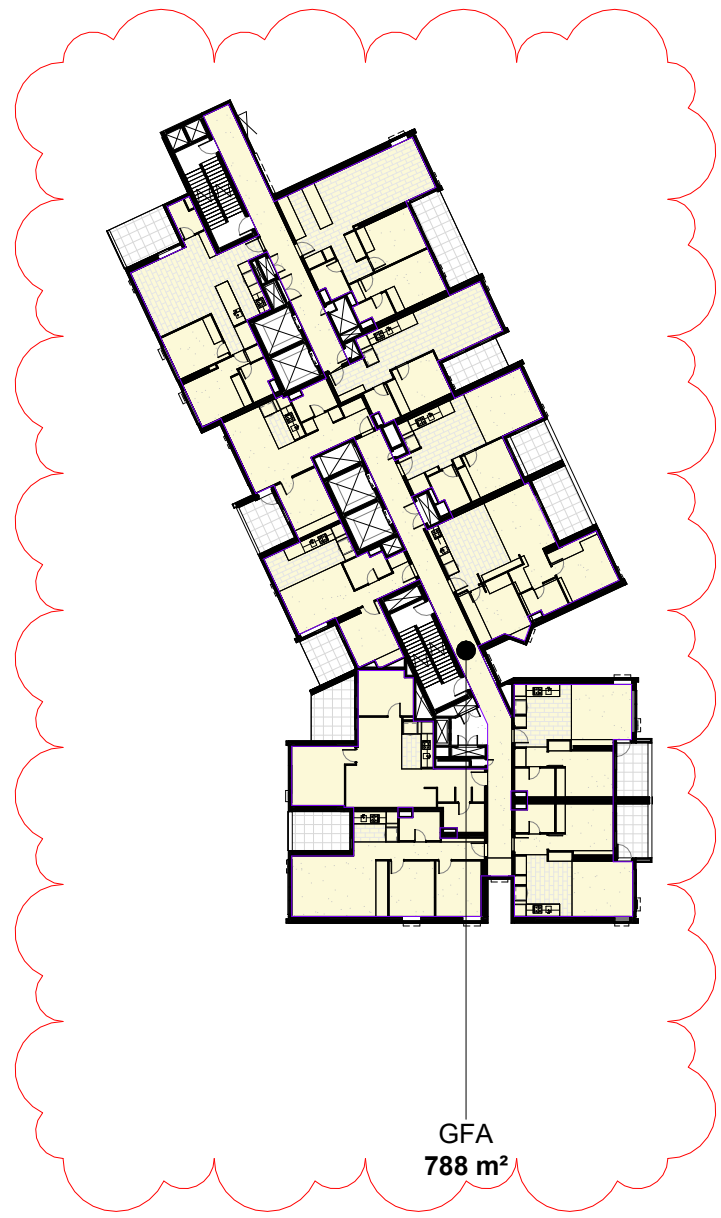


LEVEL 20

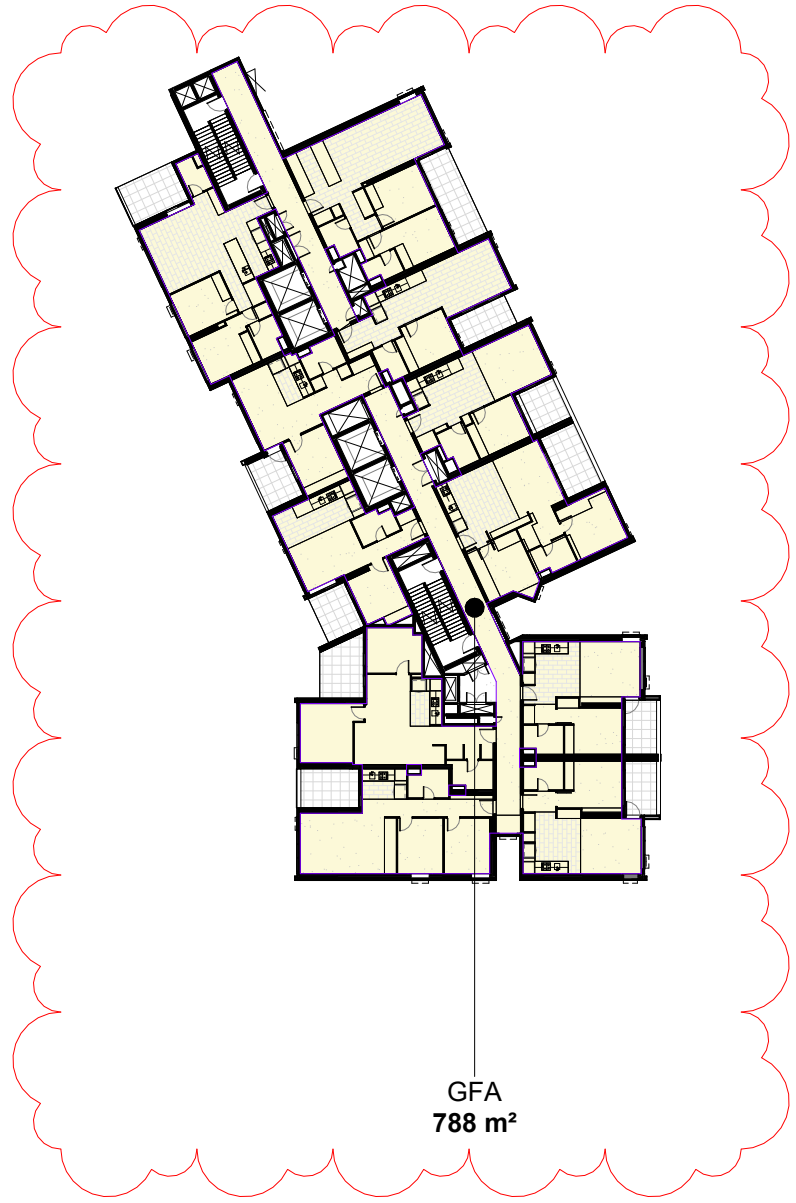


LEVEL 21

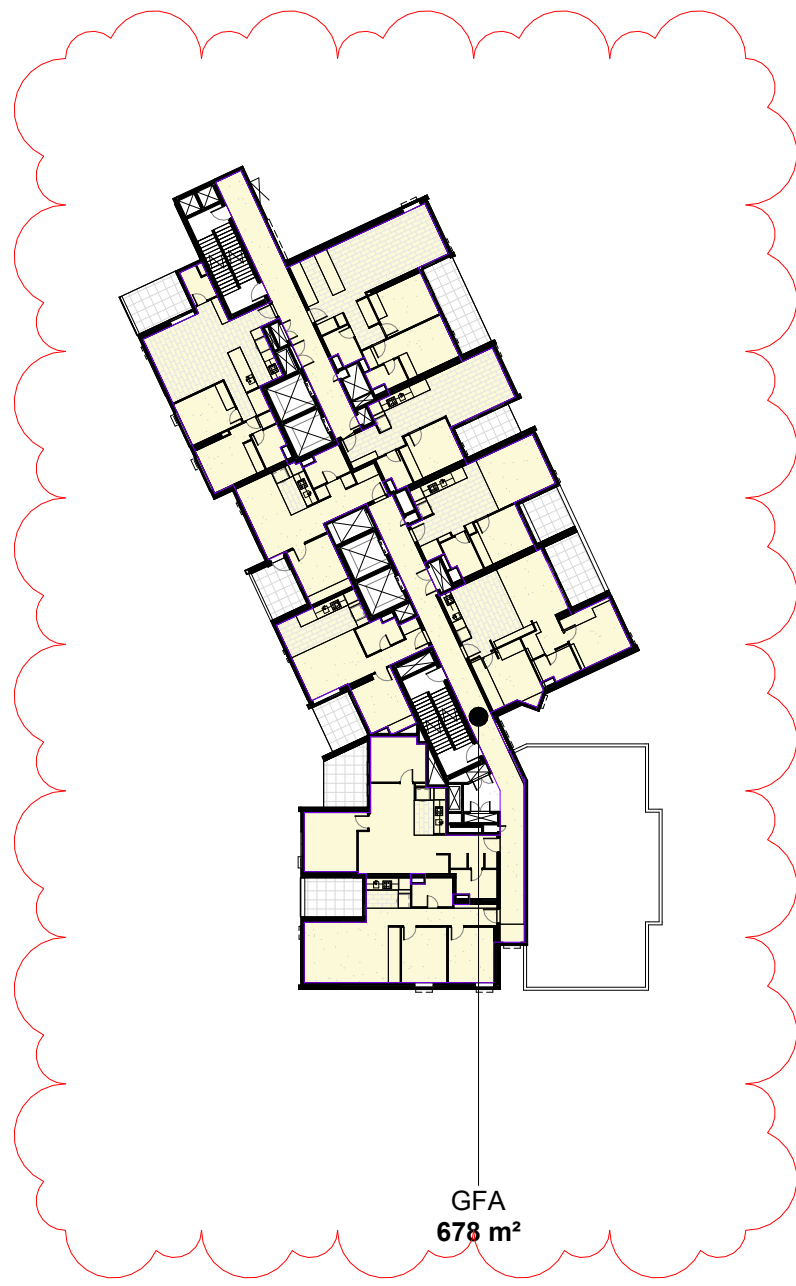

LEVEL 22

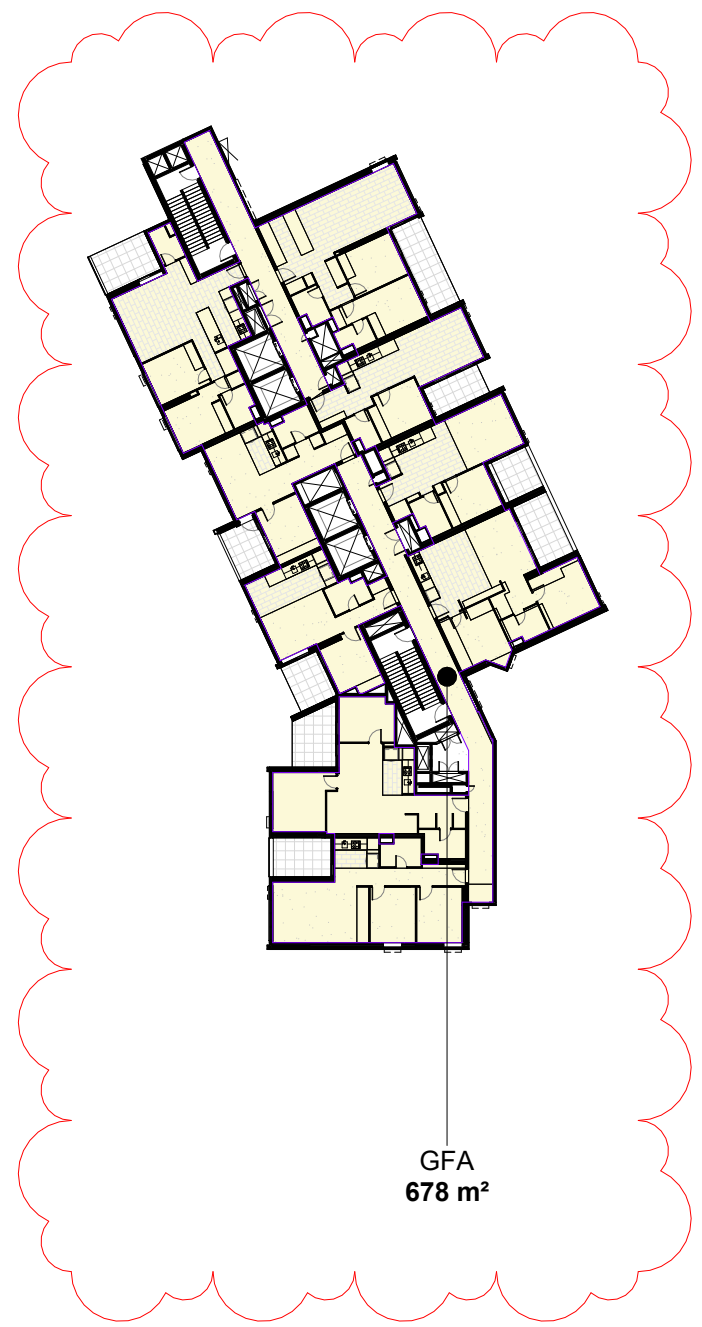

LEVEL 23

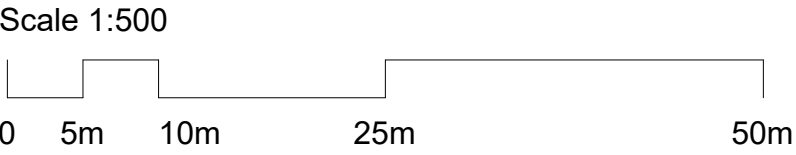


© COPYRIGHT COX ARCHITECTURE PTY LTD ACN 002 535 891
ANY FORM OF REPRODUCTION OF THIS DRAWING IN FULL OR IN PART WITHOUT THE WRITTEN PERMISSION OF COX ARCHITECTURE PTY LTD CONSTITUTES AN INFRINGEMENT OF COPYRIGHT

Rev	Description	By	Date
1	For Development Application	AL	03.08.2021
2	For Development Application	AL	28.01.2022
3	ISSUED FOR SECTION 4.55	BW	24.08.2023
4	ISSUED FOR SECTION 4.55	CY	05.11.2025

Cox Architecture
70 George Street,
The Rocks NSW 2000, Australia
T + 61 2 9267 9599
F + 61 2 9264 5844
www.coxarchitecture.com.au

Nominated Architects
Joe Agus no. 6491
Ramin Jahromi no. 10000

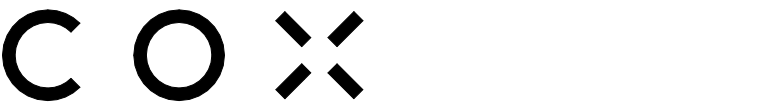

Client

Project No. 220148.00

Project

MIDTOWN - LOT C4
EPPING ROAD, MACQUARIE PARK, NSW

Drawing Title

DEVELOPMENT CALCULATIONS (GFA)

Document Control Status:

Project Architect:	CY	Drawn:	TP
Design Associates:	RB	Scale:	1 : 500 @ A1
Project Director:	RJ	Date:	05.11.2025
Drawing Number:	A-DA-9003	Revision:	4

AREA SCHEDULE - GFA - C4.1 TOWER

LEVEL	AREA
MARKET GROUND FLOOR	887 m²
MARKET LEVEL 1	996 m²
MARKET LEVEL 2	1043 m²
MARKET LEVEL 3	1043 m²
MARKET LEVEL 4	944 m²
MARKET LEVEL 5	944 m²
MARKET LEVEL 6	944 m²
MARKET LEVEL 7	944 m²
MARKET LEVEL 8	944 m²
MARKET LEVEL 9	944 m²
MARKET LEVEL 10	944 m²
MARKET LEVEL 11	944 m²
MARKET LEVEL 12	944 m²
MARKET LEVEL 13	944 m²
MARKET LEVEL 14	944 m²
MARKET LEVEL 15	944 m²
MARKET LEVEL 16	944 m²
MARKET LEVEL 17	944 m²
MARKET LEVEL 18	944 m²
MARKET LEVEL 19	788 m²
MARKET LEVEL 20	788 m²
MARKET LEVEL 21	788 m²
MARKET LEVEL 22	678 m²
MARKET LEVEL 23	678 m²
GRAND TOTAL - C4.1 GFA	21849 m²

AREA SCHEDULE - TOTAL GFA C4

AREA TENURE	AREA
C4.1	21849 m²
C4.2	14318 m²
Community Housing Provider Office	321 m²
Townhouses	758 m²
GRAND TOTAL	37246 m²

AREA SCHEDULE - GFA - C4.2 SOCIAL...

LEVEL	AREA
MARKET GROUND FLOOR	358 m²
MARKET LEVEL 1	760 m²
MARKET LEVEL 2	880 m²
MARKET LEVEL 3	880 m²
MARKET LEVEL 4	880 m²
MARKET LEVEL 5	880 m²
MARKET LEVEL 6	880 m²
MARKET LEVEL 7	880 m²
MARKET LEVEL 8	880 m²
MARKET LEVEL 9	880 m²
MARKET LEVEL 10	880 m²
MARKET LEVEL 11	880 m²
MARKET LEVEL 12	880 m²
MARKET LEVEL 13	880 m²
MARKET LEVEL 14	880 m²
MARKET LEVEL 15	880 m²
MARKET LEVEL 16	880 m²
GRAND TOTAL - C4.2 GFA	14318 m²

AREA SCHEDULE - GFA - TOWNHOUSES

LEVEL	AREA
MARKET GROUND FLOOR	255 m²
MARKET LEVEL 1	248 m²
MARKET LEVEL 2	255 m²
GRAND TOTAL - TOWNHOUSES GFA	758 m²

Scale 1:500

0 5m 10m 25m 50m



© COPYRIGHT COX ARCHITECTURE PTY LTD ACN 002 535 891

ANY FORM OF REPRODUCTION OF THIS DRAWING IN FULL OR IN PART WITHOUT THE WRITTEN PERMISSION OF COX ARCHITECTURE PTY LTD CONSTITUTES AN INFRINGEMENT OF COPYRIGHT

Rev	Description	By	Date
1	For Development Application	AL	03.08.2021
2	For Development Application	AL	28.01.2022
3	ISSUED FOR SECTION 4.55	BW	24.08.2023
4	ISSUED FOR SECTION 4.55	CY	05.11.2025

Cox Architecture

70 George Street,
The Rocks NSW 2000, Australia
T + 61 2 9267 9599
F + 61 2 9264 5844

www.coxarchitecture.com.au

Nominated Architects
Joe Agus no. 6491
Ramin Jahromi no. 10000

COX

Client



Project No.

220148.00

Project

MIDTOWN - LOT C4

EPPING ROAD, MACQUARIE PARK, NSW

Drawing Title

DEVELOPMENT CALCULATIONS
(GFA)

Document Control Status:

NOT FOR CONSTRUCTION
DEVELOPMENT APPLICATION

Project Architect:

Drawn:

CY TP

Design Associates:

Scale:

RB @ A1

Project Director:

Date:

RJ 05.11.2025

Drawing Number:

Revision:

A-DA-9004

4

PLOT STAMP DATE: 1/11/2025 1:55:18 PM



GROUND FLOOR



LEVEL 1



LEVEL 2




LEVEL 3



LEVEL 4



LEVEL 5

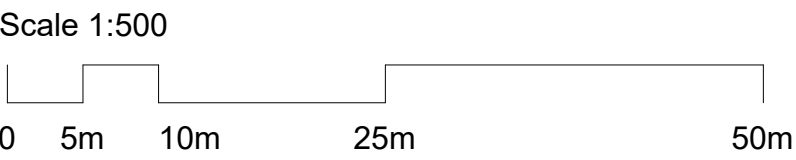

© COPYRIGHT COX ARCHITECTURE PTY LTD ACN 002 535 891

ANY FORM OF REPRODUCTION OF THIS DRAWING IN FULL OR IN PART WITHOUT THE WRITTEN PERMISSION OF COX ARCHITECTURE PTY LTD CONSTITUTES AN INFRINGEMENT OF COPYRIGHT

Rev	Description	By	Date
1	For Development Application	AL	03.08.2021
2	For Development Application	AL	28.01.2022
3	ISSUED FOR SECTION 4.55	BW	24.08.2023
4	ISSUED FOR SECTION 4.55	CY	05.11.2025

Cox Architecture
70 George Street,
The Rocks NSW 2000, Australia
T + 61 2 9267 9599
F + 61 2 9264 5844
www.coxarchitecture.com.au

Nominated Architects
Joe Agus no. 6491
Ramin Jahromi no. 10000

COX

Client

**FRASERS
PROPERTY**

Project No. 220148.00

Project MIDTOWN - LOT C4
EPPING ROAD, MACQUARIE PARK, NSW

Drawing Title
**DEVELOPMENT CALCULATIONS
(GBA)**

Document Control Status:

Project Architect:	CY	Drawn:	JB
Design Associates:	RB	Scale:	1 : 500 @ A1
Project Director:	RJ	Date:	05.11.2025
Drawing Number:	A-DA-9005	Revision:	4

PLOT STAMP DATE: 11/11/2025 1:55:32 PM

© COPYRIGHT COX ARCHITECTURE PTY LTD ACN 002 535 891

ANY FORM OF REPRODUCTION OF THIS DRAWING IN FULL OR IN PART WITHOUT THE WRITTEN PERMISSION OF COX ARCHITECTURE PTY LTD CONSTITUTES AN INFRINGEMENT OF COPYRIGHT

Rev	Description	By	Date
1	ISSUED FOR SECTION 4.55	BW	24.08.2023
2	ISSUED FOR SECTION 4.55	CY	05.11.2025



LEVEL 6



LEVEL 7



LEVEL 8




LEVEL 9



LEVEL 10



LEVEL 11

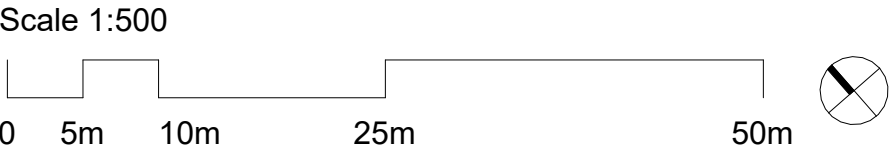

Cox Architecture
70 George Street,
The Rocks NSW 2000, Australia
T + 61 2 9267 9599
F + 61 2 9264 5844
www.coxarchitecture.com.au

Nominated Architects
Joe Agus no. 6491
Ramin Jahromi no. 10000



Client

**FRASERS
PROPERTY**

Project No. 220148.00

Project
MIDTOWN - LOT C4
EPPING ROAD, MACQUARIE PARK, NSW

Drawing Title
DEVELOPMENT CALCULATIONS
(GBA)

Document Control Status:

NOT FOR CONSTRUCTION
DEVELOPMENT APPLICATION

Project Architect:	Drawn:
CY	JB
Design Associates:	Scale:
RB	1 : 500 @ A1
Project Director:	Date:
RJ	05.11.2025
Drawing Number:	Revision:
A-DA-9006	2


© COPYRIGHT COX ARCHITECTURE PTY LTD ACN 002 535 891

ANY FORM OF REPRODUCTION OF THIS DRAWING IN FULL OR IN PART WITHOUT THE WRITTEN PERMISSION OF COX ARCHITECTURE PTY LTD CONSTITUTES AN INFRINGEMENT OF COPYRIGHT

Rev	Description	By	Date
1	ISSUED FOR SECTION 4.55	BW	24.08.2023
2	ISSUED FOR SECTION 4.55	CY	05.11.2025




LEVEL 12

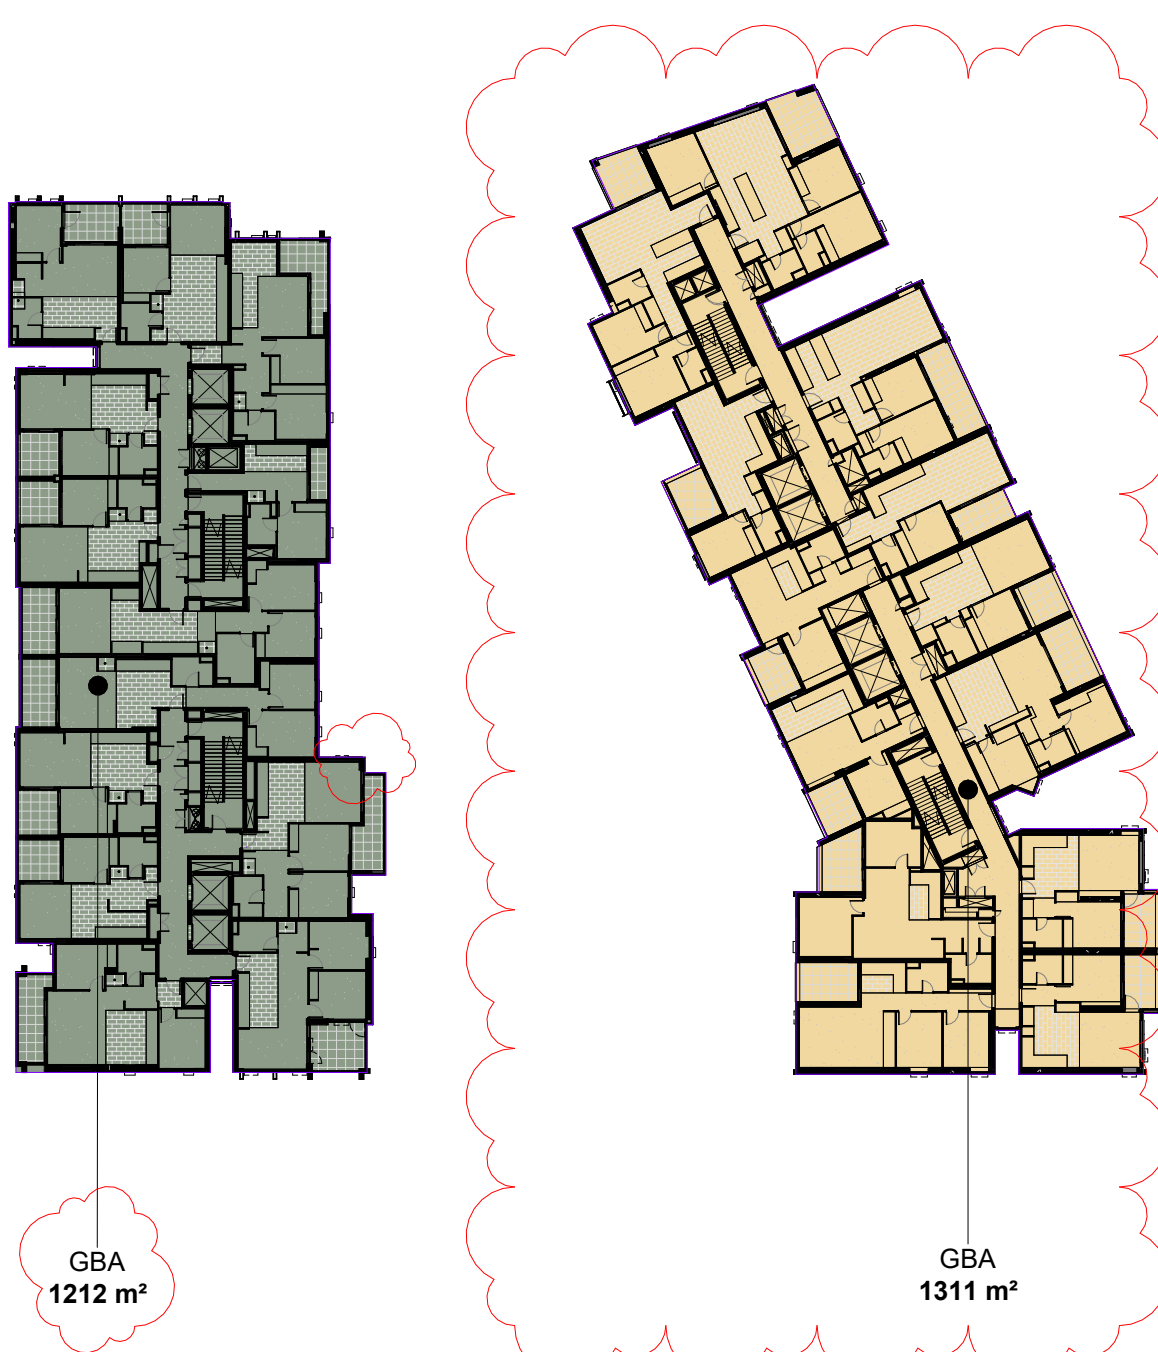

LEVEL 13



LEVEL 14

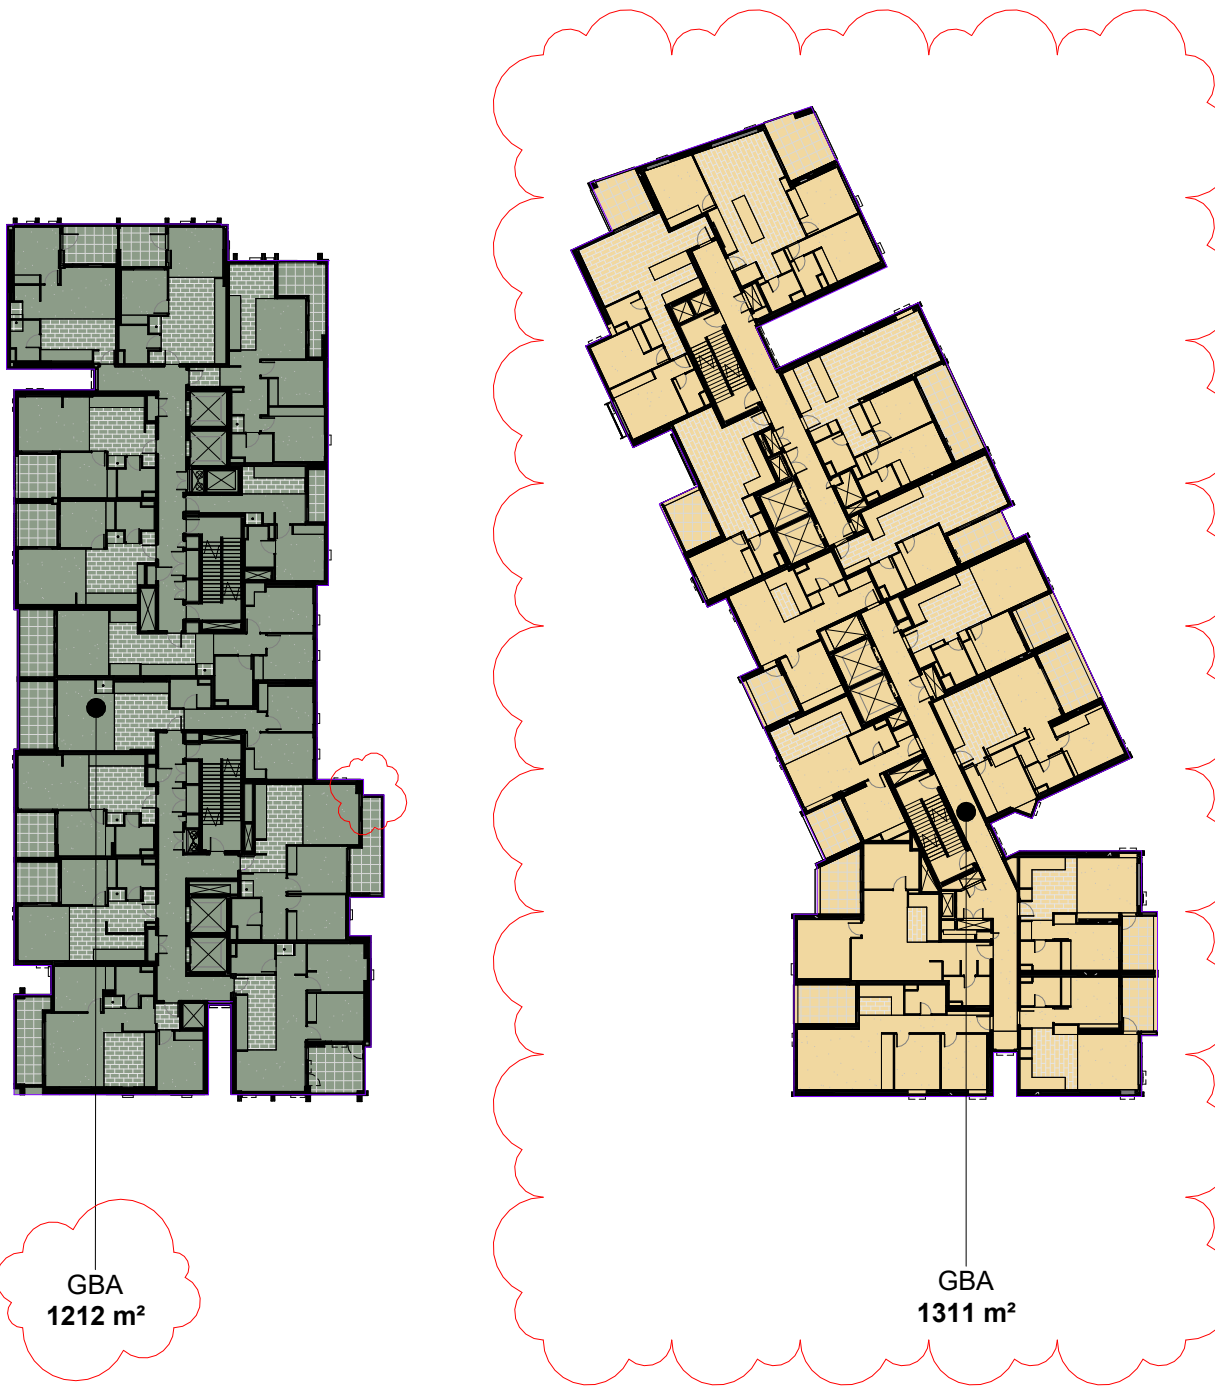


LEVEL 15



LEVEL 16



LEVEL 17

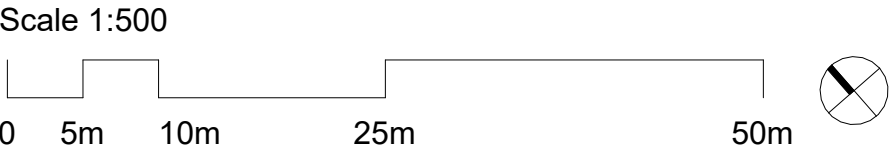

Cox Architecture
70 George Street,
The Rocks NSW 2000, Australia
T + 61 2 9267 9599
F + 61 2 9264 5844
www.coxarchitecture.com.au

Nominated Architects
Joe Agus no. 6491
Ramin Jahromi no. 10000



Client

FRASERS
PROPERTY

Project No. 220148.00

Project MIDTOWN - LOT C4
EPPING ROAD, MACQUARIE PARK, NSW



Drawing Title
DEVELOPMENT CALCULATIONS (GBA)

Document Control Status:


NOT FOR CONSTRUCTION
DEVELOPMENT APPLICATION

Project Architect:	CY	Drawn:	JB
Design Associates:	RB	Scale:	1 : 500 @ A1
Project Director:	RJ	Date:	05.11.2025
Drawing Number:	A-DA-9007	Revision:	2


PLOT STAMP DATE: 11/11/2025 1:56:03 PM

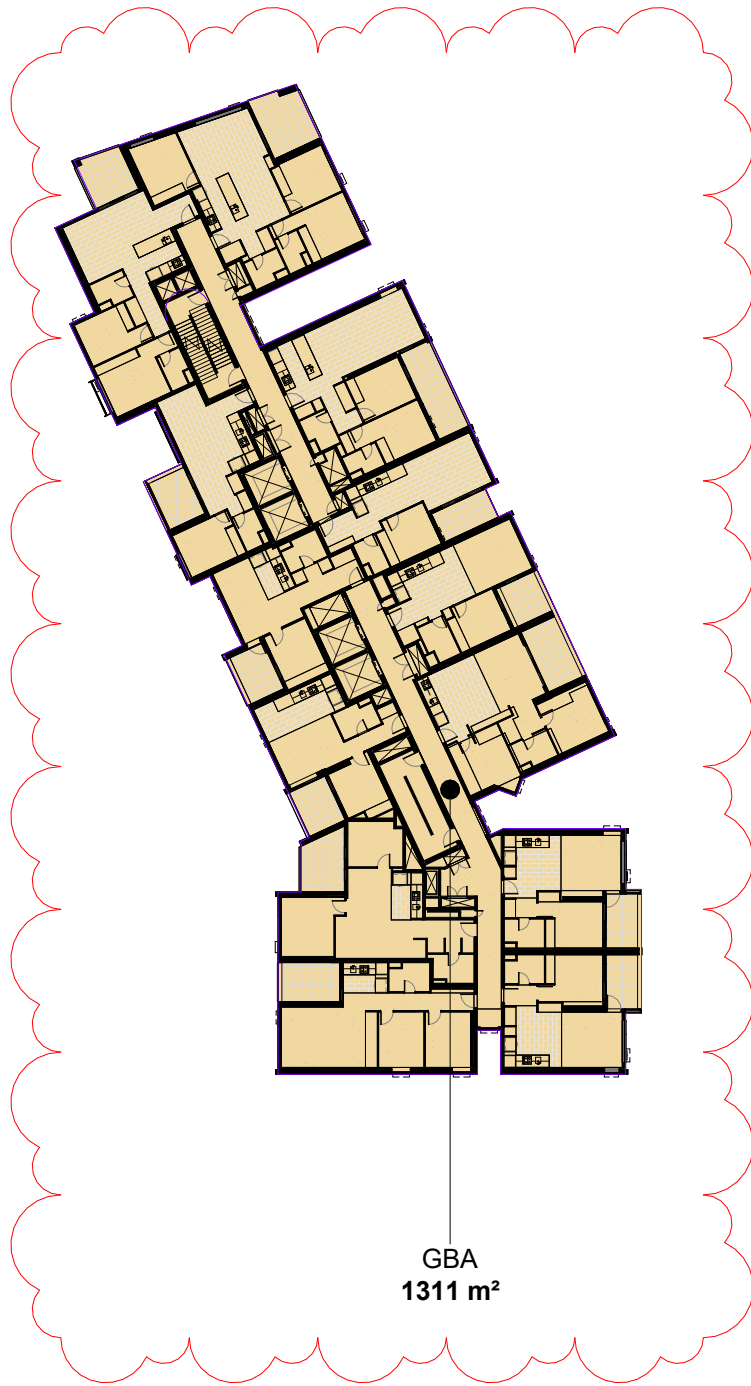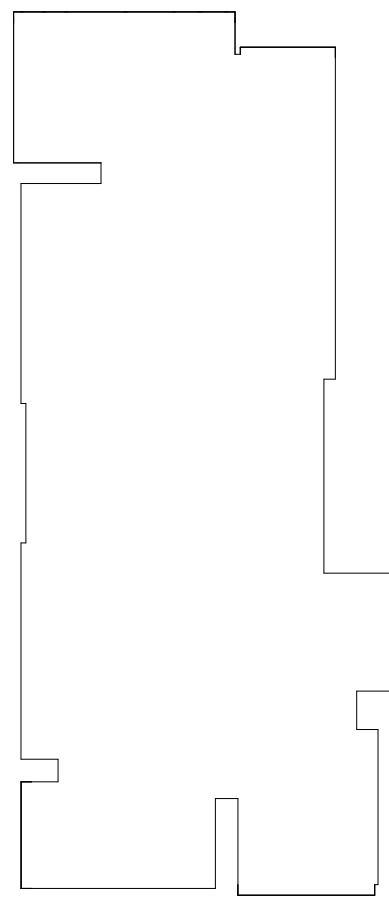


LEVEL 18

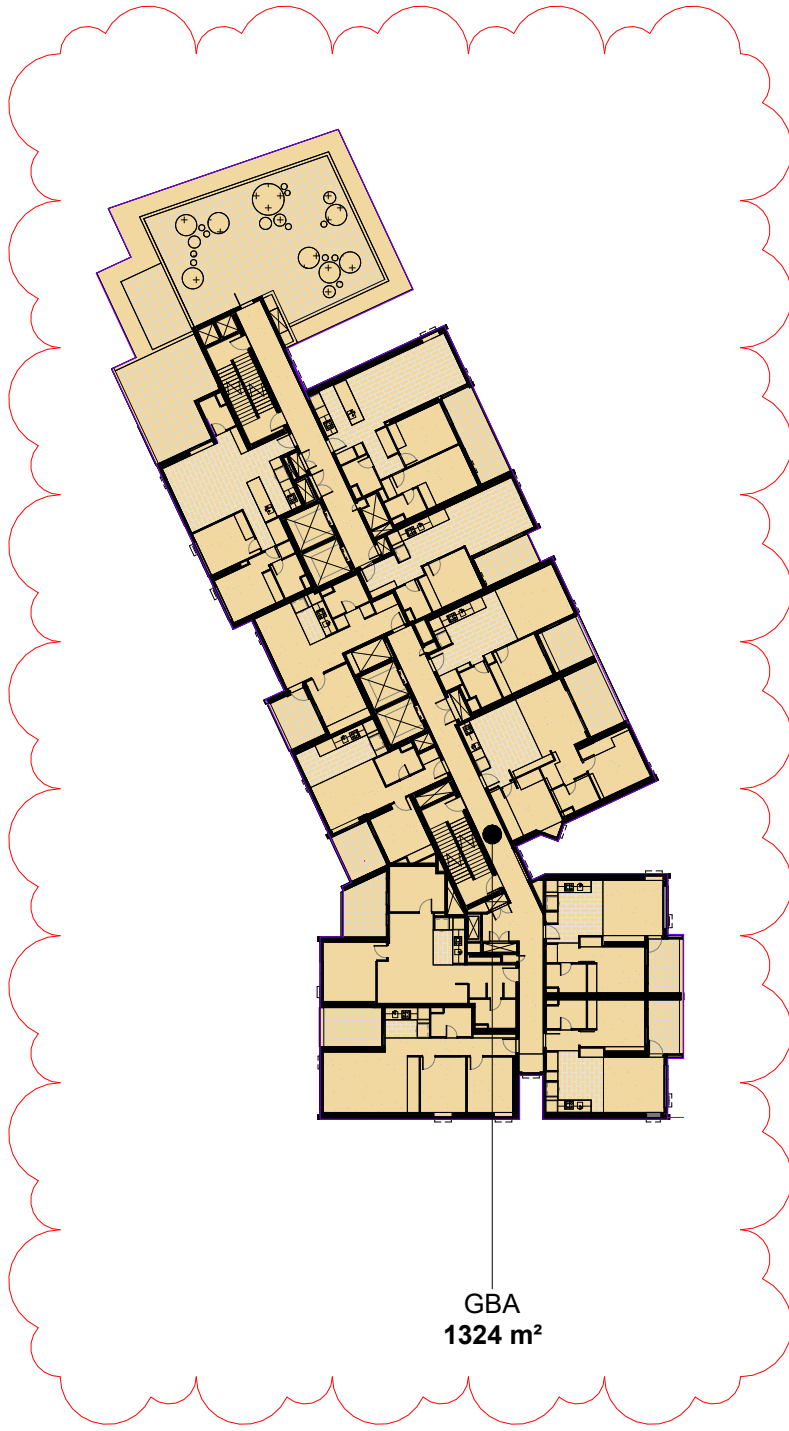


LEVEL 19

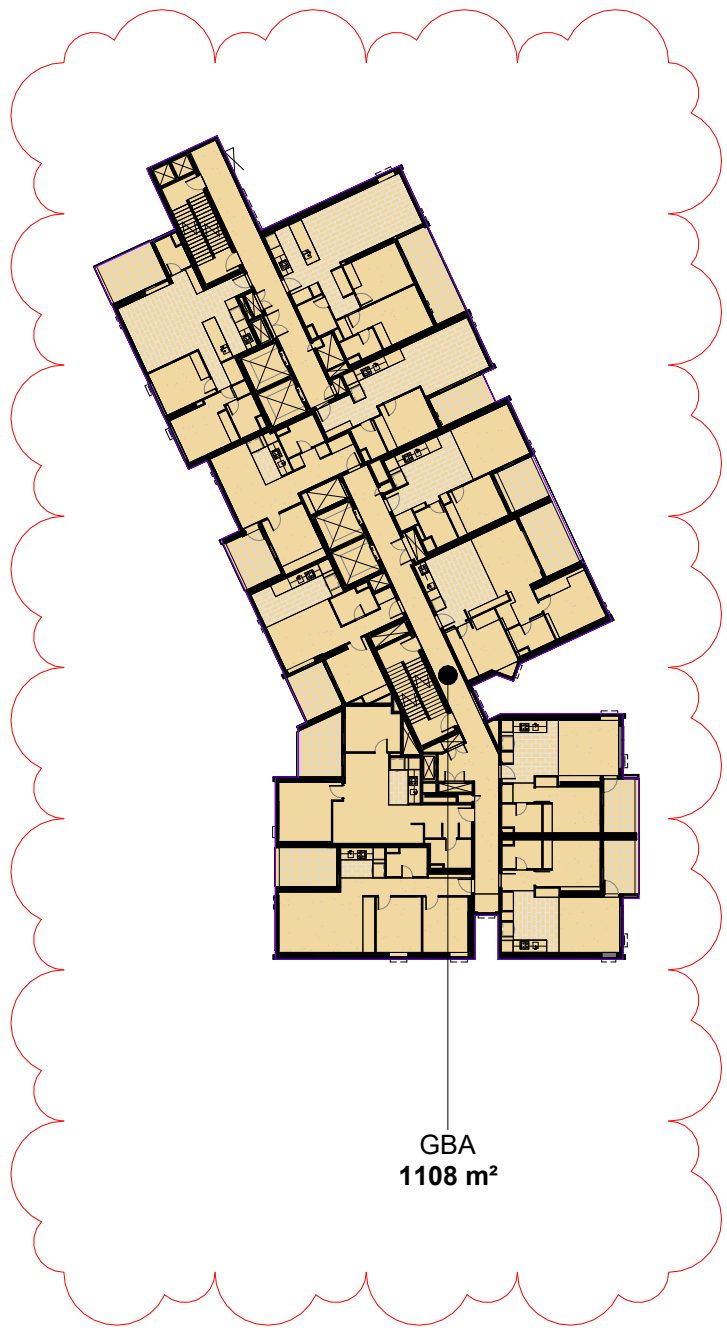


LEVEL 20

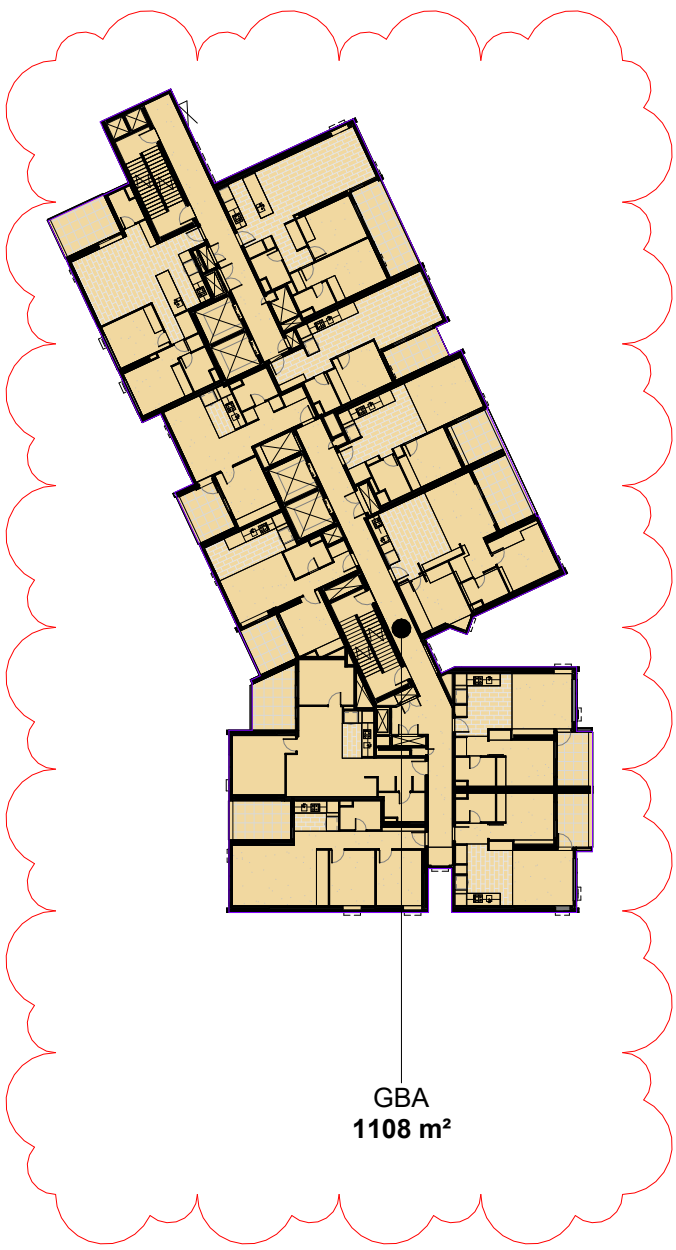


LEVEL 21

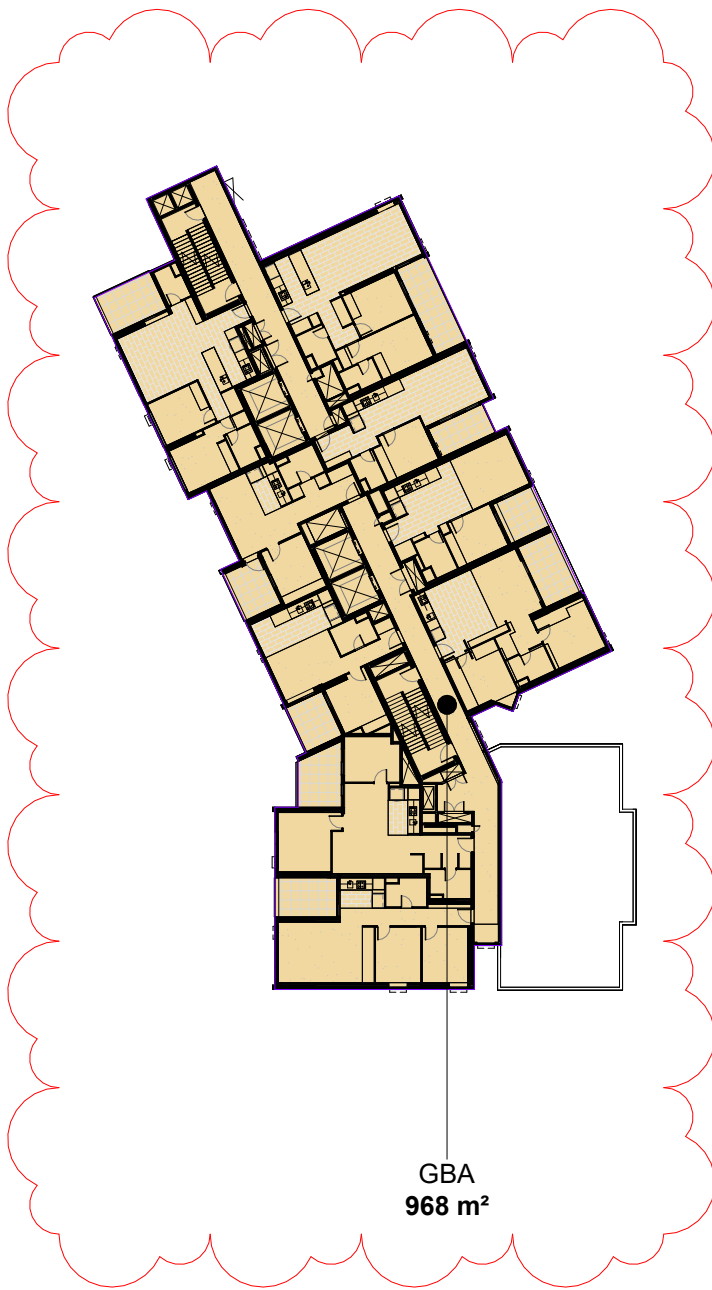

LEVEL 22

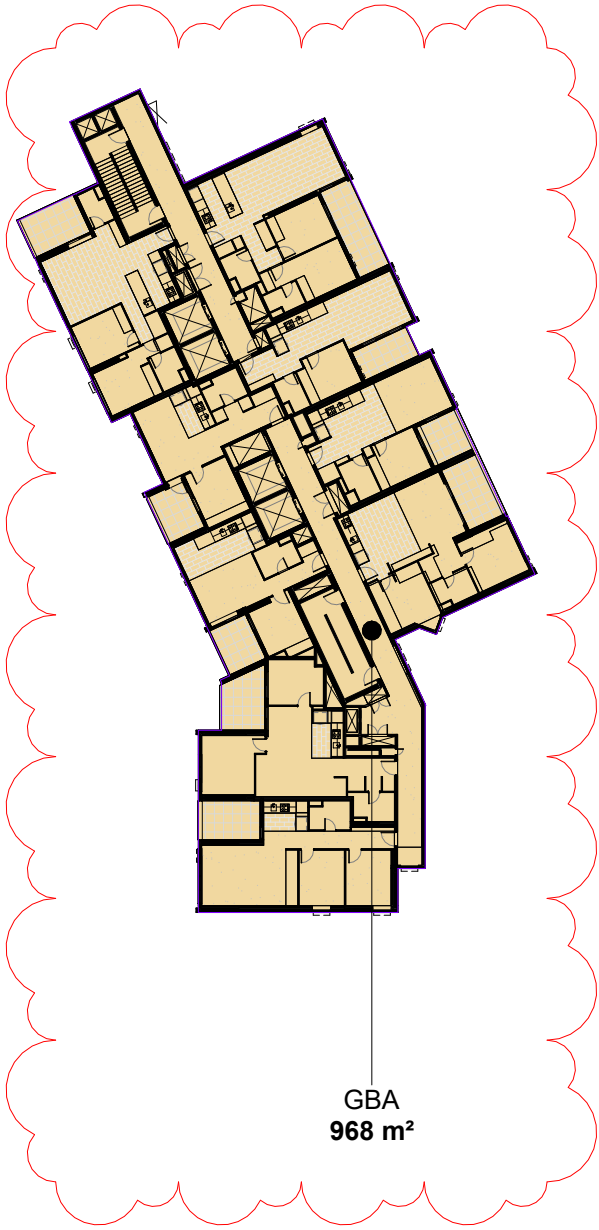

LEVEL 23

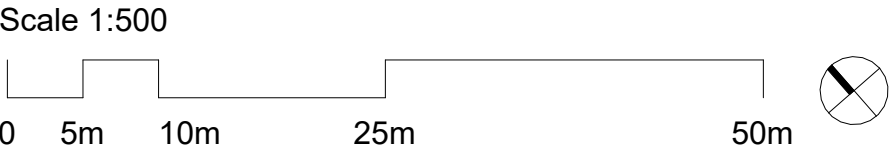


© COPYRIGHT COX ARCHITECTURE PTY LTD ACN 002 535 891
ANY FORM OF REPRODUCTION OF THIS DRAWING IN FULL OR IN PART WITHOUT THE WRITTEN PERMISSION OF COX ARCHITECTURE PTY LTD CONSTITUTES AN INFRINGEMENT OF COPYRIGHT

Rev	Description	By	Date
1	ISSUED FOR SECTION 4.55	BW	24.08.2023
2	ISSUED FOR SECTION 4.55	CY	05.11.2025

Cox Architecture
70 George Street,
The Rocks NSW 2000, Australia
T + 61 2 9267 9599
F + 61 2 9264 5844
www.coxarchitecture.com.au

Nominated Architects
Joe Agus no. 6491
Ramin Jahromi no. 10000

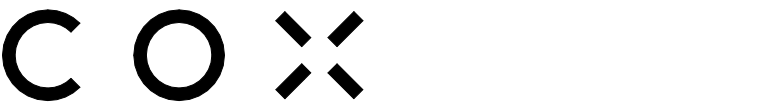

Client

Project No. 220148.00

Project

MIDTOWN - LOT C4
EPPING ROAD, MACQUARIE PARK, NSW

Drawing Title

DEVELOPMENT CALCULATIONS
(GBA)

Document Control Status:

NOT FOR CONSTRUCTION
DEVELOPMENT APPLICATION

Project Architect:	CY	Drawn:	JB
Design Associates:	RB	Scale:	1 : 500 @ A1
Project Director:	RJ	Date:	05.11.2025
Drawing Number:	A-DA-9008	Revision:	2

AREA SCHEDULE - GBA - C4.1 TOWER

LEVEL	AREA
MARKET GROUND FLOOR	1428 m²
MARKET LEVEL 1	1452 m²
MARKET LEVEL 2	1505 m²
MARKET LEVEL 3	1505 m²
MARKET LEVEL 4	1311 m²
MARKET LEVEL 5	1311 m²
MARKET LEVEL 6	1311 m²
MARKET LEVEL 7	1311 m²
MARKET LEVEL 8	1311 m²
MARKET LEVEL 9	1311 m²
MARKET LEVEL 10	1311 m²
MARKET LEVEL 11	1311 m²
MARKET LEVEL 12	1311 m²
MARKET LEVEL 13	1311 m²
MARKET LEVEL 14	1311 m²
MARKET LEVEL 15	1311 m²
MARKET LEVEL 16	1311 m²
MARKET LEVEL 17	1311 m²
MARKET LEVEL 18	1311 m²
MARKET LEVEL 19	1324 m²
MARKET LEVEL 20	1108 m²
MARKET LEVEL 21	1108 m²
MARKET LEVEL 22	968 m²
MARKET LEVEL 23	968 m²
GRAND TOTAL - C4.1 GBA	31031 m²

AREA SCHEDULE - GBA - C4.2 TOWER

LEVEL	AREA
MARKET GROUND FLOOR	1096 m²
MARKET LEVEL 1	1159 m²
MARKET LEVEL 2	1334 m²
MARKET LEVEL 3	1212 m²
MARKET LEVEL 4	1212 m²
MARKET LEVEL 5	1212 m²
MARKET LEVEL 6	1212 m²
MARKET LEVEL 7	1212 m²
MARKET LEVEL 8	1212 m²
MARKET LEVEL 9	1212 m²
MARKET LEVEL 10	1212 m²
MARKET LEVEL 11	1212 m²
MARKET LEVEL 12	1212 m²
MARKET LEVEL 13	1212 m²
MARKET LEVEL 14	1212 m²
MARKET LEVEL 15	1212 m²
MARKET LEVEL 16	1212 m²
GRAND TOTAL - SOCIAL GBA	20557 m²

AREA SCHEDULE - GBA - TOWNHOUSES

LEVEL	AREA
MARKET GROUND FLOOR	394 m²
MARKET LEVEL 1	349 m²
MARKET LEVEL 2	308 m²
GRAND TOTAL - TOWNHOUSES GBA	1051 m²

Rev	Description	By	Date
1	ISSUED FOR SECTION 4.55	BW	24.08.2023
2	ISSUED FOR SECTION 4.55	CY	05.11.2025

Cox Architecture

70 George Street,
The Rocks NSW 2000, Australia
T + 61 2 9267 9599
F + 61 2 9264 5844

www.coxarchitecture.com.au

Nominated Architects
Joe Agus no. 6491
Ramin Jahromi no. 10000

COX

Client



Project No.

220148.00

Project

MIDTOWN - LOT C4

EPPING ROAD, MACQUARIE PARK, NSW

Drawing Title

DEVELOPMENT CALCULATIONS
(GBA)

Document Control Status:

NOT FOR CONSTRUCTION
DEVELOPMENT APPLICATION

Project Architect:

Drawn:

CY JB

Design Associates:

Scale:

RB @ A1

Project Director:

Date:

RJ 05.11.2025

Drawing Number:

Revision:

A-DA-9009

2

Scale 1:500

0 5m 10m 25m 50m





Basement 2



Basement 1



Ground Floor



Level 1



Level 2

ADG - Storage Calculations - C4.1 Social & Market Tower				
Room: Number	Room: Name	Volume	Room: External Storage Size	Total

		0.63 m³		
--	--	---------	--	--

MARKET GROUND FLOOR				
C4.1M - GF.01	STUDIO	2.02 m³	3.50 m³	5.52 m³
C4.1M - GF.02	STUDIO	2.18 m³	2.50 m³	4.68 m³
C4.1M - GF.03	STUDIO	4.36 m³	2.50 m³	6.86 m³
C4.1M - GF.05	1BED1	4.31 m³	4.50 m³	8.81 m³
C4.1M - GF.04	1BED1	3.15 m³	4.50 m³	7.65 m³
C4.1S - GF.01	2BED1	4.25 m³	5.50 m³	9.75 m³
C4.1S - GF.02	2BED1	9.71 m³	0.00 m³	9.71 m³
C4.1S - GF.07	2BED1	9.11 m³	0.00 m³	9.11 m³
C4.1S - GF.06	1BED1	3.10 m³	4.50 m³	7.60 m³
C4.1S - GF.05	2BED1	6.34 m³	2.50 m³	8.84 m³
C4.1S - GF.04	1BED1	3.06 m³	4.50 m³	7.56 m³
C4.1S - GF.03	1BED1	3.70 m³	4.50 m³	8.20 m³

MARKET LEVEL 1				
C4.1M - 1.06	2BED2	4.03 m³	5.50 m³	9.53 m³
C4.1M - 1.02	STUDIO	2.18 m³	2.50 m³	4.68 m³
C4.1M - 1.03	STUDIO	4.36 m³	2.50 m³	6.86 m³
C4.1M - 1.05	1BED1	3.58 m³	4.00 m³	7.58 m³
C4.1M - 1.01	1BED1	3.01 m³	4.50 m³	7.51 m³
C4.1M - 1.04	1BED1	3.15 m³	4.50 m³	7.65 m³
C4.1S - 1.01	2BED1	4.25 m³	5.50 m³	9.75 m³
C4.1S - 1.02	2BED1	8.09 m³	0.00 m³	8.09 m³
C4.1S - 1.06	2BED1	6.34 m³	2.50 m³	8.84 m³
C4.1S - 1.05	1BED1	3.06 m³	4.50 m³	7.56 m³
C4.1S - 1.09	1BED1	6.65 m³	0.00 m³	6.65 m³
C4.1S - 1.08	1BED1	3.86 m³	2.00 m³	5.86 m³
C4.1S - 1.07	2BED1	4.04 m³	4.50 m³	8.54 m³
C4.1S - 1.03	1BED1	3.06 m³	4.50 m³	7.56 m³
C4.1S - 1.04	1BED1	3.70 m³	4.00 m³	7.70 m³

MARKET LEVEL 2				
C4.1S - 2.08	1BED1	3.86 m³	4.50 m³	8.36 m³
C4.1M - 2.04	1BED1	3.15 m³	4.50 m³	7.65 m³
C4.1M - 2.06	2BED2	4.15 m³	5.50 m³	9.65 m³
C4.1M - 2.05	2BED2	4.19 m³	5.50 m³	9.69 m³
C4.1M - 2.02	STUDIO	2.18 m³	2.50 m³	4.68 m³
C4.1M - 2.03	STUDIO	4.36 m³	2.50 m³	6.86 m³
C4.1M - 2.01	2BED2	4.05 m³	4.50 m³	8.55 m³
C4.1S - 2.01	2BED1	4.25 m³	5.50 m³	9.75 m³
C4.1S - 2.06	2BED1	6.34 m³	2.50 m³	8.84 m³
C4.1S - 2.05	1BED1	3.06 m³	4.50 m³	7.56 m³
C4.1S - 2.02	2BED1	8.09 m³	0.00 m³	8.09 m³
C4.1S - 2.09	1BED1	6.65 m³	0.00 m³	6.65 m³
C4.1S - 2.07	2BED1	4.04 m³	4.50 m³	8.54 m³
C4.1S - 2.03	1BED1	3.06 m³	4.50 m³	7.56 m³
C4.1S - 2.04	1BED1	3.70 m³	4.00 m³	7.70 m³

ADG - Storage Calculations - C4.4 Townhouses				
Room: Number	Room: Name	Volume	Room: External Storage Size	Total

MARKET TOWNHOUSES GROUND FLOOR				
C4.4 - TH.01	4 BED	5.67 m³	5.00 m³	10.67 m³
C4.4 - TH.02	4 BED	5.67 m³	5.00 m³	10.67 m³
C4.4 - TH.03	4 BED	5.67 m³	5.00 m³	10.67 m³
C4.4 - TH.04	4 BED	5.67 m³	5.00 m³	10.67 m³
C4.4 - TH.05	4 BED	5.67 m³	5.00 m³	10.67 m³

ADG - Storage Calculations - C4.2 Social Tower				
Room: UnitTag	Room: Name	Internal Storage	Room: External Storage Size	Total Storage


		0.63 m³		
--	--	---------	--	--

SOCIAL GROUND FLOOR				
C4.2 - GF.01	2 BED	11.18 m³	0.00 m³	11.18 m³
C4.2 - GF.02	STUDIO	4.34 m³	0.00 m³	4.34 m³
C4.2 - GF.03	STUDIO	4.02 m³	0.00 m³	4.02 m³

SOCIAL LEVEL 1				
C4.2 - 1.01	1-BED	4.57 m³	2.00 m³	6.57 m³
C4.2 - 1.02	STUDIO	2.41 m³	2.00 m³	4.41 m³
C4.2 - 1.03	2 BED	13.22 m³	0.00 m³	13.22 m³
C4.2 - 1.04	1 BED	6.63 m³	0.00 m³	6.63 m³
C4.2 - 1.05	STUDIO	4.07 m³	0.00 m³	4.07 m³
C4.2 - 1.06	STUDIO	2.09 m³	2.00 m³	4.09 m³
C4.2 - 1.07	STUDIO	2.02 m³	2.00 m³	4.02 m³
C4.2 - 1.08	1 BED	7.83 m³	0.00 m³	7.83 m³
C4.2 - 1.09	2 BED	8.94 m³	0.00 m³	8.94 m³
C4.2 - 1.10	1 BED	6.83 m³	0.00 m³	6.83 m³
C4.2 - 1.11	1 BED	6.02 m³	0.00 m³	6.02 m³
C4.2 - 1.12	2 BED	6.13 m³	2.00 m³	8.13 m³

SOCIAL LEVEL 2				
C4.2 - 2.01	STUDIO	3.26 m³	1.00 m³	4.26 m³
C4.2 - 2.02	2 BED	8.14 m³	0.00 m³	8.14 m³
C4.2 - 2.03	1 BED	4.82 m³	3.00 m³	7.82 m³
C4.2 - 2.04	1 BED	6.45 m³	0.00 m³	6.45 m³
C4.2 - 2.05	1 BED	5.35 m³	1.00 m³	6.35 m³
C4.2 - 2.06	1 BED	6.01 m³	0.00 m³	6.01 m³
C4.2 - 2.07	2 BED	8.74 m³	0.00 m³	8.74 m³
C4.2 - 2.08	2 BED	6.88 m³	2.00 m³	8.88 m³
C4.2 - 2.09	2 BED	4.67 m³	4.00 m³	8.67 m³
C4.2 - 2.10	1 BED	6.60 m³	0.00 m³	6.60 m³

Scale 1:600

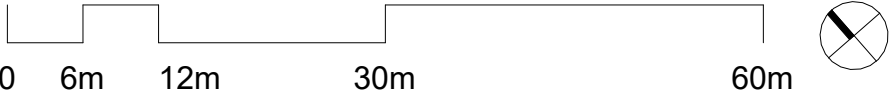


Rev	Description	By	Date
1	ISSUED FOR SECTION 4.55	BW	24.08.2023
2	ISSUED FOR SECTION 4.55	CY	05/11/2025




Level 3



Level 4

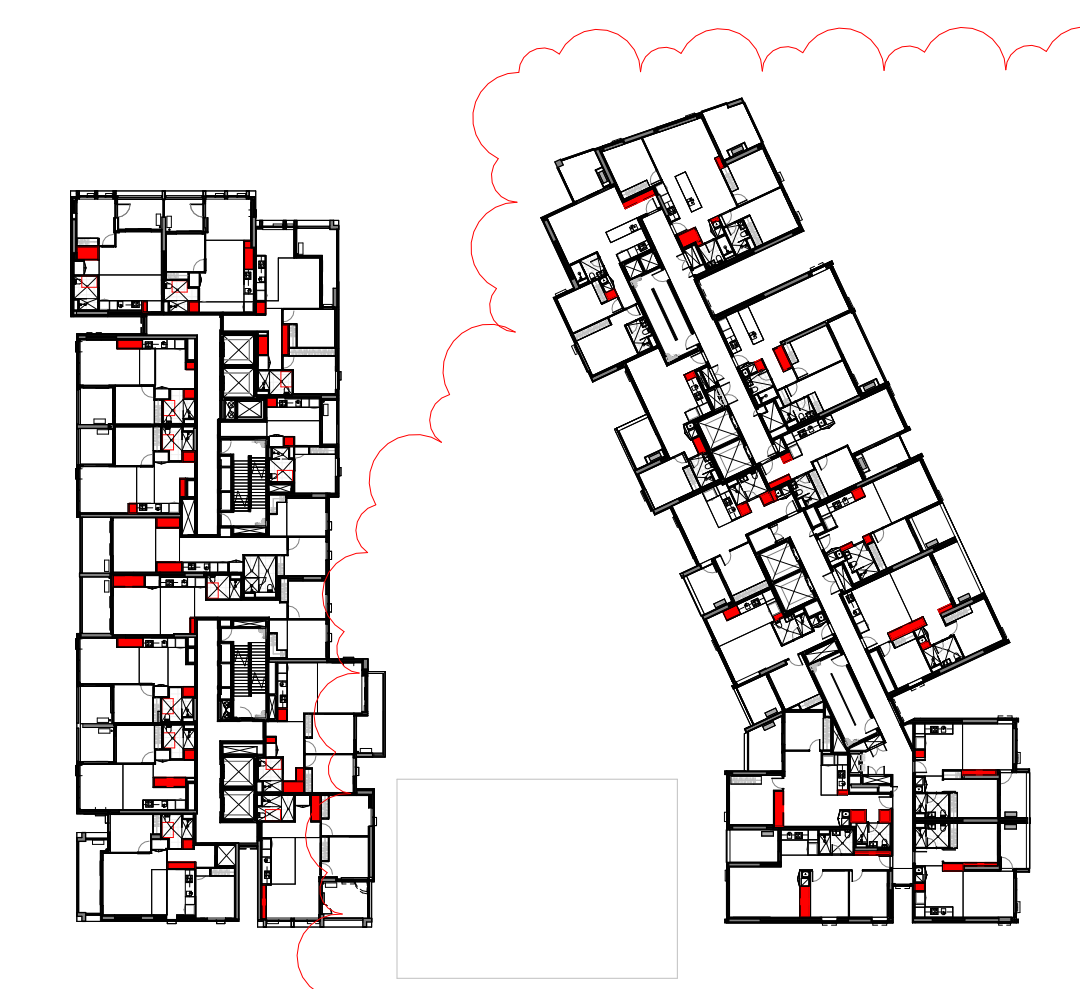

Level 5

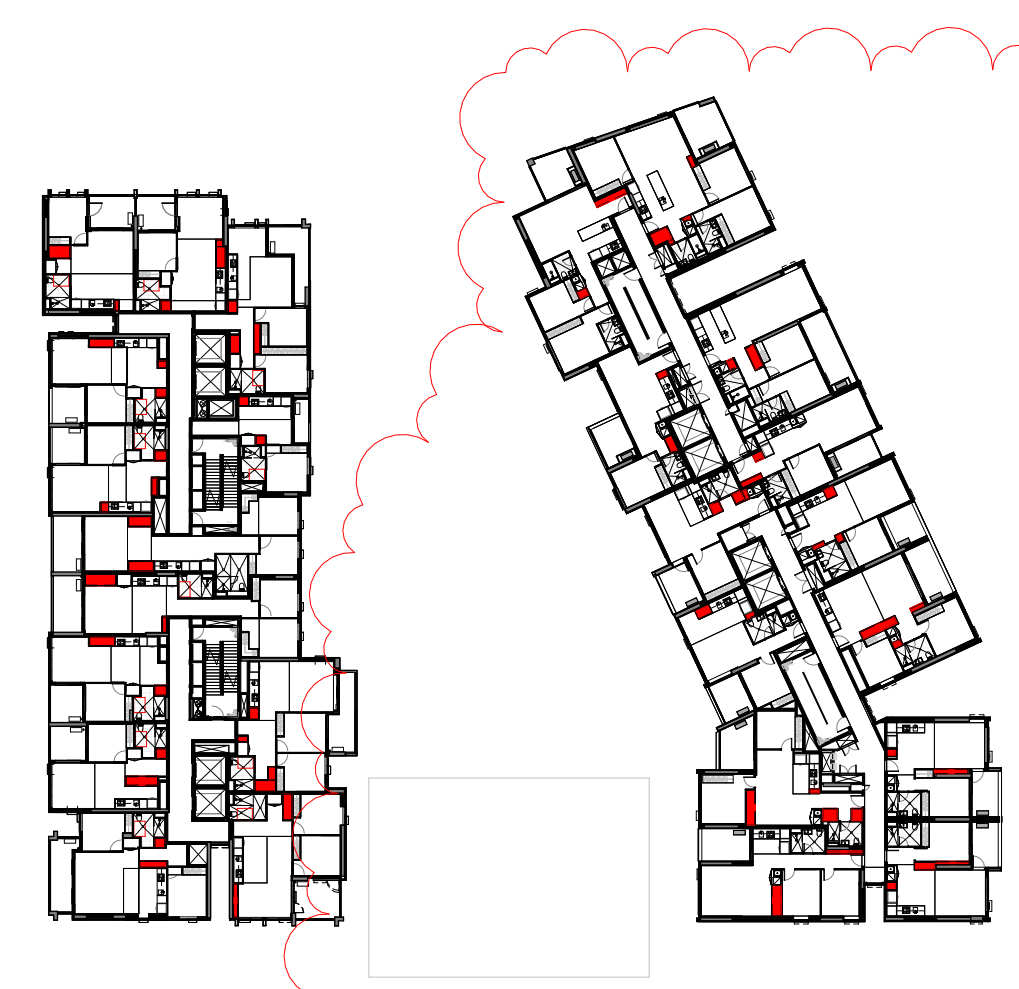

Level 6



Level 7



Level 8

ADG - Storage Calculations - C4.1 Social & Market Tower				
Room: Number	Room: Name	Volume	Room: External Storage Size	Total

MARKET LEVEL 3				
C4.1M - 3.04	1BED1	3.15 m³	4.50 m³	7.65 m³
C4.1M - 3.01	2BED2	4.05 m³	4.50 m³	8.55 m³
C4.1M - 3.06	2BED2	4.15 m³	5.50 m³	9.65 m³
C4.1M - 3.05	2BED2	4.19 m³	5.50 m³	9.69 m³
C4.1M - 3.02	STUDIO	2.18 m³	2.50 m³	4.68 m³
C4.1M - 3.03	STUDIO	4.36 m³	2.50 m³	6.86 m³
C4.1S - 3.01	2BED1	4.25 m³	5.50 m³	9.75 m³
C4.1S - 3.06	2BED1	6.34 m³	2.50 m³	8.84 m³
C4.1S - 3.05	1BED1	3.06 m³	4.50 m³	7.56 m³
C4.1S - 3.02	2BED1	8.09 m³	0.00 m³	8.09 m³
C4.1S - 3.09	1BED1	6.65 m³	0.00 m³	6.65 m³
C4.1S - 3.08	1BED1	3.86 m³	2.00 m³	5.86 m³
C4.1S - 3.07	2BED1	4.04 m³	2.50 m³	6.54 m³
C4.1S - 3.03	1BED1	3.06 m³	4.50 m³	7.56 m³
C4.1S - 3.04	1BED1	3.70 m³	4.00 m³	7.70 m³

MARKET LEVEL 4				
C4.1M - 4.02	2BED2	4.41 m³	5.50 m³	9.91 m³
C4.1M - 4.03	1BED1	3.15 m³	4.50 m³	7.65 m³
C4.1M - 4.01	3BED2	5.26 m³	6.50 m³	11.76 m³
C4.1M - 4.05	2BED2	4.42 m³	4.50 m³	8.92 m³
C4.1M - 4.04	1BED1	3.01 m³	4.50 m³	7.51 m³
C4.1S - 4.06	2BED1	6.34 m³	2.50 m³	8.84 m³
C4.1S - 4.05	1BED1	3.06 m³	4.50 m³	7.56 m³
C4.1S - 4.03	1BED1	3.06 m³	4.50 m³	7.56 m³
C4.1S - 4.04	1BED1	3.07 m³	4.00 m³	7.07 m³
C4.1S - 4.01	2BED1	6.32 m³	5.00 m³	11.32 m³
C4.1S - 4.02	2BED1	9.80 m³	0.00 m³	9.80 m³
C4.1S - 4.08	1BED1	5.10 m³	4.00 m³	9.10 m³
C4.1S - 4.07	1BED1	3.67 m³	4.00 m³	7.67 m³

MARKET LEVEL 5				
C4.1M - 5.02	2BED2	4.41 m³	5.50 m³	9.91 m³
C4.1M - 5.03	1BED1	3.15 m³	4.50 m³	7.65 m³
C4.1M - 5.01	3BED2	5.26 m³	6.50 m³	11.76 m³
C4.1M - 5.05	2BED2	4.42 m³	4.50 m³	8.92 m³
C4.1M - 5.04	1BED1	3.01 m³	4.50 m³	7.51 m³
C4.1S - 5.06	2BED1	6.34 m³	2.50 m³	8.84 m³
C4.1S - 5.05	1BED1	3.06 m³	4.50 m³	7.56 m³
C4.1S - 5.03	1BED1	3.06 m³	4.50 m³	7.56 m³
C4.1S - 5.04	1BED1	3.70 m³	4.00 m³	7.70 m³
C4.1S - 5.01	2BED1	6.32 m³	5.00 m³	11.32 m³
C4.1S - 5.02	2BED1	9.80 m³	0.00 m³	9.80 m³
C4.1S - 5.08	1BED1	5.10 m³	4.00 m³	9.10 m³
C4.1S - 5.07	1BED1	3.67 m³	4.00 m³	7.67 m³

MARKET LEVEL 6				
C4.1M - 6.02	2BED2	4.41 m³	5.50 m³	9.91 m³
C4.1M - 6.03	1BED1	3.15 m³	4.50 m³	7.65 m³
C4.1M - 6.01	3BED2	5.26 m³	6.50 m³	11.76 m³
C4.1M - 6.05	2BED2	4.42 m³	4.50 m³	8.92 m³
C4.1M - 6.04	1BED1	3.01 m³	4.50 m³	7.51 m³
C4.1S - 6.06	2BED1	6.34 m³	2.50 m³	8.84 m³
C4.1S - 6.05	1BED1	3.06 m³	4.50 m³	7.56 m³
C4.1S - 6.03	1BED1	3.06 m³	4.50 m³	7.56 m³
C4.1S - 6.04	1BED1	3.70 m³	4.00 m³	7.70 m³
C4.1S - 6.01	2BED1	6.32 m³	5.00 m³	11.32 m³
C4.1S - 6.02	2BED1	9.80 m³	0.00 m³	9.80 m³
C4.1S - 6.08	1BED1	5.10 m³	4.00 m³	9.10 m³
C4.1S - 6.07	1BED1	3.67 m³	4.00 m³	7.67 m³

MARKET LEVEL 7				
C4.1M - 7.02	2BED2	4.41 m³	5.50 m³	9.91 m³
C4.1M - 7.03	1BED1	3.15 m³	4.50 m³	7.65 m³
C4.1M - 7.01	3BED2	5.26 m³	6.50 m³	11.76 m³
C4.1M - 7.05	2BED2	4.42 m³	4.50 m³	8.92 m³
C4.1M - 7.04	1BED1	3.01 m³	4.50 m³	7.51 m³
C4.1S - 7.06	2BED1	6.34 m³	2.50 m³	8.84 m³
C4.1S - 7.05	1BED1	3.06 m³	4.50 m³	7.56 m³
C4.1S - 7.03	1BED1	3.06 m³	4.50 m³	7.56 m³
C4.1S - 7.04	1BED1	3.70 m³	4.00 m³	7.70 m³
C4.1S - 7.01	2BED1	6.32 m³	5.00 m³	11.32 m³
C4.1S - 7.02	2BED1	9.80 m³	0.00 m³	9.80 m³
C4.1S - 7.08	1BED1	5.10 m³	4.00 m³	9.10 m³
C4.1S - 7.07	1BED1	3.67 m³	4.00 m³	7.67 m³

MARKET LEVEL 8				
C4.1M - 8.02	2BED2	4.41 m³	5.50 m³	9.91 m³
C4.1M - 8.03	1BED1	3.15 m³	4.50 m³	7.65 m³
C4.1M - 8.01	3BED2	5.26 m³	6.50 m³	11.76 m³
C4.1M - 8.05	2BED2	4.42 m³	4.50 m³	8.92 m³
C4.1M - 8.04	1BED1	3.01 m³	4.50 m³	7.51 m³
C4.1S - 8.06	2BED1	6.34 m³	2.50 m³	8.84 m³
C4.1S - 8.05	1BED1	3.06 m³	4.50 m³	7.56 m³
C4.1S - 8.03	1BED1	3.06 m³	4.50 m³	7.56 m³
C4.1S - 8.04	1BED1	3.70 m³	4.00 m³	7.70 m³
C4.1S - 8.01	2BED1	6.32 m³	5.00 m³	11.32 m³
C4.1S - 8.02	2BED1	9.80 m³	0.00 m³	9.80 m³
C4.1S - 8.08	1BED1	5.10 m³	4.00 m³	9.10 m³
C4.1S - 8.07	1BED1	3.67 m³	4.00 m³	7.67 m³

ADG - Storage Calculations - C4.2 Social Tower				
Room: UnitTag	Room: Name	Internal Storage	Room: External Storage Size	Total Storage

C4.2 - 2.11	1 BED	6.05 m³	0.00 m³	6.05 m³
C4.2 - 2.12	2 BED	7.11 m³	2.00 m³	9.11 m³
C4.2 - 2.13	2 BED	8.64 m³	0.00 m³	8.64 m³

SOCIAL LEVEL 3				
C4.2 - 3.01	STUDIO	3.02 m³	1.00 m³	4.02 m³
C4.2 - 3.02	2 BED	8.14 m³	0.00 m³	8.14 m³
C4.2 - 3.03	1 BED	4.85 m³	3.00 m³	7.85 m³
C4.2 - 3.04	1 BED	6.42 m³	0.00 m³	6.42 m³
C4.2 - 3.05	1 BED	5.42 m³	1.00 m³	6.42 m³
C4.2 - 3.06	1 BED	6.02 m³	0.00 m³	6.02 m³
C4.2 - 3.07	2 BED	8.37 m³	0.00 m³	8.37 m³
C4.2 - 3.08	2 BED	6.62 m³	2.00 m³	8.62 m³
C4.2 - 3.09	2 BED	4.67 m³	4.00 m³	8.67 m³
C4.2 - 3.10	1 BED	6.60 m³	0.00 m³	6.60 m³
C4.2 - 3.11	1 BED	6.05 m³	0.00 m³	6.05 m³
C4.2 - 3.12	2 BED	7.11 m³	2.00 m³	9.11 m³
C4.2 - 3.13	2 BED	8.46 m³	0.00 m³	8.46 m³


SOCIAL LEVEL 4				
C4.2 - 4.01	STUDIO	3.02 m³	1.00 m³	4.02 m³
C4.2 - 4.02	2 BED	8.14 m³	0.00 m³	8.14 m³
C4.2 - 4.03	1 BED	4.85 m³	3.00 m³	7.85 m³
C4.2 - 4.04	1 BED	6.42 m³	0.00 m³	6.42 m³
C4.2 - 4.05	1 BED	5.42 m³	1.00 m³	6.42 m³
C4.2 - 4.06	1 BED	6.02 m³	0.00 m³	6.02 m³
C4.2 - 4.07	2 BED	8.37 m³	0.00 m³	8.37 m³
C4.2 - 4.08	2 BED	6.73 m³	2.00 m³	8.73 m³
C4.2 - 4.09	2 BED	4.67 m³	4.00 m³	8.67 m³
C4.2 - 4.10	1 BED	6.60 m³	0.00 m³	6.60 m³
C4.2 - 4.11	1 BED	6.05 m³	0.00 m³	6.05 m³
C4.2 - 4.12	2 BED	7.11 m³	2.00 m³	9.11 m³
C4.2 - 4.13	2 BED	8.46 m³	0.00 m³	8.46 m³

SOCIAL LEVEL 5				
C4.2 - 5.01	STUDIO	3.02 m³	1.00 m³	4.02 m³
C4.2 - 5.02	2 BED	8.14 m³	0.00 m³	8.14 m³
C4.2 - 5.03	1 BED	4.85 m³	3.00 m³	7.85 m³
C4.2 - 5.04	1 BED	6.42 m³	0.00 m³	6.42 m³
C4.2 - 5.05	1 BED	5.42 m³	1.00 m³	6.42 m³
C4.2 - 5.06	1 BED	6.02 m³	0.00 m³	6.02 m³
C4.2 - 5.07	2 BED	8.37 m³	0.00 m³	8.37 m³
C4.2 - 5.08	2 BED	6.62 m³	2.00 m³	8.62 m³
C4.2 - 5.09	2 BED	4.67 m³	4.00 m³	8.67 m³
C4.2 - 5.10	1 BED	6.60 m³	0.00 m³	6.60 m³
C4.2 - 5.11	1 BED	6.05 m³	0.00 m³	6.05 m³
C4.2 - 5.12	2 BED	7.11 m³	3.00 m³	10.11 m³
C4.2 - 5.13	2 BED	8.46 m³	0.00 m³	8.46 m³

SOCIAL LEVEL 6				
C4.2 - 6.01	STUDIO	3.02 m³	1.00 m³	4.02 m³
C4.2 - 6.02	2 BED	8.14 m³	0.00 m³	8.14 m³
C4.2 - 6.03	1 BED	4.85 m³	3.00 m³	7.85 m³
C4.2 - 6.04	1 BED	6.42 m³	0.00 m³	6.42 m³
C4.2 - 6.05	1 BED	5.42 m³	1.00 m³	6.42 m³
C4.2 - 6.06	1 BED	6.02 m³	0.00 m³	6.02 m³
C4.2 - 6.07	2 BED	8.37 m³	0.00 m³	8.37 m³
C4.2 - 6.08	2 BED	6.73 m³	2.00 m³	8.73 m³
C4.2 - 6.09	2 BED	4.67 m³	4.00 m³	8.67 m³
C4.2 - 6.10	1 BED	6.60 m³	0.00 m³	6.60 m³
C4.2 - 6.11	1 BED	6.05 m³	0.00 m³	6.05 m³
C4.2 - 6.12	2 BED	7.11 m³	3.00 m³	10.11 m³
C4.2 - 6.13	2 BED	8.46 m³	0.00 m³	8.46 m³

SOCIAL LEVEL 7				
C4.2 - 7.01	STUDIO	3.02 m³	1.00 m³	4.02 m³
C4.2 - 7.02	2 BED	8.14 m³	0.00 m³	8.14 m³
C4.2 - 7.03	1 BED	4.85 m³	3.00 m³	7.85 m³
C4.2 - 7.04	1 BED	6.42 m³	0.00 m³	6.42 m³
C4.2 - 7.05	1 BED	5.42 m³	1.00 m³	6.42 m³
C4.2 - 7.06	1 BED	6.02 m³	0.00 m³	6.02 m³
C4.2 - 7.07	2 BED	8.37 m³	0.00 m³	8.37 m³
C4.2 - 7.08	2 BED	6.62 m³	2.00 m³	8.62 m³
C4.2 - 7.09	2 BED	4.67 m³	4.00 m³	8.67 m³
C4.2 - 7.10	1 BED	6.60 m³	0.00 m³	6.60 m³
C4.2 - 7.11	1 BED	6.05 m³	0.00 m³	6.05 m³
C4.2 - 7.12	2 BED	7.11 m³	3.00 m³	10.11 m³
C4.2 - 7.13	2 BED	8.46 m³	0.00 m³	8.46 m³

SOCIAL LEVEL 8				
C4.2 - 8.01	STUDIO	3.02 m³	1.00 m³	4.02 m³
C4.2 - 8.02	2 BED	8.14 m³	0.00 m³	8.14 m³
C4.2 - 8.03	1 BED	4.85 m³	3.00 m³	7.85 m³
C4.2 - 8.04	1 BED	6.42 m³	0.00 m³	6.42 m³
C4.2 - 8.05	1 BED	5.42 m³	1.00 m³	6.42 m³
C4.2 - 8.06	1 BED	6.02 m³	0.00 m³	6.02 m³
C4.2 - 8.07	2 BED	8.37 m³	0.00 m³	8.37 m³
C4.2 - 8.08	2 BED	6.73 m³	2.00 m³	8.73 m³
C4.2 - 8.09	2 BED	4.67 m³	4.00 m³	8.67 m³

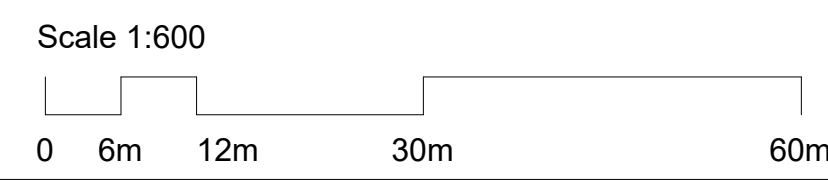

© COPYRIGHT COX ARCHITECTURE PTY LTD ACN 002 535 891
ANY FORM OF REPRODUCTION OF THIS DRAWING IN FULL OR IN PART WITHOUT THE WRITTEN PERMISSION OF COX ARCHITECTURE PTY LTD CONSTITUTES AN INFRINGEMENT OF COPYRIGHT

Rev	Description	By	Date
1	ISSUED FOR SECTION 4.55	BW	24.08.2023
2	ISSUED FOR SECTION 4.55	CY	05/11/2025

Cox Architecture
70 George Street,
The Rocks NSW 2000, Australia
T + 61 2 9267 9599
F + 61 2 9264 5844
www.coxarchitecture.com.au

Nominated Architects
Joe Agius no. 6491
Ramin Jahromi no. 10000



Project No. 220148.00

Project MIDTOWN - LOT C4
EPPING ROAD, MACQUARIE PARK, NSW

Drawing Title
DEVELOPMENT CALCULATIONS
(STORAGE)

Document Control Status:

NOT FOR CONSTRUCTION
DEVELOPMENT APPLICATION

Project Architect:	Drawn:
CY	JB
Design Associates:	Scale:
RB	1 : 600 @ A1
Project Director:	Date:
RJ	05.11.2025
Drawing Number:	Revision:
A-DA-9016	2

PLOT STAMP DATE: 5/11/2025 6:24:58 PM



Level 9



Level10




Level 11



Level 12



Level 13

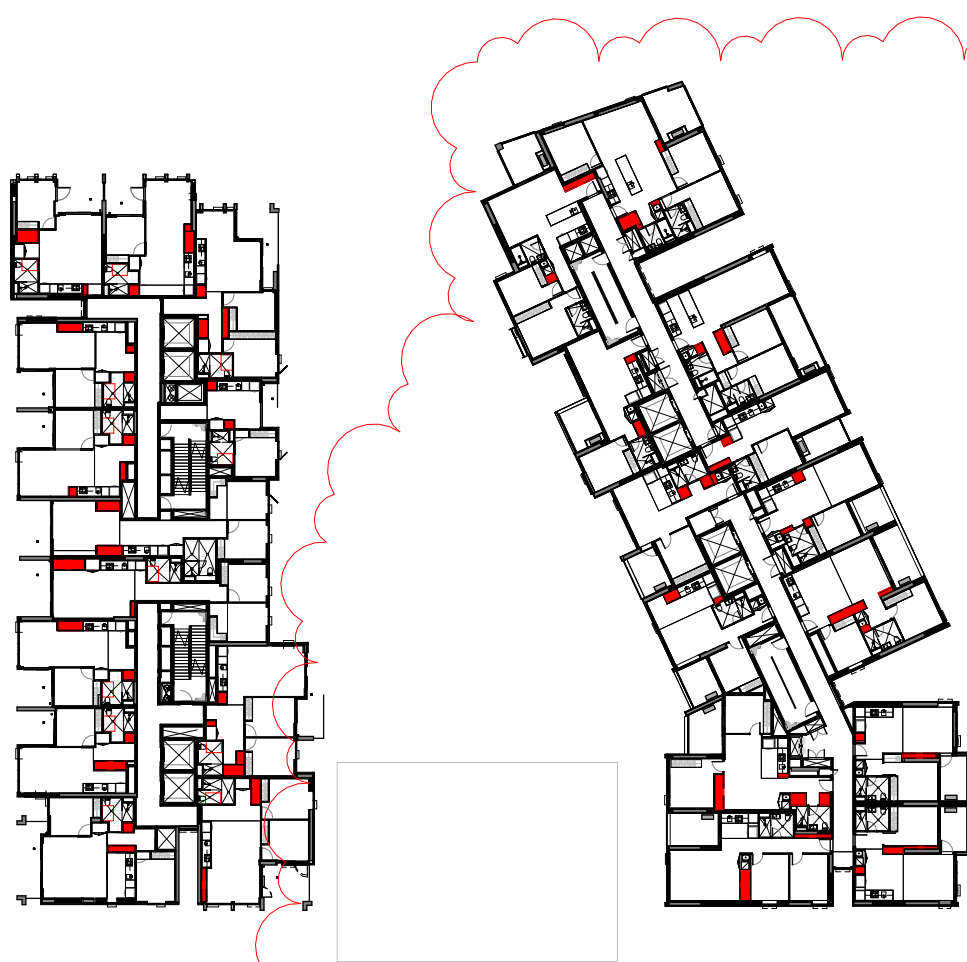

Level 14

ADG - Storage Calculations - C4.1 Social & Market Tower				
Room: Number	Room: Name	Volume	Room: External Storage Size	Total

MARKET LEVEL 9				
C4.1M - 9.02	2BED2	4.41 m³	5.50 m³	9.91 m³
C4.1M - 9.03	1BED1	3.15 m³	4.50 m³	7.65 m³
C4.1M - 9.01	3BED2	5.26 m³	6.50 m³	11.76 m³
C4.1M - 9.05	2BED2	4.42 m³	4.50 m³	8.92 m³
C4.1M - 9.04	1BED1	3.01 m³	4.50 m³	7.51 m³
C4.1S - 9.06	2BED1	6.34 m³	2.50 m³	8.84 m³
C4.1S - 9.05	1BED1	3.06 m³	4.50 m³	7.56 m³
C4.1S - 9.03	1BED1	3.06 m³	4.50 m³	7.56 m³
C4.1S - 9.04	1BED1	3.70 m³	4.00 m³	7.70 m³
C4.1S - 9.01	2BED1	6.32 m³	5.00 m³	11.32 m³
C4.1S - 9.02	2BED1	9.80 m³	0.00 m³	9.80 m³
C4.1S - 9.08	1BED1	5.10 m³	4.00 m³	9.10 m³
C4.1S - 9.07	1BED1	3.67 m³	4.00 m³	7.67 m³

MARKET LEVEL 10				
C4.1M - 10.02	2BED2	4.41 m³	5.50 m³	9.91 m³
C4.1M - 10.03	1BED1	3.15 m³	4.50 m³	7.65 m³
C4.1M - 10.01	3BED2	5.26 m³	6.50 m³	11.76 m³
C4.1M - 10.05	2BED2	4.42 m³	4.50 m³	8.92 m³
C4.1M - 10.04	1BED1	3.01 m³	4.50 m³	7.51 m³
C4.1S - 10.06	2BED1	6.34 m³	2.50 m³	8.84 m³
C4.1S - 10.05	1BED1	3.06 m³	4.50 m³	7.56 m³
C4.1S - 10.03	1BED1	3.06 m³	4.50 m³	7.56 m³
C4.1S - 10.04	1BED1	3.70 m³	4.00 m³	7.70 m³
C4.1S - 10.01	2BED1	6.32 m³	5.00 m³	11.32 m³
C4.1S - 10.02	2BED1	9.80 m³	0.00 m³	9.80 m³
C4.1S - 10.08	1BED1	5.10 m³	4.00 m³	9.10 m³
C4.1S - 10.07	1BED1	3.67 m³	4.00 m³	7.67 m³

MARKET LEVEL 11				
C4.1M - 11.02	2BED2	4.41 m³	5.50 m³	9.91 m³
C4.1M - 11.03	1BED1	3.15 m³	4.50 m³	7.65 m³
C4.1M - 11.01	3BED2	5.26 m³	6.50 m³	11.76 m³
C4.1M - 11.05	2BED2	4.42 m³	4.50 m³	8.92 m³
C4.1M - 11.04	1BED1	3.01 m³	4.50 m³	7.51 m³
C4.1S - 11.06	2BED1	6.34 m³	2.50 m³	8.84 m³
C4.1S - 11.05	1BED1	3.06 m³	4.50 m³	7.56 m³
C4.1S - 11.03	1BED1	3.06 m³	4.50 m³	7.56 m³
C4.1S - 11.04	1BED1	3.70 m³	4.00 m³	7.70 m³
C4.1S - 11.01	2BED1	6.32 m³	5.00 m³	11.32 m³
C4.1S - 11.02	2BED1	9.80 m³	0.00 m³	9.80 m³
C4.1S - 11.08	1BED1	5.10 m³	4.00 m³	9.10 m³
C4.1S - 11.07	1BED1	3.67 m³	4.00 m³	7.67 m³

MARKET LEVEL 12				
C4.1M - 12.02	2BED2	4.41 m³	5.50 m³	9.91 m³
C4.1M - 12.03	1BED1	3.15 m³	4.50 m³	7.65 m³
C4.1M - 12.01	3BED2	5.26 m³	6.50 m³	11.76 m³
C4.1M - 12.05	2BED2	4.42 m³	4.50 m³	8.92 m³
C4.1M - 12.04	1BED1	3.01 m³	4.50 m³	7.51 m³
C4.1S - 12.06	2BED1	6.34 m³	2.50 m³	8.84 m³
C4.1S - 12.05	1BED1	3.06 m³	4.50 m³	7.56 m³
C4.1S - 12.03	1BED1	3.06 m³	4.50 m³	7.56 m³
C4.1S - 12.04	1BED1	3.70 m³	4.00 m³	7.70 m³
C4.1S - 12.01	2BED1	6.32 m³	5.00 m³	11.32 m³
C4.1S - 12.02	2BED1	9.80 m³	0.00 m³	9.80 m³
C4.1S - 12.08	1BED1	5.10 m³	4.00 m³	9.10 m³
C4.1S - 12.07	1BED1	3.67 m³	4.00 m³	7.67 m³

MARKET LEVEL 13				
C4.1M - 13.02	2BED2	4.41 m³	5.50 m³	9.91 m³
C4.1M - 13.03	1BED1	3.15 m³	4.50 m³	7.65 m³
C4.1M - 13.01	3BED2	5.26 m³	6.50 m³	11.76 m³
C4.1M - 13.05	2BED2	4.42 m³	4.50 m³	8.92 m³
C4.1M - 13.04	1BED1	3.01 m³	4.50 m³	7.51 m³
C4.1S - 13.06	2BED1	6.34 m³	2.50 m³	8.84 m³
C4.1S - 13.05	1BED1	3.06 m³	4.50 m³	7.56 m³
C4.1S - 13.03	1BED1	3.06 m³	4.50 m³	7.56 m³
C4.1S - 13.04	1BED1	3.70 m³	4.00 m³	7.70 m³
C4.1S - 13.01	2BED1	6.32 m³	5.00 m³	11.32 m³
C4.1S - 13.02	2BED1	9.80 m³	0.00 m³	9.80 m³
C4.1S - 13.08	1BED1	5.10 m³	4.00 m³	9.10 m³
C4.1S - 13.07	1BED1	3.67 m³	4.00 m³	7.67 m³

MARKET LEVEL 14				
C4.1M - 14.02	2BED2	4.41 m³	5.50 m³	9.91 m³
C4.1M - 14.03	1BED1	3.15 m³	4.50 m³	7.65 m³
C4.1M - 14.01	3BED2	5.26 m³	6.50 m³	11.76 m³
C4.1M - 14.05	2BED2	4.42 m³	4.50 m³	8.92 m³
C4.1M - 14.04	1BED1	3.01 m³	4.50 m³	7.51 m³
C4.1S - 14.06	2BED1	6.34 m³	2.50 m³	8.84 m³
C4.1S - 14.05	1BED1	3.06 m³	4.50 m³	7.56 m³
C4.1S - 14.03	1BED1	3.06 m³	4.50 m³	7.56 m³
C4.1S - 14.04	1BED1	3.70 m³	4.00 m³	7.70 m³
C4.1S - 14.01	2BED1	6.32 m³	5.00 m³	11.32 m³
C4.1S - 14.02	2BED1	9.80 m³	0.00 m³	9.80 m³
C4.1S - 14.08	1BED1	5.10 m³	4.00 m³	9.10 m³
C4.1S - 14.07	1BED1	3.67 m³	4.00 m³	7.67 m³

ADG - Storage Calculations - C4.2 Social Tower				
Room: UnitTag	Room: Name	Internal Storage	Room: External Storage Size	Total Storage

C4.2 - 8.10	1 BED	6.60 m³	0.00 m³	6.60 m³
C4.2 - 8.11	1 BED	6.05 m³	0.00 m³	6.05 m³
C4.2 - 8.12	2 BED	7.11 m³	3.00 m³	10.11 m³
C4.2 - 8.13	2 BED	8.46 m³	0.00 m³	8.46 m³

SOCIAL LEVEL 9				
C4.2 - 9.01	STUDIO	3.02 m³	1.00 m³	4.02 m³
C4.2 - 9.02	2 BED	8.14 m³	0.00 m³	8.14 m³
C4.2 - 9.03	1 BED	4.85 m³	3.00 m³	7.85 m³
C4.2 - 9.04	1 BED	6.42 m³	0.00 m³	6.42 m³
C4.2 - 9.05	1 BED	5.42 m³	1.00 m³	6.42 m³
C4.2 - 9.06	1 BED	6.02 m³	0.00 m³	6.02 m³
C4.2 - 9.07	2 BED	8.37 m³	0.00 m³	8.37 m³
C4.2 - 9.08	2 BED	6.62 m³	2.00 m³	8.62 m³
C4.2 - 9.09	2 BED	4.67 m³	4.00 m³	8.67 m³
C4.2 - 9.10	1 BED	6.60 m³	0.00 m³	6.60 m³
C4.2 - 9.11	1 BED	6.05 m³	0.00 m³	6.05 m³
C4.2 - 9.12	2 BED	7.11 m³	3.00 m³	10.11 m³
C4.2 - 9.13	2 BED	8.46 m³	0.00 m³	8.46 m³

SOCIAL LEVEL 10				
C4.2 - 10.01	STUDIO	3.02 m³	1.00 m³	4.02 m³
C4.2 - 10.02	2 BED	8.14 m³	0.00 m³	8.14 m³
C4.2 - 10.03	1 BED	4.85 m³	3.00 m³	7.85 m³
C4.2 - 10.04	1 BED	6.42 m³	0.00 m³	6.42 m³
C4.2 - 10.05	1 BED	5.42 m³	1.00 m³	6.42 m³
C4.2 - 10.06	1 BED	6.02 m³	0.00 m³	6.02 m³
C4.2 - 10.07	2 BED	8.37 m³	0.00 m³	8.37 m³
C4.2 - 10.08	2 BED	6.73 m³	2.00 m³	8.73 m³
C4.2 - 10.09	2 BED	4.67 m³	4.00 m³	8.67 m³
C4.2 - 10.10	1 BED	6.60 m³	0.00 m³	6.60 m³
C4.2 - 10.11	1 BED	6.05 m³	0.00 m³	6.05 m³
C4.2 - 10.12	2 BED	7.11 m³	3.00 m³	10.11 m³
C4.2 - 10.13	2 BED	8.46 m³	0.00 m³	8.46 m³

SOCIAL LEVEL 11				
C4.2 - 11.01	STUDIO	3.02 m³	1.00 m³	4.02 m³
C4.2 - 11.02	2 BED	8.14 m³	0.00 m³	8.14 m³
C4.2 - 11.03	1 BED	4.85 m³	3.00 m³	7.85 m³
C4.2 - 11.04	1 BED	6.42 m³	0.00 m³	6.42 m³
C4.2 - 11.05	1 BED	5.42 m³	1.00 m³	6.42 m³
C4.2 - 11.06	1 BED	6.02 m³	0.00 m³	6.02 m³
C4.2 - 11.07	2 BED	8.37 m³	0.00 m³	8.37 m³
C4.2 - 11.08	2 BED	6.62 m³	2.00 m³	8.62 m³
C4.2 - 11.09	2 BED	4.67 m³	4.00 m³	8.67 m³
C4.2 - 11.10	1 BED	6.60 m³	0.00 m³	6.60 m³
C4.2 - 11.11	1 BED	6.05 m³	0.00 m³	6.05 m³
C4.2 - 11.12	2 BED	7.11 m³	2.00 m³	9.11 m³
C4.2 - 11.13	2 BED	8.46 m³	0.00 m³	8.46 m³

SOCIAL LEVEL 12				
C4.2 - 12.01	STUDIO	3.02 m³	1.00 m³	4.02 m³
C4.2 - 12.02	2 BED	8.14 m³	0.00 m³	8.14 m³
C4.2 - 12.03	1 BED	4.85 m³	3.00 m³	7.85 m³
C4.2 - 12.04	1 BED	6.42 m³	0.00 m³	6.42 m³
C4.2 - 12.06	1 BED	6.02 m³	0.00 m³	6.02 m³
C4.2 - 12.07	2 BED	8.37 m³	0.00 m³	8.37 m³
C4.2 - 12.08	2 BED	6.73 m³	2.00 m³	8.73 m³
C4.2 - 12.09	2 BED	4.67 m³	4.00 m³	8.67 m³
C4.2 - 12.10	1 BED	6.60 m³	0.00 m³	6.60 m³
C4.2 - 12.11	1 BED	6.05 m³	0.00 m³	6.05 m³
C4.2 - 12.12	2 BED	7.11 m³	3.00 m³	10.11 m³
C4.2 - 12.13	2 BED	8.46 m³	0.00 m³	8.46 m³
C4.2-12.05	1 BED	5.42 m³	1.00 m³	6.42 m³

SOCIAL LEVEL 13				
C4.2 - 13.01	STUDIO	3.02 m³	1.00 m³	4.02 m³
C4.2 - 13.02	2 BED	8.14 m³	0.00 m³	8.14 m³
C4.2 - 13.03	1 BED	4.85 m³	3.00 m³	7.85 m³
C4.2 - 13.04	1 BED	6.42 m³	0.00 m³	6.42 m³
C4.2 - 13.05	1 BED	5.42 m³	1.00 m³	6.42 m³
C4.2 - 13.06	1 BED	6.02 m³	0.00 m³	6.02 m³
C4.2 - 13.07	2 BED	8.37 m³	0.00 m³	8.37 m³
C4.2 - 13.08	2 BED	6.62 m³	2.00 m³	8.62 m³
C4.2 - 13.09	2 BED	4.67 m³	4.00 m³	8.67 m³
C4.2 - 13.10	1 BED	6.60 m³	0.00 m³	6.60 m³
C4.2 - 13.11	1 BED	6.05 m³	0.00 m³	6.05 m³
C4.2 - 13.12	2 BED	7.11 m³	2.00 m³	9.11 m³
C4.2 - 13.13	2 BED	8.46 m³	0.00 m³	8.46 m³

SOCIAL LEVEL 14				
C4.2 - 14.01	STUDIO	3.02 m³	1.00 m³	4.02 m³
C4.2 - 14.02	2 BED	8.14 m³	0.00 m³	8.14 m³
C4.2 - 14.03	1 BED	4.85 m³	3.00 m³	7.85 m³

Scale 1:600

0 6m 12m 30m 60m

© COPYRIGHT COX ARCHITECTURE PTY LTD ACN 002 535 891

ANY FORM OF REPRODUCTION OF THIS DRAWING IN FULL OR IN PART WITHOUT THE WRITTEN PERMISSION OF COX ARCHITECTURE PTY LTD CONSTITUTES AN INFRINGEMENT OF COPYRIGHT

Rev	Description	By	Date
1	ISSUED FOR SECTION 4.55	BW	24.08.2023
2	ISSUED FOR SECTION 4.55	CY	05/11/2025

Cox Architecture

70 George Street,
The Rocks NSW 2000, Australia
T + 61 2 9267 9599
F + 61 2 9264 5844

www.coxarchitecture.com.au

Nominated Architects
Joe Agius no. 6491
Ramin Jahromi no. 10000

COX

Client



Project No.

220148.00

Project

MIDTOWN - LOT C4

EPPIING ROAD, MACQUARIE PARK, NSW

Drawing Title

DEVELOPMENT CALCULATIONS
(STORAGE)

Document Control Status:

NOT FOR CONSTRUCTION
DEVELOPMENT APPLICATION

Project Architect:


Drawn:

CY JB


Design Associates:

Scale:



RB 1 : 600 @ A1

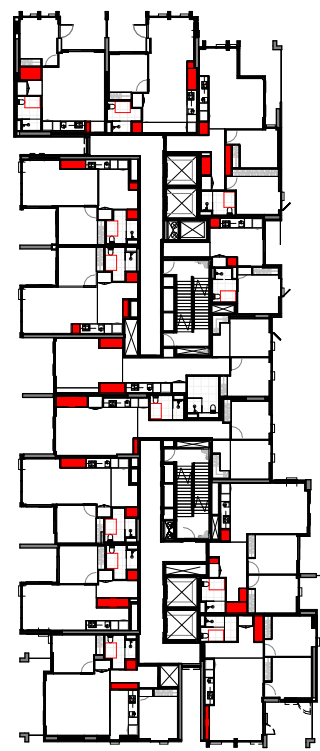



Level 15

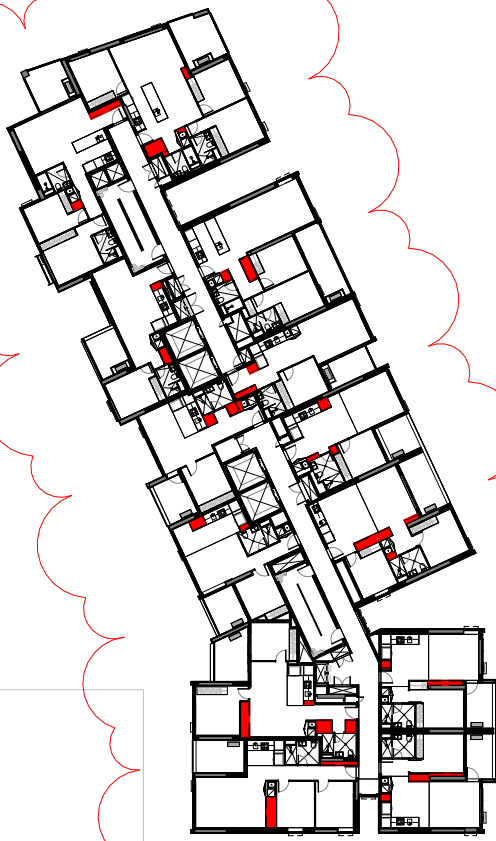


Level 16

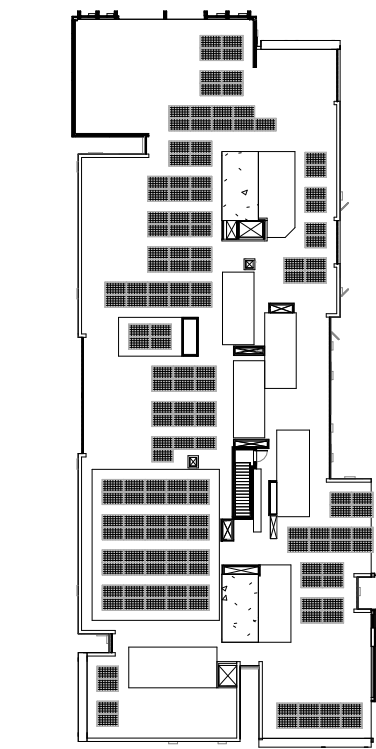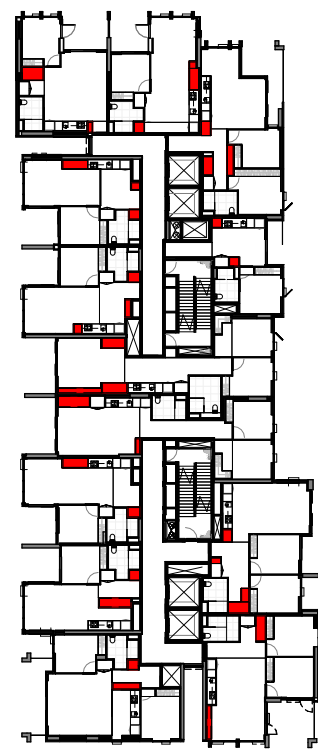





Level 17

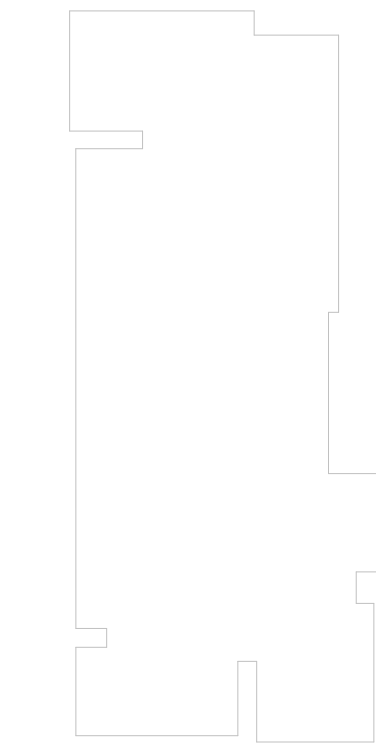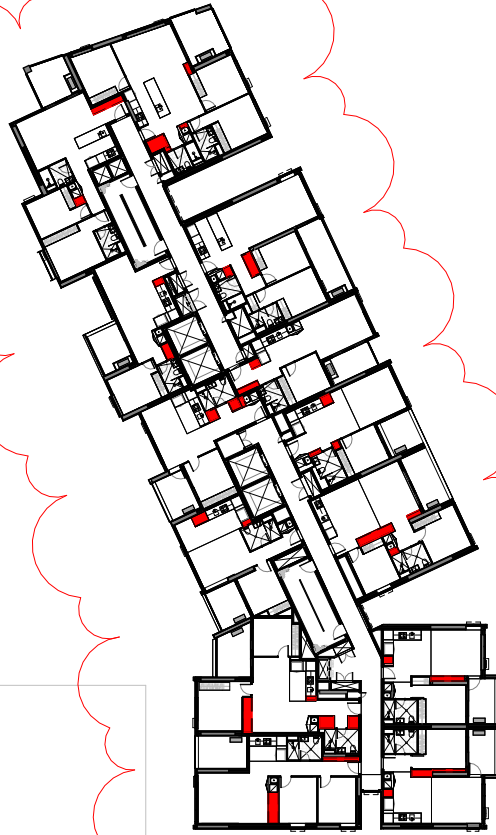

Level 19

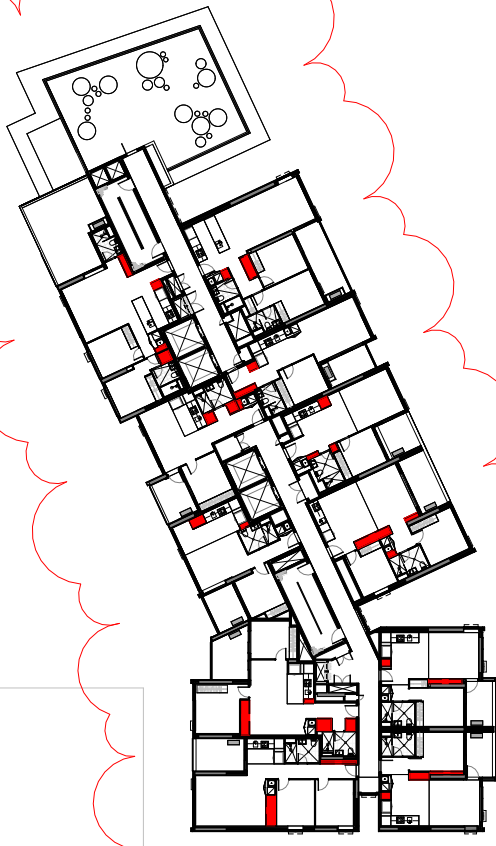

Level 20

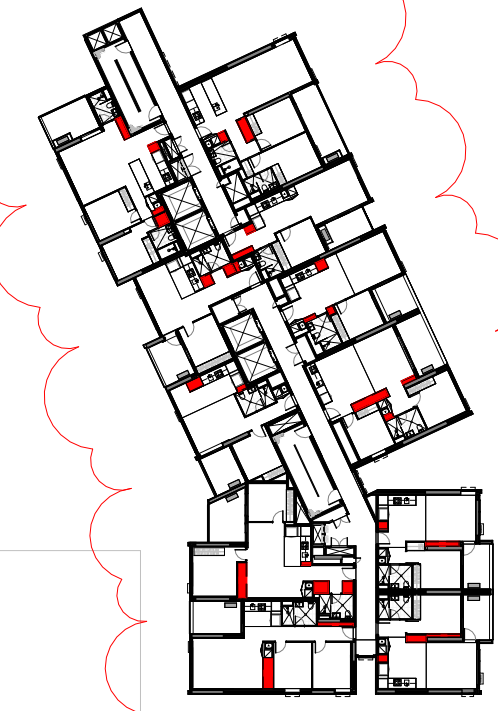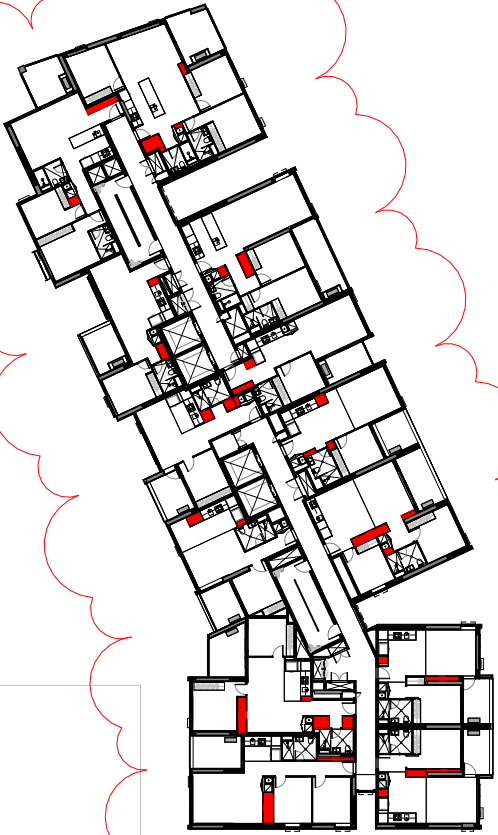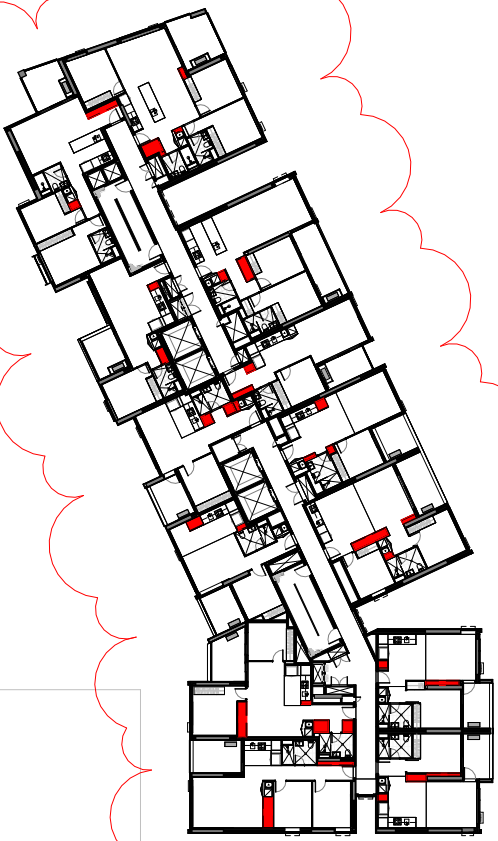 

ADG - Storage Calculations - C4.1 Social & Market Tower				
Room: Number	Room: Name	Volume	Room: External Storage Size	Total

MARKET LEVEL 15				
C4.1M - 15.02	2BED2	4.41 m³	5.50 m³	9.91 m³
C4.1M - 15.03	1BED1	3.15 m³	4.50 m³	7.65 m³
C4.1M - 15.01	3BED2	5.26 m³	6.50 m³	11.76 m³
C4.1M - 15.05	2BED2	4.42 m³	4.50 m³	8.92 m³
C4.1M - 15.04	1BED1	3.01 m³	4.50 m³	7.51 m³
C4.1S - 15.06	2BED1	6.34 m³	2.50 m³	8.84 m³
C4.1S - 15.05	1BED1	3.06 m³	4.50 m³	7.56 m³
C4.1S - 15.03	1BED1	3.06 m³	4.50 m³	7.56 m³
C4.1S - 15.04	1BED1	3.70 m³	4.00 m³	7.70 m³
C4.1S - 15.01	2BED1	6.32 m³	5.00 m³	11.32 m³
C4.1S - 15.02	2BED1	9.80 m³	0.00 m³	9.80 m³
C4.1S - 15.08	1BED1	5.10 m³	4.00 m³	9.10 m³
C4.1S - 15.07	1BED1	3.67 m³	4.00 m³	7.67 m³

MARKET LEVEL 16				
C4.1M - 16.02	2BED2	4.41 m³	5.50 m³	9.91 m³
C4.1M - 16.03	1BED1	3.15 m³	4.50 m³	7.65 m³
C4.1M - 16.01	3BED2	5.26 m³	6.50 m³	11.76 m³
C4.1M - 16.05	2BED2	4.42 m³	4.50 m³	8.92 m³
C4.1M - 16.04	1BED1	3.01 m³	4.50 m³	7.51 m³
C4.1S - 16.06	2BED1	6.34 m³	2.50 m³	8.84 m³
C4.1S - 16.05	1BED1	3.06 m³	4.50 m³	7.56 m³
C4.1S - 16.03	1BED1	3.06 m³	4.50 m³	7.56 m³
C4.1S - 16.04	1BED1	3.70 m³	4.00 m³	7.70 m³
C4.1S - 16.01	2BED1	6.32 m³	5.00 m³	11.32 m³
C4.1S - 16.02	2BED1	9.80 m³	0.00 m³	9.80 m³
C4.1S - 16.08	1BED1	5.10 m³	4.00 m³	9.10 m³
C4.1S - 16.07	1BED1	3.67 m³	4.00 m³	7.67 m³

MARKET LEVEL 17				
C4.1M - 17.02	2BED2	4.41 m³	5.50 m³	9.91 m³
C4.1M - 17.03	1BED1	3.15 m³	4.50 m³	7.65 m³
C4.1M - 17.01	3BED2	5.26 m³	6.50 m³	11.76 m³
C4.1M - 17.05	2BED2	4.42 m³	4.50 m³	8.92 m³
C4.1M - 17.04	1BED1	3.01 m³	4.50 m³	7.51 m³
C4.1S - 17.06	2BED1	6.34 m³	2.50 m³	8.84 m³
C4.1S - 17.05	1BED1	3.06 m³	4.50 m³	7.56 m³
C4.1S - 17.03	1BED1	3.06 m³	4.50 m³	7.56 m³
C4.1S - 17.04	1BED1	3.70 m³	4.00 m³	7.70 m³
C4.1S - 17.01	2BED1	6.32 m³	5.00 m³	11.32 m³
C4.1S - 17.02	2BED1	9.80 m³	0.00 m³	9.80 m³
C4.1S - 17.08	1BED1	5.10 m³	4.00 m³	9.10 m³
C4.1S - 17.07	1BED1	3.67 m³	4.00 m³	7.67 m³

MARKET LEVEL 18				
C4.1M - 18.02	2BED2	4.41 m³	5.50 m³	9.91 m³
C4.1M - 18.03	1BED1	3.15 m³	4.50 m³	7.65 m³
C4.1M - 18.01	3BED2	5.26 m³	6.50 m³	11.76 m³
C4.1M - 18.05	2BED2	4.42 m³	4.50 m³	8.92 m³
C4.1M - 18.04	1BED1	3.01 m³	4.50 m³	7.51 m³
C4.1S - 18.06	2BED1	6.34 m³	2.50 m³	8.84 m³
C4.1S - 18.05	1BED1	3.06 m³	4.50 m³	7.56 m³
C4.1S - 18.03	1BED1	3.06 m³	4.50 m³	7.56 m³
C4.1S - 18.04	1BED1	3.70 m³	4.00 m³	7.70 m³
C4.1S - 18.01	2BED1	6.32 m³	5.00 m³	11.32 m³
C4.1S - 18.02	2BED1	9.80 m³	0.00 m³	9.80 m³
C4.1S - 18.08	1BED1	5.10 m³	4.00 m³	9.10 m³
C4.1S - 18.07	1BED1	3.67 m³	4.00 m³	7.67 m³

MARKET LEVEL 19				
C4.1M - 19.01	2BED2	4.41 m³	5.50 m³	9.91 m³
C4.1M - 19.02	1BED1	3.15 m³	4.50 m³	7.65 m³
C4.1M - 19.03	2BED2	6.30 m³	5.50 m³	11.80 m³
C4.1S - 19.06	2BED1	6.34 m³	2.50 m³	8.84 m³
C4.1S - 19.05	1BED1	3.06 m³	4.50 m³	7.56 m³
C4.1S - 19.03	1BED1	3.06 m³	4.50 m³	7.56 m³
C4.1S - 19.04	1BED1	3.70 m³	4.00 m³	7.70 m³
C4.1S - 19.01	2BED1	6.32 m³	5.00 m³	11.32 m³
C4.1S - 19.02	2BED1	9.80 m³	0.00 m³	9.80 m³
C4.1S - 19.08	1BED1	5.10 m³	4.00 m³	9.10 m³
C4.1S - 19.07	1BED1	3.67 m³	4.00 m³	7.67 m³

MARKET LEVEL 20				
C4.1M - 20.01	2BED2	4.41 m³	5.50 m³	9.91 m³
C4.1M - 20.02	1BED1	3.15 m³	4.50 m³	7.65 m³
C4.1M - 20.03	2BED2	6.30 m³	5.50 m³	11.80 m³
C4.1S - 20.06	2BED1	6.34 m³	2.50 m³	8.84 m³
C4.1S - 20.05	1BED1	3.06 m³	4.50 m³	7.56 m³
C4.1S - 20.03	1BED1	3.06 m³	4.50 m³	7.56 m³
C4.1S - 20.04	1BED1	3.70 m³	4.00 m³	7.70 m³
C4.1S - 20.01	2BED1	6.32 m³	5.00 m³	11.32 m³
C4.1S - 20.02	2BED1	9.80 m³	0.00 m³	9.80 m³
C4.1S - 20.08	1BED1	5.10 m³	4.00 m³	9.10 m³
C4.1S - 20.07	1BED1	3.67 m³	4.00 m³	7.67 m³


ADG - Storage Calculations - C4.2 Social Tower				
Room: UnitTag	Room: Name	Internal Storage	Room: External Storage Size	Total Storage

C4.2 - 14.04	1 BED	6.42 m³	0.00 m³	6.42 m³
C4.2 - 14.05	1 BED	5.42 m³	3.00 m³	8.42 m³
C4.2 - 14.06	1 BED	6.02 m³	0.00 m³	6.02 m³
C4.2 - 14.07	2 BED	8.37 m³	0.00 m³	8.37 m³
C4.2 - 14.08	2 BED	6.73 m³	2.00 m³	8.73 m³
C4.2 - 14.09	2 BED	4.67 m³	4.00 m³	8.67 m³
C4.2 - 14.10	1 BED	6.60 m³	0.00 m³	6.60 m³
C4.2 - 14.11	1 BED	6.05 m³	0.00 m³	6.05 m³
C4.2 - 14.12	2 BED	7.11 m³	2.00 m³	9.11 m³
C4.2 - 14.13	2 BED	8.46 m³	0.00 m³	8.46 m³

SOCIAL LEVEL 15				
C4.2 - 15.01	STUDIO	3.02 m³	1.00 m³	4.02 m³
C4.2 - 15.02	2 BED	8.14 m³	0.00 m³	8.14 m³
C4.2 - 15.03	1 BED	4.85 m³	3.00 m³	7.85 m³
C4.2 - 15.04	1 BED	6.42 m³	0.00 m³	6.42 m³
C4.2 - 15.05	1 BED	5.42 m³	1.00 m³	6.42 m³
C4.2 - 15.06	1 BED	6.02 m³	0.00 m³	6.02 m³
C4.2 - 15.07	2 BED	8.37 m³	0.00 m³	8.37 m³
C4.2 - 15.08	2 BED	6.62 m³	2.00 m³	8.62 m³
C4.2 - 15.09	2 BED	4.67 m³	4.00 m³	8.67 m³
C4.2 - 15.10	1 BED	6.60 m³	0.00 m³	6.60 m³
C4.2 - 15.11	1 BED	6.05 m³	0.00 m³	6.05 m³
C4.2 - 15.12	2 BED	7.11 m³	2.00 m³	9.11 m³
C4.2 - 15.13	2 BED	8.46 m³	0.00 m³	8.46 m³

SOCIAL LEVEL 16				
C4.2 - 16.01	STUDIO	3.02 m³	1.00 m³	4.02 m³
C4.2 - 16.02	2 BED	7.71 m³	0.00 m³	7.71 m³
C4.2 - 16.03	1 BED	4.85 m³	3.00 m³	7.85 m³
C4.2 - 16.04	1 BED	6.45 m³	0.00 m³	6.45 m³
C4.2 - 16.05	1 BED	5.35 m³	1.00 m³	6.35 m³
C4.2 - 16.06	1 BED	6.02 m³	0.00 m³	6.02 m³
C4.2 - 16.07	2 BED	8.74 m³	0.00 m³	8.74 m³
C4.2 - 16.08	2 BED	6.54 m³	2.00 m³	8.54 m³

Rev	Description	By	Date
1	ISSUED FOR SECTION 4.55	BW	24.08.2023
2	ISSUED FOR SECTION 4.55	CY	05/11/2025

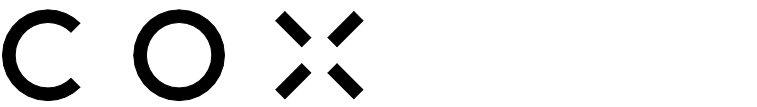

Project No. 220148.00

Project MIDTOWN - LOT C4
EPPING ROAD, MACQUARIE PARK, NSW


Drawing Title
DEVELOPMENT CALCULATIONS
(STORAGE)

Document Control Status:

NOT FOR CONSTRUCTION
DEVELOPMENT APPLICATION

Project Architect:	Drawn:
CY	JB
Design Associates:	Scale:
RB	1 : 600 @ A1
Project Director:	Date:
RJ	05.11.2025
Drawing Number:	Revision:
A-DA-9018	2

Scale 1:600

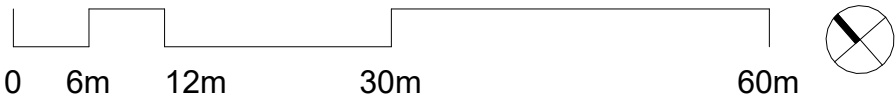



Level 21



Level 22




Level 23

ADG - Storage Calculations - C4.1 Social & Market Tower				
Room: Number	Room: Name	Volume	Room: External Storage Size	Total

MARKET LEVEL 21				
C4.1M - 21.01	2BED2	4.41 m³	5.50 m³	9.91 m³
C4.1M - 21.02	1BED1	3.15 m³	4.50 m³	7.65 m³
C4.1M - 21.03	2BED2	6.30 m³	5.50 m³	11.80 m³
C4.1S - 21.06	2BED1	6.34 m³	2.50 m³	8.84 m³
C4.1S - 21.05	1BED1	3.06 m³	4.50 m³	7.56 m³
C4.1S - 21.03	1BED1	3.06 m³	4.50 m³	7.56 m³
C4.1S - 21.04	1BED1	3.70 m³	4.00 m³	7.70 m³
C4.1S - 21.01	2BED1	6.32 m³	5.00 m³	11.32 m³
C4.1S - 21.02	2BED1	9.80 m³	0.00 m³	9.80 m³
C4.1S - 21.08	1BED1	5.10 m³	4.00 m³	9.10 m³
C4.1S - 21.07	1BED1	3.67 m³	4.00 m³	7.67 m³

MARKET LEVEL 22				
C4.1M - 22.01	2BED2	4.41 m³	5.50 m³	9.91 m³
C4.1M - 22.02	1BED1	3.15 m³	4.50 m³	7.65 m³
C4.1M - 22.03	2BED2	6.30 m³	5.50 m³	11.80 m³
C4.1S - 22.06	2BED1	6.34 m³	2.50 m³	8.84 m³
C4.1S - 22.05	1BED1	3.06 m³	4.50 m³	7.56 m³
C4.1S - 22.03	1BED1	3.06 m³	4.50 m³	7.56 m³
C4.1S - 22.04	1BED1	3.70 m³	4.00 m³	7.70 m³
C4.1S - 22.01	2BED1	6.32 m³	5.00 m³	11.32 m³
C4.1S - 22.02	2BED1	9.80 m³	0.00 m³	9.80 m³

MARKET LEVEL 23				
C4.1M - 23.01	2BED2	4.41 m³	5.50 m³	9.91 m³
C4.1M - 23.02	1BED1	3.15 m³	4.50 m³	7.65 m³
C4.1M - 23.03	2BED2	6.30 m³	5.50 m³	11.80 m³
C4.1S - 23.06	2BED1	6.34 m³	2.50 m³	8.84 m³
C4.1S - 23.05	1BED1	3.06 m³	4.50 m³	7.56 m³
C4.1S - 23.03	1BED1	3.06 m³	4.50 m³	7.56 m³
C4.1S - 23.04	1BED1	3.70 m³	4.00 m³	7.70 m³
C4.1S - 23.01	2BED1	6.32 m³	5.00 m³	11.32 m³
C4.1S - 23.02	2BED1	9.80 m³	0.00 m³	9.80 m³

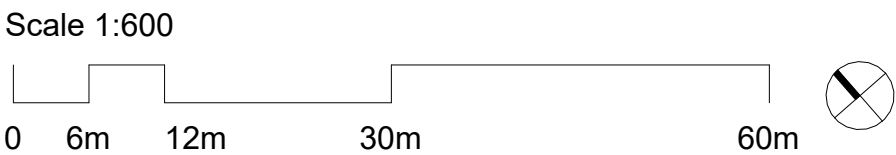

Rev	Description	By	Date
1	ISSUED FOR SECTION 4.55	BW	24.08.2023
2	ISSUED FOR SECTION 4.55	CY	05/11/2025

Cox Architecture
70 George Street,
The Rocks NSW 2000, Australia
T + 61 2 9267 9599
F + 61 2 9264 5844
www.coxarchitecture.com.au

Nominated Architects
Joe Agus no. 6491
Ramin Jahromi no. 10000



Project No. 220148.00

Project MIDTOWN - LOT C4
EPPING ROAD, MACQUARIE PARK, NSW

Drawing Title
DEVELOPMENT CALCULATIONS
(STORAGE)

Document Control Status:

NOT FOR CONSTRUCTION
DEVELOPMENT APPLICATION

Project Architect:	CY	Drawn:	JB
Design Associates:	RB	Scale:	1 : 600 @ A1
Project Director:	RJ	Date:	05.11.2025
Drawing Number:	A-DA-9019	Revision:	2