

DORAN DRIVE, CASTLEHILL SHOWGROUNDS PRECINCT

MIX USED DEVELOPMENT

DEVELOPMENT APPLICATION

July 2021

DRAWING LIST

Series	Drawing No.	Drawing Name	Scale	Rev	Size
GENERAL					
	DA-001-001	Cover Page		02	A1
SITEWORKS					
	DA-010-001	Location Plan	1:6000	02	A1
	DA-010-002	Site Analysis Plan	1:1000	02	A1
GA PLANS					
	DA-110-002	Basement 06	1:200	02	A1
	DA-110-003	Basement 05	1:200	02	A1
	DA-110-004	Basement 04	1:200	02	A1
	DA-110-005	Basement 03	1:200	02	A1
	DA-110-006	Basement 02	1:200	02	A1
	DA-110-007	Basement 01	1:200	02	A1
	DA-110-008	Ground Level	1:200	03	A1
	DA-110-009	Upper Ground Level	1:200	03	A1
	DA-110-010	Level 01	1:200	03	A1
	DA-110-020	Level 02	1:200	04	A1
	DA-110-030	Level 03	1:200	04	A1
	DA-110-040	Level 04	1:200	04	A1
	DA-110-050	Level 05	1:200	04	A1
	DA-110-060	Level 06	1:200	04	A1
	DA-110-070	Level 07	1:200	04	A1
	DA-110-080	Level 08	1:200	04	A1
	DA-110-090	Level 09	1:200	04	A1
	DA-110-100	Level 10	1:200	04	A1
	DA-110-110	Level 11	1:200	04	A1
	DA-110-120	Level 12	1:200	04	A1
	DA-110-130	Level 13	1:200	04	A1
	DA-110-140	Level 14	1:200	04	A1
	DA-110-150	Level 15	1:200	04	A1
	DA-110-160	Level 16	1:200	04	A1
	DA-110-170	Level 17	1:200	04	A1
	DA-110-180	Level 18	1:200	04	A1
	DA-110-190	Level 19	1:200	04	A1
	DA-110-200	Level 20	1:200	04	A1
	DA-110-210	Level 21	1:200	04	A1
	DA-110-220	Roof Level	1:200	02	A1
CONTEXT ELEVATION					
	DA-200-101	North Elevation Context	1:500	03	A1
	DA-200-201	West Elevation Context	1:500	03	A1
	DA-200-301	South Elevation Context	1:500	03	A1
	DA-200-401	East Elevation Context	1:500	03	A1
GA ELEVATIONS					
	DA-210-101	North Elevation	1:200	03	A1
	DA-210-201	West Elevation	1:200	03	A1
	DA-210-301	South Elevation	1:200	03	A1
	DA-210-401	East Elevation	1:200	03	A1
STREET ACTIVATION ELEVATION					
	DA-260-101	Street Level Activation - North & East Elevations	1:200	02	A1
	DA-260-102	Street Level Activation - South & West Elevations	1:200	02	A1
GA SECTIONS					
	DA-310-101	Internal Elevation Buildings A & B	1:200	03	A1
	DA-310-201	Internal Elevation Buildings C & D	1:200	03	A1
	DA-310-301	Internal Elevation Buildings A & C	1:200	03	A1
	DA-310-401	Internal Elevation Buildings B & D	1:200	03	A1
FACADE SECTIONS					
	DA-320-101	Facade Sections 1	1:50	01	A1
	DA-320-201	Facade Sections 2	1:50	01	A1
	DA-320-301	Facade Sections 3	1:50	01	A1

Series	Drawing No.	Drawing Name	Scale	Rev	Size
RETAIL SECTIONS					
	DA-350-101	Retail Sections	1:150	01	A1
AMENITY DIAGRAMS (ADG)					
	DA-720-101	Cross Ventilation Diagrams 1	1:500	02	A1
	DA-720-102	Cross Ventilation Diagrams 2	1:500	02	A1
	DA-720-201	Solar Access Diagrams 1	1:500	02	A1
	DA-720-202	Solar Access Diagrams 2	1:500	02	A1
	DA-720-203	Solar Access Diagrams 3	1:500	02	A1
	DA-720-301	Sun Eye Views 9am - 3pm	1:650	02	A1
COMMUNAL SPACE DIAGRAM					
	DA-730-001	Communal Open Space	1:500	02	A1
	DA-730-101	Usable Communal Area Shadow Diagrams 9am - 12pm	1:500	02	A1
	DA-730-102	Usable Communal Area Shadow Diagrams 1pm - 3pm	1:500	02	A1
BUILDING FORM SHADOW DIAGRAMS					
	DA-740-101	Public Area Shadow Diagrams 9am - 12pm	1:750	01	A1
	DA-740-102	Public Area Shadow Diagrams 1pm - 3pm	1:750	01	A1
SHADOW DIAGRAMS					
	DA-750-001	Shadow Diagrams 9am - 3pm	1:2000	02	A1
GFA DIAGRAMS					
	DA-770-001	Basement 03 to Level 01	1:500	02	A1
	DA-770-002	Level 02 to Level 10	1:500	02	A1
	DA-770-003	Level 11 to Level 21	1:500	02	A1
HEIGHT PLANE DIAGRAMS					
	DA-790-001	Height Plane Diagram		02	A1
STAGING					
	DA-795-001	Staging Diagram	1:300	02	A1
ADAPTABLE & LIVABLE PLAN LAYOUT					
	DA-810-001	Pre and Post Adaptable Layouts 1	1:100	03	A1
	DA-810-002	Pre and Post Adaptable Layouts 2	1:100	03	A1
	DA-810-101	Livable Apartment Layouts 1	1:100	03	A1
	DA-810-102	Livable Apartment Layouts 2	1:100	03	A1
MATERIALS & FINISHES BOARD					
	DA-890-001	Material and Finishes Sample Board	1:200	02	A1
3D VIEWS					
	DA-910-101	Perspective - View from Metro Station		01	A1
	DA-910-102	Perspective - View towards Doran Plaza		01	A1
	DA-910-103	Perspective - South East View at Carrington Road		01	A1
	DA-910-104	Perspective - Eastern View at Andalusian Way		01	A1
	DA-910-105	Perspective - Northern View from Showground		01	A1
	DA-910-106	Perspective - Southern Retail Entry		01	A1
	DA-910-107	Perspective - Northern Retail Entry		01	A1




NOTES
THIS DRAWING IS COPYRIGHT © OF TURNER. NO REPRODUCTION WITHOUT PERMISSION. UNLESS NOTED OTHERWISE THIS DRAWING IS NOT FOR CONSTRUCTION. ALL DIMENSIONS AND LEVELS ARE TO BE CHECKED ON SITE PRIOR TO THE COMMENCEMENT OF WORK. INFORM TURNER OF ANY DISCREPANCIES FOR CLARIFICATION BEFORE PROCEEDING WITH WORK. DRAWINGS ARE NOT TO BE SCALED. USE ONLY FIGURED DIMENSIONS. REFER TO CONSULTANT DOCUMENTATION FOR FURTHER INFORMATION (DWG, IFC AND BIM FILES ARE UNCONTROLLED DOCUMENTS AND ARE ISSUED FOR INFORMATION ONLY).

CLIENT
Deicorp

Rev 01 Date 07.06.21 Approved by JMC Revision Notes Dist DA for Review DA Submission

Project Title
Doran Drive
Doran Drive, Castle Hill Castle Hill NSW 2154 Australia

Scale @A1, 50%@A3
Status DA Submission
Project No. 19068
Dwg No. DA-001-001
Rev 02
North

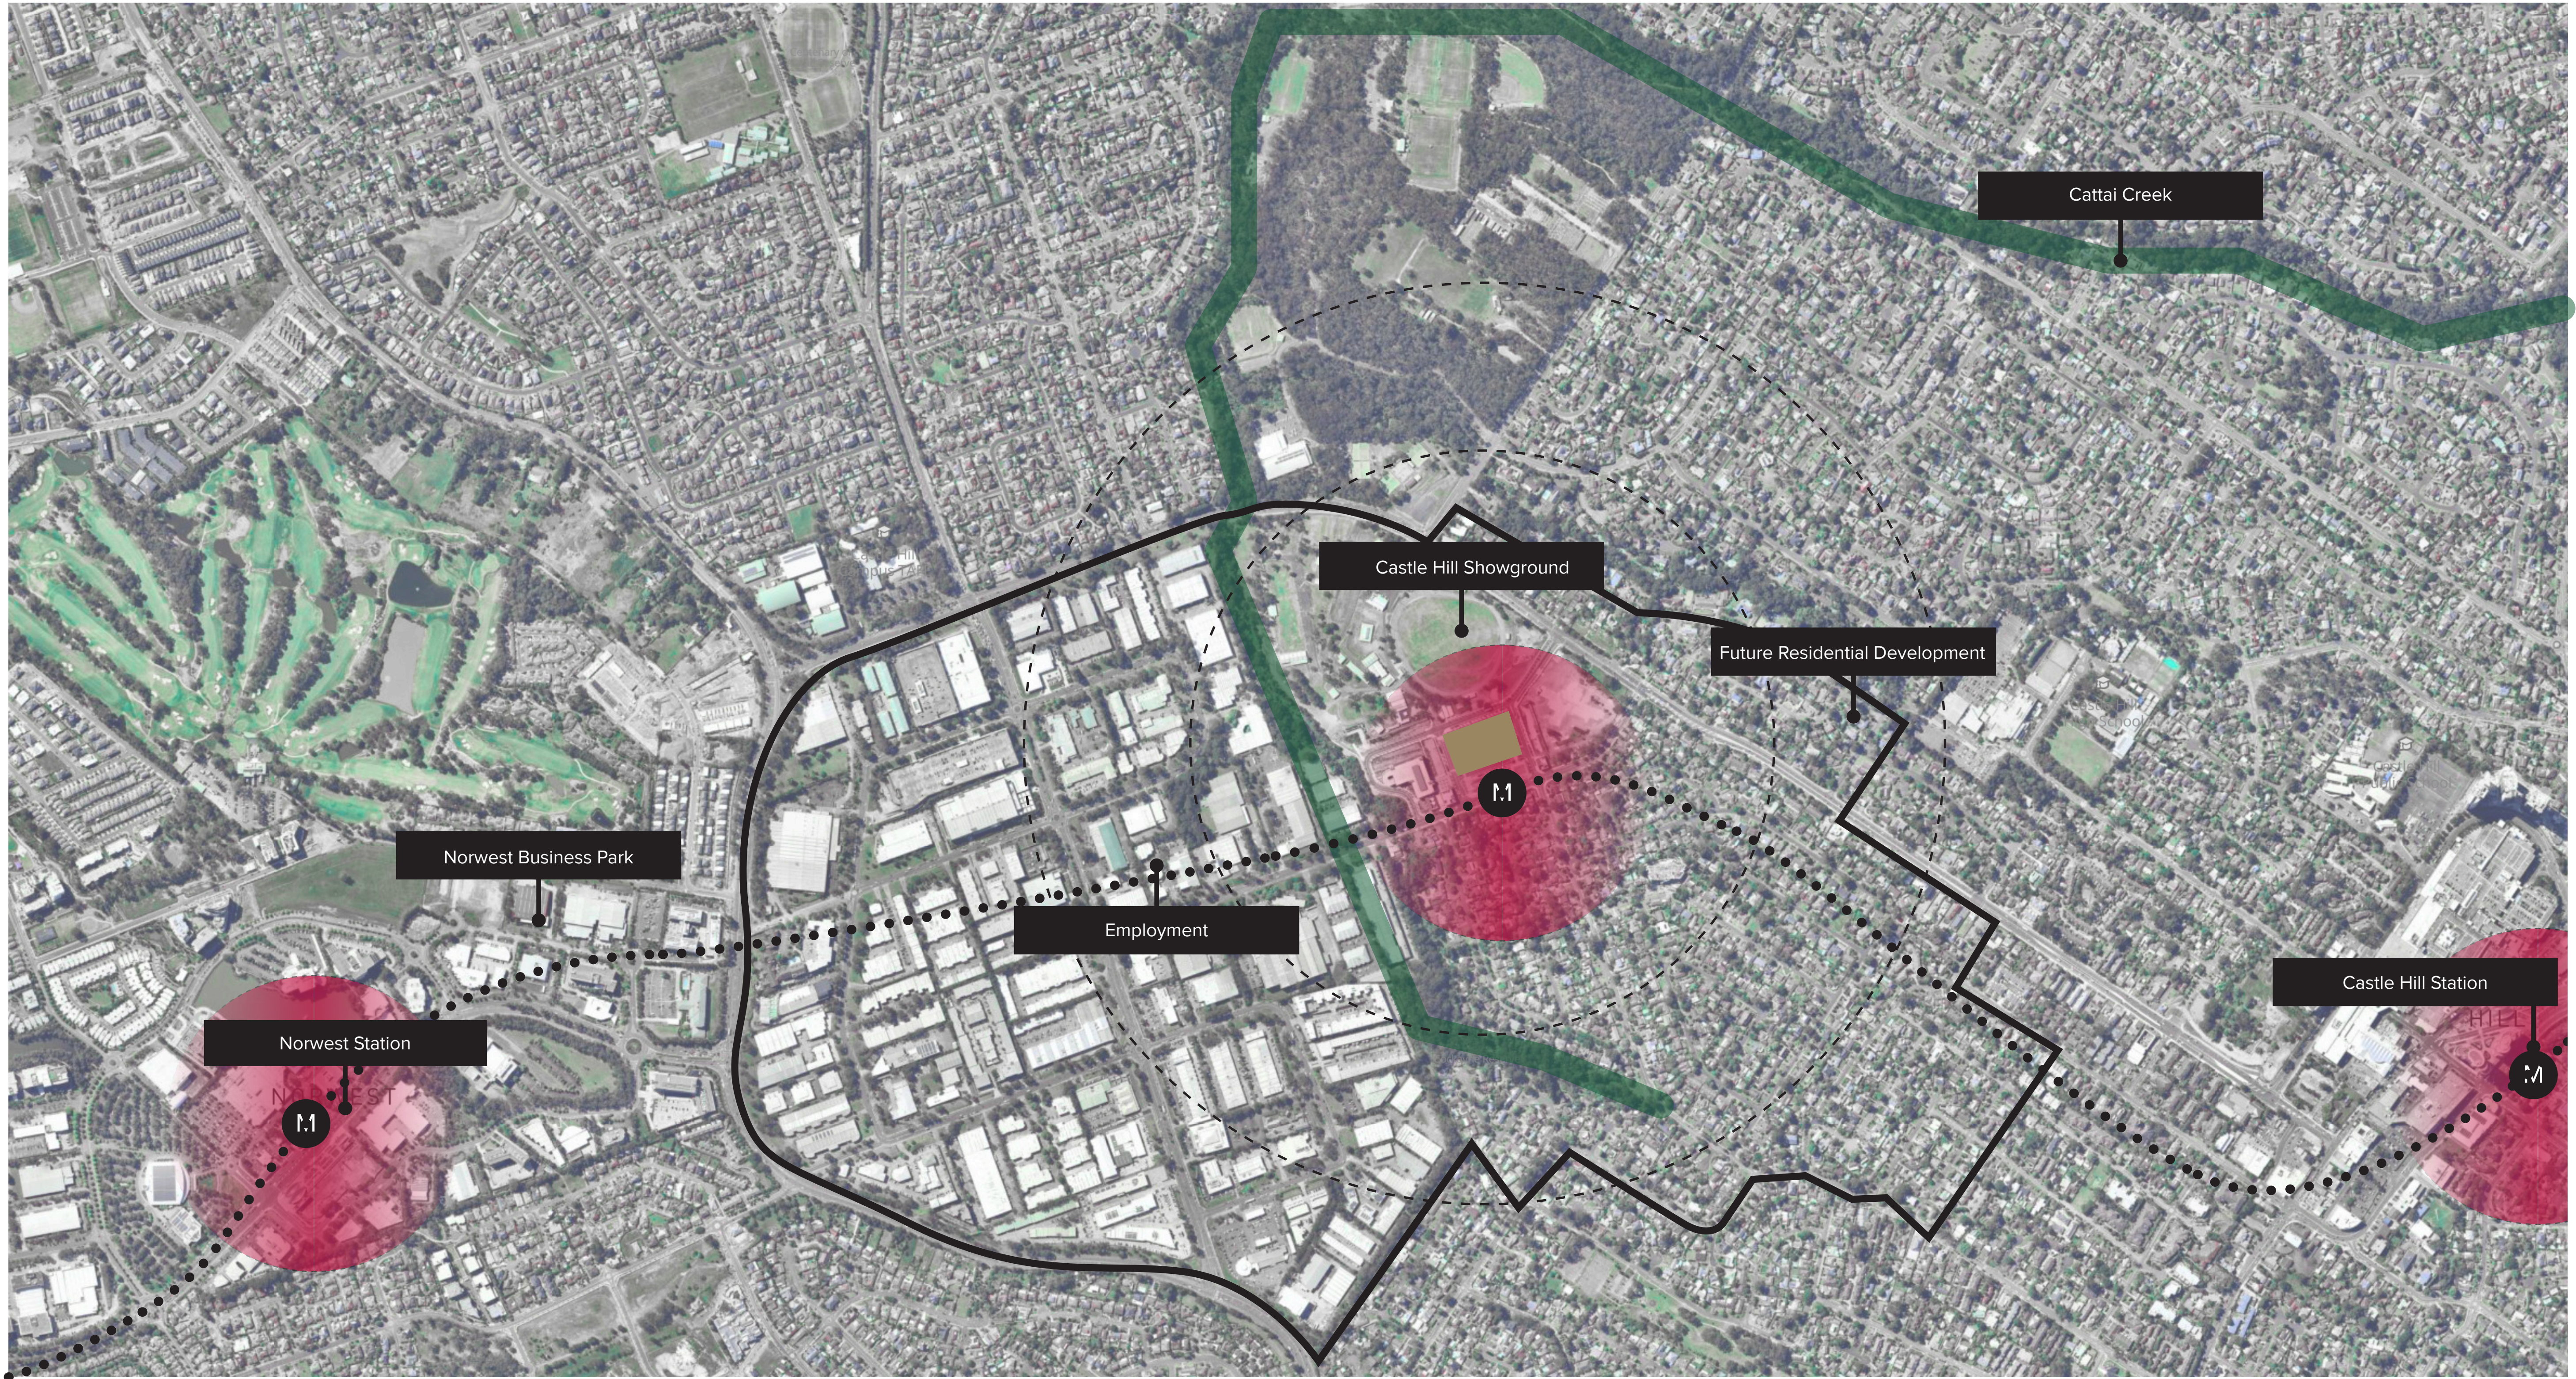

- Site
- Showground Station Precinct
- Metroline
- 400/800m Radius
- Riparian Corridor
- Metro

NOTES
THIS DRAWING IS COPYRIGHT © OF TURNER. NO REPRODUCTION WITHOUT PERMISSION. UNLESS NOTED OTHERWISE THIS DRAWING IS NOT FOR CONSTRUCTION. ALL DIMENSIONS AND LEVELS ARE TO BE CHECKED ON SITE PRIOR TO THE COMMENCEMENT OF WORK. INCHUP TURNER OF ANY DISCREPANCIES FOR CLARIFICATION BEFORE PROCEEDING WITH WORK. DRAWINGS ARE NOT TO BE SCALED. USE ONLY FIGURED DIMENSIONS. REFER TO CONSULTANT DOCUMENTATION FOR FURTHER INFORMATION (DWG, PC AND BIM) FILES AND UNCONTROLLED DOCUMENTS AND ARE ISSUED FOR INFORMATION ONLY.

CLIENT
Deicorp

DLCS Quality Endorsed Company ISO 9001:2015, Registration Number 20476
Notwithstanding to the extent of the above, the client is responsible for the accuracy of the information provided.


Rev	Date	Approved by	Revision Notes
01	07.06.21	JMC	Dist DA for Review
02	06.07.21	JMC	DA Submission

Project Title
Doran Drive
Doran Drive, Castle Hill Castle Hill NSW 2154 Australia
Drawing Title
SITEWORKS
Location Plan

Scale	Project No.	Drawn by	North
1:6000 @A1, 50% @A3	19068		▲
Status	Dwg No.	Rev	
DA Submission	DA-010-001	02	

TURNER

Level 7 ONE Oxford Street
Sydney NSW 2010
AUSTRALIA
T +61 2 8558 0000
F +61 2 8558 0088
turner@turner.com.au

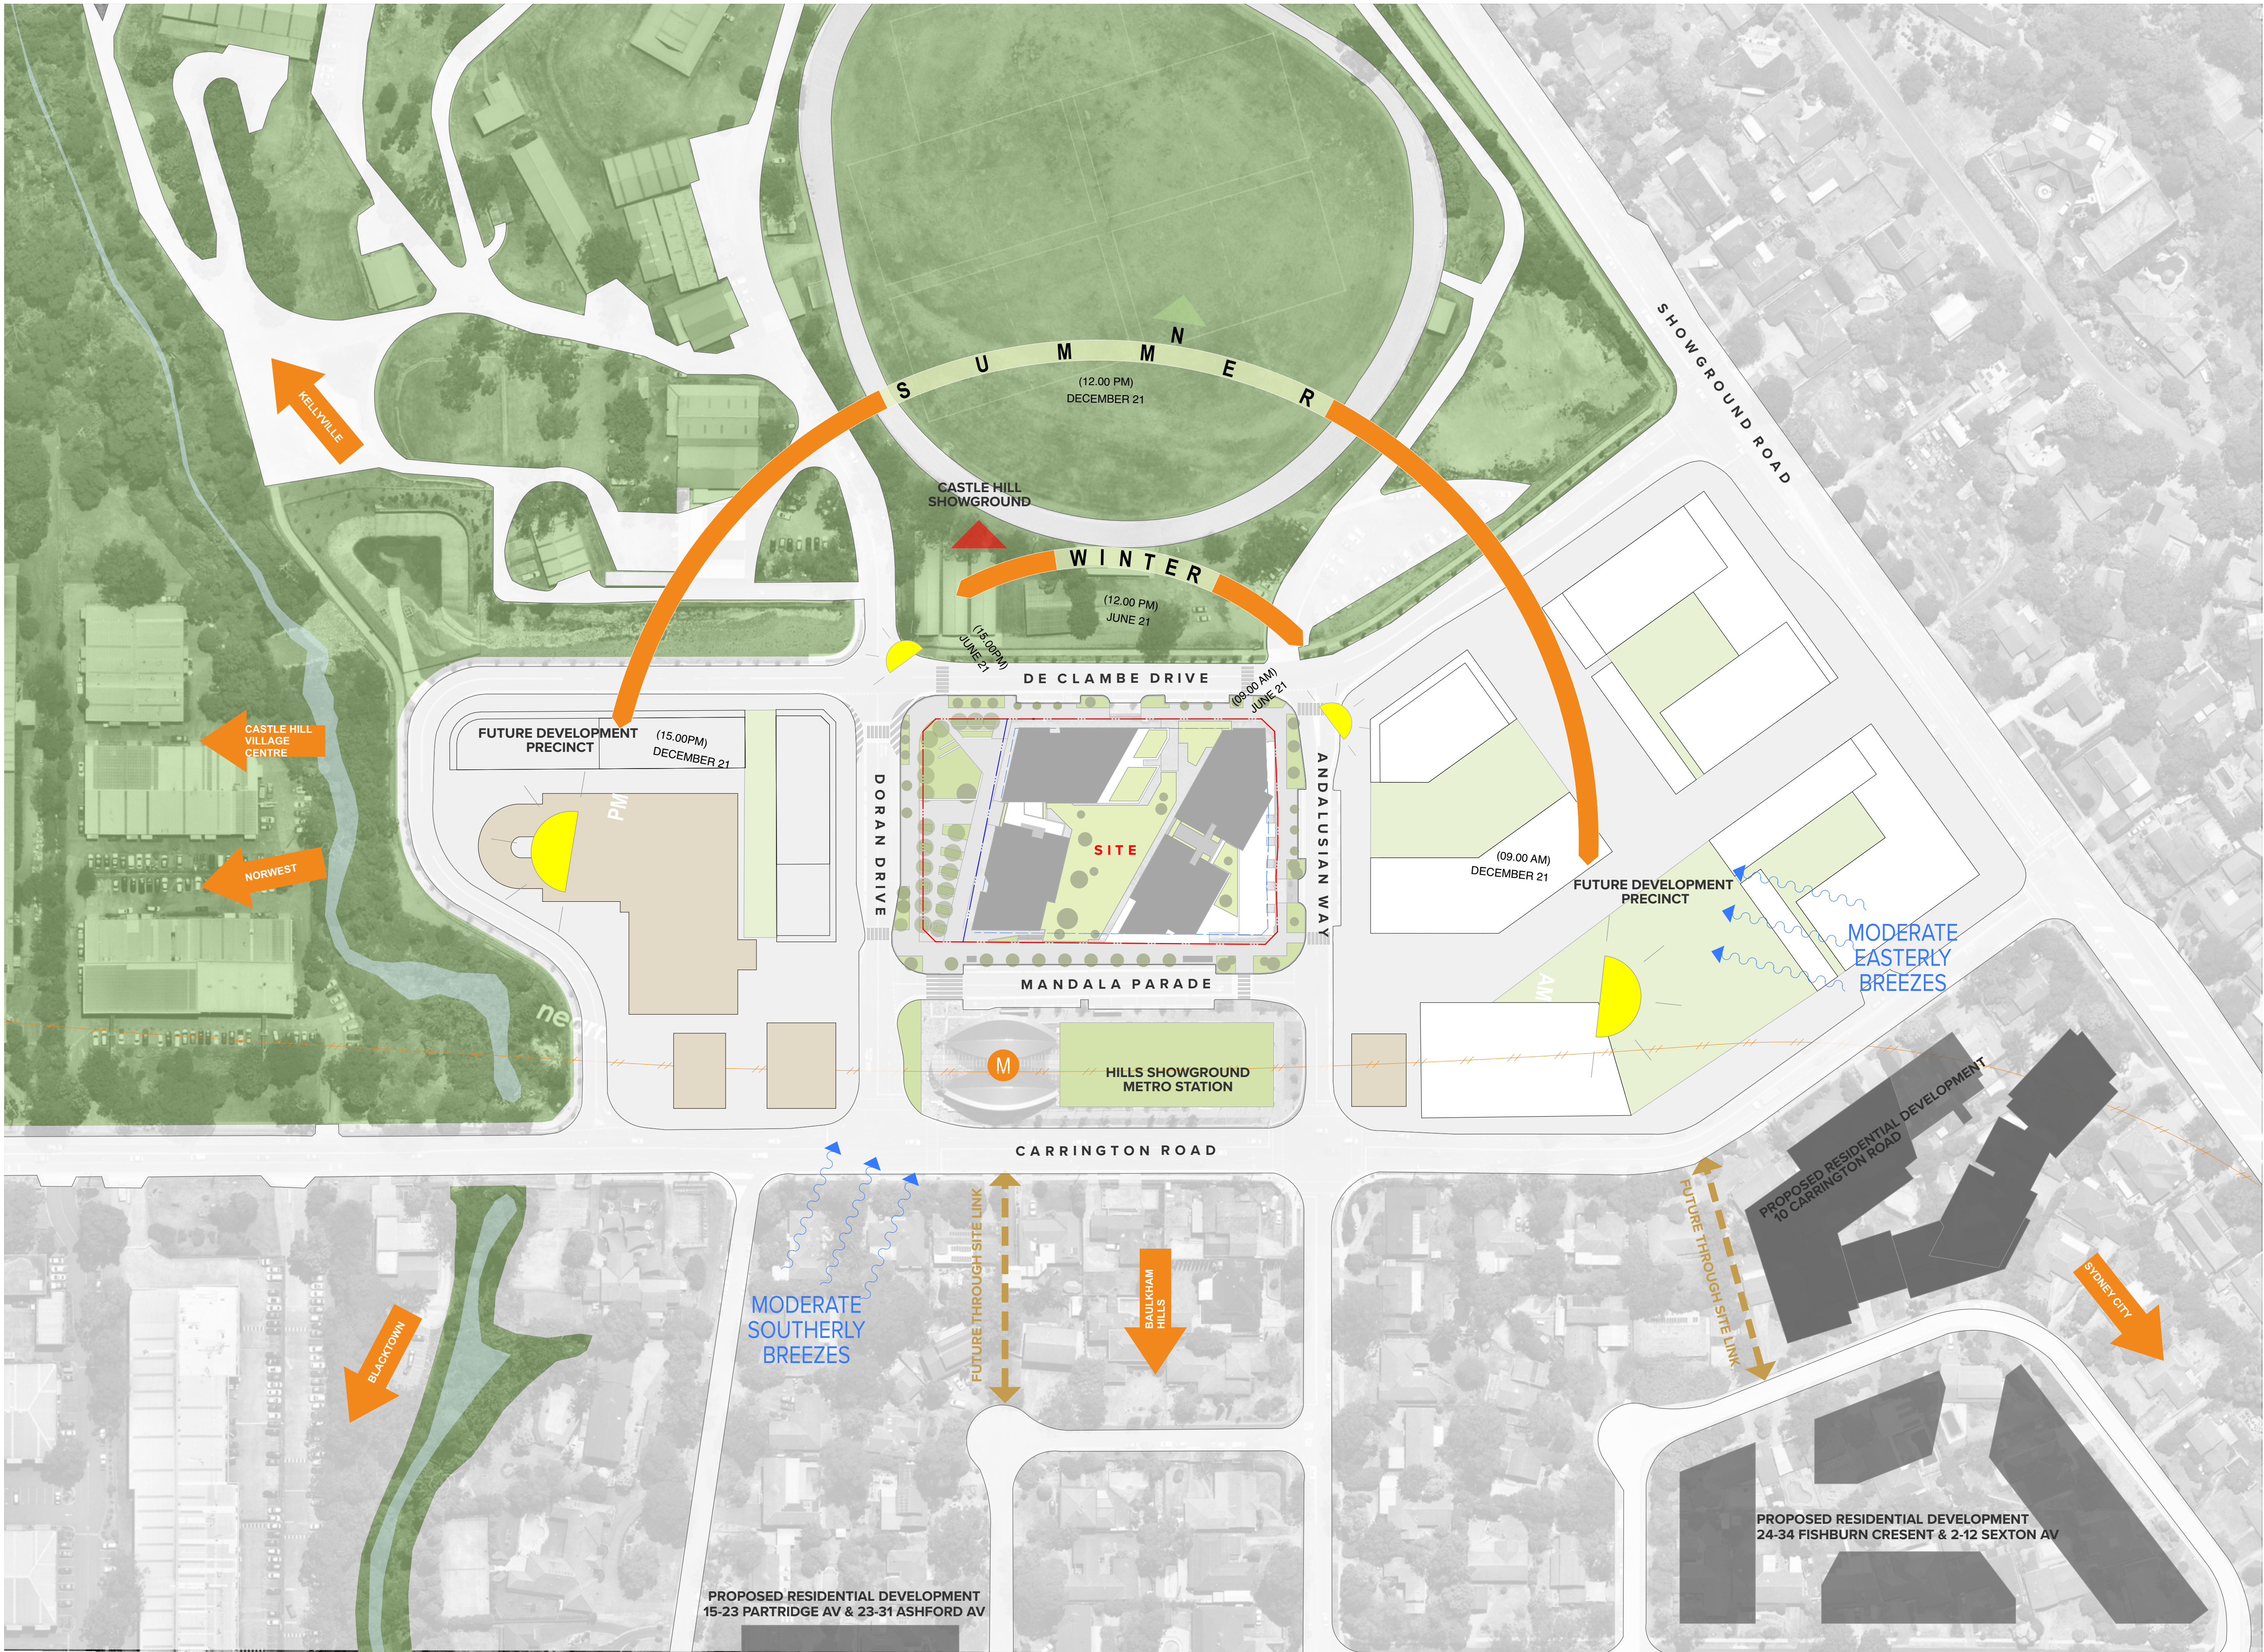

NOTES
THIS DRAWING IS COPYRIGHT © OF TURNER. NO REPRODUCTION WITHOUT PERMISSION. UNLESS NOTED OTHERWISE THIS DRAWING IS NOT FOR CONSTRUCTION. ALL DIMENSIONS AND LEVELS ARE TO BE CHECKED ON SITE PRIOR TO THE COMMENCEMENT OF WORK. INFORM TURNER OF ANY DISCREPANCIES FOR CLARIFICATION BEFORE PROCEEDING WITH WORK. DRAWINGS ARE NOT TO BE SCALED. USE ONLY FIGURED DIMENSIONS. REFER TO CONSULTANT DOCUMENTATION FOR FURTHER INFORMATION (DWG, PC AND BIM) FILES AND UNCONTROLLED DOCUMENTS AND ARE ISSUED FOR INFORMATION ONLY.

CLIENT
Deicorp

DLCS Quality Endorsed Company ISO 9001:2015, Registration Number 20476
Notwithstanding to which the drawings are made, issued for information only.

Rev 01 Date 07.06.21 Approved by JMC
Rev 02 Date 06.07.21 Approved by JMC

Revision Notes
Dist. DA for Review
DA Submission

Project Title
Doran Drive
Doran Drive, Castle Hill NSW 2154 Australia
Drawing Title
SITEWORKS
Site Analysis Plan

Scale
1:1000 @A1, 50%@A3
Status
DA Submission

Project No.
19068
Dwg No.
DA-010-002

Drawn by
J
Rev
02

North

TURNER

Level 7 ONE Oxford Street
Sydney NSW 2010
AUSTRALIA
T +61 2 8668 0000
F +61 2 8668 0068
turnerstudio.com.au

BASIX Thermal Comfort Specification		
Dwelling Element	Material Construction	Insulation Requirement
Envelope Wall (To outdoor air, lobbies, stair/ liftcore, unconditioned spaces etc.)	Brick, Hebel, Concrete Systems	R2.0
Internal Wall (within the residential dwelling)	Plasterboard on Studs	None
Roof	Concrete	None
Ceiling	Concrete above Plasterboard	None, R2.5*
Floor Construction	Concrete	None, R0.5, R1.0, R1.5, R2.0*
Floor Coverings	Parquetry to the living areas Carpet to the bedrooms Tiles to the kitchen Tiles to the wet areas Parquetry to the hallways Carpet to the study rooms	
External Glazed Systems (Windows, Glazed Doors etc.)	Thermal Specification Values	
Glazed System Type 1*	Group A: U-value = 5.40, SHGC = 0.49 Group B: U-value = 5.40, SHGC = 0.58	
Glazed System Type 2*	Group A: U-value = 4.30, SHGC = 0.47 Group B: U-value = 4.30, SHGC = 0.53	
Glazed System Type 3*	Group A: U-value = 4.90, SHGC = 0.33 Group B: U-value = 4.90, SHGC = 0.33	
Glazed System Type 4*	Group A: U-value = 3.10, SHGC = 0.27 Group B: U-value = 3.10, SHGC = 0.27	
Glazed System Type 5*	Group A: U-value = 2.90, SHGC = 0.44 Group B: U-value = 2.90, SHGC = 0.51	
Skylights	N/A	
An equivalent or lower U-value, and a +/- 10% variation in the SHGC value of glazed system type is allowable.		
Draught seals to all external windows and doors, no ceiling penetrations due to recessed luminaires, sealed exhaust fans modelled in kitchen and wet areas.		
Note: *Please refer to the Recommended Treatment table in the BASIX Report for the individual glazing/insulation requirements of each residential dwelling		

NOTES
THIS DRAWING IS COPYRIGHT © OF TURNER. NO REPRODUCTION WITHOUT PERMISSION. UNLESS NOTED OTHERWISE THIS DRAWING IS NOT FOR CONSTRUCTION. ALL DIMENSIONS AND LEVELS ARE TO BE CHECKED ON SITE PRIOR TO THE COMMENCEMENT OF WORK. INQUIRE TURNER OF ANY DISCREPANCIES FOR CLARIFICATION BEFORE PROCEEDING WITH WORK. DRAWINGS ARE NOT TO BE SCALED. USE ONLY FIGURED DIMENSIONS. REFER TO CONSULTANT DOCUMENTATION FOR FURTHER INFORMATION (DWG, PC AND BIM FILES AND UNCONTROLLED DOCUMENTS) AND WEBSITE FOR INFORMATION ONLY.

DLCS Quality Endorsed Company ISO 9001:2015, Registration Number 20476
Turner and Black Nicholas Turner 6005, APR 98 904 094 811

CLIENT
Deicorp



0006236190 12 Jul 2021
Assessor Trong Huynh
Accreditation No. 20887
Address
2 Mindala Parade, Castle Hill
NSW, 2154



Rev	Date	Approved by	Revision Notes
01	07.06.21	JMC	Dist DA for Review
02	06.07.21	JMC	Retail Update DA Submission

Project Title
Doran Drive
Doran Drive, Castle Hill Castle Hill NSW 2154 Australia
Drawing Title
GA PLANS
Basement 06

Scale
1:200 @A1, 50% @A3
Status
DA Submission

Project No.
19068
Dwg No.
DA-110-002

Drawn by
AM, VT, JL, JE
Rev
02



TURNER

Level 7 ONE Oxford Street
Darlinghurst NSW 2010
AUSTRALIA

T +61 2 8668 0000
F +61 2 8668 0068
turner@turner.com.au



NOTES
THIS DRAWING IS COPYRIGHT © OF TURNER. NO REPRODUCTION WITHOUT PERMISSION. UNLESS NOTED OTHERWISE THIS DRAWING IS NOT FOR CONSTRUCTION. ALL DIMENSIONS AND LEVELS ARE TO BE CHECKED ON SITE PRIOR TO THE COMMENCEMENT OF WORK. INFORM TURNER OF ANY DISCREPANCIES FOR CLARIFICATION BEFORE PROCEEDING WITH WORK. DRAWINGS ARE NOT TO BE SCALED. USE ONLY FIGURED DIMENSIONS REFER TO CONSULTANT DOCUMENTATION FOR FURTHER INFORMATION (DWG, PC AND BIM) FILES AND UNCONTROLLED DOCUMENTS ARE NOT ISSUED FOR INFORMATION ONLY.

CLIENT
Deicorp




Rev	Date	Approved by	Revision Notes
a	07.06.21	JMC	Dist DA for Review
01	25.06.21	JMC	Retail Update
02	06.07.21	JMC	DA Submission

Project Title
Doran Drive
Doran Drive, Castle Hill Castle Hill NSW 2154 Australia
Drawing Title
GA PLANS
Basement 05

Scale
1:200 @A1, 50% @A3
Status
DA Submission
Project No.
19068
Dwg No.
DA-110-003
Drawn by
AM, VT, JL, JE
Rev
02

TURNER

Level 7 ONE Oxford Street
Sydney NSW 2010
AUSTRALIA
T +61 2 8668 0000
F +61 2 8668 0088
turner@turner.com.au

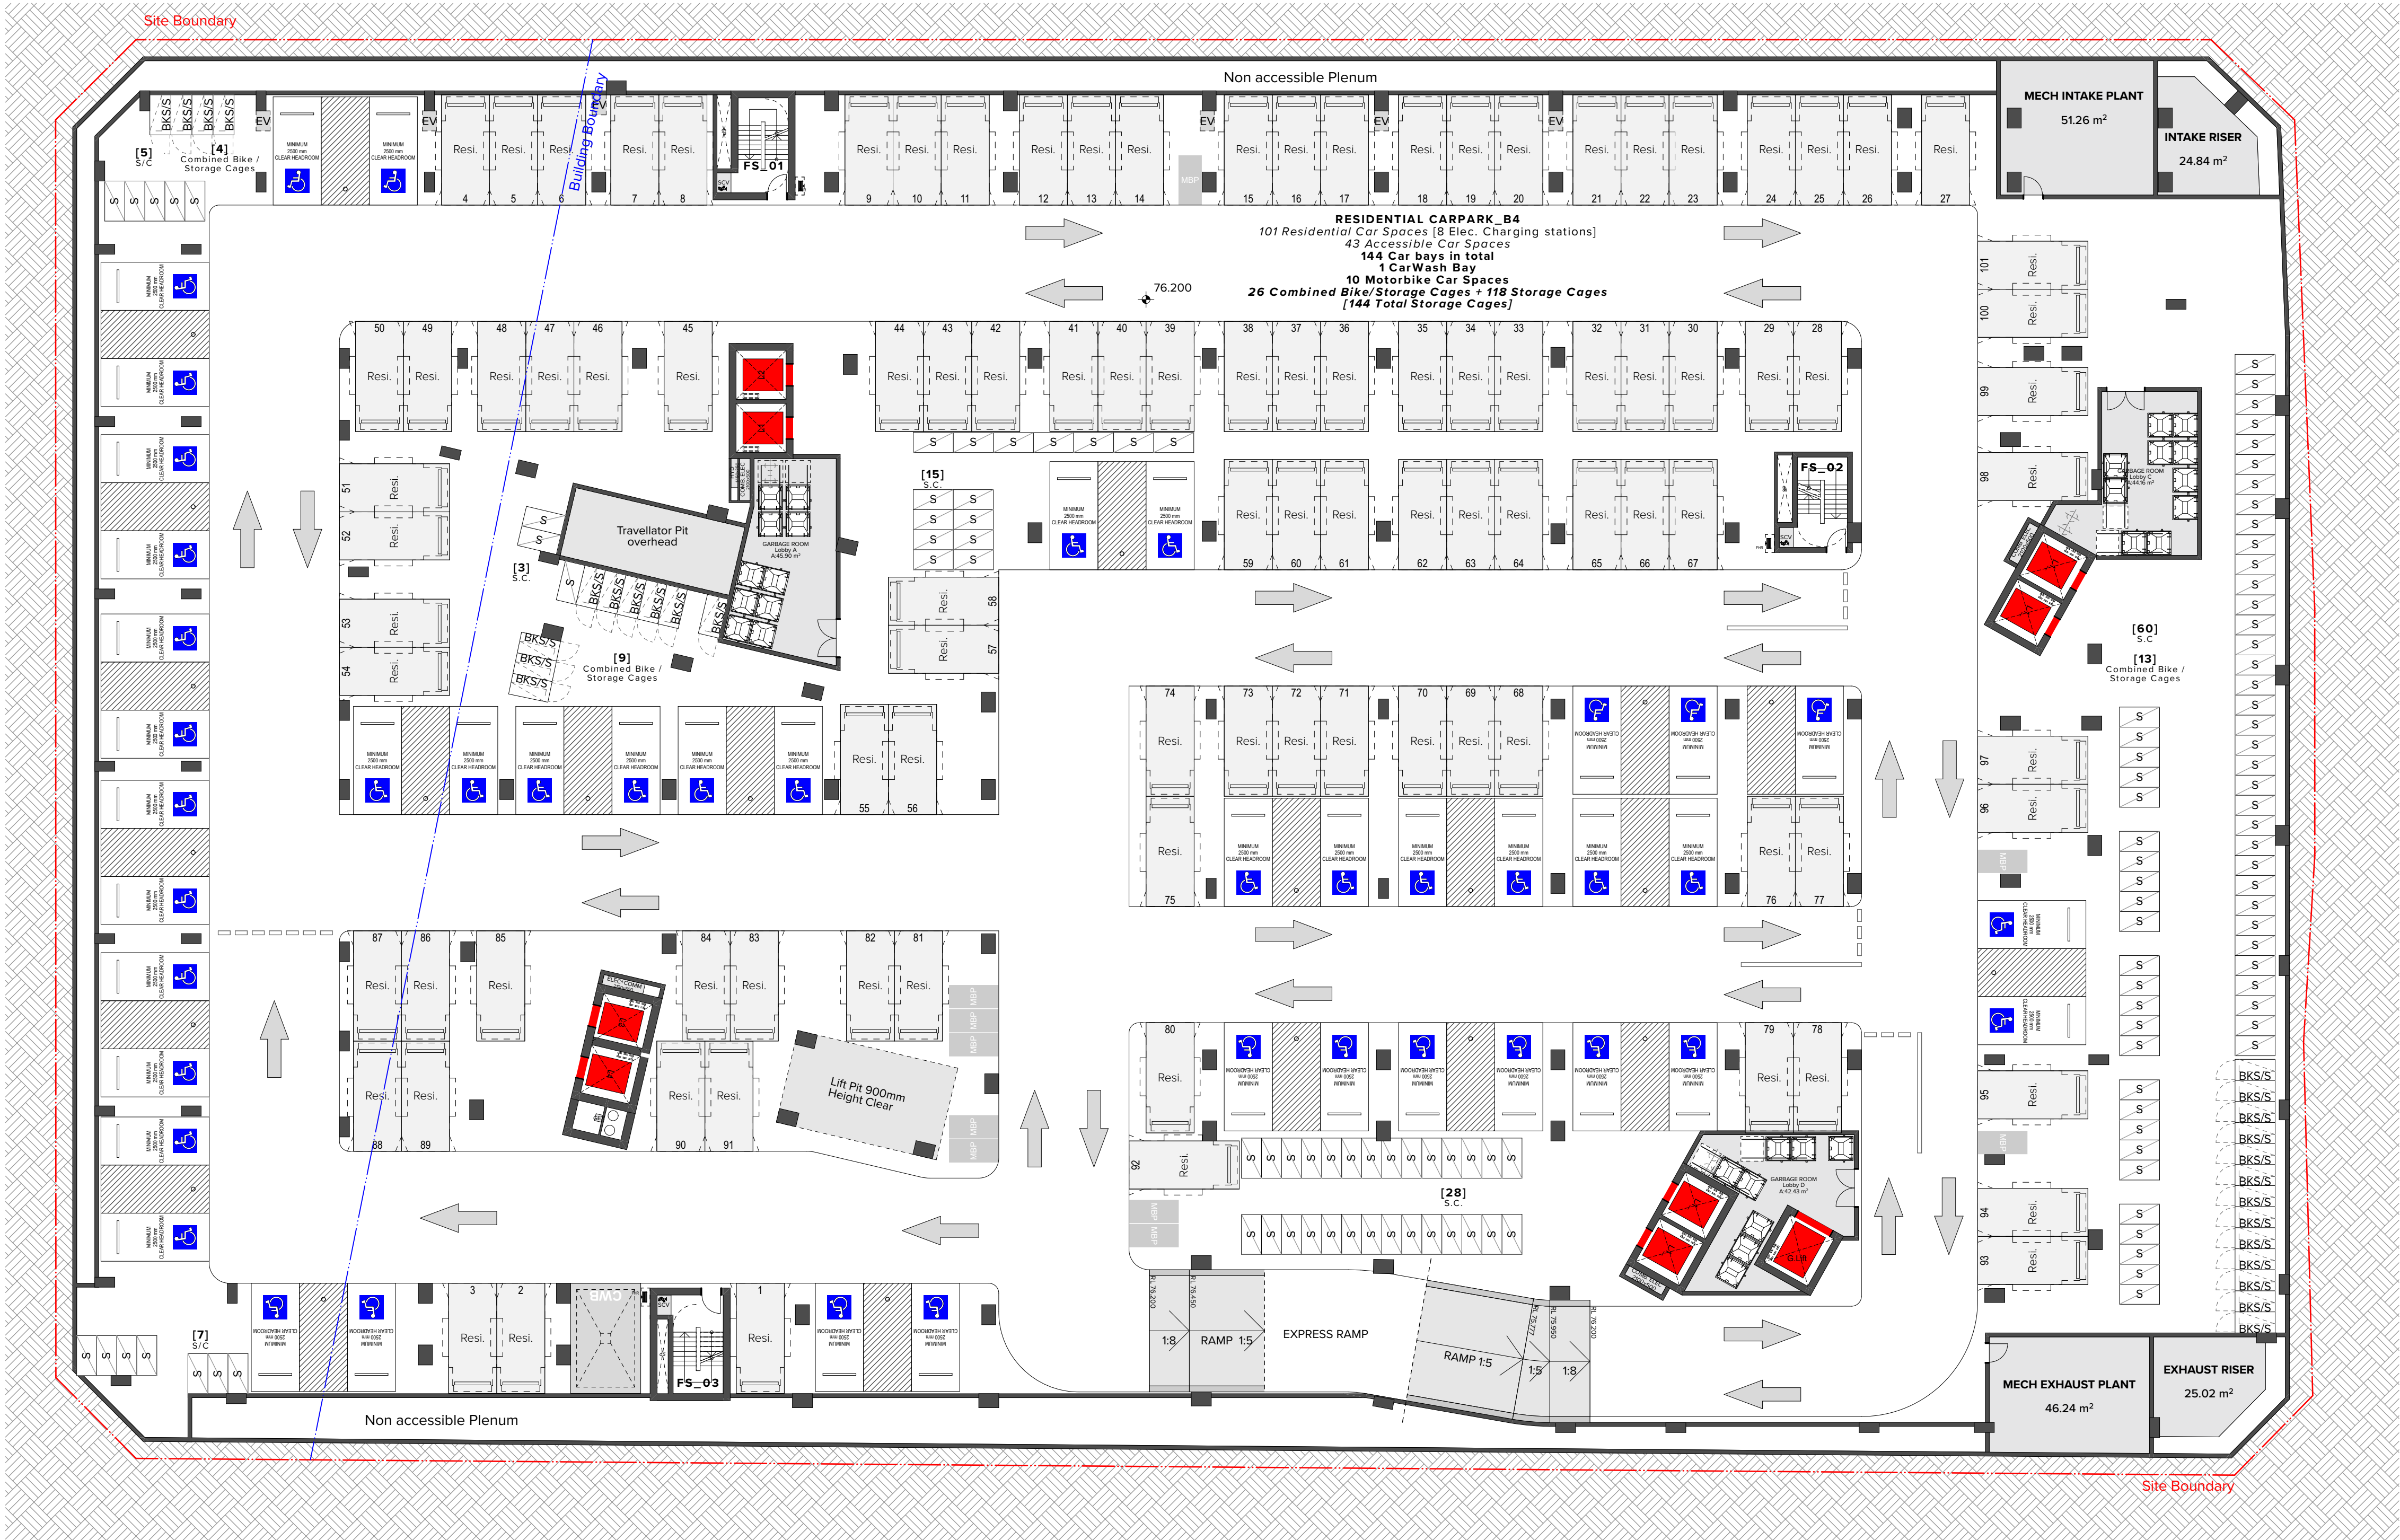

NOTES
THIS DRAWING IS COPYRIGHT © OF TURNER. NO REPRODUCTION WITHOUT PERMISSION. UNLESS NOTED OTHERWISE THIS DRAWING IS NOT FOR CONSTRUCTION. ALL DIMENSIONS AND LEVELS ARE TO BE CHECKED ON SITE PRIOR TO THE COMMENCEMENT OF WORK. INFORM TURNER OF ANY DISCREPANCIES FOR CLARIFICATION BEFORE PROCEEDING WITH WORK. DRAWINGS ARE NOT TO BE SCALED. USE ONLY FIGURED DIMENSIONS. REFER TO CONSULTANT DOCUMENTATION FOR FURTHER INFORMATION (DWG, PC AND BIM) FILES AND UNCONTROLLED DOCUMENTS AND ARE ISSUED FOR INFORMATION ONLY.

CLIENT
Deicorp



Rev	Date	Approved by	Revision Notes
1	07.06.21	JMC	Dist DA for Review
2	25.06.21	JMC	Retail Update
3	06.07.21	JMC	DA Submission

Project Title
Doran Drive
Doran Drive, Castle Hill Castle Hill NSW 2154 Australia

Drawing Title
GA PLANS
Basement 04

Scale
1:200 @A1, 50% @A3

Project No.
19068

Dwg No.
DA-110-004

Drawn by
AM_VL_A_E

Rev
02

North

TURNER

Level 7 ONE Oxford Street
Sydney NSW 2010
AUSTRALIA

T +61 2 8688 0000
F +61 2 8688 0088
turner@turner.com.au



NOTES
THIS DRAWING IS COPYRIGHT © OF TURNER. NO REPRODUCTION WITHOUT PERMISSION. UNLESS NOTED OTHERWISE THIS DRAWING IS NOT FOR CONSTRUCTION. ALL DIMENSIONS AND LEVELS ARE TO BE CHECKED ON SITE PRIOR TO THE COMMENCEMENT OF WORK. INFORM TURNER OF ANY DISCREPANCIES FOR CLARIFICATION BEFORE PROCEEDING WITH WORK. DRAWINGS ARE NOT TO BE SCALED. USE ONLY FIGURED DIMENSIONS. REFER TO CONSULTANT DOCUMENTATION FOR FURTHER INFORMATION (DWG, PC AND BIM) FILES AND UNCONTROLLED DOCUMENTS AND ARE ISSUED FOR INFORMATION ONLY.

CLIENT
Deicorp



Rev	Date	Approved by	Revision Notes
a	07.06.21	JMC	Draft DA for Review
01	25.06.21	JMC	Retail Update
02	06.07.21	JMC	DA Submission

Project Title
Doran Drive
Doran Drive, Castle Hill Castle Hill NSW 2154 Australia

Drawing Title
GA PLANS
Basement 03

Scale
1:200 @A1, 50% @A3

Project No.
19068

Dwg No.
DA-110-005

Drawn by
AM_VT_A_E


Rev
02

North

TURNER

Level 7 ONE Oxford Street
Sydney NSW 2010
AUSTRALIA

T +61 2 8688 0000
F +61 2 8688 0088
turner@turner.com.au

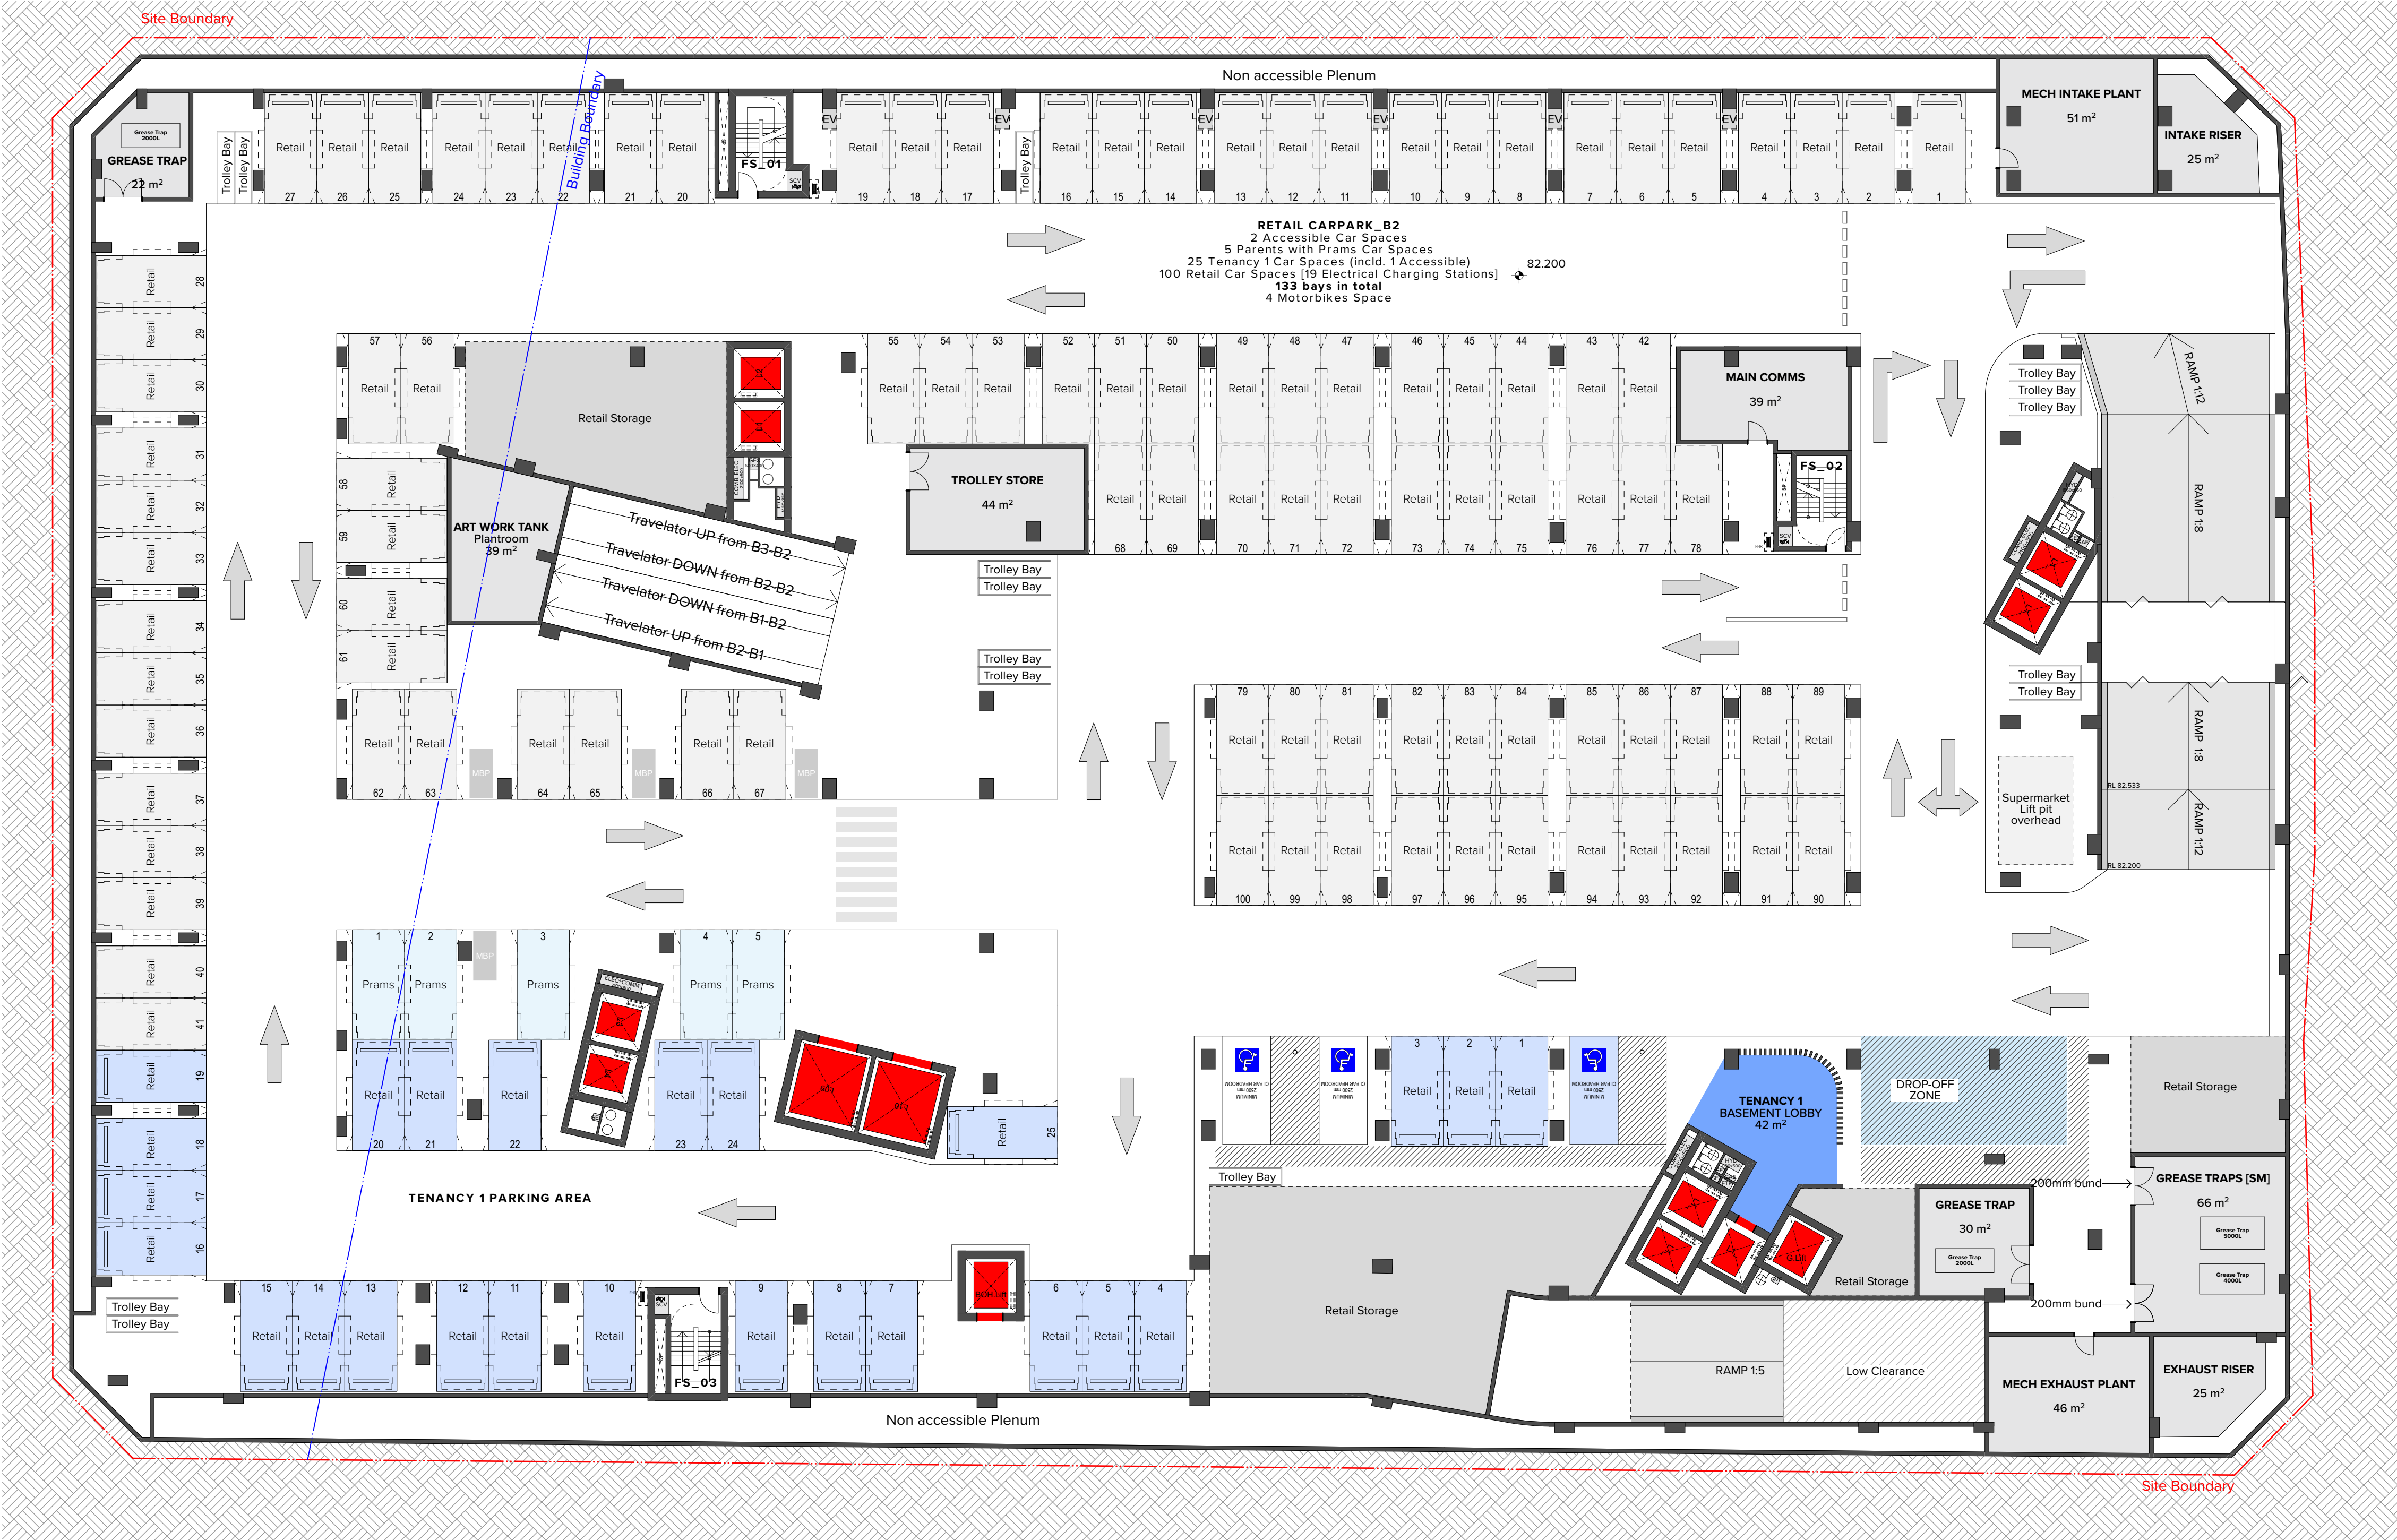

NOTES
THIS DRAWING IS COPYRIGHT © OF TURNER. NO REPRODUCTION WITHOUT PERMISSION. UNLESS NOTED OTHERWISE THIS DRAWING IS NOT FOR CONSTRUCTION. ALL DIMENSIONS AND LEVELS ARE TO BE CHECKED ON SITE PRIOR TO THE COMMENCEMENT OF WORK. INFORM TURNER OF ANY DISCREPANCIES FOR CLARIFICATION BEFORE PROCEEDING WITH WORK. DRAWINGS ARE NOT TO BE SCALED. USE ONLY FIGURED DIMENSIONS. REFER TO CONSULTANT DOCUMENTATION FOR FURTHER INFORMATION (DWG, PC AND BIM) FILES AND UNCONTROLLED DOCUMENTS AND ARE ISSUED FOR INFORMATION ONLY.

CLIENT
Deicorp



Rev	Date	Approved by	Revision Notes
a	07.06.21	JMC	Detail DA for Review
01	25.06.21	JMC	Retail Update
02	06.07.21	JMC	DA Submission

Project Title
Doran Drive
Doran Drive, Castle Hill Castle Hill NSW 2154 Australia

Drawing Title
GA PLANS
Basement 02

Scale
1:200 @A1, 50% @A3

Project No. 19068

Dwg No. DA-110-006

Drawn by AM, VT, JL, JE

Rev 02

Status
DA Submission

TURNER

Level 7 ONE Oxford Street
Darlinghurst NSW 2010
AUSTRALIA

T +61 2 8668 0000
F +61 2 8668 0088
turnerstudio.com.au



NOTES
THIS DRAWING IS COPYRIGHT © OF TURNER. NO REPRODUCTION WITHOUT PERMISSION. UNLESS NOTED OTHERWISE THIS DRAWING IS NOT FOR CONSTRUCTION. ALL DIMENSIONS AND LEVELS ARE TO BE CHECKED ON SITE PRIOR TO THE COMMENCEMENT OF WORK. INFORM TURNER OF ANY DISCREPANCIES FOR CLARIFICATION BEFORE PROCEEDING WITH WORK. DRAWINGS ARE NOT TO BE SCALED. USE ONLY FIGURED DIMENSIONS. REFER TO CONSULTANT DOCUMENTATION FOR FURTHER INFORMATION (DWG, PC AND BIM) FILES AND UNCONTROLLED DOCUMENTS AND ARE ISSUED FOR INFORMATION ONLY.

CLIENT
Deicorp



Rev	Date	Approved by	Revision Notes
01	07.06.21	JMC	Dist DA for Review
02	25.06.21	JMC	Retail Update
03	06.07.21	JMC	DA Submission

Project Title
Doran Drive
Doran Drive, Castle Hill Castle Hill NSW 2154 Australia

Drawing Title
GA PLANS
Ground Level

Scale
1:200 @A1, 50% @A3
Status
DA Submission

Project No.
19068

Dwg No.
DA-110-008

Drawn by
AM, VT, JL, JE


Rev
03

North

TURNER

Level 7 ONE Oxford Street
Darlinghurst NSW 2010
AUSTRALIA


T +61 2 8668 0000
F +61 2 8668 0088
turner@turner.com.au

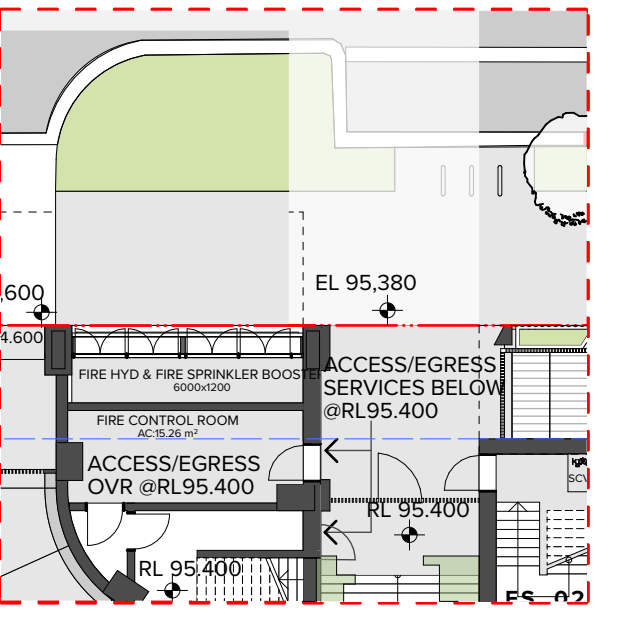

① Access/Egress Fire Control Room

NOTES
THIS DRAWING IS COPYRIGHT © OF TURNER. NO REPRODUCTION WITHOUT PERMISSION. UNLESS NOTED OTHERWISE THIS DRAWING IS NOT FOR CONSTRUCTION. ALL DIMENSIONS AND LEVELS ARE TO BE CHECKED ON SITE PRIOR TO THE COMMENCEMENT OF WORK. INFORM TURNER OF ANY DISCREPANCIES FOR CLARIFICATION BEFORE PROCEEDING WITH WORK. DRAWINGS ARE NOT TO BE SCALED. USE ONLY FIGURED DIMENSIONS. REFER TO CONSULTANT DOCUMENTATION FOR FURTHER INFORMATION (DWG, PC AND BIM) FILES AND UNCONTROLLED DOCUMENTS AND ARE ISSUED FOR INFORMATION ONLY.

CLIENT
Deicorp

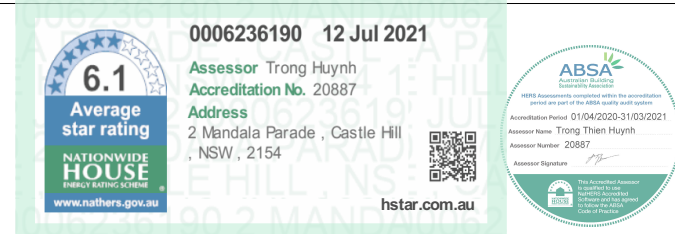

Rev 01 Date 07.06.21 Approved by JMC
02 Date 25.06.21 JMC
03 Date 06.07.21 JMC

Revision Notes
Dist DA for Review
Retail Update
DA Submission


Project Title
Doran Drive
Doran Drive, Castle Hill Castle Hill NSW 2154 Australia

Drawing Title
GA PLANS
Upper Level

Scale
1:200 @A1, 50% @A3
Dwg No. **DA-110-009**
Project No. **19068**
Dwg No. **03**

TURNER


Level 7 ONE Oxford Street
Sydney NSW 2010
AUSTRALIA
T +61 2 8668 0000
F +61 2 8668 0068
turner@tdo.com.au

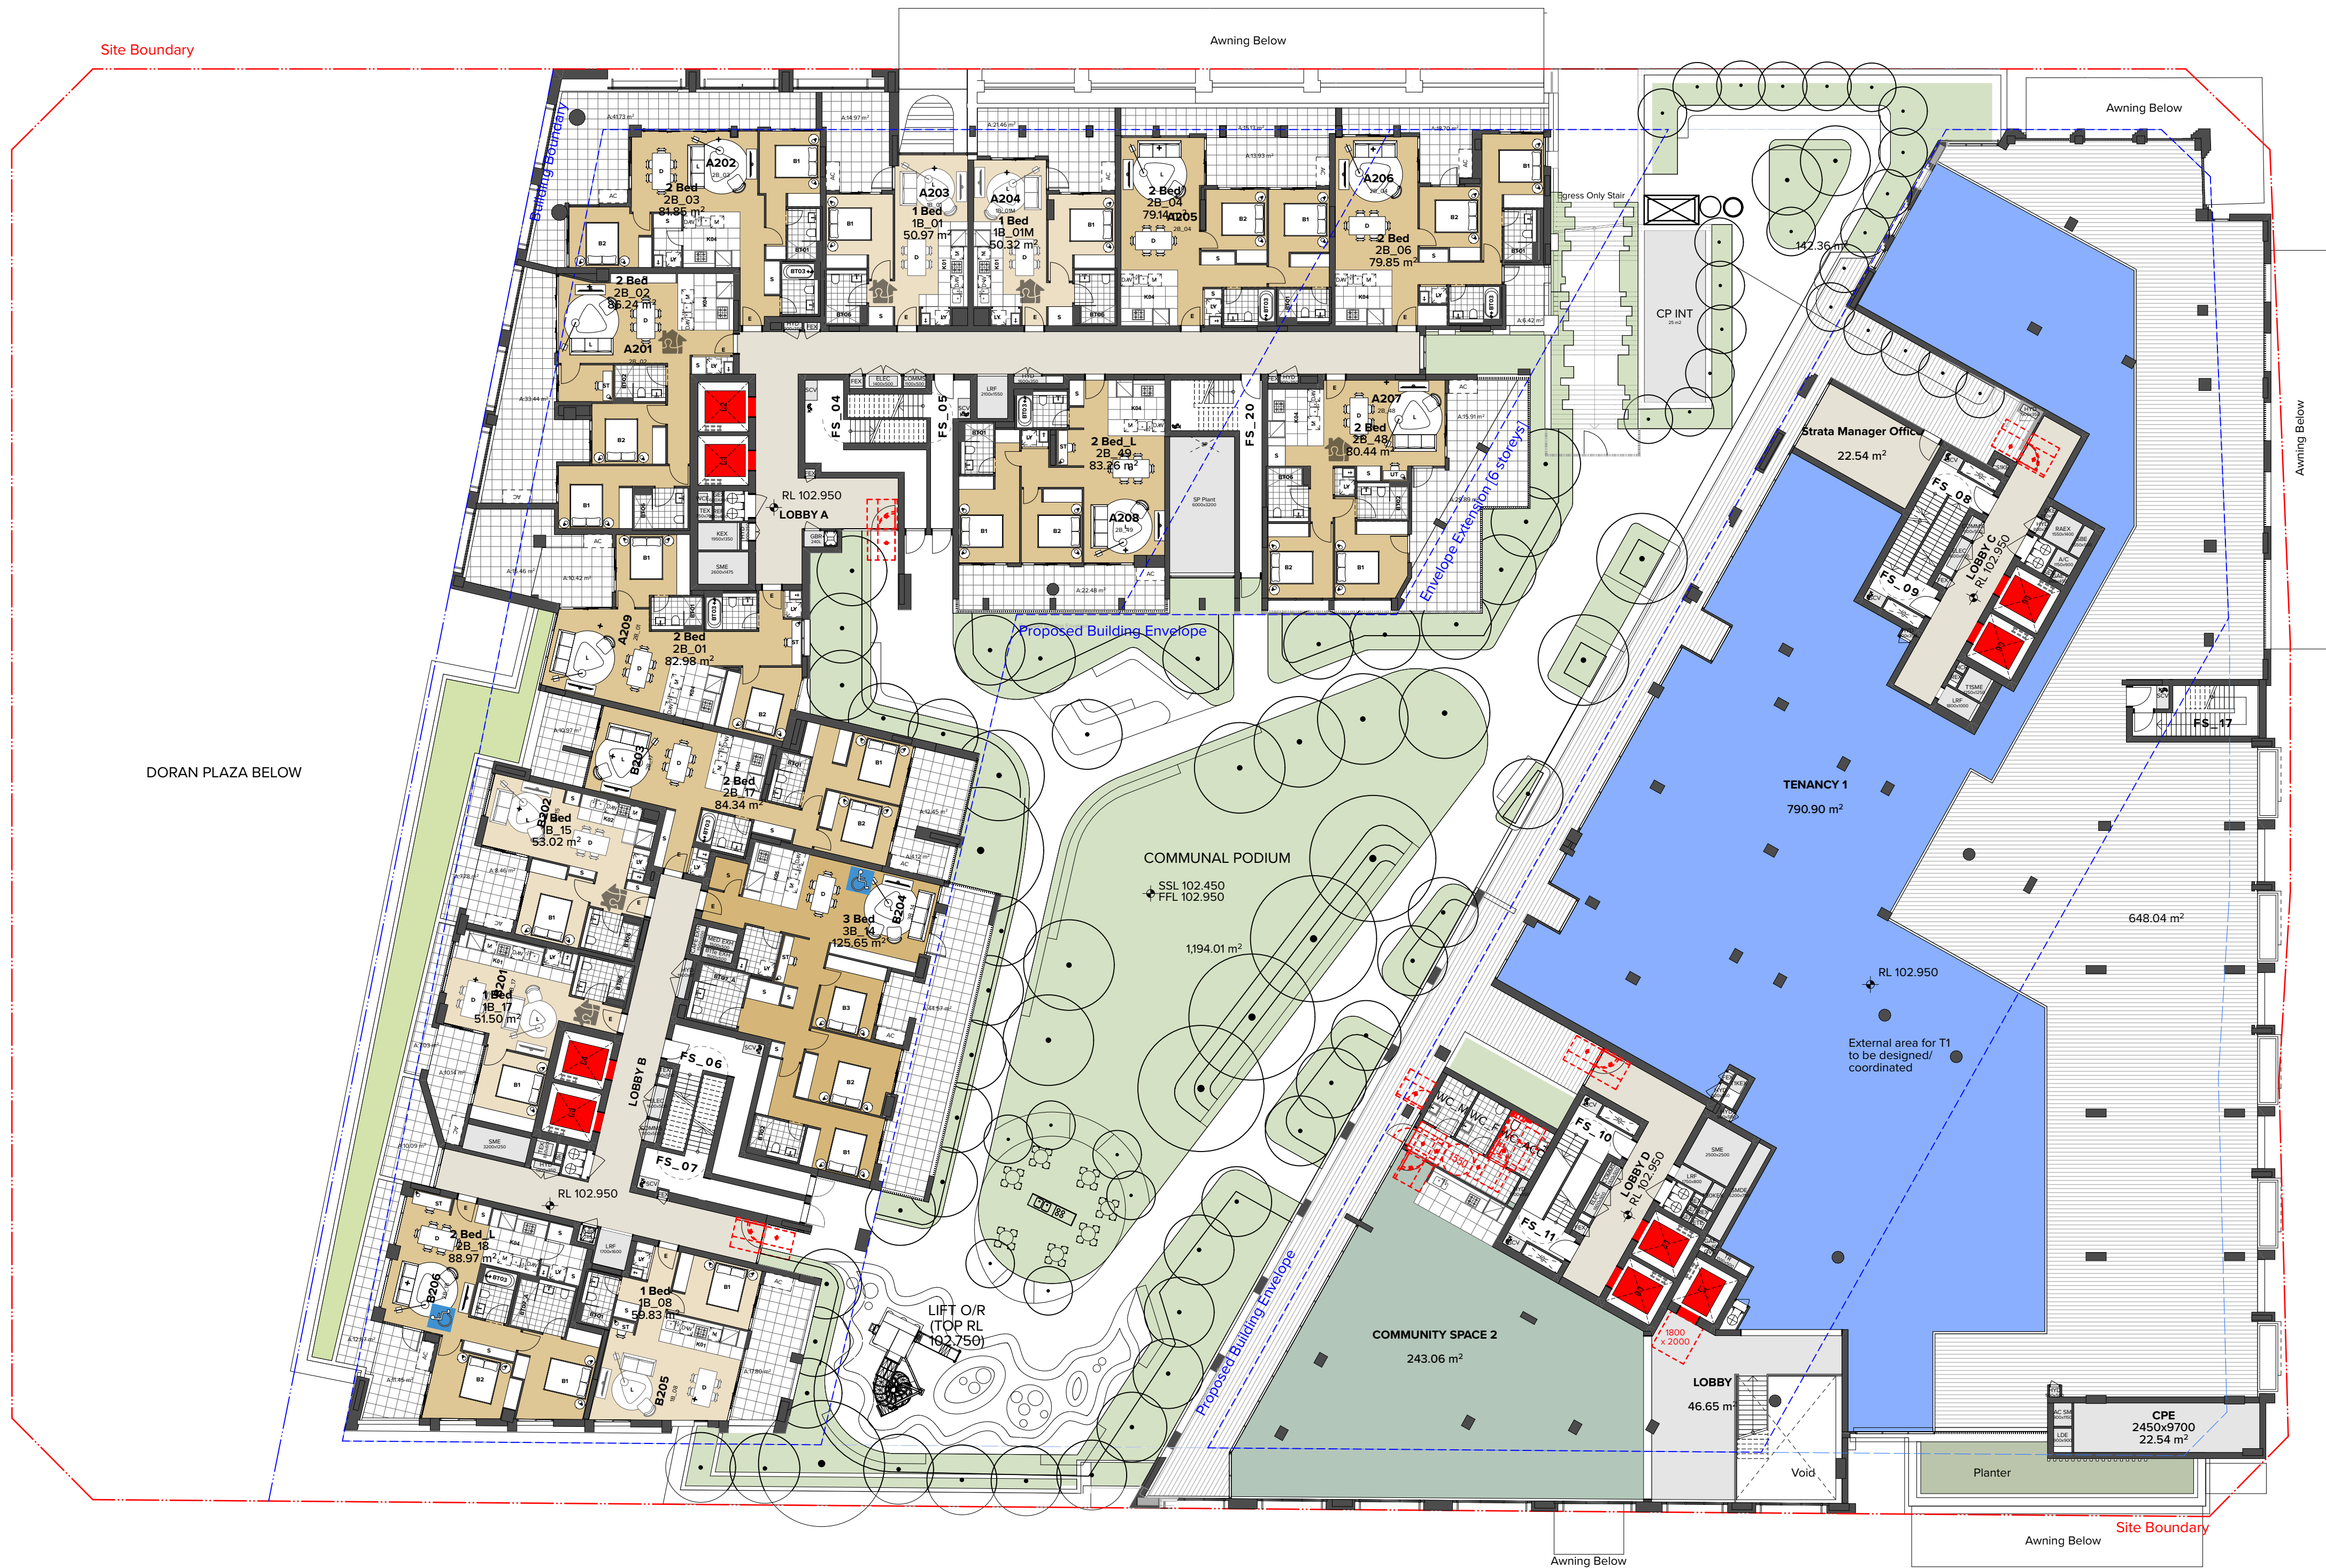

NOTES
THIS DRAWING IS COPYRIGHT © OF TURNER. NO REPRODUCTION WITHOUT PERMISSION. UNLESS NOTED OTHERWISE THIS DRAWING IS NOT FOR CONSTRUCTION. ALL DIMENSIONS AND LEVELS ARE TO BE CHECKED ON SITE PRIOR TO THE COMMENCEMENT OF WORK. INFORM TURNER OF ANY DISCREPANCIES FOR CLARIFICATION BEFORE PROCEEDING WITH WORK. DRAWINGS ARE NOT TO BE SCALED. USE ONLY FIGURED DIMENSIONS. REFER TO CONSULTANT DOCUMENTATION FOR FURTHER INFORMATION (DWG, PC AND BIM) FILES AND UNCONTROLLED DOCUMENTS AND ARE ISSUED FOR INFORMATION ONLY.

DLCS Quality Endorsed Company ISO 9001:2015, Registration Number 23476
Notwithstanding to the extent of the disclaimer, the drawings are not to be used for any purpose other than that for which they were prepared.

CLIENT
Deicorp

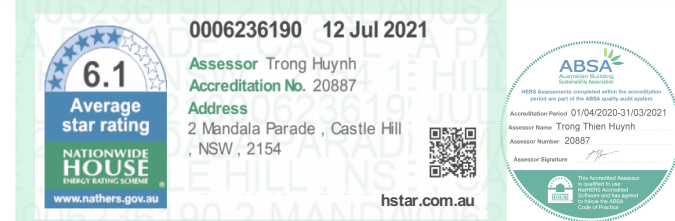

Rev	Date	Approved by	Revision Notes
01	07.06.21	JMC	Draft DA for Review
02	18.06.21	JMC	Draft DA for Review
03	25.06.21	JMC	Retail Update
04	06.07.21	JMC	DA Submission

Project Title
Doran Drive
Doran Drive, Castle Hill Castle Hill NSW 2154 Australia
Drawing Title
GAP PLANS
Level 02

Scale
1:200 @A1, 50% @A3
Status
DA Submission
Project No.
19068
Dwg No.
DA-110-020
Drawn by
AM, VT, JL, JE
Rev
04
North

TURNER

Level 7 ONE Oxford Street
Sydney NSW 2010
AUSTRALIA
T +61 2 8668 0000
F +61 2 8668 0068
turnerstudio.com.au



NOTES
THIS DRAWING IS COPYRIGHT © OF TURNER. NO REPRODUCTION WITHOUT PERMISSION. UNLESS NOTED OTHERWISE THIS DRAWING IS NOT FOR CONSTRUCTION. ALL DIMENSIONS AND LEVELS ARE TO BE CHECKED ON SITE PRIOR TO THE COMMENCEMENT OF WORK. INFORM TURNER OF ANY DISCREPANCIES FOR CLARIFICATION BEFORE PROCEEDING WITH WORK. DRAWINGS ARE NOT TO BE SCALED. USE ONLY FIGURED DIMENSIONS. REFER TO CONSULTANT DOCUMENTATION FOR FURTHER INFORMATION. DWG, PC AND BIMA FILES ARE UNCONTROLLED DOCUMENTS AND ARE ISSUED FOR INFORMATION ONLY.

CLIENT
Deicorp



Rev	Date	Approved by	Revision Notes
01	07.06.21	JMC	Draft DA for Review
02	18.06.21	JMC	Draft DA for Review
03	25.06.21	JMC	Retail Update
04	06.07.21	JMC	DA Submission

Project Title
Doran Drive
Doran Drive, Castle Hill Castle Hill NSW 2154 Australia

Drawing Title
GAPLANS
Level 06

Scale
1:200 @A1, 50% @A3

Project No.
19068

Drawn by
AM_VT_A_E

North

Status
DA Submission

Dwg No.
DA-110-060

Rev
04

TURNER

Level 7 ONE Oxford Street
Darlinghurst NSW 2010
AUSTRALIA

T +61 2 8668 0000
F +61 2 8668 0068
turner@turner.com.au

