

TREES					
CODE	BOTANIC NAME	COMMON NAME	MATURE SIZE (h x w) (m)	PROPOSED POT SIZE	TOTAL QUANTITY
BI	BANKSIA INTEGRIFOLIA SUBSP. INTEGRIFOLIA	COASTAL BANKSIA	6 x 2	200L	14
CM	CORUMBIA MACULATA	SPOTTED GUM	18 X 10	200L	20
CI	CORYMBIA INTERMEDIA	PINK BLOODWOOD	20 X 10	200L	5
CA	CUPANOPSIS ANACARDIOIDES	TUCKEROO	8 X 6	200L	14
CYA	CYATHEA AUSTRALIS	ROUGH TREE FERN	4 x 2	15M TRUNK	22
CAU	CITRUS AUSTRALASICA	FINGER LIME	4 x 2	200L	6
DJ	DAVIDSONIA JOHNSONII	SMOOTH DAVIDSON'S PLUM	10 X 4	200L	5
DA	DICKSONIA ANTARCTICA	SOFT TREE FERN	15-5 X 15	1M TRUNK	18
EH	EUCALYPTUS HAEMASTOMA	SCRIBBLY GUM	15 X 10	200L	7
EM	EUCALYPTUS MICROCORYS	TALLOW WOOD	35 X 20	200L	5
ER	ELAEOCARPUS RETICULATUS	BLUEBERRY ASH	6 x 3	200L	15
HF	HYMENOSPORUM FLAVUM	NATIVE FRANGIPANI	8 x 5	200L	15
MQ	MELALEUCA QUINQUENERVIA	BROAD LEAFED PAPERBARK	20 X 10	200L	9
ST	SYZYGIUM TIERNEYANUM	RIVER CHERRY	8 X 5	200L	9
TL	TRISTANIOPSIS LAURINA 'LUSCIOUS'	WATER GUM	12 X 5	200L	10
WF	WATERHOUSIA FLORIBUNDA	WEeping LILLY PILLY	10 X 8	200L	8
TOTAL					180

GB-101_MATRIX 01_NATIVE SCREENING SHRUBS

CODE	BOTANIC NAME	COMMON NAME	MATURE SIZE (h x w) (m)	PROPOSED POT SIZE	SPACING (plants/m2)	COVERAGE (total area)	TOTAL QUANTITY
AN	ATRIPLLEX NUMMULARIA	OLD MAN SALT BUSH	15 x 3	200MM	0.5/M2	30%	82
BR	BANKSIA ROBUR	SWAMP BANKSIA	15 x 2.5	200MM	0.5/M2	20%	55
CP	CALLISTEMON PALLIDUS	LEMON BOTTLEBRUSH	2 x 12	200MM	0.5/M2	15%	41
CB	CAUSTIS BLAKEI SUBSP. BLAKEI	CAUSTIS BLAKEI	15 x 2	200MM	0.5/M2	15%	41
HS	HAKEA SERICEA	NEEDLEBUSH	1 x 0.5	200MM	1/M2	20%	110

GB-201_MATRIX 02_NATIVE ACCENT SHRUBS

CODE	BOTANIC NAME	COMMON NAME	MATURE SIZE (h x w) (m)	PROPOSED POT SIZE	SPACING (plants/m2)	COVERAGE (total area)	TOTAL QUANTITY
CP	CALLISTEMON PALLIDUS	LEMON BOTTLEBRUSH	2 x 12	200MM	1/M2	5%	25
AN	ATRIPLLEX NUMMULARIA	OLD MAN SALT BUSH	15 x 2	200MM	0.5/M2	10%	25
BR	BANKSIA ROBUR	SWAMP BANKSIA	15 x 2.5	200MM	0.5/M2	10%	25
CR	CORREA REFLEXA	COMMON CORREA	1 x 1	200MM	1/M2	25%	127
PWJ	PIRMELEA "WHITE JEWEL"	RICE FLOWER	0.4 x 0.8	200MM	4/M2	25%	509
WW	WESTRINGIA WYNYABBIE GEM	COASTAL ROSEMARY	15 x 15	200MM	1/M2	25%	127

GB-301_MATRIX 03_NATIVE LOW SHRUBS

CODE	BOTANIC NAME	COMMON NAME	MATURE SIZE (h x w) (m)	PROPOSED POT SIZE	SPACING (plants/m2)	COVERAGE (total area)	TOTAL QUANTITY
CA	CORREA ALBA 'COMPACT'	COMPACT CORREA	0.3 x 12	200MM	4/M2	20%	1038
PO	PSEUDANTHUS ORIENTALIS	A PSEUDANTHUS	0.7 x 0.5	200MM	4/M2	20%	1038
RS	RHAGODIA SPINESCENS	CREeping SALTbUSH	0.5 x 2	200MM	4/M2	20%	1038
WW	WESTRINGIA WYNYABBIE GEM	COASTAL ROSEMARY	15 x 15	200MM	4/M2	20%	1038
WLH	WESTRINGIA 'LOW HORIZON'	DWARF COASTAL ROSEMARY	0.3 x 0.7	200MM	4/M2	20%	1038

GB-401_MATRIX 04_NATIVE GRASSES 1

CODE	BOTANIC NAME	COMMON NAME	MATURE SIZE (h x w) (m)	PROPOSED POT SIZE	SPACING (plants/m2)	COVERAGE (total area)	TOTAL QUANTITY
DC	DIANELLA CAERULEA	BLUE FLAX LILY	0.7 X 0.3	150MM	6/M2	20%	1711
DL	DIANELLA LONGIFOLIA	SMOOTH FLAX LILY	1 X 15	150MM	6/M2	10%	856
LL	LOMANDRA LONGIFOLIA	SPINY-HEADED MAT-RUSH	1 X 0.5	150MM	6/M2	20%	1711
PS	POA SEEBERIANA	BLUE TUSSOCK GRASS	1 X 15	150MM	6/M2	20%	1711
PL	POA LABILLARDIEREI	COMMON TUSSOCK GRASS	1 X 1	150MM	6/M2	20%	1711
PA	PENNISETUM ALOPECUROIDES	FOUNTAIN GRASS	1 X 1	150MM	6/M2	10%	856

GB-402_MATRIX 05_GRASS 2

CODE	BOTANIC NAME	COMMON NAME	MATURE SIZE (h x w) (m)	PROPOSED POT SIZE	SPACING (plants/m2)	COVERAGE (total area)	TOTAL QUANTITY
AJ	ARISTIDA JERICHOENSIS VAR. SUBSPINULIFERA	JERICO WIREGRASS	0.90 X 0.5	150MM	6/M2	20%	5201
AF	ARTANEMA FIMBRIATUM	KOALA BELLS	0.6	150MM	6/M2	20%	5201
LL	LOMANDRA LONGIFOLIA	SPINY-HEADED MAT-RUSH	1 X 0.5	150MM	6/M2	20%	5201
LM	LOBELIA MEMBRANACEA	A LOBELIA	0.10 X 0.5	150MM	6/M2	20%	5201
TA	THEMEDA AUSTRALIS	KANGAROO GRASS	0.5 X 0.5	150MM	6/M2	20%	5201

GB-501_MATRIX 06_FERNS + CYCADS

CODE	BOTANIC NAME	COMMON NAME	MATURE SIZE (h x w) (m)	PROPOSED POT SIZE	SPACING (plants/m2)	COVERAGE (total area)	TOTAL QUANTITY
ASA	ASPLENIUM AUSTRALASICUM	BIRDS NEST FERN	0.5 x 1	200MM	4/M2	10%	604
BI	BLECHNUM INDIUM	BUNGWALL FERN	1 x 1	200MM	4/M2	20%	1207
DC	DOODIA CAUDATA	SMALL RASP FERN	0.3 X 0.5	200MM	4/M2	25%	1509
MD	MICROSORUM DIVERSIFOLIUM	KANGAROO PAW FERN	1 X 1	200MM	4/M2	10%	604
ML	MACROZAMIA LUCIDA	PINEAPPLE ZAMIA	1.5 X 2	200MM	4/M2	25%	1509
VH	VIOLA HEDERACEA	NATIVE VIOLET	0.2 X 0.5	150MM	4/M2	20%	1207

GB-601_MATRIX 07_GROUNDCOVERS 01

CODE	BOTANIC NAME	COMMON NAME	MATURE SIZE (h x w) (m)	PROPOSED POT SIZE	SPACING (plants/m2)	COVERAGE (total area)	TOTAL QUANTITY
CG	CARPOROTUS GLAUESCENS	PIG FACE	0.3 X SPREADING	150MM	4/M2	33%	1873
COL	CASUARINA GLAUCA PROSTRATE "SHAGPILE"	COUSIN IT	0.2 X SPREADING	150MM	4/M2	33%	1873
HP	HYPOPORUM PARVIFOLIUM	BOOBIALLA	0.3 X SPREADING	150MM	4/M2	33%	1873

GB-602_MATRIX 08_GROUNDCOVERS 02

CODE	BOTANIC NAME	COMMON NAME	MATURE SIZE (h x w) (m)	PROPOSED POT SIZE	SPACING (plants/m2)	COVERAGE (total area)	TOTAL QUANTITY
GR	GOODENIA ROTUNDFOLIA	STAR GOODENIA	0.2 X SPREADING	150MM	4/M2	33%	102
HS	HIBBERTIA SCANDENS	GUINEA FLOWER	0.2 X SPREADING	150MM	4/M2	33%	102
VH	VIOLA HEDERACEA	NATIVE VIOLET	0.2 X 0.5	150MM	4/M2	33%	102

GB-701_MATRIX 01_MATRIX 09

CODE	BOTANIC NAME	COMMON NAME	MATURE SIZE (h x w) (m)	PROPOSED POT SIZE	SPACING (plants/m2)	COVERAGE (total area)	TOTAL QUANTITY
GGR	GOODENIA ROTUNDFOLIA	SLENDER FLAT SEDGE	0.3 X 0.3	150MM	4/M2	20%	1564
HS	HIBBERTIA SCANDENS	KNOBBY CLUB RUSH	0.5 X 0.5	150MM	4/M2	20%	1564
LH	VIOLA HEDERACEA	MAT RUSH	1.5 X 15	150MM	4/M2	20%	1564
LL	LEPIDOSPERMA LATERALE	VARIABLE SWORDSEEDGE	1 X 1	150MM	4/M2	20%	1564
FN	FICINA NODOSA	KNOBBY CLUB RUSH	0.5 X 0.5	150MM	4/M2	20%	1564

PLANTING MATRIX SCHEDULE		
Type Mark	Description	Area

GB-101	SCREENING SHRUBS	549 m²
GB-201	ACCENT SHRUBS	509 m²
GB-301	LOW SHRUBS	1298 m²
GB-401	GRASS MATRIX TYPE 01	1426 m²
GB-402	GRASS MATRIX TYPE 02	4334 m²
GB-501	FERNS AND CYCADS	1509 m²
GB-601	GROUNDCOVERS MATRIX TYPE 01	1419 m²
GB-602	GROUNDCOVERS MATRIX TYPE 02	77 m²
GB-701	WSUD MIX	1955 m²
TF-101	TURF	2001 m²

Pty Ltd. Use only figured dimensions. Any other required dimensions are to be referred to and supplied by the landscape architect. All discrepancies to be referred to the project manager and Arcadia Design Group Pty Ltd prior to construction. Ensure compliance with the Building Code of Australia and all relevant Australian Standards and Authority requirements.

Keyplan

4	SSDA	10.03.22
3	SSDA	15.02.22
2	SSDA	03.12.21
1	SSDA	10.02.22

Revision Revision Description Revision Date

Project

MEC

86 Riverview St,
Murwillumbah,
NSW, 2484

Project Status

SSDA

Client

Schools Infrastructure NSW

Drawing No.

0003

Drawing Name

Planting Schedule

Job No.


Issue

Scale

0 1 2 3 4 5m

Sydney, Suite 76, Jones Bay Wharf, 26-32 Pirrama Road, Pyrmont NSW 2009
E sydney@arcadiala.com.au
T 02 8571 2900

ARCADIA

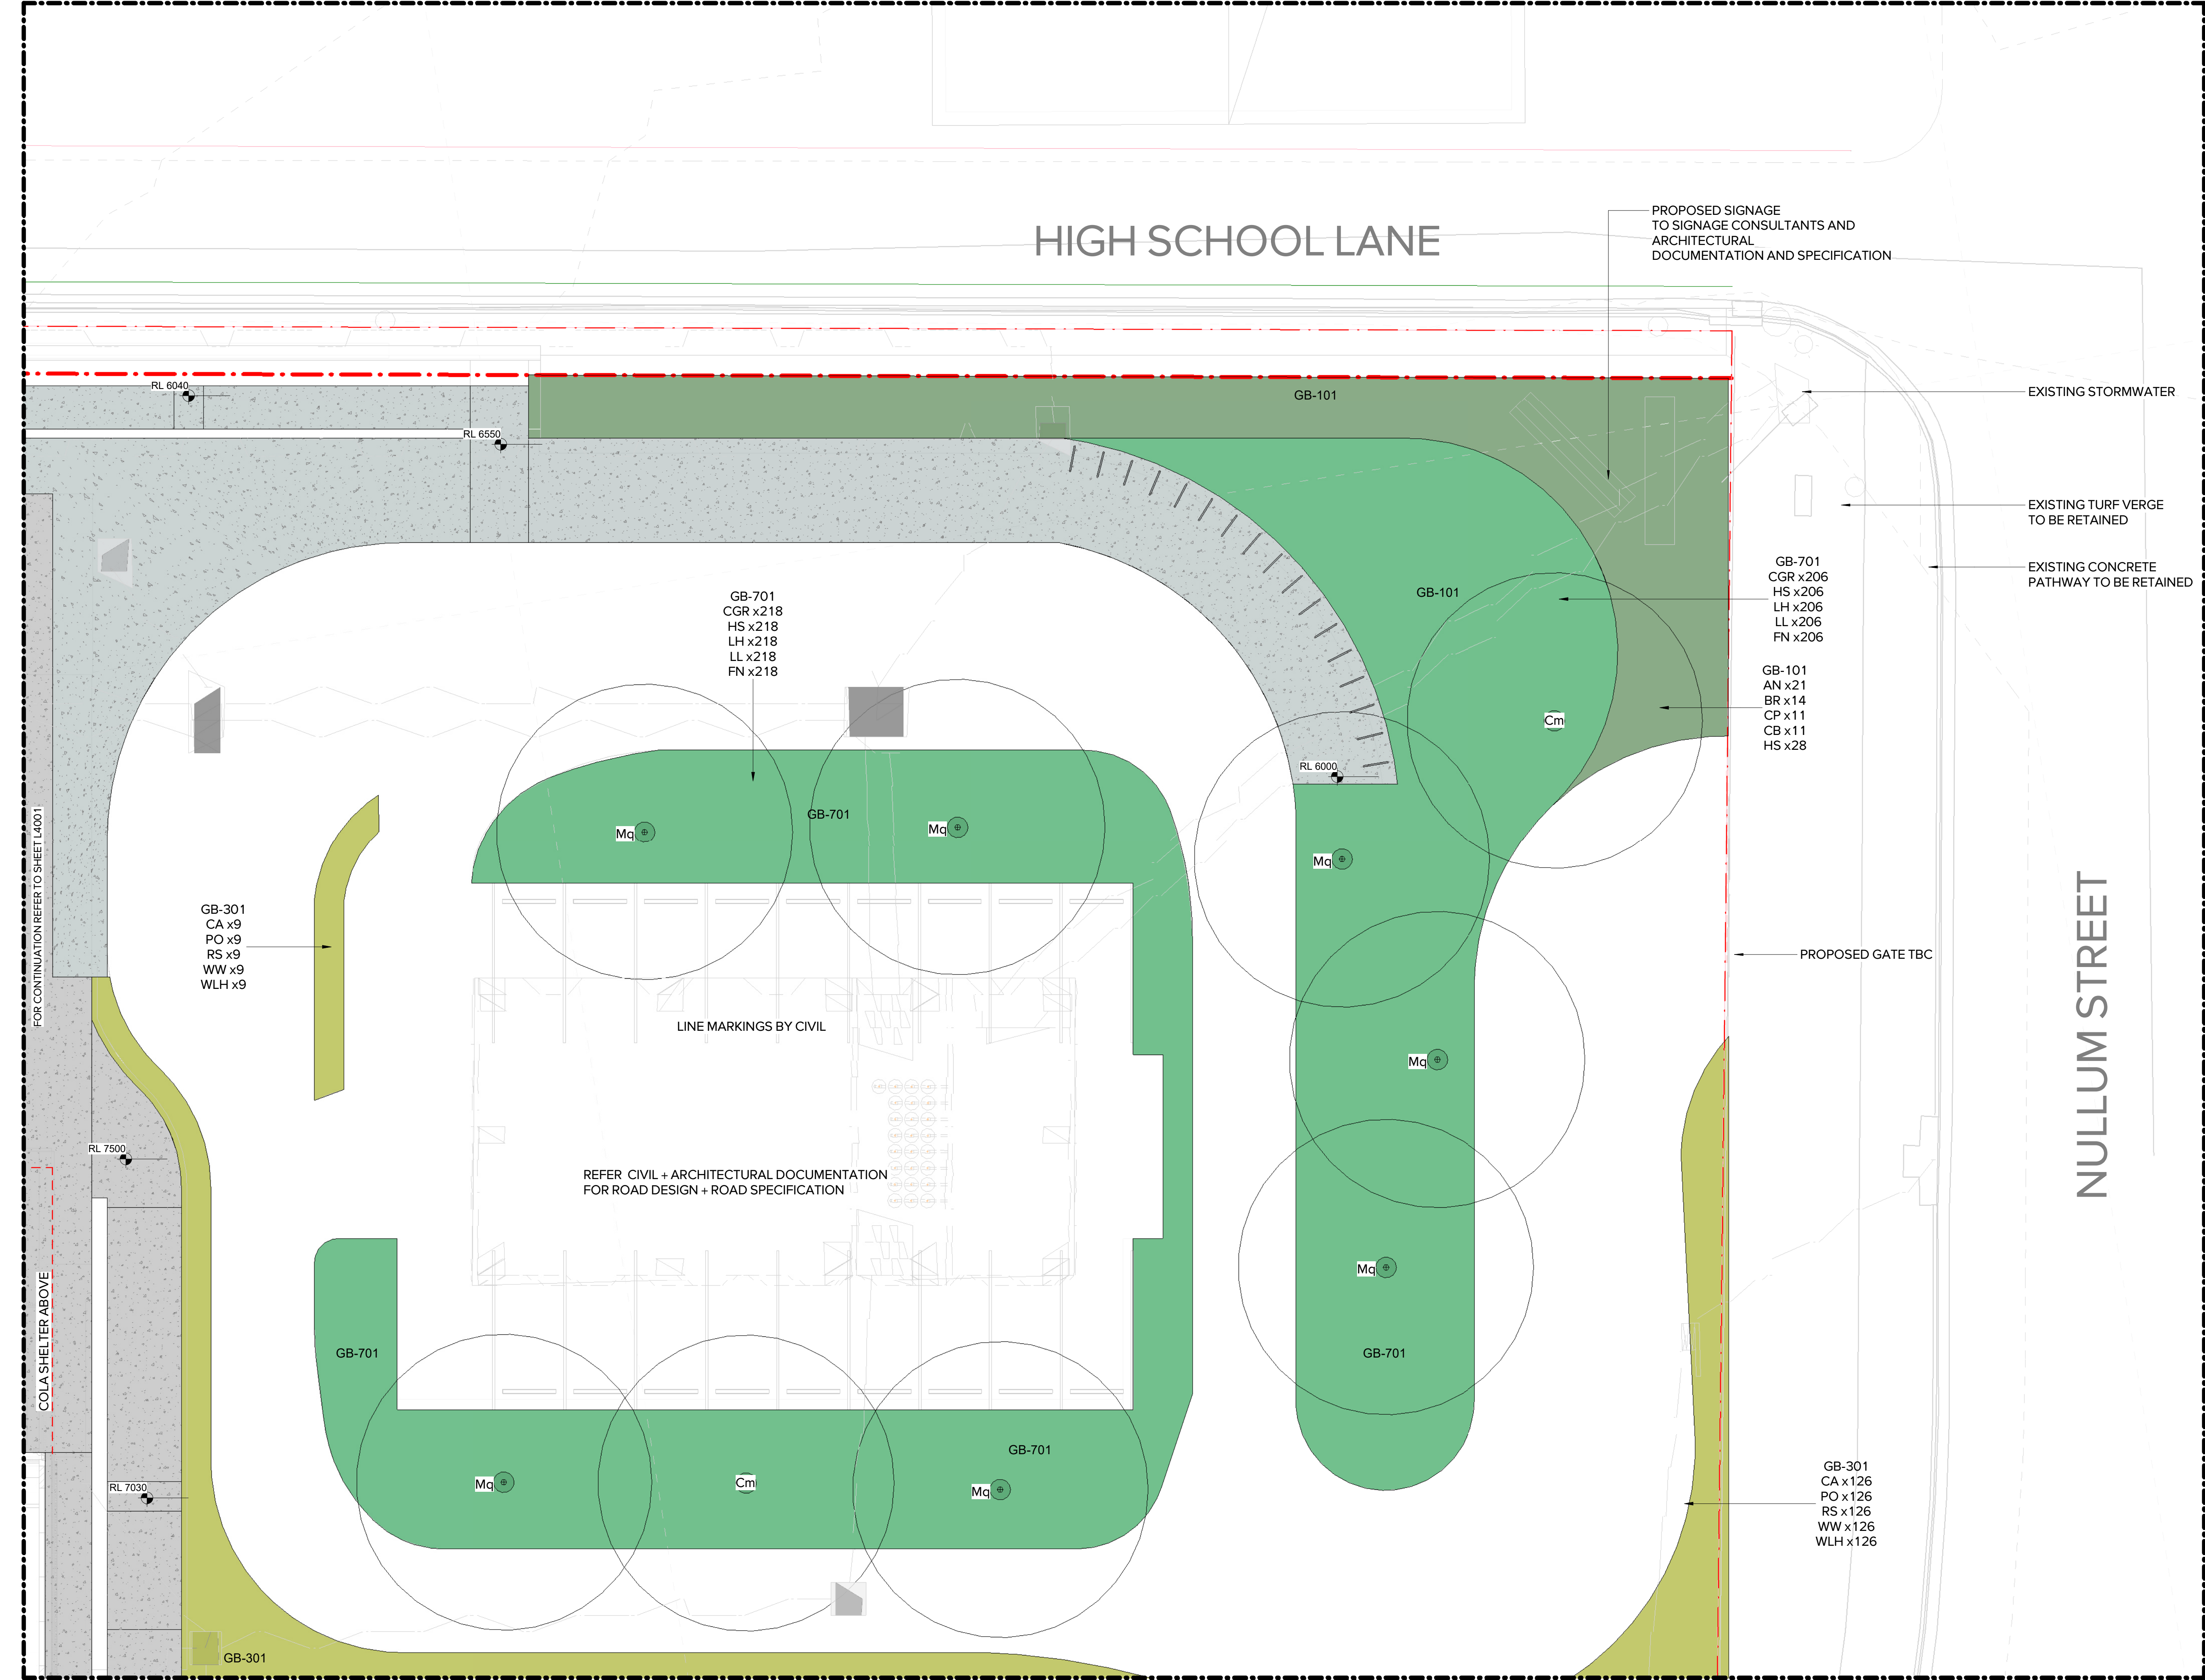

Pty Ltd. Use only figured dimensions. Any other required dimensions are to be referred to and supplied by the landscape architect. All discrepancies to be referred to the project manager and Arcadia Design Group Pty Ltd prior to construction. Ensure compliance with the Building Code of Australia and all relevant Australian Standards and Authority requirements.

Keyplan

Revision	Revision Description	Revision Date
4	SSDA	10.03.22
3	SSDA	15.02.22
2	SSDA	03.12.21
1	SSDA	10.02.22

Project

MEC

86 Riverview St,
Murwillumbah,
NSW, 2484

Project Status

SSDA

Client

Schools Infrastructure NSW

Drawing No.

4001

Drawing Name

Softworks
Plan 1

Job No.

21-725

Issue

4

Scale

1:100 @ A1



Sydney, Suite 76, Jones Bay
Wharf, 26-32 Pirrama Road,
Pyrmont NSW 2009
E sydney@arcadiala.com.au
T 02 8571 2900

ARCADIA

eyplan

ARCADIA

Keyplan



Revision	Revision Description	Revision Date
----------	----------------------	---------------

Project

86 Riverview St,
Murwillumbah,
NSW, 2484

Project Status

SSDA

Client

Schools Infrastructure NSW

Drawing No.

Drawing Name

4003

Softworks
Plan 3

Job No. 21-725

Issue	4
-------	---

Scale 1:100 @ A1

0	1	2	3	4	5
---	---	---	---	---	---

Sydney Suite 76 Jones Bay

Wharf, 26-32 Pirrama Road.

Pymont NSW 2009

E sydney@arcadiala.com.au
T 02 9574 2000

10285712500

ABCADIA

ARCADE/



Pty Ltd. Use only figured dimensions. Any other required dimensions are to be referred to and supplied by the landscape architect. All discrepancies to be referred to the project manager and Arcadia Design Group Pty Ltd prior to construction. Ensure compliance with the Building Code of Australia and all relevant Australian Standards and Authority requirements.

Keyplan

4	SSDA	10.03.22
3	SSDA	15.02.22
2	SSDA	03.12.21
1	SSDA	10.02.22

Revision	Revision Description	Revision Date
----------	----------------------	---------------

Project

MEC

86 Riverview St,
Murwillumbah,
NSW, 2484

Project Status

SSDA

Client

Schools Infrastructure NSW

Drawing No.

4004

Drawing Name

Softworks
Plan 4

Job No.

21-725

Issue

4

Scale

1:100 @ A1

0 1 2 3 4 5m

Sydney, Suite 76, Jones Bay Wharf, 26-32 Pirrama Road, Pyrmont NSW 2009
E sydney@arcadiala.com.au
T 02 8571 2900

ARCADIA



Pty Ltd. Use only figured dimensions. Any other required dimensions are to be referred to and supplied by the landscape architect. All discrepancies to be referred to the project manager and Arcadia Design Group Pty Ltd prior to construction. Ensure compliance with the Building Code of Australia and all relevant Australian Standards and Authority requirements.

Keyplan

Revision	Revision Description	Revision Date
4	SSDA	10.03.22
3	SSDA	15.02.22
2	SSDA	03.12.21
1	SSDA	10.02.22

Project

MEC

86 Riverview St,
Murwillumbah,
NSW, 2484

Project Status

SSDA

Client

Schools Infrastructure NSW

Drawing No.

4005

Drawing Name

Softworks
Plan 5

Job No.

21-725

Issue

4

Scale

1:100 @ A1

0 1 2 3 4 5m

Sydney, Suite 76, Jones Bay Wharf, 26-32 Pirrama Road, Pyrmont NSW 2009
E sydney@arcadiala.com.au
T 02 8571 2900

ARCADIA



Pty Ltd. Use only figured dimensions. Any other required dimensions are to be referred to and supplied by the landscape architect. All discrepancies to be referred to the project manager and Arcadia Design Group Pty Ltd prior to construction. Ensure compliance with the Building Code of Australia and all relevant Australian Standards and Authority requirements.

Keyplan

Revision	Revision Description	Revision Date
4	SSDA	10.03.22
3	SSDA	15.02.22
2	SSDA	03.12.21
1	SSDA	10.02.22

Project

MEC

86 Riverview St,
Murwillumbah,
NSW, 2484

Project Status

SSDA

Client

Schools Infrastructure NSW

Drawing No.

4007

Drawing Name

Softworks
Plan 7

Job No.

21-725

Issue

4


Scale

1:100 @ A1

0 1 2 3 4 5m

Sydney, Suite 76, Jones Bay Wharf, 26-32 Pirrama Road, Pyrmont NSW 2009
E sydney@arcadiala.com.au
T 02 8571 2900

ARCADIA

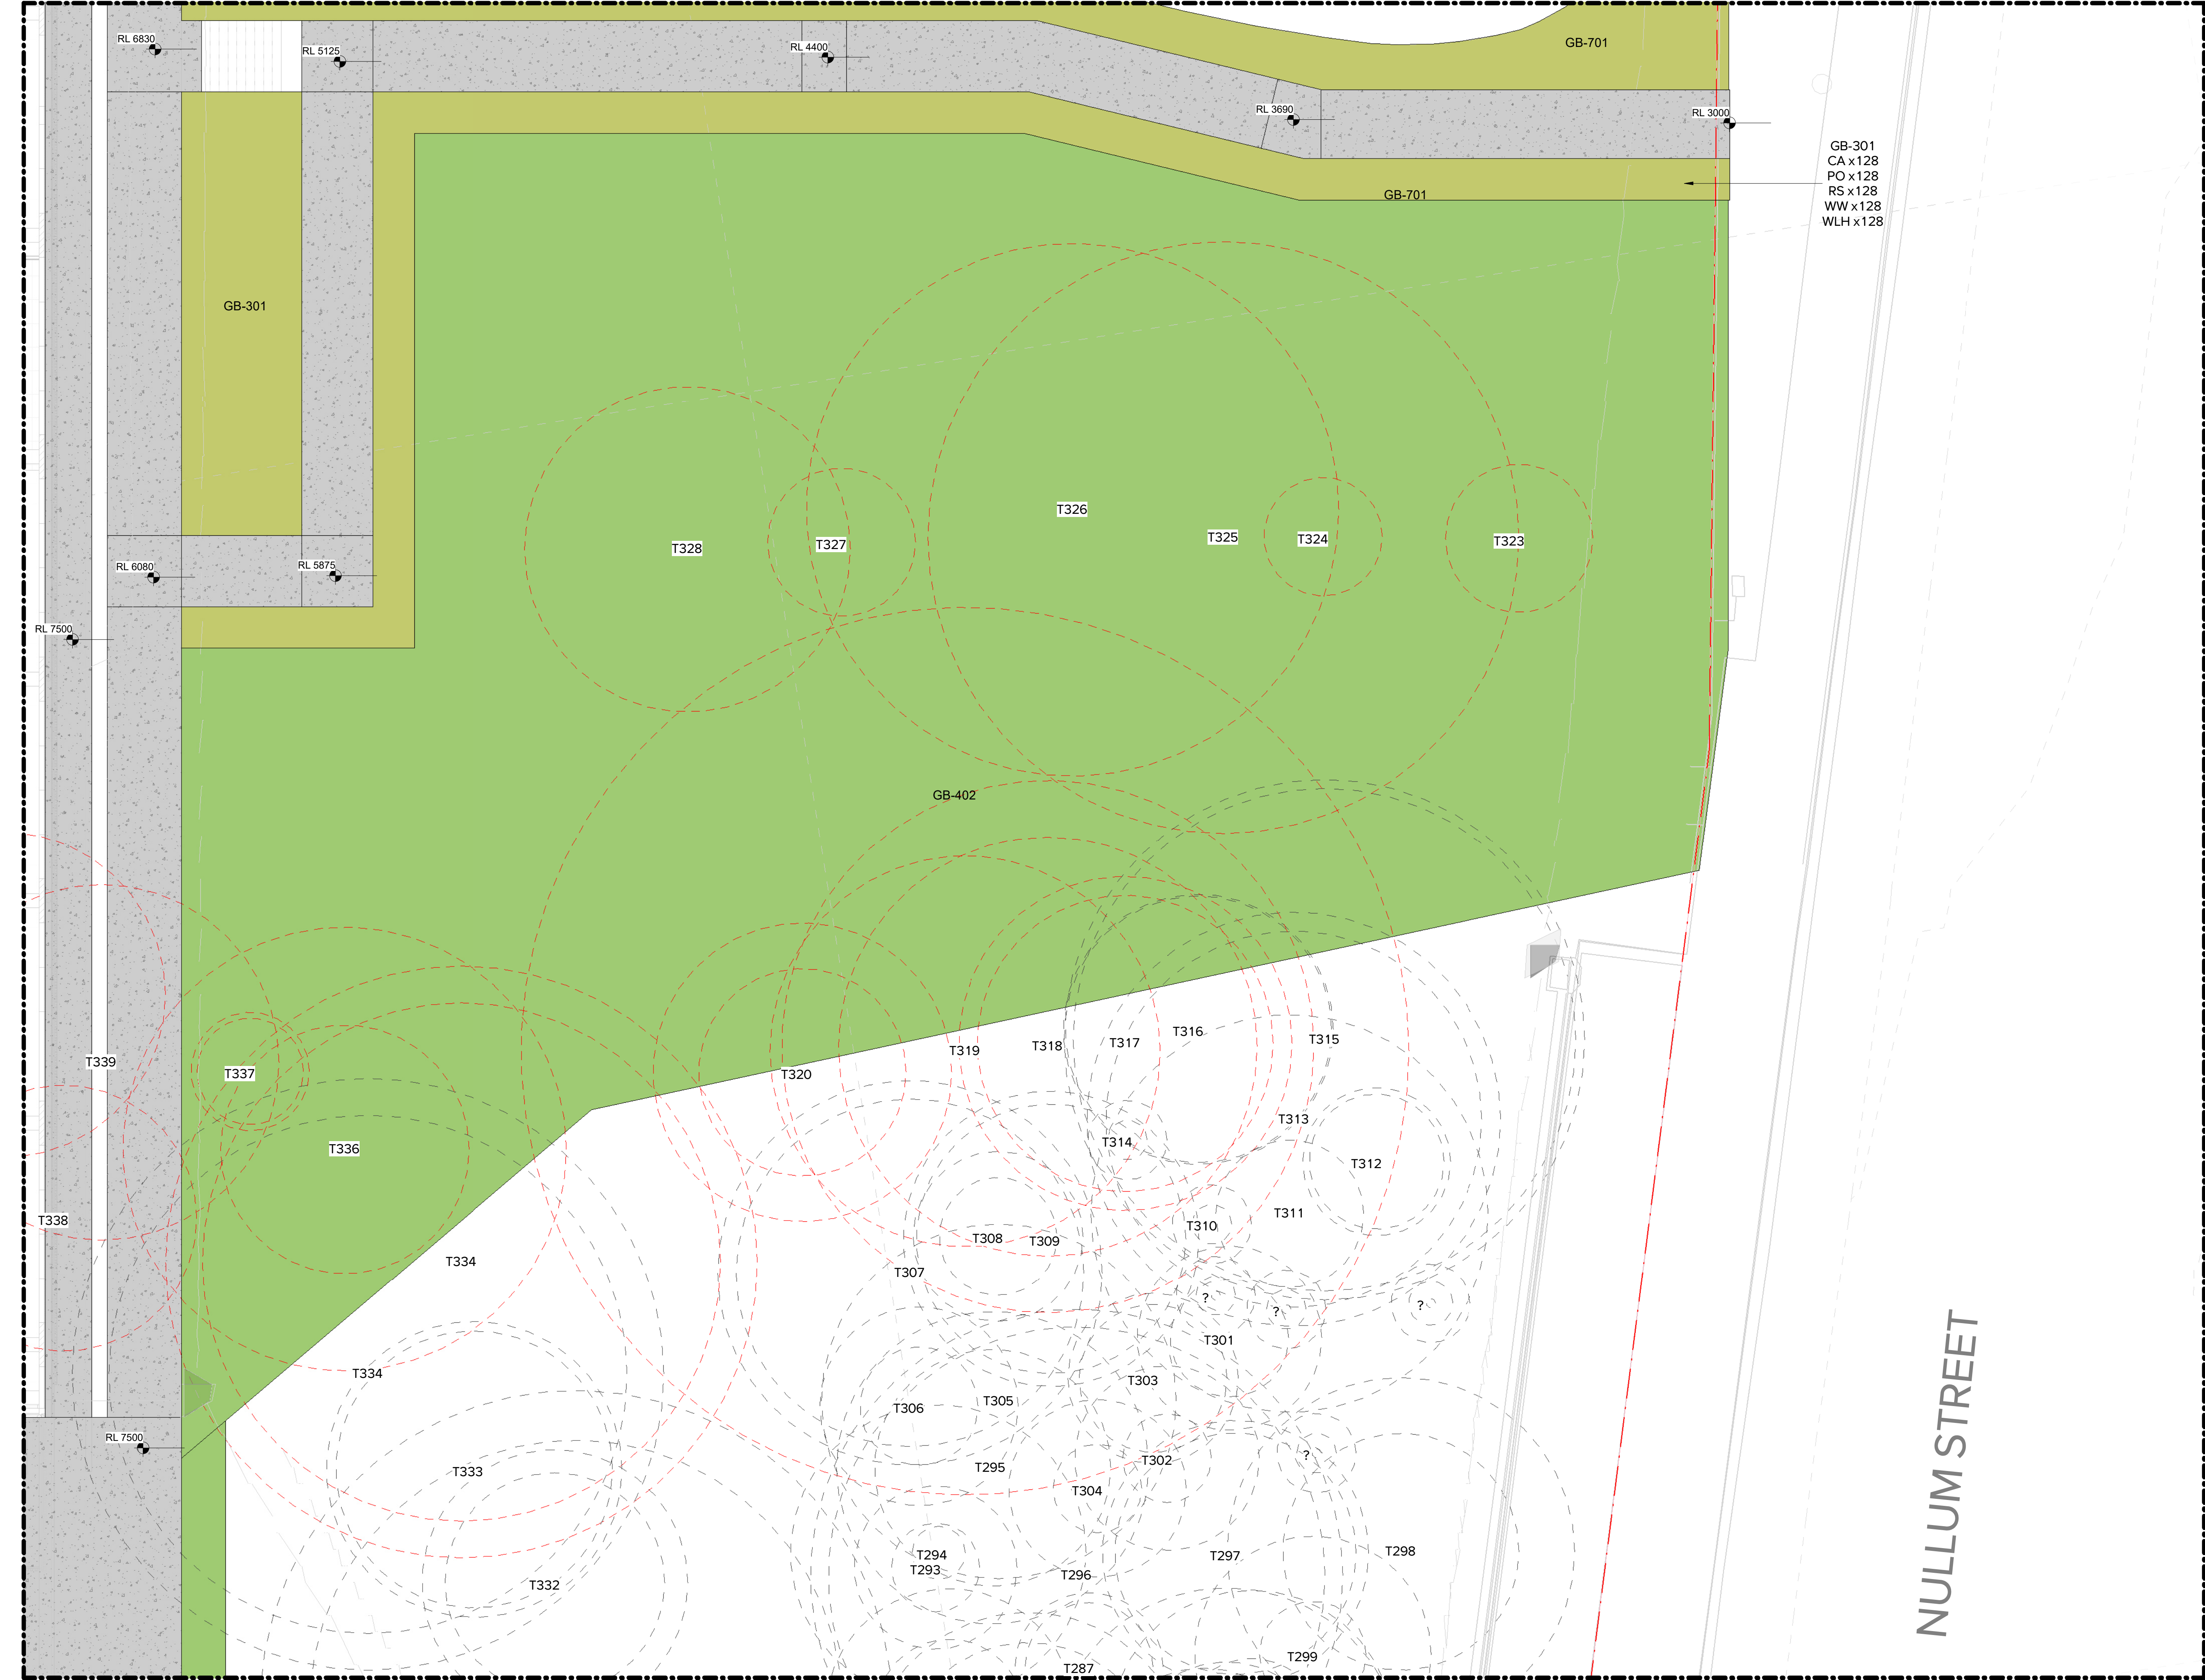

Pty Ltd. Use only figured dimensions. Any other required dimensions are to be referred to and supplied by the landscape architect. All discrepancies to be referred to the project manager and Arcadia Design Group Pty Ltd prior to construction. Ensure compliance with the Building Code of Australia and all relevant Australian Standards and Authority requirements.

Keyplan

GB-301
CA x128
PO x128
RS x128
WW x128
WLH x128

3	SSDA	10.03.22
2	SSDA	15.02.22
1	SSDA	03.12.21

Revision Revision Description Revision Date

Project

MEC

86 Riverview St,
Murwillumbah,
NSW, 2484

Project Status

SSDA

Client

Schools Infrastructure NSW

Drawing No.

4008

Drawing Name

Softworks
Plan 8

Job No.

21-725

Issue

3


Scale

1:100 @ A1

0 1 2 3 4 5m

Sydney, Suite 76, Jones Bay Wharf, 26-32 Pirrama Road, Pyrmont NSW 2009
E sydney@arcadiala.com.au
T 02 8571 2900

ARCADIA

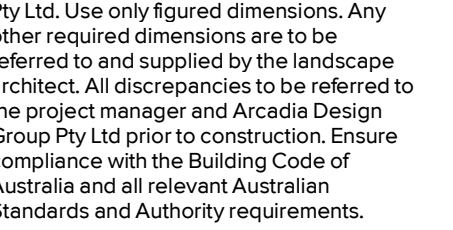

eyplan

4	SSDA	10.03.22
3	SSDA	15.02.22
2	SSDA	03.12.21
1	SSDA	10.02.22

Revision	Revision Description	Revision Date
----------	----------------------	---------------

project

MEC

36 Riverview St,
Murwillumbah,
NSW, 2484

Project Status

SSDA


Client

Schools Infrastructure NSW

Drawing No.	Drawing Name
4009	Softworks Plan 9

Job No. 21-725

Issue 4

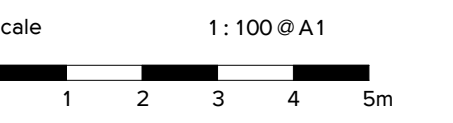

Sydney, Suite 76, Jones Bay
Wharf, 26-32 Pirrama Road,
Pyrmont NSW 2009
sydney@arcadiala.com.au
02 8571 2900

ARCADIA



Pty Ltd. Use only figured dimensions. Any other required dimensions are to be referred to and supplied by the landscape architect. All discrepancies to be referred to the project manager and Arcadia Design Group Pty Ltd prior to construction. Ensure compliance with the Building Code of Australia and all relevant Australian Standards and Authority requirements.

Keyplan

Revision	Revision Description	Revision Date
4	SSDA	10.03.22
3	SSDA	15.02.22
2	SSDA	03.12.21
1	SSDA	10.02.22

Project

MEC

86 Riverview St,
Murwillumbah,
NSW, 2484

Project Status

SSDA

Client

Schools Infrastructure NSW

Drawing No.

4011

Drawing Name

Softworks
Plan 11

Job No.

21-725

Issue

4

Scale

1:100 @ A1

0

1

2


3


4

5m

Sydney, Suite 76, Jones Bay
Wharf, 26-32 Pirrama Road,
Pyrmont NSW 2009
E sydney@arcadiala.com.au
T 02 8571 2900

ARCADIA

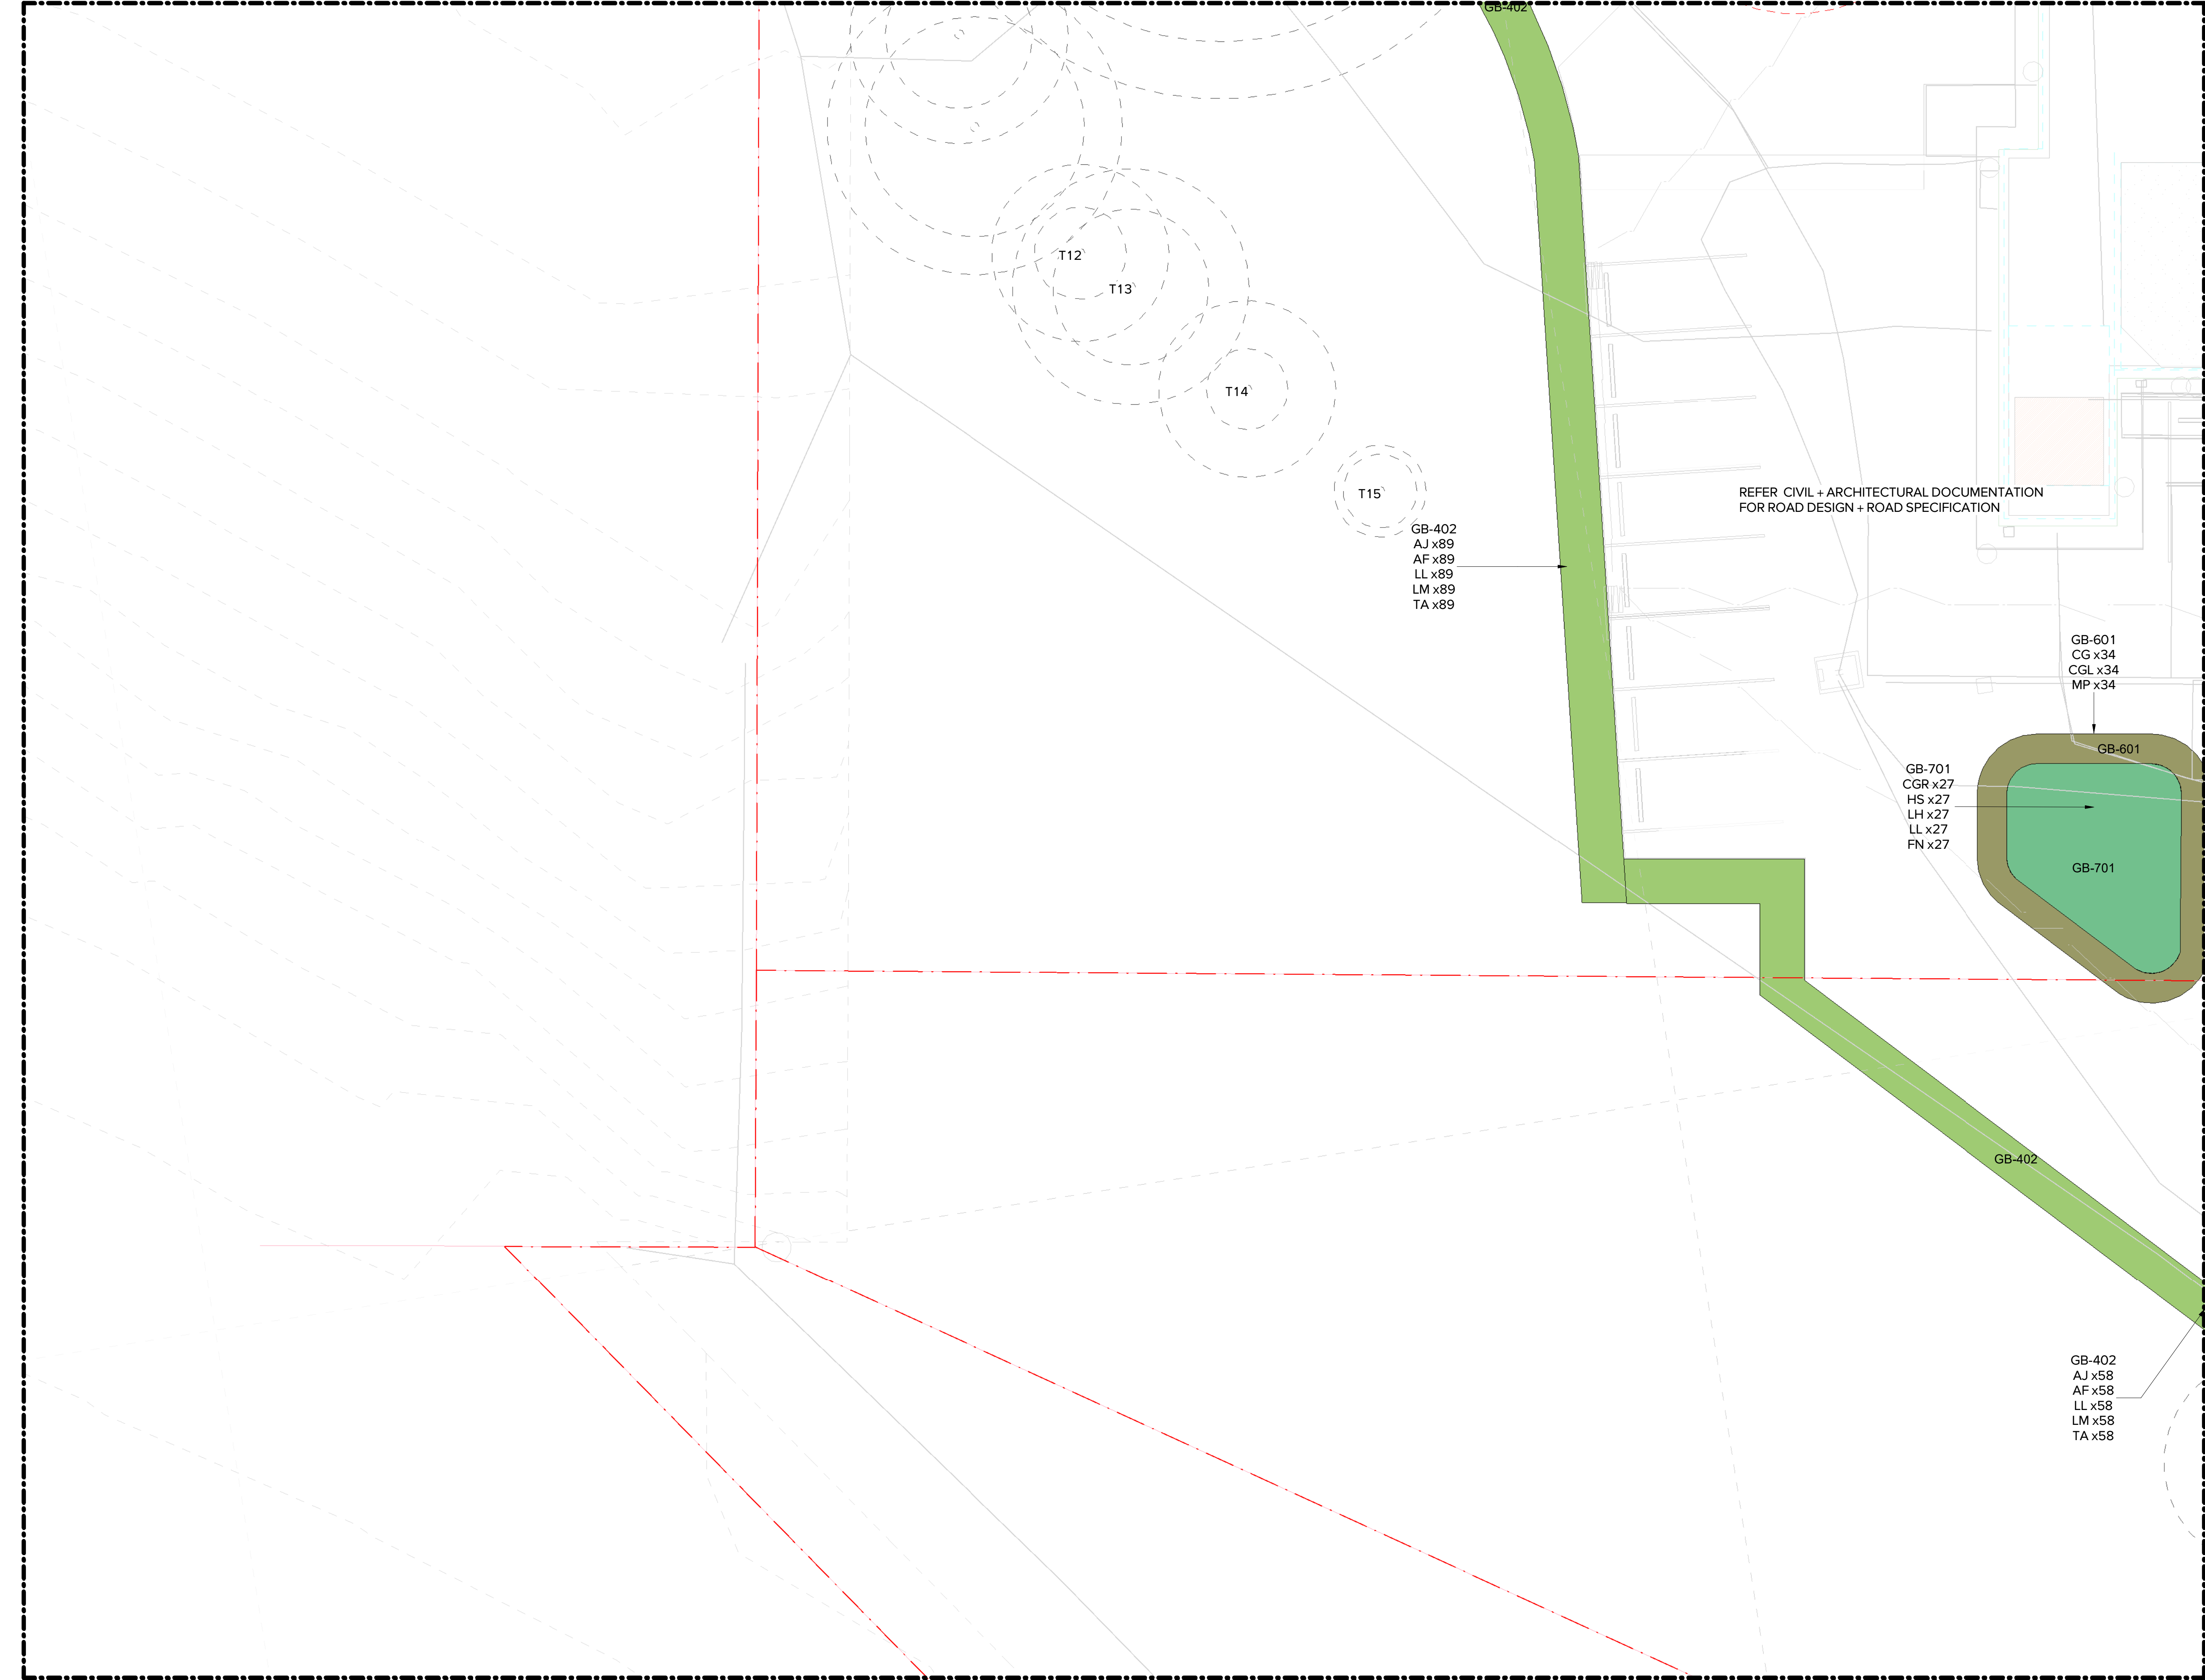

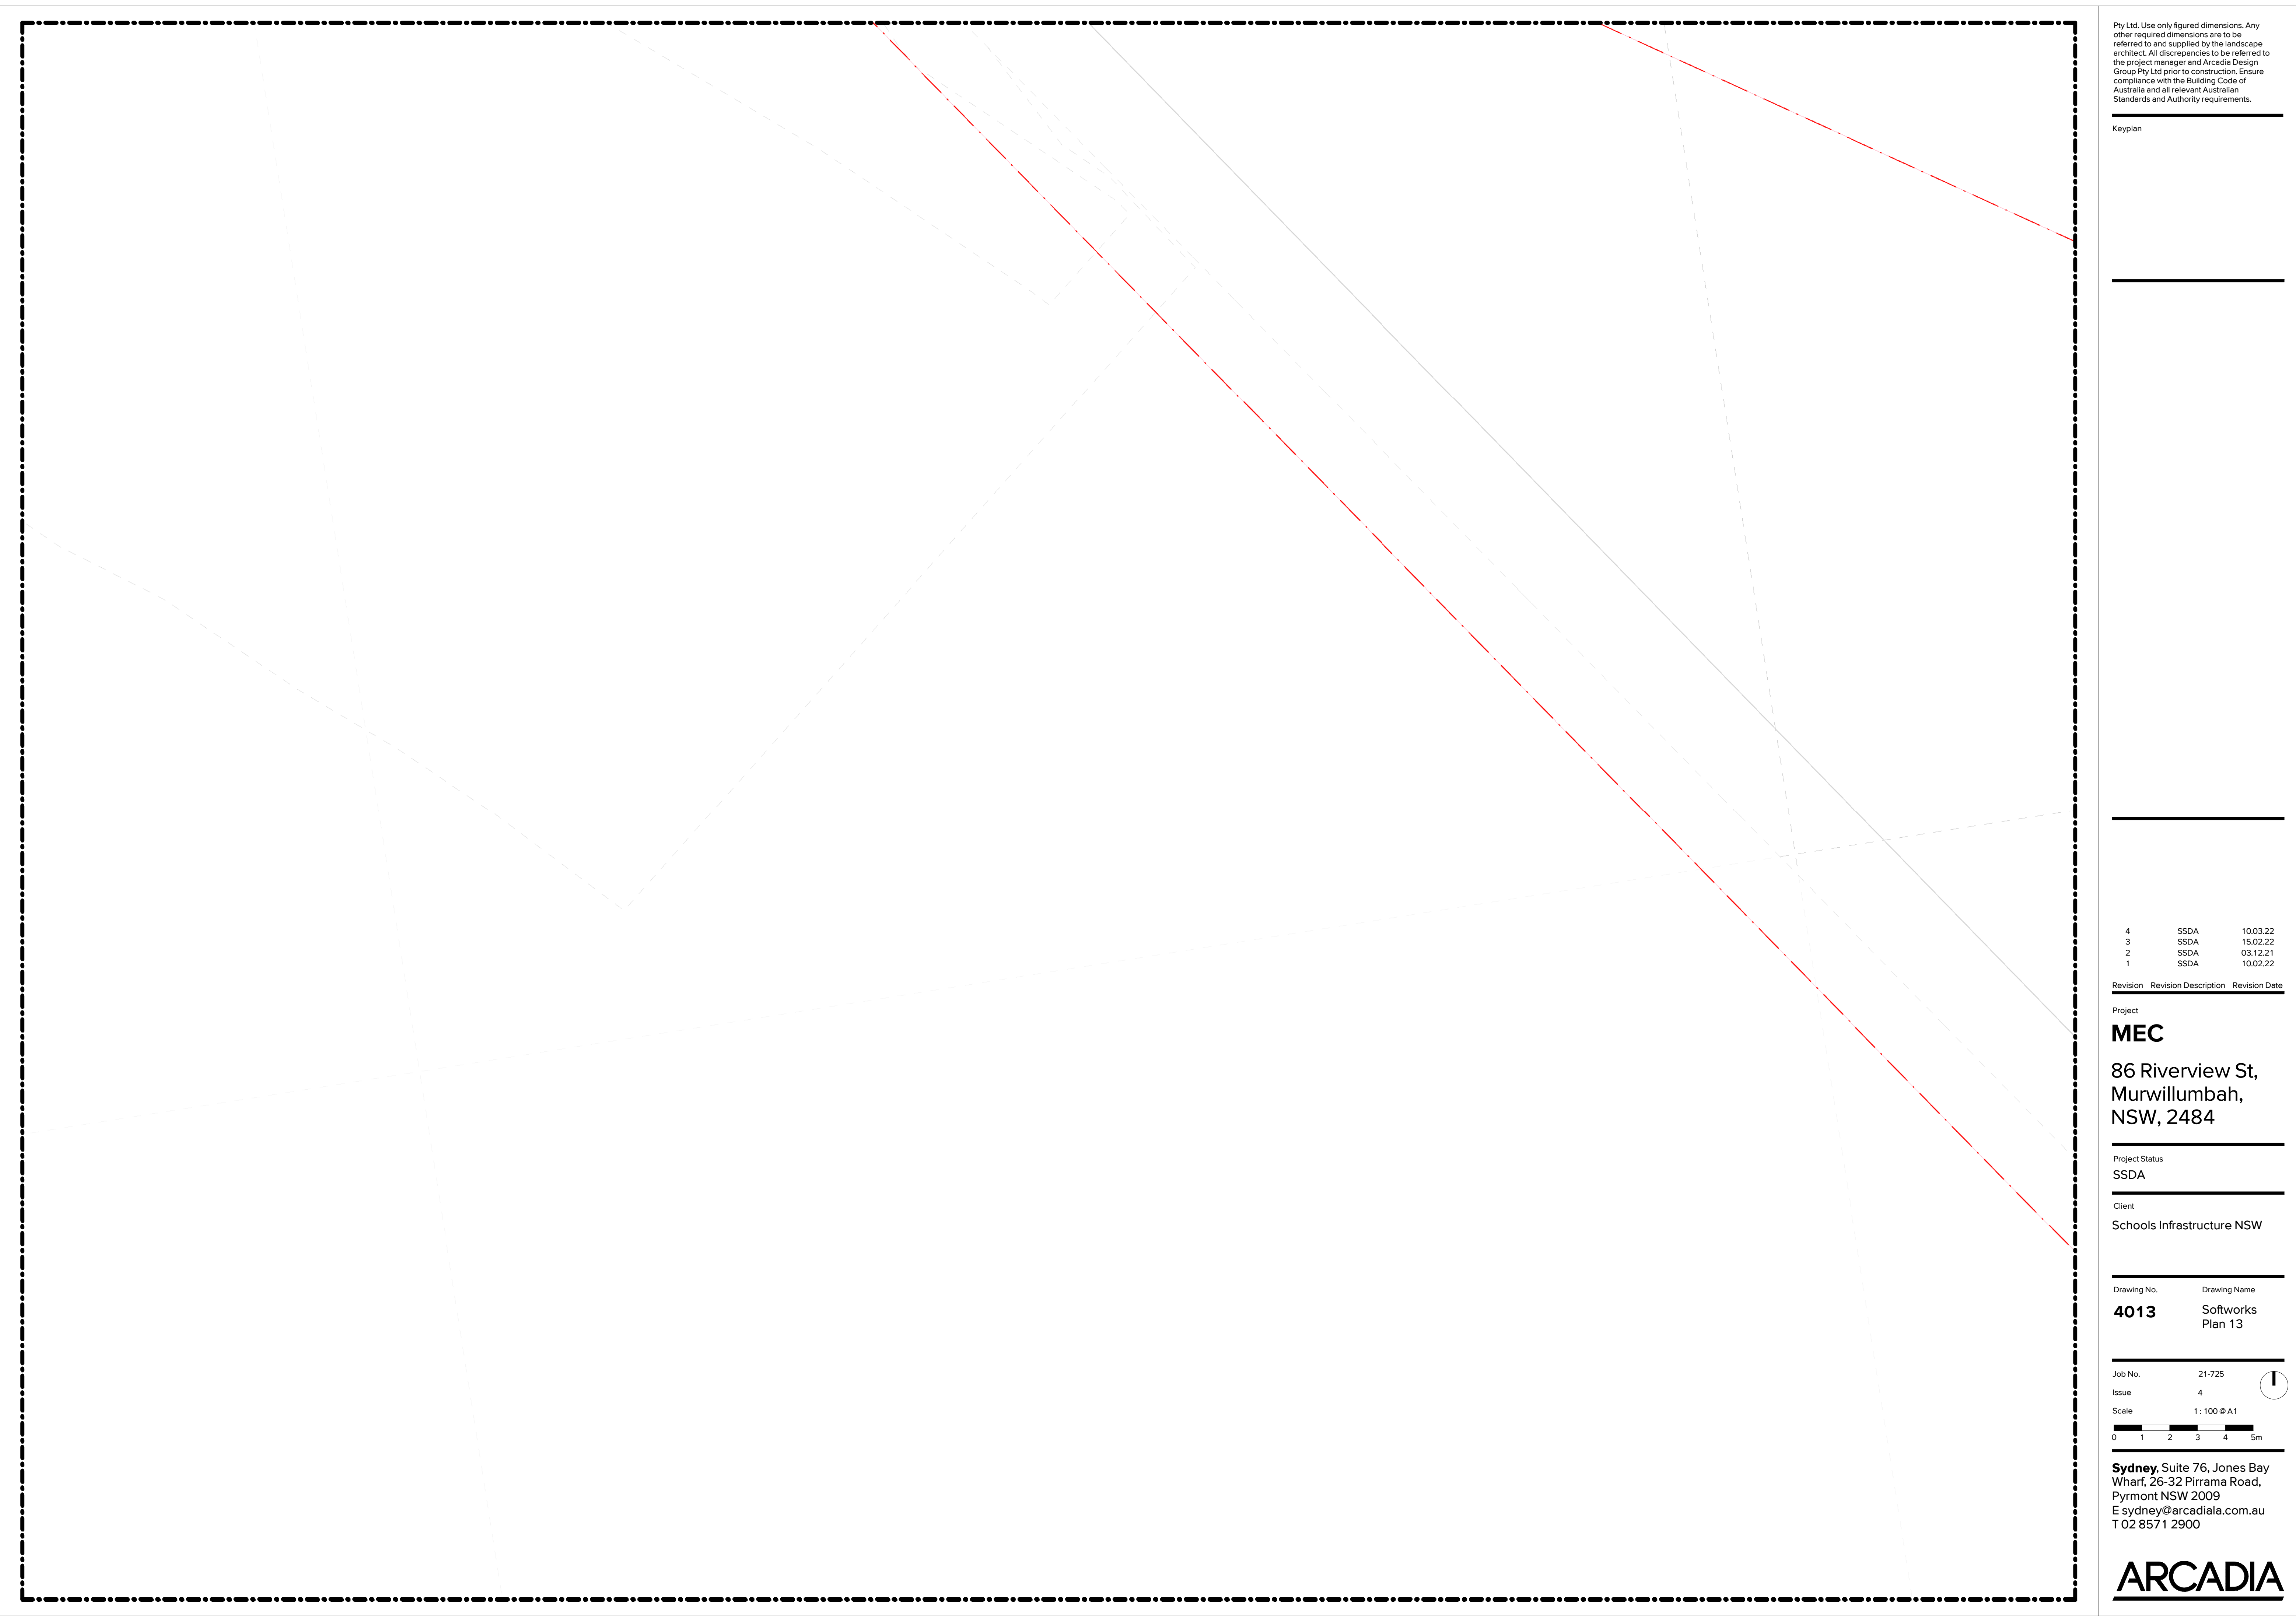

Pty Ltd. Use only figured dimensions. Any other required dimensions are to be referred to and supplied by the landscape architect. All discrepancies to be referred to the project manager and Arcadia Design Group Pty Ltd prior to construction. Ensure compliance with the Building Code of Australia and all relevant Australian Standards and Authority requirements.

Keyplan

4	SSDA	10.03.22
3	SSDA	15.02.22
2	SSDA	03.12.21
1	SSDA	10.02.22

Revision	Revision Description	Revision Date
----------	----------------------	---------------

Project

MEC

86 Riverview St,
Murwillumbah,
NSW, 2484

Project Status

SSDA

Client

Schools Infrastructure NSW

Drawing No.

4013

Drawing Name

Softworks
Plan 13

Job No.


21-725

Issue

4


Scale

1:100 @ A1

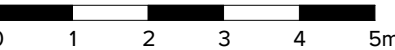

Sydney, Suite 76, Jones Bay Wharf, 26-32 Pirrama Road, Pyrmont NSW 2009
E sydney@arcadiala.com.au
T 02 8571 2900

ARCADIA

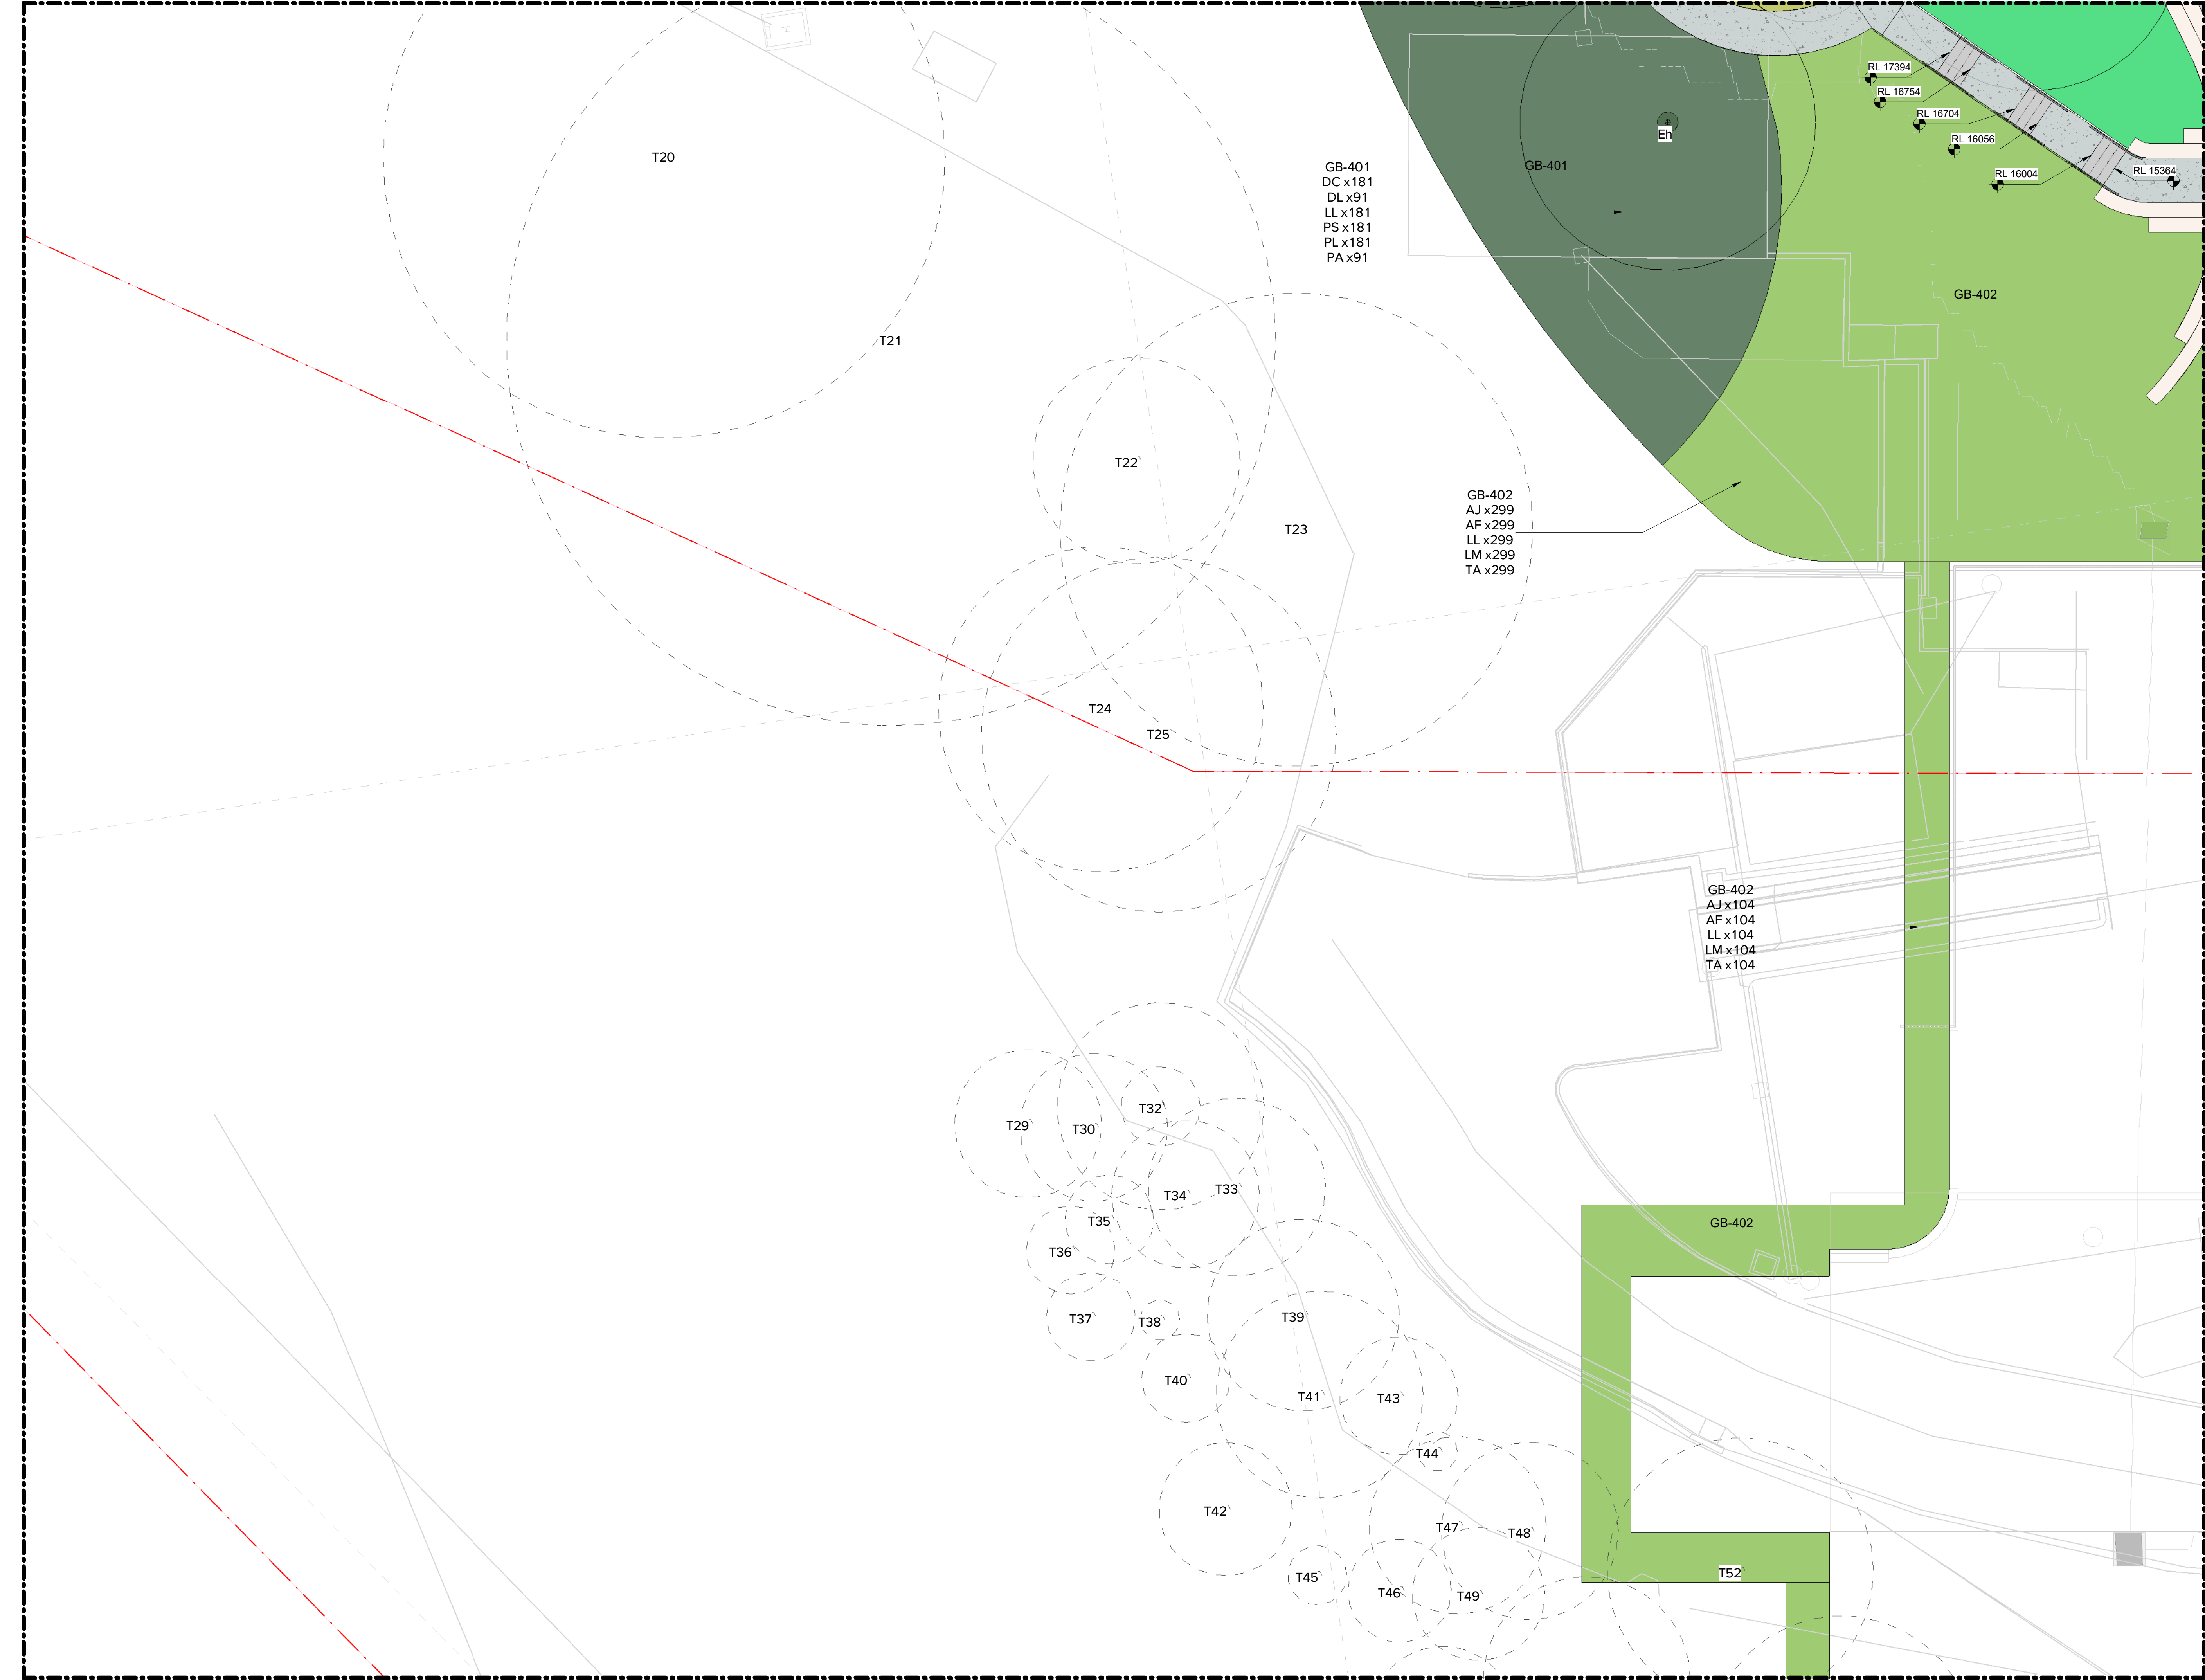

Pty Ltd. Use only figured dimensions. Any other required dimensions are to be referred to and supplied by the landscape architect. All discrepancies to be referred to the project manager and Arcadia Design Group Pty Ltd prior to construction. Ensure compliance with the Building Code of Australia and all relevant Australian Standards and Authority requirements.

Keyplan

4	SSDA	10.03.22
3	SSDA	15.02.22
2	SSDA	03.12.21
1	SSDA	10.02.22

Revision	Revision Description	Revision Date
----------	----------------------	---------------

Project

MEC

86 Riverview St,
Murwillumbah,
NSW, 2484

Project Status

SSDA

Client

Schools Infrastructure NSW

Drawing No.

4014

Drawing Name

Softworks
Plan 14

Job No.

21-725

Issue

4

Scale

1:100 @ A1

0 1 2 3 4 5m

Sydney, Suite 76, Jones Bay Wharf, 26-32 Pirrama Road, Pyrmont NSW 2009
E sydney@arcadiala.com.au
T 02 8571 2900

ARCADIA



Pty Ltd. Use only figured dimensions. Any other required dimensions are to be referred to and supplied by the landscape architect. All discrepancies to be referred to the project manager and Arcadia Design Group Pty Ltd prior to construction. Ensure compliance with the Building Code of Australia and all relevant Australian Standards and Authority requirements.

Keyplan

4	SSDA	10.03.22
3	SSDA	15.02.22
2	SSDA	03.12.21
1	SSDA	10.02.22

Revision	Revision Description	Revision Date
----------	----------------------	---------------

Project

MEC

86 Riverview St,
Murwillumbah,
NSW, 2484

Project Status

SSDA

Client

Schools Infrastructure NSW

Drawing No.

4015

Drawing Name

Softworks

Plan 15

Job No.


21-725

Issue

4


Scale

1: 100 @ A1

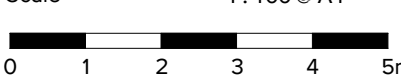

Sydney, Suite 76, Jones Bay
Wharf, 26-32 Pirrama Road,
Pyrmont NSW 2009
E sydney@arcadiala.com.au
T 02 8571 2900

ARCADIA

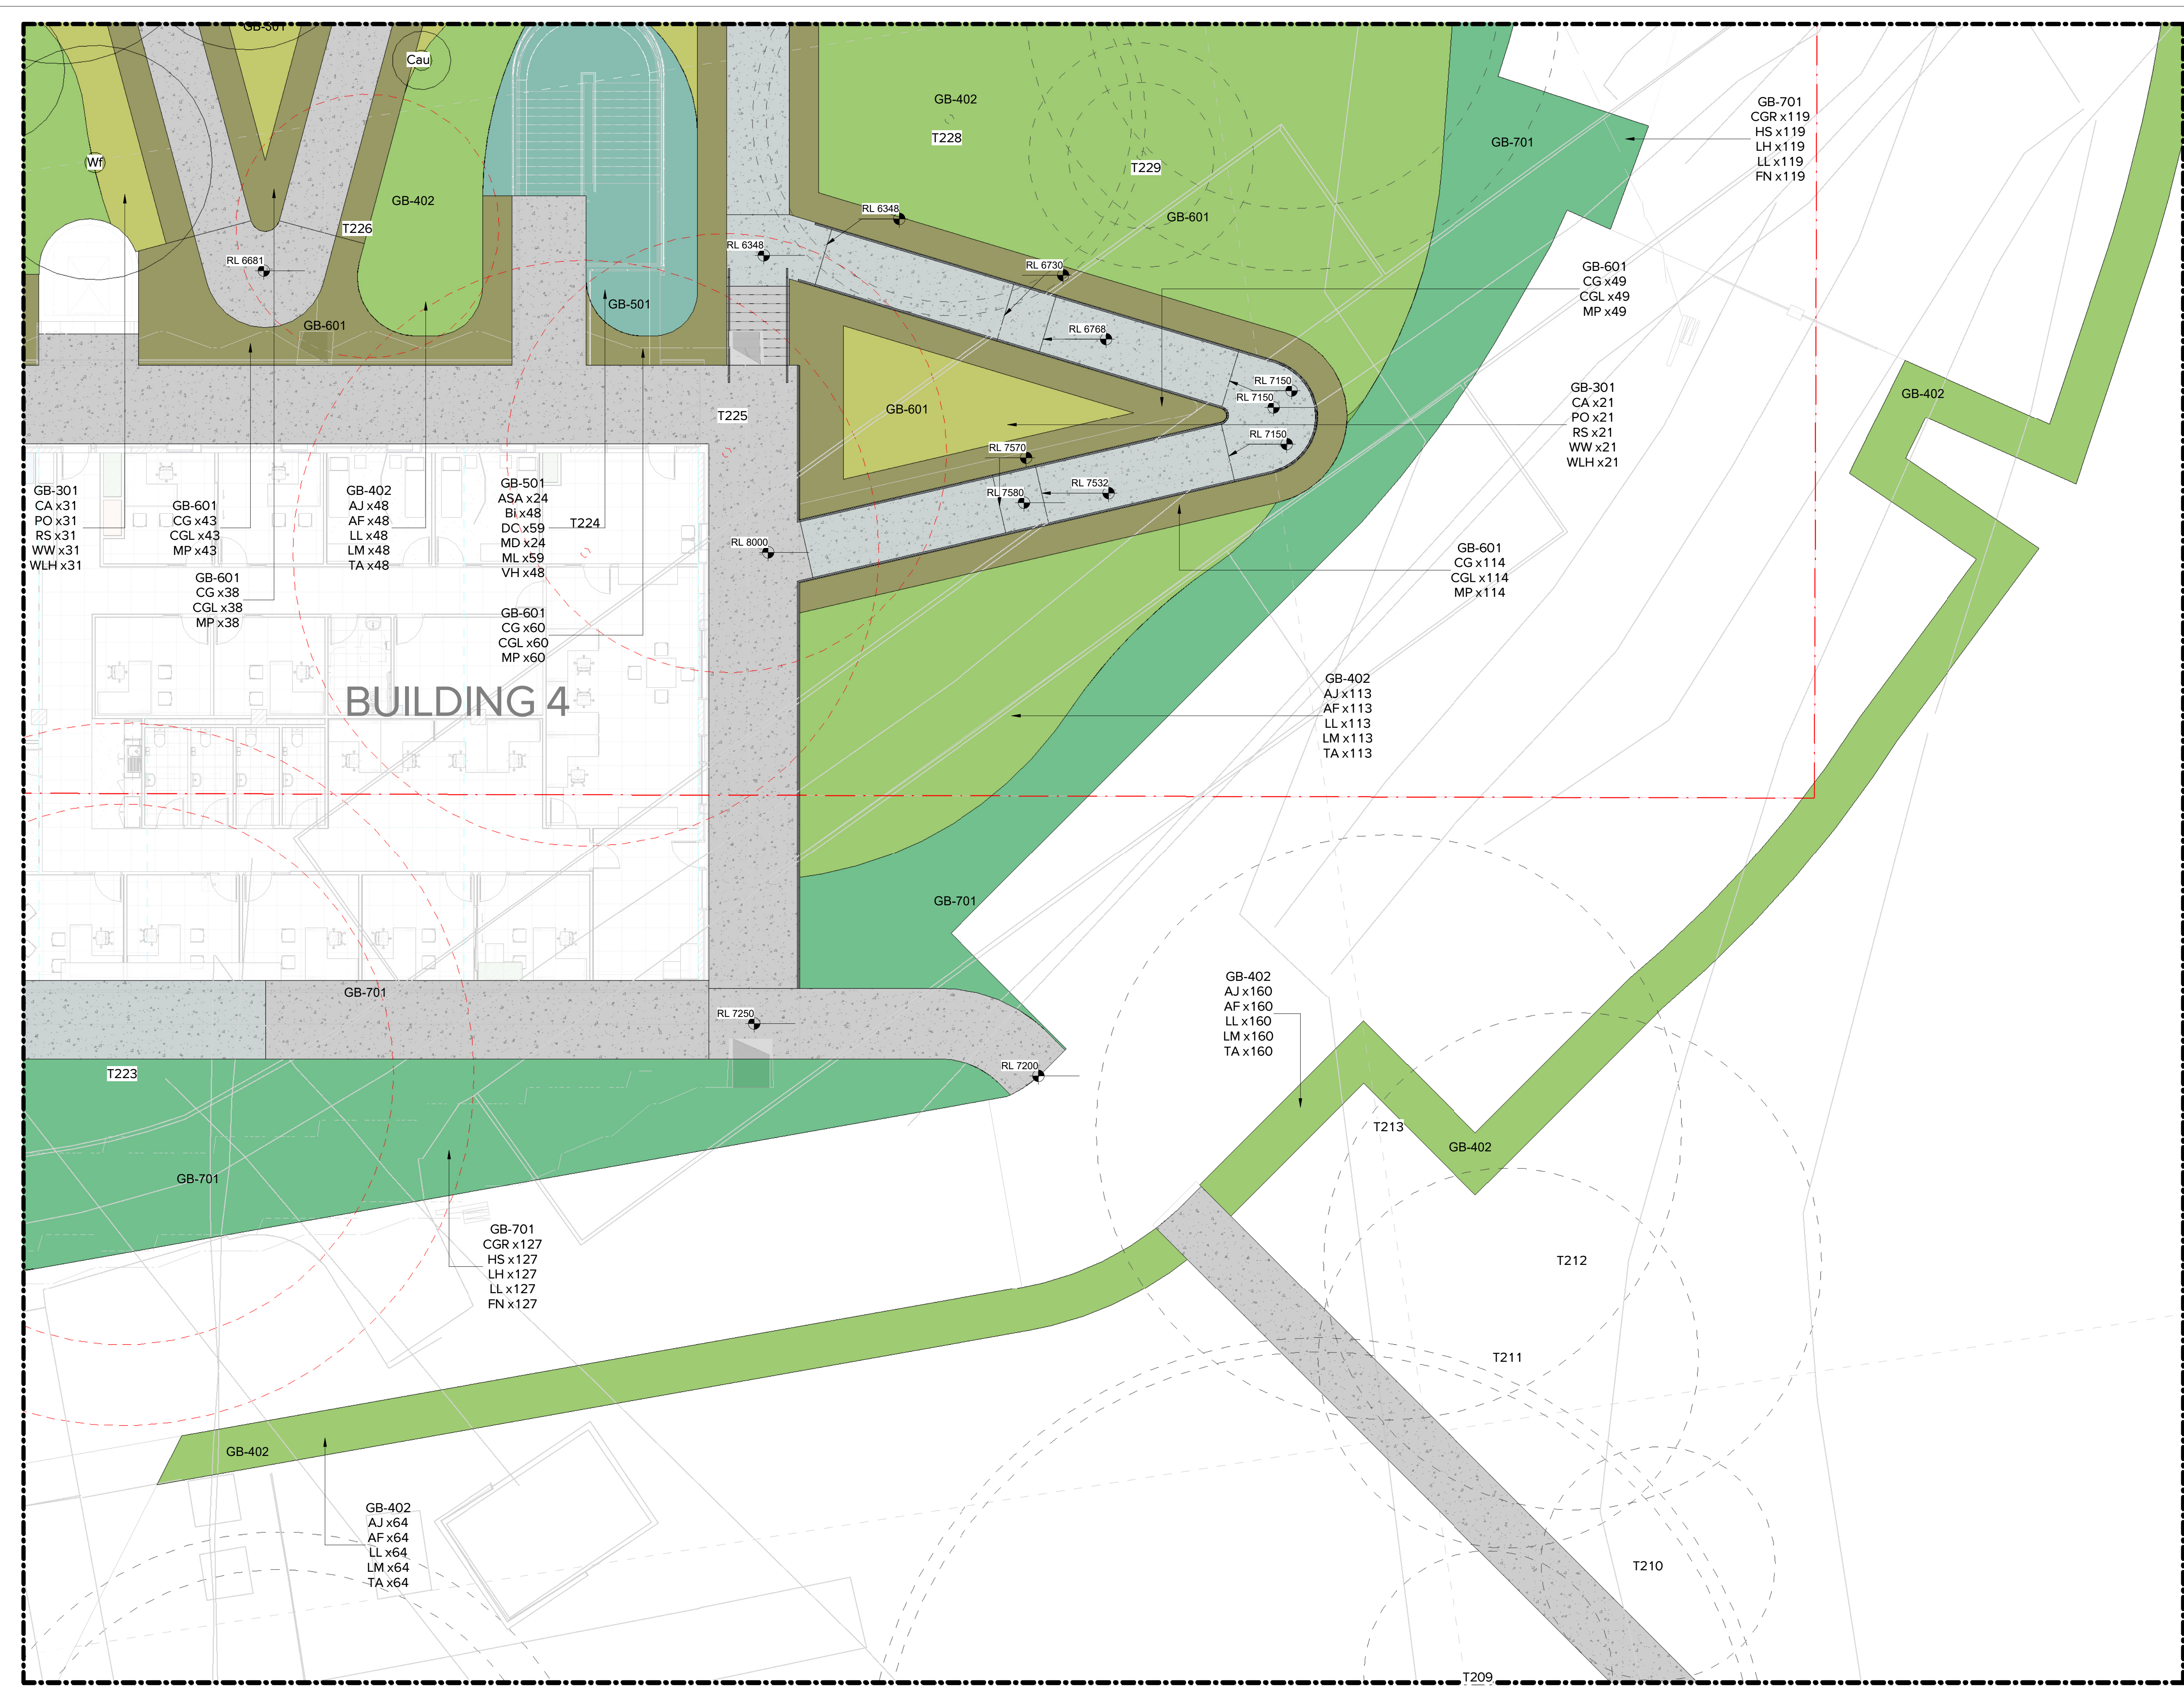

Pty Ltd. Use only figured dimensions. Any other required dimensions are to be referred to and supplied by the landscape architect. All discrepancies to be referred to the project manager and Arcadia Design Group Pty Ltd prior to construction. Ensure compliance with the Building Code of Australia and all relevant Australian Standards and Authority requirements.

Keyplan

4	SSDA	10.03.22
3	SSDA	15.02.22
2	SSDA	03.12.21
1	SSDA	10.02.22

Revision Revision Description Revision Date

Project

MEC

86 Riverview St,
Murwillumbah,
NSW, 2484

Project Status

SSDA

Client

Schools Infrastructure NSW

Drawing No.

4016

Drawing Name

Softworks
Plan 16

Job No.

21-725

Issue

4


Scale

1: 100 @ A1



Sydney, Suite 76, Jones Bay
Wharf, 26-32 Pirrama Road,
Pyrmont NSW 2009
E sydney@arcadiala.com.au
T 02 8571 2900

ARCADIA

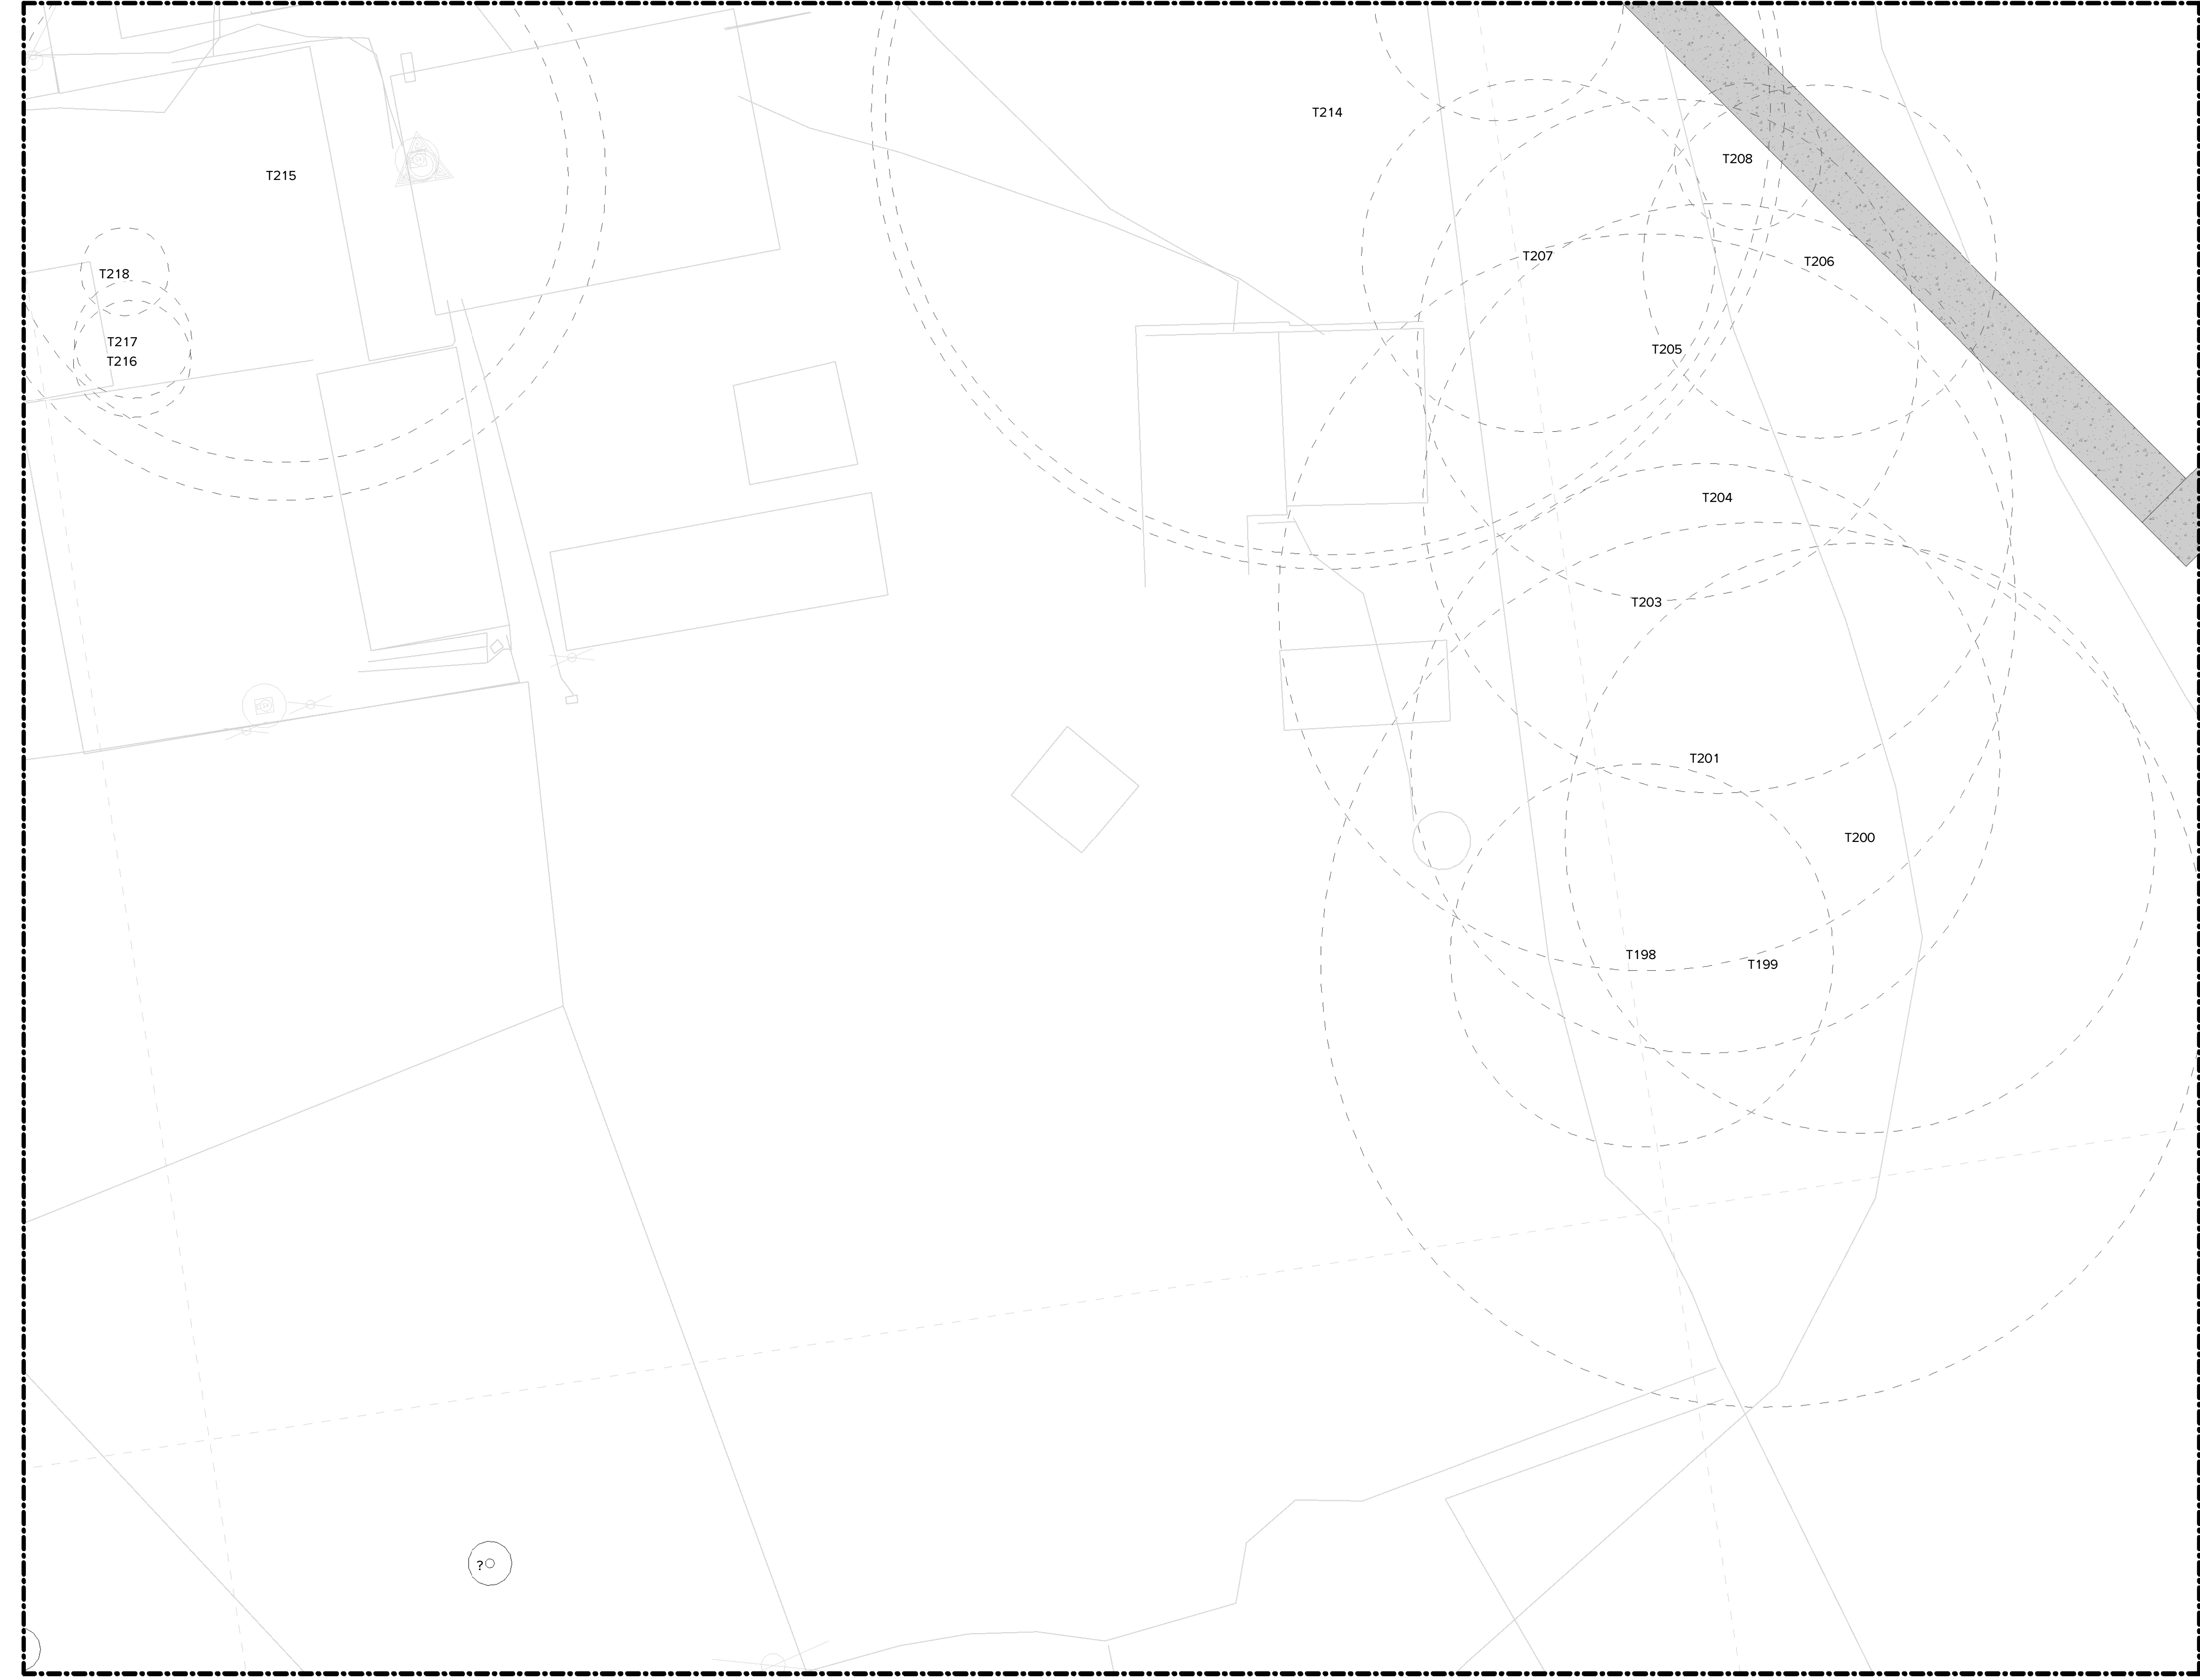

Pty Ltd. Use only figured dimensions. Any other required dimensions are to be referred to and supplied by the landscape architect. All discrepancies to be referred to the project manager and Arcadia Design Group Pty Ltd prior to construction. Ensure compliance with the Building Code of Australia and all relevant Australian Standards and Authority requirements.

Keyplan

4	SSDA	10.03.22
3	SSDA	15.02.22
2	SSDA	03.12.21
1	SSDA	10.02.22

Revision	Revision Description	Revision Date
----------	----------------------	---------------

Project

MEC

86 Riverview St,
Murwillumbah,
NSW, 2484

Project Status

SSDA

Client

Schools Infrastructure NSW

Drawing No.

4017

Drawing Name

Softworks
Plan 17

Job No.

21-725

Issue

4


Scale

1:100 @ A1

0 1 2 3 4 5m

Sydney, Suite 76, Jones Bay Wharf, 26-32 Pirrama Road, Pyrmont NSW 2009
E sydney@arcadiala.com.au
T 02 8571 2900

ARCADIA

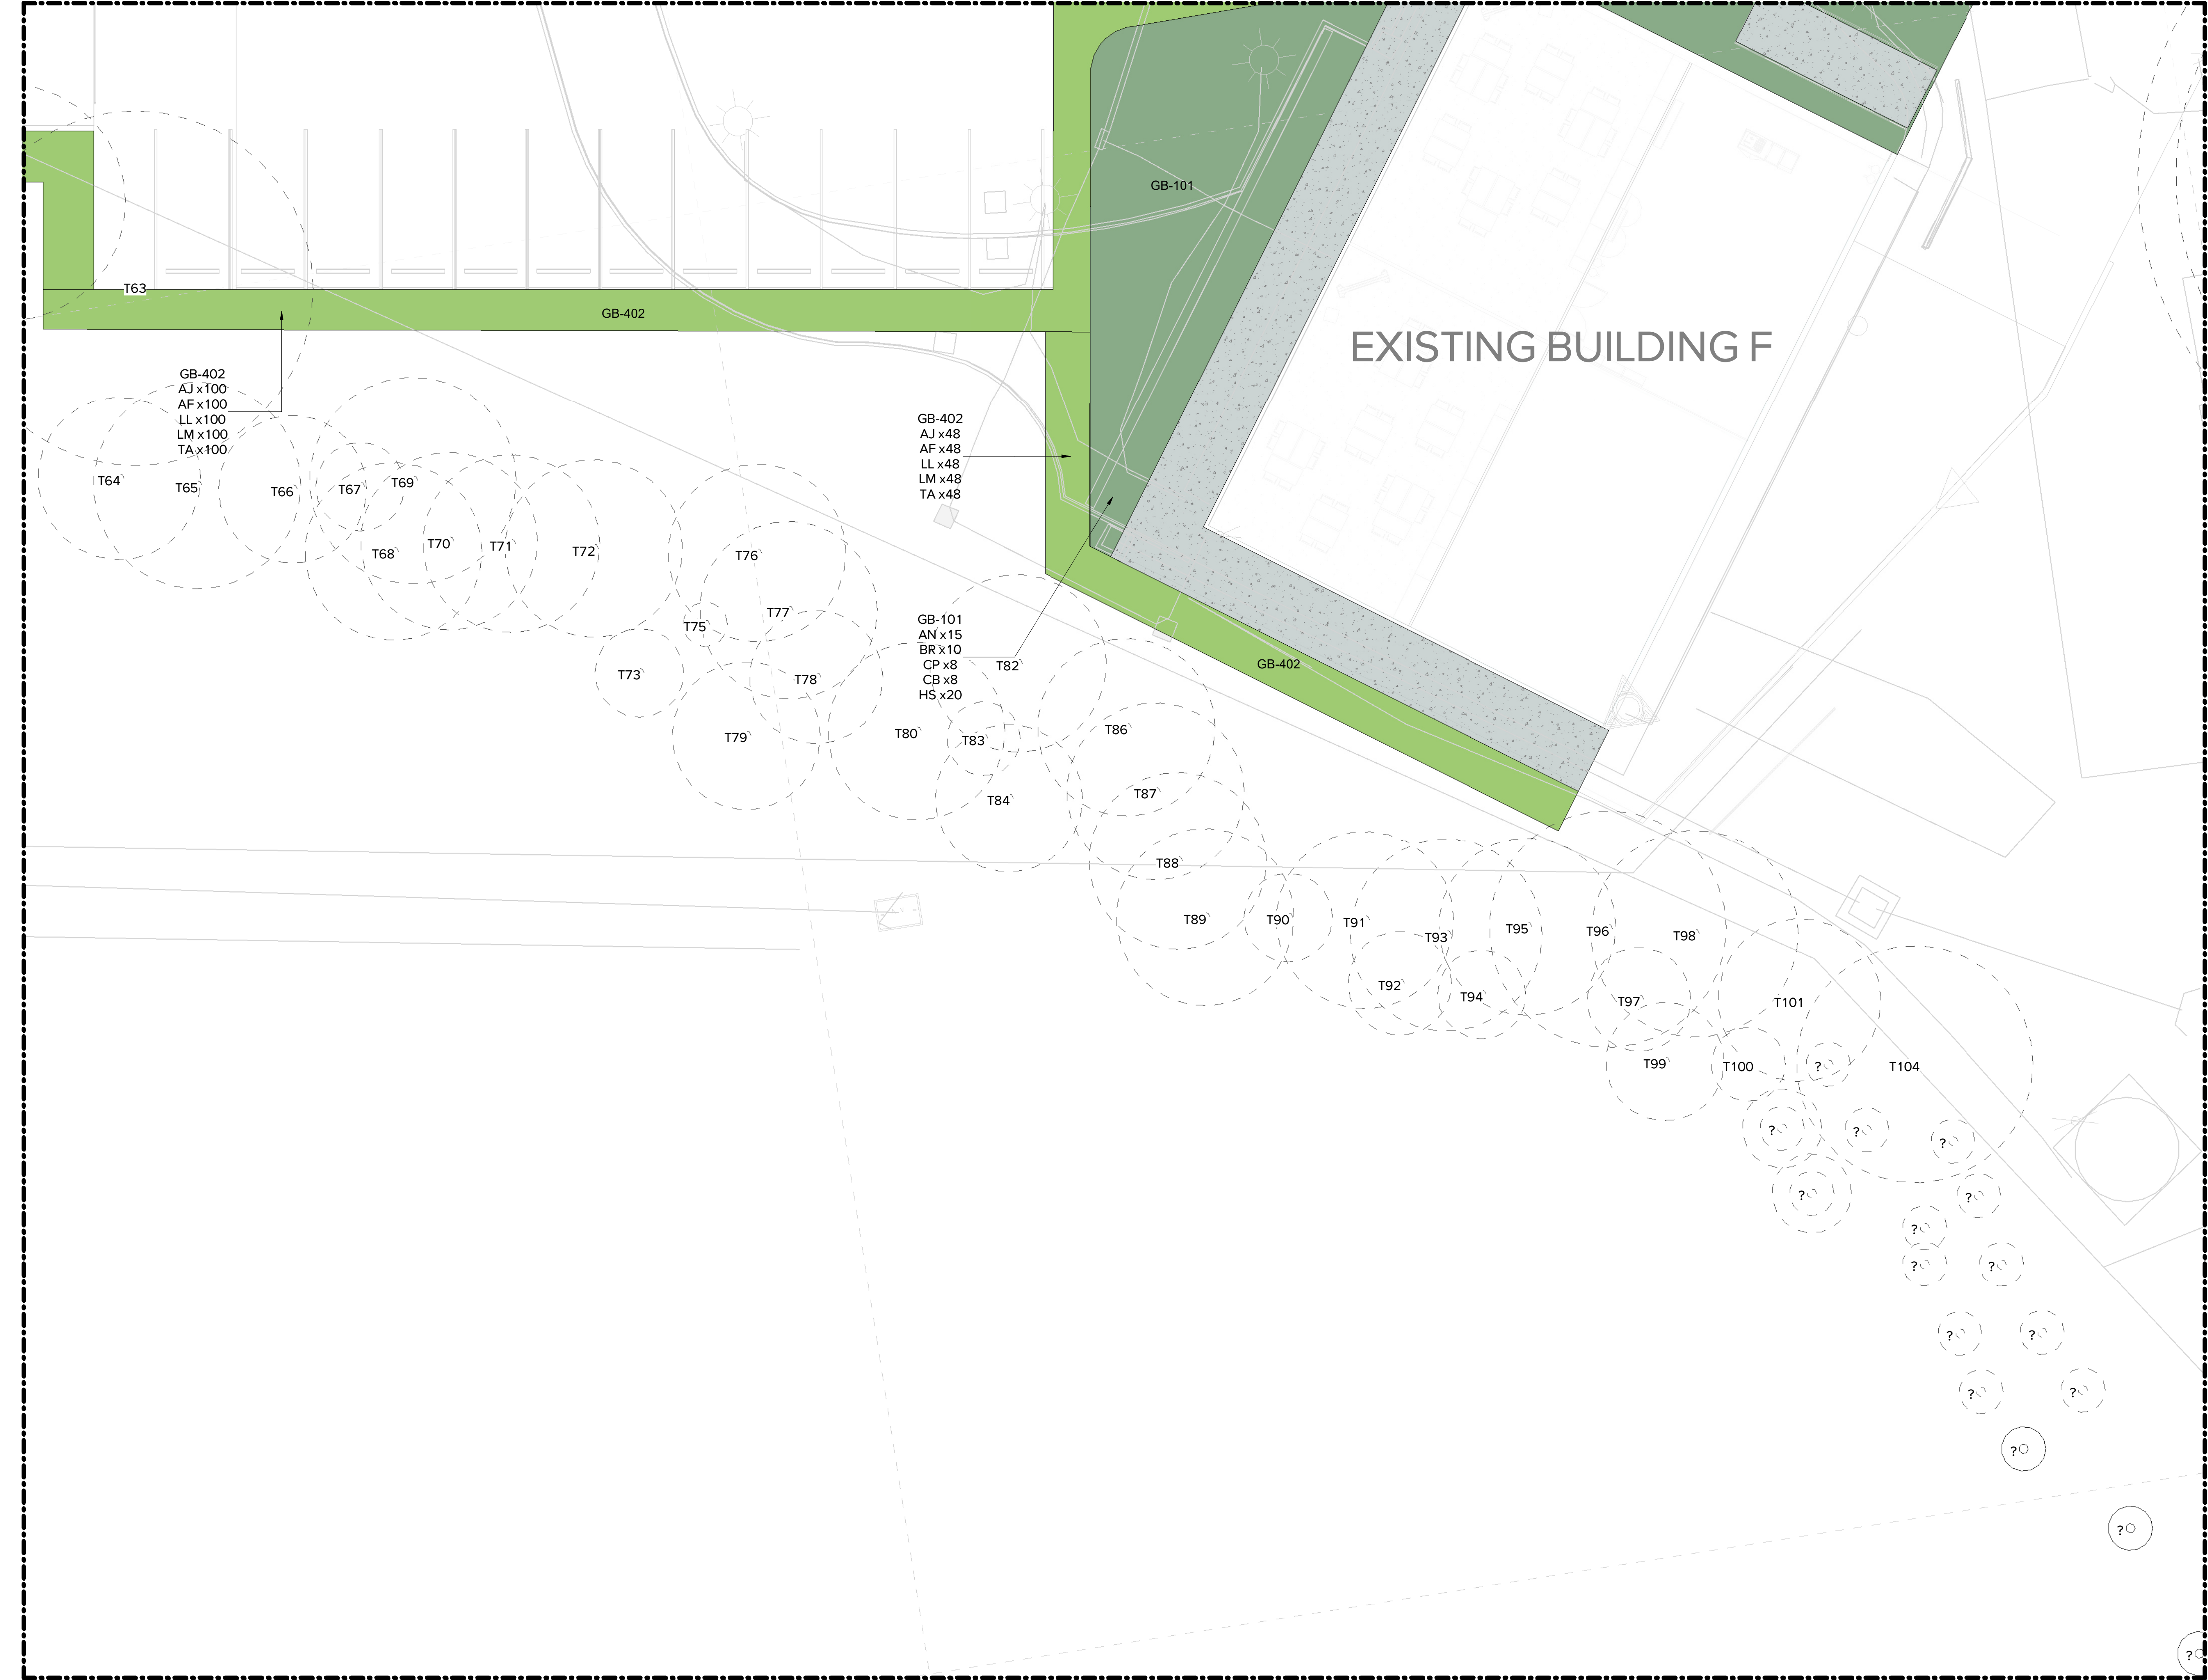

Pty Ltd. Use only figured dimensions. Any other required dimensions are to be referred to and supplied by the landscape architect. All discrepancies to be referred to the project manager and Arcadia Design Group Pty Ltd prior to construction. Ensure compliance with the Building Code of Australia and all relevant Australian Standards and Authority requirements.

Keyplan

4	SSDA	10.03.22
3	SSDA	15.02.22
2	SSDA	03.12.21
1	SSDA	10.02.22

Revision	Revision Description	Revision Date
----------	----------------------	---------------

Project

MEC

86 Riverview St,
Murwillumbah,
NSW, 2484

Project Status

SSDA

Client

Schools Infrastructure NSW

Drawing No.

4018

Drawing Name

Softworks
Plan 18

Job No.

21-725

Issue

4


Scale

1:100 @ A1

0 1 2 3 4 5m

Sydney, Suite 76, Jones Bay Wharf, 26-32 Pirrama Road, Pyrmont NSW 2009
E sydney@arcadiala.com.au
T 02 8571 2900

ARCADIA

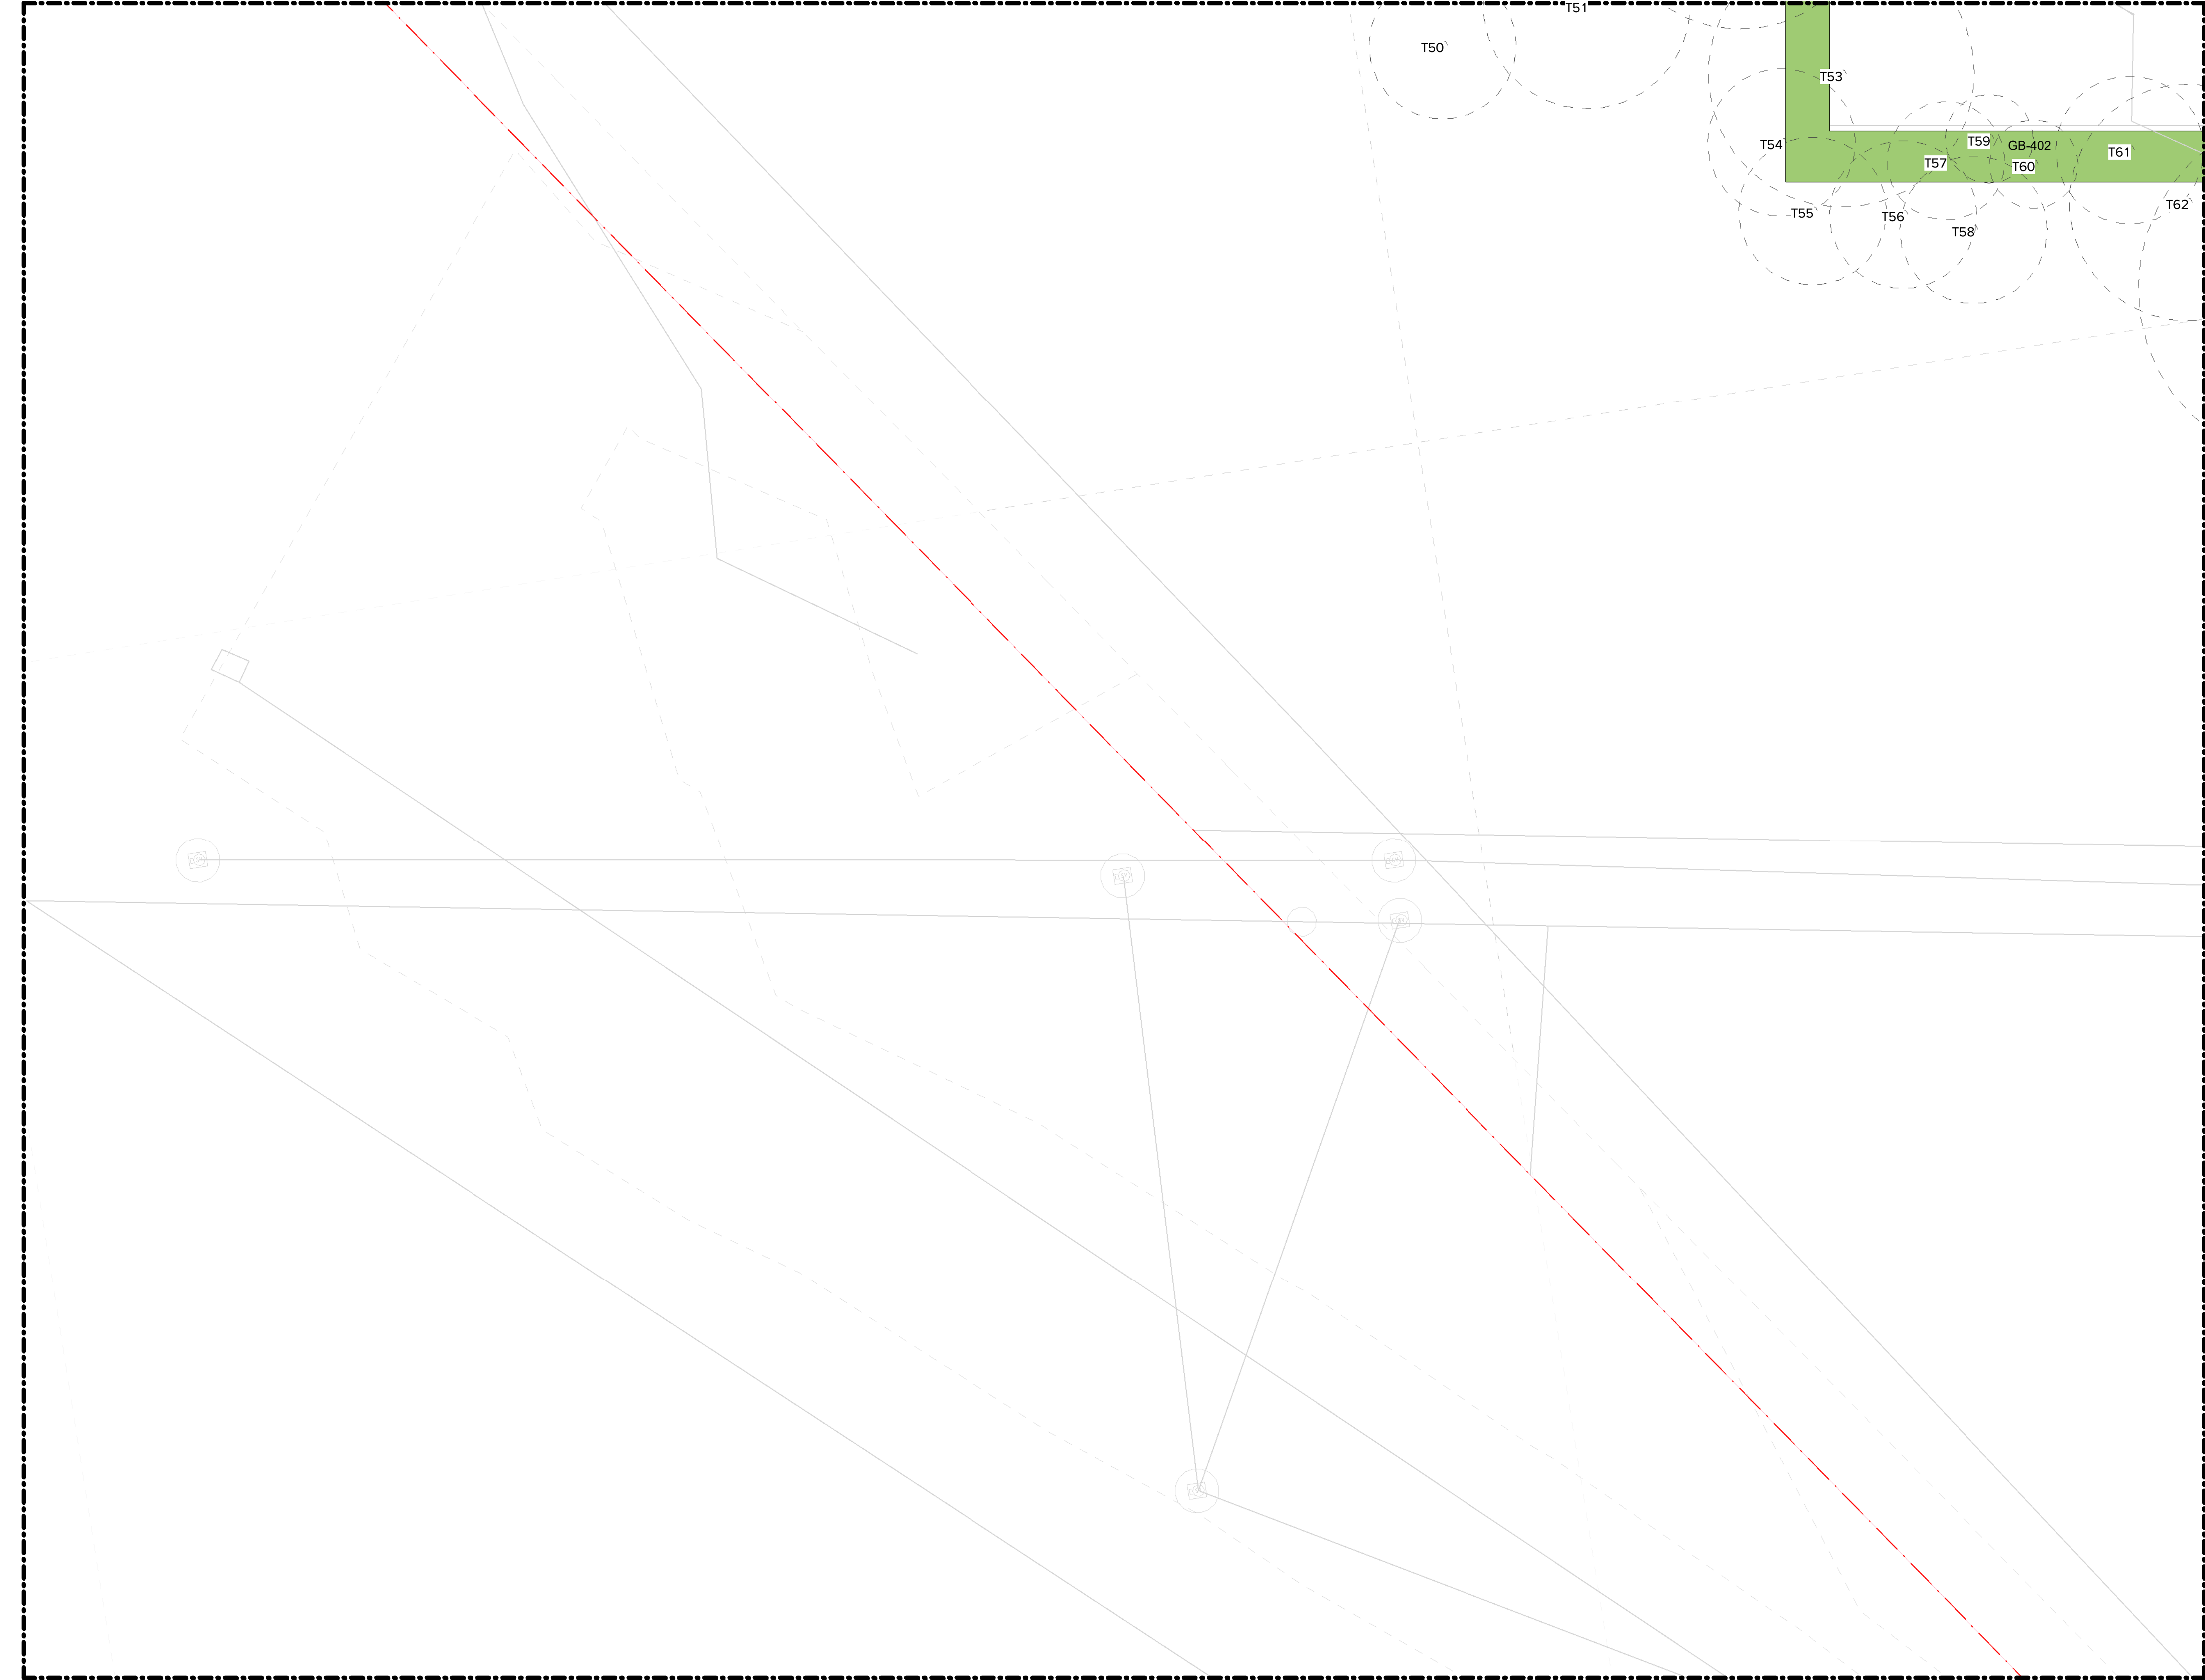

Pty Ltd. Use only figured dimensions. Any other required dimensions are to be referred to and supplied by the landscape architect. All discrepancies to be referred to the project manager and Arcadia Design Group Pty Ltd prior to construction. Ensure compliance with the Building Code of Australia and all relevant Australian Standards and Authority requirements.

Keyplan

4	SSDA	10.03.22
3	SSDA	15.02.22
2	SSDA	03.12.21
1	SSDA	10.02.22

Revision	Revision Description	Revision Date
----------	----------------------	---------------

Project

MEC

86 Riverview St,
Murwillumbah,
NSW, 2484

Project Status

SSDA

Client

Schools Infrastructure NSW

Drawing No.

4019

Drawing Name

Softworks
Plan19

Job No.

21-725

Issue

4

Scale

1:100 @ A1

0 1 2 3 4 5m

Sydney, Suite 76, Jones Bay Wharf, 26-32 Pirrama Road, Pyrmont NSW 2009
E sydney@arcadiala.com.au
T 02 8571 2900

ARCADIA

PROPOSED CANOPY COVER

= 5453m²

HIGH SCHOOL LANE

BUILDING 1

CARPARK

BUILDING 2

EXISTING SPORT COURT

EXISTING BUILDING A

H.S ASSEMBLY

BUILDING 3

BUILDING 4

NULLUM STREET

Pty Ltd. Use only figured dimensions. Any other required dimensions are to be referred to and supplied by the landscape architect. All discrepancies to be referred to the project manager and Arcadia Design Group Pty Ltd prior to construction. Ensure compliance with the Building Code of Australia and all relevant Australian Standards and Authority requirements.

Keyplan

DRAFT

Revision	Revision Description	Revision Date
----------	----------------------	---------------

Project

MEC

86 Riverview St,
Murwillumbah,
NSW, 2484

Project Status

Tender

Client

Schools Infrastructure NSW

Drawing No.

9005

Drawing Name

Masterplan
New Trees

Job No.

21-725

Issue

Scale

1:500 @ A1

0 1 2 3 4 5m

Sydney, Suite 76, Jones Bay
Wharf, 26-32 Pirrama Road,
Pyrmont NSW 2009
E sydney@arcadia.com.au
T 02 8571 2900

ARCADIA