


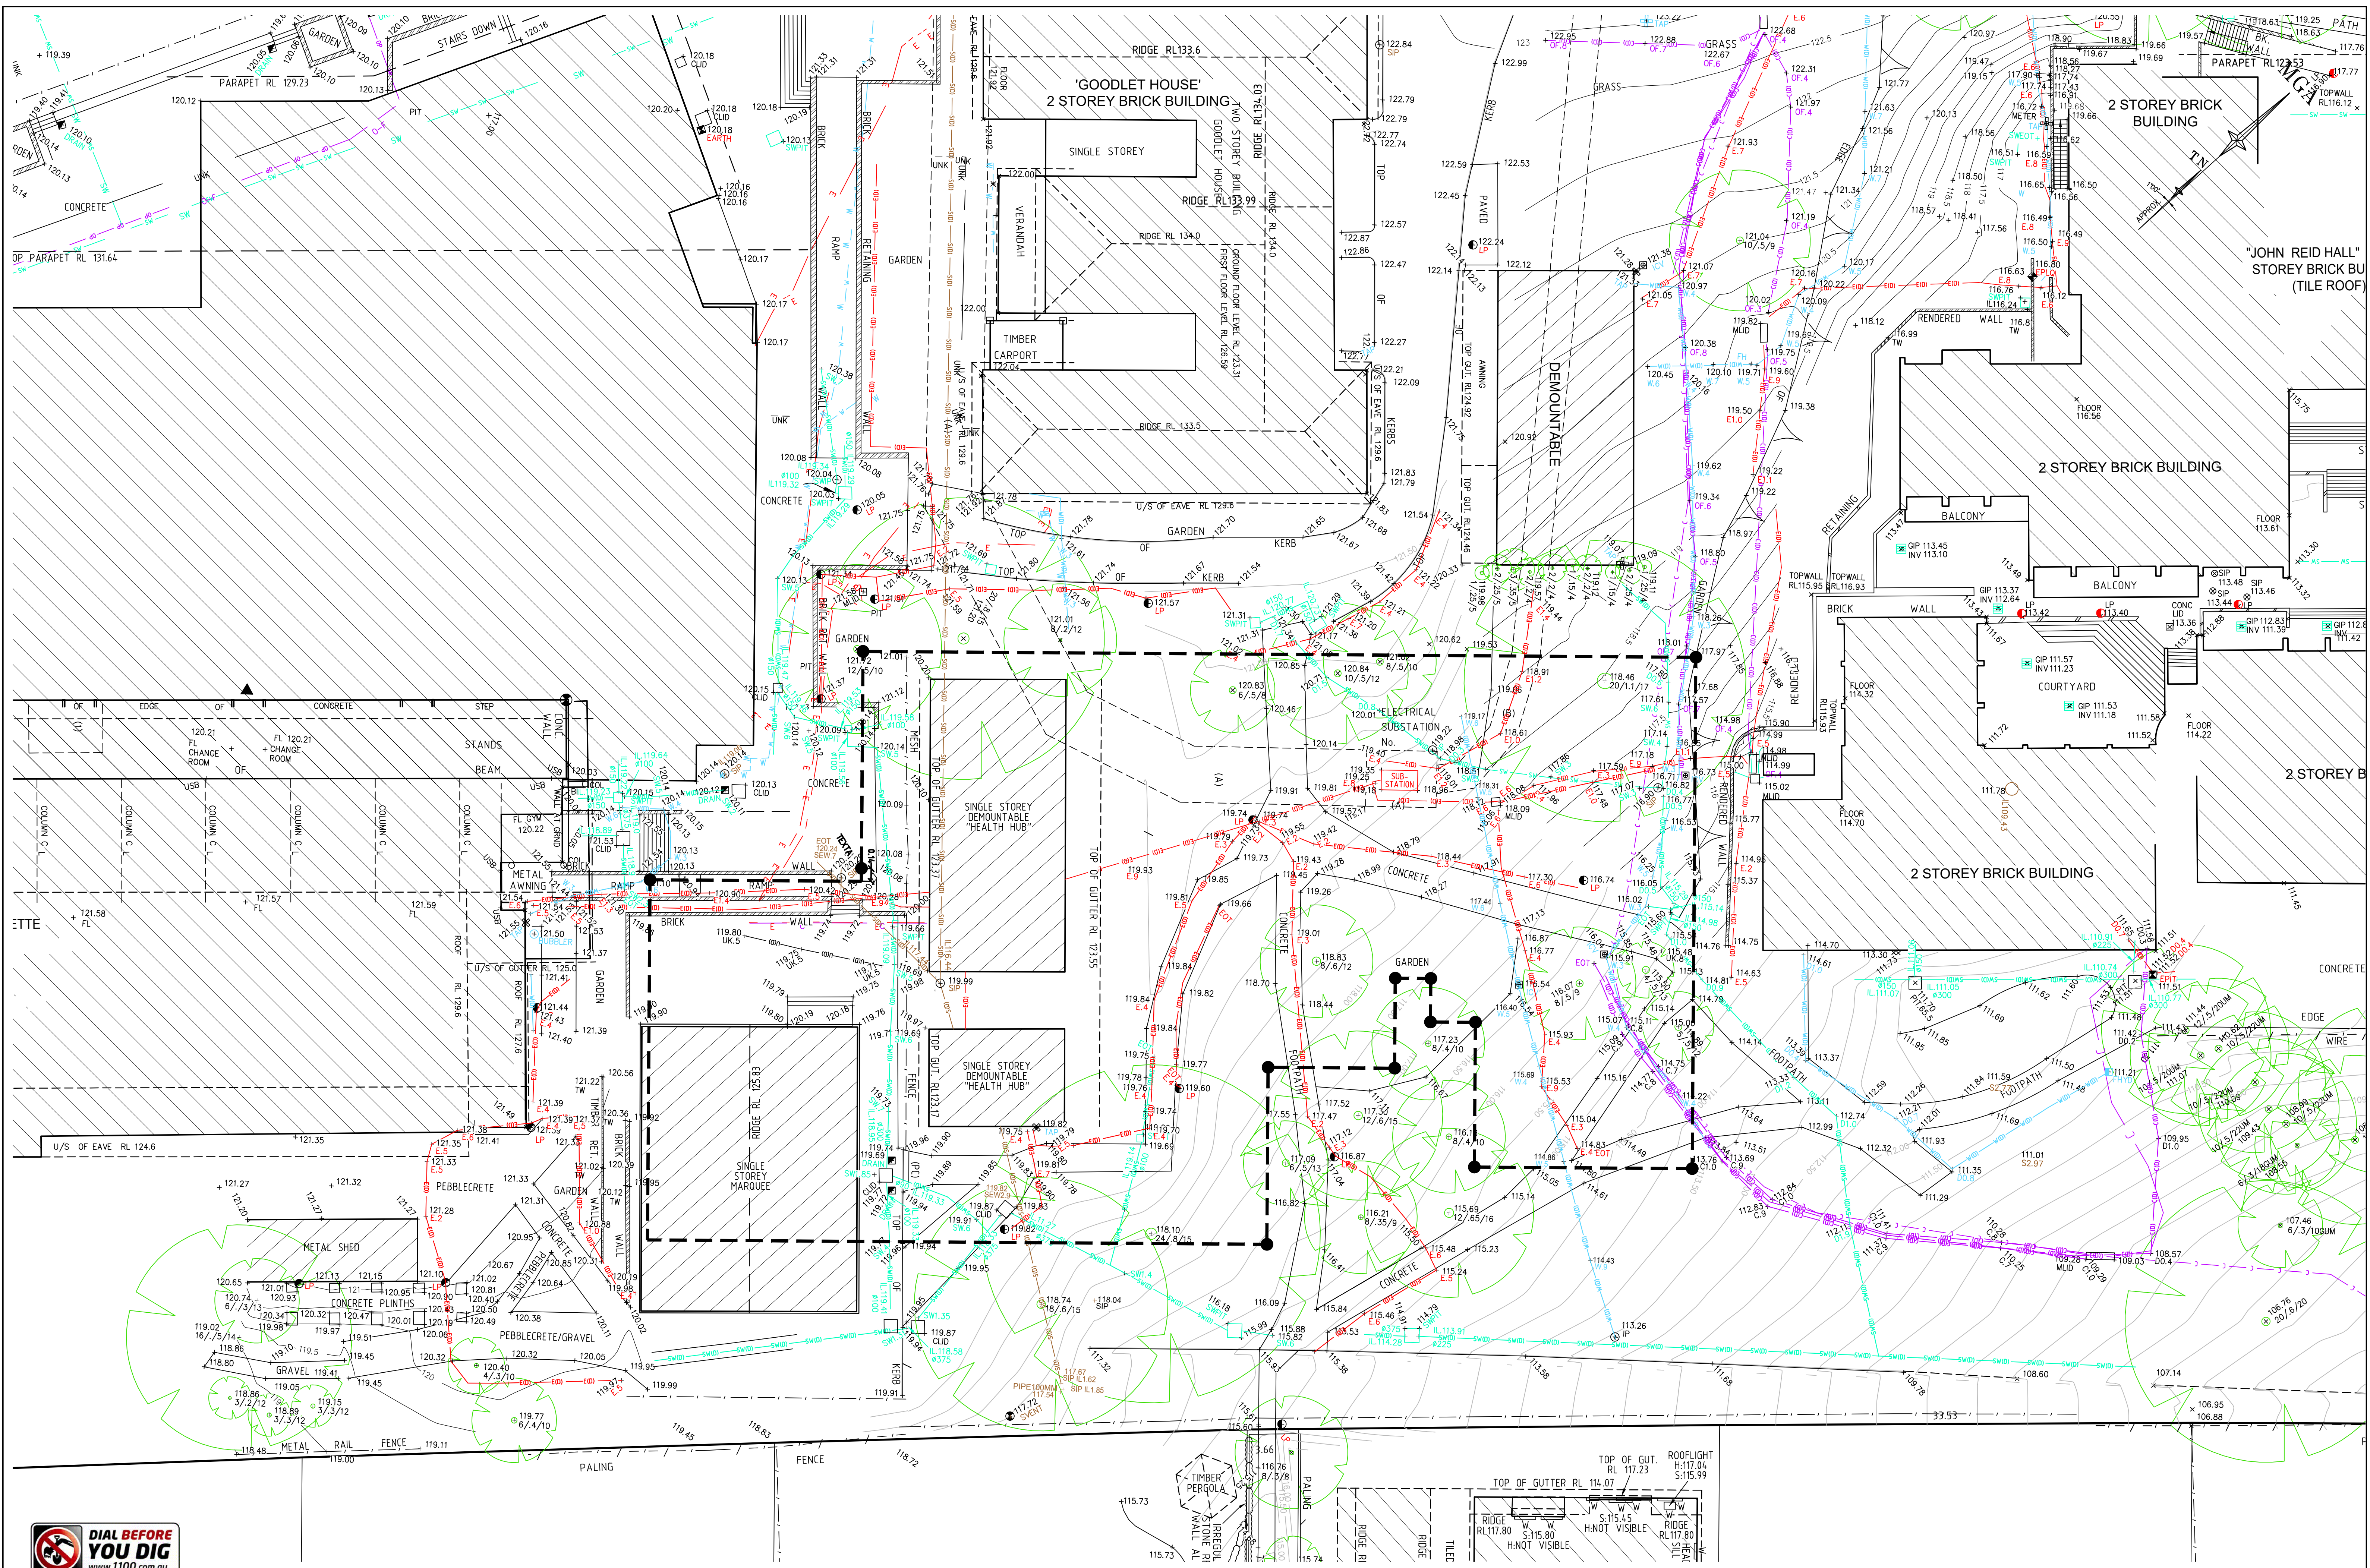

REFER TO NOTES AND LEGEND



Revision	Date	Description
K	03/07/21	DETECTED SERVICES AND DETAIL & LEVEL ADDED (SHEETS 13 & 14)
K	04/06/21	DETECTED SERVICES AND DETAIL & LEVEL ADDED (SHEET 14)
J	30/03/21	DETECTED SERVICES AND ADJOINING BUILDINGS ADDED OVER SHEETS 13 & 18
I	26/10/20	DETAIL & LEVELS UPDATED OVER SHEETS 4 & 9
H	08/10/20	DETAIL & LEVELS UPDATED OVER SHEETS 8, 9 & 13, 14

Reference	Description
15263 026	DETECTED SERVICES AND DETAIL & LEVEL ADDED (SHEETS 13 & 14)
15263 025	DETECTED SERVICES AND DETAIL & LEVEL ADDED (SHEET 14)
15263 024	DETECTED SERVICES AND ADJOINING BUILDINGS ADDED OVER SHEETS 13 & 18
15263 021	DETAIL & LEVELS UPDATED OVER SHEETS 4 & 9
15263 021	DETAIL & LEVELS UPDATED OVER SHEETS 8, 9 & 13, 14



Client PYMBLE LADIES COLLEGE
Drawing title
PLAN OF DETAIL AND LEVELS OVER PART OF PYMBLE LADIES COLLEGE, AVON ROAD, PYMBLE

Client PYMBLE LADIES COLLEGE
Drawing title
PLAN OF DETAIL AND LEVELS OVER PART OF PYMBLE LADIES COLLEGE, AVON ROAD, PYMBLE

datum
AHD
site Area
N/A
LGA
KU-RING-GAI
reference number
15263 001DT
scale
1:200 @A1
date of survey
23/05/17
SHEET
19
SHEETS
13