

DRAWING LIST

BVN-AR-01A A00-001	COVER SHEET
BVN-AR-10A A00-001	LOCATION PLAN
BVN-AR-10A A00-003	PROPOSED SITE PLAN
BVN-AR-10T A00-001	SHADOW DIAGRAMS
BVN-AR-11B B01-000	GENERAL ARRANGEMENT PLAN - LEVEL LOWER GROUND 02
BVN-AR-11B B02-000	GENERAL ARRANGEMENT PLAN - LEVEL LOWER GROUND 01
BVN-AR-11B L00-000	GENERAL ARRANGEMENT PLAN - LEVEL 00
BVN-AR-11B L01-000	GENERAL ARRANGEMENT PLAN - LEVEL 01
BVN-AR-11B L02-000	GENERAL ARRANGEMENT PLAN - LEVEL 02
BVN-AR-11B L03-000	GENERAL ARRANGEMENT PLAN - LEVEL ROOF
BVN-AR-11C A00-001	BUILDING - ELEVATIONS
BVN-AR-11C A00-002	BUILDING - ELEVATIONS
BVN-AR-11D A00-001	BUILDING - SECTIONS
BVN-AR-19U A00-002	AREA PLAN - GFA

LANG WALKER AO MEDICAL RESEARCH BUILDING - MACARTHUR



INTELLECTUAL PROPERTY

COPYRIGHT BVN ARCHITECTURE PTY LIMITED UNLESS OTHERWISE AGREED IN WRITING. ALL RIGHTS TO THIS DOCUMENT ARE SUBJECT TO PAYMENT IN FULL OF ALL BVN CHARGES. THIS DOCUMENT MAY ONLY BE USED FOR THE EXPRESS PURPOSE AND PROJECT FOR WHICH IT HAS BEEN CREATED AND DELIVERED. AS NOTIFIED IN WRITING BY BVN AND THE DOCUMENT MAY NOT BE OTHERWISE USED, OR COPIED, ANY UNAUTHORIZED USE OF THIS DOCUMENT AT THE USER'S SOLE RISK AND WITHOUT LIMITING BVN'S RIGHTS. THE USER RELEASES AND INDEMNIFIES BVN FROM AND AGAINST ALL LOSS SO ARISING.

NOTE

CONTRACTOR TO CHECK AND VERIFY ALL DIMENSIONS ON SITE PRIOR TO COMMENCEMENT OF WORK OR PREPARATION OF SHOP DRAWINGS. DO NOT SCALE THE DRAWING.

ISSUE	DATE	FOR
01	03/09/2021	SCHEMATIC DESIGN
02	22/09/2021	SCHEMATIC DESIGN UPDATE
03	07/10/2021	SSIA ISSUE
04	14/10/2021	SSIA SUBMISSION

CONSULTANT
TURF LANDSCAPE
TEL 02 8394 9990

CONSULTANT
LCI
TEL 02 9157 0570

CONSULTANT
TTW
TEL 02 9439 7288

CONSULTANT
PTC
TEL 02 8920 0800

CONSULTANT
GROUP DLA
TEL 02 8355 3160

CONSULTANT
WSP
M 0425 440 213

PROJECT MANAGER
WALKER CORPORATION
TEL 02 8273 9630

CLIENT
WESTERN SYDNEY UNIVERSITY

PROJECT
LANG WALKER AO MEDICAL
RESEARCH BUILDING -
MACARTHUR, CAMPBELLTOWN

BVN PROJECT NUMBER
2011004


DRAWING KEY

GRAPHIC SCALE

SCALE

@B1
STATUS

FOR INFORMATION
DRAWING

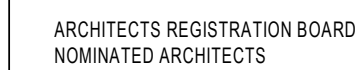

INTELLECTUAL PROPERTY

COPYRIGHT BVN ARCHITECTURE PTY LIMITED. UNLESS OTHERWISE AGREED IN WRITING, ALL RIGHTS TO THIS DOCUMENT ARE SUBJECT TO PAYMENT IN FULL OF ALL BVN CHARGES. THIS DOCUMENT MAY ONLY BE USED FOR THE EXPRESS PURPOSE AND PROJECT FOR WHICH IT HAS BEEN CREATED AND DELIVERED, AS NOTIFIED IN WRITING BY BVN AND THIS DOCUMENT MAY NOT BE OTHERWISE USED, OR COPIED, ANY UNAUTHORISED USE OF THIS DOCUMENT IS AT THE USER'S SOLE RISK AND WITHOUT LIMITING BVN'S RIGHTS THE USER RELEASES AND INDEMNIFIES BVN FROM AND AGAINST ALL LOSSES ARISING,


ISSUE	DATE	FOR
01	07/10/2021	SSDA ISSUE
02	14/10/2021	SSDA SUBMISSION


[illegible]

PROJECT MANAGER
WALKER CORPORATION
TEL 02 8273 9630

STATUS

LOCATION PLAN

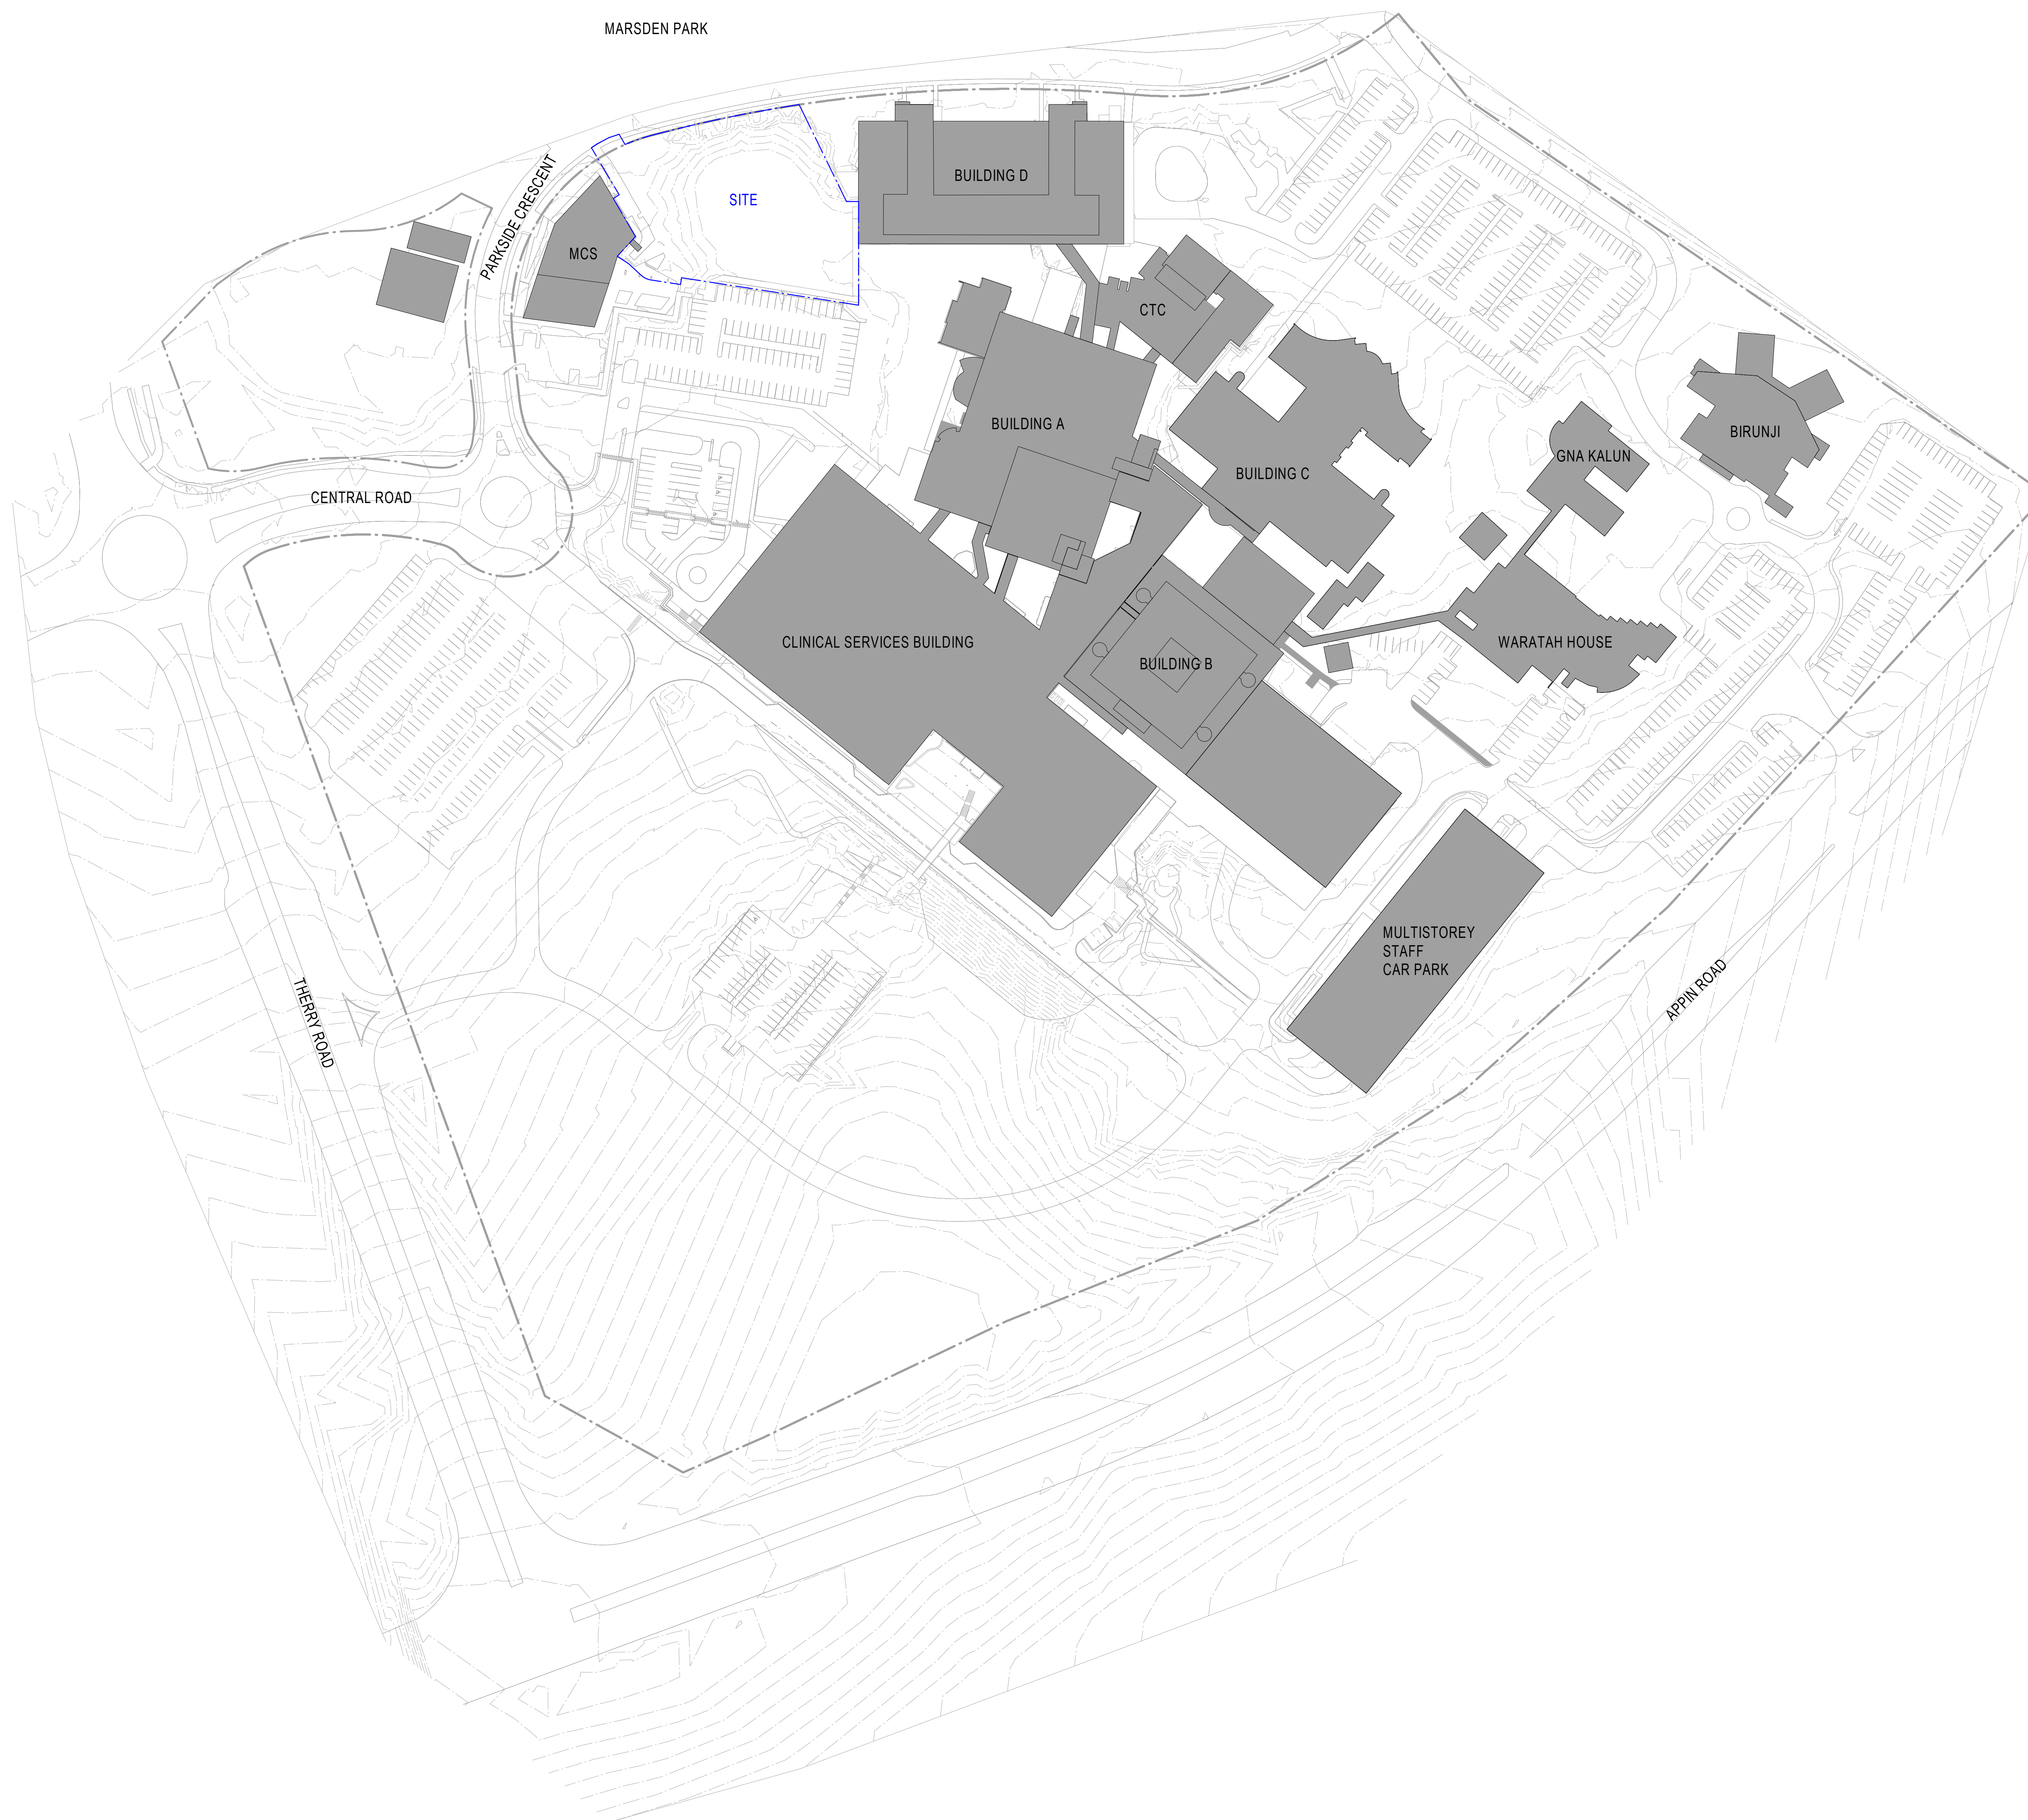

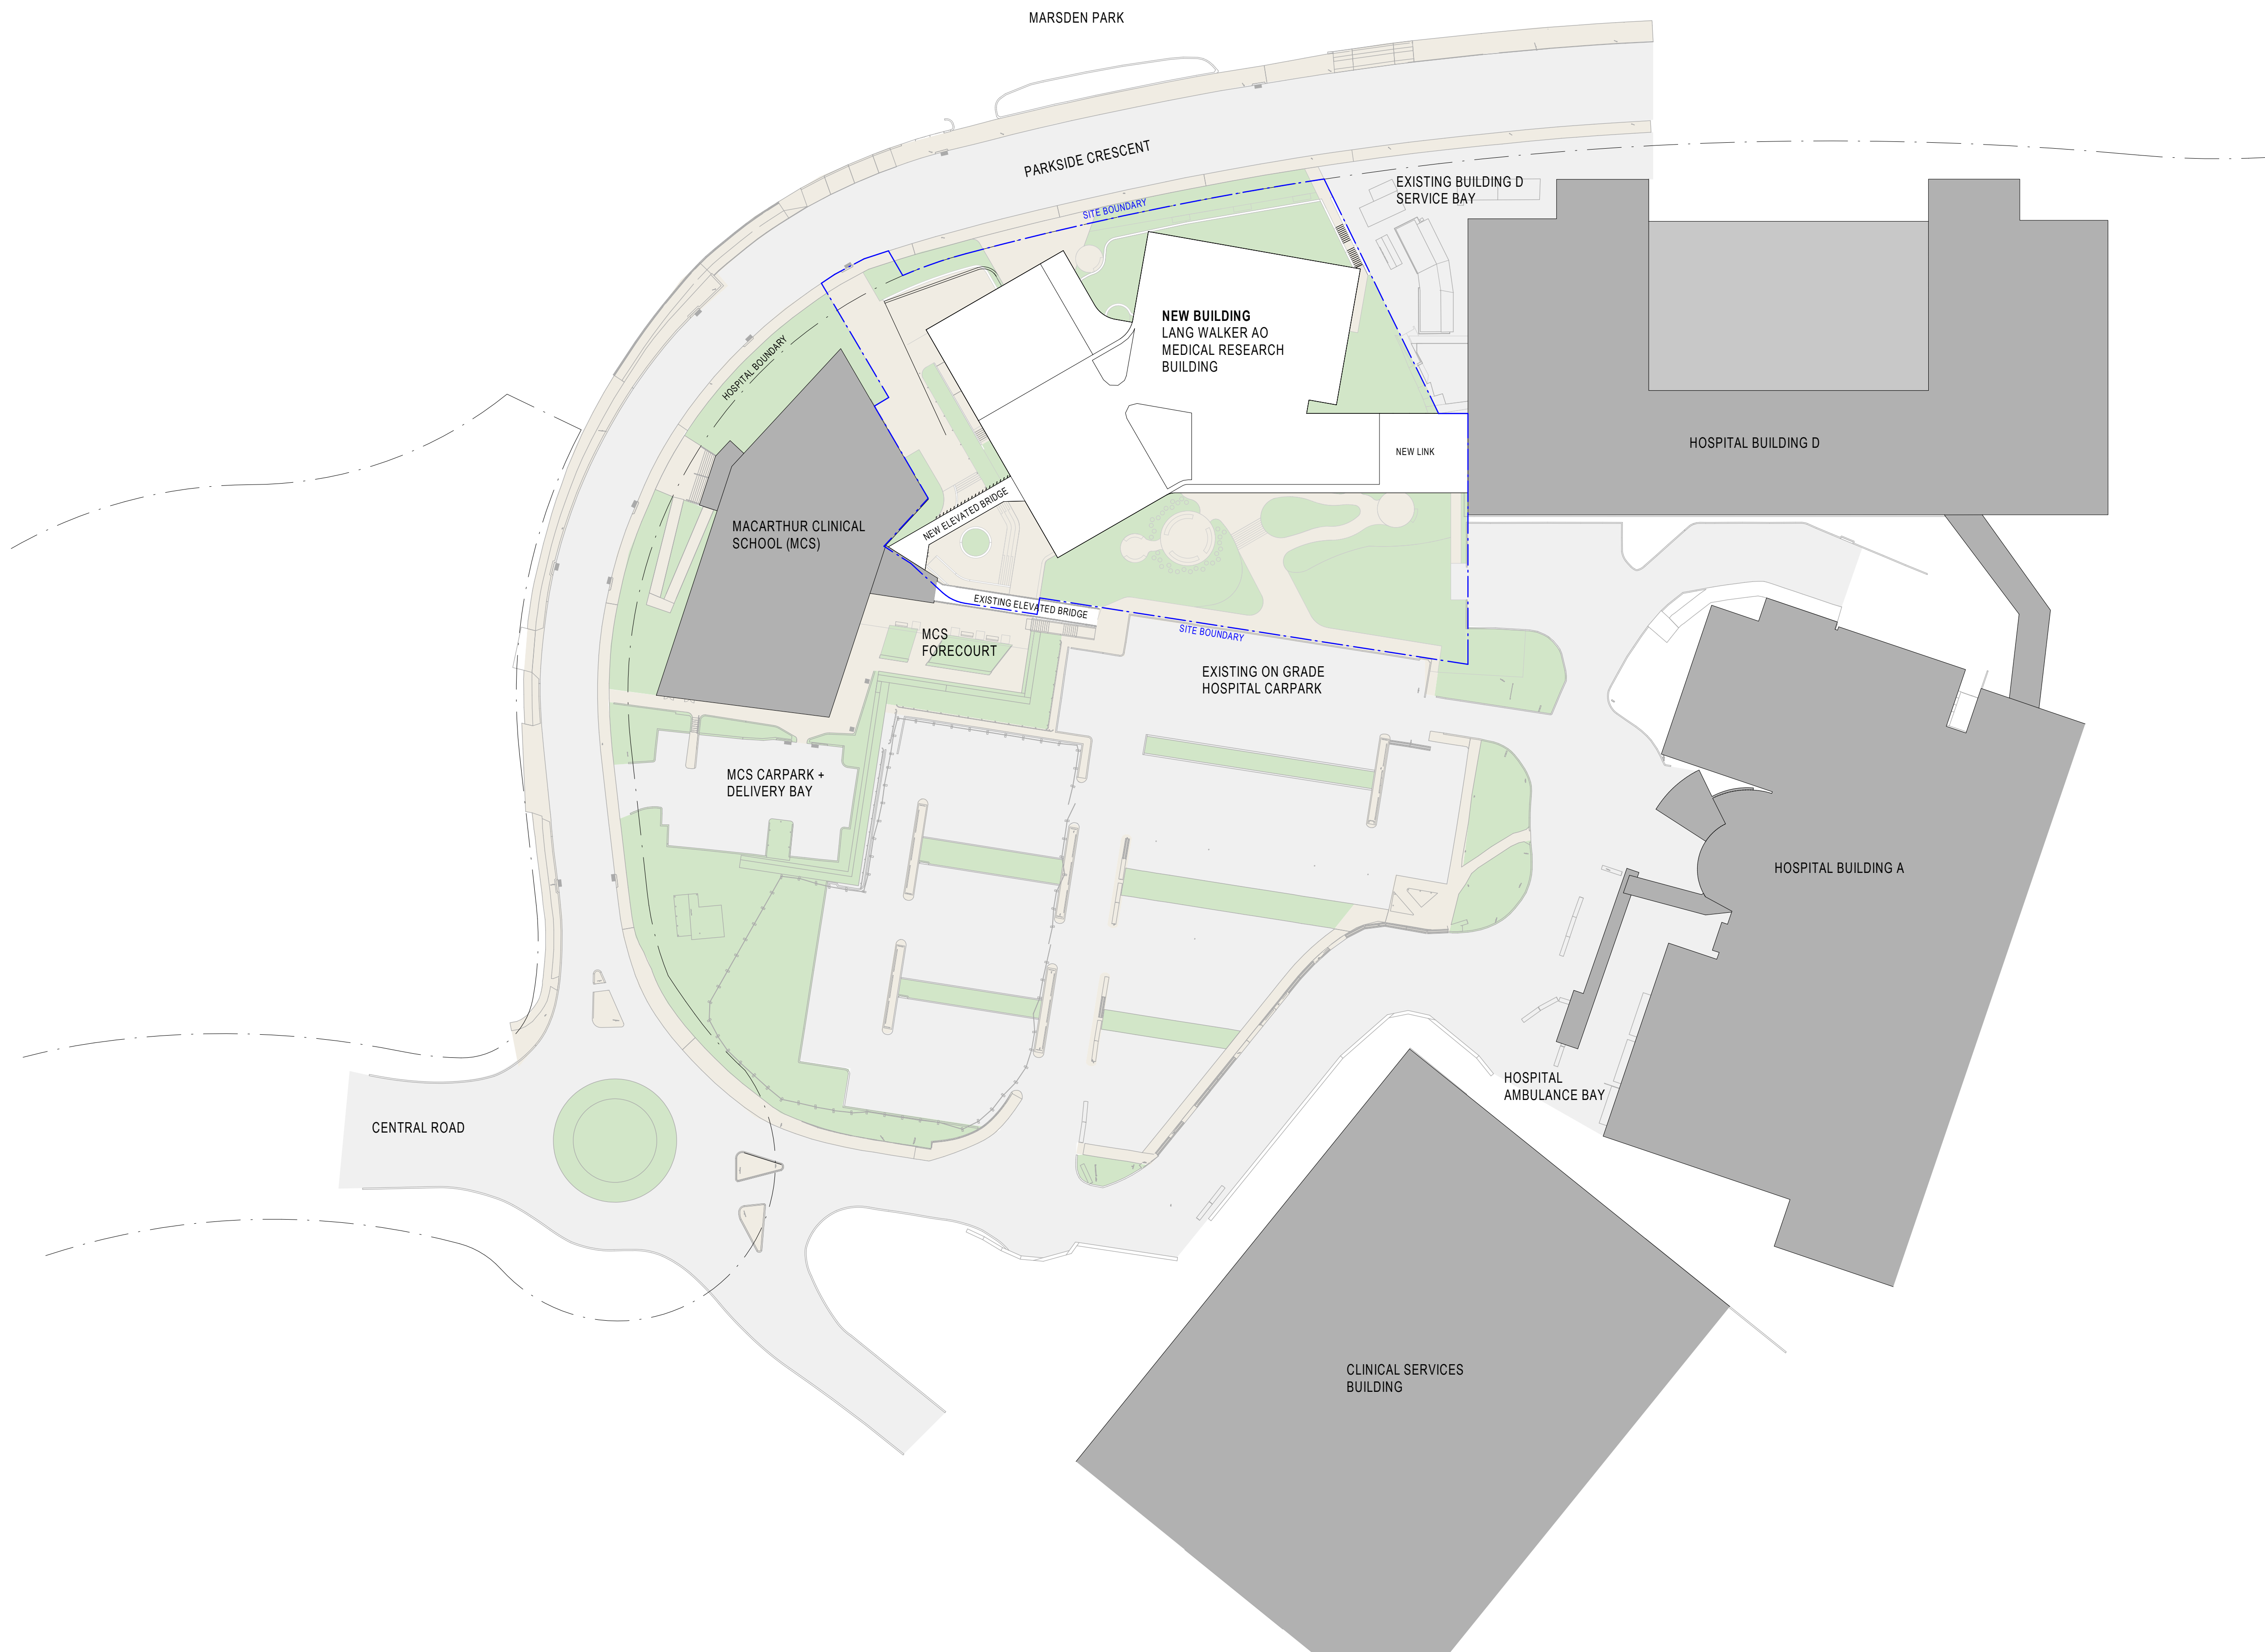

ARCHITECTS REGISTRATION BOARD /
NOMINATED ARCHITECTS

NBN
8308 ANNIECHOW TITCHENSKY
407 JAMES STREET
7115 ALAN ARDSON
103 MATTHEW BLAIR
1406 ESTHER TONGES
10447 ALEON BOND
10706 CATHERINE SWANER
Telephone +61 2 8297 7200
Facsimile +61 2 8297 7299
www.bvn.com.au

INTELLECTUAL PROPERTY
COPYRIGHT BVN ARCHITECTURE PTY LIMITED. UNLESS OTHERWISE
AGREED IN WRITING, ALL RIGHTS TO THIS DOCUMENT ARE SUBJECT TO
PAYMENT IN FULL OF ALL BVN CHARGES. THIS DOCUMENT MAY ONLY
BE USED FOR THE EXPRESS PURPOSES AND PROJECT FOR WHICH IT
HAS BEEN CREATED AND DELIVERED. AS NOTIFIED IN WRITING BY
BVN AND THE DOCUMENT MAY NOT BE OTHERWISE USED, OR COPIED,
ANY UNAUTHORIZED USE OF THIS DOCUMENT AT THE USER'S SOLE
RISK AND WITHOUT LIMITING BVN'S RIGHTS. THE USER RELEASES AND
INDEMNIFIES BVN FROM AND AGAINST ALL LOSS SO ARISING.

NOTE
CONTRACTOR TO CHECK AND VERIFY ALL DIMENSIONS ON SITE PRIOR
TO COMMENCEMENT OF WORK OR PREPARATION OF SHOP DRAWINGS.
DO NOT SCALE THIS DRAWING.

ISSUE	DATE	FOR
01	03/09/2021	SCHEMATIC DESIGN
02	07/10/2021	SSGA ISSUE
03	14/10/2021	SSGA SUBMISSION

CONSULTANT
TURF LANDSCAPE
TEL 02 8394 9990
CONSULTANT
LCI
TEL 02 9157 0570
CONSULTANT
TTW
TEL 02 9439 7288
CONSULTANT
PTC
TEL 02 8920 0800
CONSULTANT
GROUP DLA
TEL 02 8355 3160
CONSULTANT
WSP
M 0425 440 213
PROJECT MANAGER
WALKER CORPORATION
TEL 02 8273 9630







CLIENT
WESTERN SYDNEY UNIVERSITY
PROJECT
LANG WALKER AO MEDICAL
RESEARCH BUILDING -
MACARTHUR, CAMPBELLTOWN
BVN PROJECT NUMBER
2011004

DRAWING KEY

TRUE NORTH PROJECT NORTH
GRAPHIC SCALE
0 10000 20000
SCALE
1 : 500@B1
STATUS

FOR INFORMATION
DRAWING

PROPOSED SITE PLAN
AR-BVN-AR-10A
A00-003
ISSUE
03

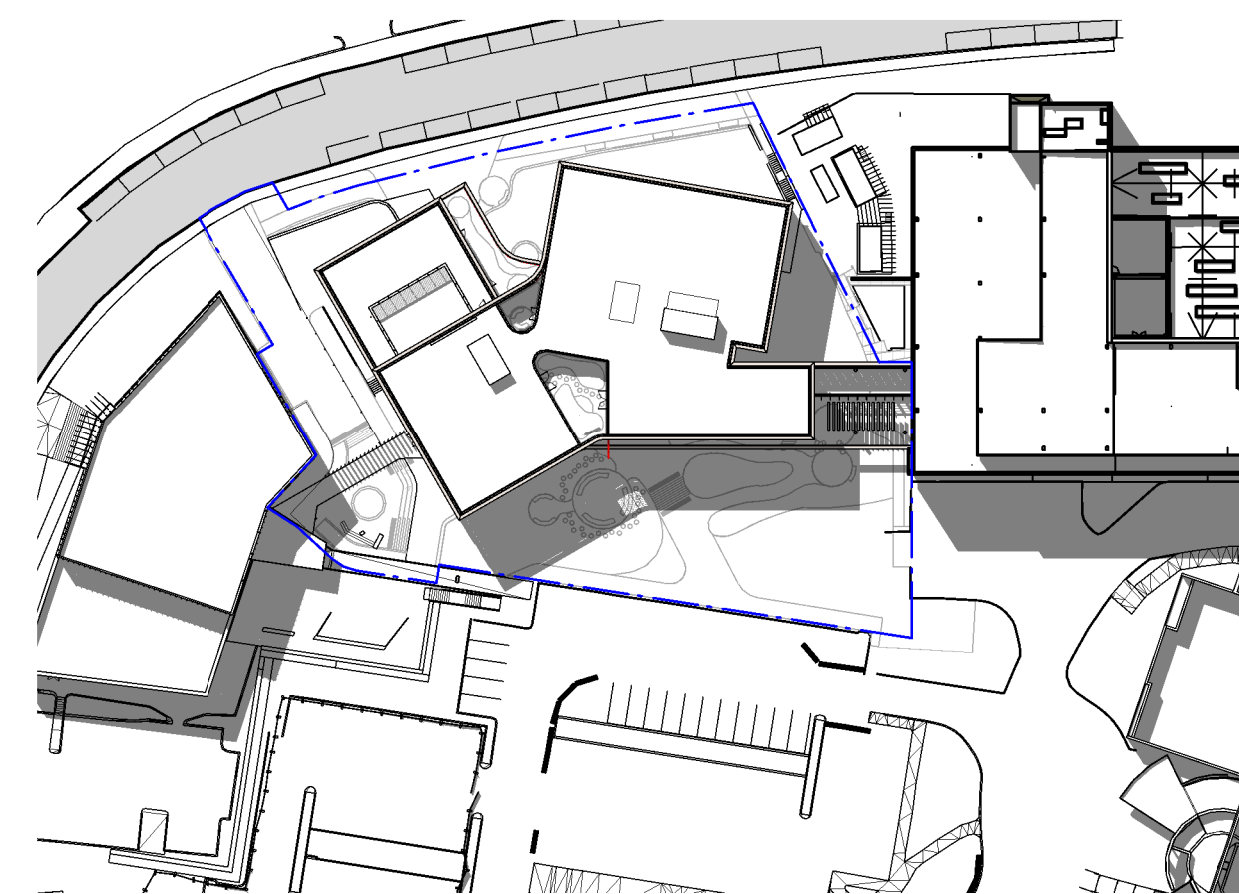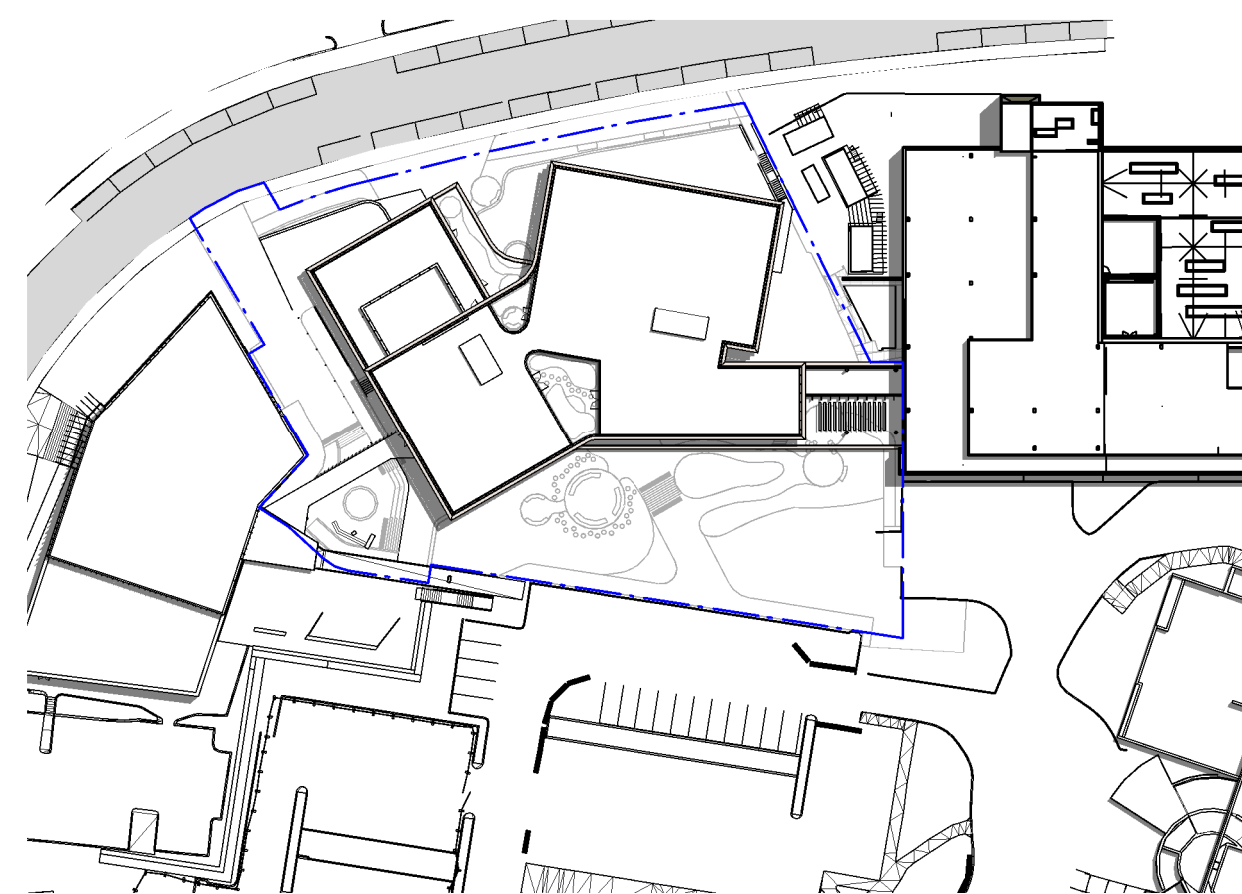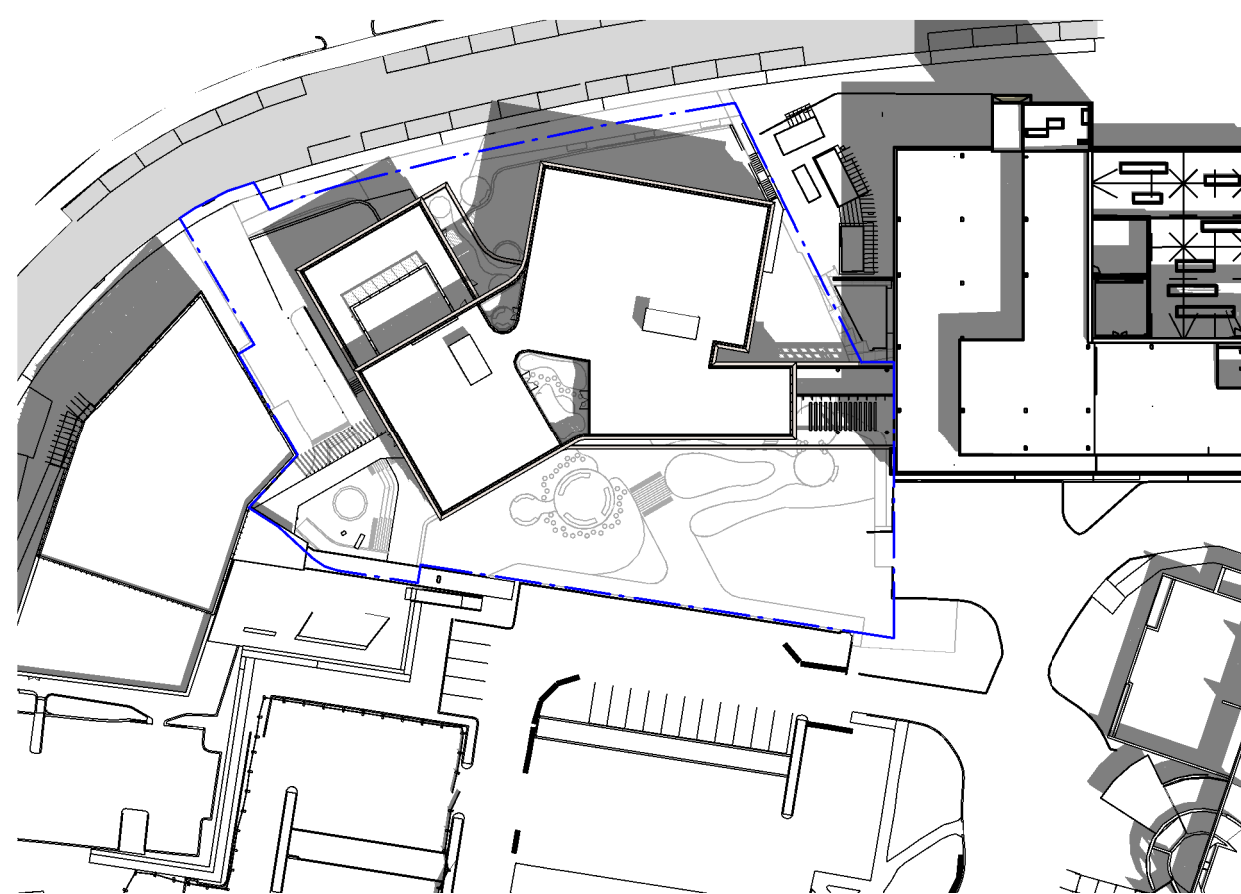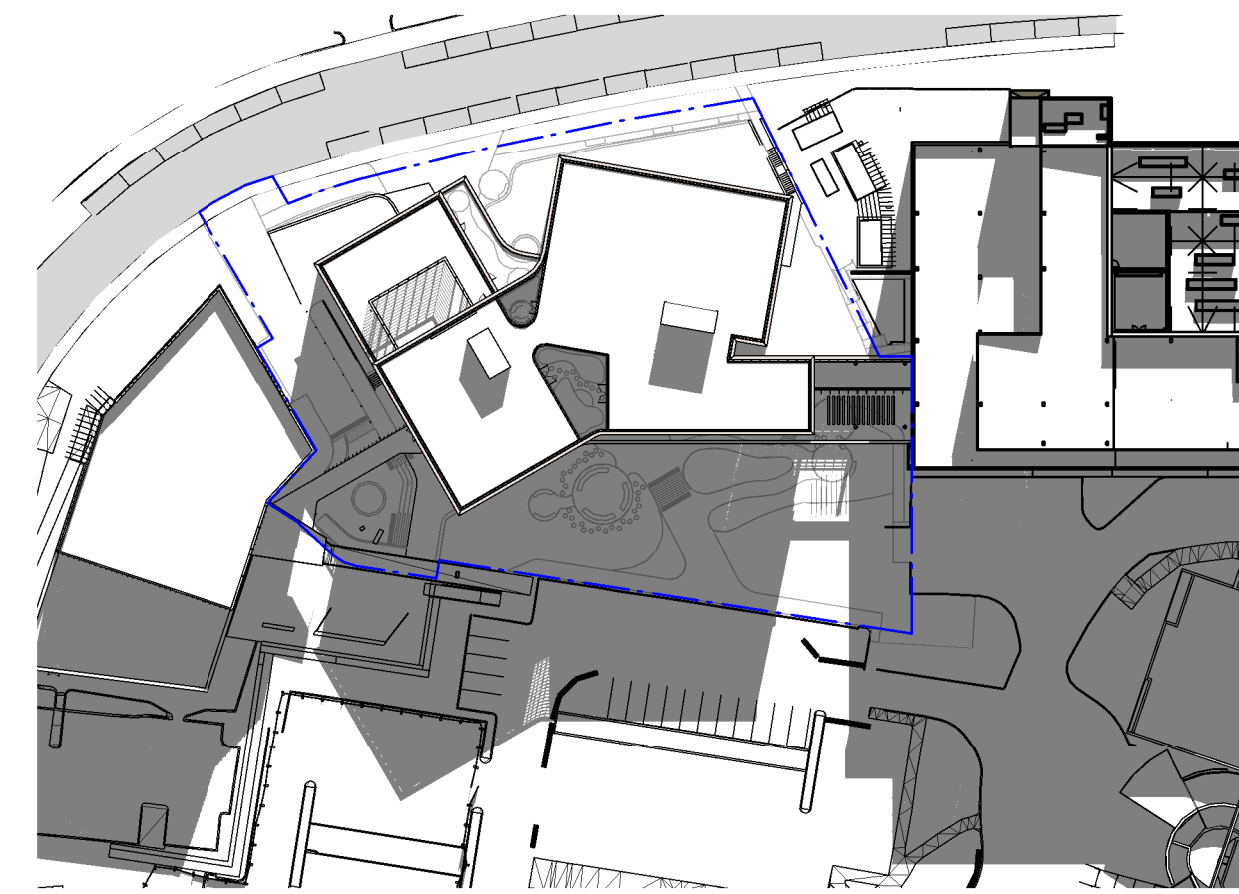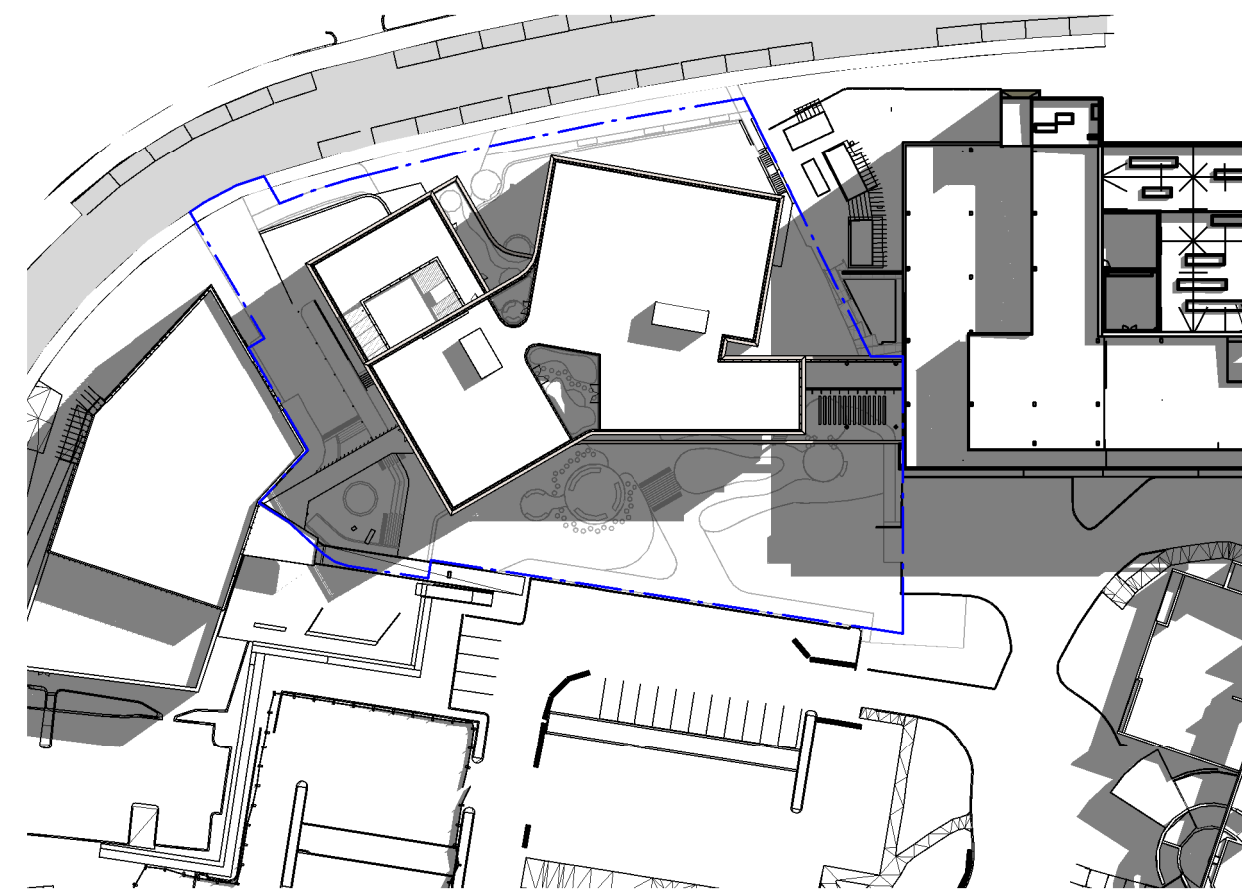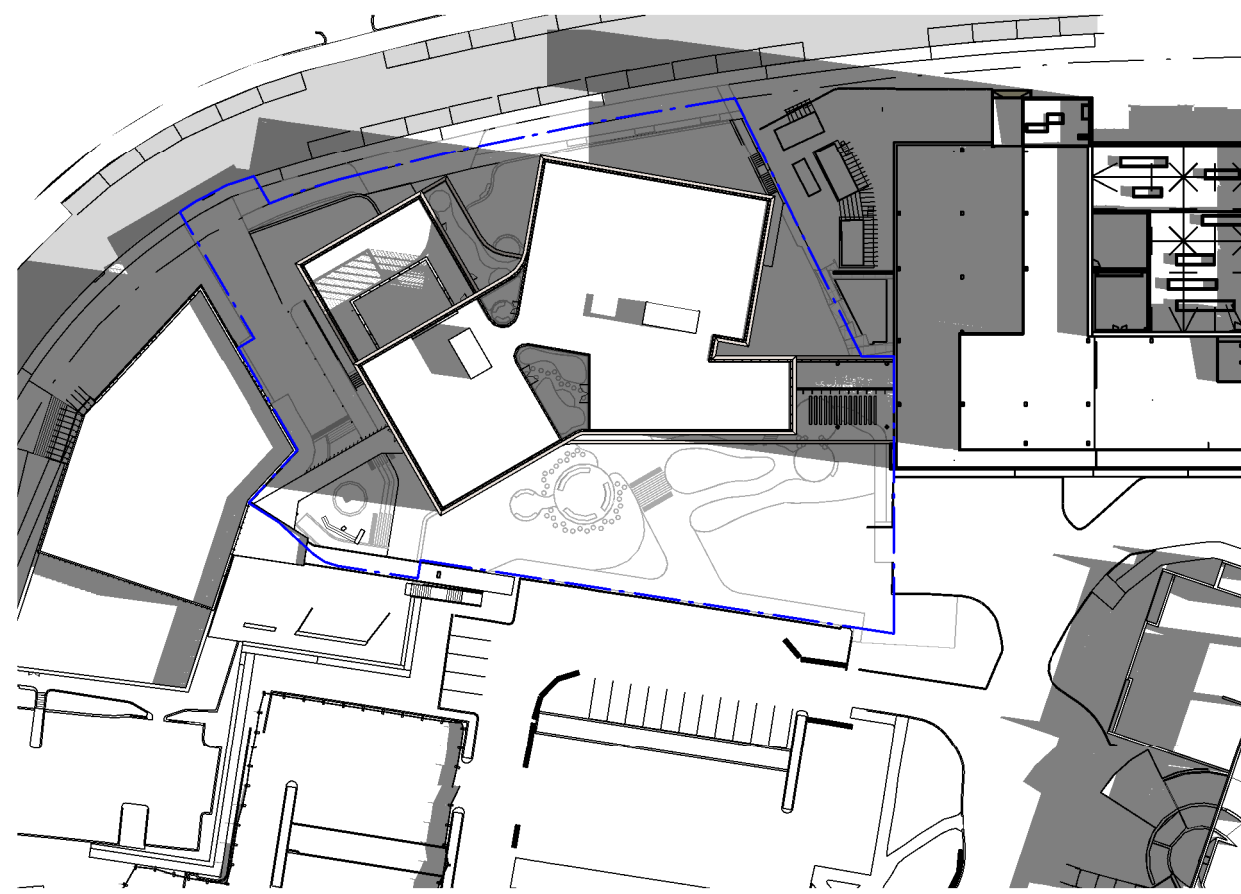



INTELLECTUAL PROPERTY

BYRIGHT BURN ARCHITECTURE PTY LIMITED, UNLESS OTHERWISE
RED IN WRITING, ALL RIGHTS TO THIS DOCUMENT ARE SUBJECT
YMENT IN FULL OF ALL BYN CHARGES. THIS DOCUMENT MAY ONLY
FOR THE EXPRESS PURPOSE AND PROJECT FOR WHICH IT
IS BEEN CREATED AND DELIVERED. AS NOTIFIED IN WRITING BY
BYN, THIS DOCUMENT MAY NOT BE, OTHERWISE USED, OR COPIED
UNAUTHORISED USE OF THIS DOCUMENT IS AT THE USER'S SOLE
AND WITHOUT LIMITING BYN'S RIGHTS TO THE USE, RELEASES AND
PENALTIES BYN FROM AGAINST ALL LOSS SO ARISING.

CONTRACTOR TO CHECK AND VERIFY ALL DIMENSIONS ON SITE PRIOR
COMMENCEMENT OF WORK OR PREPARATION OF SHOP DRAWINGS
NOT SCALE THIS DRAWING

SUE	DATE	FOR
1	03/09/2021	SCHEMATIC DESIGN
2	01/10/2021	PRE-SSDA ISSUE
3	07/10/2021	SSDA ISSUE
4	14/10/2021	SSDA SUBMISSION

CONSULTANT
SURF LANDSCAPE
TEL 02 8394 9990

CONSULTANT
CI
TEL 02 9157 0570

TW
EL 02 9439 7288

TEL 02 8920 0800

GROUP DLA
TEL 02 8355 3160
CONSULTANT

0425 440 213
PROJECT MANAGER
ALKER CORPORATION

EL 02 8273 9630

ESTERN SYDNEY UNIVERSITY

ANG WALKER AO MEDICAL
RESEARCH BUILDING -
ACARTHUR, CAMPBELLTOWN

PROJECT NUMBER
011004

DRAWING KEY

LIE NORTH	PROJECT NORTH
-----------	---------------

GRAPHIC SCALE

[illegible]

	0	1000	10000
SALE			

1808

FOR INFORMATION

GENERAL ARRANGEMENT

LAN - LEVEL LOWER
BOUND 00

ROUND 02

R-BVN-AR-11B

01-000	04
--------	----



- Shared Public
- Dry Research
- Clinical Research
- Research Assessment Zone
- Logistics and Support
- Travel
- Plant



INTELLECTUAL PROPERTY

ALL RIGHTS IN THE CONTENTS OF THIS DOCUMENT ARE RESERVED BY BWIN ARCHITECTURE PTY LIMITED. UNLESS OTHERWISE STATED, ALL RIGHTS IN THIS DOCUMENT ARE SUBJECT TO THE TERMS AND CONDITIONS OF THE BWIN ARCHITECTURE PTY LIMITED IN FULL. ALL BWIN CHARGES THIS DOCUMENT MAY ONLY BE USED FOR THE EXPRESS PURPOSE AND PROJECT FOR WHICH IT WAS CREATED AND DELIVERED. AS NOTIFIED IN WRITING BY BWIN AND THIS DOCUMENT MAY NOT BE OTHERWISE USED, OR COPIED OR UNAUTHORISED USE OF THIS DOCUMENT IS AT THE USER'S SOLE RISK AND WITHOUT LIMITING BWIN'S RIGHTS THE USER RELEASES AND AGREES TO HOLD BWIN HARMLESS FROM AND AGAINST ALL LOSS SO ARISING.

CONTRACTOR TO CHECK AND VERIFY ALL DIMENSIONS ON SITE PRIOR
COMMENCEMENT OF WORK OR PREPARATION OF SHOP DRAWINGS
NOT SCALE THIS DRAWING

SUE	DATE	FOR
1	03/09/2021	SCHEMATIC DESIGN
2	01/10/2021	PRE-SSDA ISSUE
3	07/10/2021	SSDA ISSUE
4	14/10/2021	SSDA SUBMISSION

CONSULTANT
SURF LANDSCAPE
TEL 02 8394 9990

CONSULTANT
CI
TEL 02 9157 0570

CONSULTANT
TW
TEL 02 9439 7288

CONSULTANT
TC
TEL 02 8920 0800

CONSULTANT
GROUP DLA
TEL 02 8355 3160

CONSULTANT
SP
0425 440 213

PROJECT MANAGER
ALKER CORPORATION
TEL 02 8273 9630

ESTERN SYDNEY UNIVERSITY

PROJECT
 LANG WALKER AO MEDICAL
 RESEARCH BUILDING -
 ACARTHUR, CAMPBELLTOWN

PROJECT NUMBER
011004

DRAWING KEY

UE NORTH	PROJECT NORTH
----------	---------------

GRAPHIC SCALE

A step function graph with the x-axis labeled from 0 to 10000. The function starts at 0, steps up to 1 at x=0, steps down to 0 at x=1000, steps up to 1 at x=2000, steps down to 0 at x=3000, and steps up to 1 at x=4000, remaining at 1 until x=10000.

200@B1
ATUS

FOR INFORMATION

DRAWING

GENERAL ARRANGEMENT
LAN - LEVEL LOWER
ROUND 01

R-BVN-AR-11B 02-000	ISSUE 04
------------------------	-------------





- Shared Public
- Dry Research
- Clinical Research
- Research Assessment Zone
- Logistics and Support
- Travel
- Plant



ARCHITECTS REGISTRATION BOARD /
NOMINATED ARCHITECTS

NBR	8398 ANNETTECHUA TITCHENSKY	8397 MEL LOGAN
NBR	4457 JAMES BRIDGE	2708 BRIAN CHOWMAN
NBR	7115 ALAN ARDSON	1955 MARK GRIMMER
NBR	1353 NATHAN BLAIR	1835 DAVID KELLY
NBR	7101 PHILIP ROSSINGTON	3860 KEVIN CORRIEN
NBR	1447 AILEEN BOWEN	
NBR	1075 CATHY BOWEN	

Telephone +61 2 8297 7200
Facsimile +61 2 8297 7299
www.bvn.com.au

INTELLECTUAL PROPERTY
AGREED IN WRITING: ALL RIGHTS TO THE DOCUMENT ARE SUBJECT TO
PAYMENT IN FULL OF ALL BIVN CHARGES. THE DOCUMENT MAY ONLY
BE USED FOR THE PURPOSES SPECIFIED AND PROCEEDS FROM ANY SALE
HAB BEEN CREATED AND DELIVERED AS NOTIFIED IN WRITING BY
BIVN AND THE DOCUMENT MAY NOT BE REPRODUCED, COPIED, OR
ANY UNAUTHORIZED USE OF THIS DOCUMENT AT THE USER'S RISK
AND WITHOUT LIMITING BIVN'S RIGHTS TO THE USER'S RISK AND
INDENIFY BIVN FROM AND AGAINST ALL LOSSES ARISING.

NOTE
CONTRACTOR TO CHECK AND VERIFY ALL DIMENSIONS ON SITE PRIOR
TO COMMENCEMENT OF WORK OR PREPARATION OF SHOP DRAWINGS.
DO NOT SCALE THIS DRAWING.

ISSUE	DATE	FOR
01	03/09/2021	SCHEMATIC DESIGN
02	01/10/2021	PRE-SSA ISSUE
03	07/10/2021	SSA ISSUE
04	14/10/2021	SSA SUBMISSION

CONSULTANT
TURF LANDSCAPE
TEL 02 8394 9990

CONSULTANT
LCI
TEL 02 9157 0570

CONSULTANT
TTW
TEL 02 9439 7288

CONSULTANT
PTC
TEL 02 8920 0800

CONSULTANT
GROUP DLA
TEL 02 8355 3160

CONSULTANT
WSP
M 0425 440 213


PROJECT MANAGER
WALKER CORPORATION
TEL 02 8273 9630

CLIENT
WESTERN SYDNEY UNIVERSITY

PROJECT
LANG WALKER AO MEDICAL
RESEARCH BUILDING -
MACARTHUR, CAMPBELLTOWN

BVN PROJECT NUMBER
2011004

DRAWING KEY

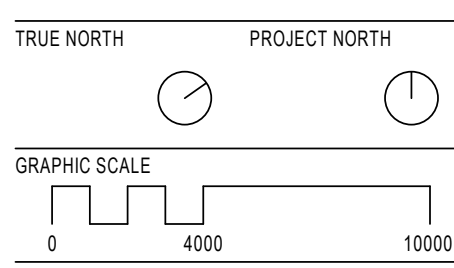

FOR INFORMATION
DRAWING

GENERAL ARRANGEMENT
PLAN - LEVEL 00

AR-BVN-AR-11B
L00-000

ISSUE
04

INTELLECTUAL PROPERTY

COPYRIGHT BVM ARCHITECTURE PTY LIMITED. UNLESS OTHERWISE AGREED IN WRITING ALL RIGHTS TO THIS DOCUMENT ARE SUBJECT TO PAYMENT IN FULL OF ALL BVM CHARGES. THIS DOCUMENT MAY ONLY BE USED FOR THE EXPRESS PURPOSE AND PROJECT FOR WHICH IT HAS BEEN CREATED AND DELIVERED. AS NOTED IN WRITING BY BVM AND THIS DOCUMENT MAY NOT BE OTHERWISE USED, OR COPIED ANY UNAUTHORISED USE OF THIS DOCUMENT IS AT THE USER'S SOLE RISK AND WITHOUT LIMITING BVM'S RIGHTS THE USER RELEASES AND INDEMNIFIES BVM FROM AND AGAINST ALL LOSSES ARISING.

NOTE
CONTRACTOR TO CHECK AND VERIFY ALL DIMENSIONS ON SITE PRIOR
TO COMMENCEMENT OF WORK OR PREPARATION OF SHOP DRAWINGS
DO NOT SCALE THIS DRAWING

ISSUE	DATE	FOR
01	03/09/2021	SCHEMATIC DESIGN
02	01/10/2021	PRE-SSDA ISSUE
03	07/10/2021	SSDA ISSUE
04	14/10/2021	SSDA SUBMISSION

CONSULTANT
TURF LANDSCAPE
TEL 02 8204 0000

CONSULTANT
LCI
TEL 03 0157 0570

CONSULTANT
TTW
TEL 03 0430 7288

CONSULTANT
PTC
TEL 02 8920 0800

CONSULTANT
GROUP DLA
TEL 02 8355 3160

CONSULTANT
WSP
M 0425 440 213

PROJECT MANAGER
WALKER CORPORATION
TEL 02 8273 9630

CLIENT
WESTERN SYDNEY UNIVERSITY

PROJECT
LANG WALKER AO MEDICAL
RESEARCH BUILDING -
MACARTHUR, CAMPBELLTOWN

BVN PROJECT NUMBER

2011004

DRAWING KEY

TRUE NORTH	PROJECT NORTH
------------	---------------

☐

GRAPHIC SCALE

0 4000
SCALE

1:200@B1
STATUS

FOR INFORMATION

FOR INFORMATION

DRAWING

GENERAL ARRANGEMENT

PLAN - LEVEL 01

AD RVN AD 11B ISSU

AR-BVN-AR-TTB	
L01-000	0

1000	500	100	50	10	5	1
------	-----	-----	----	----	---	---



- Shared Public
- Dry Research
- Clinical Research
- Research Assessment Zone
- Logistics and Support
- Travel
- Plant

GENERAL ARRANGEMENT
PLAN - LEVEL 01

AR-BVN-AR-11B	ISSUE
101-000	0

1000	500	100	50	10	5	1
------	-----	-----	----	----	---	---



- Shared Public
- Dry Research
- Clinical Research
- Research Assessment Zone
- Logistics and Support
- Travel
- Plant


INTELLECTUAL PROPERTY
COPYRIGHT BVN ARCHITECTURE PTY LIMITED. UNLESS OTHERWISE
AGREED IN WRITING, ALL RIGHTS TO THIS DOCUMENT ARE RESERVED. IT IS
FORWARDED TO THE USER'S ATTENTION THAT THE DOCUMENT MAY ONLY
BE USED FOR THE PURPOSES SPECIFIED AND PROCEEDING FROM THE USER
HAS BEEN CREATED AND DELIVERED AS NOTIFIED IN WRITING BY
BVN AND THE DOCUMENT MAY NOT BE REPRODUCED, COPIED, OR
ANY UNAUTHORIZED USE OF THIS DOCUMENT AT THE USER'S RISK
AND WITHOUT LIMITING BVN'S RIGHTS TO THE USER'S RISK AND
INDEMNIFY BVN FROM AND AGAINST ALL LOSSES ARISING.

NOTE
CONTRACTOR TO CHECK AND VERIFY ALL DIMENSIONS ON SITE PRIOR
TO COMMENCEMENT OF WORK OR PREPARATION OF SHOP DRAWINGS
DO NOT SCALE THE DRAWING

ISSUE	DATE	FOR
01	03/09/2021	SCHEMATIC DESIGN
02	01/10/2021	PRE-SSA ISSUE
03	07/10/2021	SSA ISSUE
04	14/10/2021	SSA SUBMISSION

CONSULTANT
TURF LANDSCAPE
TEL 02 8394 9990
CONSULTANT
LCI
TEL 02 9157 0570
CONSULTANT
TTW
TEL 02 9439 7288
CONSULTANT
PTC
TEL 02 8920 0800
CONSULTANT
GROUP DLA
TEL 02 8355 3160
CONSULTANT
WSP
M 0425 440 213
PROJECT MANAGER
WALKER CORPORATION
TEL 02 8273 9630

CLIENT
WESTERN SYDNEY UNIVERSITY
PROJECT
LANG WALKER AO MEDICAL
RESEARCH BUILDING -
MACARTHUR, CAMPBELLTOWN
BVN PROJECT NUMBER
2011004
DRAWING KEY

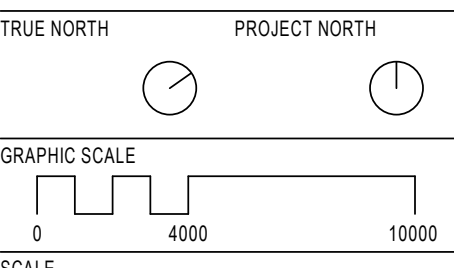

1: 200@B1
STATUS
FOR INFORMATION
DRAWING

GENERAL ARRANGEMENT
PLAN - LEVEL 02

AR-BVN-AR-11B
L02-000
ISSUE
04



ARCHITECTS REGISTRATION BOARD /
NOMINATED ARCHITECTS

NBN
8308 ANNIECHOW TITCHENSKI
4577 JAMES STREET
7115 ALAN ARDSON
1333 MATTHEW BLAIR
7131 PHILIP RIDGEMAN
7426 FRED TONGES
10447 ALEON BOUNDS
10756 CARLENE BUNNEN
Telephone +61 2 8297 7200
Facsimile +61 2 8297 7299
www.bvn.com.au

INTELLECTUAL PROPERTY

Copyright BVN Architecture Pty Limited. Unless otherwise
agreed in writing, all rights to this document are subject to
payment in full of all BVN charges. This document may only
be used for the purposes specified and no part of it may be
reproduced or transmitted in any form or by any means
electronic, mechanical, photocopying, recording, or by
any information storage and retrieval system, without
prior written permission from BVN Architecture Pty Limited.
Any unauthorised use of this document at the user's sole
risk and without limiting BVN's rights, the user releases and
indemnifies BVN from and against all loss so arising.

NOTE

Contractor to check and verify all dimensions on site prior
to commencement of work or preparation of shop drawings.
Do not scale the drawing.

ISSUE	DATE	FOR
01	03/09/2021	SCHEMATIC DESIGN
02	01/10/2021	PRE-SSA ISSUE
03	07/10/2021	SSA ISSUE
04	14/10/2021	SSA SUBMISSION

CONSULTANT

TURF LANDSCAPE

TEL 02 8394 9990

CONSULTANT

LCI

TEL 02 9157 0570

CONSULTANT

TTW

TEL 02 9439 7288

CONSULTANT

PTC

TEL 02 8920 0800

CONSULTANT

GROUP DLA

TEL 02 8355 3160

CONSULTANT

WSP

M 0425 440 213

PROJECT MANAGER

WALKER CORPORATION

TEL 02 8273 9630

CLIENT

WESTERN SYDNEY UNIVERSITY

PROJECT

LANG WALKER AO MEDICAL
RESEARCH BUILDING -
MACARTHUR, CAMPBELLTOWN

BVN PROJECT NUMBER


2011004

DRAWING KEY

TRUE NORTH PROJECT NORTH



GRAPHIC SCALE

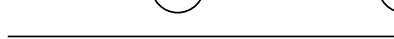

SCALE

1 : 200@B1

STATUS

FOR INFORMATION

DRAWING


GENERAL ARRANGEMENT
PLAN - LEVEL ROOF

AR-BVN-AR-11B

L03-000

ISSUE

04

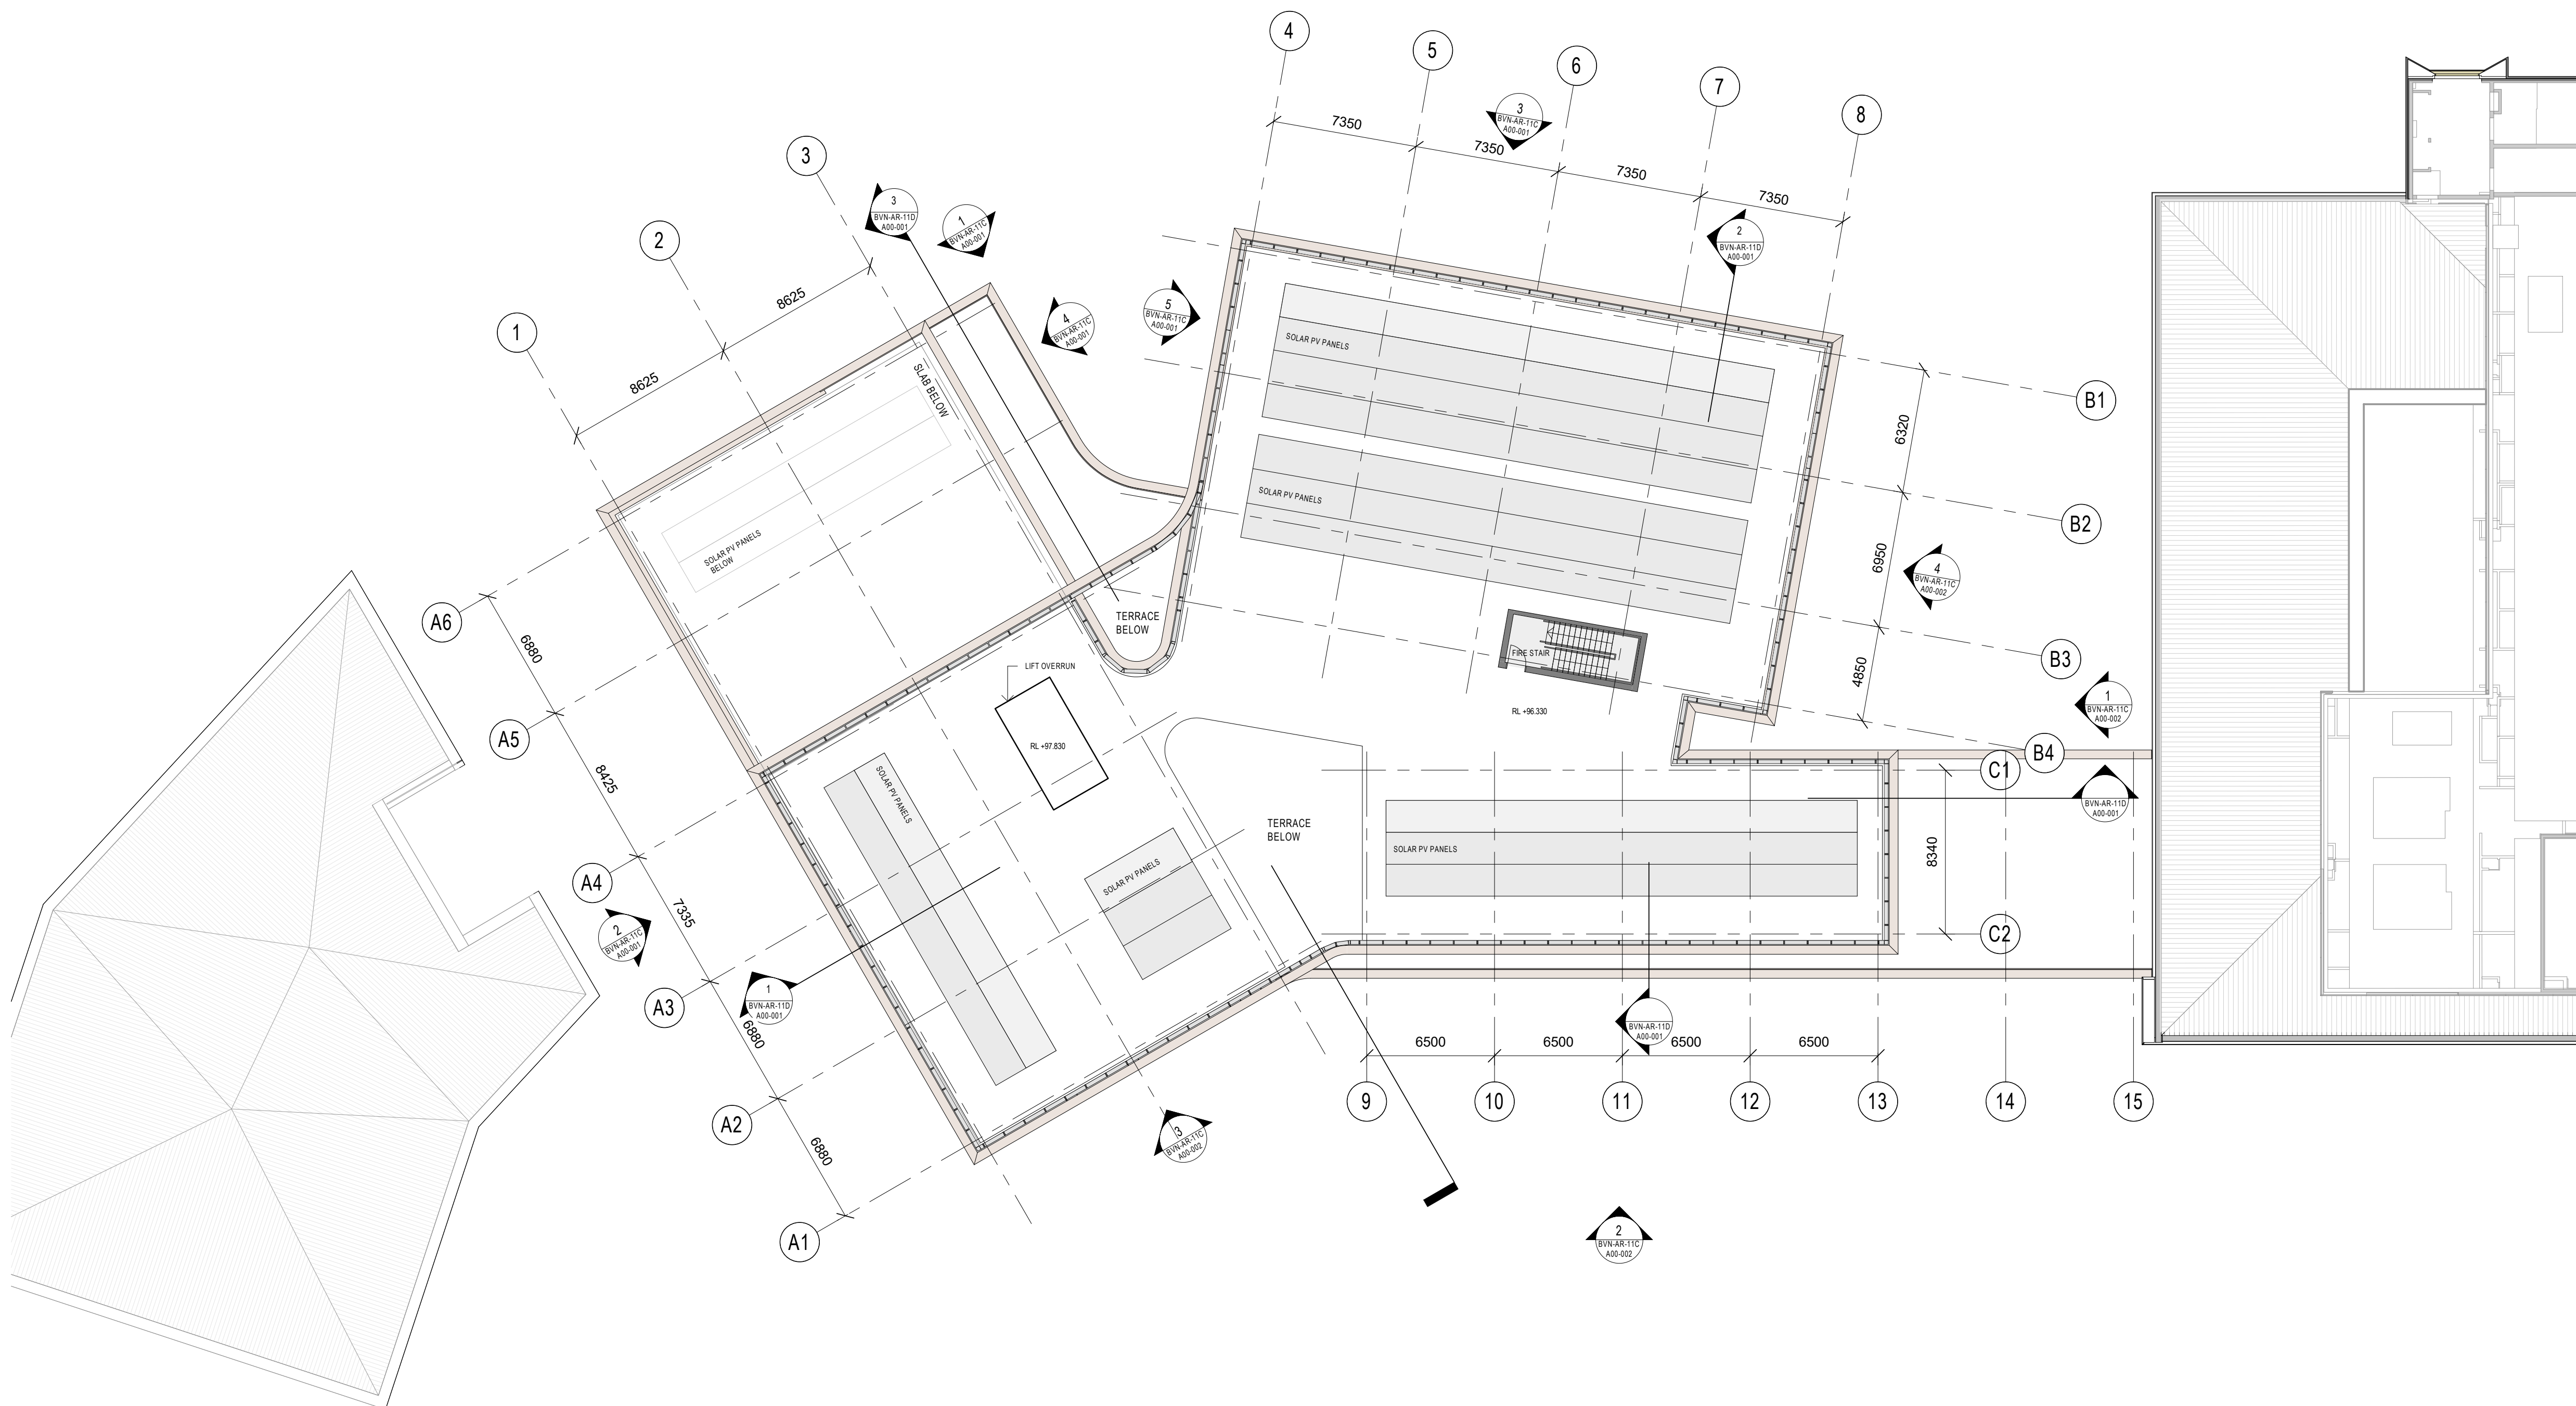



GENERAL NOTES

ALLOW FOR OPERABLE LOUVRED FACADES TO MIXED MODE VENTILATED AREAS

COLOURS NOT SHOWN ON ELEVATIONS

PLANT LOUVRES – EXTENT TBC

WINDOW LOCATIONS AND SHADING SUBJECT TO AMENDMENT ACCORDING TO JV3 ANALYSIS

INSULANT	
URF LANDSCAPE	
EL 02 8394 9990	
INSULANT	
CI	
EL 02 9157 0570	
INSULANT	
TW	
EL 02 9439 7288	
INSULANT	
TC	
EL 02 8920 0800	
INSULANT	
ROUP DLA	
EL 02 8355 3160	
INSULANT	
SP	
0425 440 213	
OBJECT MANAGER	
ALKER CORPORATION	
0423 9630	

BUILDING - ELEVATIONS	
R-BVN-AR-11C 00-002	ISSUE 03



INTELLECTUAL PROPERTY

© BRYANT BVM ARCHITECTURE PTY LIMITED. UNLESS OTHERWISE
STATED IN WRITING ALL RIGHTS TO THIS DOCUMENT ARE SUBJECT TO
THE FOLLOWING: THIS DOCUMENT IS THE PROPERTY OF BVM ARCHITECTURE
PTY LIMITED AND IS LOANED TO YOU. IT IS TO BE USED ONLY FOR THE
PURPOSES SPECIFIED IN THE COVER SHEET AND IS NOT TO BE REPRODUCED,
COPIED, OR TRANSMITTED IN ANY FORM OR BY ANY MEANS, ELECTRONIC
OR MECHANICAL, INCLUDING PHOTOCOPYING, RECORDING, OR BY ANY
INFORMATION STORAGE AND RETRIEVAL SYSTEM, WITHOUT THE WRITTEN
PERMISSION OF BVM ARCHITECTURE PTY LIMITED. ANY UNAUTHORIZED
USE OF THIS DOCUMENT IS AT THE USER'S SOLE RISK AND WITHOUT
LIMITING BVM'S RIGHTS THE USER RELEASES AND AGREES TO HOLD
BVM ARCHITECTURE PTY LIMITED HARMLESS FROM AND AGAINST ALL LOSS
SO ARISING.

CONTRACTOR TO CHECK AND VERIFY ALL DIMENSIONS ON SITE PRIOR
COMMENCEMENT OF WORK OR PREPARATION OF SHOP DRAWINGS.
NOT SCALE THIS DRAWING

SUE	DATE	FOR
	03/09/2021	SCHEMATIC DESIGN
	01/10/2021	PRE-SSDA ISSUE
	07/10/2021	SSDA ISSUE
	14/10/2021	SSDA SUBMISSION

CONSULTANT	
URF LANDSCAPE	
EL 02 8394 9990	
CONSULTANT	
CI	
EL 02 9157 0570	
CONSULTANT	
TW	
EL 02 9439 7288	
CONSULTANT	
TC	
EL 02 8920 0800	
CONSULTANT	
GROUP DLA	
EL 02 8355 3160	
CONSULTANT	
SP	
0425 440 213	
OBJECT MANAGER	
ALKER CORPORATION	
0423 9633 9630	

IENT
ESTERN SYDNEY UNIVERSITY
JECT
ANG WALKER AO MEDICAL
RESEARCH BUILDING -
ACARTHUR, CAMPBELLTOWN
N PROJECT NUMBER
111004
AWING KEY

GRAPHIC SCALE



0 4000 10000

SCALE


FOR INFORMATION

DRAWING

BUILDING - SECTIONS	
R-BVN-AR-11D 00-001	ISSUE 04

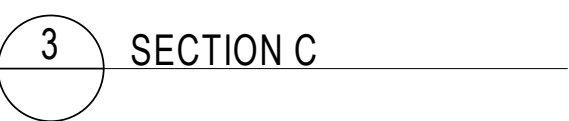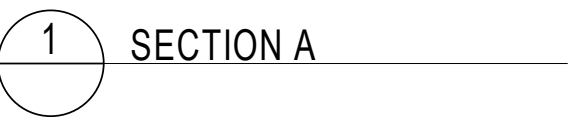

- Shared Public
- Dry Research
- Clinical Research
- Research Assessment Zone
- Logistics and Support
- Travel
- Plant

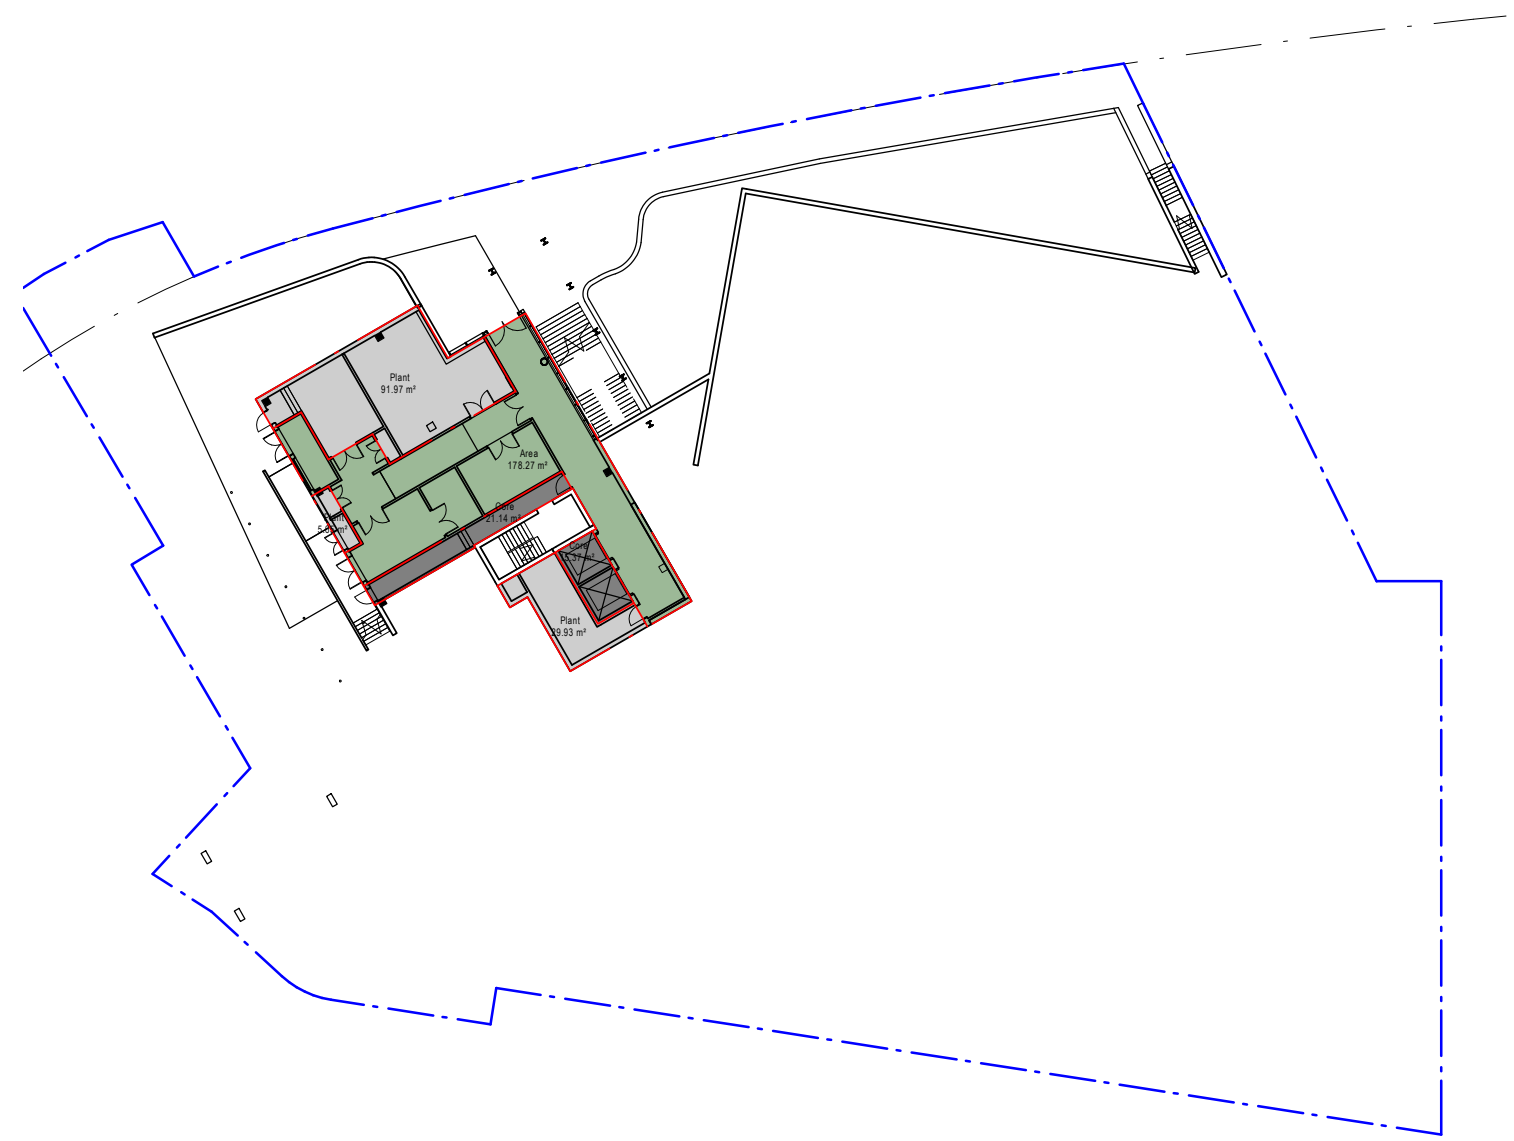

1 LOWER GROUND 02



2 LOWER GROUND 01




3 LEVEL 00



4 LEVEL 01



5 LEVEL 02

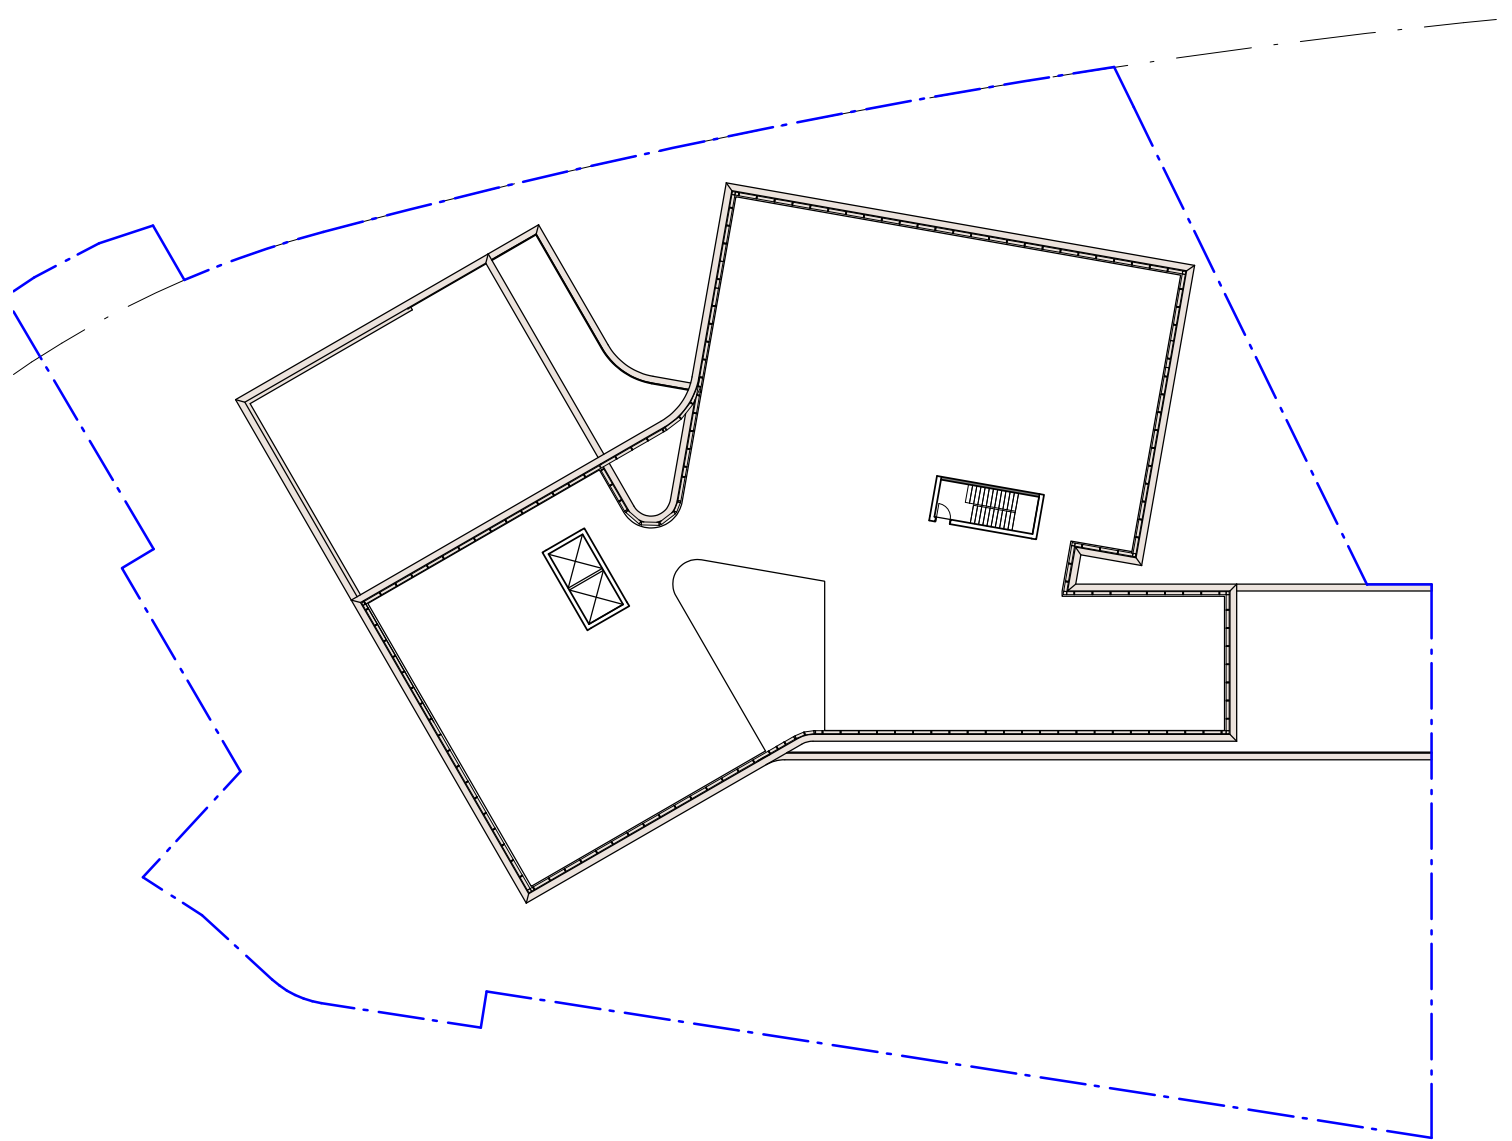

6 ROOF LEVEL

Area Schedule (GFA) By Level		
Level	Name	Area
Not Placed	Travel BOH	Not Placed
Not Placed	Plant	Not Placed
Not Placed	Plant	Not Placed
Not Placed	Plant	Not Placed
		0.00 m²
LOWER GROUND 02	Plant	91.97 m²
LOWER GROUND 02	Core	15.37 m²
LOWER GROUND 02	Area	178.27 m²
LOWER GROUND 02	Plant	5.65 m²
LOWER GROUND 02	Core	21.14 m²
LOWER GROUND 02	Plant	29.93 m²
		342.34 m²
LOWER GROUND 01	Core	30.38 m²
LOWER GROUND 01	Plant	411.63 m²
LOWER GROUND 01	Area	700.14 m²
LOWER GROUND 01	Area	51.89 m²
		1194.05 m²
LEVEL 00	Plant	17.48 m²
LEVEL 00	Area	1432.60 m²
		1450.08 m²
LEVEL 01	Area	1532.51 m²
LEVEL 01	Plant	17.48 m²
		1550.00 m²
LEVEL 02	Plant	17.48 m²
LEVEL 02	Plant	266.93 m²
LEVEL 02	Area	968.38 m²
		1252.80 m²
Grand total: 21		5789.26 m²

- 11-40%
- Area
- Core
- Plant
- Travel
- Travel BOH
- Travel FOH



ARCHITECTS REGISTRATION BOARD /
NOMINATED ARCHITECTS

NBN
8309 ANNTECHOW TICHONSKIY
4877 JAMES DROGE
7115 ALAN ADSTON
1030 MATTHEW BLAIR
7101 PHILIP RIDGINGTON
7426 EILEEN TONGES
10447 ALEON BONDOS
10706 CATHERINE SWINER

8017 MEL LOGAN
2700 BRIAN DOWDAN
1055 MARK GRIMMER
1030 DAVID KELLY
3860 KEVIN CORRIEN

Telephone +61 2 8297 7200
Facsimile +61 2 8297 7299
www.bvn.com.au

INTELLECTUAL PROPERTY

Copyright BVN Architecture Pty Limited. Unless otherwise
agreed in writing, all rights to this document are subject to
payment in full of all BVN charges. This document may only
be used for the purposes specified and project for which it
has been created and delivered. As notified in writing by
BVN and the document may not be otherwise used, copied,
any unauthorised use of this document at the user's sole
risk and without limiting BVN's rights. The user releases and
indemnifies BVN from and against all loss so arising.

NOTE

CONTRACTOR TO CHECK AND VERIFY ALL DIMENSIONS ON SITE PRIOR
TO COMMENCEMENT OF WORK OR PREPARATION OF SHOP DRAWINGS.
DO NOT SCALE THIS DRAWING.

ISSUE	DATE	FOR
01	01/10/2021	PRE-SSDA ISSUE
02	07/10/2021	SSDA ISSUE
03	14/10/2021	SSDA SUBMISSION

CONSULTANT
TURF LANDSCAPE
TEL 02 8394 9990

CONSULTANT
LCI
TEL 02 9157 0570

CONSULTANT
TTW
TEL 02 9439 7288

CONSULTANT
PTC
TEL 02 8920 0800

CONSULTANT
GROUP DLA
TEL 02 8355 3160

CONSULTANT
WSP
M 0425 440 213

PROJECT MANAGER
WALKER CORPORATION
TEL 02 8273 9630

CLIENT
WESTERN SYDNEY UNIVERSITY

PROJECT
LANG WALKER AO MEDICAL
RESEARCH BUILDING -
MACARTHUR, CAMPBELLTOWN

BVN PROJECT NUMBER
2011004

DRAWING KEY

TRUE NORTH PROJECT NORTH

GRAPHIC SCALE

SCALE

1: 500@B1
STATUS

FOR INFORMATION
DRAWING

AREA PLAN - GFA

AR-BVN-AR-19U
A00-002

ISSUE
03