



PALING YARDS WIND FARM							
GDA 94 - Zone 55				GDA 94 - Zone 55			
Turbine Number	Easting UTM-X	Northing UTM-Y	HH	Turbine Number	Easting UTM-X	Northing UTM-Y	HH
P1	750790.66	6214083.06	149	P25	753741.32	6217698.59	149
P2	751180.75	6214432.91	149	P26	753904.37	6218068.55	149
P3	751425	6214787.11	149	P27	753741.38	6219320.43	149
P4	751941.69	6215114.62	149	P28	754161.59	6219611.93	149
P5	747801.12	6214761.19	149	P29	754331.11	6220009.31	149
P6	748519.7	6214803.26	149	P30	754518.23	6220469.60	149
P7	749054.78	6215129.11	149	P31	754969.83	6220320.24	149
P8	749637.93	6214879.49	149	P32	755526.92	6220445.70	149
P9	750045.99	6215202.86	149	P33	755987.81	6220402.63	149
P10	750521.21	6215025.33	149	P34	756386.41	6220593.11	149
P11	750915	6215238.13	149	P35	757375.27	6217236.88	149
P12	751277.32	6215444.21	149	P36	756991.8	6217538.08	149
P13	751742.91	6215430.49	149	P37	756710.89	6217869.76	149
P14	751924.43	6215913.25	149	P38	757116.83	6217956.78	149
P15	752167.15	6216398.80	149	P39	757375.3	6218320.89	149
P16	752654.5	6216324.83	149	P40	757655.77	6218768.36	149
P17	752852.05	6216862.80	149	P41	757359.69	6219304.77	149
P18	751295.48	6216935.08	149	P42	758117.96	6219898.14	149
P19	751591.77	6217222.47	149	P43	758168.3	6220296.90	149
P20	751942.3	6217474.14	149	P44	758672.13	6219951.09	149
P21	751952.91	6218024.61	149	P45	758947.69	6220373.88	149
P22	752263.93	6217765.23	149	P46	759907.22	6221289.50	149
P23	753090.49	6218123.51	149	P47	759979.16	6221613.67	149
P24	753402.06	6218432.04	149				

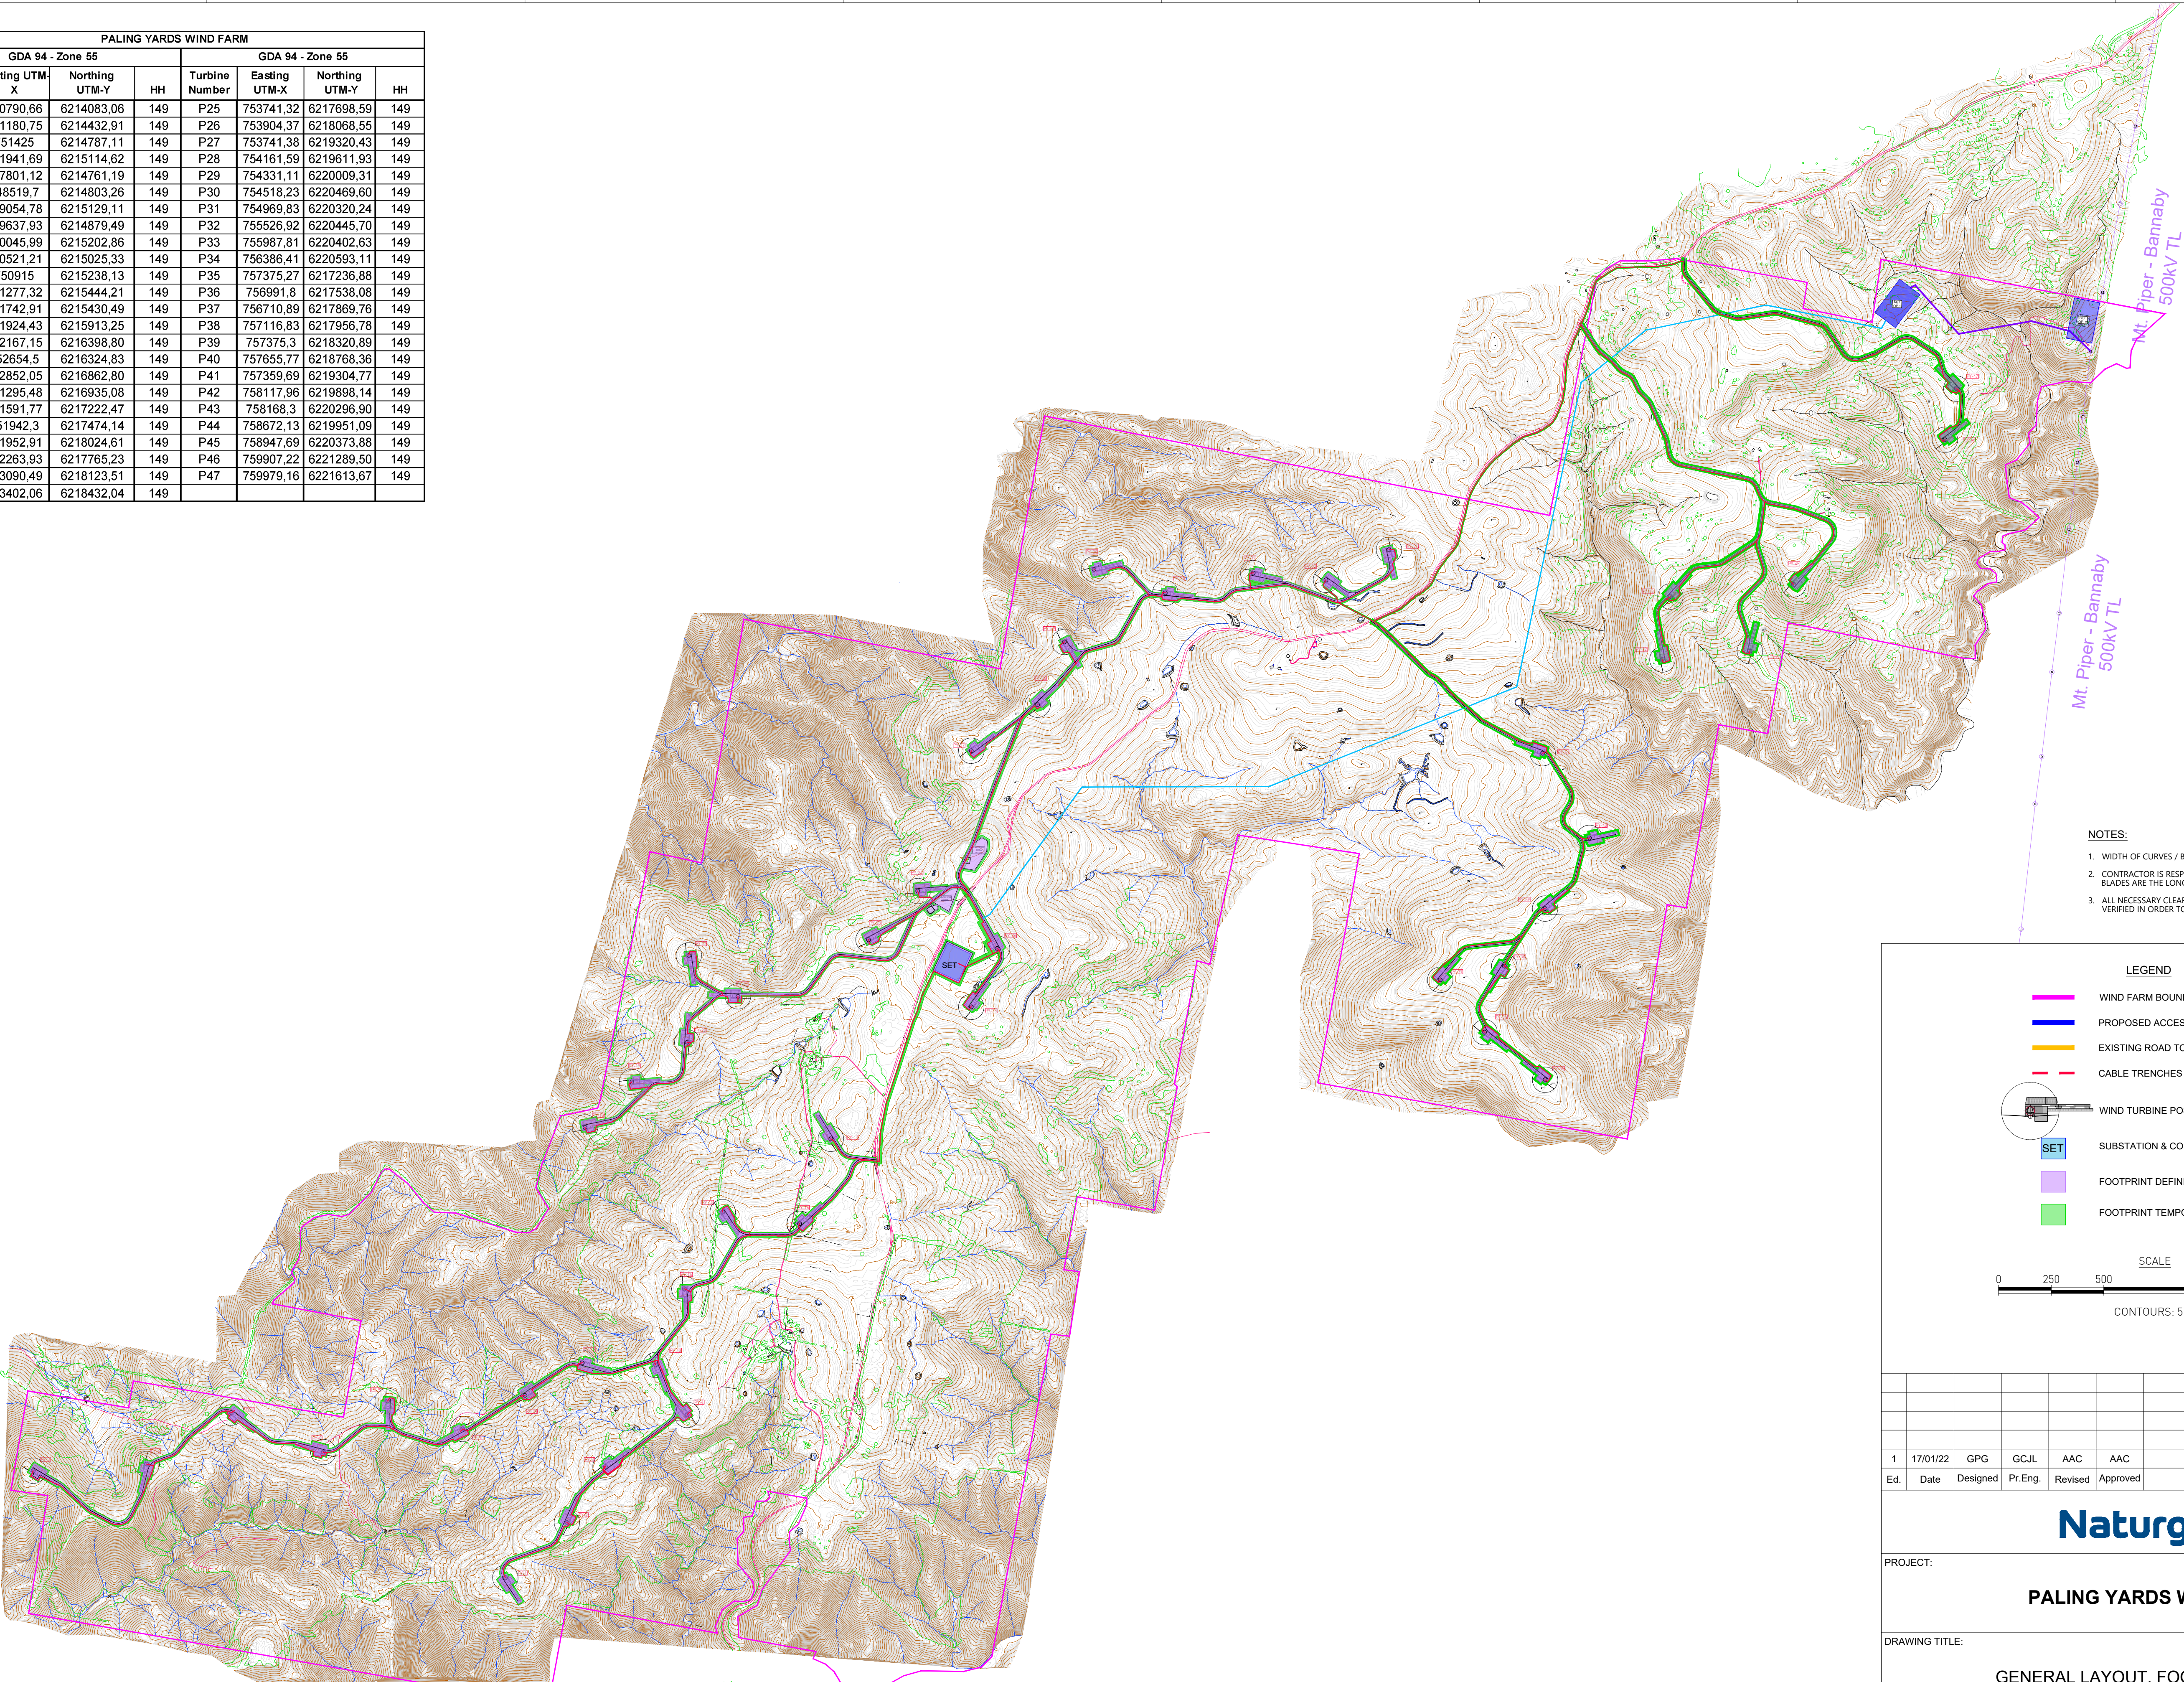

- NOTES:
1. WIDTH OF CURVES / BENDS AS PER TECHNOLOGIST REQUIREMENTS
 2. CONTRACTOR IS RESPONSIBLE TO PROVIDE SAFE PASSAGE OF TRANSPORT VEHICLES. BLADES ARE THE LONGEST ELEMENT TO BE TRANSPORTED TO WTG LOCATION
 3. ALL NECESSARY CLEARANCES IN ACCESS, ROADS AND HARDSTAND AREAS MUST BE VERIFIED IN ORDER TO ALLOW TRANSPORT, AND WTG ASSEMBLY AND ERECTION

- LEGEND
- WIND FARM BOUNDARY
 - PROPOSED ACCESS ROAD
 - EXISTING ROAD TO REPAIR
 - CABLE TRENCHES
 - WIND TURBINE POSITION & HARDSTAND AREA
 - SET SUBSTATION & CONTROL ROOM
 - FOOTPRINT DEFINITIVE
 - FOOTPRINT TEMPORARY

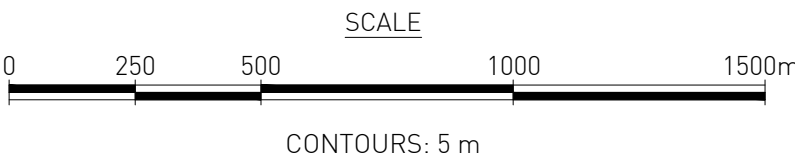

1	17/01/22	GPG	GCJL	AAC	AAC	FOR BIDDING
Ed.	Date	Designed	Pr.Eng.	Revised	Approved	Issued For
Naturgy PROJECT: PALING YARDS WIND FARM DRAWING TITLE: GENERAL LAYOUT. FOOTPRINT CUST.CODE: Doc. GPGidg: 31301I00101						
GPG Grupo Naturgy					SHEET NEXT	