

Appendix G

Delineation drawings

1.1 Delineation Drawings


Basement 01

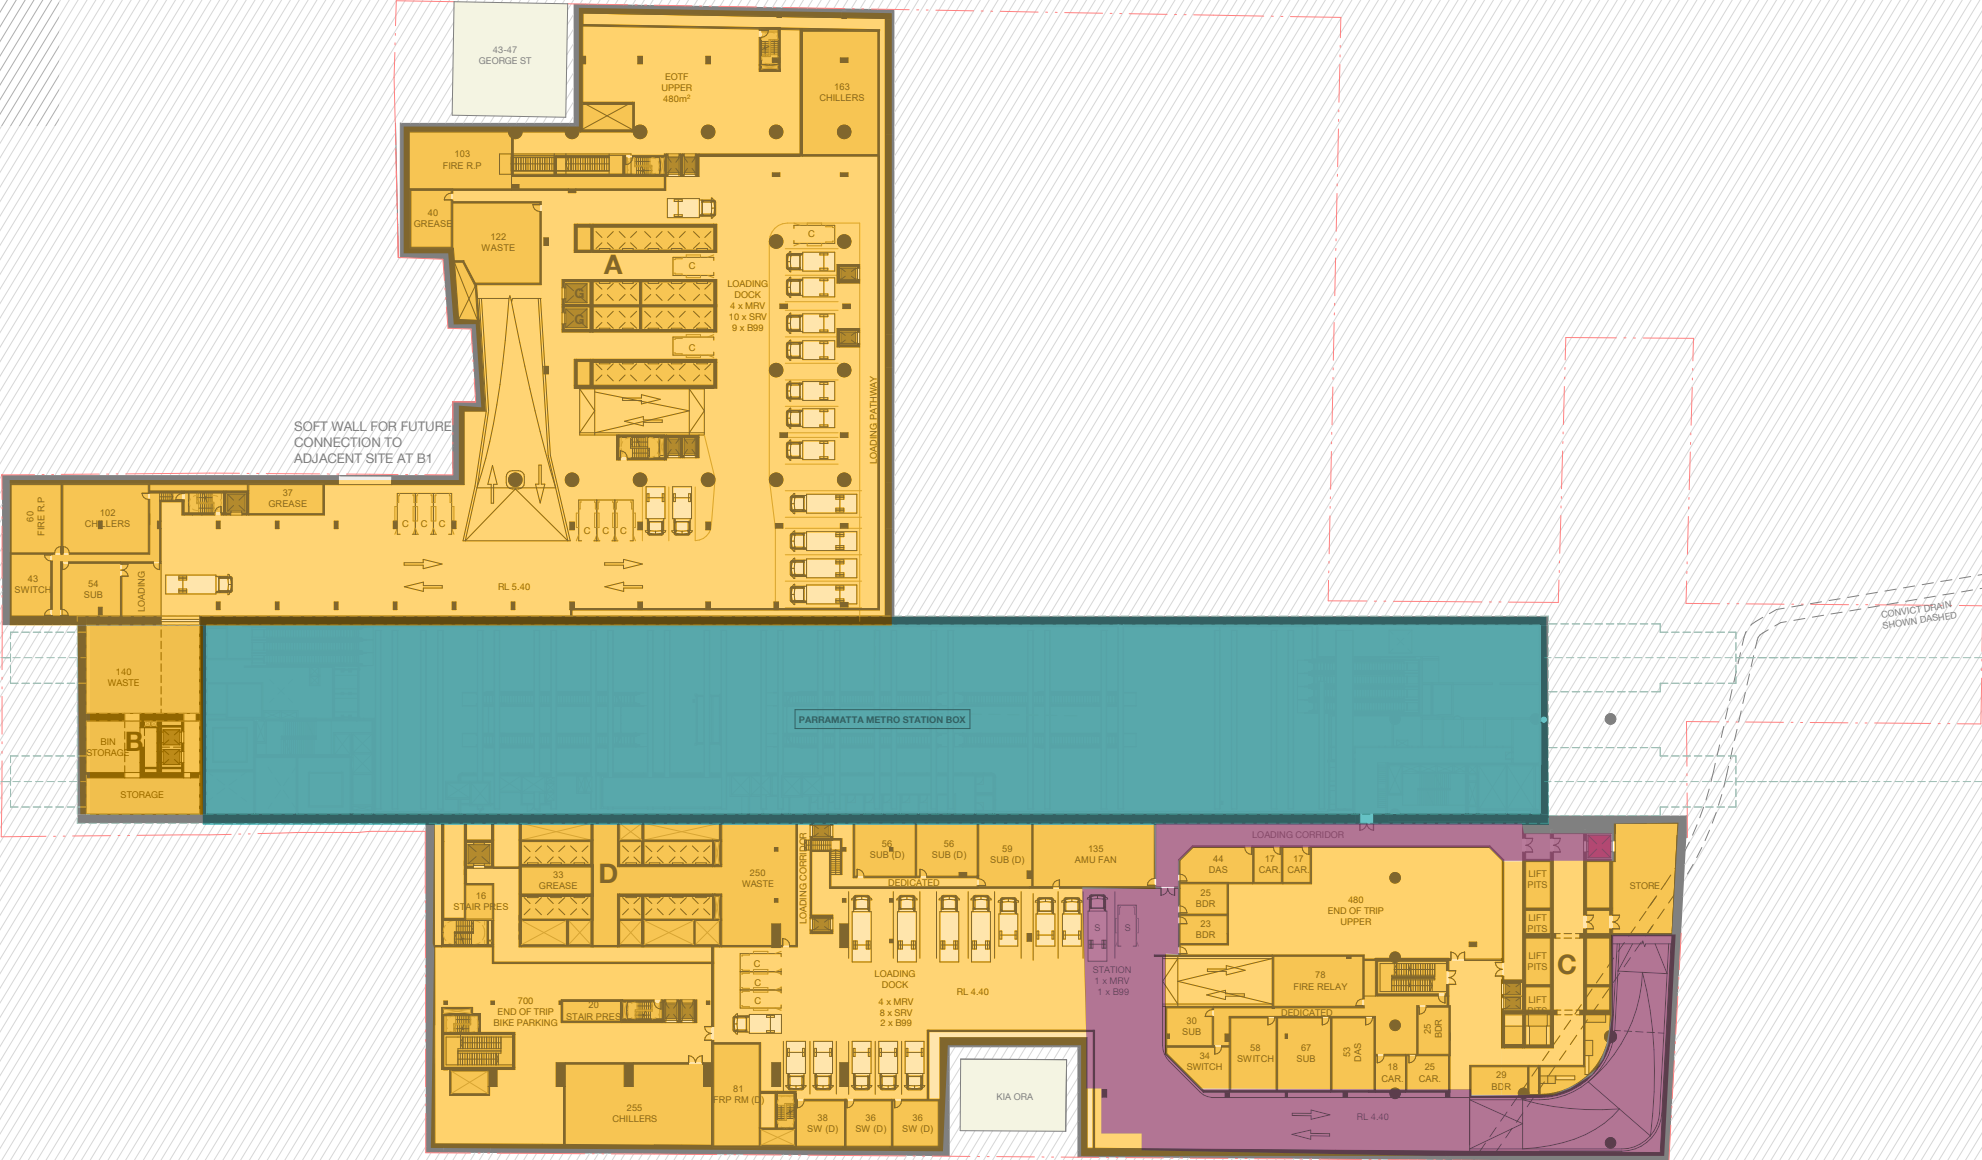

Legend

Station	
ISD / ASD	
Future Provision	
Shared	


1.1 Delineation Drawings

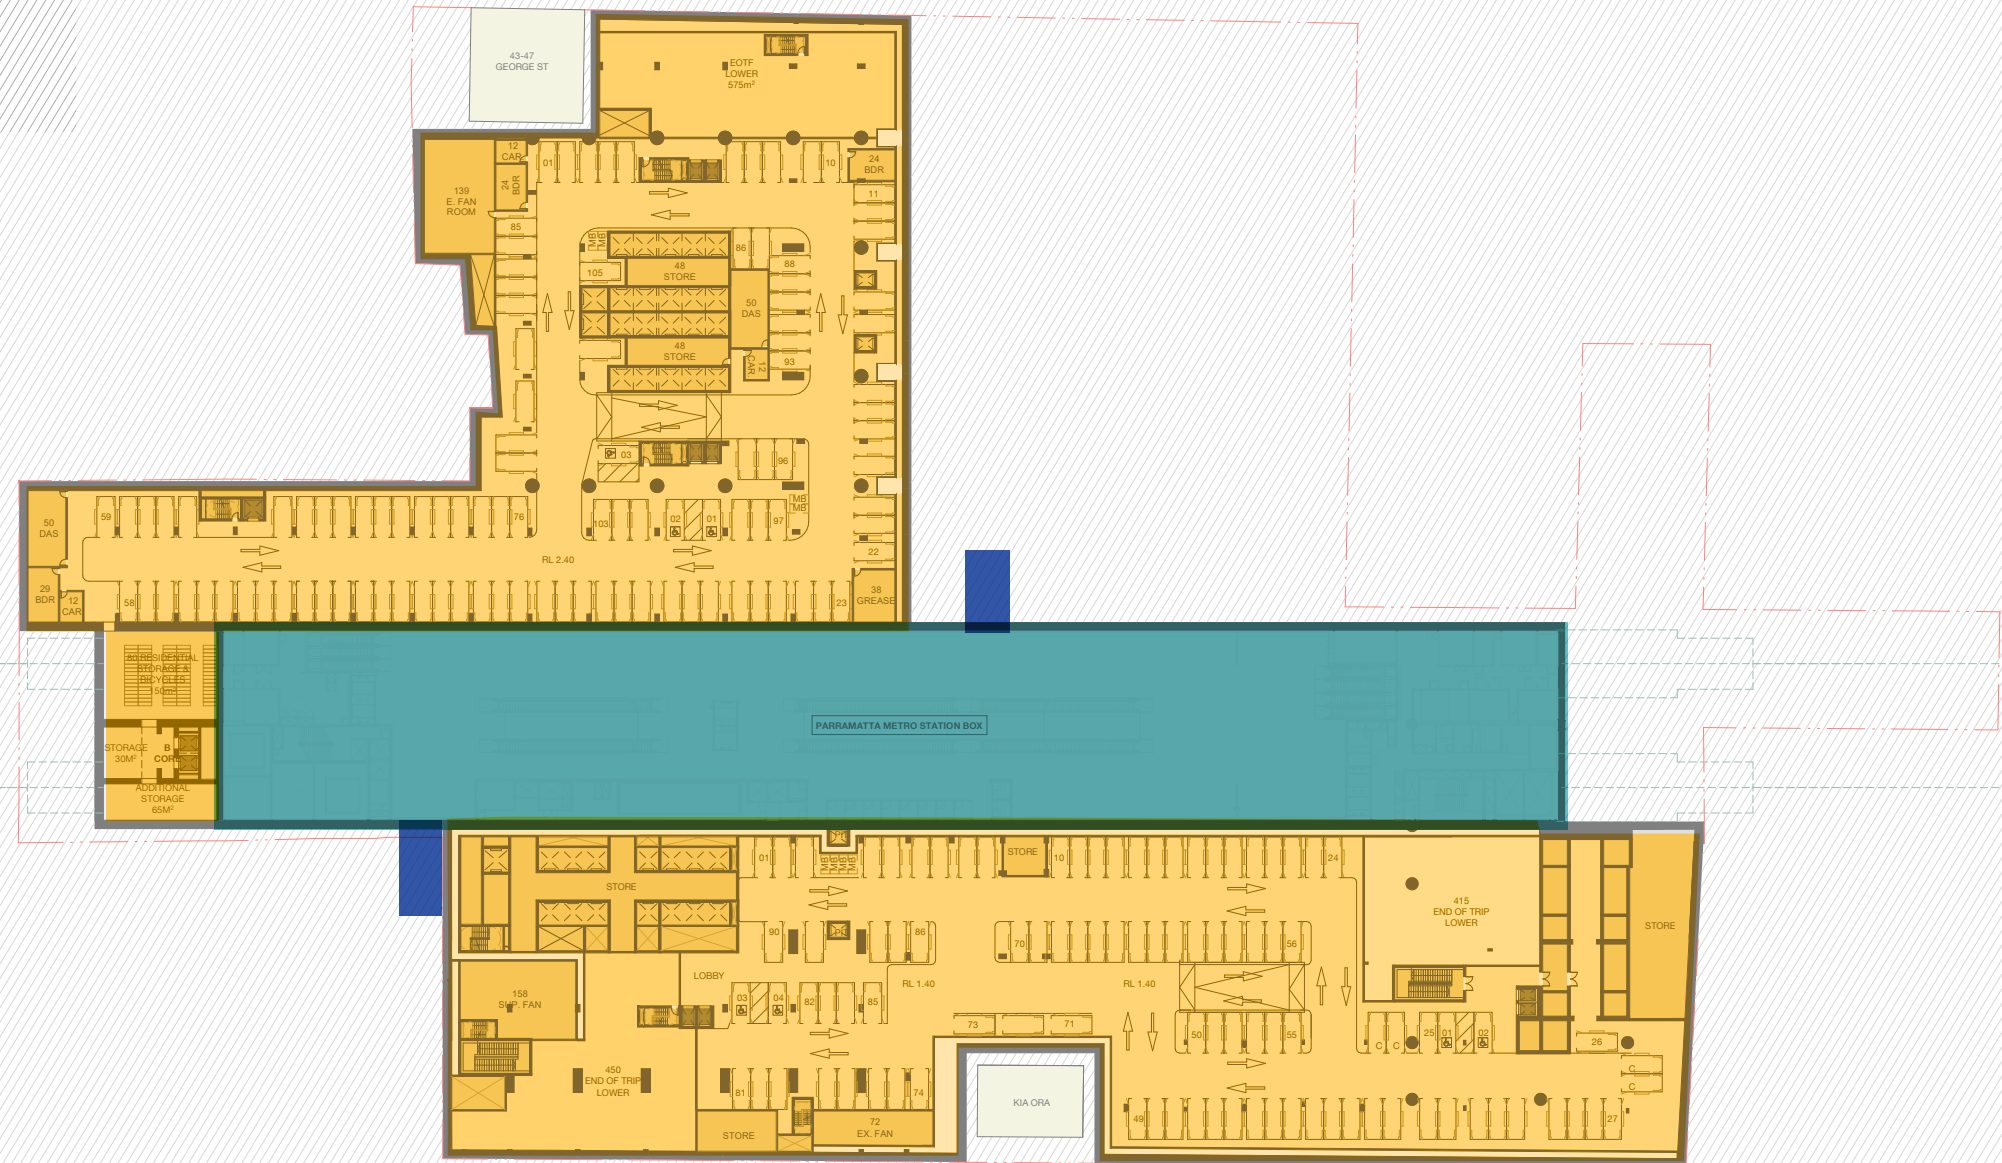

Legend

Station
ISD
Future Provision
Shared

1.1 Delineation Drawings

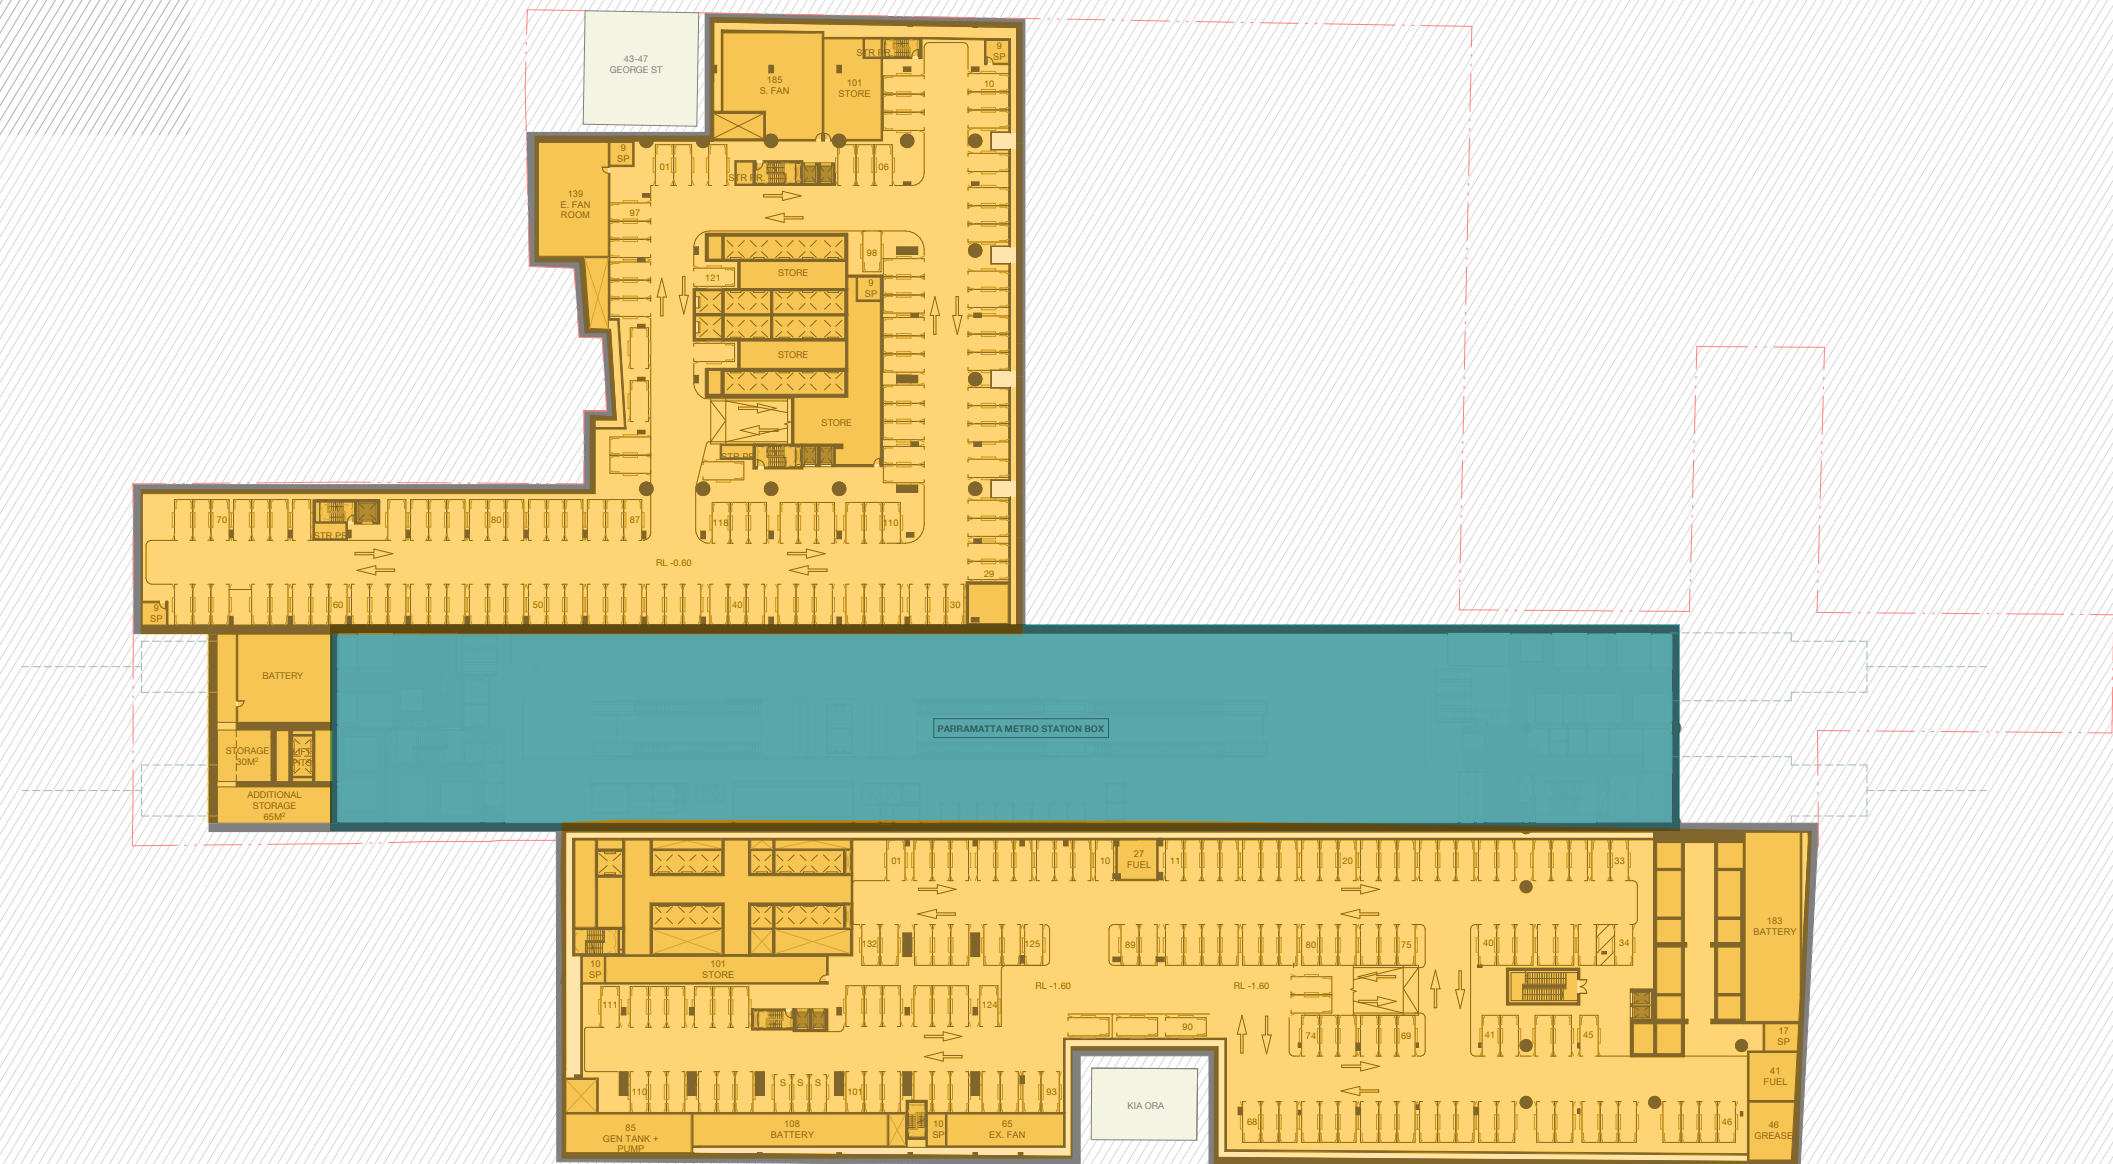

Legend

Station
ISD / ASD
Future Provision
Shared

1.1 Delineation Drawings

Ground


Legend

Station

ISD / ASD

Future Provision

Shared

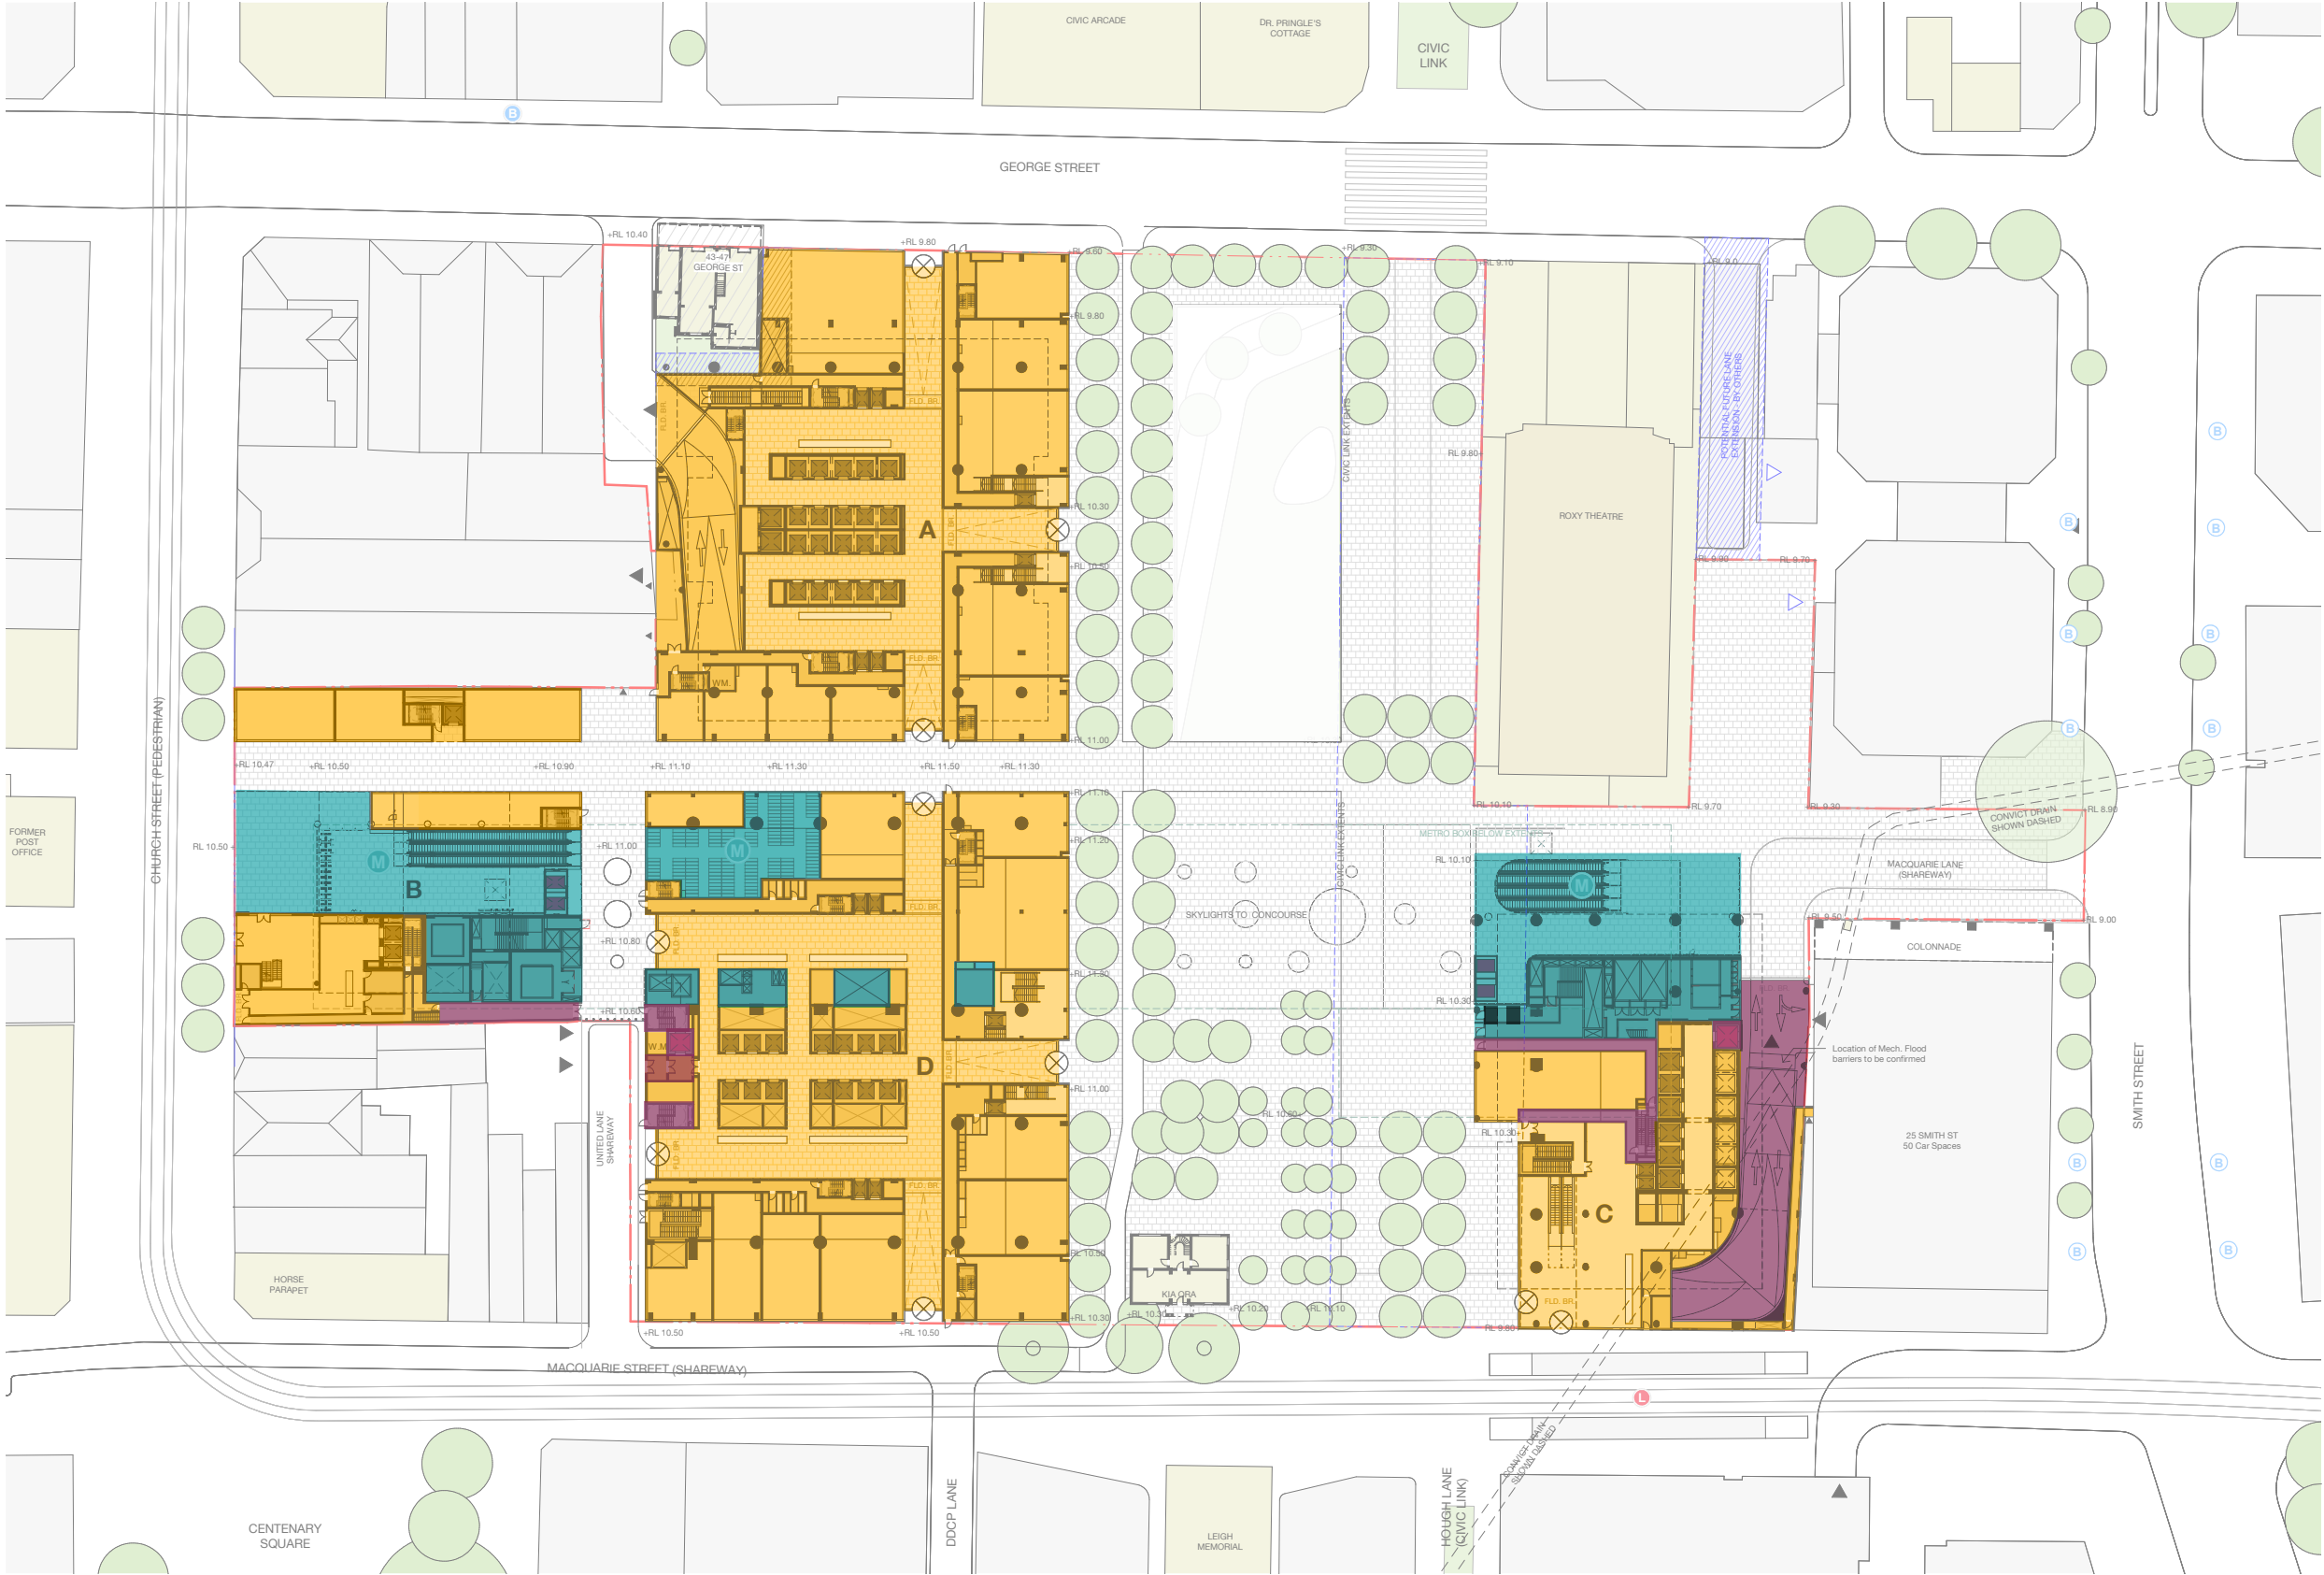

1.1 Delineation Drawings

Level 01

Legend

- Station
- ISD / ASD
- Future Provision
- Shared



1.1 Delineation Drawings

Level 02



Legend

Station
ISD / ASD
Future Provision
Shared

1.1 Delineation Drawings

Level 03

Legend

Station

ISD / ASD

Future Provision

Shared



1.1 Delineation Drawings

Level 04

Legend

Station

ISD / ASD

Future Provision

Shared



1.1 Delineation Drawings

Level 05

Legend

Station

ISD / ASD

Future Provision

Shared



1.1 Delineation Drawings

Level 17


Legend

Station

ISD / ASD


Future Provision

Shared

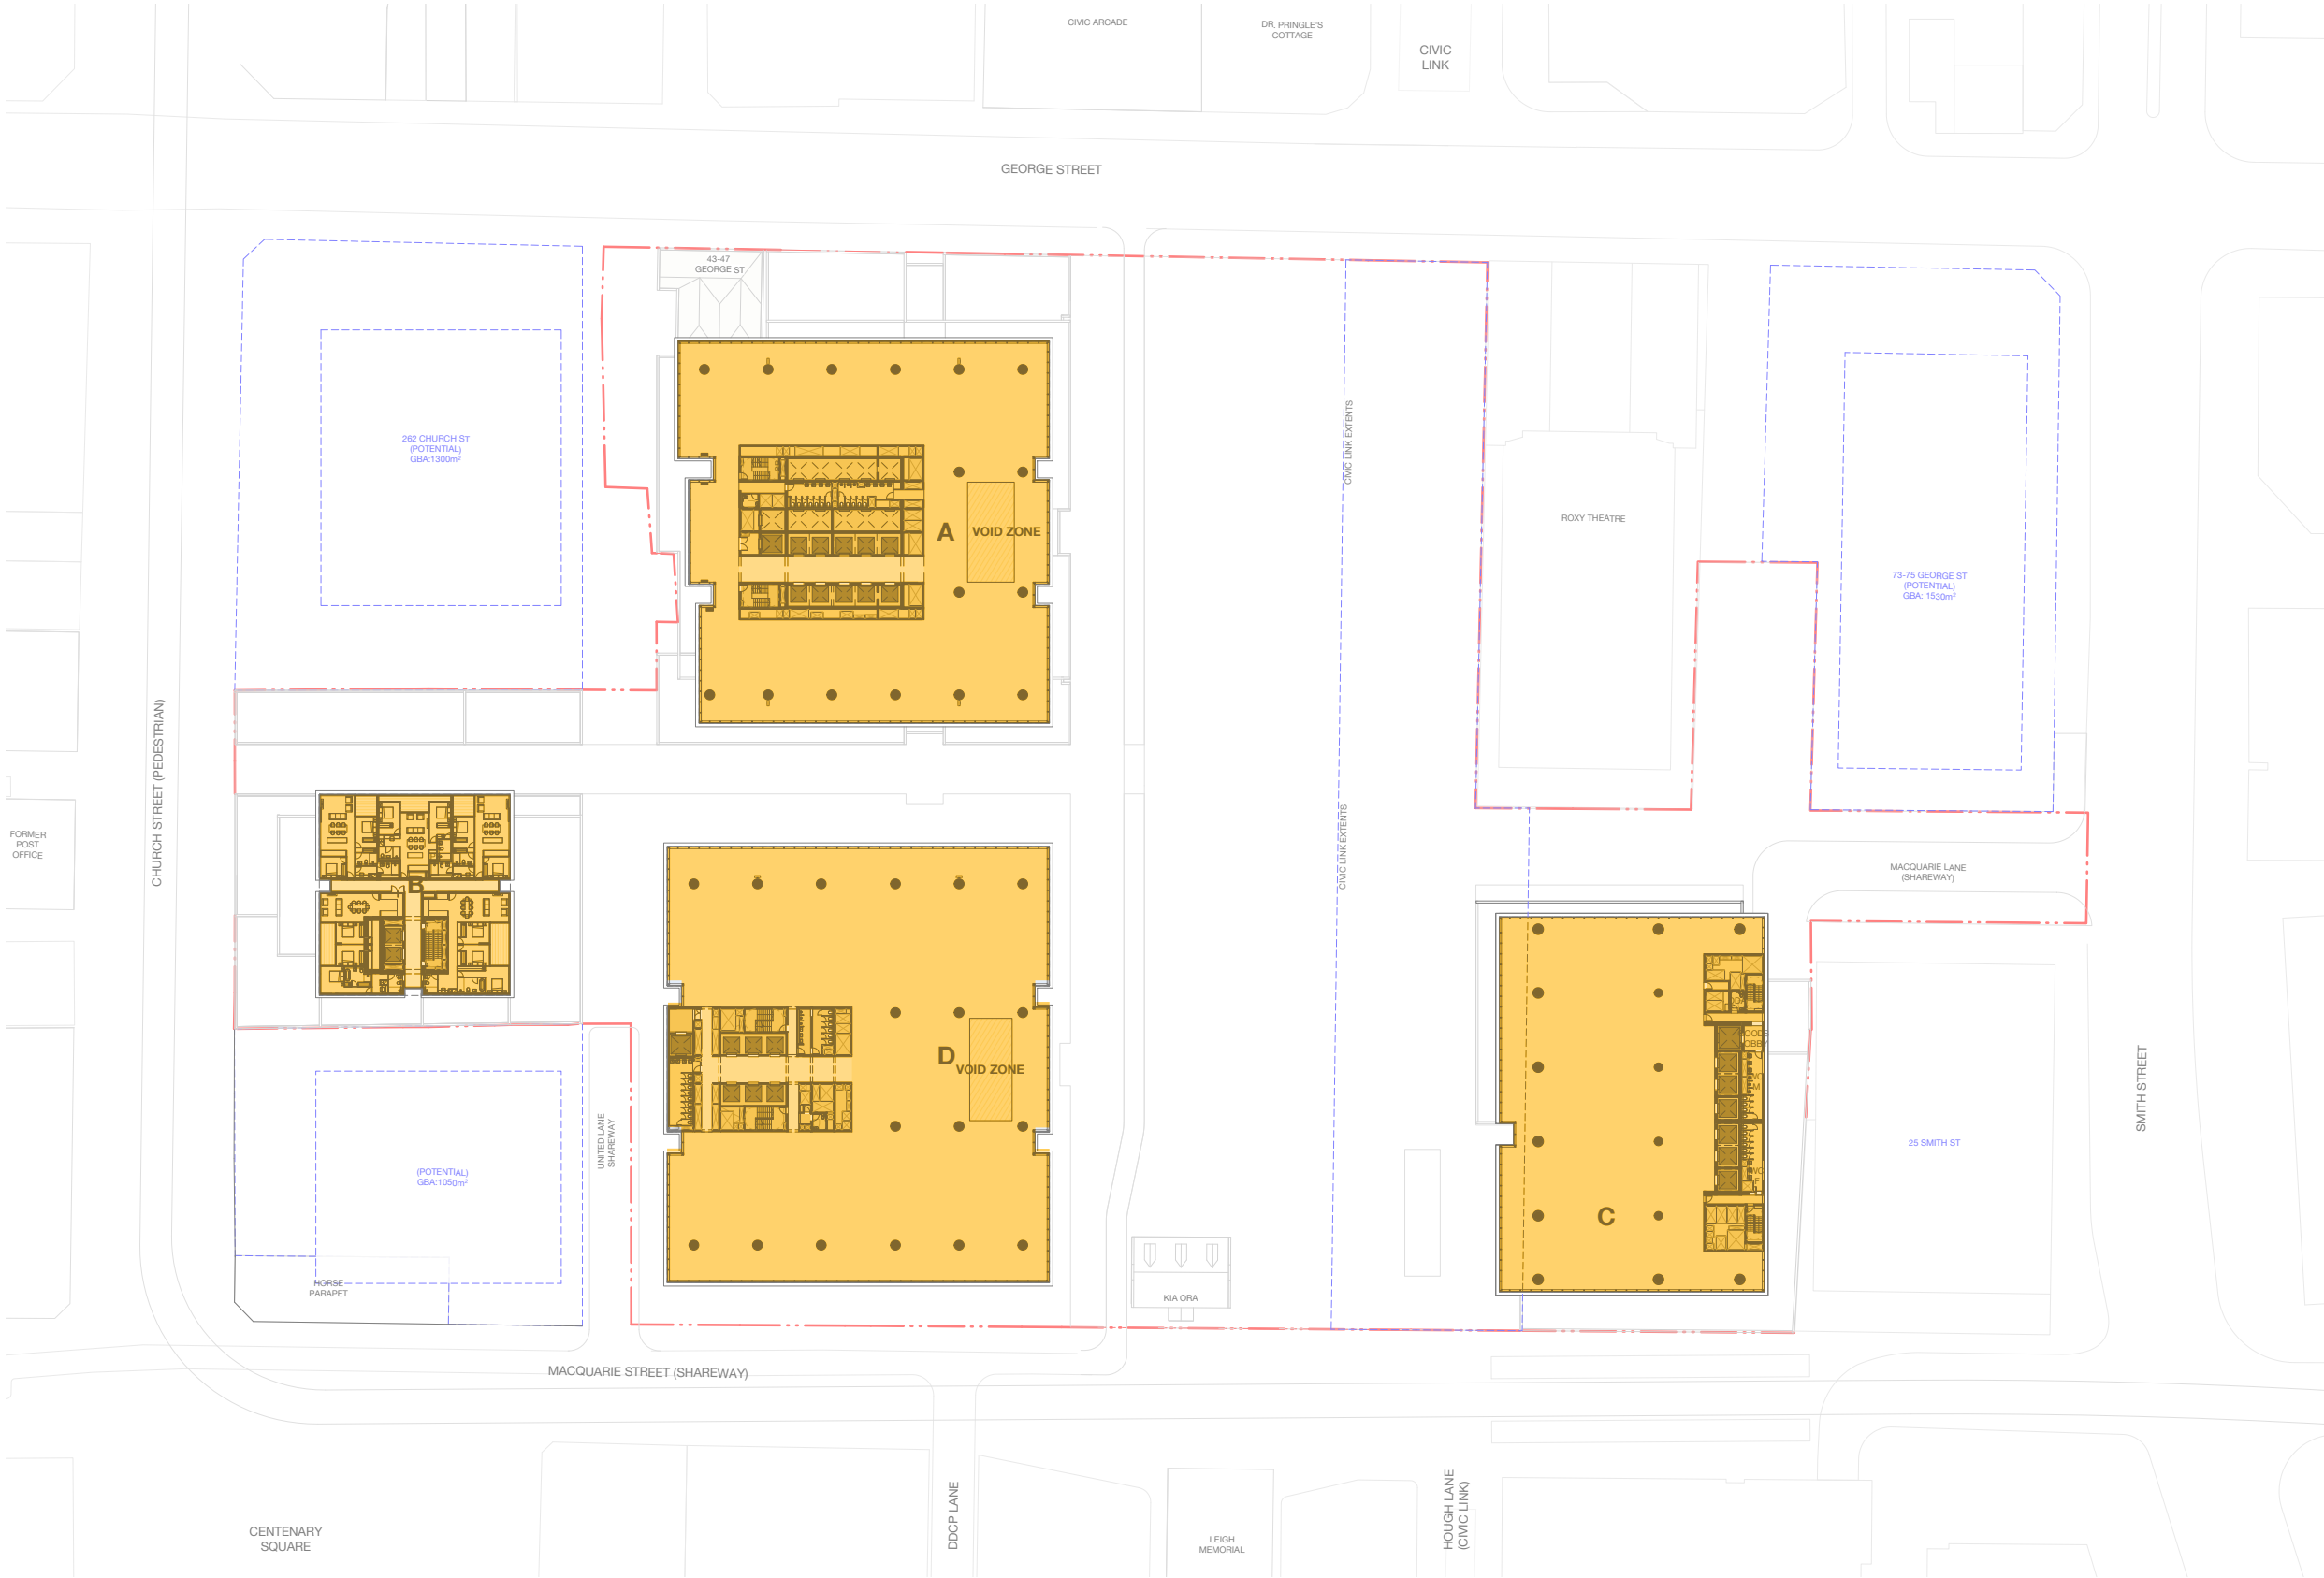


1.2 Delineation Drawings

Sections AA and BB

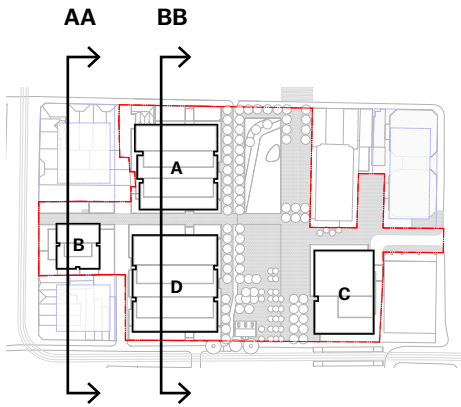


Legend

- Station
- ISD / ASD
- Future Provision
- Shared

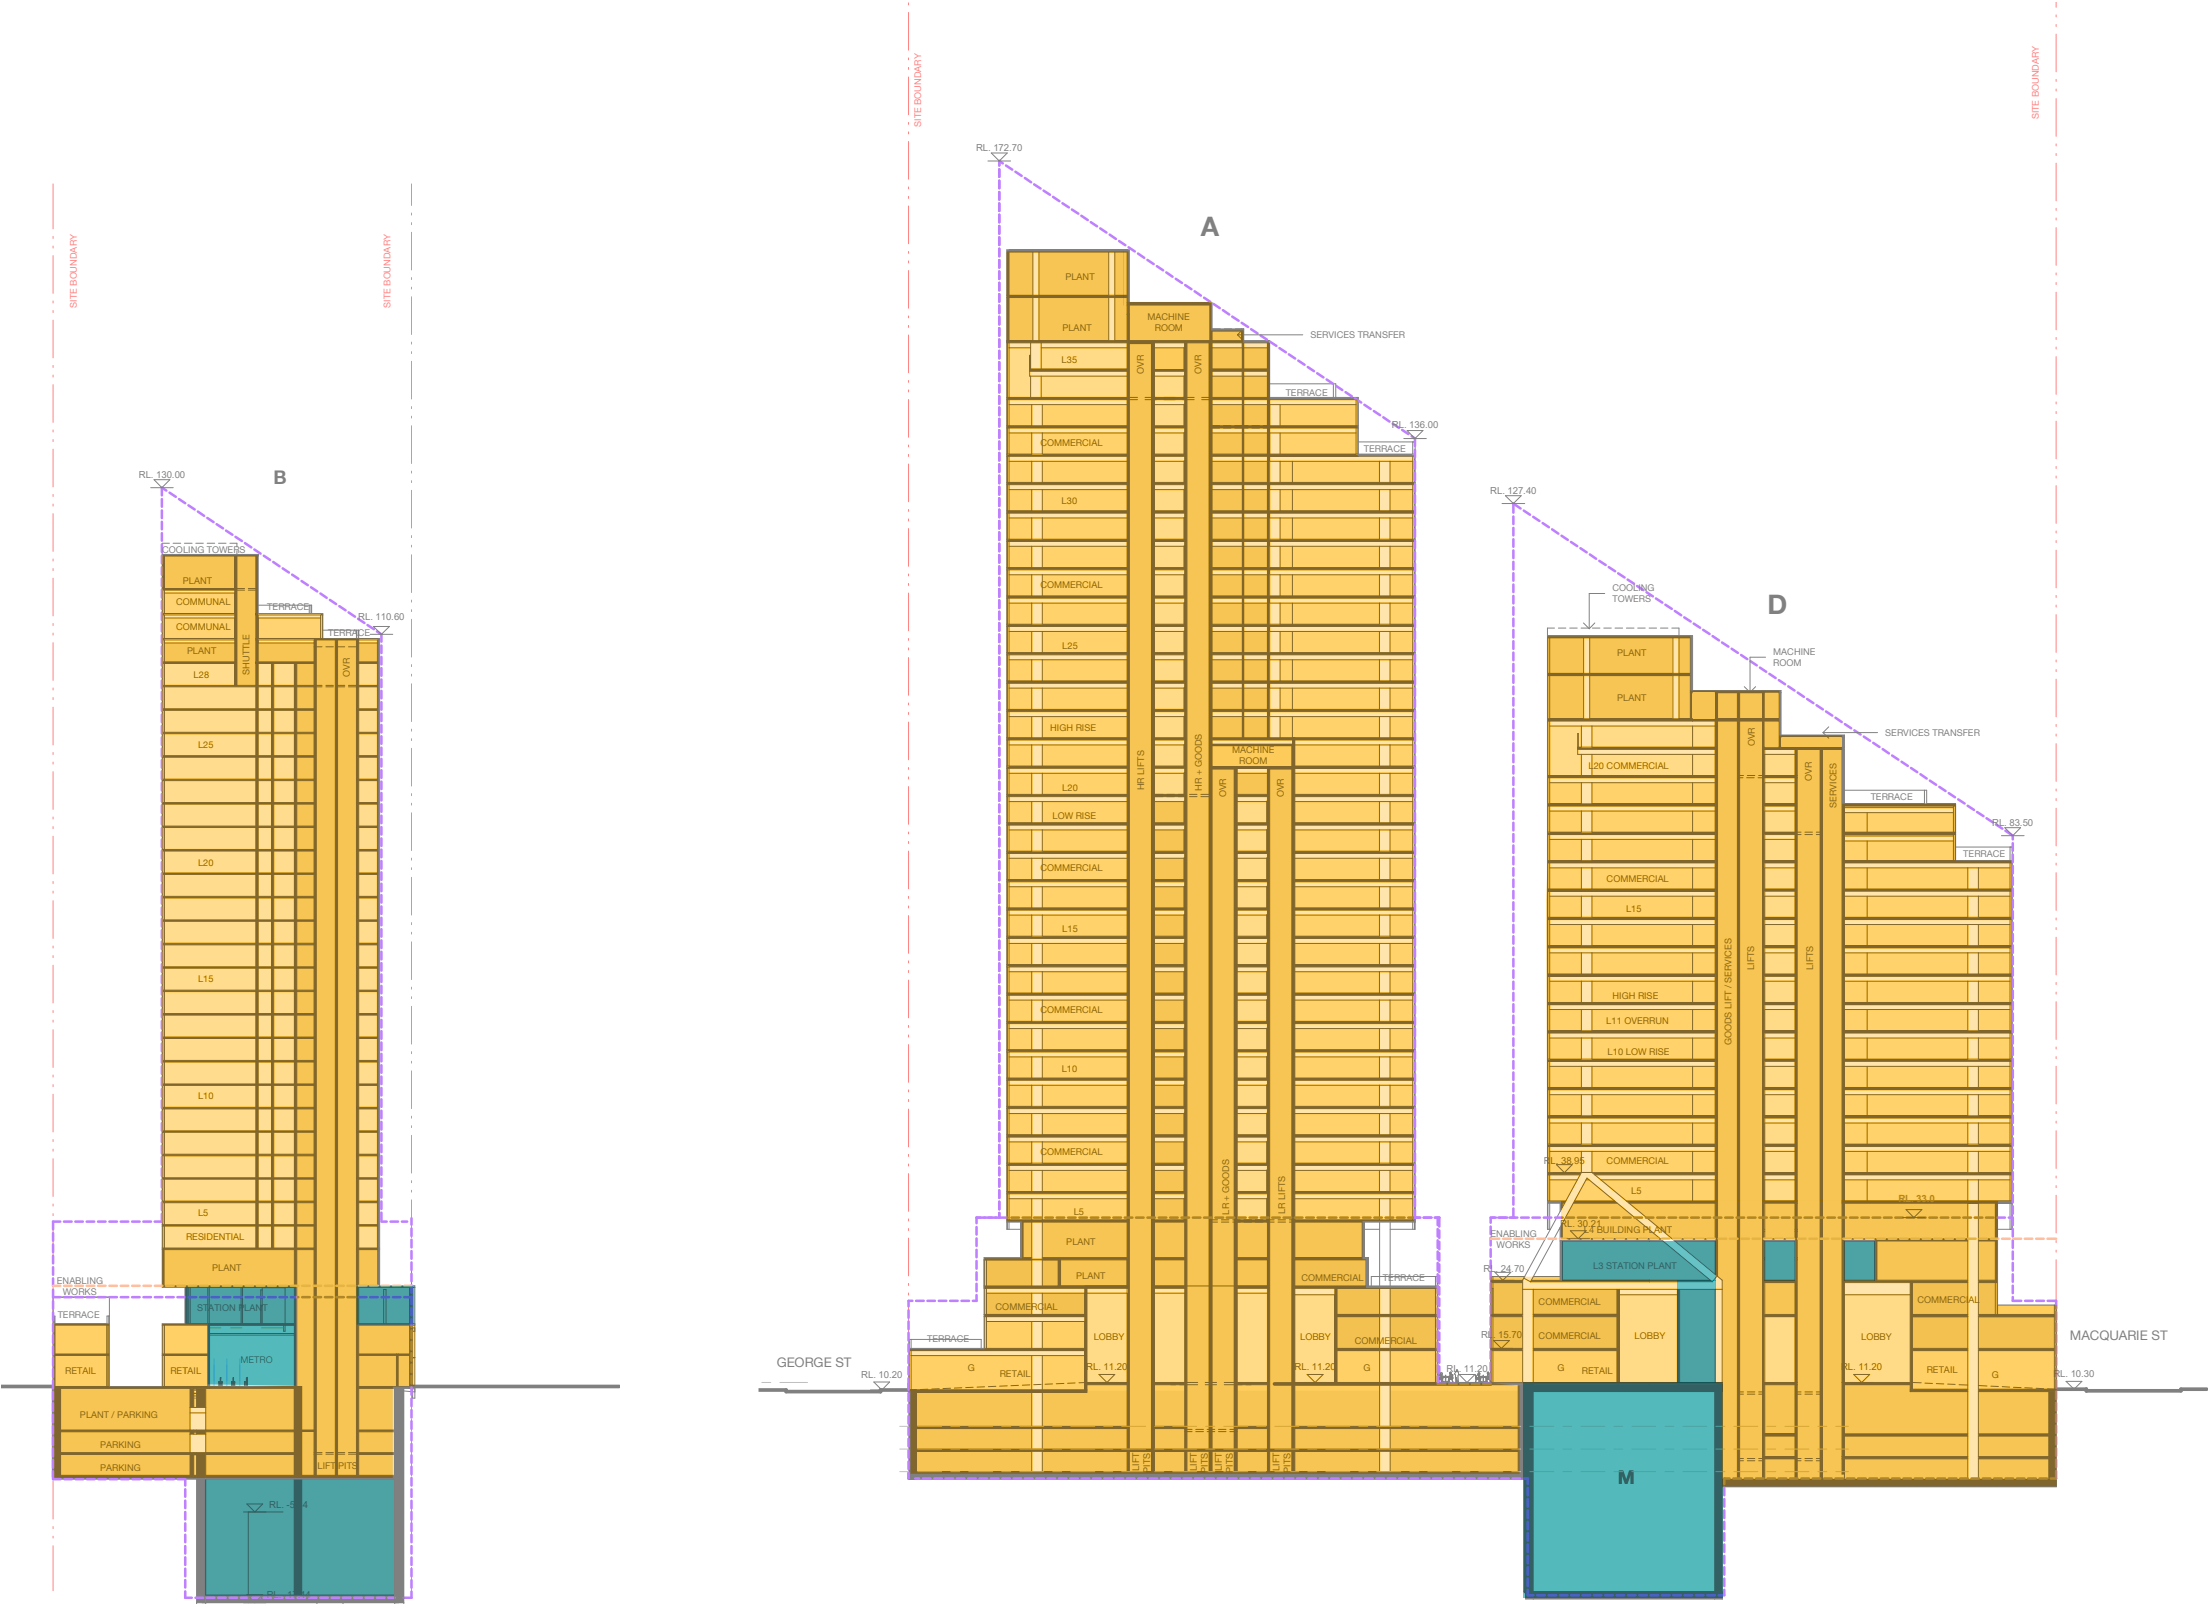

1.2 Delineation Drawings

Sections DD

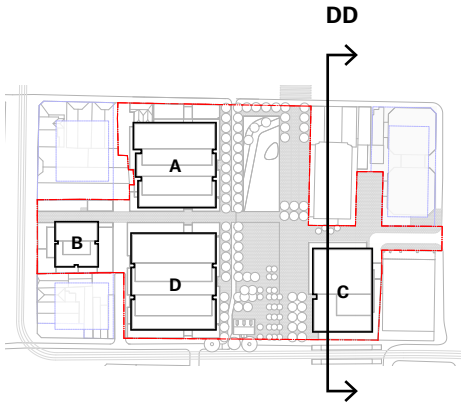

Legend

- Station
- ISD / ASD
- Future Provision
- Shared

