



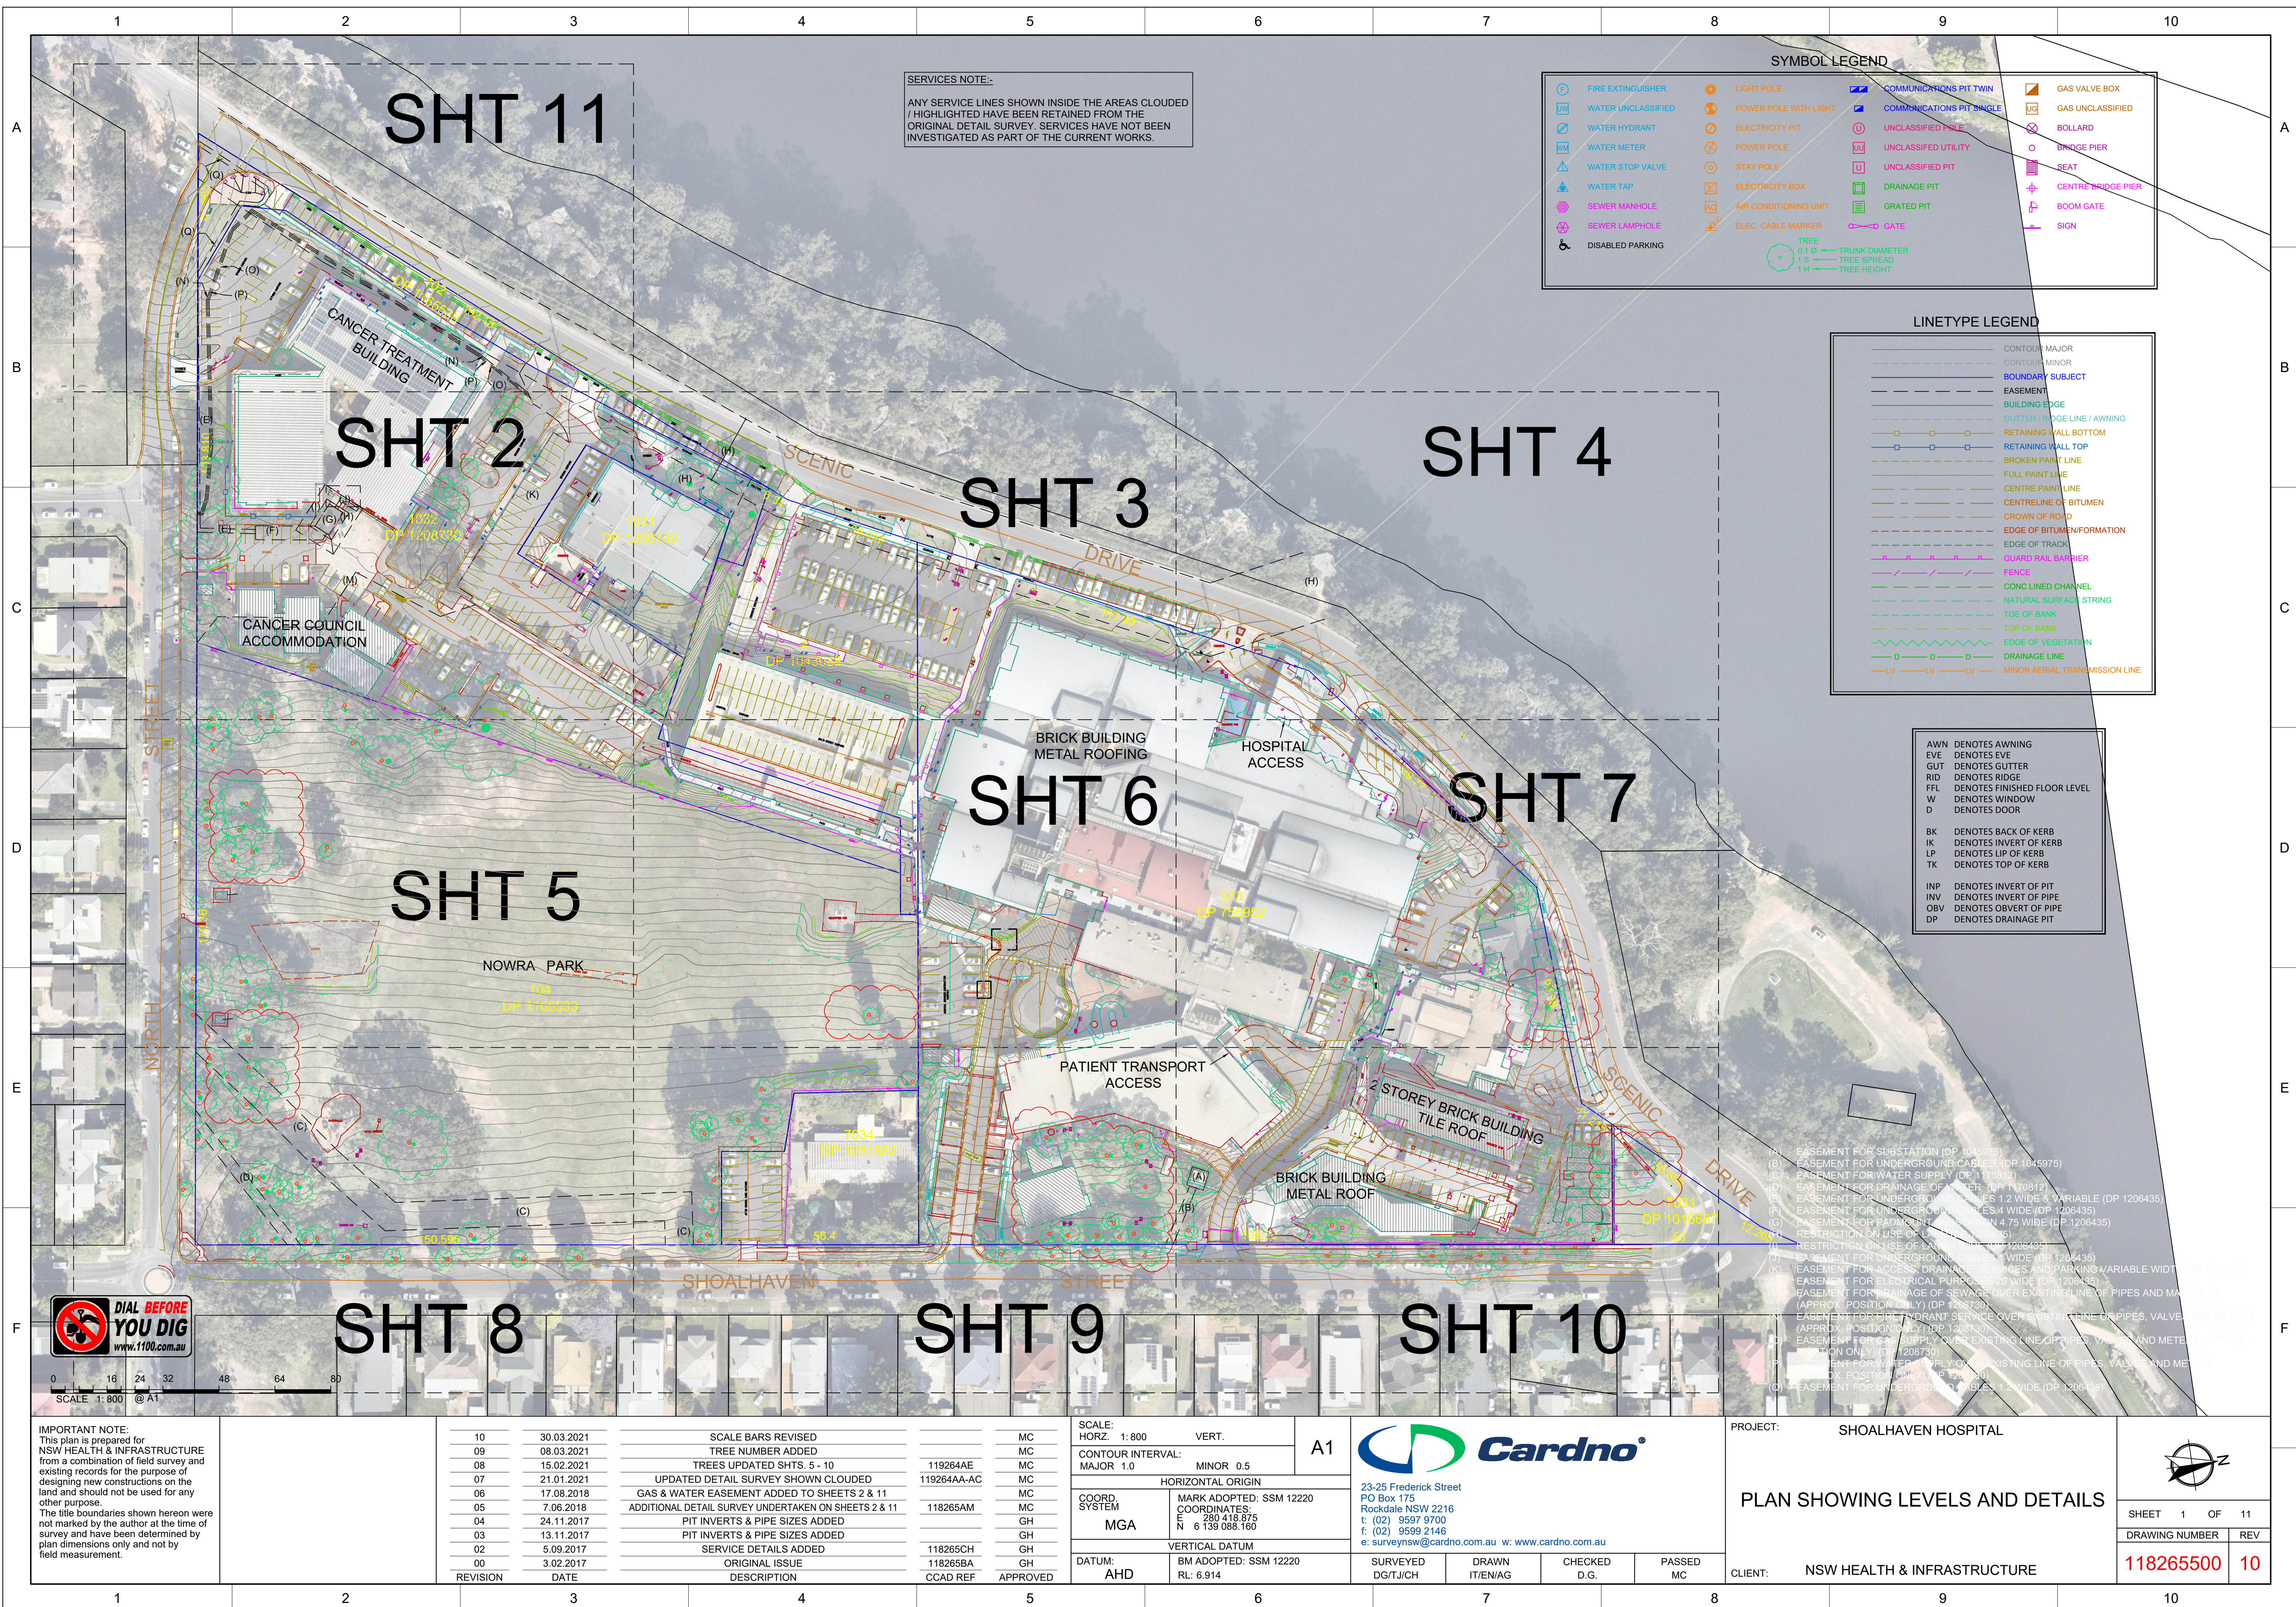

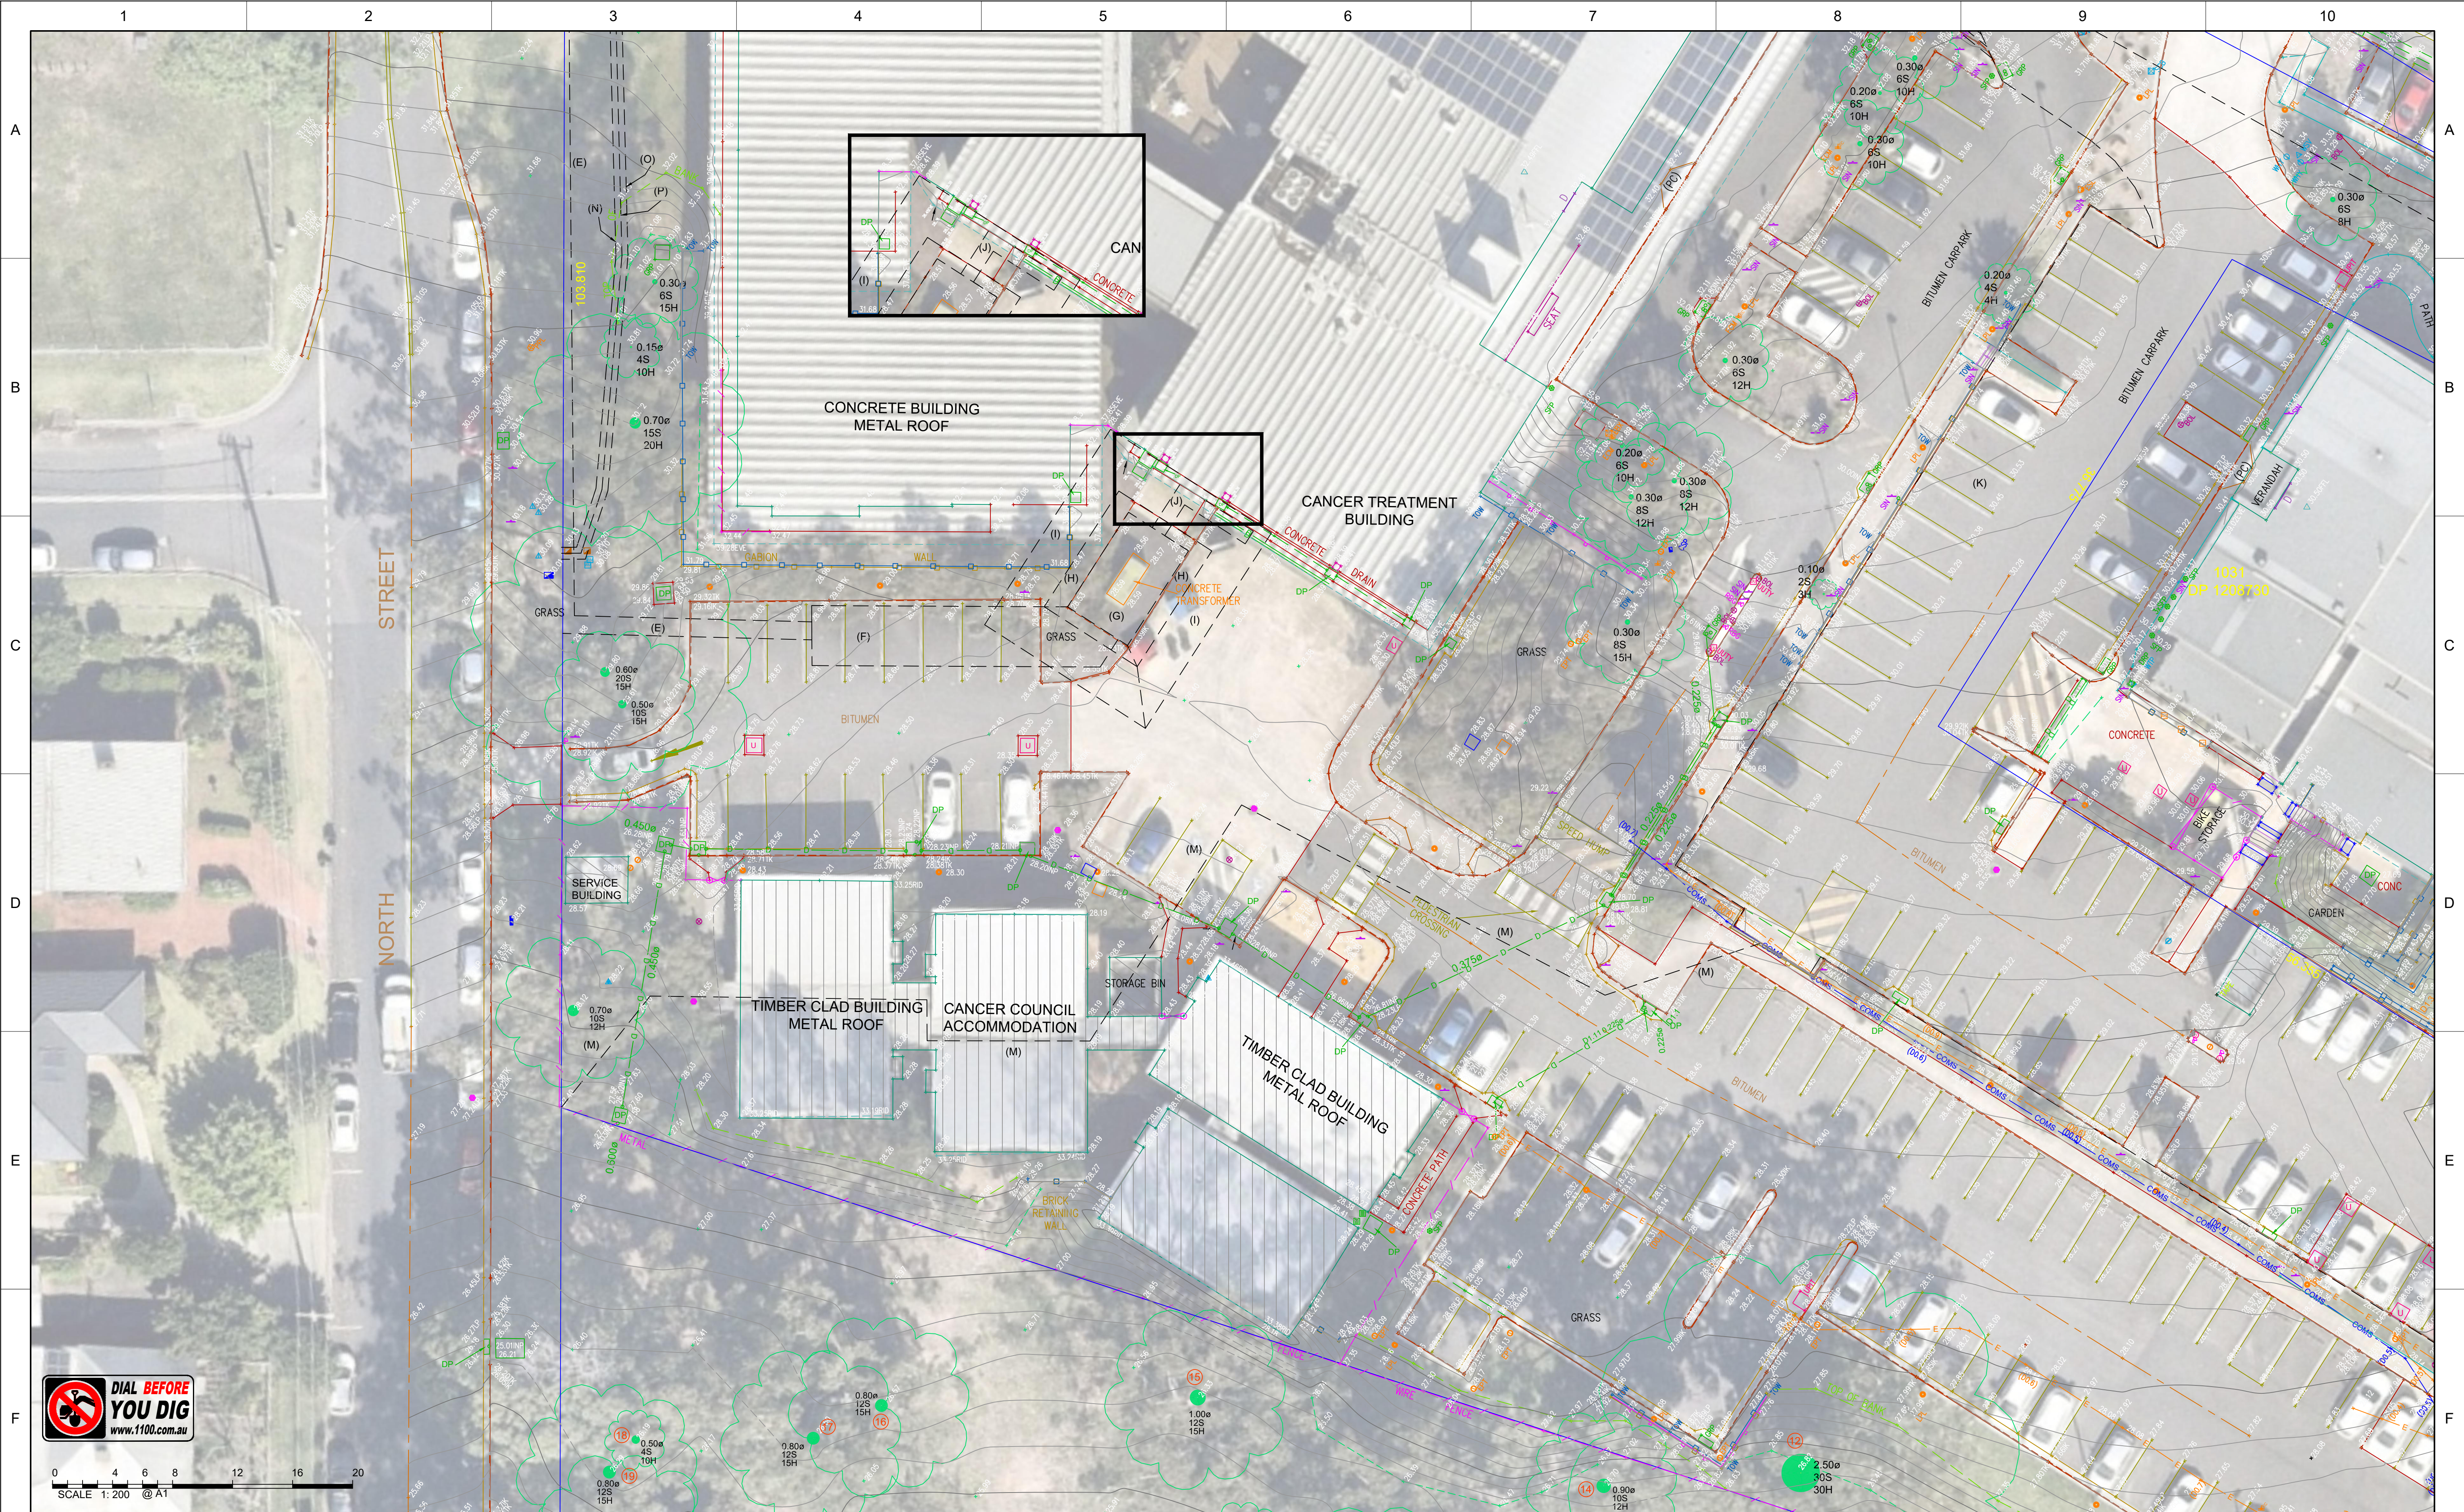

0 4 6 8 12 16 20
SCALE 1:200 @ A1

IMPORTANT NOTE:
This plan is prepared for
NSW HEALTH & INFRASTRUCTURE
from a combination of field survey and
existing records for the purpose of
designing new constructions on the
land and should not be used for any
other purpose.
The title boundaries shown hereon were
not marked by the author at the time of
survey and have been determined by
plan dimensions only and not by
field measurement.

10	30.03.2021	SCALE BARS REVISED	MC
09	08.03.2021	TREE NUMBER ADDED	MC
08	15.02.2021	TREES UPDATED SHTS. 5 - 10	MC
07	21.01.2021	UPDATED DETAIL SURVEY SHOWN CLOUDED	MC
06	17.08.2018	GAS & WATER EASEMENT ADDED TO SHEETS 2 & 11	MC
05	7.06.2018	ADDITIONAL DETAIL SURVEY UNDERTAKEN ON SHEETS 2 & 11	MC
04	24.11.2017	PIT INVERTS & PIPE SIZES ADDED	GH
03	13.11.2017	PIT INVERTS & PIPE SIZES ADDED	GH
02	5.09.2017	SERVICE DETAILS ADDED	GH
00	3.02.2017	ORIGINAL ISSUE	GH
REVISION	DATE	DESCRIPTION	APPROVED

119264AE	MC
119264AA-AC	MC
118265AM	MC
118265CH	GH
118265BA	GH
CCAD REF	APPROVED

SCALE:		HORIZ. 1: 200		VERT.	
CONTOUR INTERVAL:					
MAJOR 1.0			MINOR 0.5		
HORIZONTAL ORIGIN					
COORD. SYSTEM		MARK ADOPTED: SSM 12			
MGA		COORDINATES:			
		E 280 418.875 N 6 139 088.160			
VERTICAL DATUM					
DATUM:		BM ADOPTED: SSM 12220			
AHD		RL: 6.914			


A1


23-25 Frederick Street
PO Box 175
Rockdale NSW 2216
t: (02) 9597 9700
f: (02) 9599 2146
e: survey@cardno.com.au w: www.cardno.com.au

SURVEYED DG/TJ/CH	DRAWN IT/EN/AG	CHECKED D.G.	PASSED MC
----------------------	-------------------	-----------------	--------------

PROJECT:	SHOALHAVEN HOSPITAL
PLAN SHOWING LEVELS AND DETAILS	
CLIENT:	NSW HEALTH & INFRASTRUCTURE

SHEET 2 OF 11	
DRAWING NUMBER	REV
118265500	10

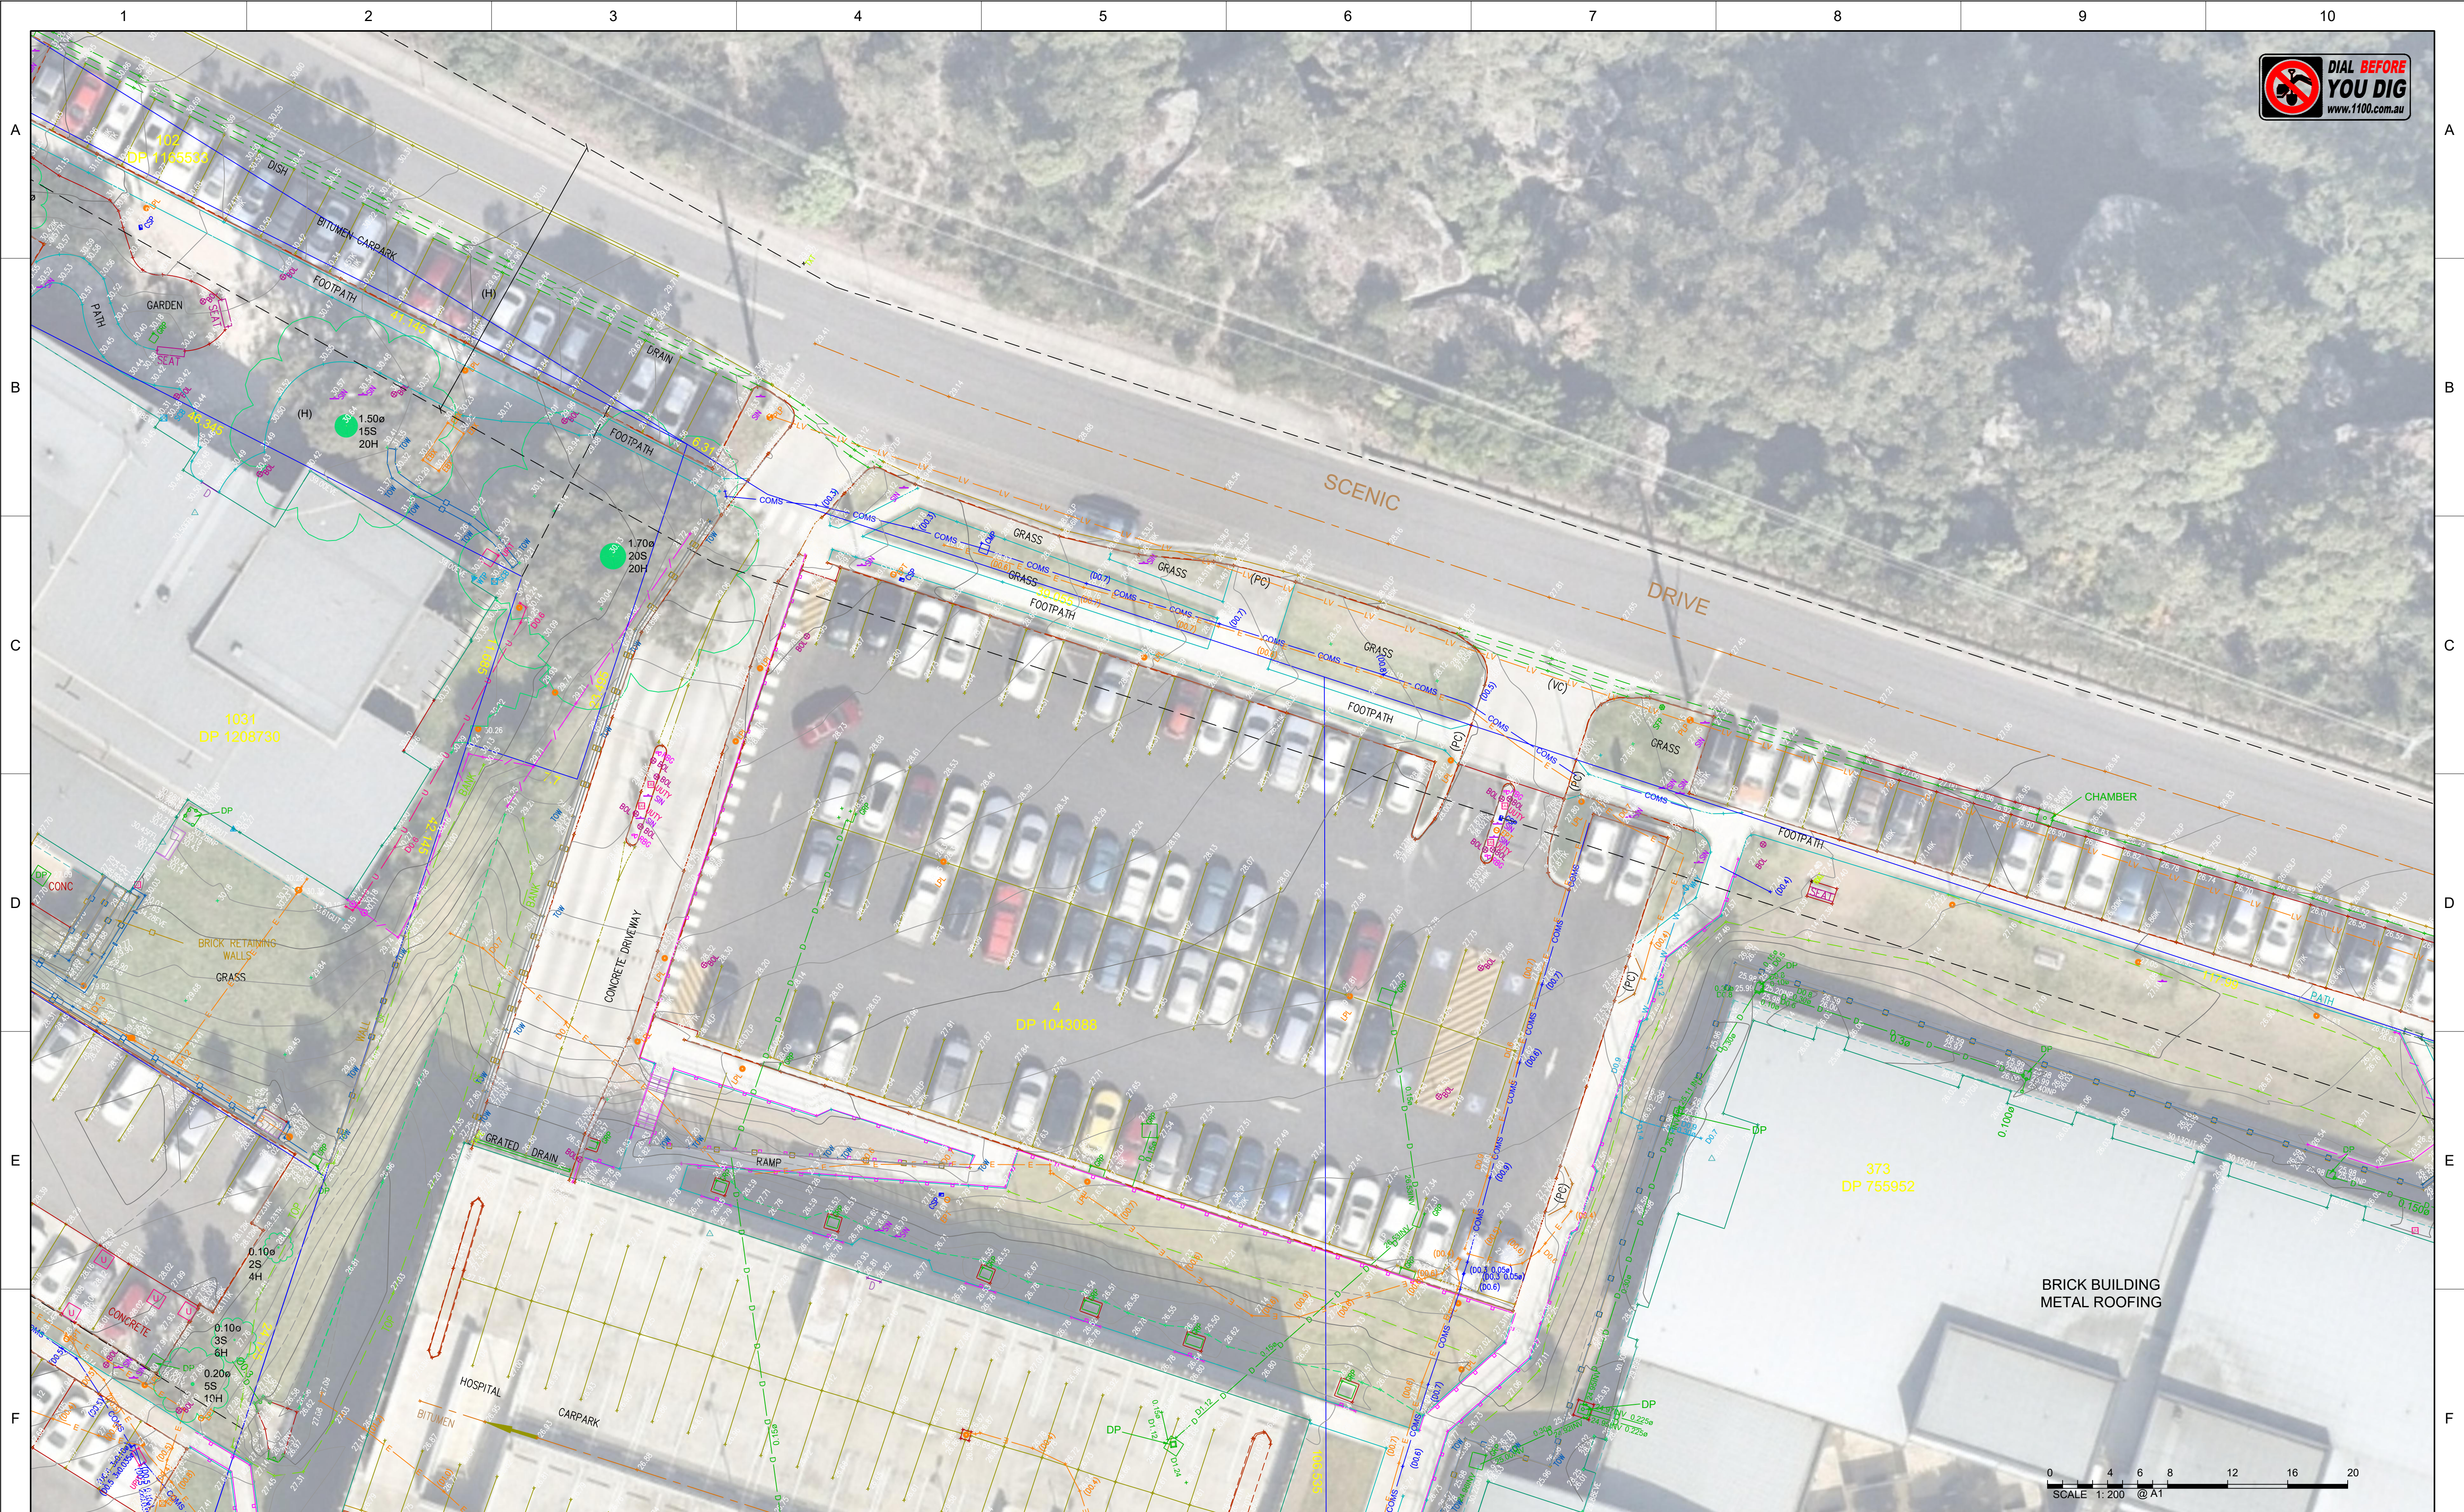

IMPORTANT NOTE:
This plan is prepared for NSW HEALTH & INFRASTRUCTURE from a combination of field survey and existing records for the purpose of designing new constructions on the land and should not be used for any other purpose.
The title boundaries shown herein were not marked by the author at the time of survey and have been determined by plan dimensions only and not by field measurement.

10	30.03.2021	SCALE BARS REVISED	MC
09	08.03.2021	TREE NUMBER ADDED	MC
08	15.02.2021	TREES UPDATED SHTS. 5 - 10	MC
07	21.01.2021	UPDATED DETAIL SURVEY SHOWN CLOUDED	MC
06	17.08.2018	GAS & WATER EASEMENT ADDED TO SHEETS 2 & 11	MC
05	7.06.2018	ADDITIONAL DETAIL SURVEY UNDERTAKEN ON SHEETS 2 & 11	MC
04	24.11.2017	PIT INVERTS & PIPE SIZES ADDED	GH
03	13.11.2017	PIT INVERTS & PIPE SIZES ADDED	GH
02	5.09.2017	SERVICE DETAILS ADDED	GH
00	3.02.2017	ORIGINAL ISSUE	GH
REVISION	DATE	DESCRIPTION	APPROVED

SCALE: HORIZ. 1:200	VERT.	A1
CONTOUR INTERVAL: MAJOR 1.0	MINOR 0.5	
HORIZONTAL ORIGIN		
COORD. SYSTEM	MARK ADOPTED: SSM 12220	
MGA	COORDINATES:	
	E 280 418.875 N 6 139 088.160	
VERTICAL DATUM		
DATUM: AHD	BM ADOPTED: SSM 12220	
	RL: 6.914	




23-25 Frederick Street
PO Box 175
Rockdale NSW 2216
t: (02) 9597 9700
f: (02) 9599 2146
e: survey@cardno.com.au w: www.cardno.com.au

SURVEYED DG/TJ/CH	DRAWN IT/EN/AG	CHECKED D.G.	PASSED MC
----------------------	-------------------	-----------------	--------------

PROJECT: SHOALHAVEN HOSPITAL


PLAN SHOWING LEVELS AND DETAILS

CLIENT: NSW HEALTH & INFRASTRUCTURE

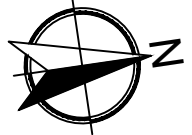

SHEET 3 OF 11

DRAWING NUMBER	REV
118265500	10

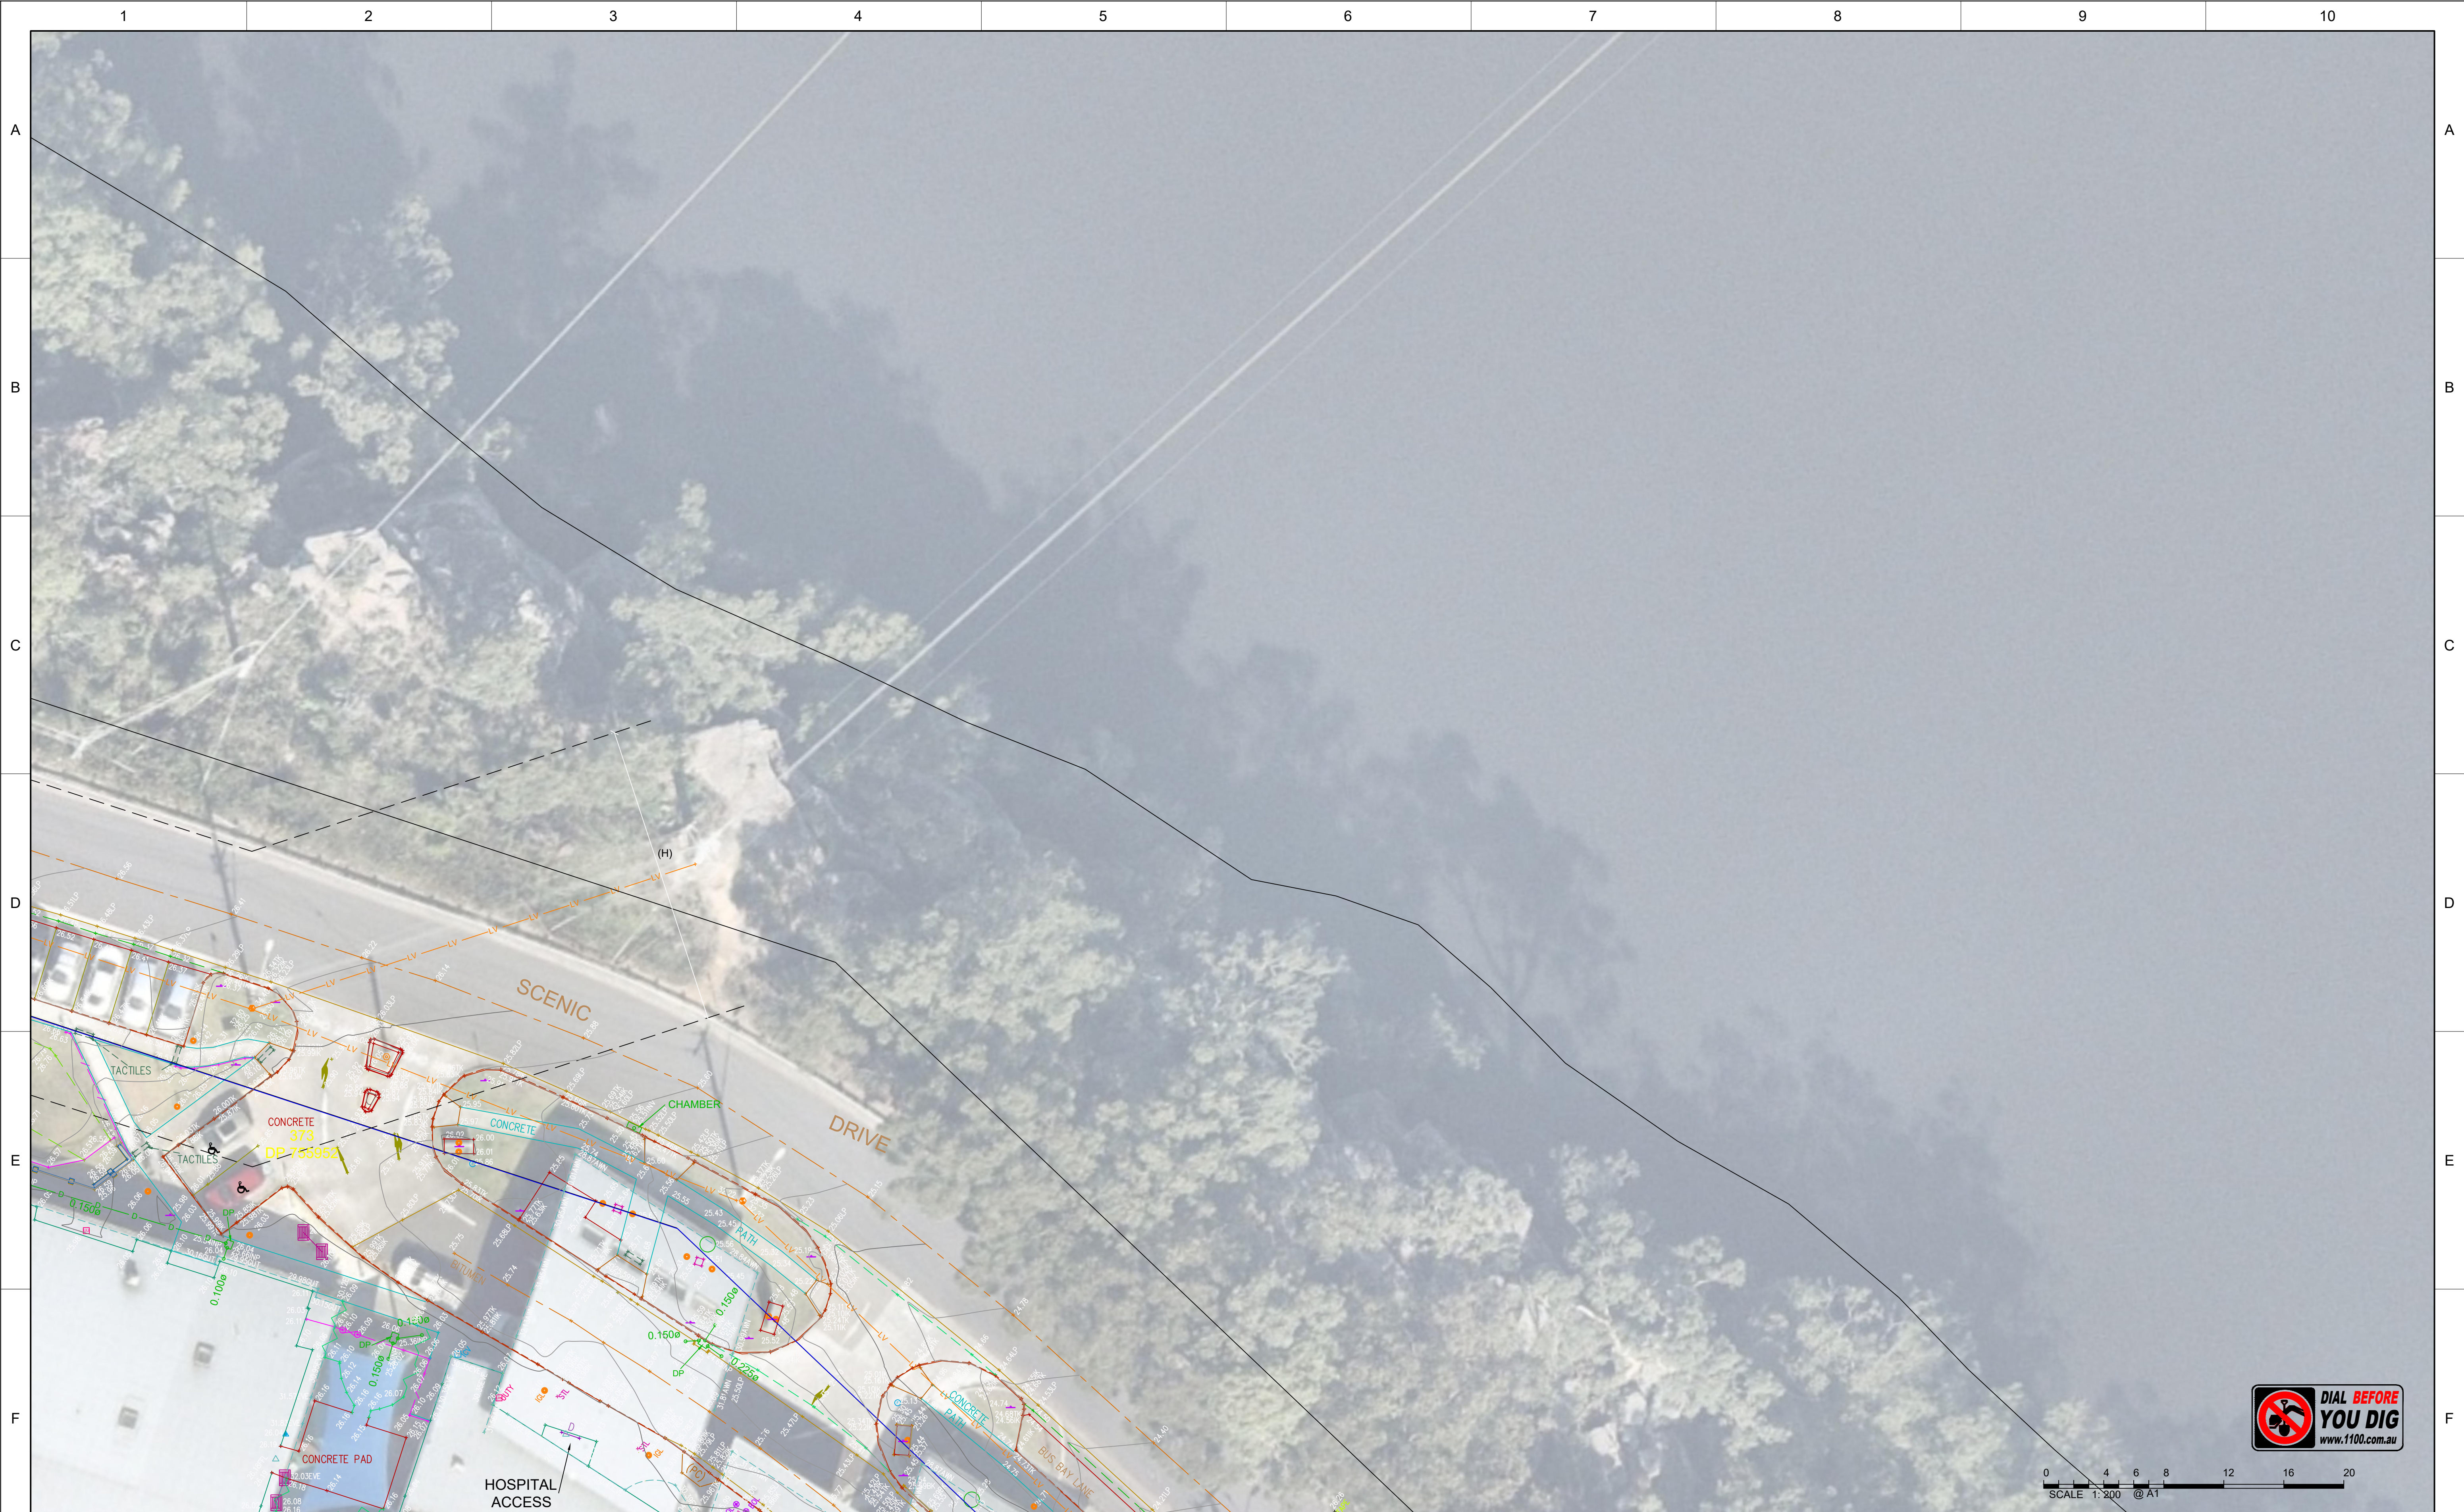

IMPORTANT NOTE:
This plan is prepared for NSW HEALTH & INFRASTRUCTURE from a combination of field survey and existing records for the purpose of designing new constructions on the land and should not be used for any other purpose.
The title boundaries shown hereon were not marked by the author at the time of survey and have been determined by plan dimensions only and not by field measurement.

10	30.03.2021	SCALE BARS REVISED		MC
09	08.03.2021	TREE NUMBER ADDED		MC
08	15.02.2021	TREES UPDATED SHTS. 5 - 10	119264AE	MC
07	21.01.2021	UPDATED DETAIL SURVEY SHOWN CLOUDED	119264AA-AC	MC
06	17.08.2018	GAS & WATER EASEMENT ADDED TO SHEETS 2 & 11		MC
05	7.06.2018	ADDITIONAL DETAIL SURVEY UNDERTAKEN ON SHEETS 2 & 11	118265AM	MC
04	24.11.2017	PIT INVERTS & PIPE SIZES ADDED		GH
03	13.11.2017	PIT INVERTS & PIPE SIZES ADDED		GH
02	5.09.2017	SERVICE DETAILS ADDED	118265CH	GH
00	3.02.2017	ORIGINAL ISSUE	118265BA	GH
REVISION	DATE	DESCRIPTION	CCAD REF	APPROVED

SCALE:		A1
HORZ.	1: 200 VERT.	
CONTOUR INTERVAL:		
MAJOR	1.0 MINOR 0.5	
HORIZONTAL ORIGIN		
COORD. SYSTEM	MARK ADOPTED: SSM 12220	
MGA	COORDINATES:	
	E 280 418.875	
	N 6 139 088.160	
VERTICAL DATUM		
DATUM:	BM ADOPTED: SSM 12220	
AHD	RL: 6.914	




23-25 Frederick Street
PO Box 175
Rockdale NSW 2216
t: (02) 9597 9700
f: (02) 9599 2146
e: surveynsw@cardno.com.au w: www.cardno.com.au


PROJECT: SHOALHAVEN HOSPITAL

PLAN SHOWING LEVELS AND DETAILS

CLIENT: NSW HEALTH & INFRASTRUCTURE

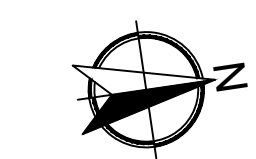

SHEET 4 OF 11
DRAWING NUMBER
118265500
REV 10

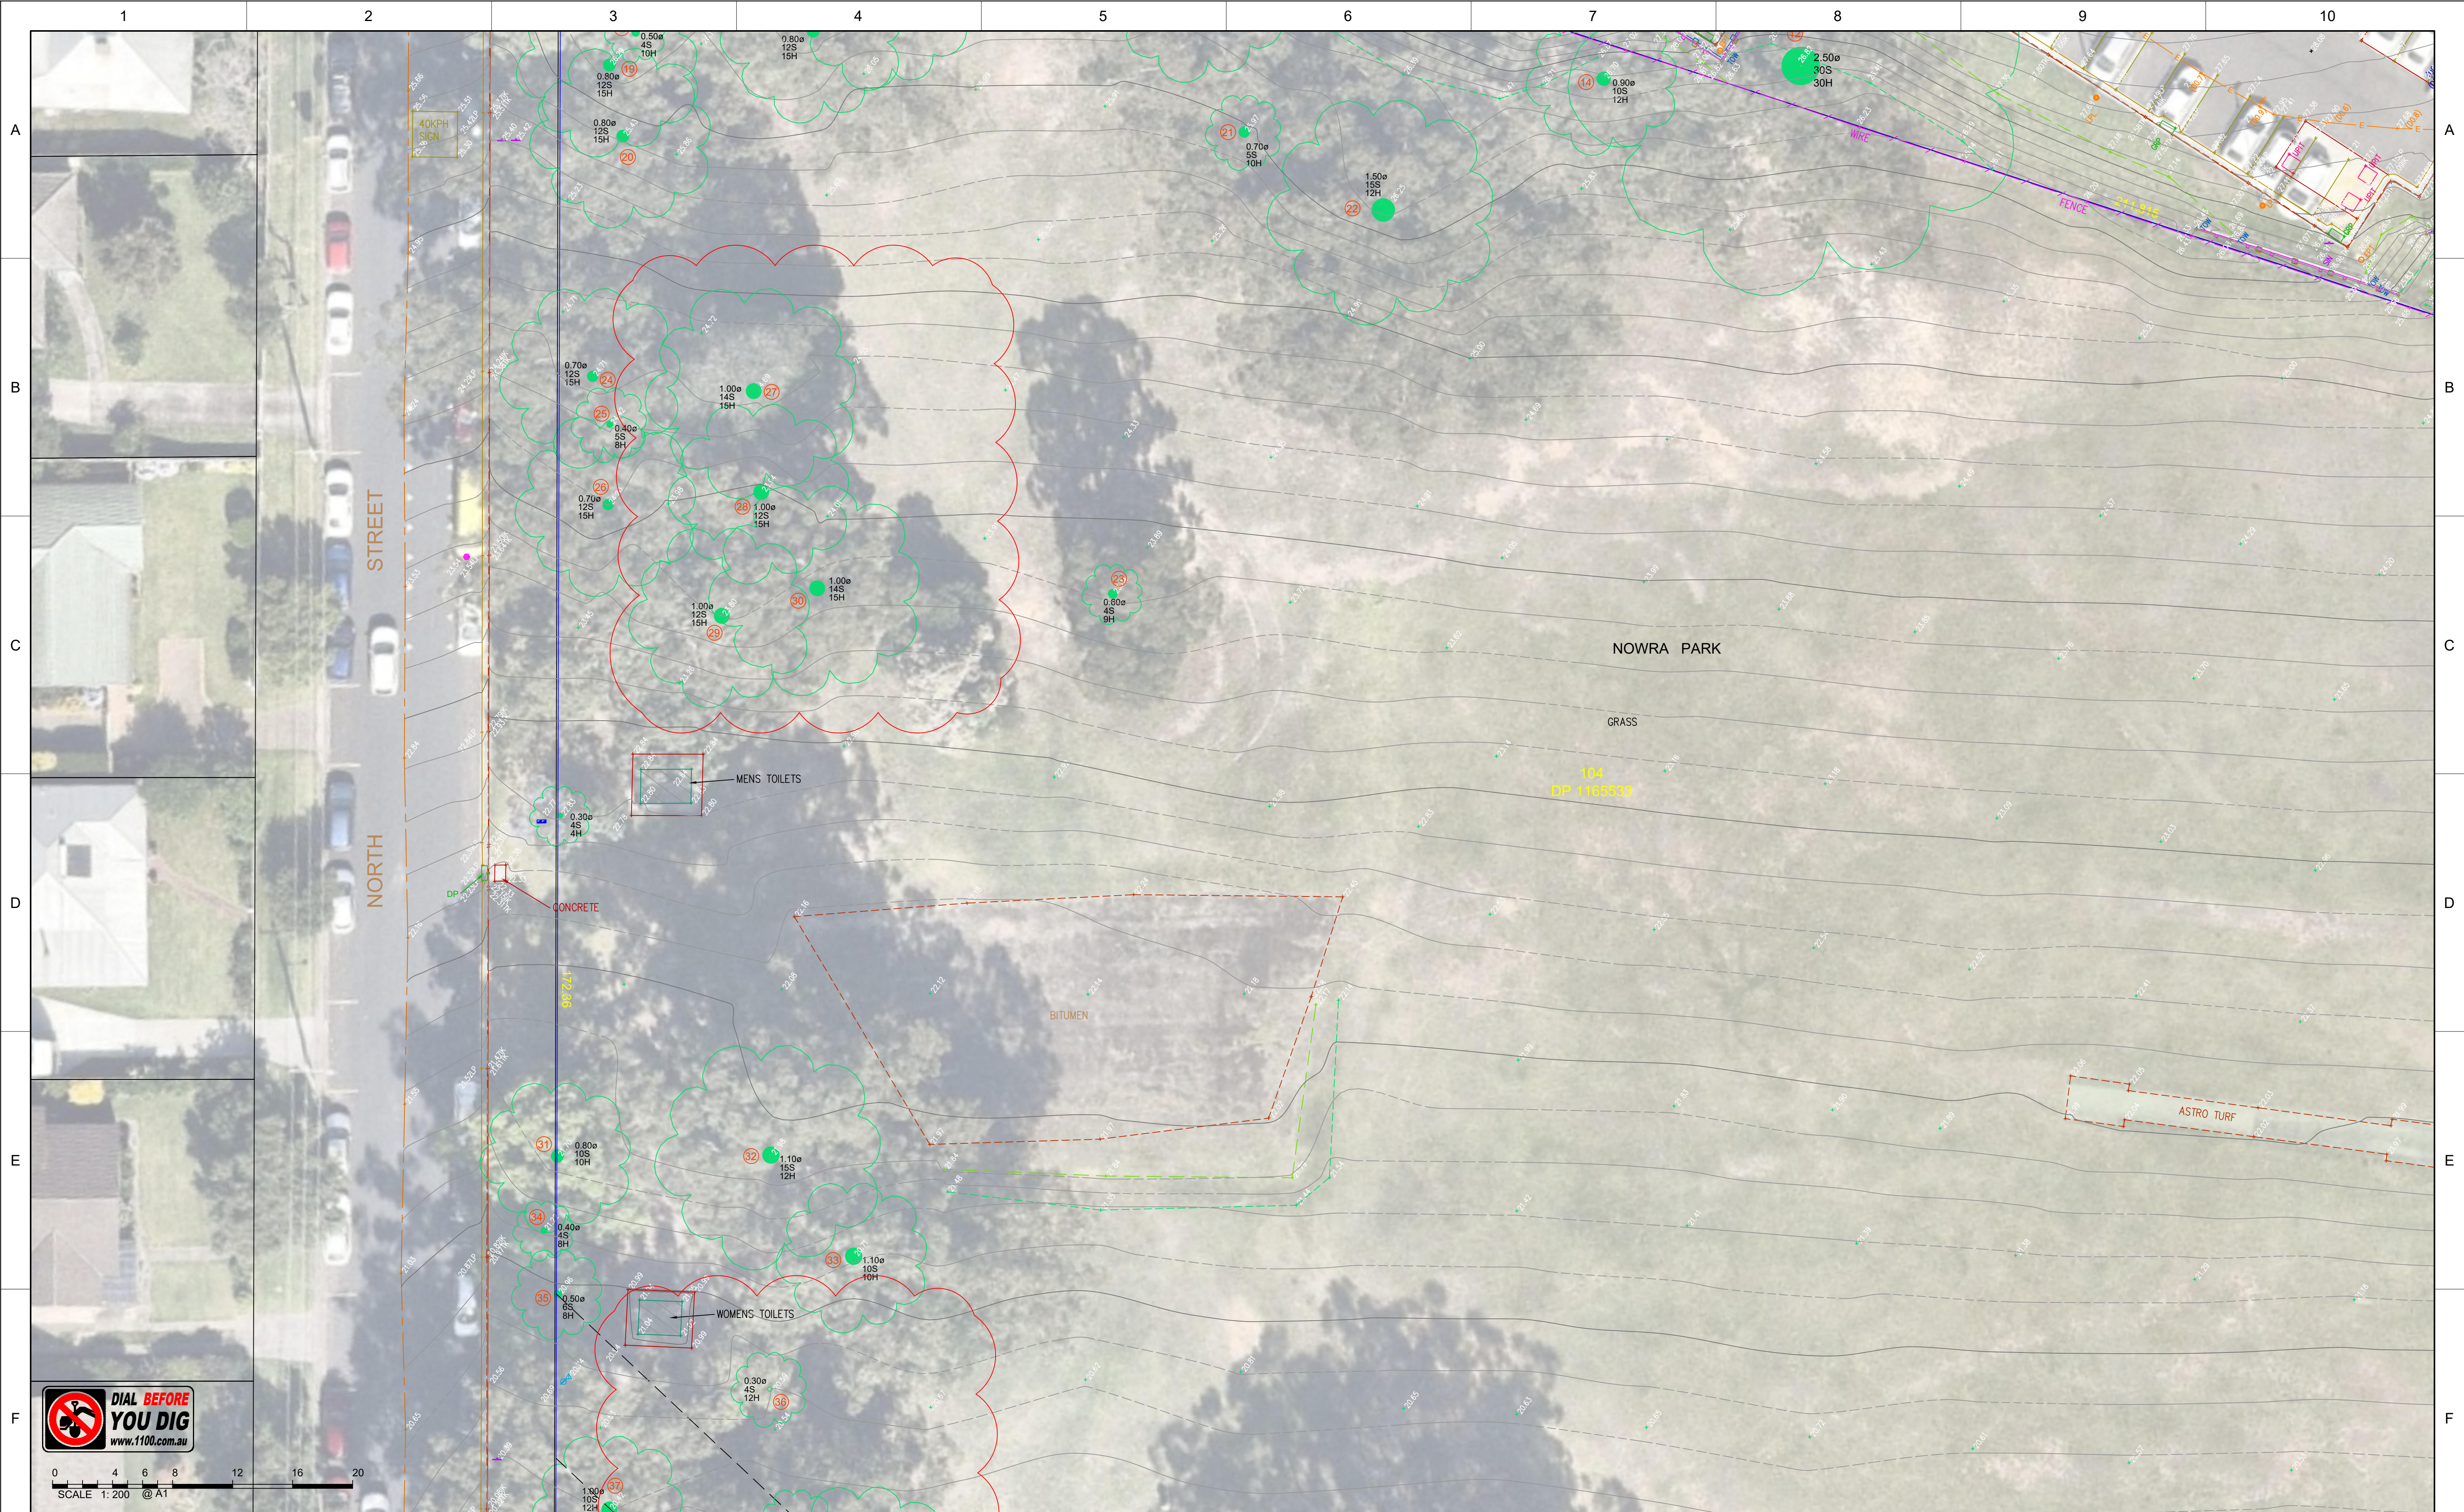

0 4 6 8 12 16 20
SCALE 1:200 @ A1

IMPORTANT NOTE:
This plan is prepared for
NSW HEALTH & INFRASTRUCTURE
from a combination of field survey and
existing records for the purpose of
designing new constructions on the
land and should not be used for any
other purpose.
The title boundaries shown hereon were
not marked by the author at the time of
survey and have been determined by
plan dimensions only and not by
field measurement.

10	30.03.2021	SCALE BARS REVISED		MC
09	08.03.2021	TREE NUMBER ADDED		MC
08	15.02.2021	TREES UPDATED SHTS. 5 - 10	119264AE	MC
07	21.01.2021	UPDATED DETAIL SURVEY SHOWN CLOUDED	119264AA-AC	MC
06	17.08.2018	GAS & WATER EASEMENT ADDED TO SHEETS 2 & 11		MC
05	7.06.2018	ADDITIONAL DETAIL SURVEY UNDERTAKEN ON SHEETS 2 & 11	118265AM	MC
04	24.11.2017	PIT INVERTS & PIPE SIZES ADDED		GH
03	13.11.2017	PIT INVERTS & PIPE SIZES ADDED		GH
02	5.09.2017	SERVICE DETAILS ADDED	118265CH	GH
00	3.02.2017	ORIGINAL ISSUE	118265BA	GH
REVISION	DATE	DESCRIPTION	CCAD REF	APPROVED

SCALE: HORZ. 1:200	VERT.
CONTOUR INTERVAL: MAJOR 1.0	MINOR 0.5
HORIZONTAL ORIGIN	
COORD. SYSTEM MGA	MARK ADOPTED: SSM 12220 COORDINATES: E 280 418.875 N 6 139 088.160
VERTICAL DATUM	
DATUM: AHD	BM ADOPTED: SSM 12220 RL: 6.914

A1




23-25 Frederick Street
PO Box 175
Rockdale NSW 2216
t: (02) 9597 9700
f: (02) 9599 2146
e: surveynsw@cardno.com.au w: www.cardno.com.au

SURVEYED DG/TJ/CH	DRAWN IT/EN/AG	CHECKED D.G.	PASSED MC
----------------------	-------------------	-----------------	--------------

PROJECT: SHOALHAVEN HOSPITAL

PLAN SHOWING LEVELS AND DETAILS


CLIENT: NSW HEALTH & INFRASTRUCTURE

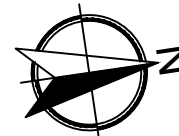

SHEET 5 OF 11

DRAWING NUMBER REV

118265500 10

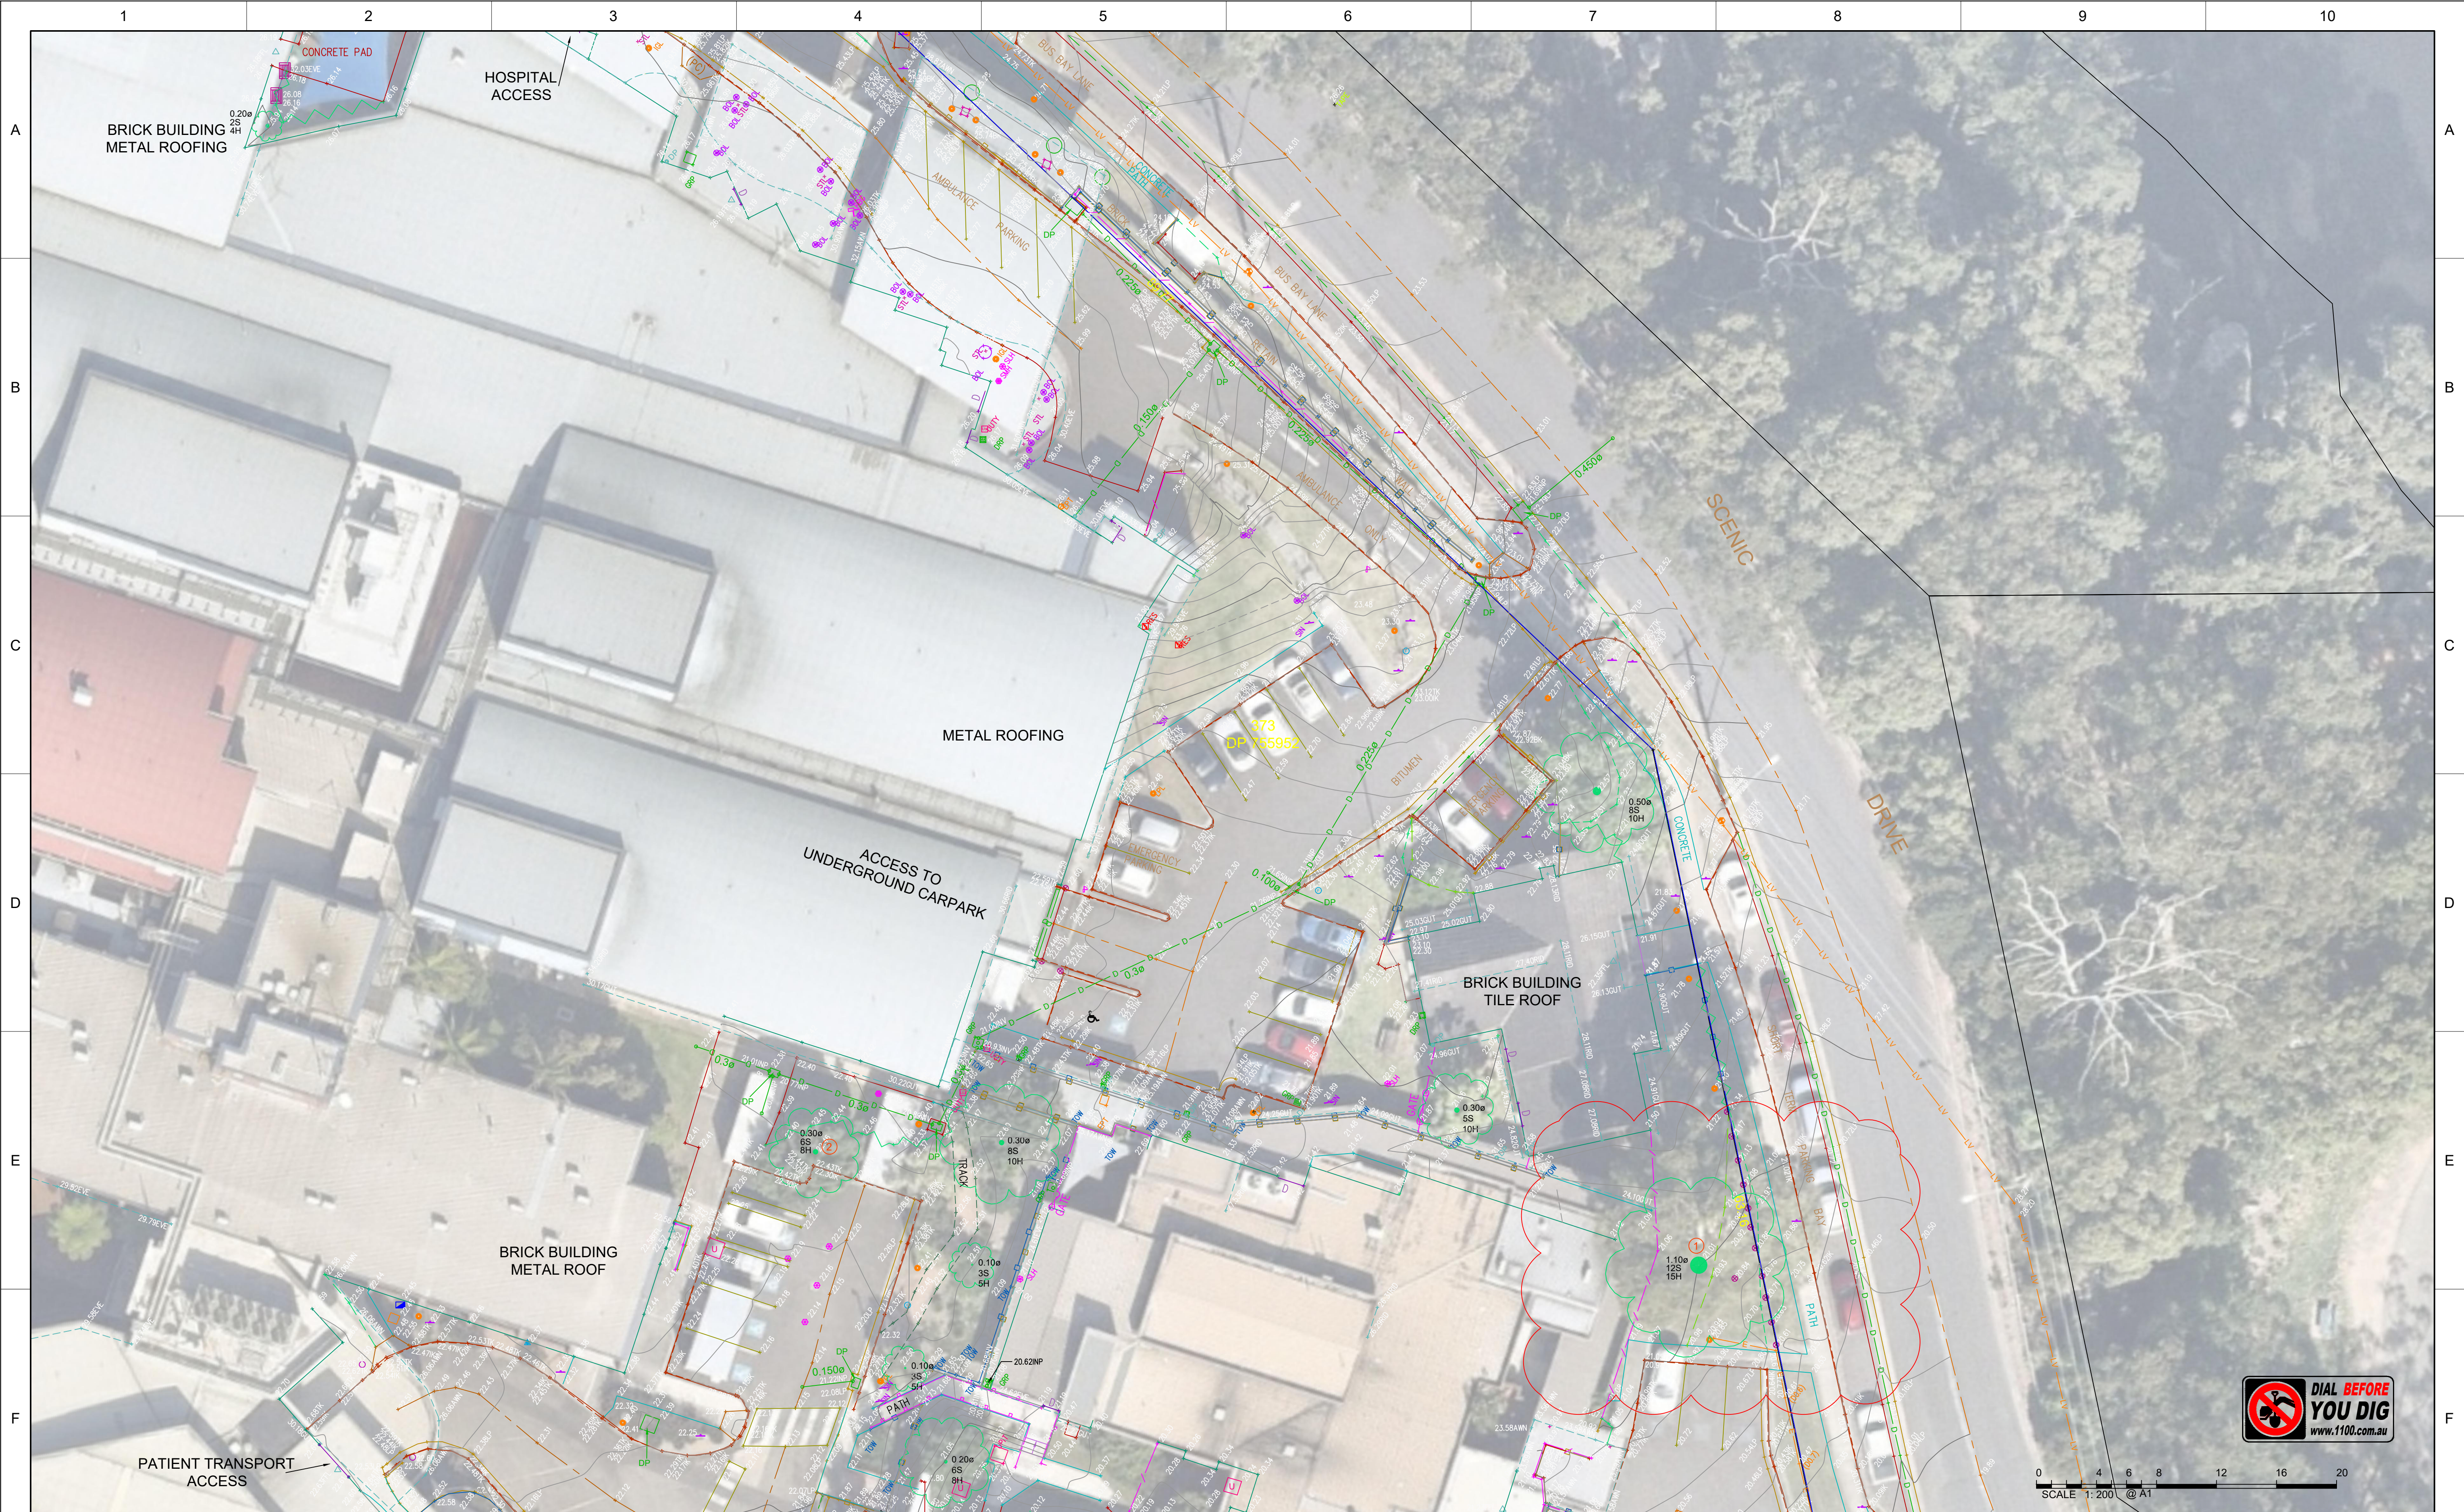

IMPORTANT NOTE:
This plan is prepared for
NSW HEALTH & INFRASTRUCTURE
from a combination of field survey and
existing records for the purpose of
designing new constructions on the
land and should not be used for any
other purpose.
The title boundaries shown hereon were
not marked by the author at the time of
survey and have been determined by
plan dimensions only and not by
field measurement.

10	30.03.2021	SCALE BARS REVISED	MC
09	08.03.2021	TREE NUMBER ADDED	MC
08	15.02.2021	TREES UPDATED SHTS. 5 - 10	MC
07	21.01.2021	UPDATED DETAIL SURVEY SHOWN CLOUDED	MC
06	17.08.2018	GAS & WATER EASEMENT ADDED TO SHEETS 2 & 11	MC
05	7.06.2018	ADDITIONAL DETAIL SURVEY UNDERTAKEN ON SHEETS 2 & 11	MC
04	24.11.2017	PIT INVERTS & PIPE SIZES ADDED	GH
03	13.11.2017	PIT INVERTS & PIPE SIZES ADDED	GH
02	5.09.2017	SERVICE DETAILS ADDED	GH
00	3.02.2017	ORIGINAL ISSUE	GH
REVISION	DATE	DESCRIPTION	CCAD REF APPROVED

SCALE: HORIZ 1:200 VERT.	A1
CONTOUR INTERVAL: MAJOR 1.0 MINOR 0.5	
HORIZONTAL ORIGIN	
COORD. SYSTEM MGA	MARK ADOPTED: SSM 12220 COORDINATES: E 280 418.875 N 6 139 088.160
VERTICAL DATUM	
DATUM: AHD	BM ADOPTED: SSM 12220 RL: 6.914



23-25 Frederick Street
PO Box 175
Rockdale NSW 2216
t: (02) 9597 9700
f: (02) 9599 2146
e: surveynsw@cardno.com.au w: www.cardno.com.au

SURVEYED DG/TJ/CH	DRAWN IT/EN/AG	CHECKED D.G.	PASSED MC
----------------------	-------------------	-----------------	--------------

PROJECT: SHOALHAVEN HOSPITAL


PLAN SHOWING LEVELS AND DETAILS

CLIENT: NSW HEALTH & INFRASTRUCTURE



SHEET 7 OF 11

DRAWING NUMBER	REV
118265500	10

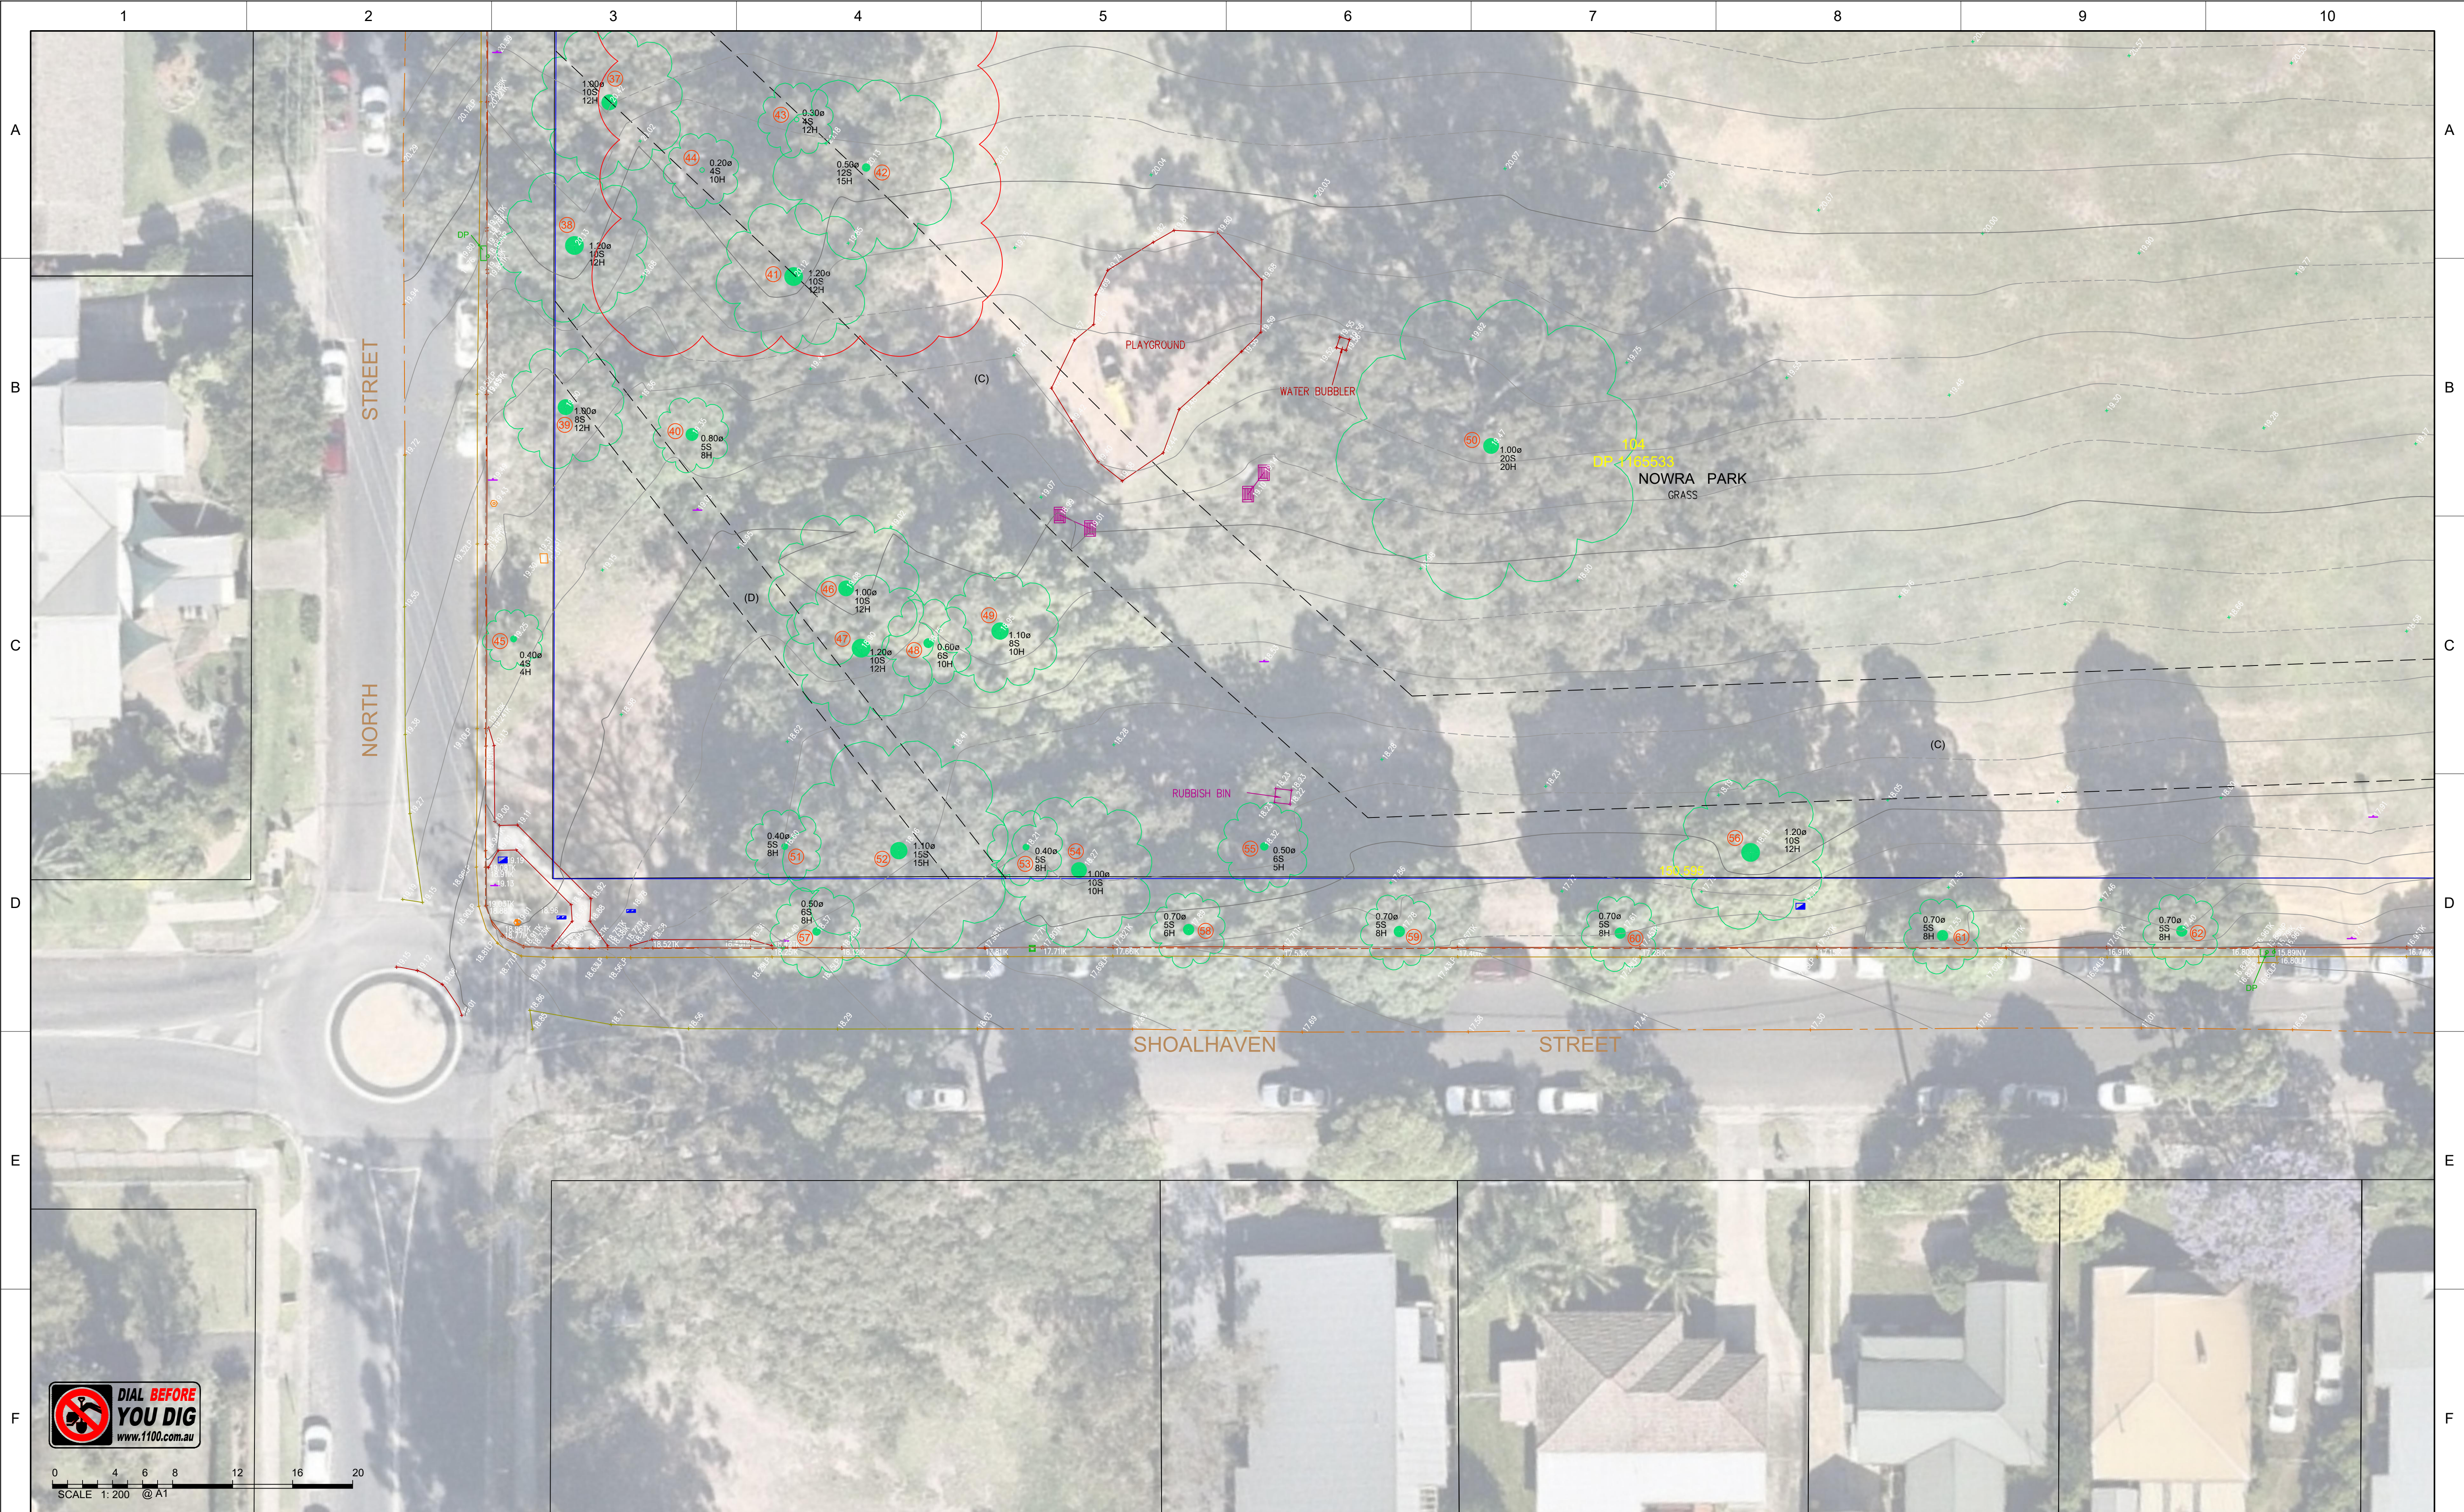

IMPORTANT NOTE:
This plan is prepared for
NSW HEALTH & INFRASTRUCTURE
from a combination of field survey and
existing records for the purpose of
designing new constructions on the
land and should not be used for any
other purpose.
The title boundaries shown hereon were
not marked by the author at the time of
survey and have been determined by
plan dimensions only and not by
field measurement.

10	30.03.2021	SCALE BARS REVISED	MC
09	08.03.2021	TREE NUMBER ADDED	MC
08	15.02.2021	TREES UPDATED SHTS. 5 - 10	MC
07	21.01.2021	UPDATED DETAIL SURVEY SHOWN CLOUDED	MC
06	17.08.2018	GAS & WATER EASEMENT ADDED TO SHEETS 2 & 11	MC
05	7.06.2018	ADDITIONAL DETAIL SURVEY UNDERTAKEN ON SHEETS 2 & 11	MC
04	24.11.2017	PIT INVERTS & PIPE SIZES ADDED	GH
03	13.11.2017	PIT INVERTS & PIPE SIZES ADDED	GH
02	5.09.2017	SERVICE DETAILS ADDED	GH
00	3.02.2017	ORIGINAL ISSUE	GH
REVISION	DATE	DESCRIPTION	CCAD REF

SCALE: HORZ. 1:200		VERT.	A1
CONTOUR INTERVAL: MAJOR 1.0		MINOR 0.5	
HORIZONTAL ORIGIN			
COORD. SYSTEM	MARK ADOPTED: SSM 12220		
MGA	COORDINATES: E 280 418.875 N 6 139 088.160		
VERTICAL DATUM			
DATUM: AHD	BM ADOPTED: SSM 12220 RL: 6.914		



23-25 Frederick Street
PO Box 175
Rockdale NSW 2216
t: (02) 9597 9700
f: (02) 9599 2146
e: surveynsw@cardno.com.au w: www.cardno.com.au


SURVEYED DG/TJ/CH	DRAWN IT/EN/AG	CHECKED D.G.	PASSED MC
----------------------	-------------------	-----------------	--------------


PROJECT: SHOALHAVEN HOSPITAL

PLAN SHOWING LEVELS AND DETAILS

CLIENT: NSW HEALTH & INFRASTRUCTURE

SHEET 8 OF 11	
DRAWING NUMBER	REV
118265500	10

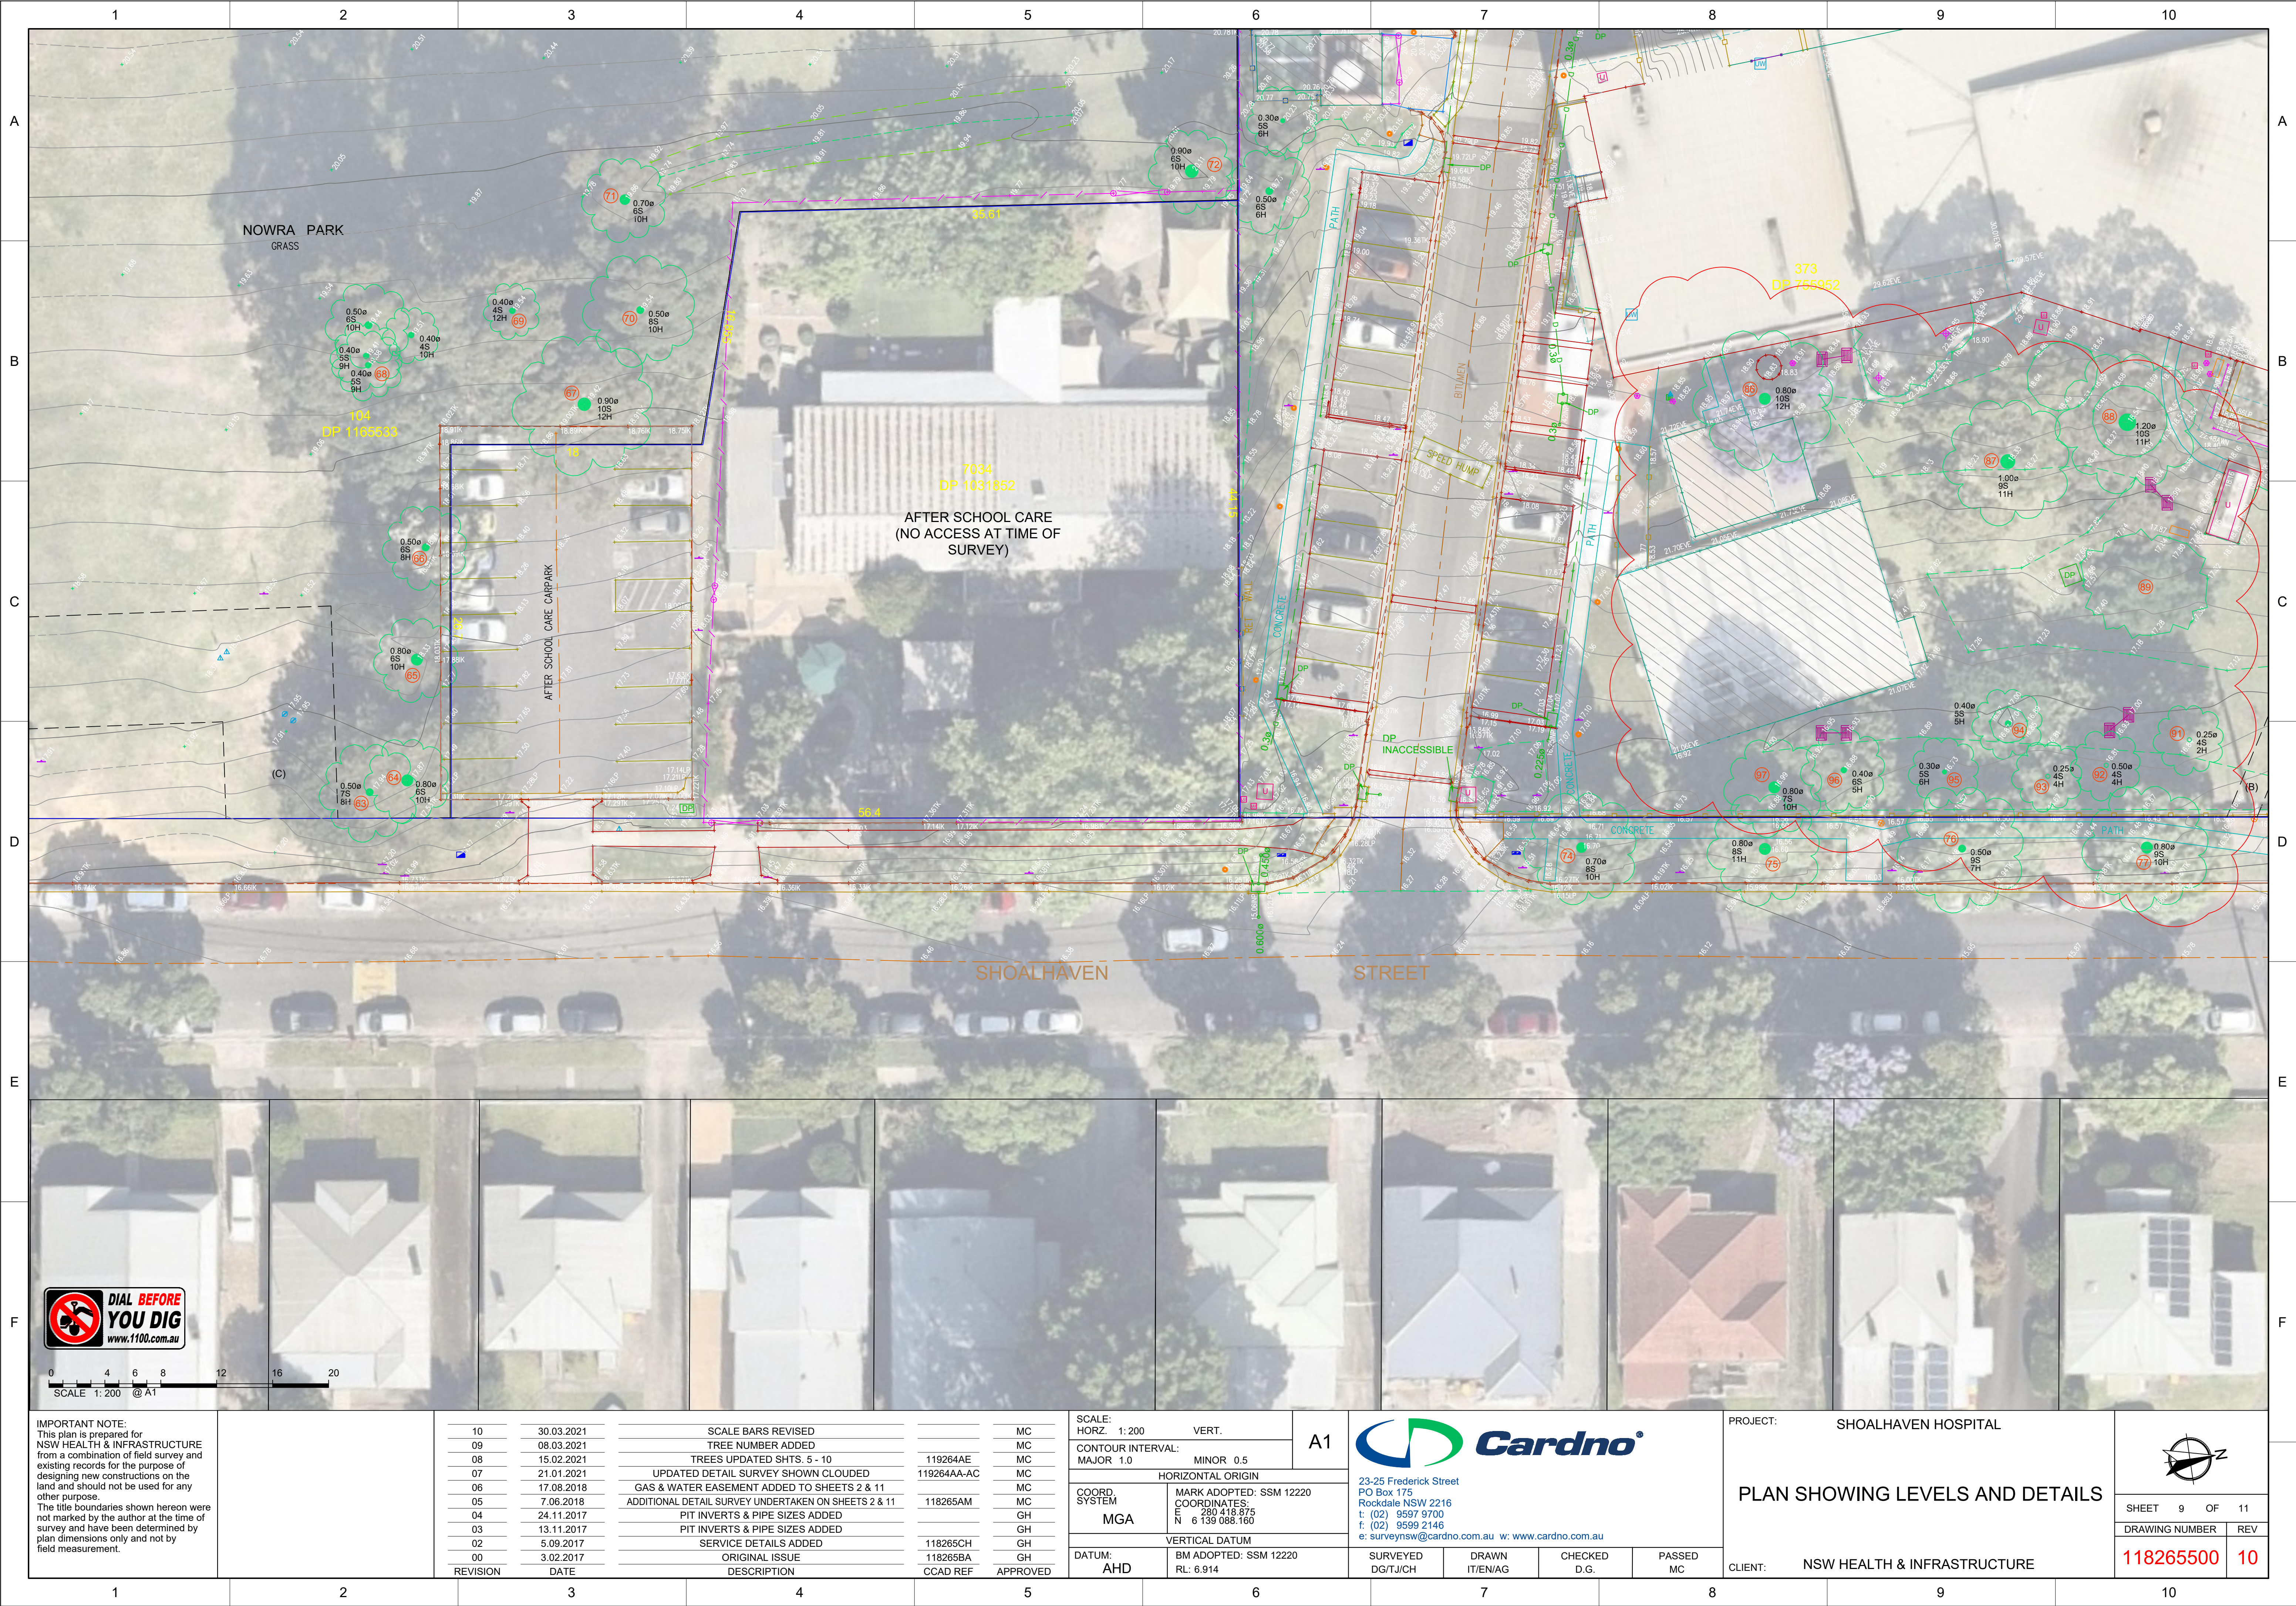

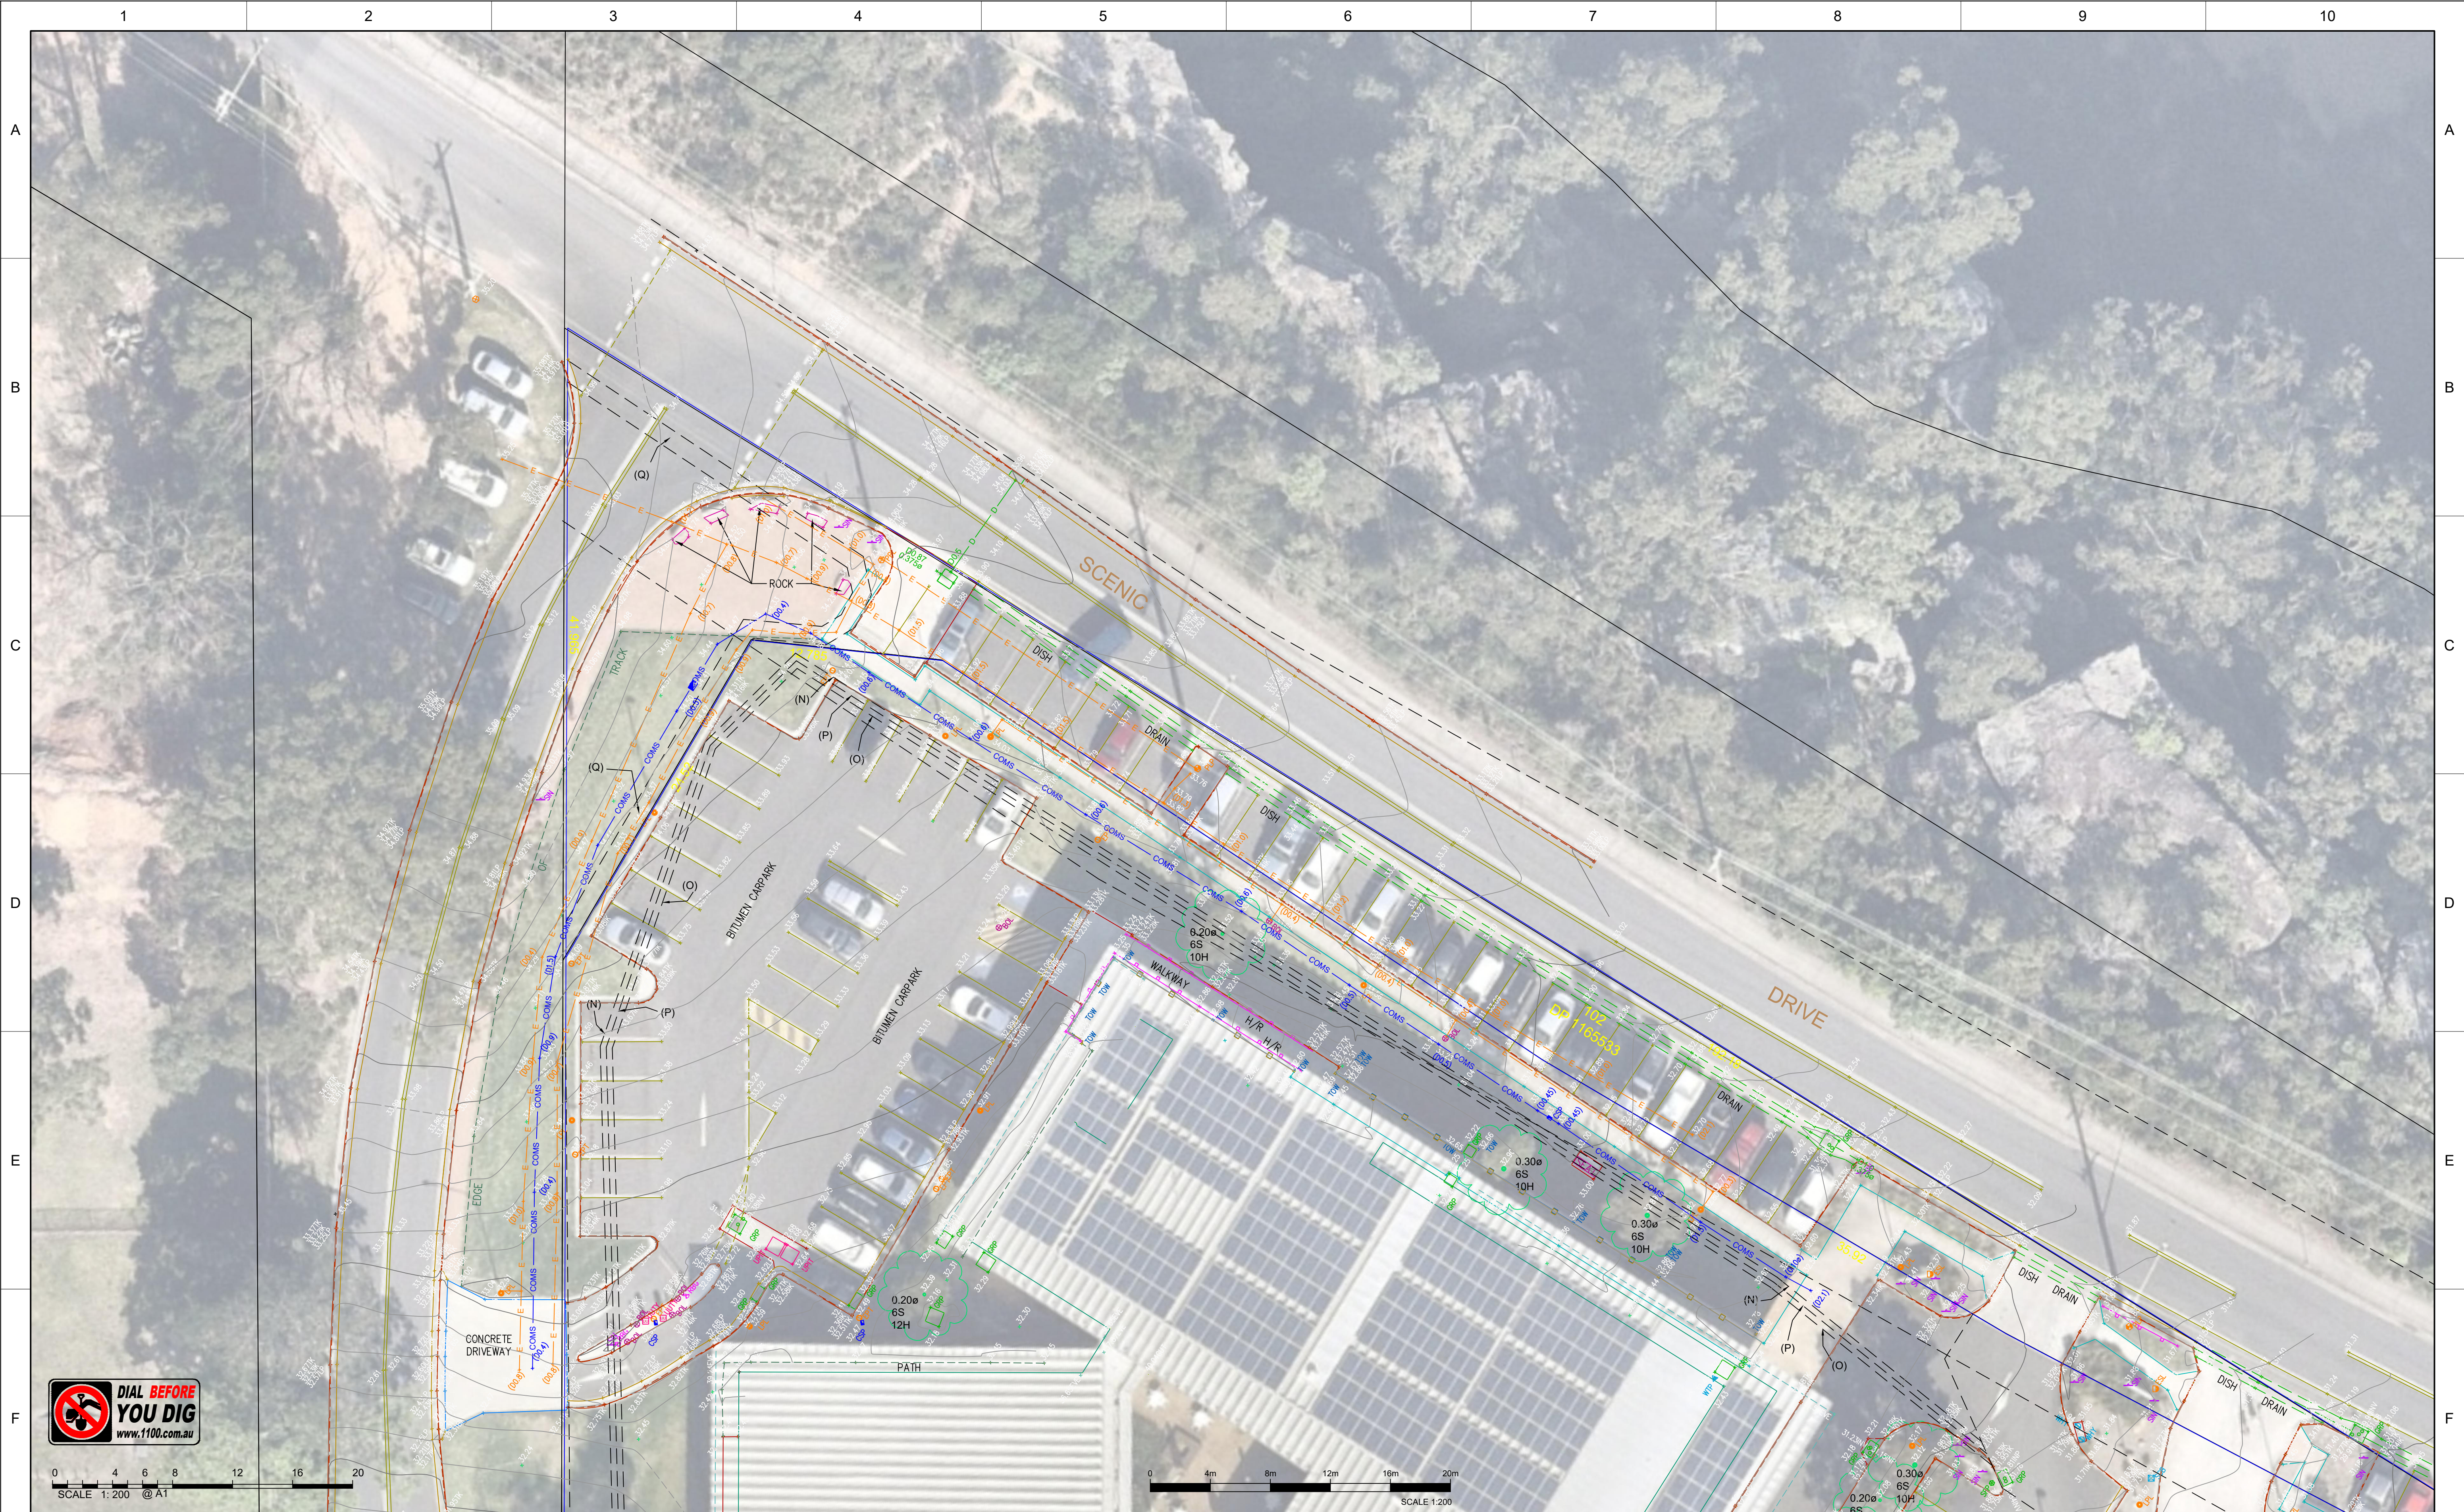

0 4 6 8 12 16 20
SCALE 1:200 @ A1

0 4m 8m 12m 16m 20m
SCALE 1:200

IMPORTANT NOTE:
This plan is prepared for
NSW HEALTH & INFRASTRUCTURE
from a combination of field survey and
existing records for the purpose of
designing new constructions on the
land and should not be used for any
other purpose.
The title boundaries shown hereon were
not marked by the author at the time of
survey and have been determined by
plan dimensions only and not by
field measurement.

10	30.03.2021	SCALE BARS REVISED		MC
09	08.03.2021	TREE NUMBER ADDED		MC
08	15.02.2021	TREES UPDATED SHTS. 5 - 10	119264AE	MC
07	21.01.2021	UPDATED DETAIL SURVEY SHOWN CLOUDED	119264AA-AC	MC
06	17.08.2018	GAS & WATER EASEMENT ADDED TO SHEETS 2 & 11		MC
05	7.06.2018	ADDITIONAL DETAIL SURVEY UNDERTAKEN ON SHEETS 2 & 11	118265AM	MC
04	24.11.2017	PIT INVERTS & PIPE SIZES ADDED		GH
03	13.11.2017	PIT INVERTS & PIPE SIZES ADDED		GH
02	5.09.2017	SERVICE DETAILS ADDED	118265CH	GH
00	3.02.2017	ORIGINAL ISSUE	118265BA	GH
REVISION	DATE	DESCRIPTION	CCAD REF	APPROVED

SCALE: HORZ. 1: 200		VERT.	A1
CONTOUR INTERVAL: MAJOR 1.0		MINOR 0.5	
HORIZONTAL ORIGIN			
COORD. SYSTEM	MARK ADOPTED: SSM 12220		
MGA	COORDINATES: E 280 418.875 N 6 139 088.160		
	VERTICAL DATUM		
DATUM: AHD	BM ADOPTED: SSM 12220 RL: 6.914		




23-25 Frederick Street
PO Box 175
Rockdale NSW 2216
t: (02) 9597 9700
f: (02) 9599 2146
e: survey@cardno.com.au w: www.cardno.com.au

PROJECT: SHOALHAVEN HOSPITAL

PLAN SHOWING LEVELS AND DETAILS

CLIENT: NSW HEALTH & INFRASTRUCTURE

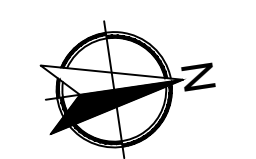

SHEET 11 OF 11
DRAWING NUMBER
118265500
REV 10