

Integrated perspective

Arqus Design Pty Ltd
ABN 68 135 616 303

Level 2 15 Malt Street
Fortitude Valley Qld 4006
PO Box 2455
New Farm Qld 4005

Registration:
Nominated Architect: Scott Peabody
QLD: 2644
NSW: 9038
VIC: 800111 (Arqus Design 600035)

mail@arqudesign.com.au
www.arqudesign.com.au

Phone 07 3358 0888
Fax 07 3358 0899

Arqus Design acknowledges the Traditional Owners of Country
on which we live, work and design and pay our respects to their
Elders, past and present.

NOTES

Contractors are to verify all dimensions on site before commencing
any work or producing shop drawings.

These drawings are protected by the laws of copyright and may not be
copied or reproduced without the written permission of Arqus Design.

Detail applicable to the scale of the drawing published.

DATE	REVISION	ISSUE
23.12.01	DRAFT DA PACKAGE	A
23.12.15	DRAFT DA PACKAGE	B
24.01.22	DRAFT DA PACKAGE	C
24.03.08	FOR INFORMATION	D
24.03.13	FOR INFORMATION	E
24.04.15	FOR INFORMATION	F
24.08.16	DRAFT DA PACKAGE	G
24.10.09	DA PACKAGE	H
25.10.31	DRAFT DA UPDATE	I

CLIENT

TriCare
Retirement Living. Home Care. Aged Care.

PROJECT

TRICARE HASTINGS POINT

87 TWEED COAST RD, HASTINGS
POINT 2489, NSW

COUNTRY: BUNDJALUNG

DRAWING

**BUILDING E - GROUND FLOOR GA
PLAN**

JOB NUMBER 23-0025 DESIGN SP DRAWN KF CHECKED SP


SCALE 1:100 @A1 1:200 @A3 DATE CREATED 03/11/23 NORTH

DRAWING NUMBER DA-E-02 ISSUE I

ISSUED FOR

**DEVELOPMENT
APPLICATION**

C:\Users\kjm\fo\Documents\23-0025_TriCare Hastings Point_New Building E_Option 1_231025_Kjm_Foo\B2719.rvt

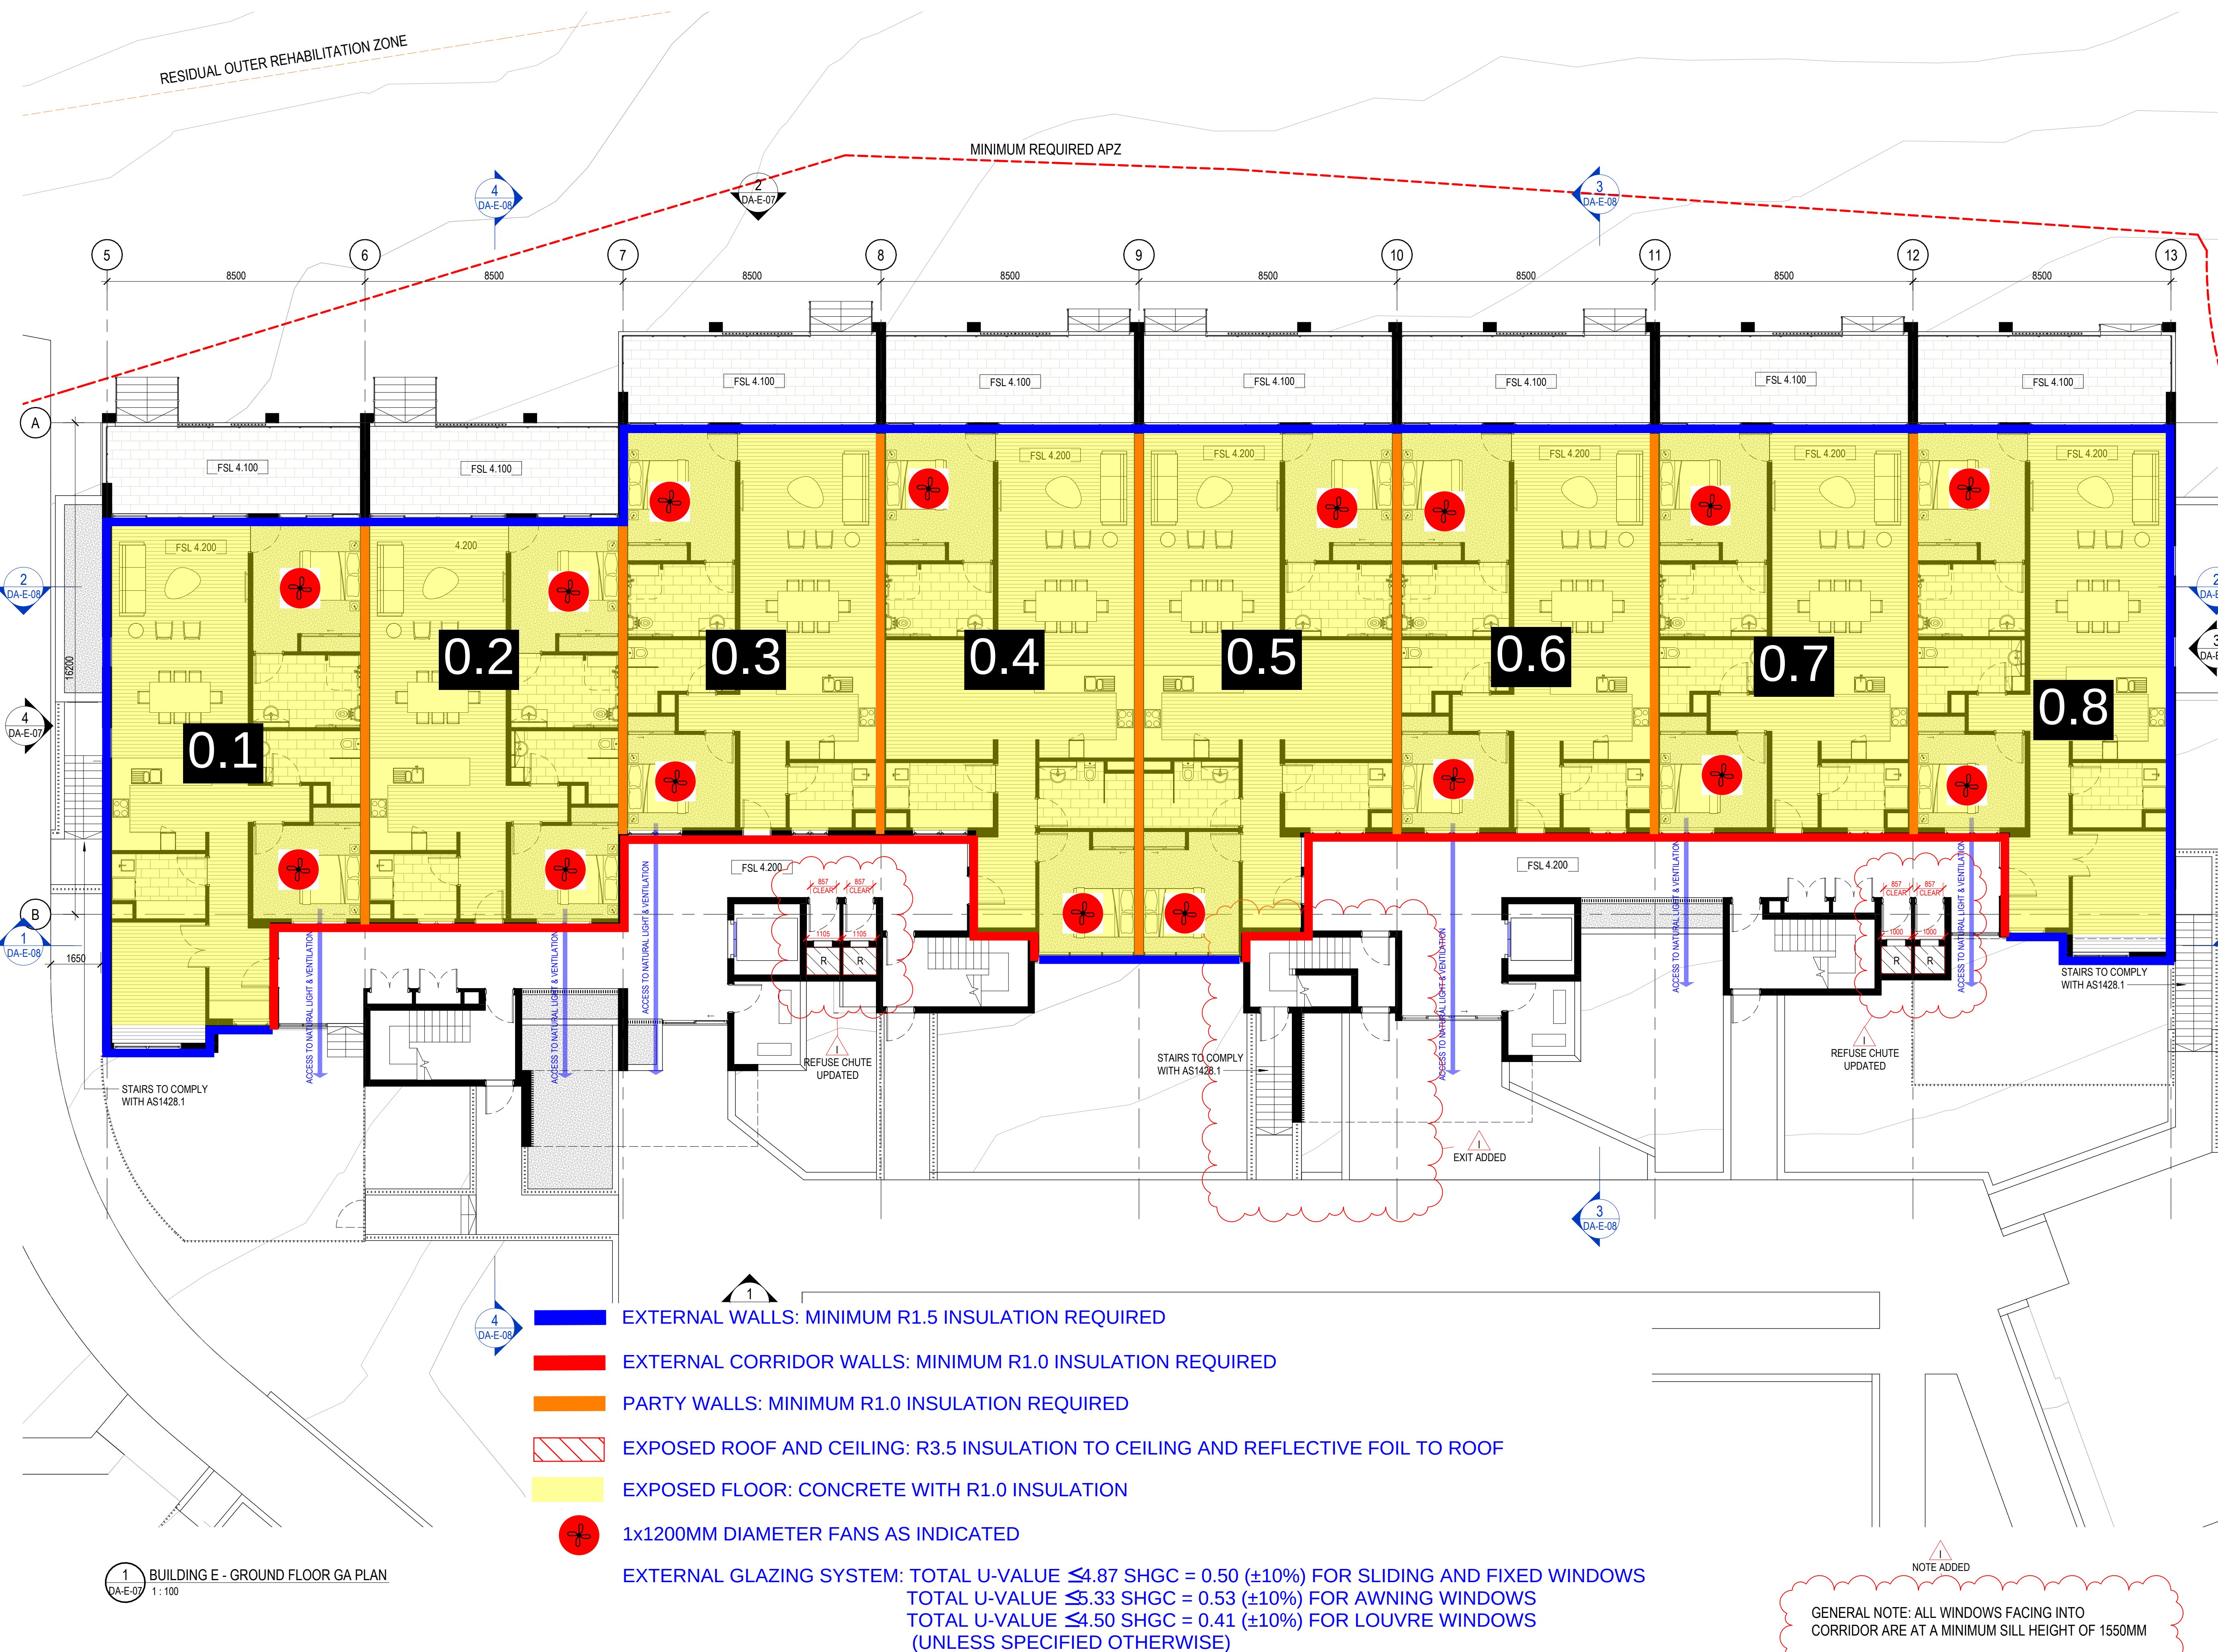

Integrated perspective

Arqus Design Pty Ltd
ABN 68 135 616 303Level 2 15 Malt Street
Fortitude Valley Qld 4006
PO Box 2455
New Farm Qld 4005Registration:
Nominated Architect: Scott Peabody
QLD: 2644
NSW: 9038
VIC: 800111 (Arqus Design 600035)mail@arqudesign.com.au
www.arqudesign.com.auPhone 07 3358 0888
Fax 07 3358 0899Arqus Design acknowledges the Traditional Owners of Country
on which we live, work and design and pay our respects to their
Elders, past and present.

NOTES

Contractors are to verify all dimensions on site before commencing
any work or producing shop drawings.These drawings are protected by the laws of copyright and may not be
copied or reproduced without the written permission of Arqus Design.

Detail applicable to the scale of the drawing published.

DATE	REVISION	ISSUE
23.12.01	DRAFT DA PACKAGE	A
23.12.15	DRAFT DA PACKAGE	B
24.01.22	DRAFT DA PACKAGE	C
24.03.08	FOR INFORMATION	D
24.03.13	FOR INFORMATION	E
24.04.15	FOR INFORMATION	F
24.08.16	DRAFT DA PACKAGE	G
24.10.09	DA PACKAGE	H
25.10.31	DRAFT DA UPDATE	I

CLIENT



PROJECT

TRICARE HASTINGS POINT

87 TWEED COAST RD, HASTINGS
POINT 2489, NSW

COUNTRY: BUNDJALUNG

DRAWING


BUILDING E - LEVEL 01 GA PLAN

JOB NUMBER 23-0025 DESIGN SP DRAWN KF CHECKED SP

SCALE 1:100 @A1 1:200 @A3 DATE CREATED 03/11/23 NORTH

DRAWING NUMBER DA-E-03 ISSUE I

ISSUED FOR 31/10/2025 3:14:56 PM

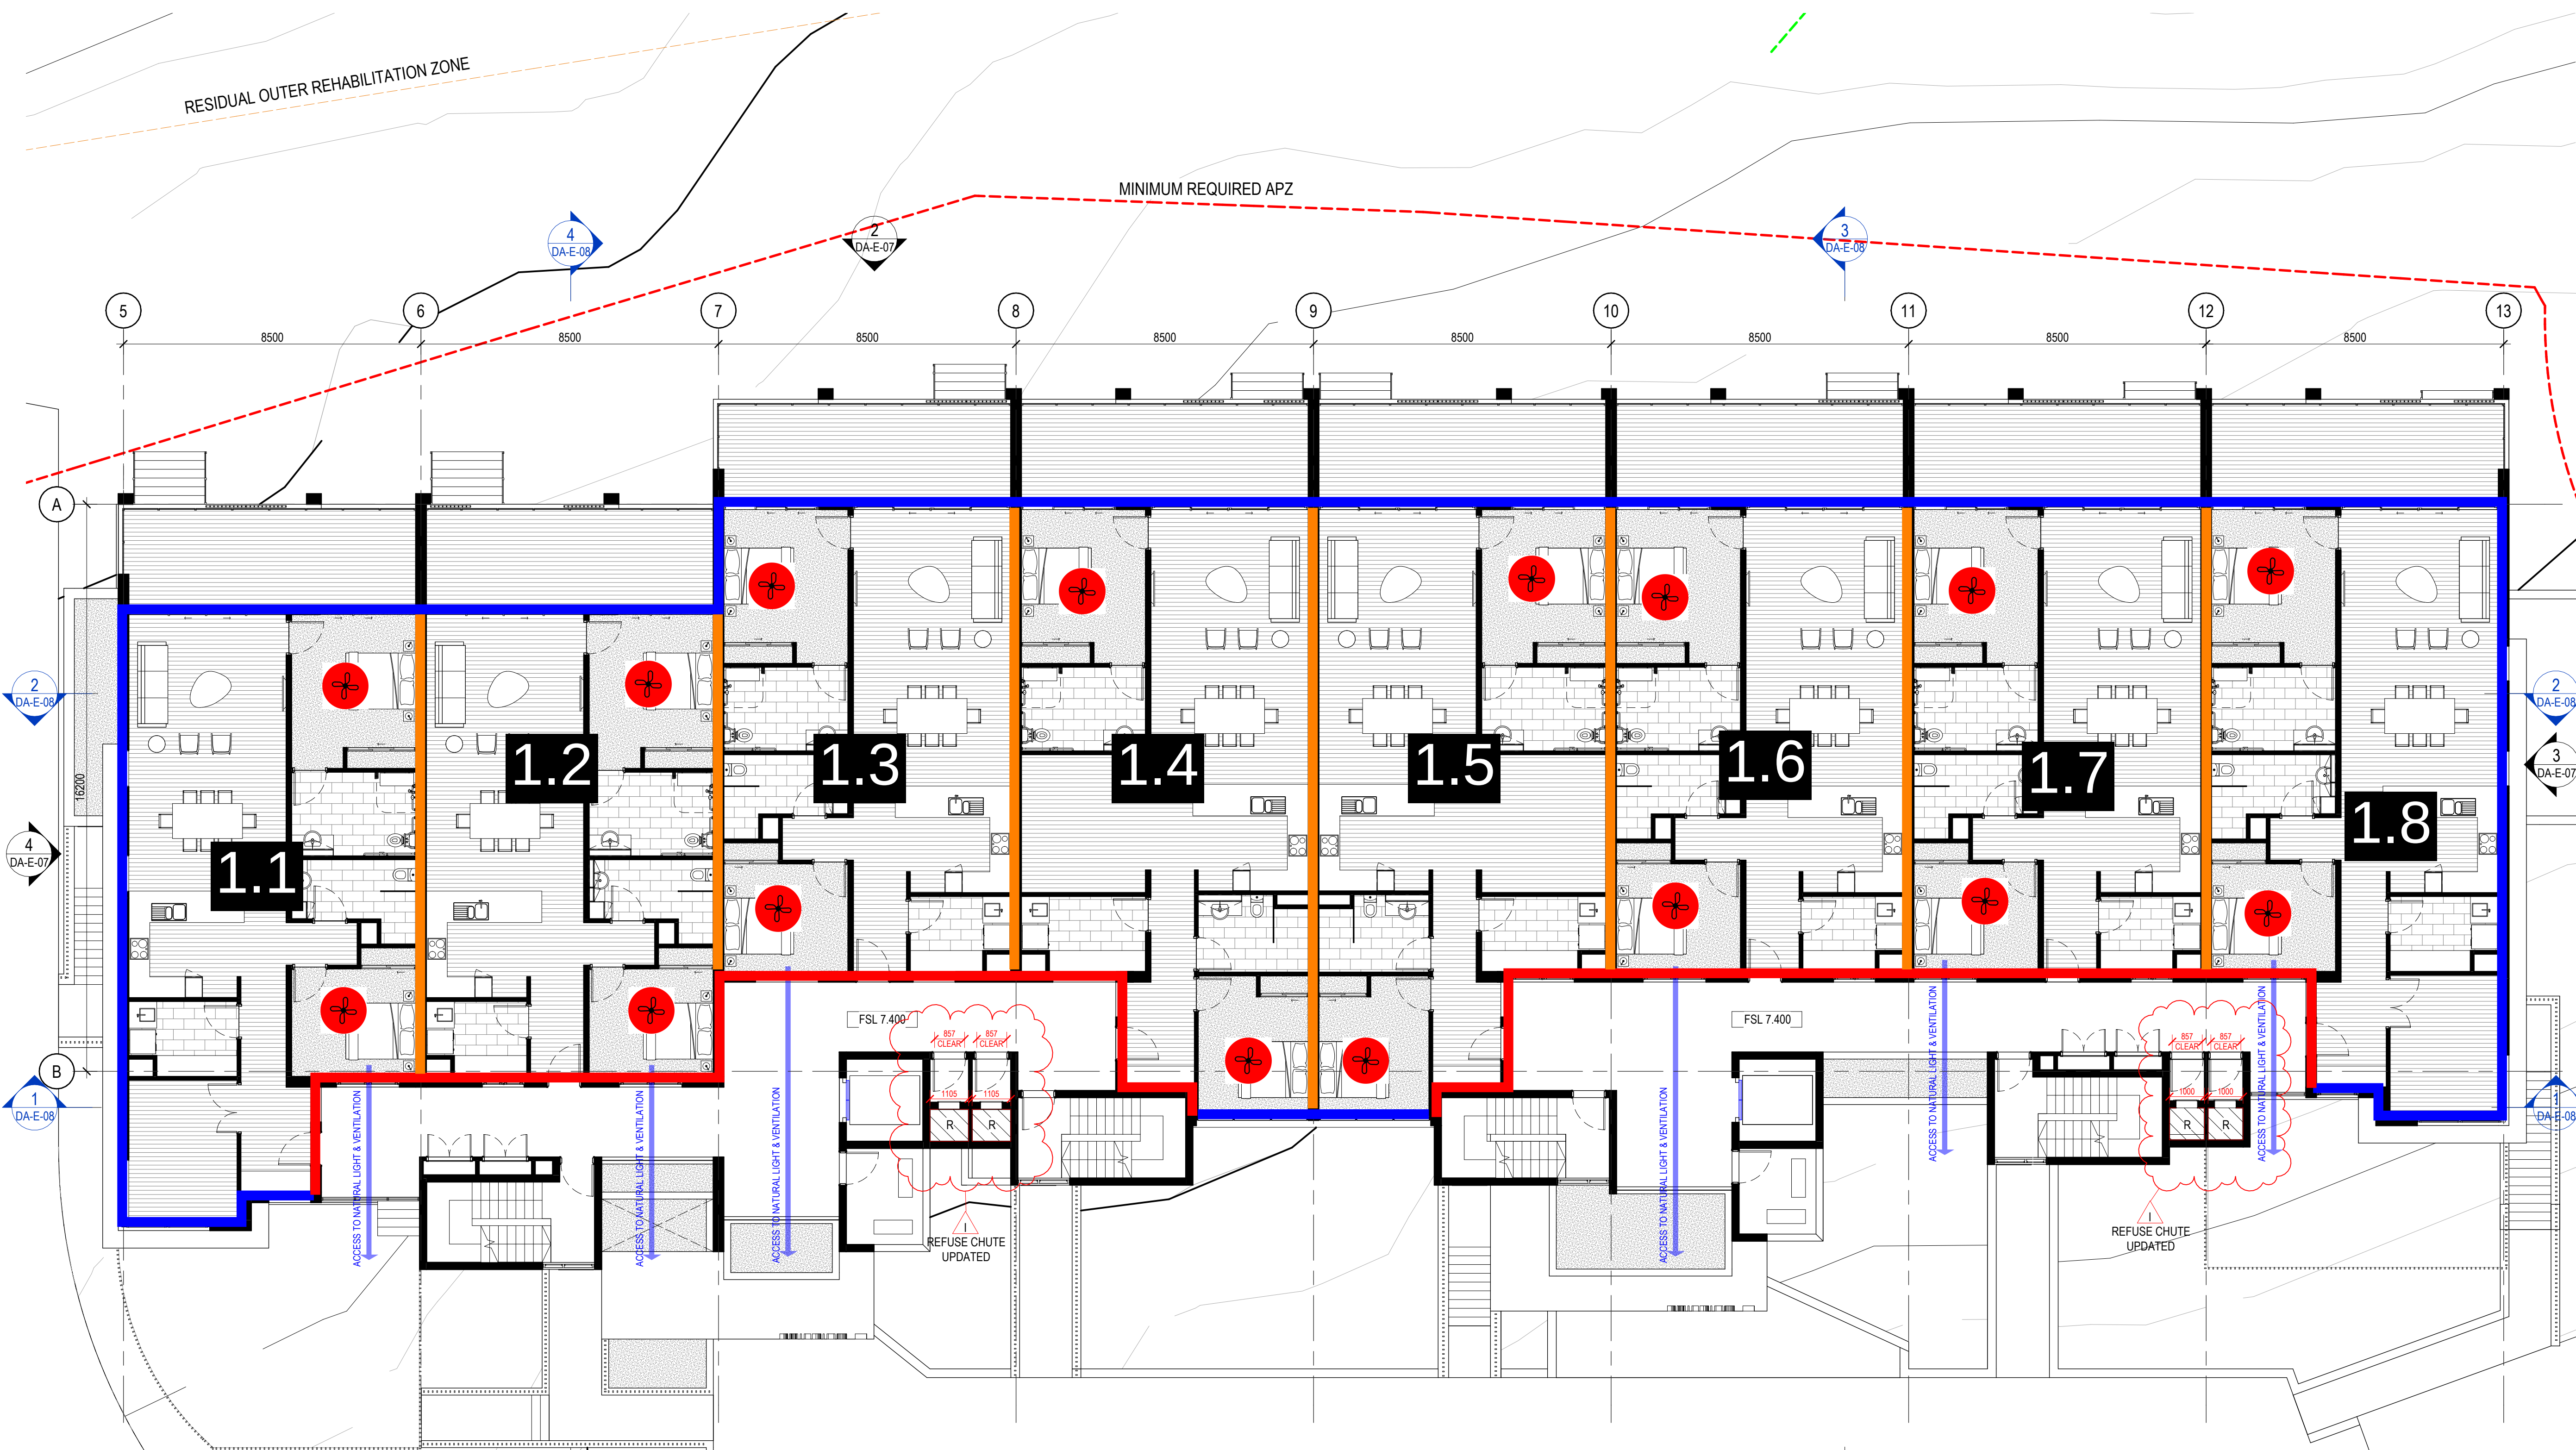DEVELOPMENT
APPLICATION1 BUILDING E - LEVEL 01 GA PLAN
DA-E-07 1:100

EXTERNAL WALLS: MINIMUM R1.5 INSULATION REQUIRED

EXTERNAL CORRIDOR WALLS: MINIMUM R1.0 INSULATION REQUIRED

PARTY WALLS: MINIMUM R1.0 INSULATION REQUIRED

EXPOSED ROOF AND CEILING: R3.5 INSULATION TO CEILING AND REFLECTIVE FOIL TO ROOF


EXPOSED FLOOR: CONCRETE WITH R1.0 INSULATION

1x1200MM DIAMETER FANS AS INDICATED

EXTERNAL GLAZING SYSTEM: TOTAL U-VALUE ≤ 4.87 SHGC = 0.50 ($\pm 10\%$) FOR SLIDING AND FIXED WINDOWS
TOTAL U-VALUE ≤ 5.33 SHGC = 0.53 ($\pm 10\%$) FOR AWNING WINDOWS
TOTAL U-VALUE ≤ 4.50 SHGC = 0.41 ($\pm 10\%$) FOR LOUVRE WINDOWS
(UNLESS SPECIFIED OTHERWISE)

NOTE ADDED

GENERAL NOTE: ALL WINDOWS FACING INTO
CORRIDOR ARE AT A MINIMUM SILL HEIGHT OF 1550MM

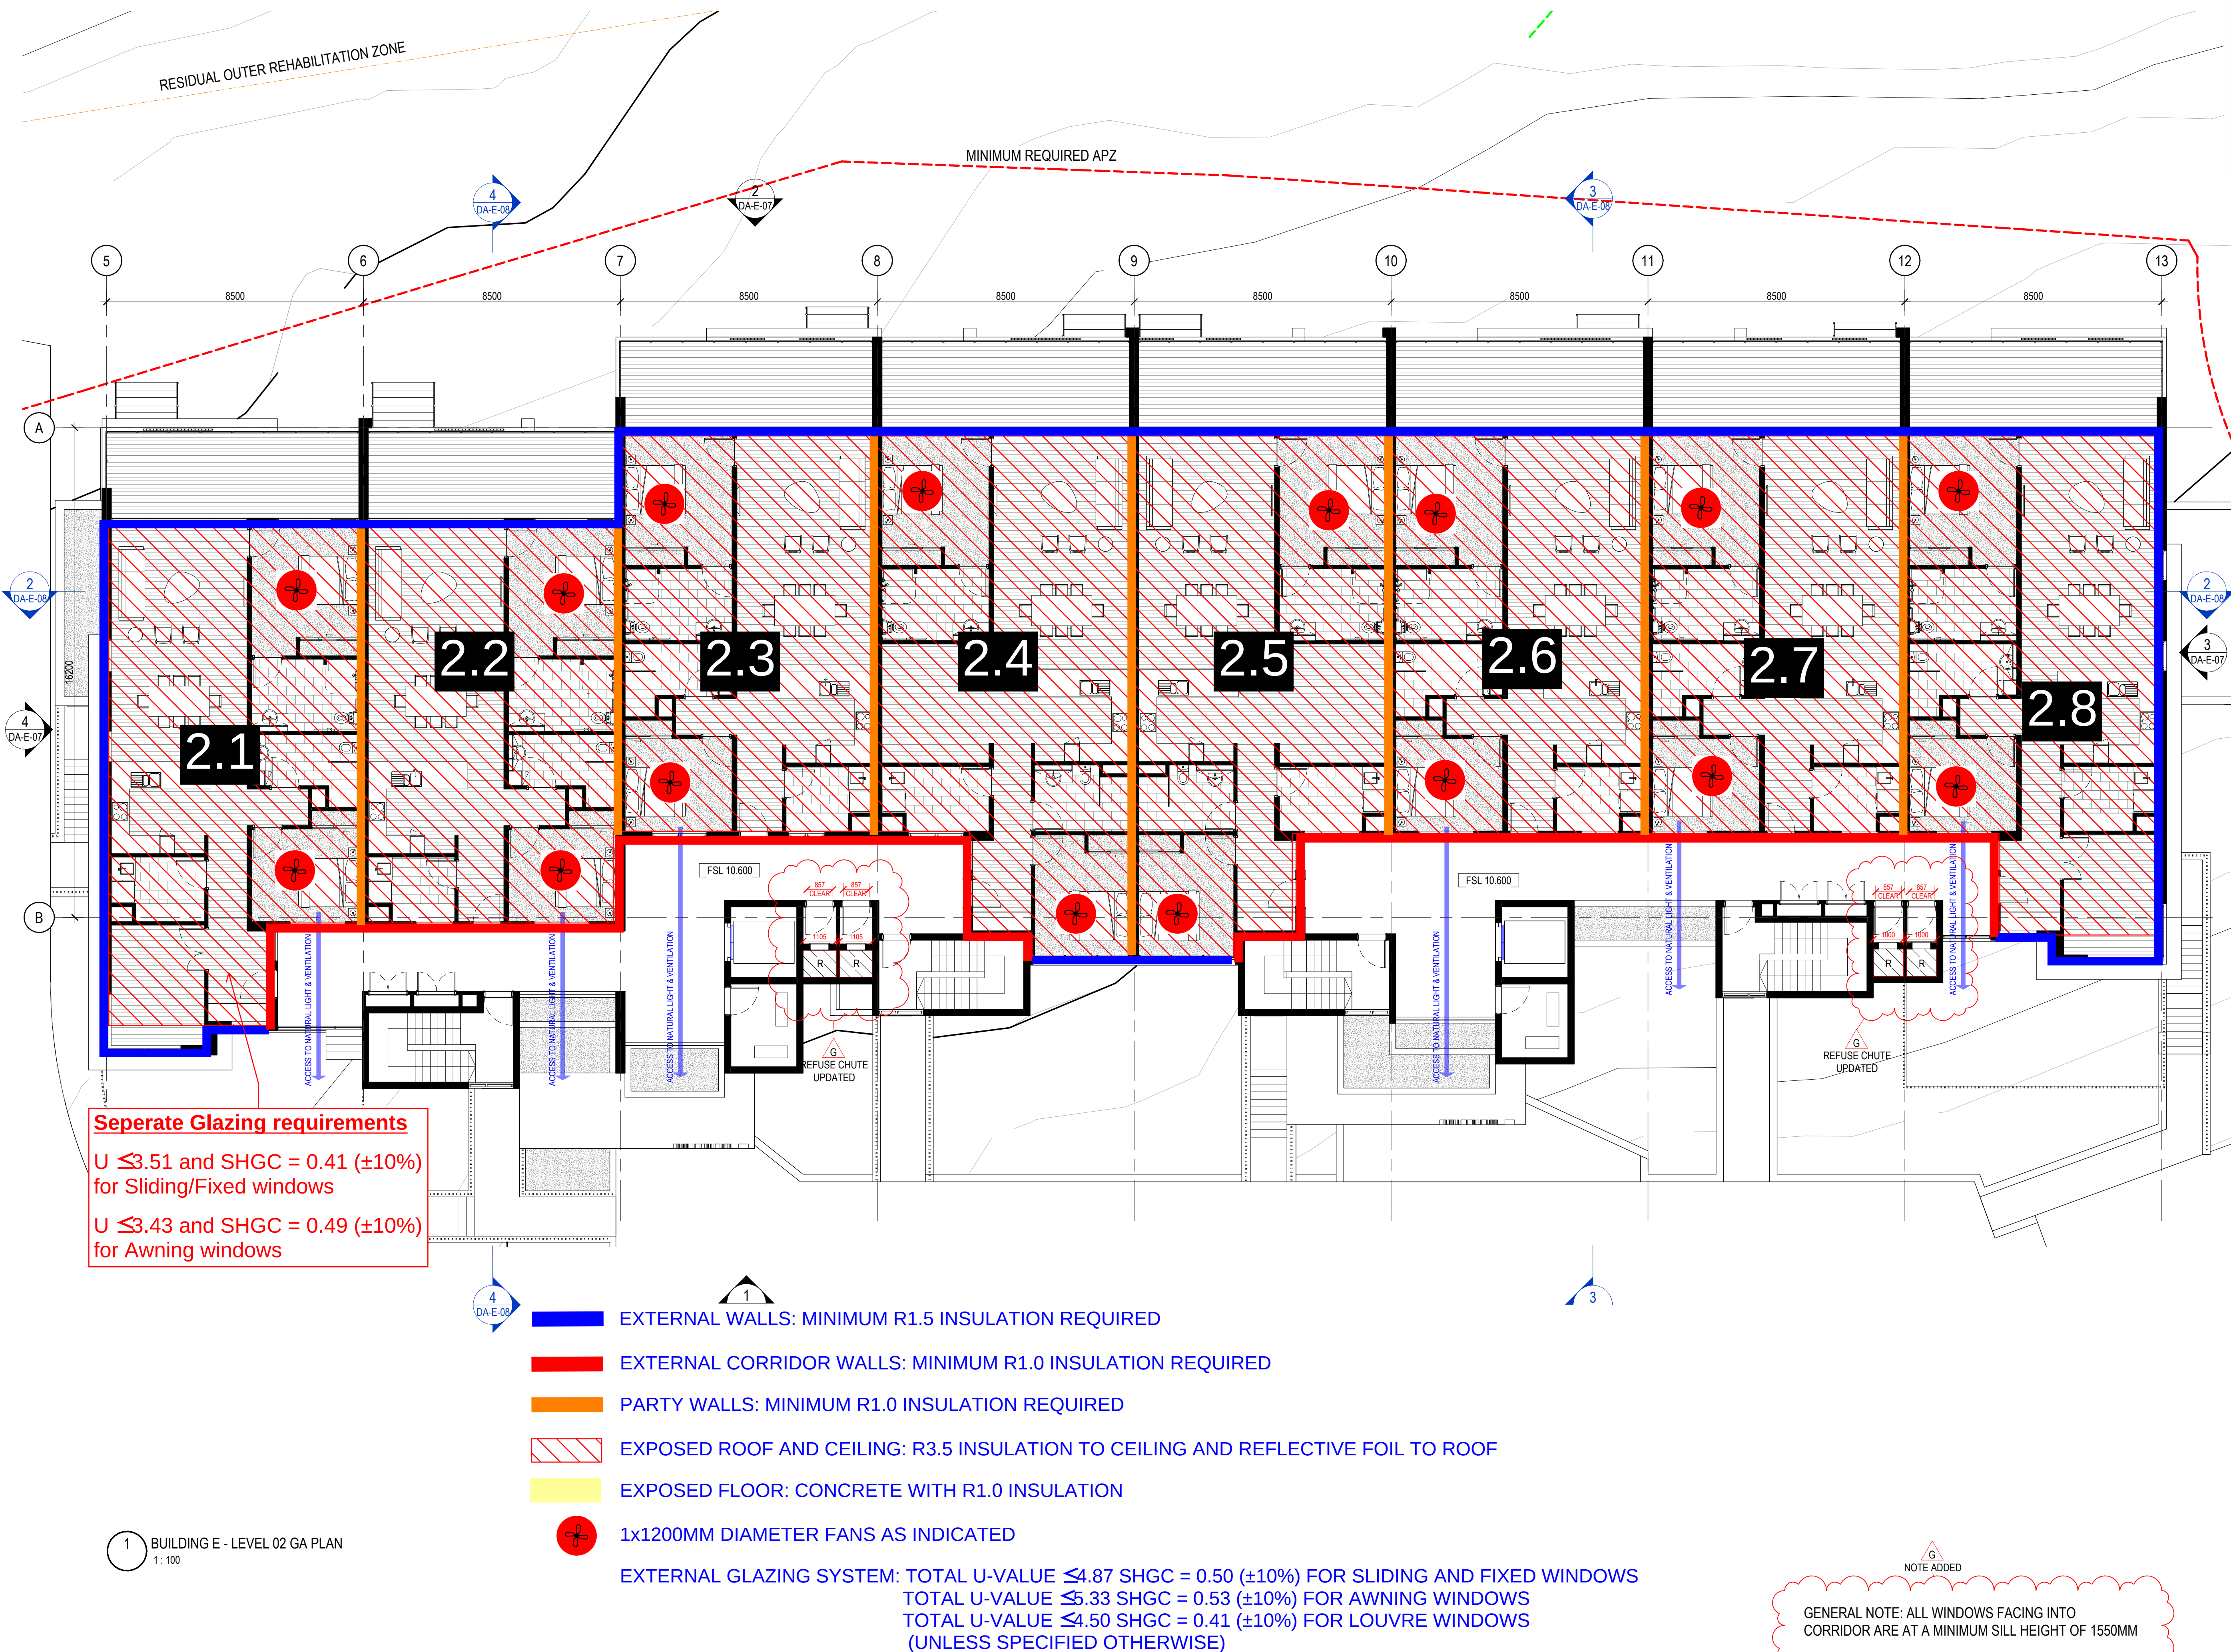

Integrated perspective

Arqus Design Pty Ltd
ABN 68 135 616 303

Level 2 15 Malt Street
Fortitude Valley Qld 4006
PO Box 2455
New Farm Qld 4005

Registration:
Nominated Architect: Scott Peabody
QLD: 2644
NSW: 9038
VIC: 800111 (Arqus Design 600035)

mail@arqudesign.com.au Phone 07 3358 0888
www.arqudesign.com.au Fax 07 3358 0899

Arqus Design acknowledges the Traditional Owners of Country
on which we live, work and design and pay our respects to their
Elders, past and present.

NOTES

Contractors are to verify all dimensions on site before commencing
any work or producing shop drawings.

These drawings are protected by the laws of copyright and may not be
copied or reproduced without the written permission of Arqus Design.

Detail applicable to the scale of the drawing published.

DATE	REVISION	ISSUE
23.12.01	DRAFT DA PACKAGE	A
23.12.15	DRAFT DA PACKAGE	B
24.01.22	DRAFT DA PACKAGE	C
24.03.08	FOR INFORMATION	D
24.03.13	FOR INFORMATION	E
24.04.15	FOR INFORMATION	F
24.08.16	DRAFT DA PACKAGE	G
24.10.09	DA PACKAGE	H
25.10.31	DRAFT DA UPDATE	I
25.11.25	DRAFT DA UPDATE	J

CLIENT

TriCare
Retirement Living. Home Care. Aged Care.

PROJECT

TRICARE HASTINGS POINT

**87 TWEED COAST RD, HASTINGS
POINT 2489, NSW**

COUNTRY: BUNDJALUNG

DRAWING

**BUILDING F - GROUND FLOOR GA
PLAN**

JOB NUMBER DESIGN DRAWN CHECKED
23-0025 SP KF SP


SCALE DATE CREATED NORTH
1: 100 @A1 07/11/23
1: 200 @A3

DRAWING NUMBER ISSUE
DA-F-02 **J**

ISSUED FOR 25/11/2025 4:47:04 PM

**DEVELOPMENT
APPLICATION**

C:\Local Revit Files\23-0025_TriCare Hastings Point_New Building_F_231121_Kim Foo\8W279.rvt

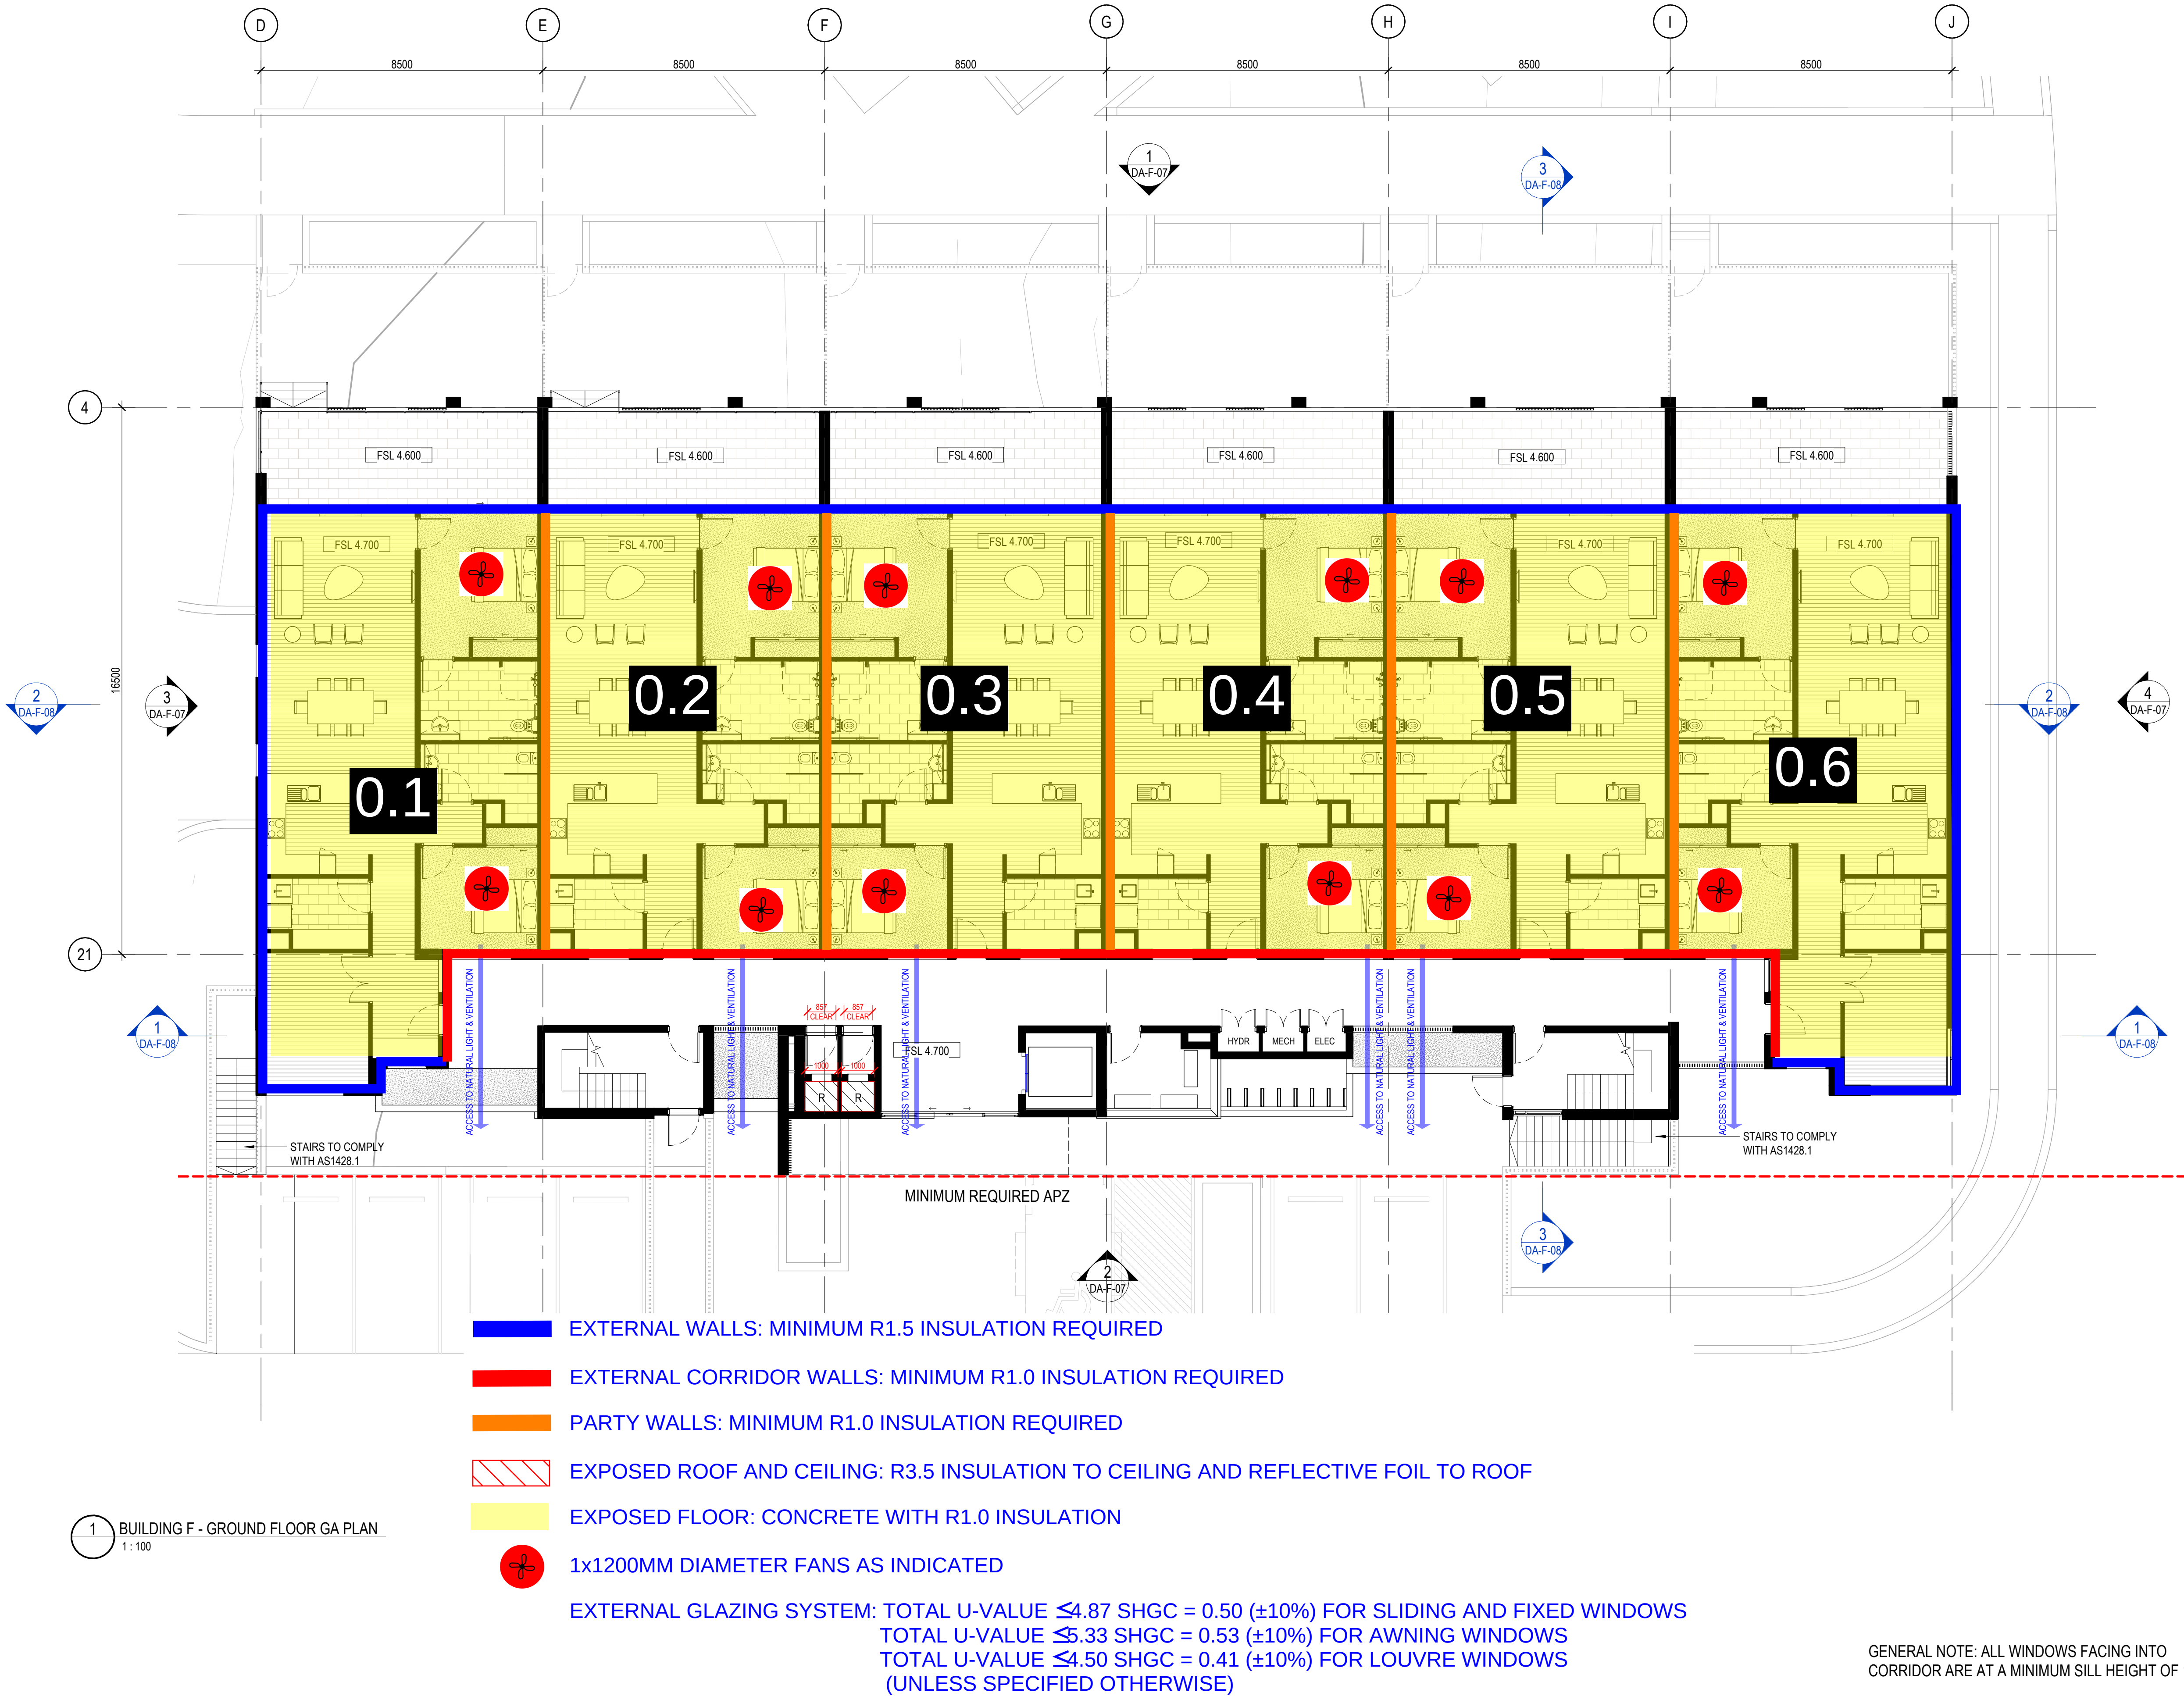

Integrated perspective

Arqus Design Pty Ltd
ABN 68 135 616 303

Level 2 15 Malt Street
Fortitude Valley Qld 4006
PO Box 2455
New Farm Qld 4005

Registration:
Nominated Architect: Scott Peabody
QLD: 2644
NSW: 9038
VIC: 800111 (Arqus Design 600035)

mail@arqudesign.com.au Phone 07 3358 0888
www.arqudesign.com.au Fax 07 3358 0899

Arqus Design acknowledges the Traditional Owners of Country
on which we live, work and design and pay our respects to their
Elders, past and present.

NOTES

Contractors are to verify all dimensions on site before commencing
any work or producing shop drawings.

These drawings are protected by the laws of copyright and may not be
copied or reproduced without the written permission of Arqus Design.

Detail applicable to the scale of the drawing published.

DATE	REVISION	ISSUE
23.12.01	DRAFT DA PACKAGE	A
23.12.15	DRAFT DA PACKAGE	B
24.01.22	DRAFT DA PACKAGE	C
24.03.08	FOR INFORMATION	D
24.03.13	FOR INFORMATION	E
24.04.15	FOR INFORMATION	F
24.08.16	DRAFT DA PACKAGE	G
24.10.09	DA PACKAGE	H
25.10.31	DRAFT DA UPDATE	I

CLIENT

TriCare
Retirement Living. Home Care. Aged Care.

PROJECT

TRICARE HASTINGS POINT

**87 TWEED COAST RD, HASTINGS
POINT 2489, NSW**

COUNTRY: BUNDJALUNG

DRAWING

BUILDING F - LEVEL 01 GA PLAN


JOB NUMBER DESIGN DRAWN CHECKED
23-0025 SP/KF KF SP

SCALE DATE CREATED NORTH
1:100 @A1 22/08/2023
@A3

DRAWING NUMBER ISSUE
DA-F-03 **I**

ISSUED FOR 31/10/2025 5:51:29 PM

**DEVELOPMENT
APPLICATION**

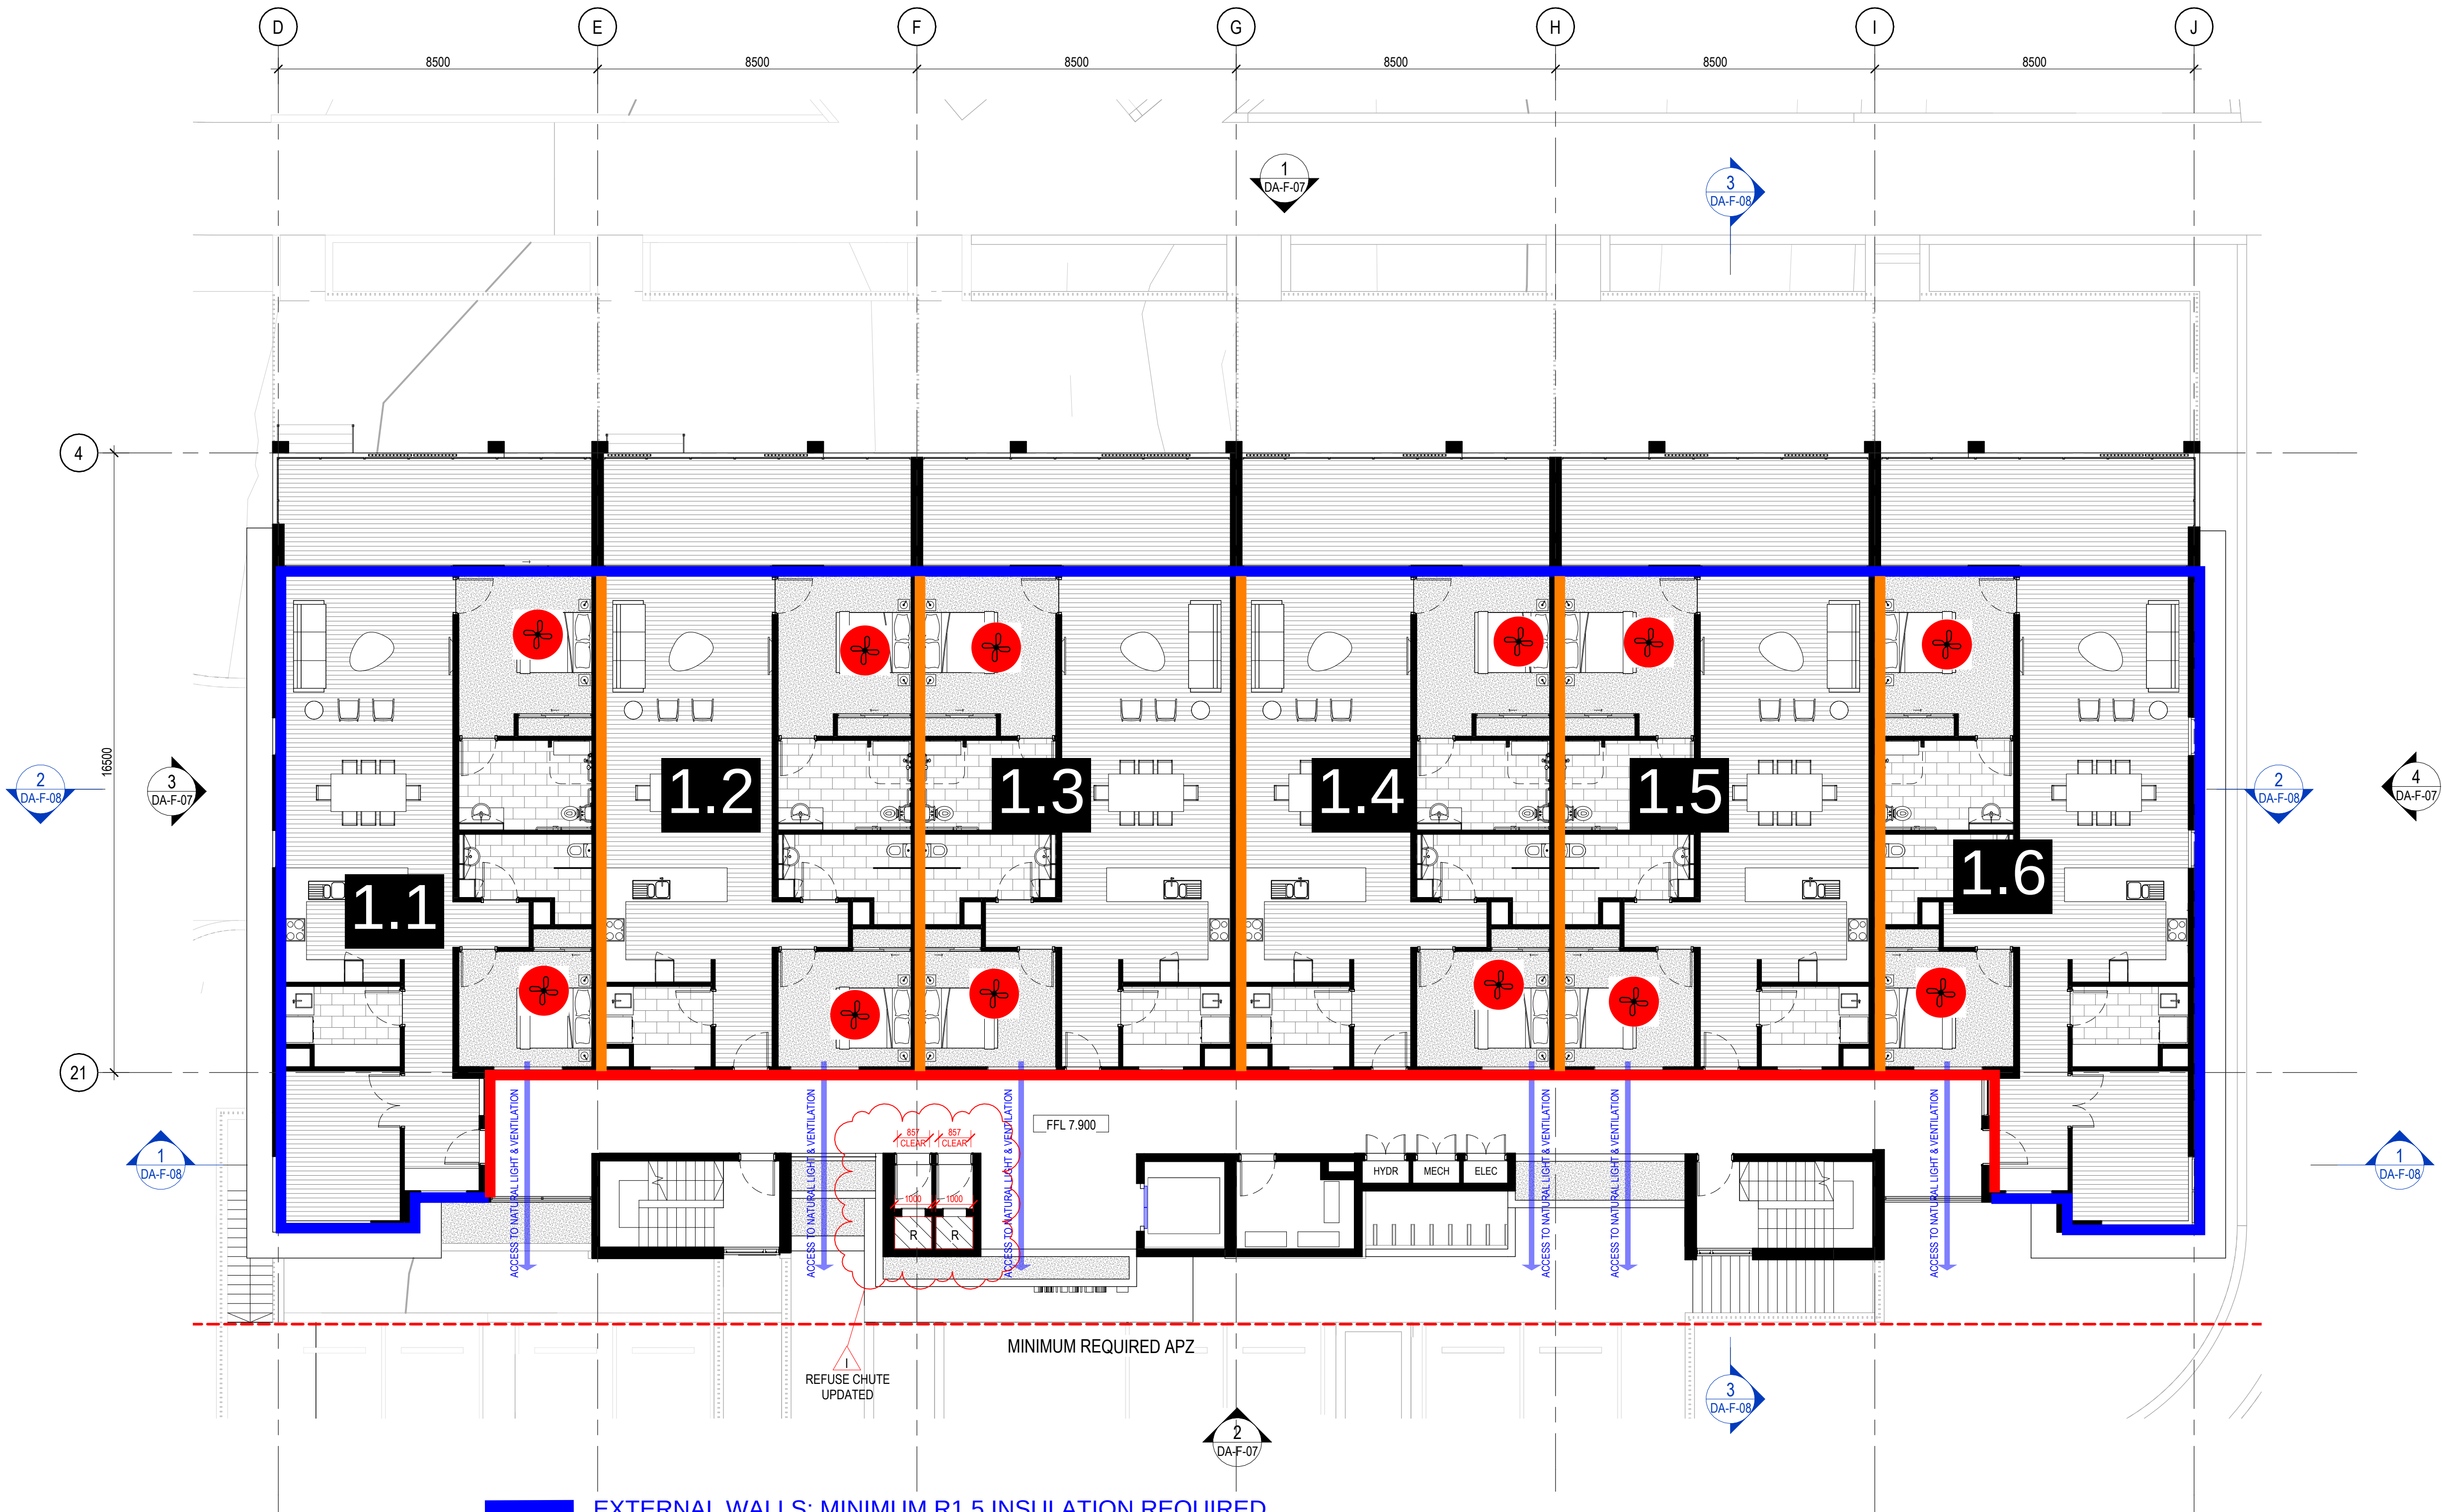

1 BUILDING F - LEVEL 01
1:100

EXTERNAL WALLS: MINIMUM R1.5 INSULATION REQUIRED

EXTERNAL CORRIDOR WALLS: MINIMUM R1.0 INSULATION REQUIRED

PARTY WALLS: MINIMUM R1.0 INSULATION REQUIRED

EXPOSED ROOF AND CEILING: R3.5 INSULATION TO CEILING AND REFLECTIVE FOIL TO ROOF

EXPOSED FLOOR: CONCRETE WITH R1.0 INSULATION



1x1200MM DIAMETER FANS AS INDICATED

EXTERNAL GLAZING SYSTEM: TOTAL U-VALUE ≤ 4.87 SHGC = 0.50 ($\pm 10\%$) FOR SLIDING AND FIXED WINDOWS
TOTAL U-VALUE ≤ 5.33 SHGC = 0.53 ($\pm 10\%$) FOR AWNING WINDOWS
TOTAL U-VALUE ≤ 4.50 SHGC = 0.41 ($\pm 10\%$) FOR LOUVRE WINDOWS
(UNLESS SPECIFIED OTHERWISE)

NOTE ADDED

GENERAL NOTE: ALL WINDOWS FACING INTO
CORRIDOR ARE AT A MINIMUM SILL HEIGHT OF 1550MM

Integrated perspective

Arqus Design Pty Ltd
ABN 68 135 616 303

Level 2 15 Malt Street
Fortitude Valley Qld 4006
PO Box 2455
New Farm Qld 4005

Registration:
Nominated Architect: Scott Peabody
QLD: 2644
NSW: 9038
VIC: 800111 (Arqus Design 600035)

mail@arqudesign.com.au Phone 07 3358 0888
www.arqudesign.com.au Fax 07 3358 0899

Arqus Design acknowledges the Traditional Owners of Country
on which we live, work and design and pay our respects to their
Elders, past and present.

NOTES

Contractors are to verify all dimensions on site before commencing
any work or producing shop drawings.

These drawings are protected by the laws of copyright and may not be
copied or reproduced without the written permission of Arqus Design.

Detail applicable to the scale of the drawing published.

DATE	REVISION	ISSUE
24.01.22	DRAFT DA PACKAGE	A
24.03.08	FOR INFORMATION	B
24.03.13	FOR INFORMATION	C
24.04.15	FOR INFORMATION	D
24.08.16	DRAFT DA PACKAGE	E
24.10.09	DA PACKAGE	F
25.10.31	DRAFT DA UPDATE	G

CLIENT

TriCare
Retirement Living. Home Care. Aged Care.

PROJECT

TRICARE HASTINGS POINT
87 TWEED COAST RD, HASTINGS
POINT 2489, NSW

COUNTRY: BUNDJALUNG

DRAWING

BUILDING F - LEVEL 02 GA PLAN

JOB NUMBER DESIGN DRAWN CHECKED
23-0025 SP/KF KF SP

SCALE DATE CREATED NORTH
1:100 @A1 22/08/2023
@A3

DRAWING NUMBER ISSUE
DA-F-04 **G**

ISSUED FOR 31/10/2025 5:51:37 PM

**DEVELOPMENT
APPLICATION**

Seperate Glazing requirements

$U \leq 3.51$ and $SHGC = 0.41$ ($\pm 10\%$)
for Sliding/Fixed windows

$U \leq 3.43$ and $SHGC = 0.49$ ($\pm 10\%$)
for Awning windows


1 BUILDING F - LEVEL 0
1:100

- EXTERNAL WALLS: MINIMUM R1.5 INSULATION REQUIRED
- EXTERNAL CORRIDOR WALLS: MINIMUM R1.0 INSULATION REQUIRED
- PARTY WALLS: MINIMUM R1.0 INSULATION REQUIRED
- EXPOSED ROOF AND CEILING: R3.5 INSULATION TO CEILING AND REFLECTIVE FOIL TO ROOF
- EXPOSED FLOOR: CONCRETE WITH R1.0 INSULATION
- 1x1200MM DIAMETER FANS AS INDICATED

EXTERNAL GLAZING SYSTEM: TOTAL U-VALUE ≤ 4.87 SHGC = 0.50 ($\pm 10\%$) FOR SLIDING AND FIXED WINDOWS
TOTAL U-VALUE ≤ 5.33 SHGC = 0.53 ($\pm 10\%$) FOR AWNING WINDOWS
TOTAL U-VALUE ≤ 4.50 SHGC = 0.41 ($\pm 10\%$) FOR LOUVRE WINDOWS
(UNLESS SPECIFIED OTHERWISE)

GENERAL NOTE: ALL WINDOWS FACING INTO
CORRIDOR ARE AT A MINIMUM SILL HEIGHT OF 1550MM

NOTE ADDED

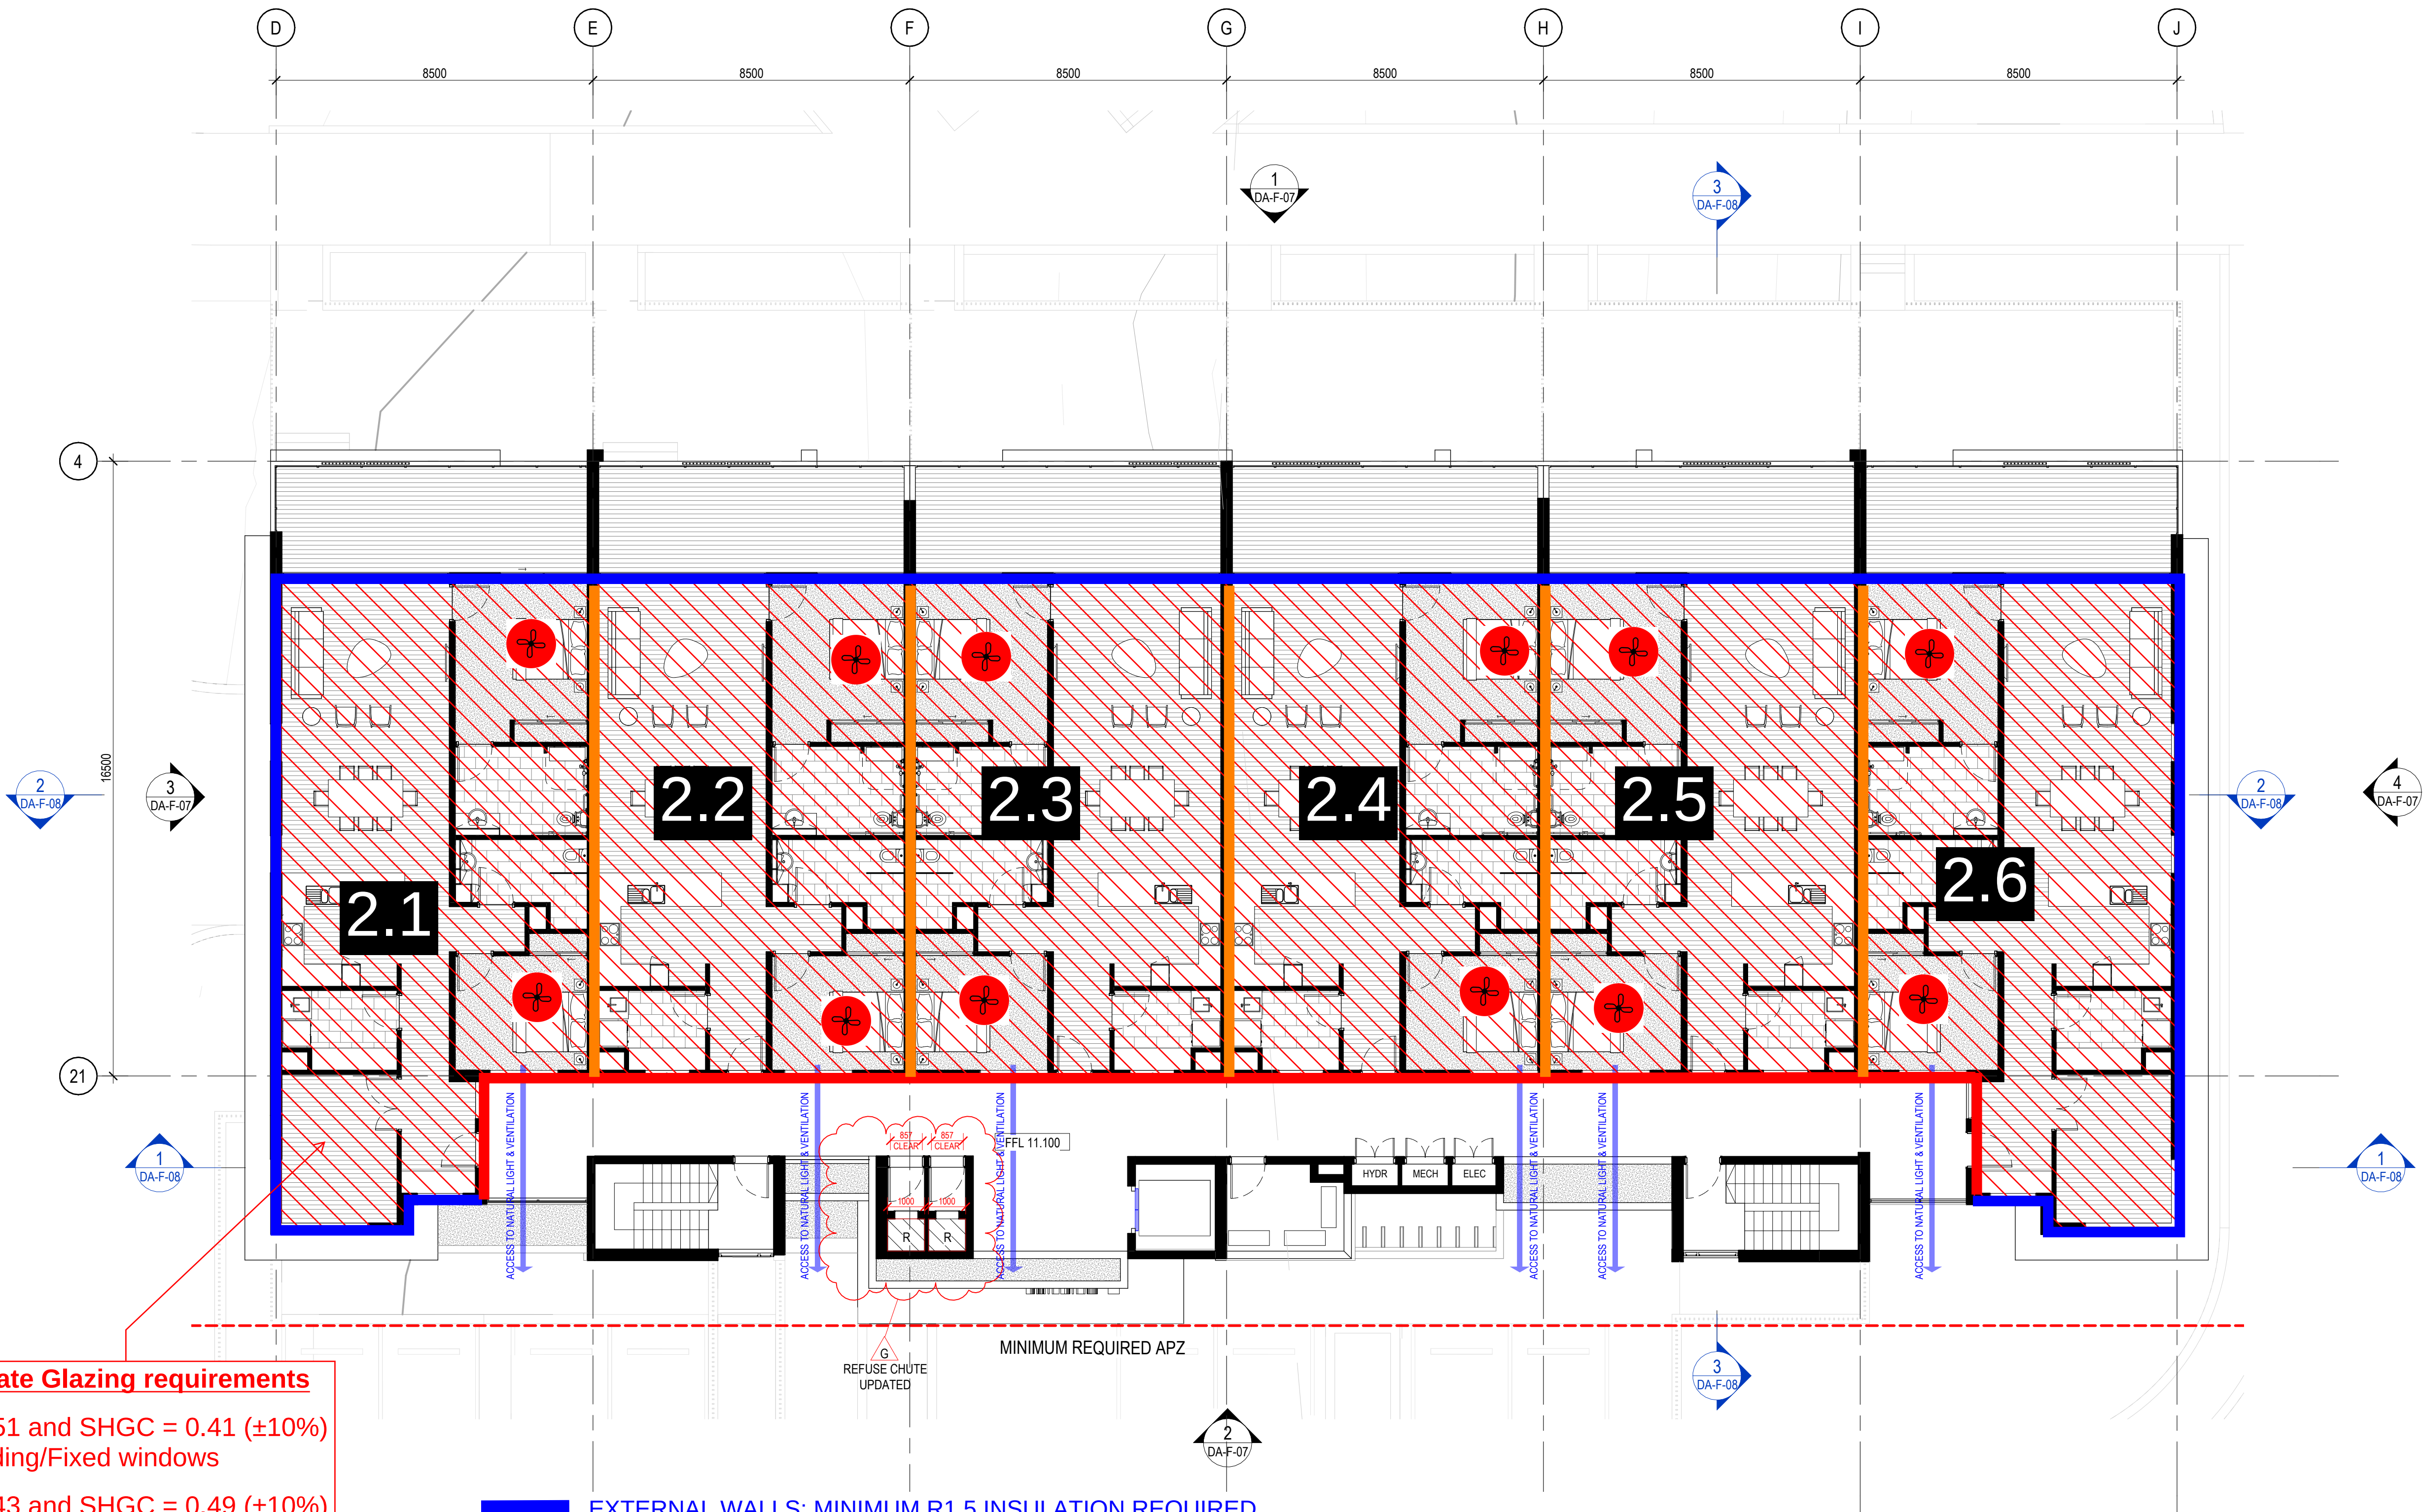

Arqus Design acknowledges the Traditional Owners of Country on which we live, work and design and pay our respects to their Elders, past and present.

NOTES

Contractors are to verify all dimensions on site before commencing any work or producing shop drawings.

These drawings are protected by the laws of copyright and may not be copied or reproduced without the written permission of Arqus Design.

Detail applicable to the scale of the drawing published

DATE	REVISION	ISSUE
23.12.01	DRAFT DA PACKAGE	A
23.12.15	DRAFT DA PACKAGE	B
24.01.22	DRAFT DA PACKAGE	C
24.03.08	FOR INFORMATION	D
24.03.13	FOR INFORMATION	E
24.04.15	FOR INFORMATION	F
24.10.03	UPDATED DRAFT DA PACKAGE	G
24.10.09	DA PACKAGE	H
25.10.31	DRAFT DA UPDATE	I

CLIENT



PROJECT

TRICARE HASTINGS POINT

87 TWEED COAST RD, HASTINGS
POINT 2489, NSW

COUNTRY: BUNDJALUNG

DRAWING


**BUILDING G - GROUND FLOOR GA
PLAN**


JOB NUMBER	DESIGN	DRAWN	CHECKED
23-0025	SP	KF	SP

SCALE	DATE CREATED	NORTH
1:100 @A1	07/11/23	
1:200 @A3		

DRAWING NUMBER	ISSUE
DA-G-02	I

DEVELOPMENT APPLICATION

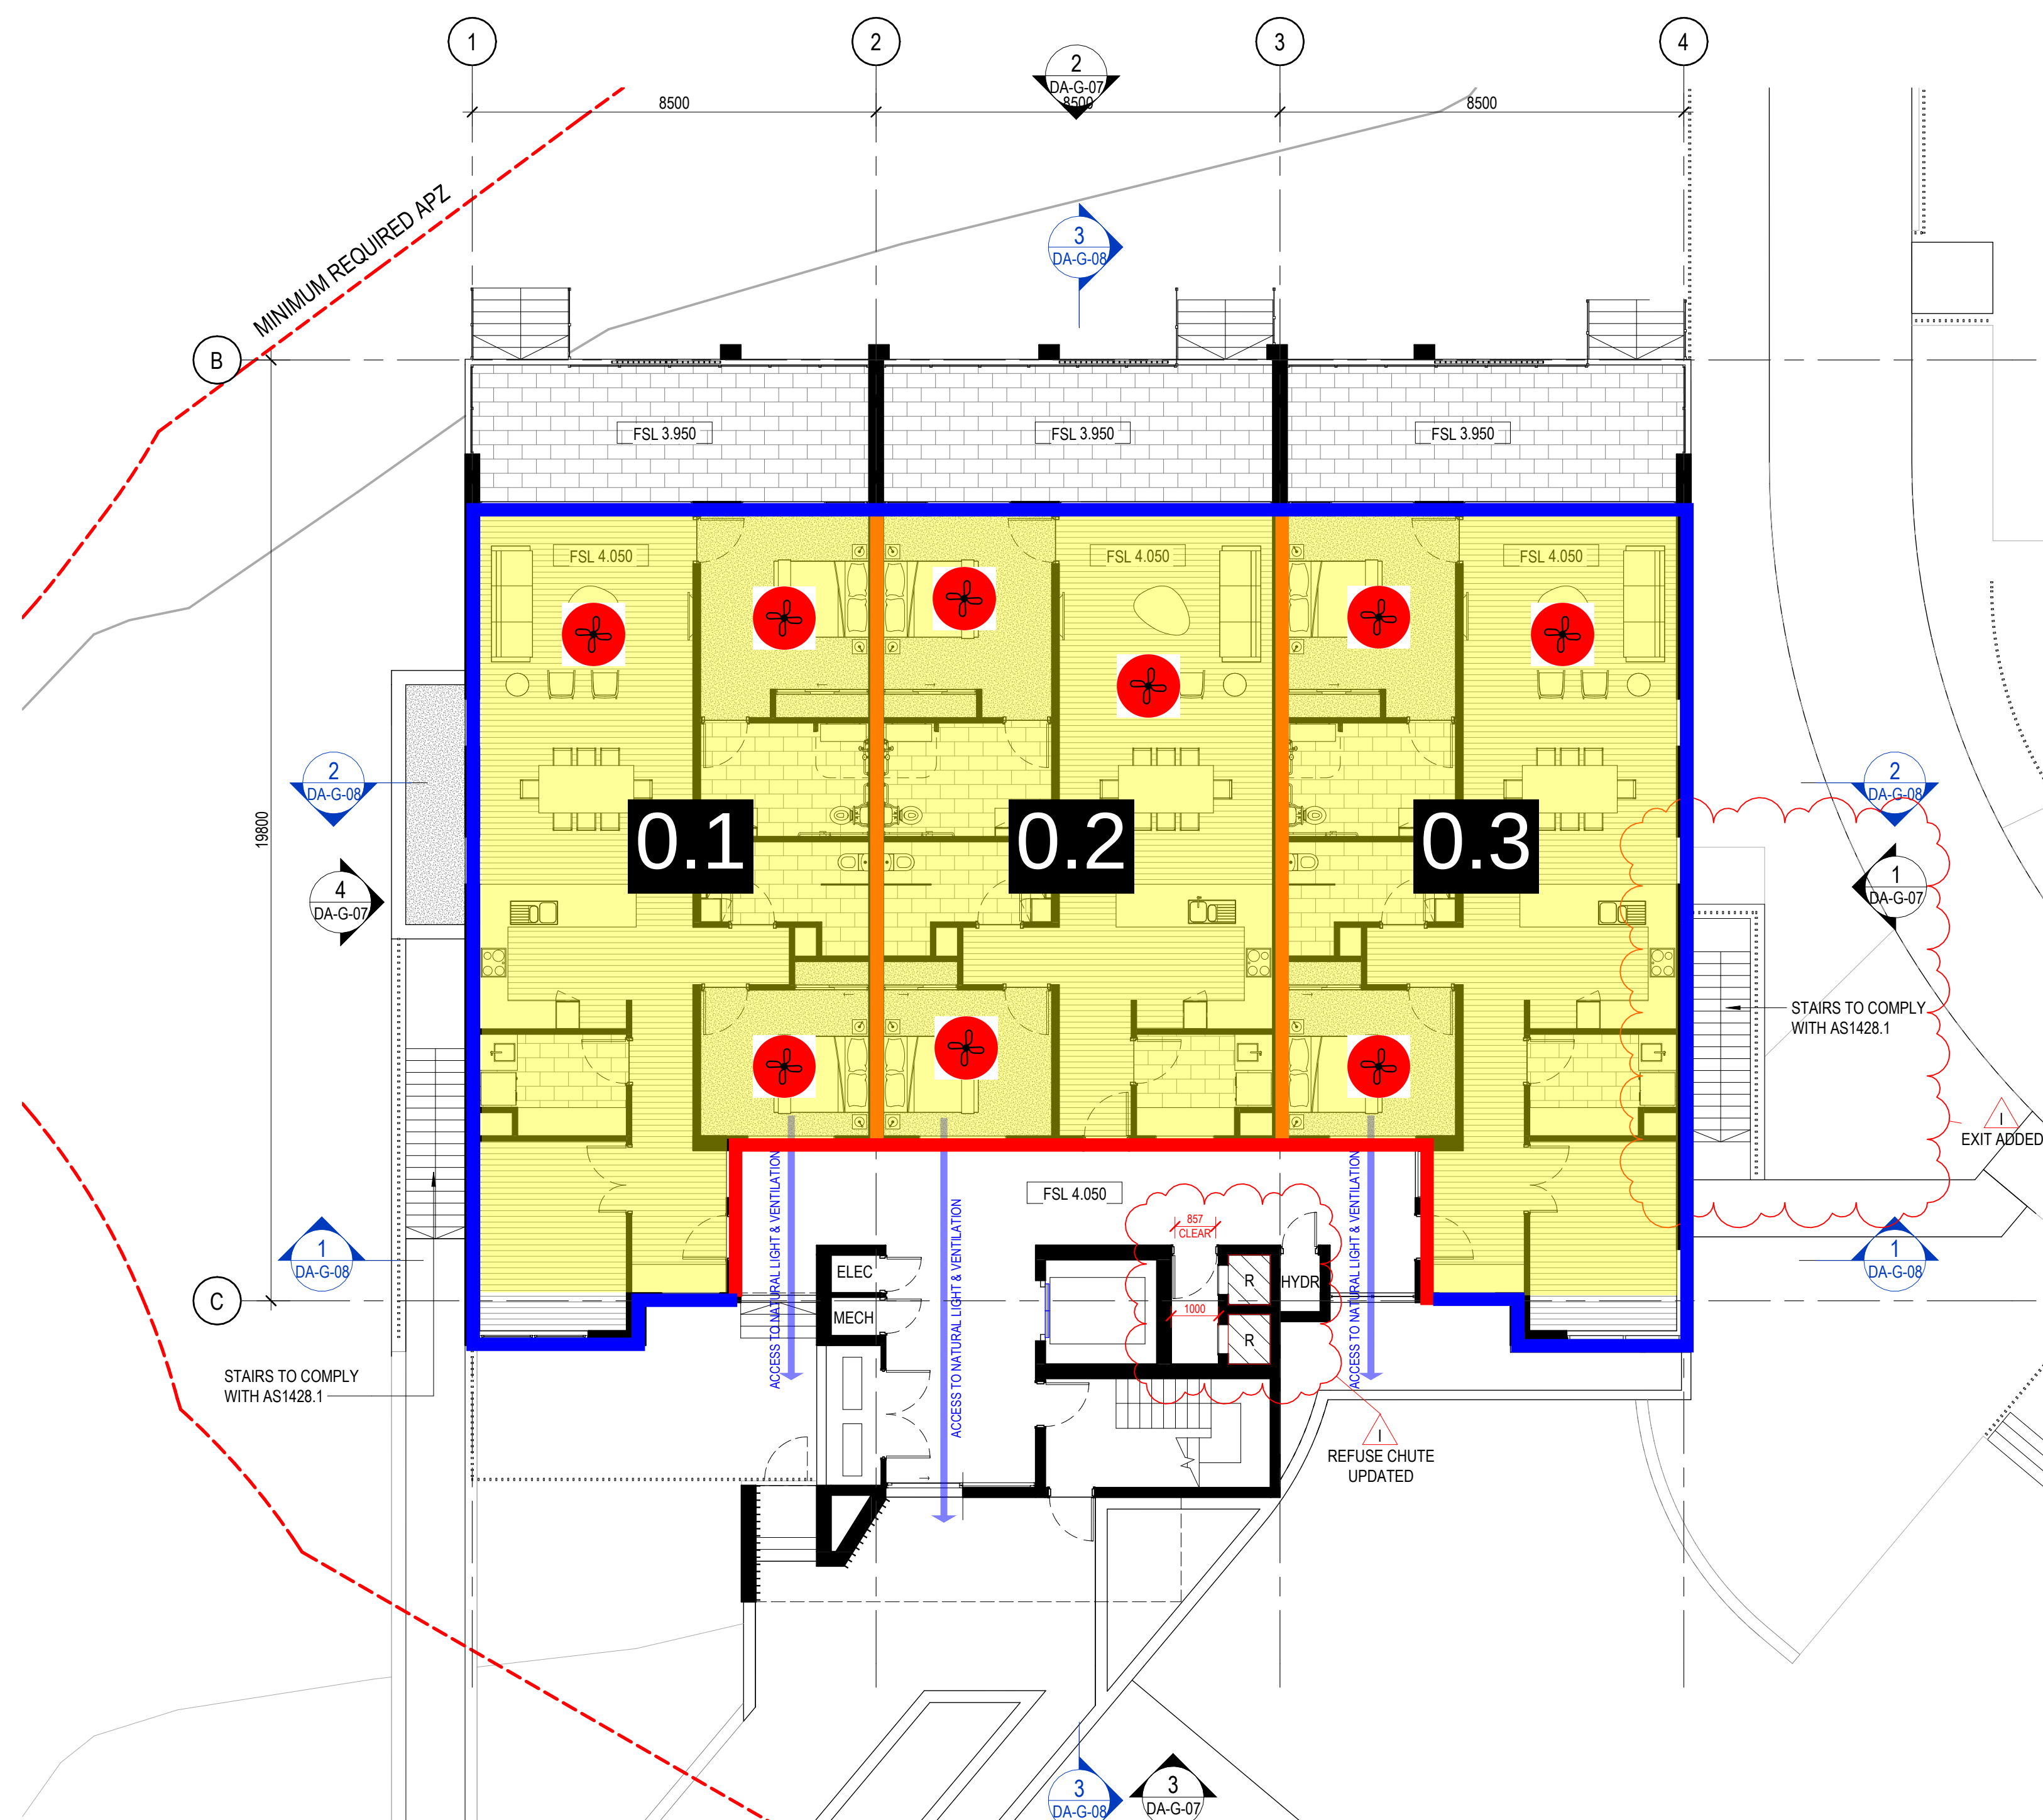

 -  EXTERNAL WALLS: MINIMUM R1.5 INSULATION REQUIRED
-  EXTERNAL CORRIDOR WALLS: MINIMUM R1.0 INSULATION REQUIRED
-  PARTY WALLS: MINIMUM R1.0 INSULATION REQUIRED
-  EXPOSED ROOF AND CEILING: R3.5 INSULATION TO CEILING AND REFLECTIVE FOIL TO ROOF
-  EXPOSED FLOOR: CONCRETE WITH R1.0 INSULATION
-  1x1200MM DIAMETER FANS AS INDICATED

EXTERNAL GLAZING SYSTEM: TOTAL U-VALUE ≤ 4.87 SHGC = 0.50 ($\pm 10\%$) FOR SLIDING AND FIXED WINDOWS
TOTAL U-VALUE ≤ 5.33 SHGC = 0.53 ($\pm 10\%$) FOR AWNING WINDOWS
TOTAL U-VALUE ≤ 4.50 SHGC = 0.41 ($\pm 10\%$) FOR LOUVRE WINDOWS
(UNLESS SPECIFIED OTHERWISE)

 NOTE ADDED

GENERAL NOTE: ALL WINDOWS FACING INTO
CORRIDOR ARE AT A MINIMUM SILL HEIGHT OF 1550MM

Integrated perspective

Arqus Design Pty Ltd
ABN 68 135 616 303
Level 2 15 Malt Street
Fortitude Valley Qld 4006
PO Box 2455
New Farm Qld 4005

Registration:
Nominated Architect: Scott Peabody
QLD: 2644
NSW: 9038
VIC: 800111 (Argus Design 600035)

mail@arqusdesign.com.au Phone 07 3358 0888
www.arqusdesign.com.au Fax 07 3358 0899

Arqus Design acknowledges the Traditional Owners of Country on which we live, work and design and pay our respects to their Elders, past and present.

NOTES

Contractors are to verify all dimensions on site before commencing any work or producing shop drawings.

These drawings are protected by the laws of copyright and may not be copied or reproduced without the written permission of Arqus Design.

Detail applicable to the scale of the drawing published

DATE	REVISION	ISSUE
23.12.01	DRAFT DA PACKAGE	A
23.12.15	DRAFT DA PACKAGE	B
24.01.22	DRAFT DA PACKAGE	C
24.03.08	FOR INFORMATION	D
24.03.13	FOR INFORMATION	E
24.04.15	FOR INFORMATION	F
24.10.03	UPDATED DRAFT DA PACKAGE	G
24.10.09	DA PACKAGE	H
25.10.31	DRAFT DA UPDATE	I

CLIENT



PROJECT

TRICARE HASTINGS POINT

87 TWEED COAST RD, HASTINGS
POINT 2489, NSW

COUNTRY: BUNDJALUNG

DRAWING

BUILDING G - LEVEL 01 GA PLAN

JOB NUMBER	DESIGN	DRAWN	CHECKED
23-0025	SP/KF	KF	SP

SCALE 1:100 @A1
@A3


DATE CREATED 25/08/2023

NORTH 

DRAWING NUMBER	ISSUE
DA-G-03	1

ISSUED FOR _____ CALIFORNIA E-200-0004

DEVELOPMENT APPLICATION

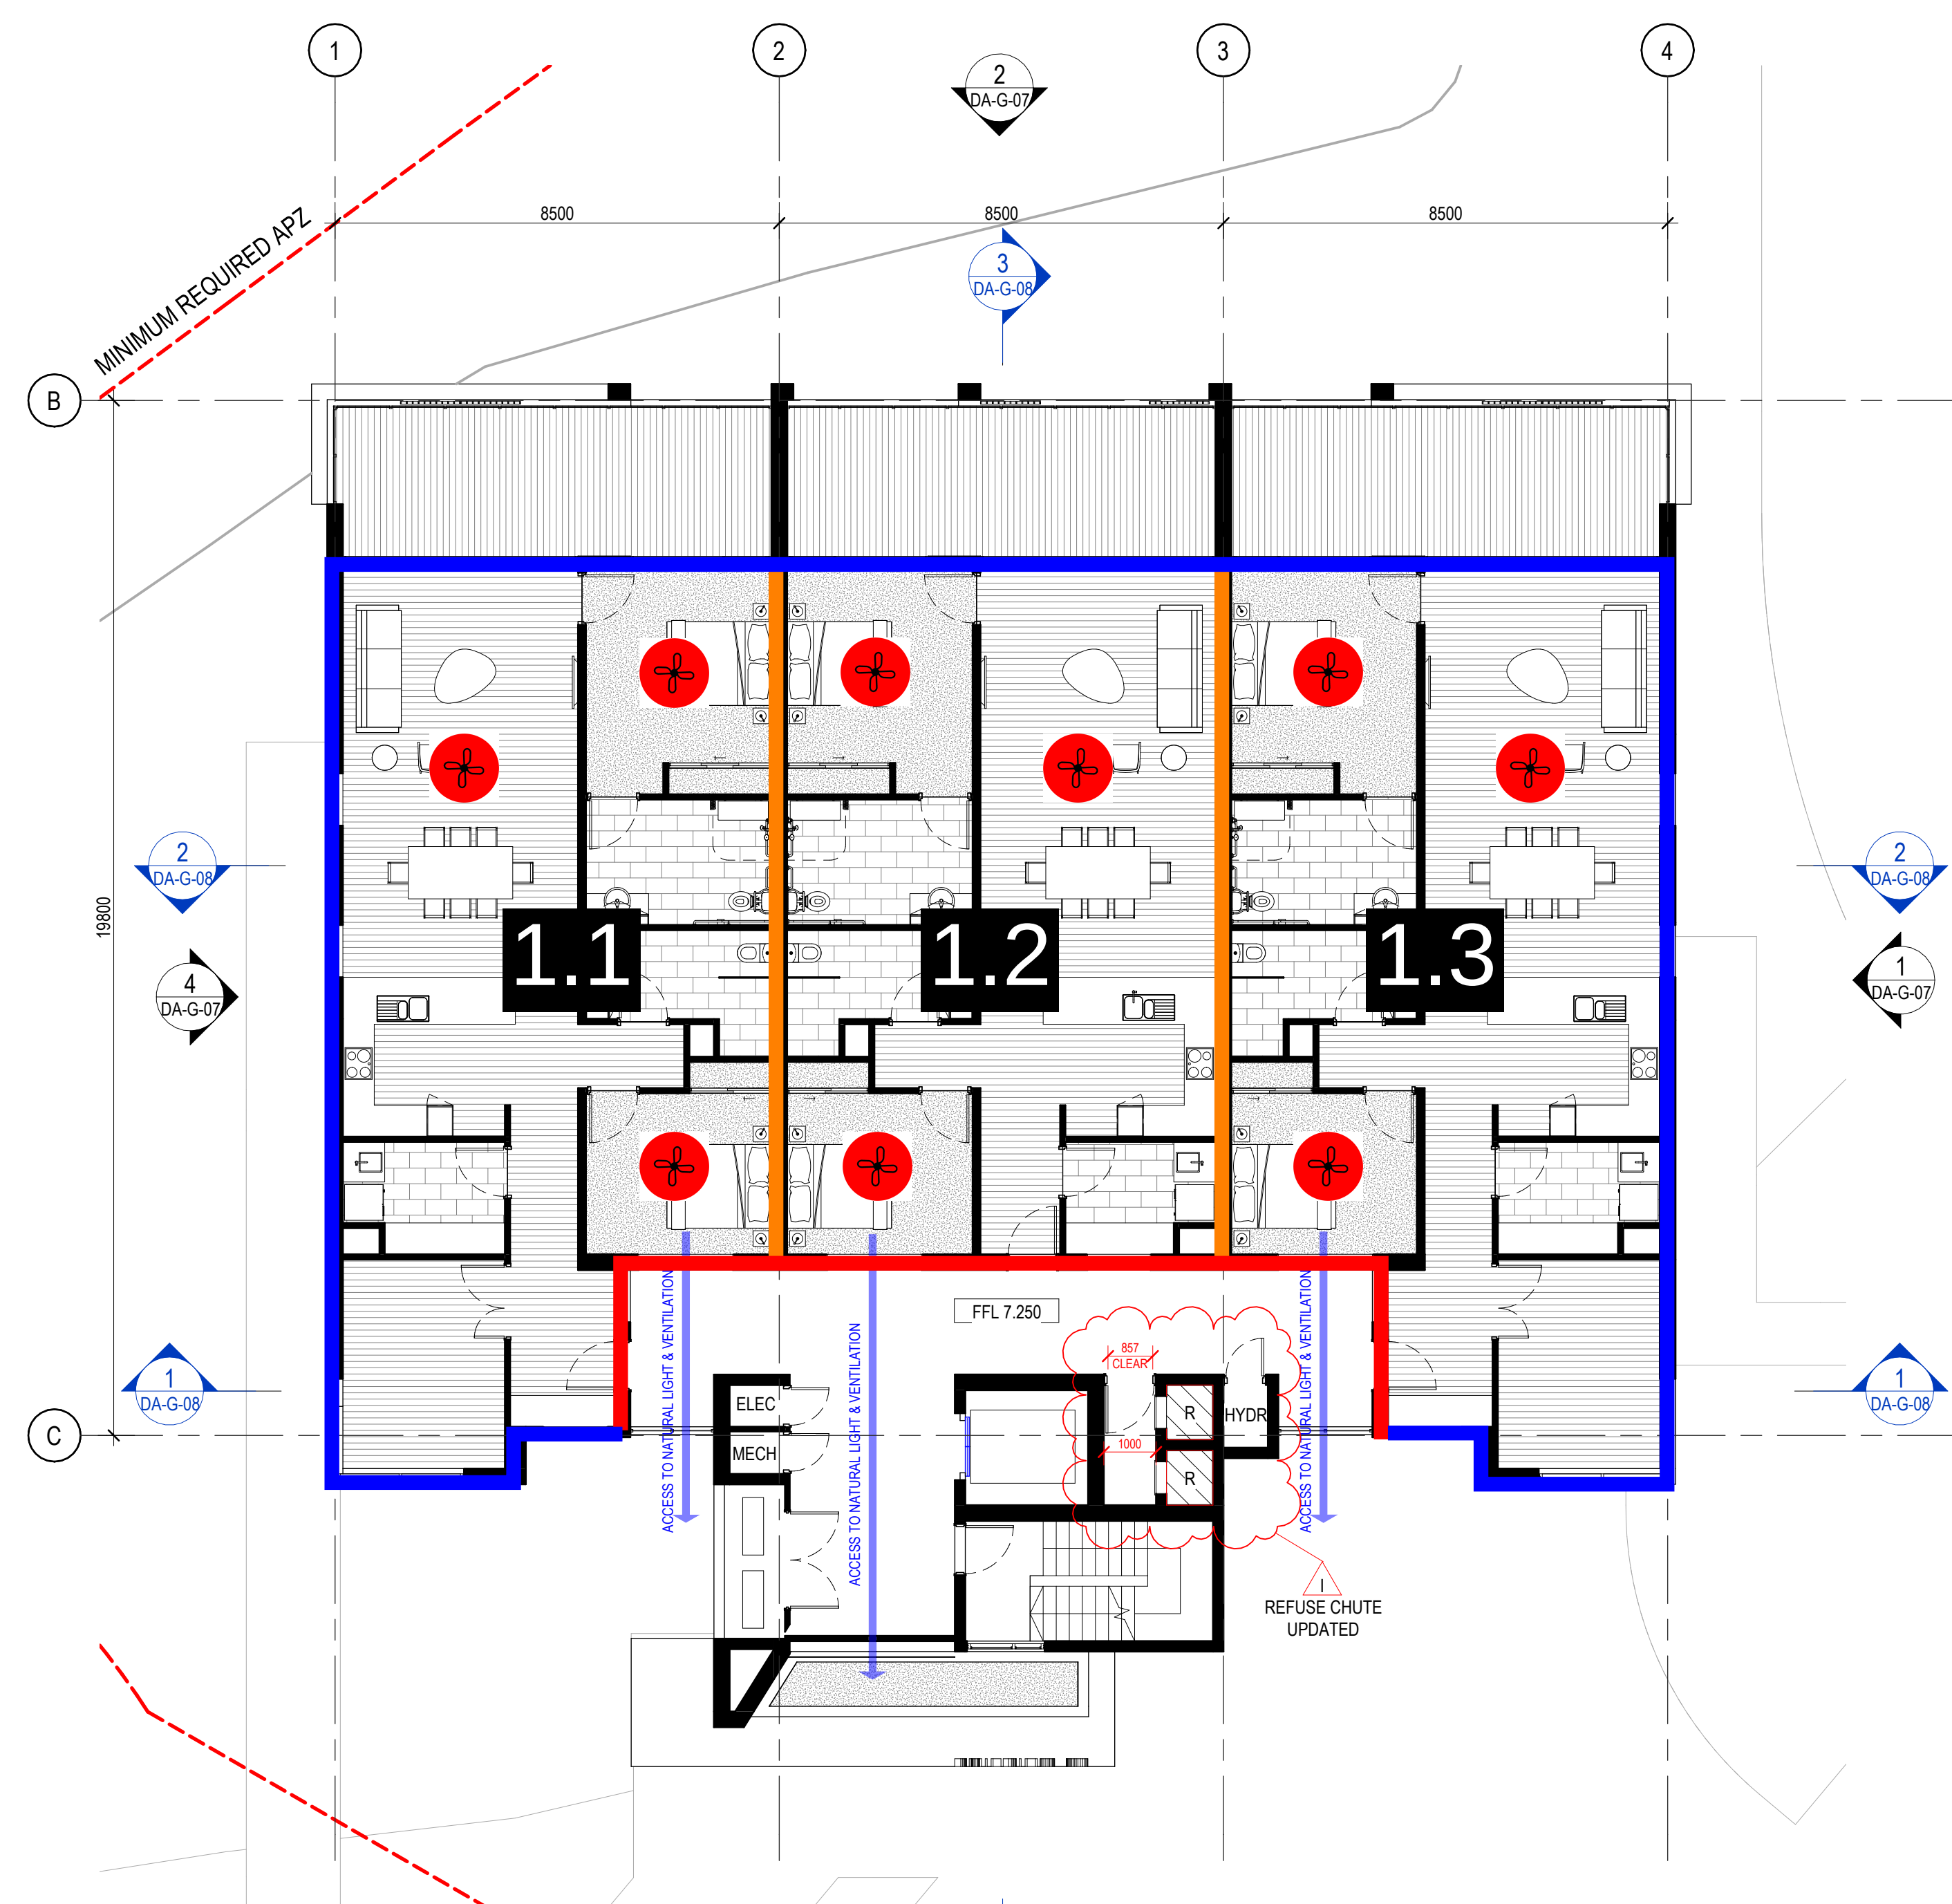

EXTERNAL WALLS: MINIMUM R1.5 INSULATION REQUIRED

EXTERNAL CORRIDOR WALLS: MINIMUM R1.0 INSULATION REQUIRED

 PARTY WALLS: MINIMUM R1.0 INSULATION REQUIRED

 EXPOSED ROOF AND CEILING: R3.5 INSULATION TO CEILING AND REFLECTIVE FOIL TO ROOF

EXPOSED FLOOR: CONCRETE WITH R1.0 INSULATION

 1x1200MM DIAMETER FANS AS INDICATED

EXTERNAL GLAZING SYSTEM: TOTAL U-VALUE ≤ 4.87 SHGC = 0.50 ($\pm 10\%$) FOR SLIDING AND FIXED WINDOWS
TOTAL U-VALUE ≤ 5.33 SHGC = 0.53 ($\pm 10\%$) FOR AWNING WINDOWS
TOTAL U-VALUE ≤ 4.50 SHGC = 0.41 ($\pm 10\%$) FOR LOUVRE WINDOWS
(UNLESS SPECIFIED OTHERWISE)

 NOTE ADDED

GENERAL NOTE: ALL WINDOWS FACING INTO
CORRIDOR ARE AT A MINIMUM SILL HEIGHT OF 1550MM

Integrated perspective

Arqus Design Pty Ltd
ABN 68 135 616 303

Level 2 15 Malt Street
Fortitude Valley Qld 4006
PO Box 2455
New Farm Qld 4005

Registration:
Nominated Architect: Scott Peabody
QLD: 2644
NSW: 9038
VIC: 800111 (Arqus Design 600035)

mail@arqudesign.com.au Phone 07 3358 0888
www.arqudesign.com.au Fax 07 3358 0899

Arqus Design acknowledges the Traditional Owners of Country
on which we live, work and design and pay our respects to their
Elders, past and present.

NOTES

Contractors are to verify all dimensions on site before commencing
any work or producing shop drawings.

These drawings are protected by the laws of copyright and may not be
copied or reproduced without the written permission of Arqus Design.

Detail applicable to the scale of the drawing published.

DATE	REVISION	ISSUE
24.01.22	DRAFT DA PACKAGE	A
24.03.08	FOR INFORMATION	B
24.03.13	FOR INFORMATION	C
24.04.15	FOR INFORMATION	D
24.10.03	UPDATED DRAFT DA PACKAGE	E
24.10.09	DA PACKAGE	F
25.10.31	DRAFT DA UPDATE	G

CLIENT



PROJECT

TRICARE HASTINGS POINT

87 TWEED COAST RD, HASTINGS
POINT 2489, NSW

COUNTRY: BUNDJALUNG

DRAWING

BUILDING G - LEVEL 02 GA PLAN


JOB NUMBER 23-0025 DESIGN SP/KF DRAWN KF CHECKED SP

SCALE 1:100 @A1 DATE CREATED 25/08/2023 @A3 NORTH

DRAWING NUMBER DA-G-04 ISSUE G

ISSUED FOR 31/10/2025 5:59:40 PM

DEVELOPMENT
APPLICATION

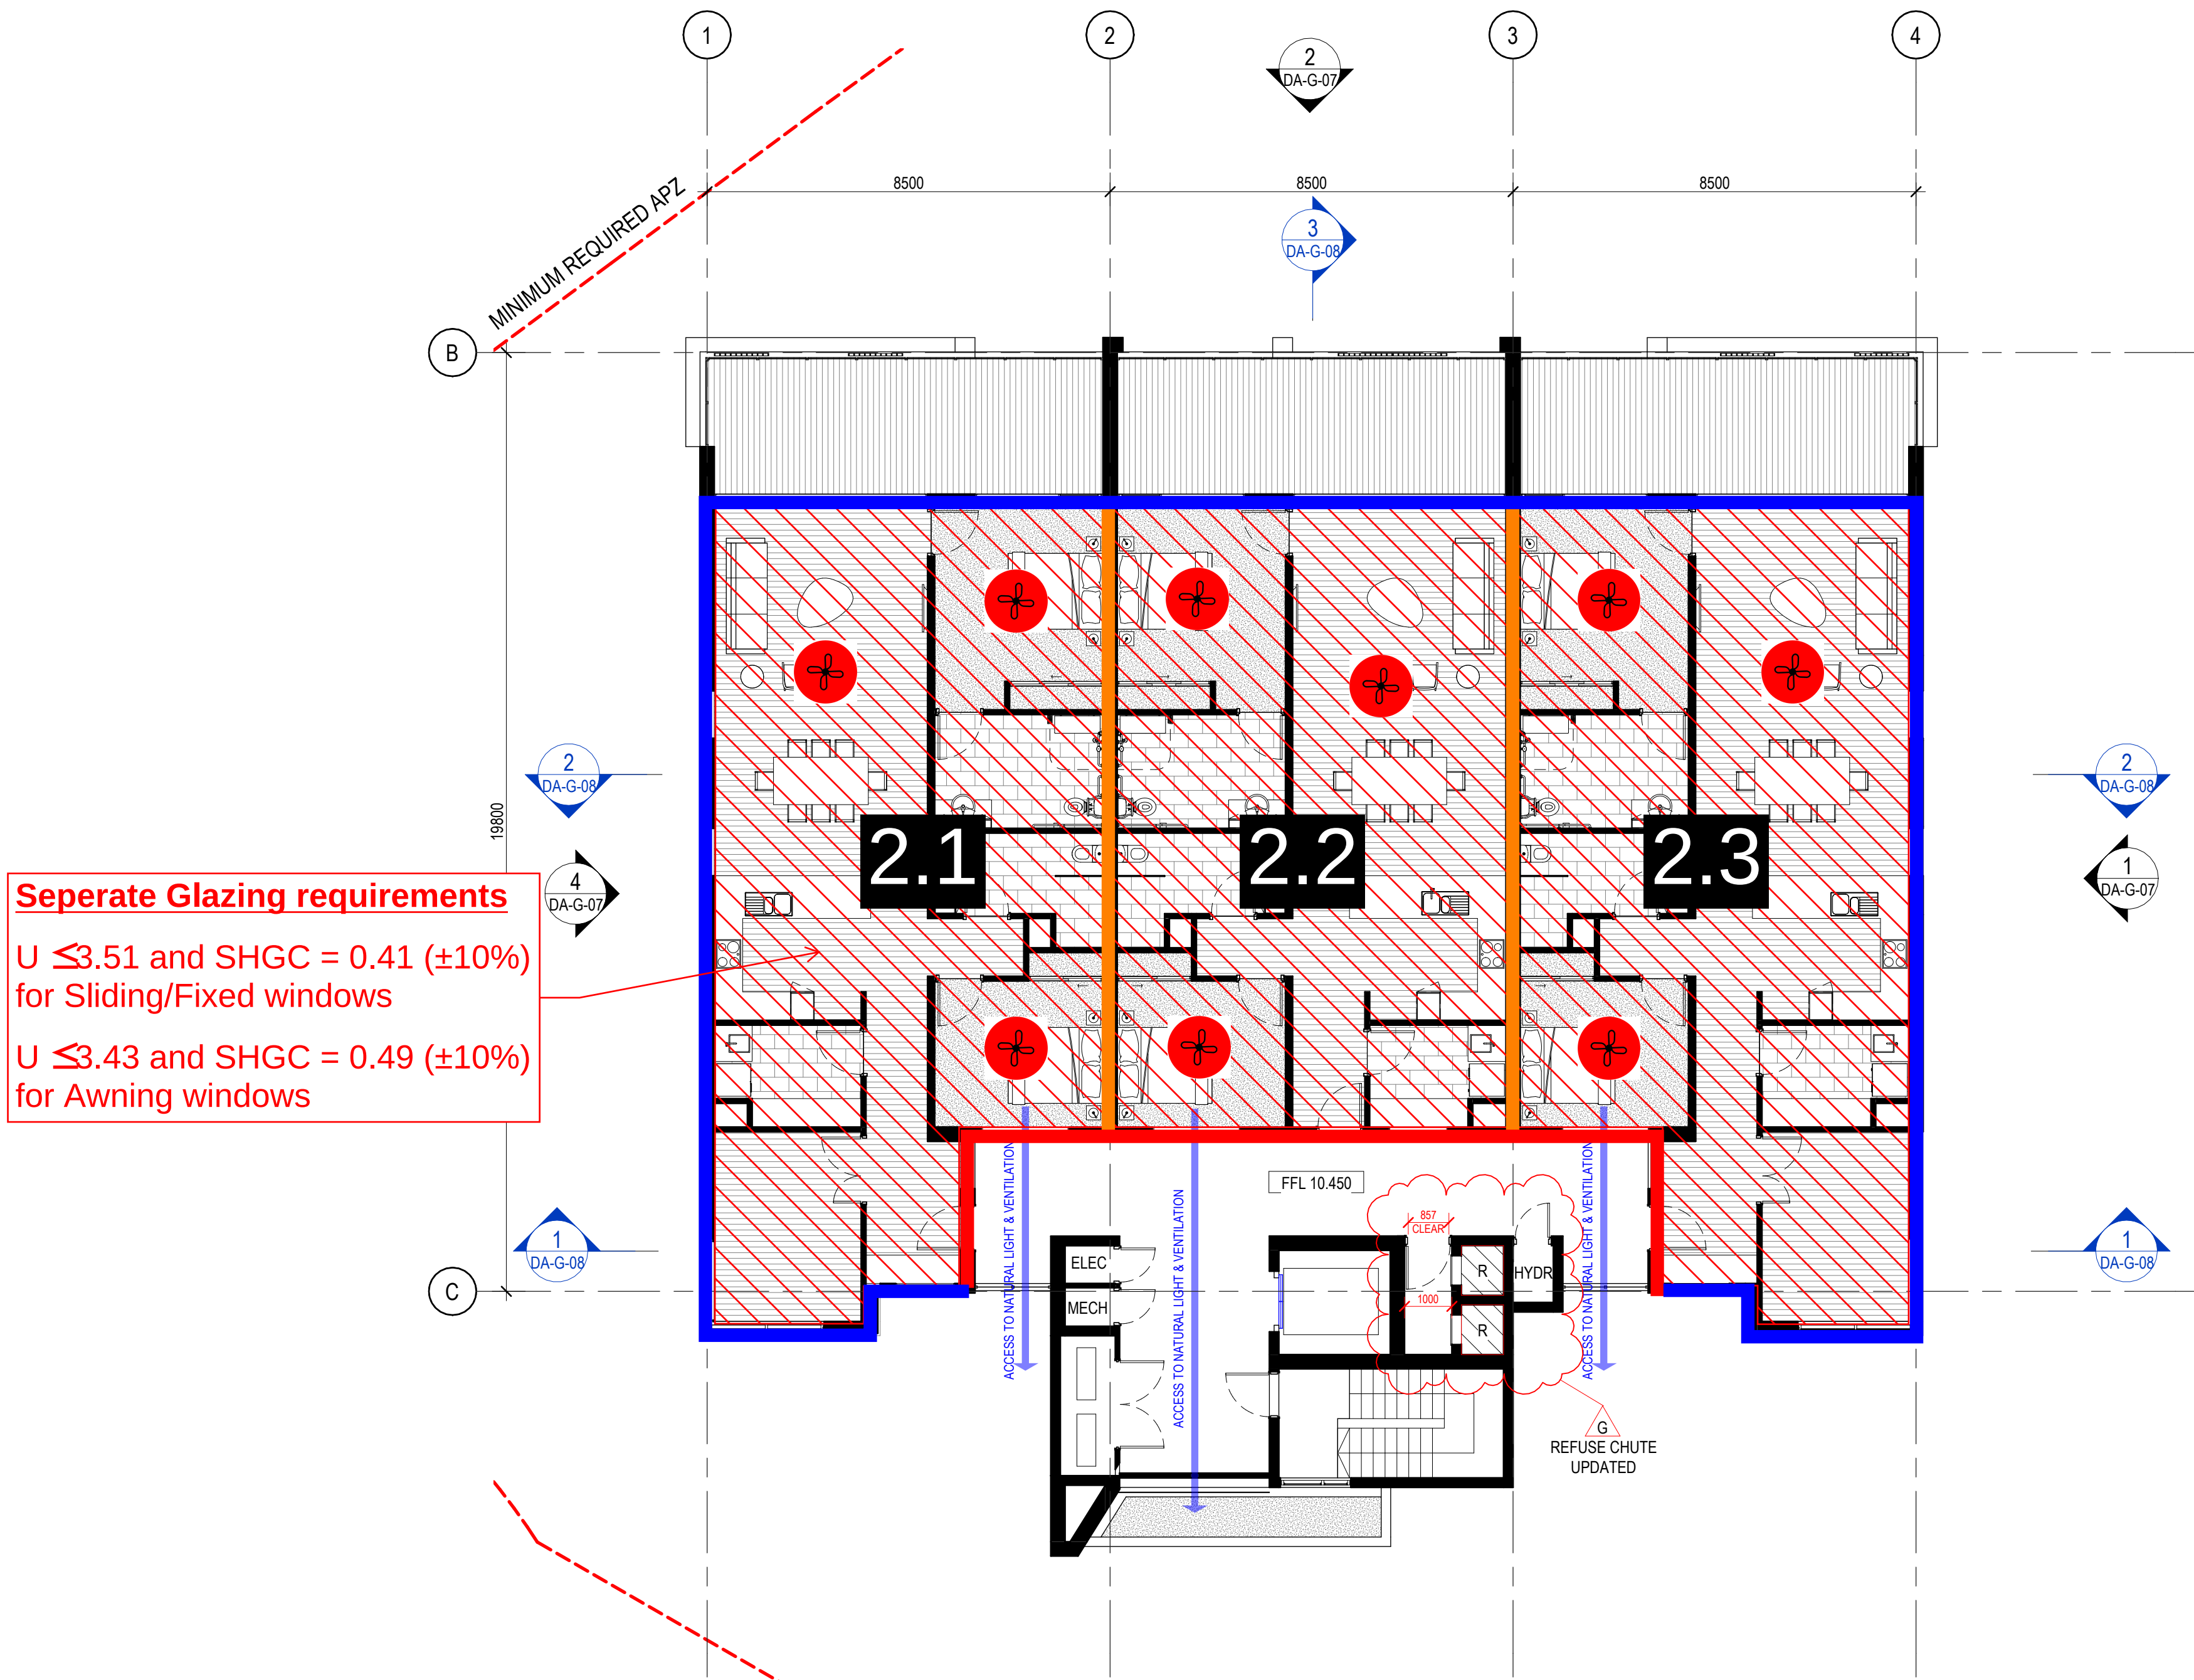

Seperate Glazing requirements

$U \leq 3.51$ and $SHGC = 0.41 (\pm 10\%)$
for Sliding/Fixed windows

$U \leq 3.43$ and $SHGC = 0.49 (\pm 10\%)$
for Awning windows

EXTERNAL WALLS: MINIMUM R1.5 INSULATION REQUIRED

EXTERNAL CORRIDOR WALLS: MINIMUM R1.0 INSULATION REQUIRED

PARTY WALLS: MINIMUM R1.0 INSULATION REQUIRED

EXPOSED ROOF AND CEILING: R3.5 INSULATION TO CEILING AND REFLECTIVE FOIL TO ROOF

EXPOSED FLOOR: CONCRETE WITH R1.0 INSULATION



1x1200MM DIAMETER FANS AS INDICATED

EXTERNAL GLAZING SYSTEM: TOTAL U-VALUE ≤ 4.87 SHGC = 0.50 ($\pm 10\%$) FOR SLIDING AND FIXED WINDOWS
TOTAL U-VALUE ≤ 5.33 SHGC = 0.53 ($\pm 10\%$) FOR AWNING WINDOWS
TOTAL U-VALUE ≤ 4.50 SHGC = 0.41 ($\pm 10\%$) FOR LOUVRE WINDOWS
(UNLESS SPECIFIED OTHERWISE)



GENERAL NOTE: ALL WINDOWS FACING INTO
CORRIDOR ARE AT A MINIMUM SILL HEIGHT OF 1550MM