


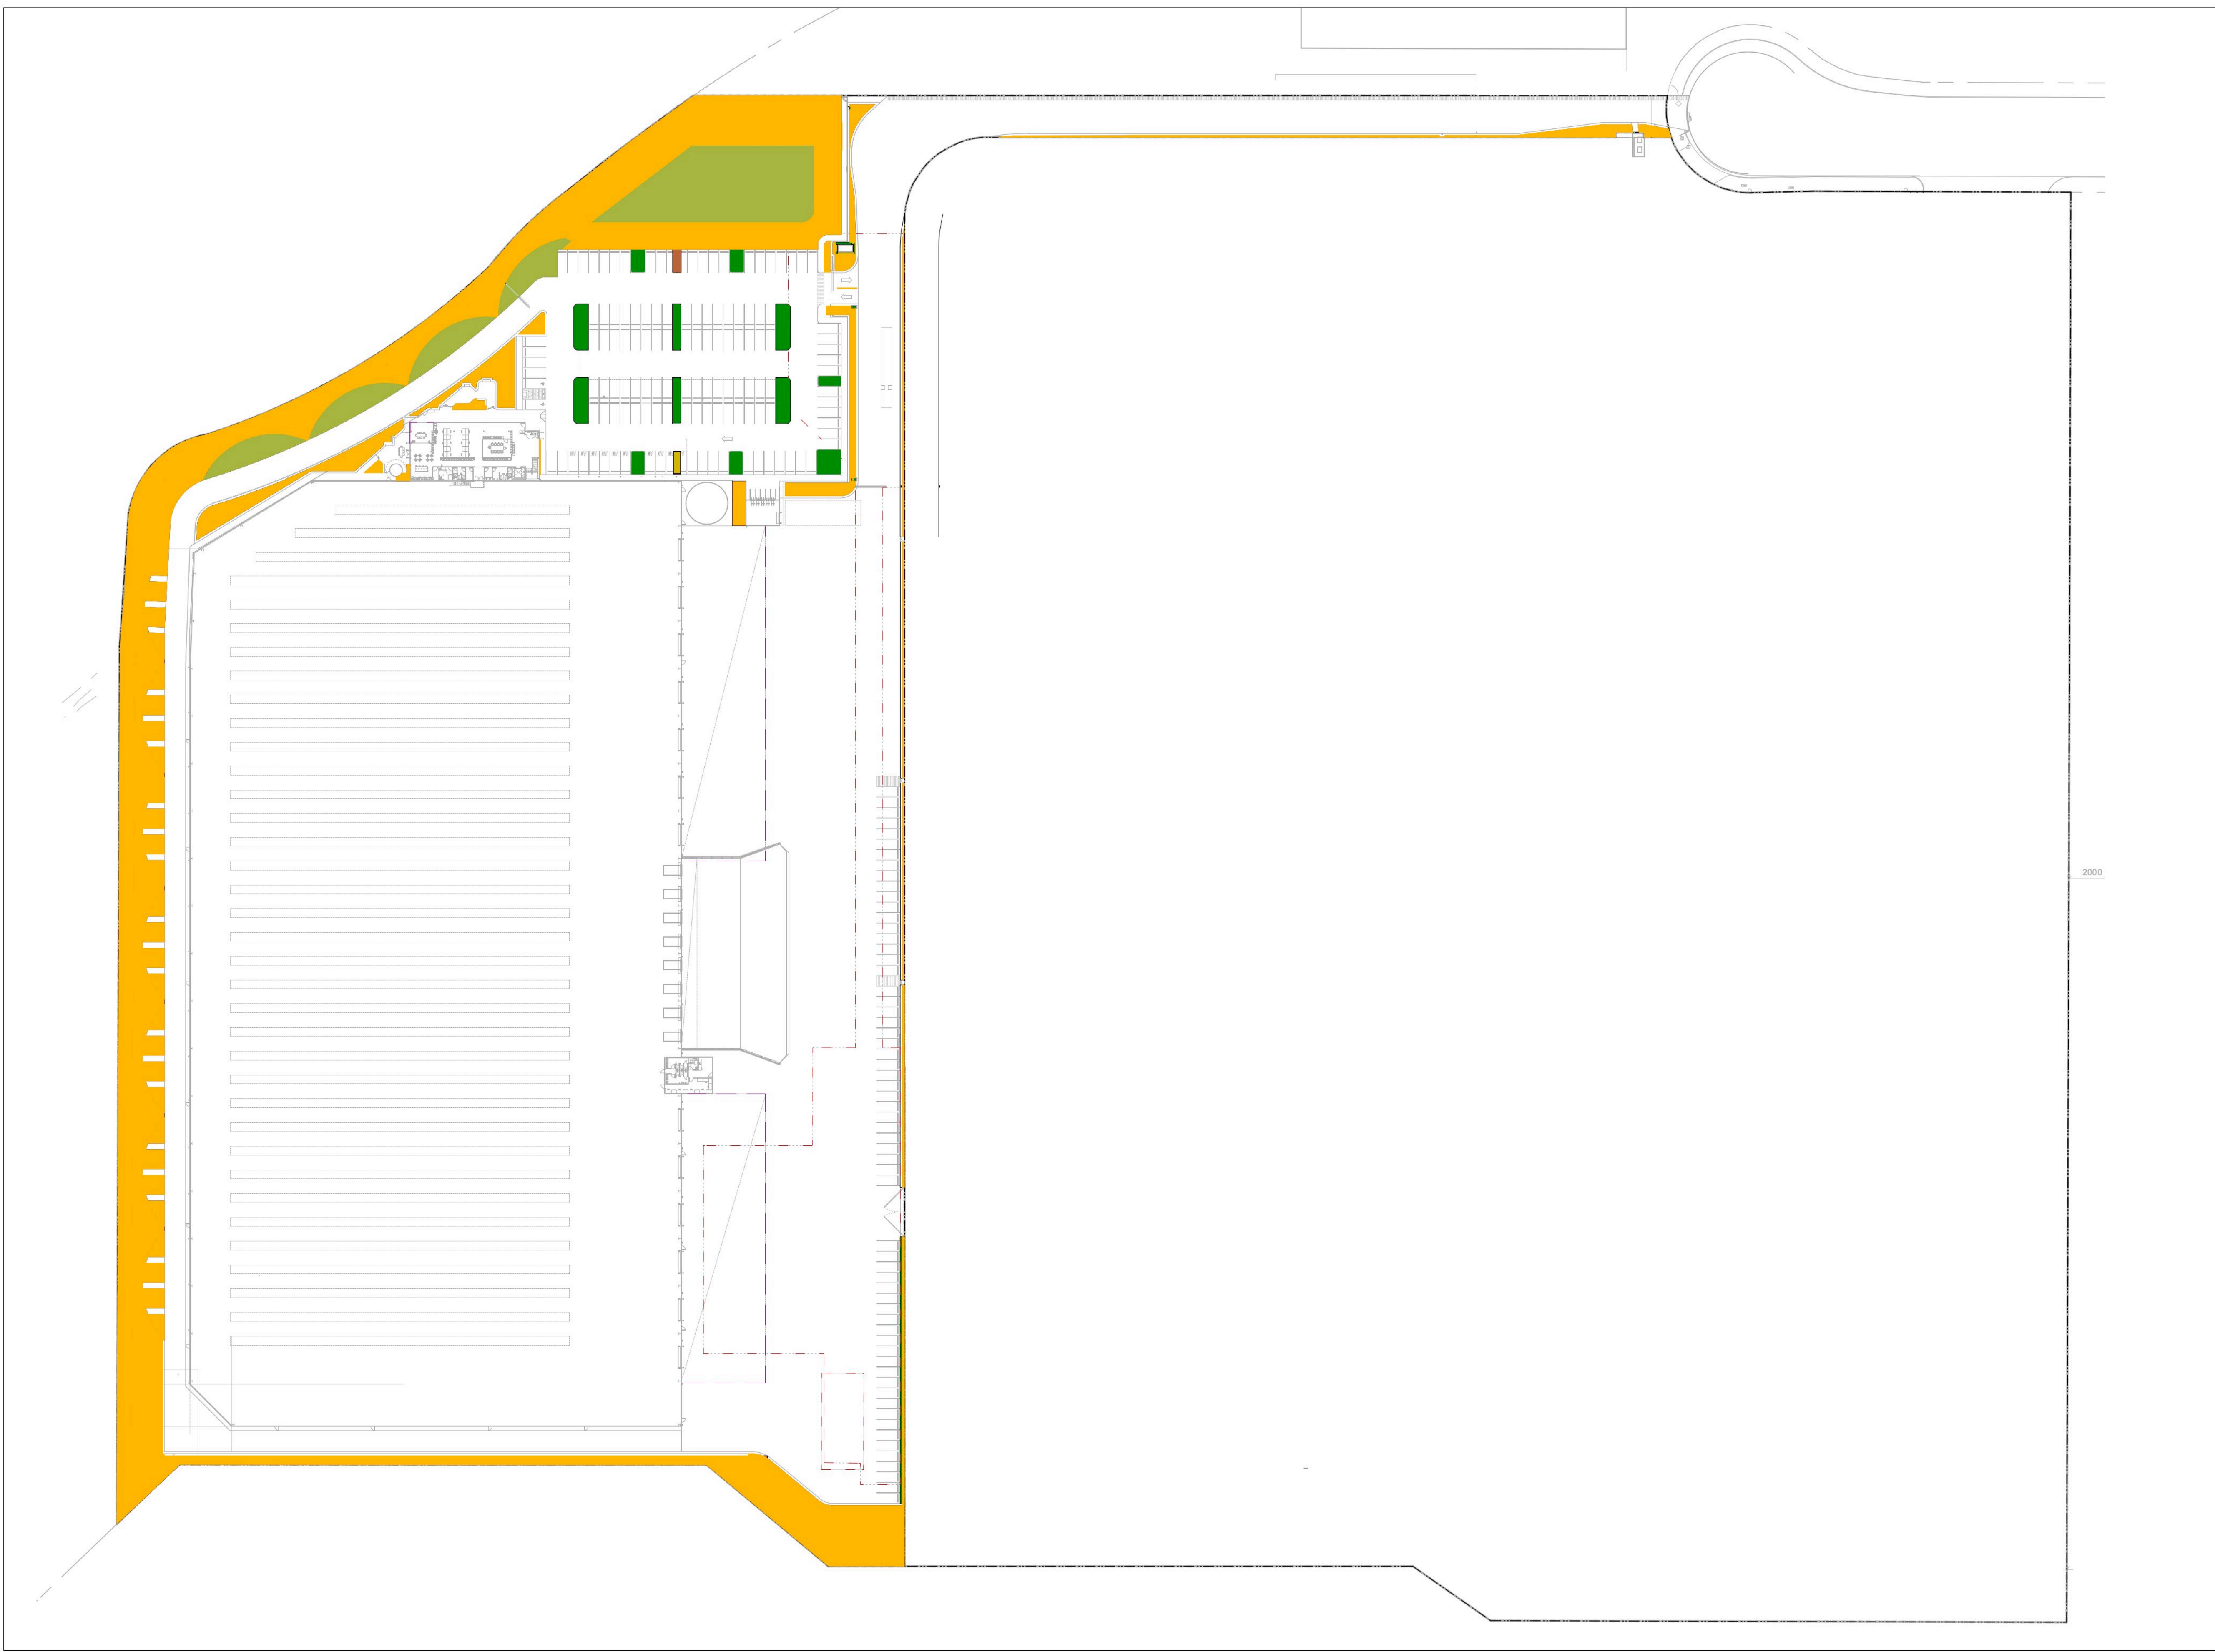

Irrigation Zone Plan

- IRRIGATION TYPES (BY CONTRACTOR)
- Turf - pop-up sprinklers
  - Planter - drip-line
  - Garden bed - drip-line
  - Hosecock - with split valve and timer
  - Conduits on 50mm spacer (for irrigation lines)
  - Hydraulic system

| IRRIGATION ZONE COVERAGE |             |                   |
|--------------------------|-------------|-------------------|
| Area                     | Size        | Canopy Percentage |
| Site Boundary            | 56971 sq m  |                   |
|                          |             |                   |
| Planter                  | 279.3 sq m  | 0.60%             |
| Turf Zone                | 1161.2 sq m | 2.04%             |
| Garden Bed Zone          | 6271.7 sq m | 11.01%            |
| Total Irrigation Zone    | 7432.9 sq m | 13.05%            |

- NOTES
- Contractor to provide and coordinate controller location and connections to recycled water supply.
  - Controller to be Galcon GSI with remote operation functionality.
  - Contractor to provide shop drawings of irrigation system for review prior to construction.

NOT FOR CONSTRUCTION

DRAWING NUMBER

L.SK.06

PROJECT NUMBER  
SD-229-22

DRAWING DATE  
22/9/2023


DRAWING NAME

Irrigation Diagram

SCALE

1:750

SCALE BAR

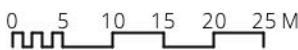

STATUS

REVISION

I

NP



PROJECT NAME AND ADDRESS

9 Roussell Drive  
Eastern Creek

CLIENT NAME

Goodman Property Services (AUST) PTY LTD

CONSULTANTS

Architect  
**PACE**  
ARCHITECTS  
PACE Architects  
Ph: 02 9425 1400

DRAWN BY

WL

CHECKED BY

CH

DRAWINGS BY

**scape**  
DESIGN

LANDSCAPE ARCHITECTURE

Suite 5 / 15 The Corso  
Manly NSW 2095  
www.sapedesign.com.au

Reproduction of this document requires the written consent of Scape Design Pty. Ltd.  
Do not scale from this drawing.  
Refer to 'Dial Before You Dig' documents, design drawings and survey for locations of all services.  
Verify services locations prior to commencement. Verify all dimensions on site prior to construction.  
© copyright. Scape Design Pty. Ltd. ABN 79 568 162 276