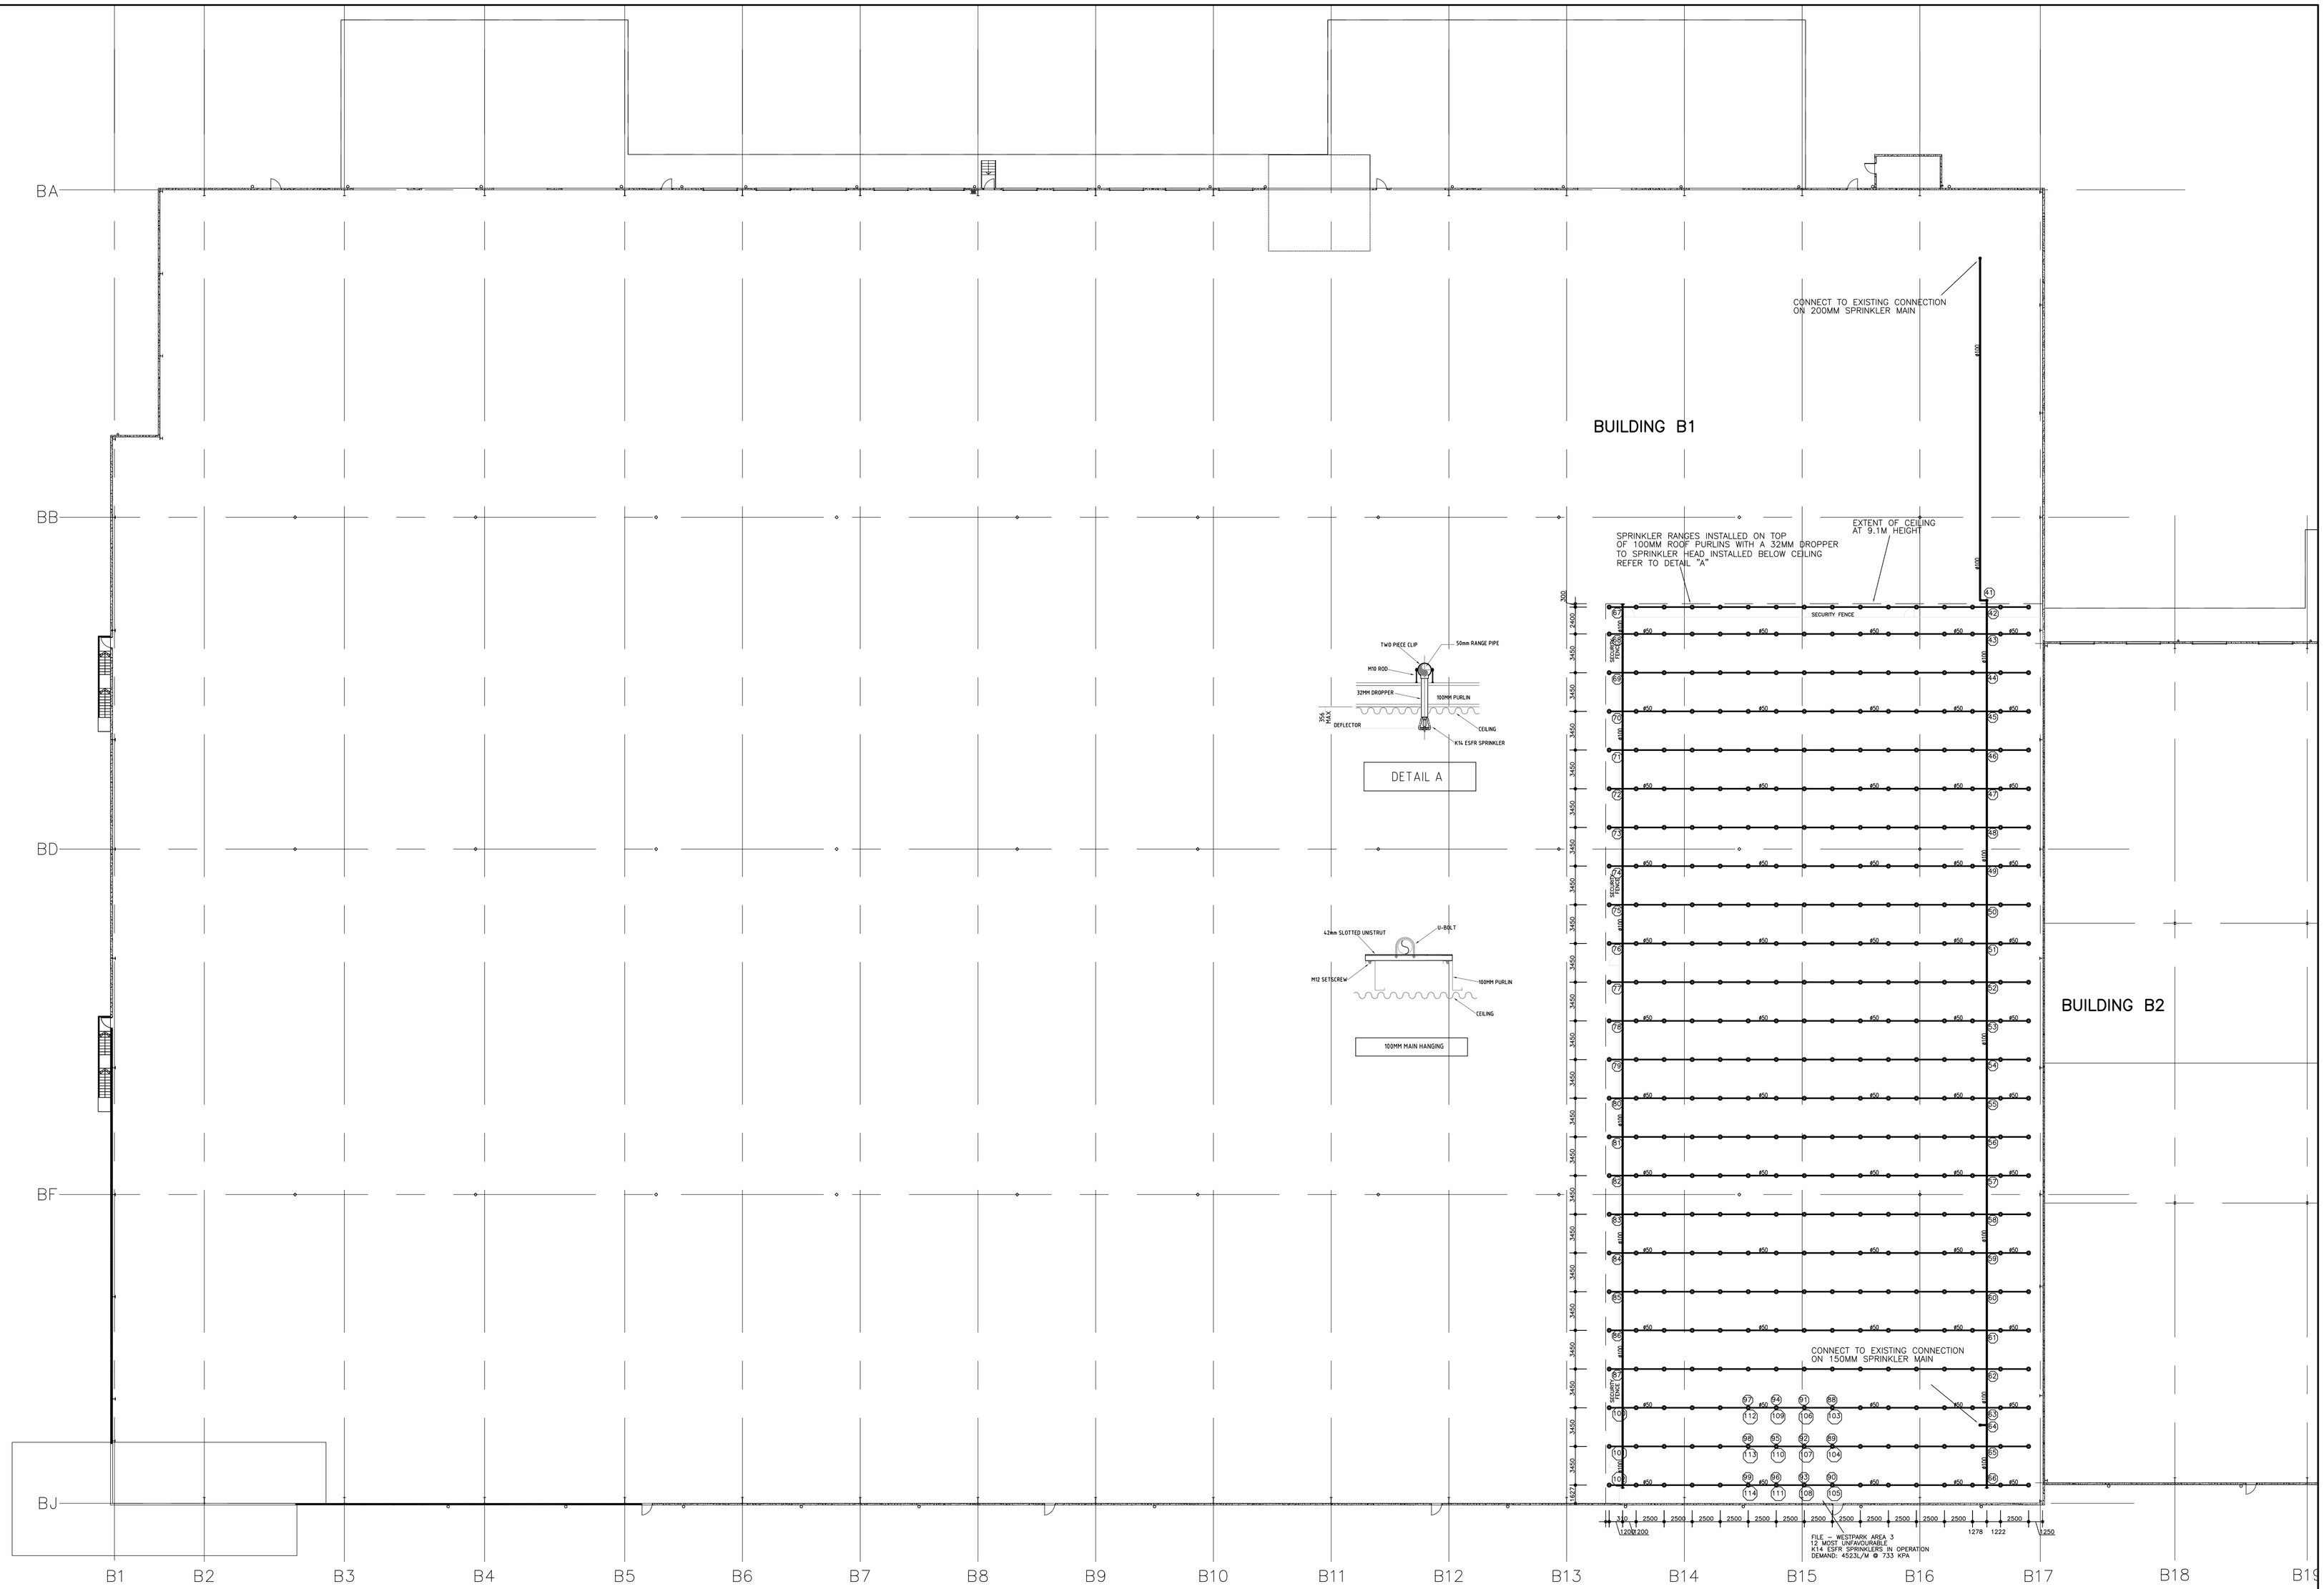

SYMBOL	DESCRIPTION	No.
EC	15mm CHROME EXTENDED COVERAGE (RELIABLE F1FR)	–
●	10mm# BRASS UPRIGHT SSU 93TC (RELIABLE F1)	–
○	15mm BRASS CONV 93TC – AWNINGS	–
○	K14 STORAGE SPRINKLER – DANG/GOODS STORE	384

DESIGN AREA
12 ESFR HDS (4 HDS x 3 RANGES)

HAZARD CLASS
DANGEROUS GOODS STORE – K14 ESFR

PRESSURE & FLOW REQUIREMENTS
REFER HYENA CALCULATIONS

DESIGN PARAMETERS

No	DATE	AMENDMENT	No	DATE	AMENDMENT
A	11.09.11	ISSUED FOR APPROVAL			

ULTIMATE FIRE PROTECTION
Phone/Fax 9654 8837 Mobile 0419 679 462
Email: ultimatefire@primusonline.com.au

PROJECT: WESTPARK INDUSTRIAL ESTATE
474-536 MAMRE PLACE, ERSKINE PARK
FIRE SERVICES
ESFR SPRINKLER LAYOUT
DANGEROUS GOODS STORE

SCALE: 1:200
DATE: SEPT 2011
DRAWN: CM
CHECKED: JL
DRG NO: S0046-03