

EXTRACTION PLAN AREA CO-ORDINATES
(Area Outlined in Red Line)

Pt East	North	Pt East	North
A 352791.60	632927.30	F 354679.71	6329323.72
B 353120.01	6330206.83	G 354900.69	6329245.95
C 353499.83	6330179.29	H 354855.94	6328876.49
D 354431.05	6330078.94	I 352689.61	6328983.78
E 354721.82	6329680.84	J 352512.31	6329142.57
		K 352549.55	6329283.54

Dimensions of Extraction Voids
Longwall 57 200.6m Wide, 1238m Long
Longwall 58 200.6m Wide, 1526m Long
Longwall 59 200.6m Wide, 1733m Long
Longwall 60 160.2m Wide, 1971m Long

Mining Heights
First Workings 2.5m nominal
Second Workings maximum 2.8m

Dimensions of Gateroad Pillars (Coal)
TG57 Pillars 40.6m x 98.6m
MG57 & MG58 Pillars 41.2m x 98.6m
MG59 Pillars 41.6m x 98.6m
MG60 Pillars 41.0m x 98.6m

Note: Location of Cut-throughs may vary depending on Mining Conditions or Operational Design Requirements

Certification

I, Timothy Gayner, being a Registered Mining Surveyor pursuant to the Surveying & Spatial Information Act 2002, certify the accuracy of this plan at the time of dating.

This certification of accuracy is only for workings mined or proposed to be mined and drawn during the period of appointment as Mine Surveyor at Mandalong Mine.

New South Wales BOSSI Registration Identification No. 8805

T. Gayner Date 03.01.2024


I, Greg Shields, being a Mine Manager (Mining Engineering Manager), pursuant to the Work Health and Safety (Mines and Petroleum Sites) Regulations 2022, certify the accuracy of this plan at the time of dating.

This certification of accuracy is only for workings mined or proposed to be mined and drawn during the period of appointment as Mine Manager at Mandalong Mine.

NSW Mine Managers Certificate of Competency - No. 2617-0250 -1

Greg Shields Date 4-01-2024

No	MINING TYPE	LOCATION	PAPERS	DATE	PLAN	EXPIRY	VARIATION PLAN	VARIATION DATE	VARIATION PLAN	VARIATION DATE
500	LONGWALL EXTRACTION	Longwall 18-21	15/1323	21.01.2019	MG 12214	NONE				
501	LONGWALL EXTRACTION	Longwall 22-23	Aug 151408	04.04.2017	MG 12945	NONE				
502	LONGWALL EXTRACTION	Longwall 24-24A	SSD-5144MOD5	06.02.2018	MG 12952	NONE				
503	LONGWALL EXTRACTION	Longwall 25-26	SSD-5144MOD5	15.01.2019	MG 12952	NONE				
504	LONGWALL EXTRACTION	Longwall 30-31	SSD-5144MOD9	20.07.2021	MG 14064	NONE				
505	LONGWALL EXTRACTION	Longwall 32	SSD-5144MOD10	19.04.2022	MG 14514	NONE				
506	LONGWALL EXTRACTION	Longwall 34	SSD-5144MOD10	26.10.2022	CM 00077	NONE				
							MG 13262 rev2	14.10.2019	MG 13262 rev3	06.11.2020
							MG 14064 rev1	02.11.2021		

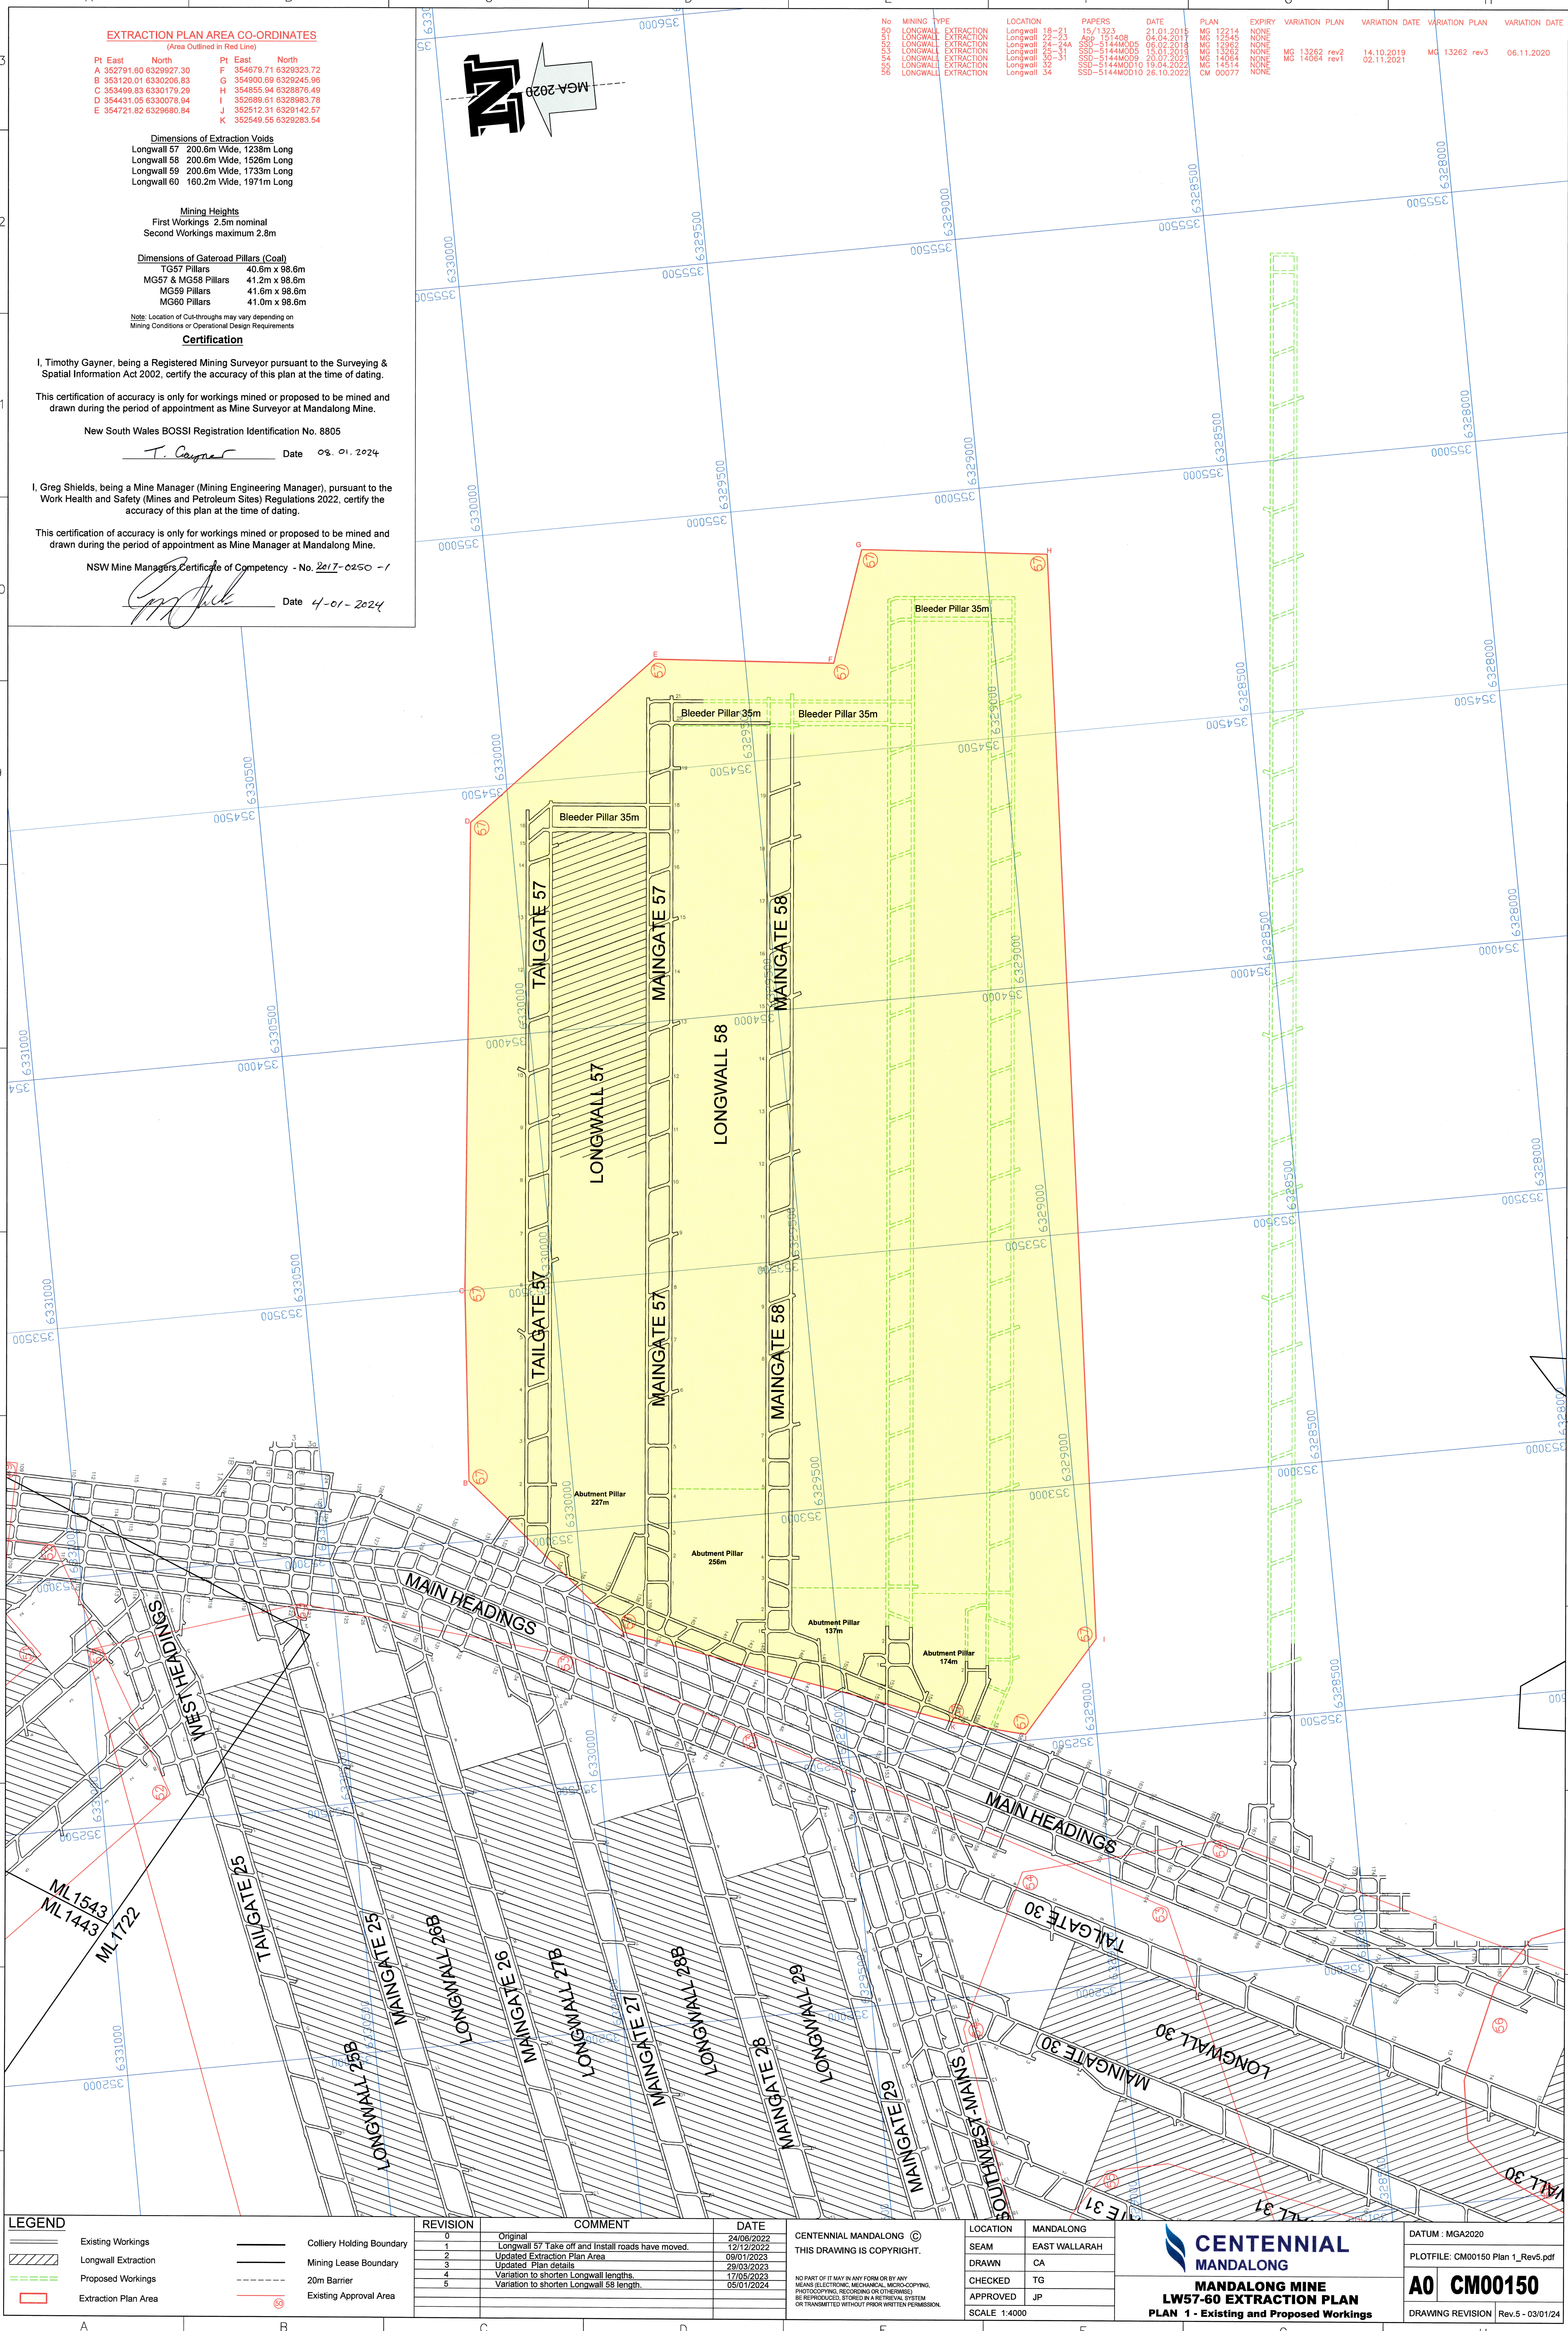

LEGEND

	Existing Workings		Colliery Holding Boundary
	Longwall Extraction		Mining Lease Boundary
	Proposed Workings		20m Barrier
	Extraction Plan Area		Existing Approval Area

REVISION	COMMENT	DATE
0	Original	24/08/2022
1	Longwall 57 Take off and install roads have moved.	12/12/2022
2	Updated Extraction Plan Area	09/01/2023
3	Updated Plan details	29/03/2023
4	Variation to shorten Longwall lengths.	17/05/2023
5	Variation to shorten Longwall 58 length.	05/01/2024

CENTENNIAL MANDALONG ©
THIS DRAWING IS COPYRIGHT.

NO PART OF IT MAY IN ANY FORM OR BY ANY MEANS (ELECTRONIC, MECHANICAL, MICROCOPYING, PHOTOCOPYING, RECORDING OR OTHERWISE) BE REPRODUCED, STORED IN A RETRIEVAL SYSTEM OR TRANSMITTED WITHOUT PRIOR WRITTEN PERMISSION.

LOCATION	MANDALONG
SEAM	EAST WALLARAH
DRAWN	CA
CHECKED	TG
APPROVED	JP
SCALE	1:4000

CENTENNIAL MANDALONG

MANDALONG MINE
LW57-60 EXTRACTION PLAN
PLAN 1 - Existing and Proposed Workings

DATUM : MGA2020
PLOTFILE: CM00150 Plan 1_Rev5.pdf
A0 CM00150
DRAWING REVISION Rev.5 - 03/01/24