


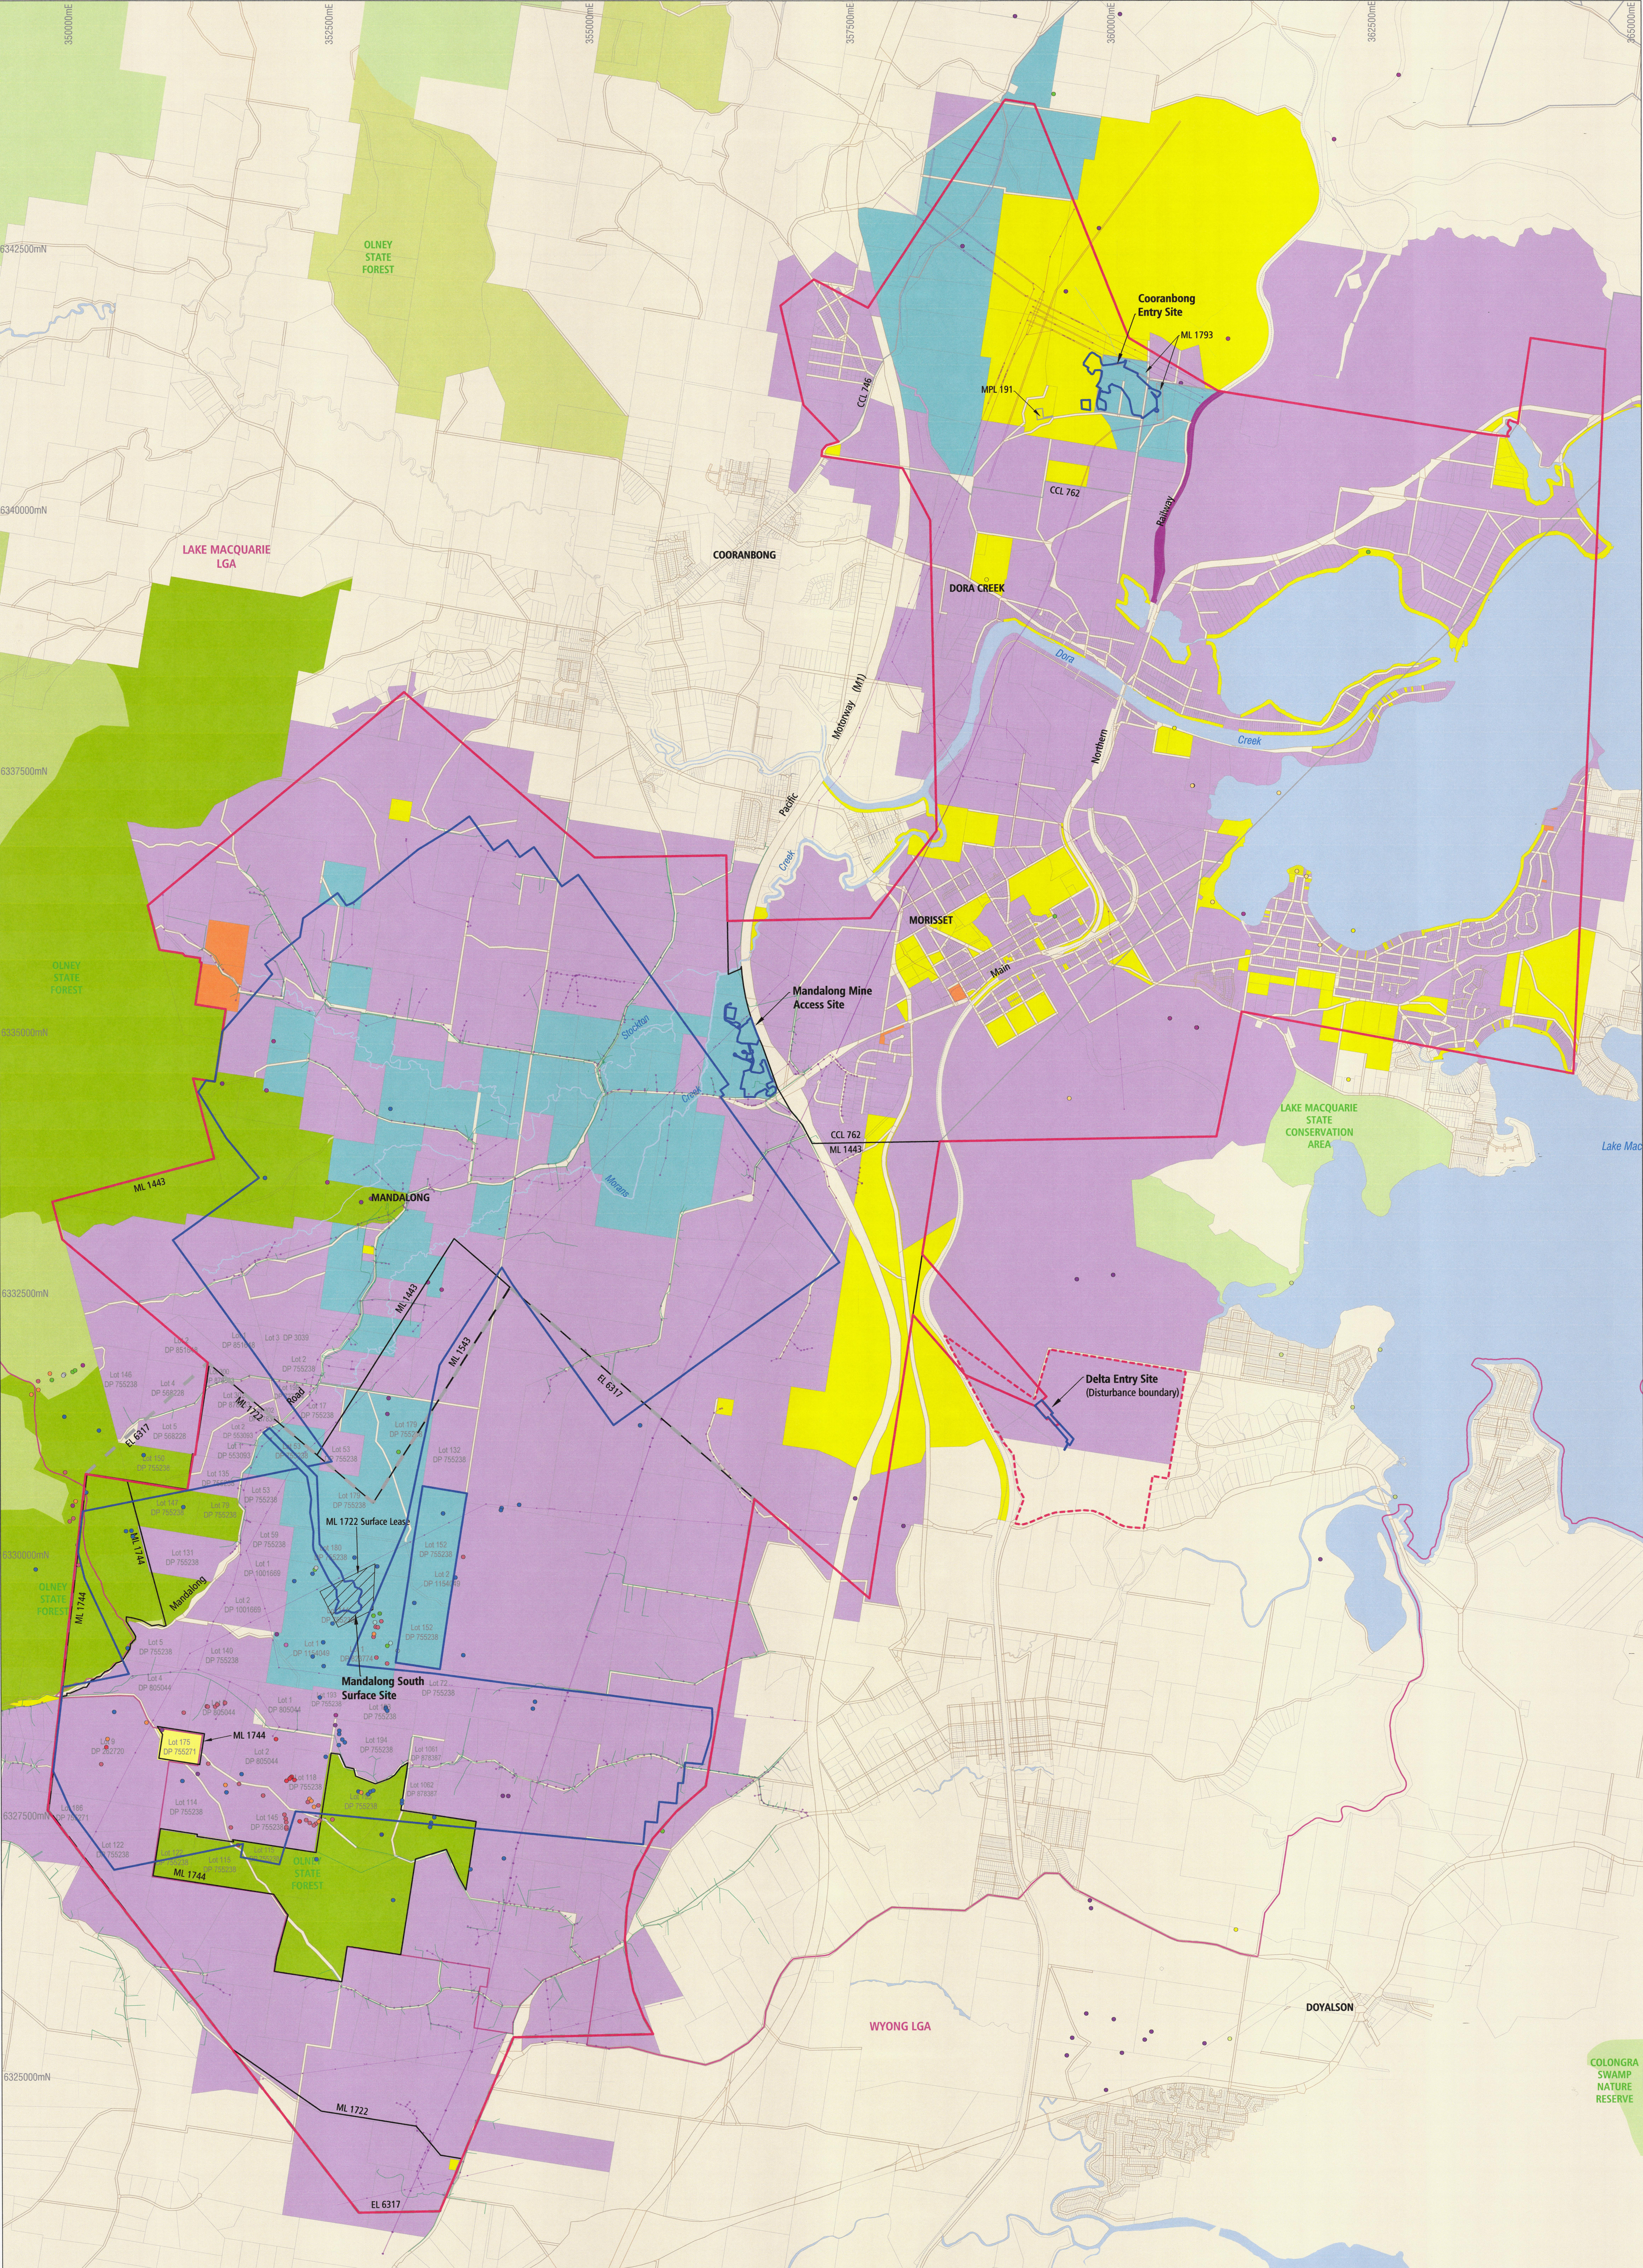

LEGEND:

- Road
- Railway
- Watercourse
- Local Government Area boundary
- Mining Lease boundary (ML)
- Coal Lease boundary (CCL)
- Exploration Licence boundary (EL)

SSS-5144 Project Approval boundary

- DA 35-2-2004 Development Consent boundary
- Project Disturbance Area
- Power Lines
- Power Pole
- High Tension Power Lines
- High Tension Tower
- Telecommunication Infrastructure

Land Ownership

- Crown Land - State Forest
- Crown Land - Conservation Area
- Crown Land
- Centennial
- Private
- Roads and Maritime Service
- Local Government Authority

Archaeological Sites (AHIMS 2014 Northern Holdings)

- Artifact Scatter
- Artifact Unspecified
- Grinding Groove
- Isolated Find
- Midden
- Modified Tree
- PAD (Potential Archaeological Deposit)
- Rock Cavity
- Rockshelter
- Rockshelter with PAD
- Scattered Tree
- Shell
- Shelter with Art
- Shelter with Art, Shelter with Deposit
- Stone Arrangement
- Water Source

Certification

I, Richard Gibson, being a Mine Manager (Mining Engineering Manager), pursuant to the Work Health and Safety (Mines and Petroleum Sites) Regulations 2014, certify the accuracy of this plan at the time of drafting.

This certification of accuracy is only for workings mined or proposed to be mined and drawn during the period of appointment as Mine Manager at Mandalong Mine.

NSW Mine Managers Certificate of Competency No. 3010

Richard Gibson Date *29/5/21*

I, Timothy Gayner, Registered Mine Surveyor (NSW BOSS) registration identification No. 8855, certify that to the best of my knowledge this plan conforms to the accuracy and standards required by the Department of Regional NSW - Resources Regulator.

Date *13/5/21*

Date: 11/05/21

Drawn: L.J.F.

Scale: 1:20000

Coordinate System: GDA 94 Zone 56

Sheet Size: A0

File Name: Plan1C_630.30163_V2

Revision: 06

Prepared by: SLR Consulting

CENTENNIAL

MINING OPERATIONS PLAN

Pre-mining Environment - Built Environment

PLAN 1C