


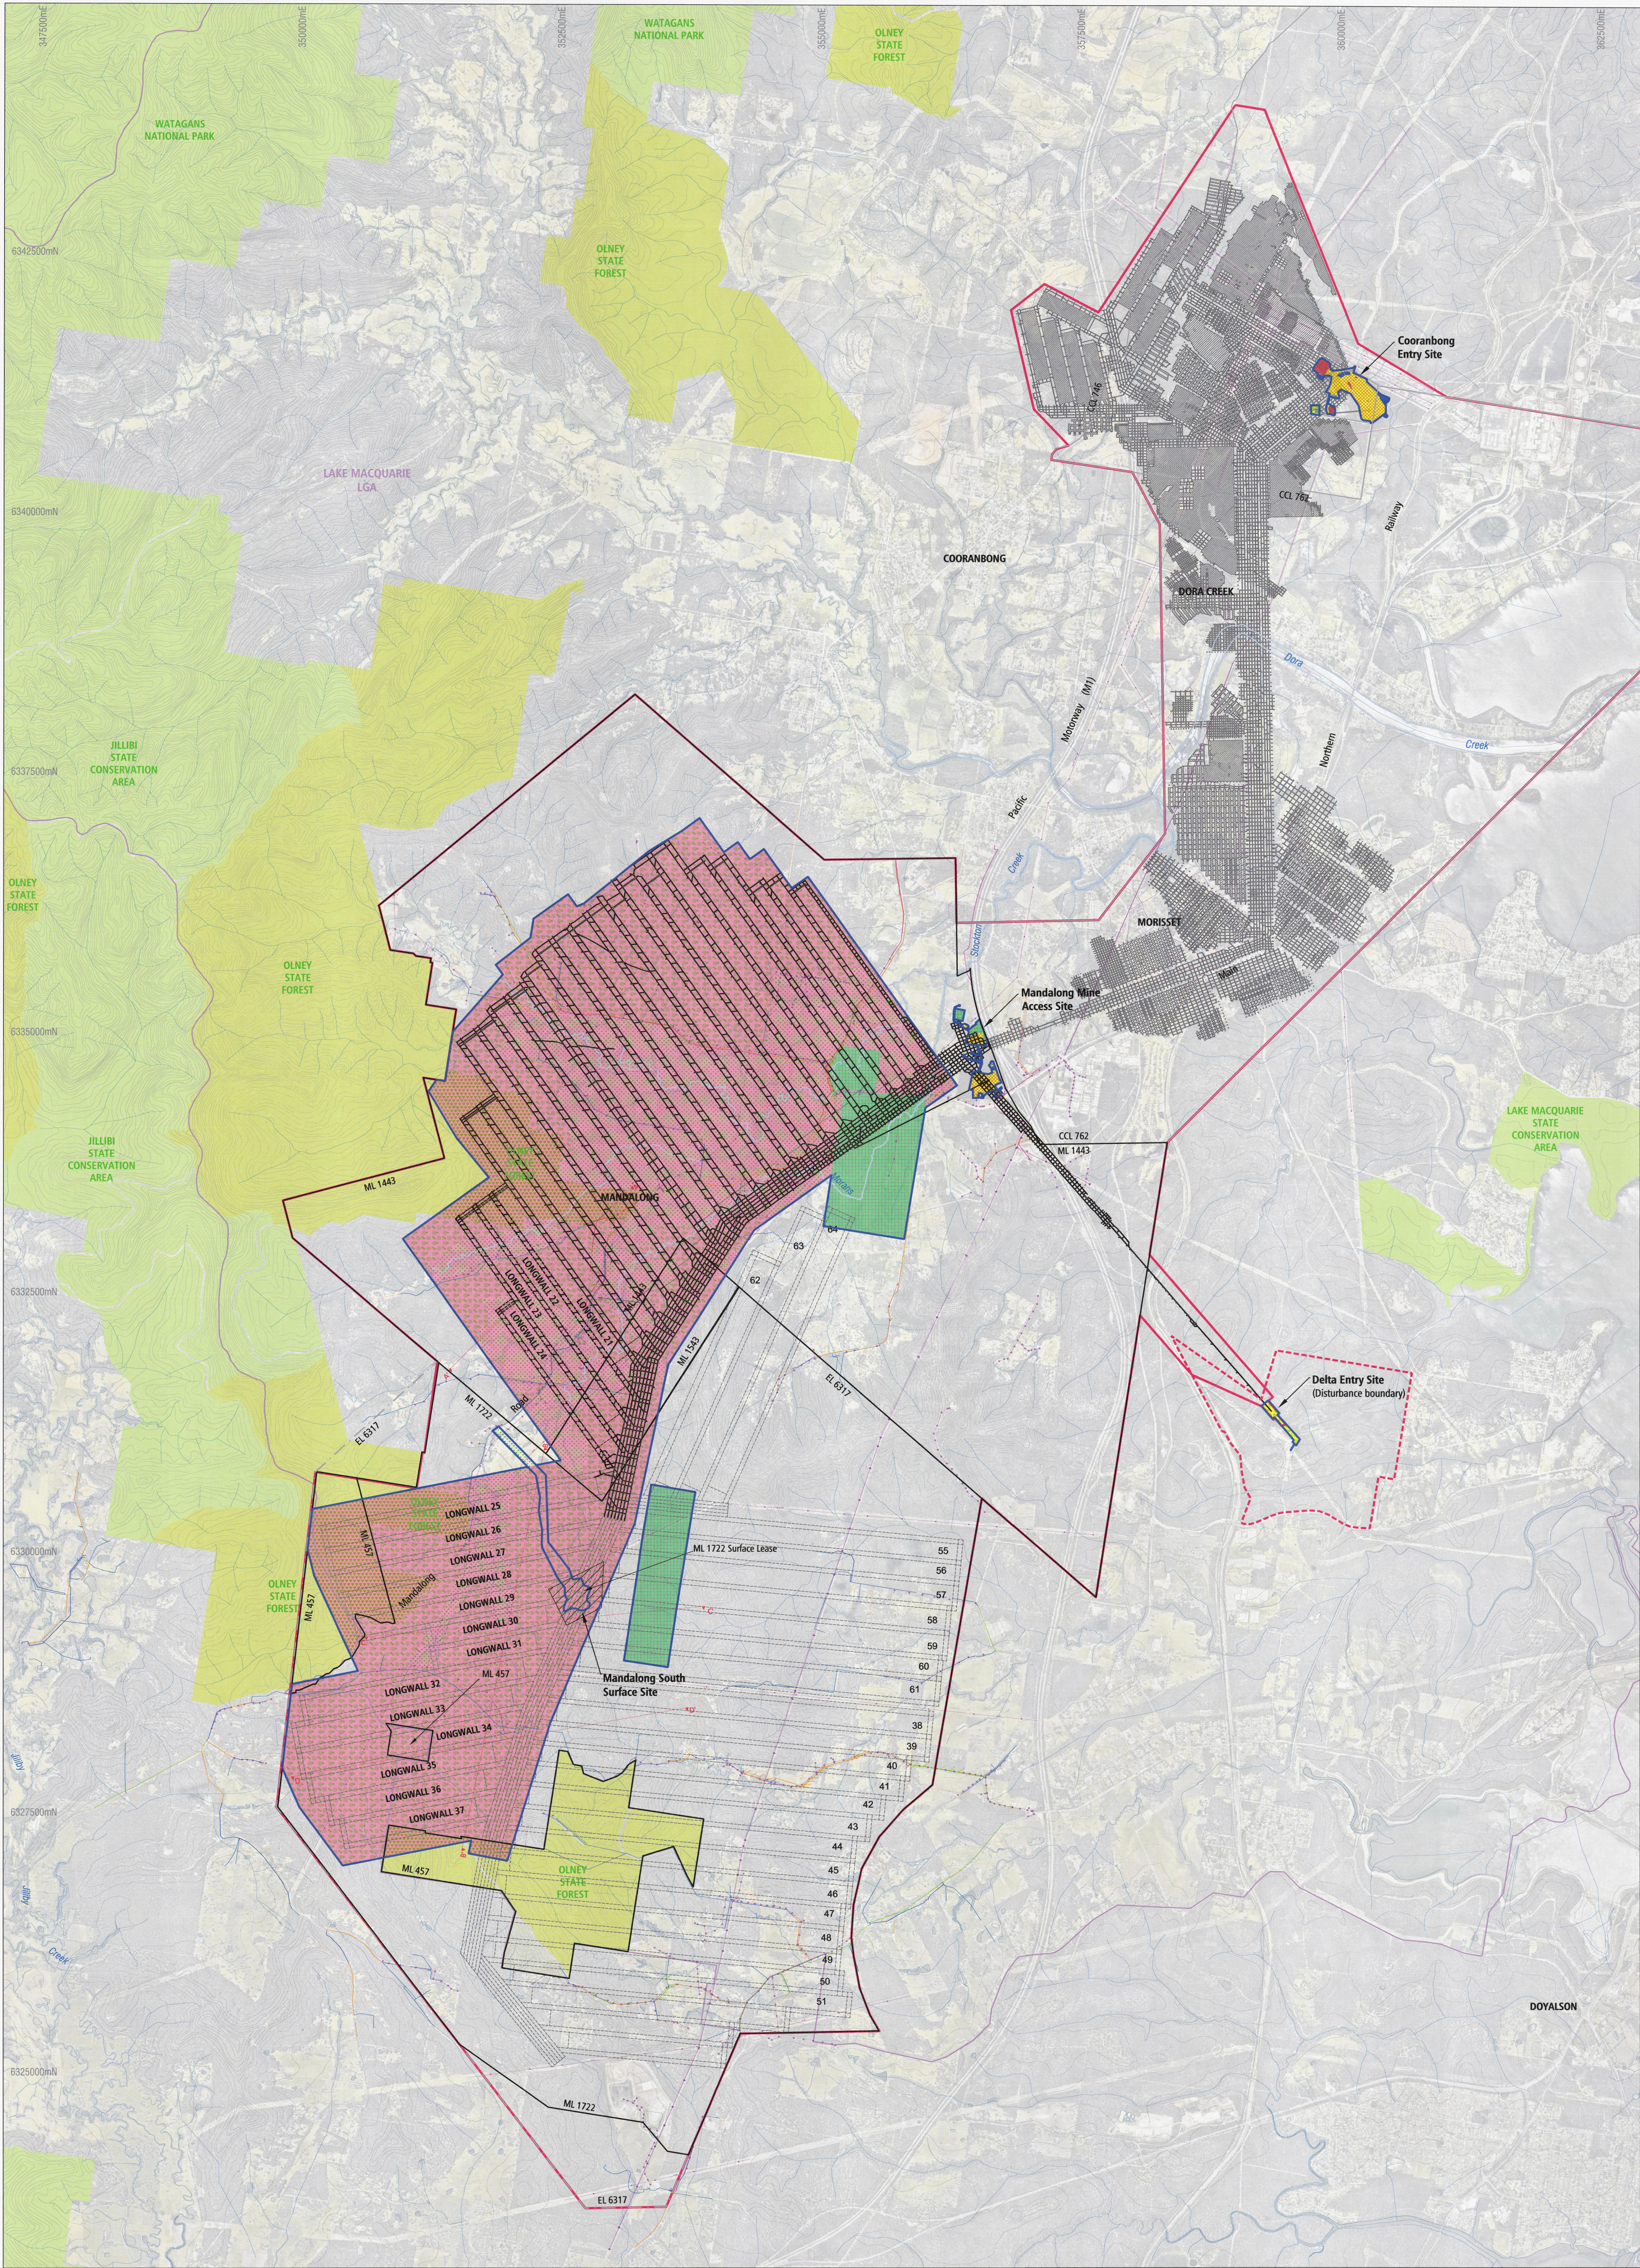

**LEGEND:**

- SSD-5144 Project Approval boundary
- DA 35-2-2004 Development Consent boundary
- Project Disturbance Area
- Existing workings
- Mining Lease boundary (ML)
- Coal Lease boundary (CCL)
- Exploration Licence boundary (EL)
- Railway
- Watercourse
- Existing contour (10m)
- NPWS State Forest
- NPWS Reserve
- Power Lines
- High Tension Power Lines
- High Tension Tower
- Telecommunication Cable
- Cross Section Location

**Primary Domains**

- Domain 1 - Infrastructure
- Domain 3 - Water Management Area
- Domain 5 - Stockpiled Material
- Domain 8 - Underground Mining Area (SMP)
- Domain 9 - Conservation and Biodiversity Offset Area

**Secondary Domains**

- Domain A - Retained Infrastructure
- Domain B - Retained Water Management Area
- Domain E - Rehabilitation Area Woodland
- Domain F - Rehabilitation Area Forest
- Domain G - Rehabilitation Area Rural Land
- Domain J - Conservation and Biodiversity Offset

**Certification**

I, Richard Gelson, being a Mine Manager (Mining Engineering Manager), pursuant to the Work Health and Safety (Mines and Petroleum Sites) Regulations 2014, certify the accuracy of this plan at the time of dating.

This certification of accuracy is only for workings mined or proposed to be mined and drawn during the period of appointment as Mine Manager at Mandalong Mine.

NSW Mine Managers Certificate of Competency No. 3010

*[Signature]* Date *20/5/21*

**Certification**

I, Timothy Gayner, Registered Mine Surveyor (NSW BGSI registration identification No. 8805), certify that to the best of my knowledge this plan conforms to the accuracy and standards required by the Department of Regional NSW - Resources Regulator.

NSW Mine Managers Certificate of Competency No. 3010

*[Signature]* Date *19/5/21*

Date: 11/05/21 (21/1/16)

Drawn: LJR

Scale: 1:20000

Coordinate System: GDA 94 Zone 56

Sheet Size: A0

File Name: Plan2\_630.30163\_V3

Revision: 03

Prepared by: SLR Consulting

**CENTENNIAL**

MINING OPERATIONS PLAN

**Mine Domains at Commencement of MOP**

**PLAN 2**