


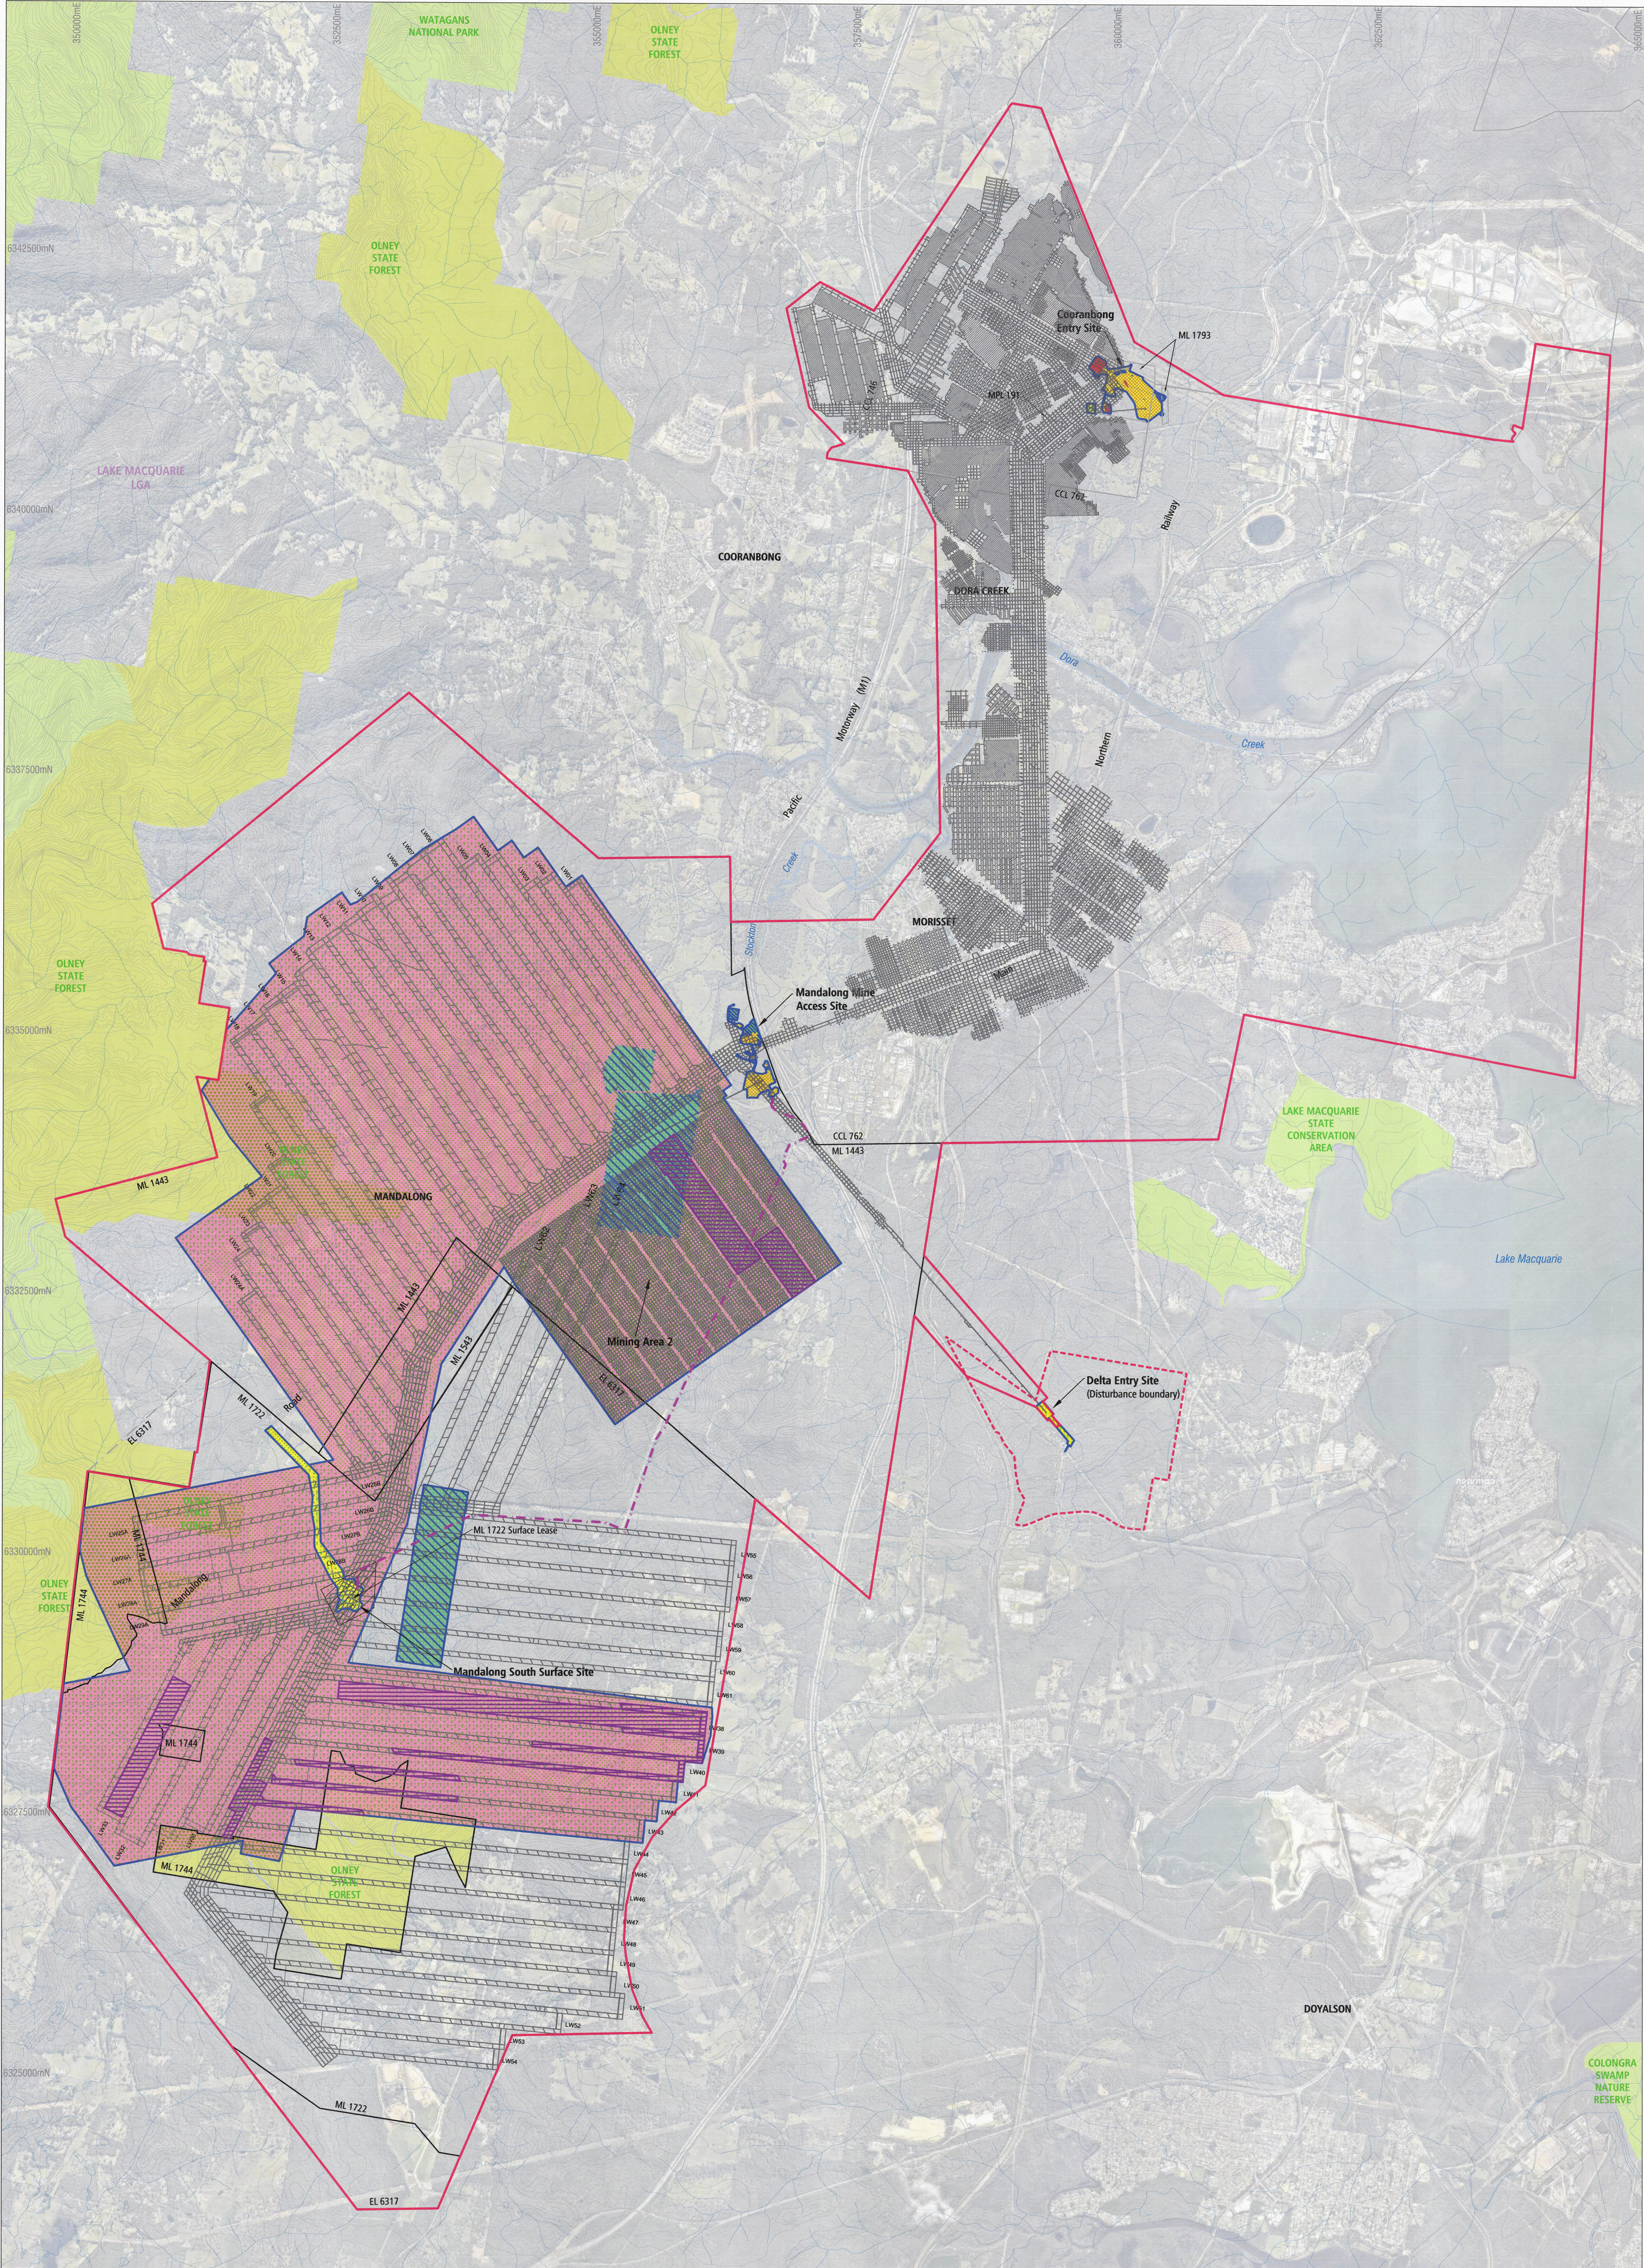

LEGEND:

- SSD-5144 Project Approval boundary
- DA 35-2-2004 Development Consent boundary
- Project Disturbance Area
- Existing workings
- Proposed workings
- Mining Lease boundary (ML)
- Coal Lease boundary (CCL)
- Exploration Licence boundary (EL)
- Railway
- Watercourse
- Existing contour (10m)
- NPWS State Forest
- NPWS Reserve
- Active Underground Mining Area
- Proposed 33kV Power Line

Primary Domains

- Domain 1 - Infrastructure
- Domain 3 - Water Management Area
- Domain 5 - Stockpiled Material
- Domain 8 - Underground Mining Area
- Domain 9 - Conservation and Biodiversity Offset Area

Secondary Domains

- Domain A - Retained Infrastructure
- Domain B - Retained Water Management Area
- Domain E - Rehabilitation Area Woodland
- Domain G - Rehabilitation Area Rural Land
- Domain J - Conservation and Biodiversity Offset

Rehabilitation Phase

- Ecosystem and Land Use Sustainability

Certification

I, Richard Gibson, being a Mine Manager (Mining Engineering Manager), pursuant to the Work Health and Safety (Mines and Petroleum Sites) Regulations 2014, certify the accuracy of this plan at the time of dating.

This certification of accuracy is only for workings mined or proposed to be mined and drawn during the period of appointment as Mine Manager at Mandalong Mine.

NSW Mine Managers Certificate of Competency No. 3010

Richard Gibson Date 20/5/21

I, Timothy Gayner, Registered Mine Surveyor (NSW BOSSI registration identification No. 8885), certify that to the best of my knowledge this plan conforms to the accuracy and standards required by the Department of Regional NSW - Resources Regulator.

Timothy Gayner Date 18/5/21

Date: 11/05/21

Drawn: LJP / TDI

Scale: 1:20000

Coordinate System: GDA 94 Zone 56

Sheet Size: A0

File Name: Plan30_630.30163_V2

Revision: 06

Prepared by: SLR Consulting

CENTENNIAL

MINING OPERATIONS PLAN

Mining and Rehabilitation

Year 7 (Jan 1 - Dec 31 2023)

PLAN 3G

COLONGRA SWAMP NATURE RESERVE