


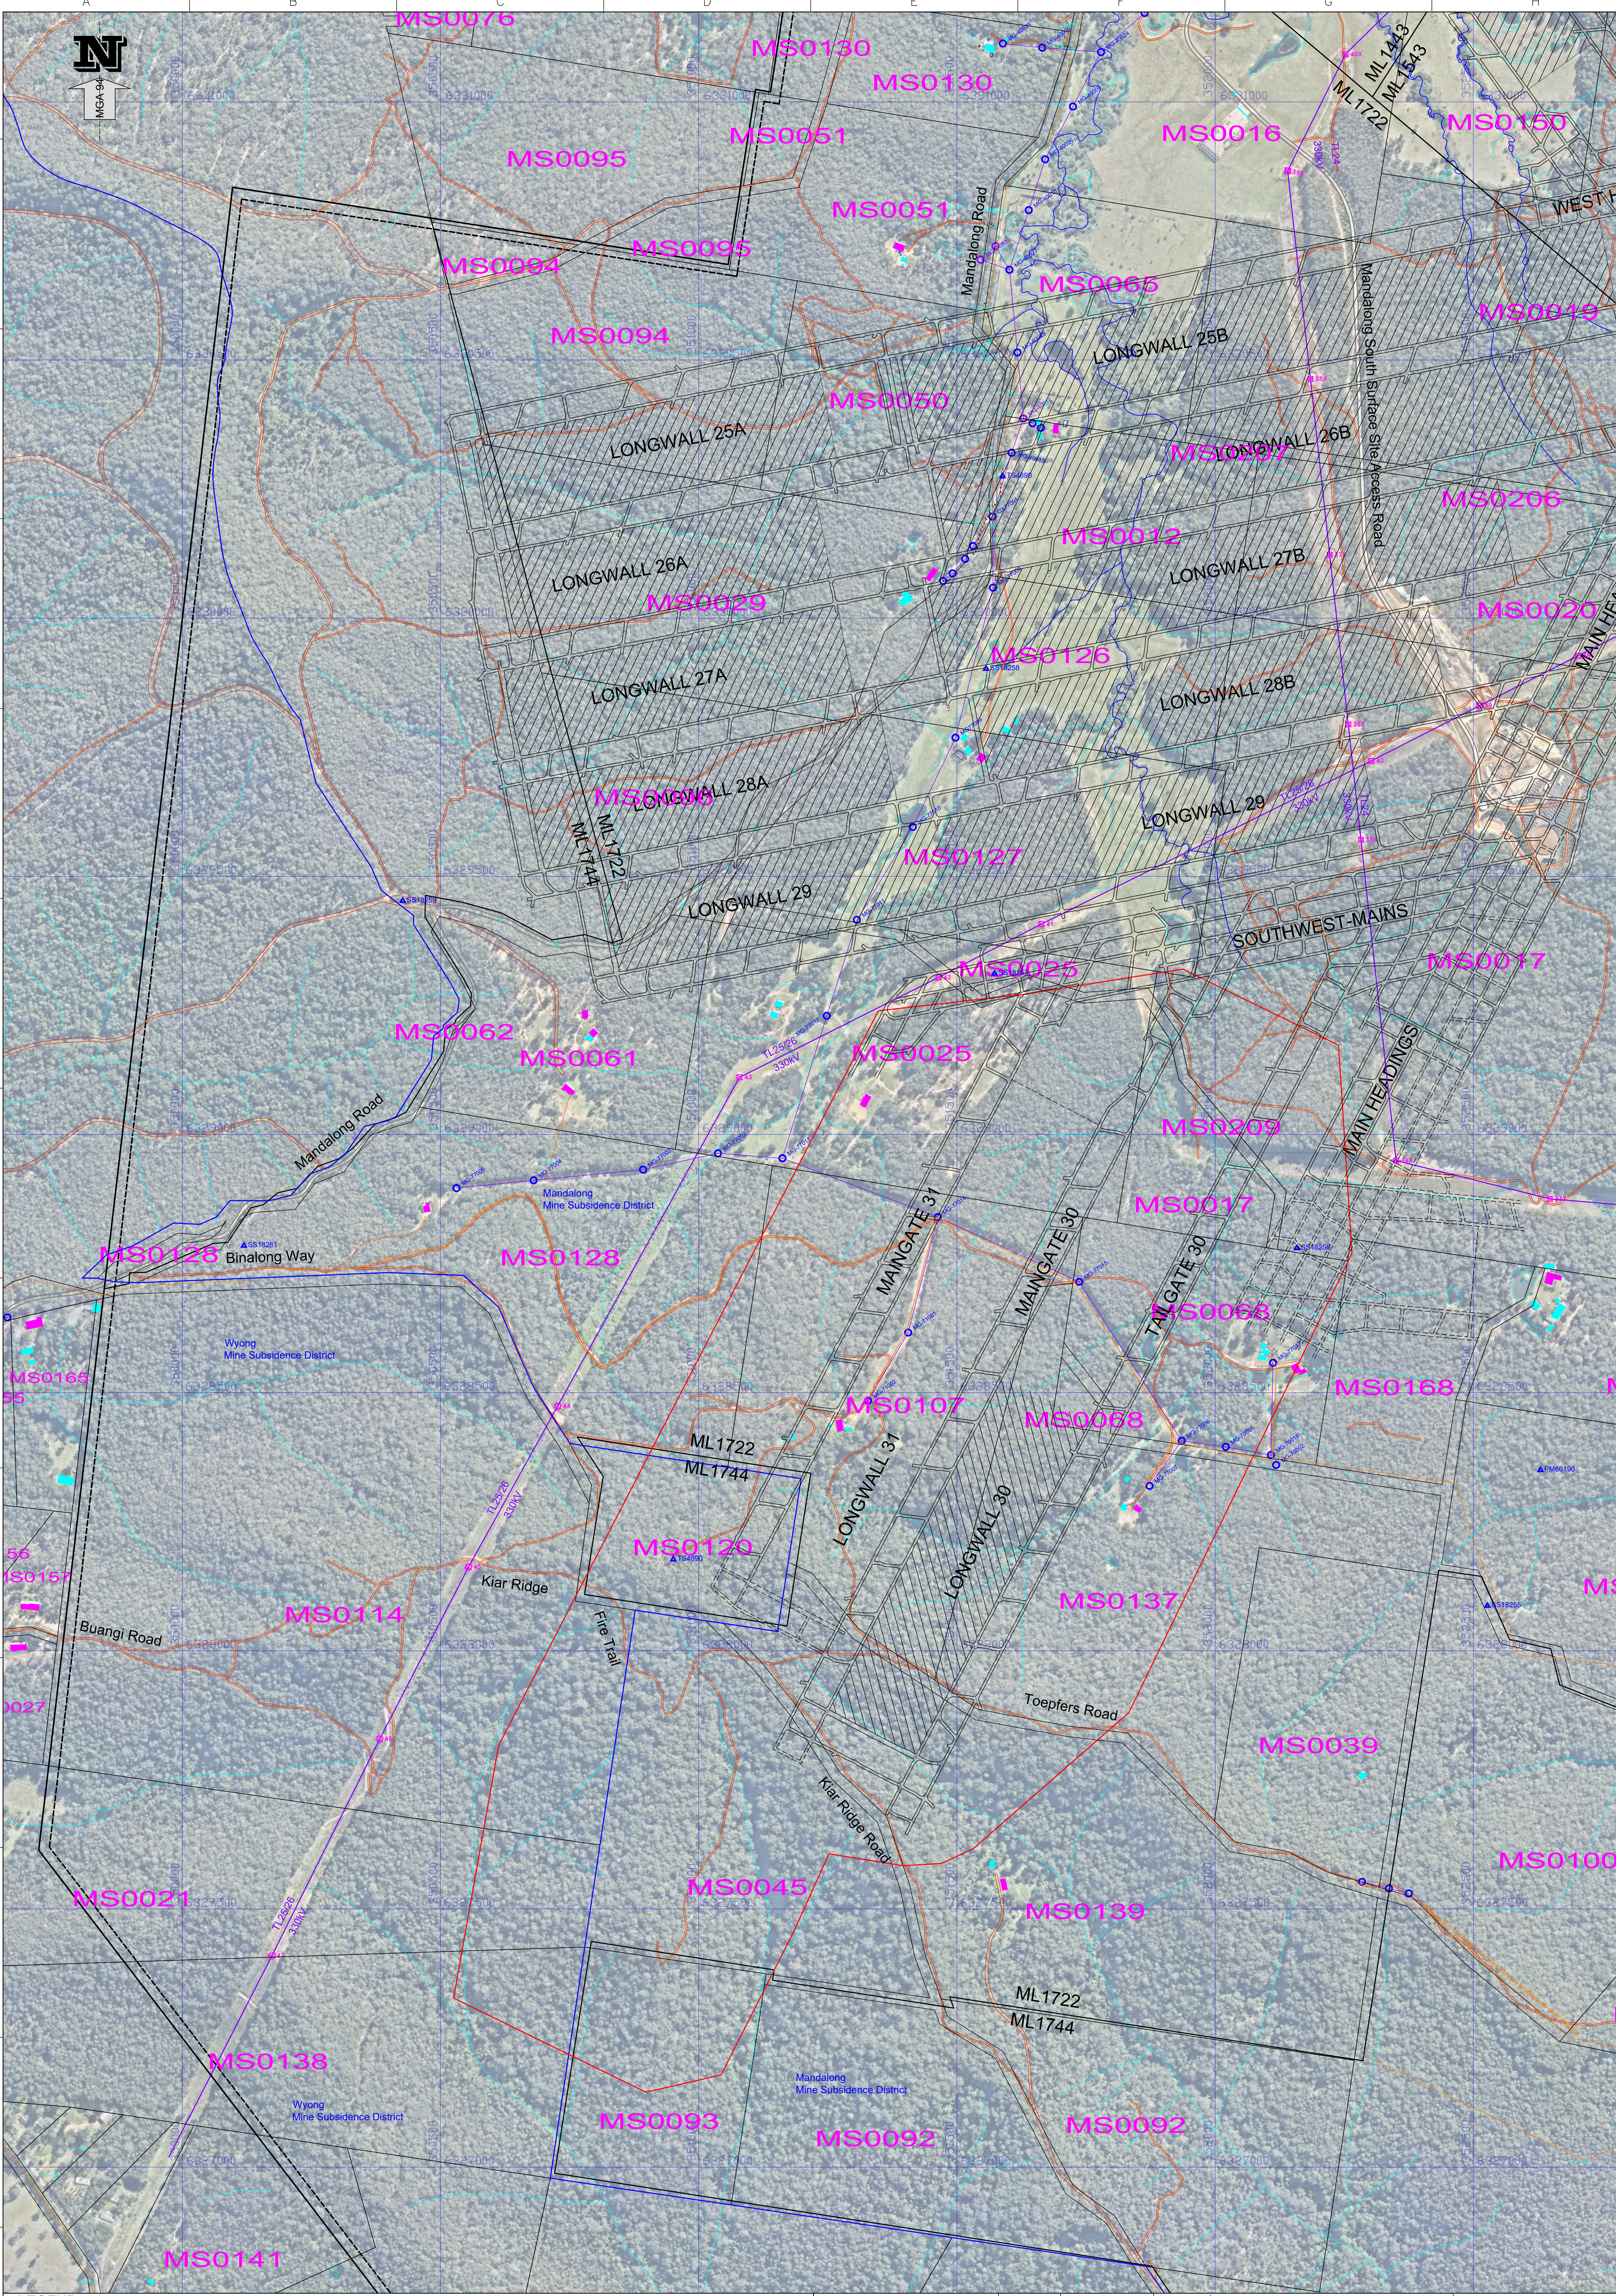

LEGEND

- Existing Workings
- Proposed Workings
- Extraction Plan Area
- Colliery Holding Boundary
- Mining Lease Boundary

- 20m Barrier
- Sealed Road
- Unsealed Track
- Drainage Line
- Creek
- Dam/Pond

- Dwelling
- Other Structure
- 11kV Powerpole / LV
- 330kV Transmission Tower
- Cadastral Boundary (Source: LPI 2015 ± 25m)

- Telstra Communications (copper cables)
- State Survey Mark

CENTENNIAL MANDALONG ©
THIS DRAWING IS COPYRIGHT.

NO PART OF IT MAY IN ANY FORM OR BY ANY MEANS (ELECTRONIC, MECHANICAL, MICRO-COPYING, PHOTOCOPYING, RECORDING OR OTHERWISE) BE REPRODUCED, STORED IN A RETRIEVAL SYSTEM OR TRANSMITTED WITHOUT PRIOR WRITTEN PERMISSION.

LOCATION	MANDALONG
SEAM	WEST WALLARAH
DRAWN	PE
CHECKED	TG
APPROVED	RG
SCALE	1:4000

CENTENNIAL MANDALONG

LW30-31 EXTRACTION PLAN
PLAN 2.2 - SURFACE FEATURES & INFRASTRUCTURE

CONTRACT
PLOTFILE: MG14066 Plan 2.2_Rev3.pdf

A0 MG14066

DRAWING REVISION Rev.3 - 21/09/21