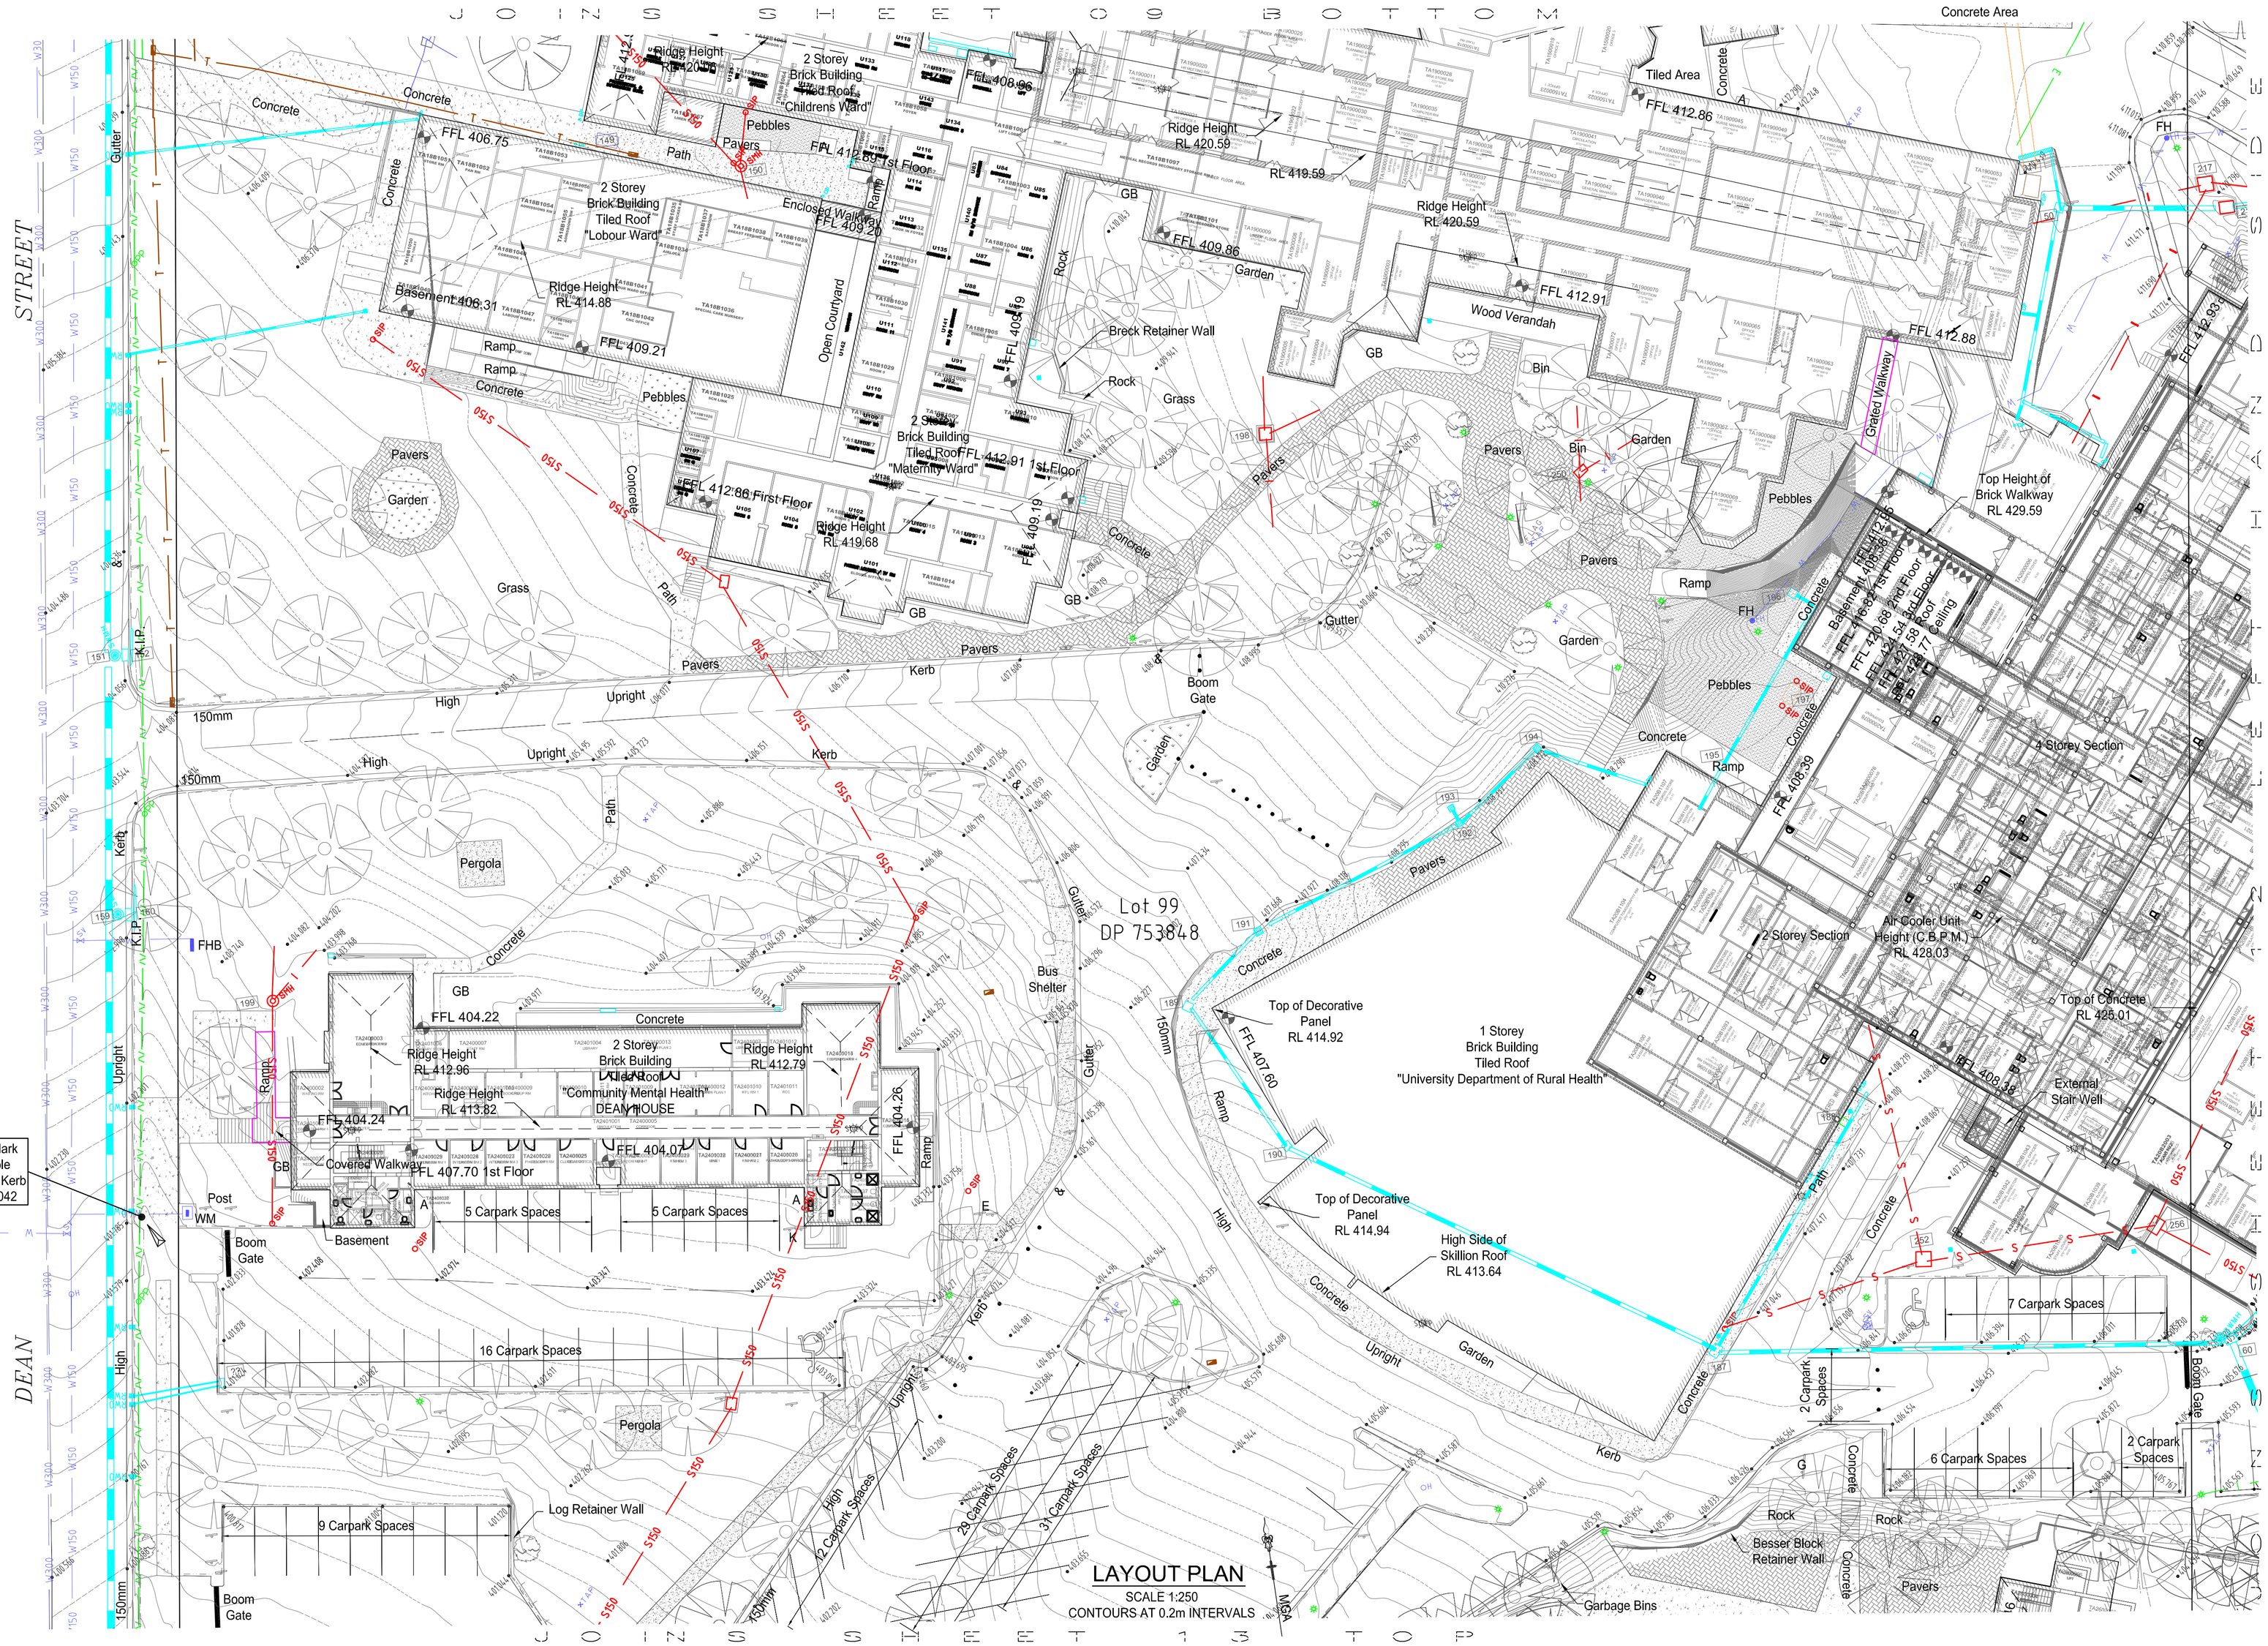

LEGEND (EXISTING – LIGHT PROPOSED – DARKER)	
CENTRE LINE	
KERB AND GUTTER	
TOP OF BATTER	
SURFACE DRAINAGE	
EDGE OF BITUMEN SEAL	
FENCELINE	
SEWERMAIN	—S—
WATERMAIN (& SIZE)	—W100—
STORMWATER DRAINAGE	
OVERHEAD POWER	
UNDERGROUND ELECTRICAL	—E—
TREE / SHRUB / SIGN	
SEWER MANHOLE, INSPECTION PIT	
DOWNPIPE & ROOFWATER OUTLET	
POWER POLE	
STREETLIGHT / GUIDE POST	
WATER (HYDRANT,VALVE,METER)	
TELSTRA PIT AND CABLES	—T—

Rev.	DESCRIPTION	APPROVED	DATE
H	ADDITIONAL SURVEY & COMPLETION OF UNDERGROUND SERVICES	M.BEATH	09.03.12

Cad Name:	11381
Civilcad Name:	11381V05
Survey by:	VARIOUS
Drawn by:	M.BEATH
Designed by:	N/A
Checked by:	N/A

Original A1 Drawing Scale Bar: SCALE OF METRES 1:250 — 2.5 0 2.5 5.0

Datum Description: SSM 8225 (RL 395.870 A.H.D.) LOCATED ON THE SOUTH WESTERN CNR OF DEAN & JOHNSTON STREETS

BATH STEWART ASSOCIATES
Pty Ltd Inc in NSW A.C.N. 002 745 020
SURVEYORS – PLANNERS – PROJECT MANAGERS
239 Marius Street TAMWORTH NSW 2340
Telephone (02) 6766 5966 Facsimile (02) 6766 5140

AURECON GROUP
DEAN & JOHNSTON ST'S TAMWORTH
LOTS 1 & 2 DP 533835 & ANORS
TAMWORTH HEALTH SERVICES REDEVELOPMENT
LAYOUT PLAN SHEET 11 OF 18

Ref. No: 11381
Sheet No : 11 of 18
Revision : H