


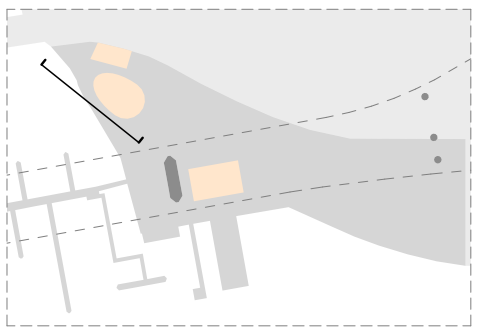
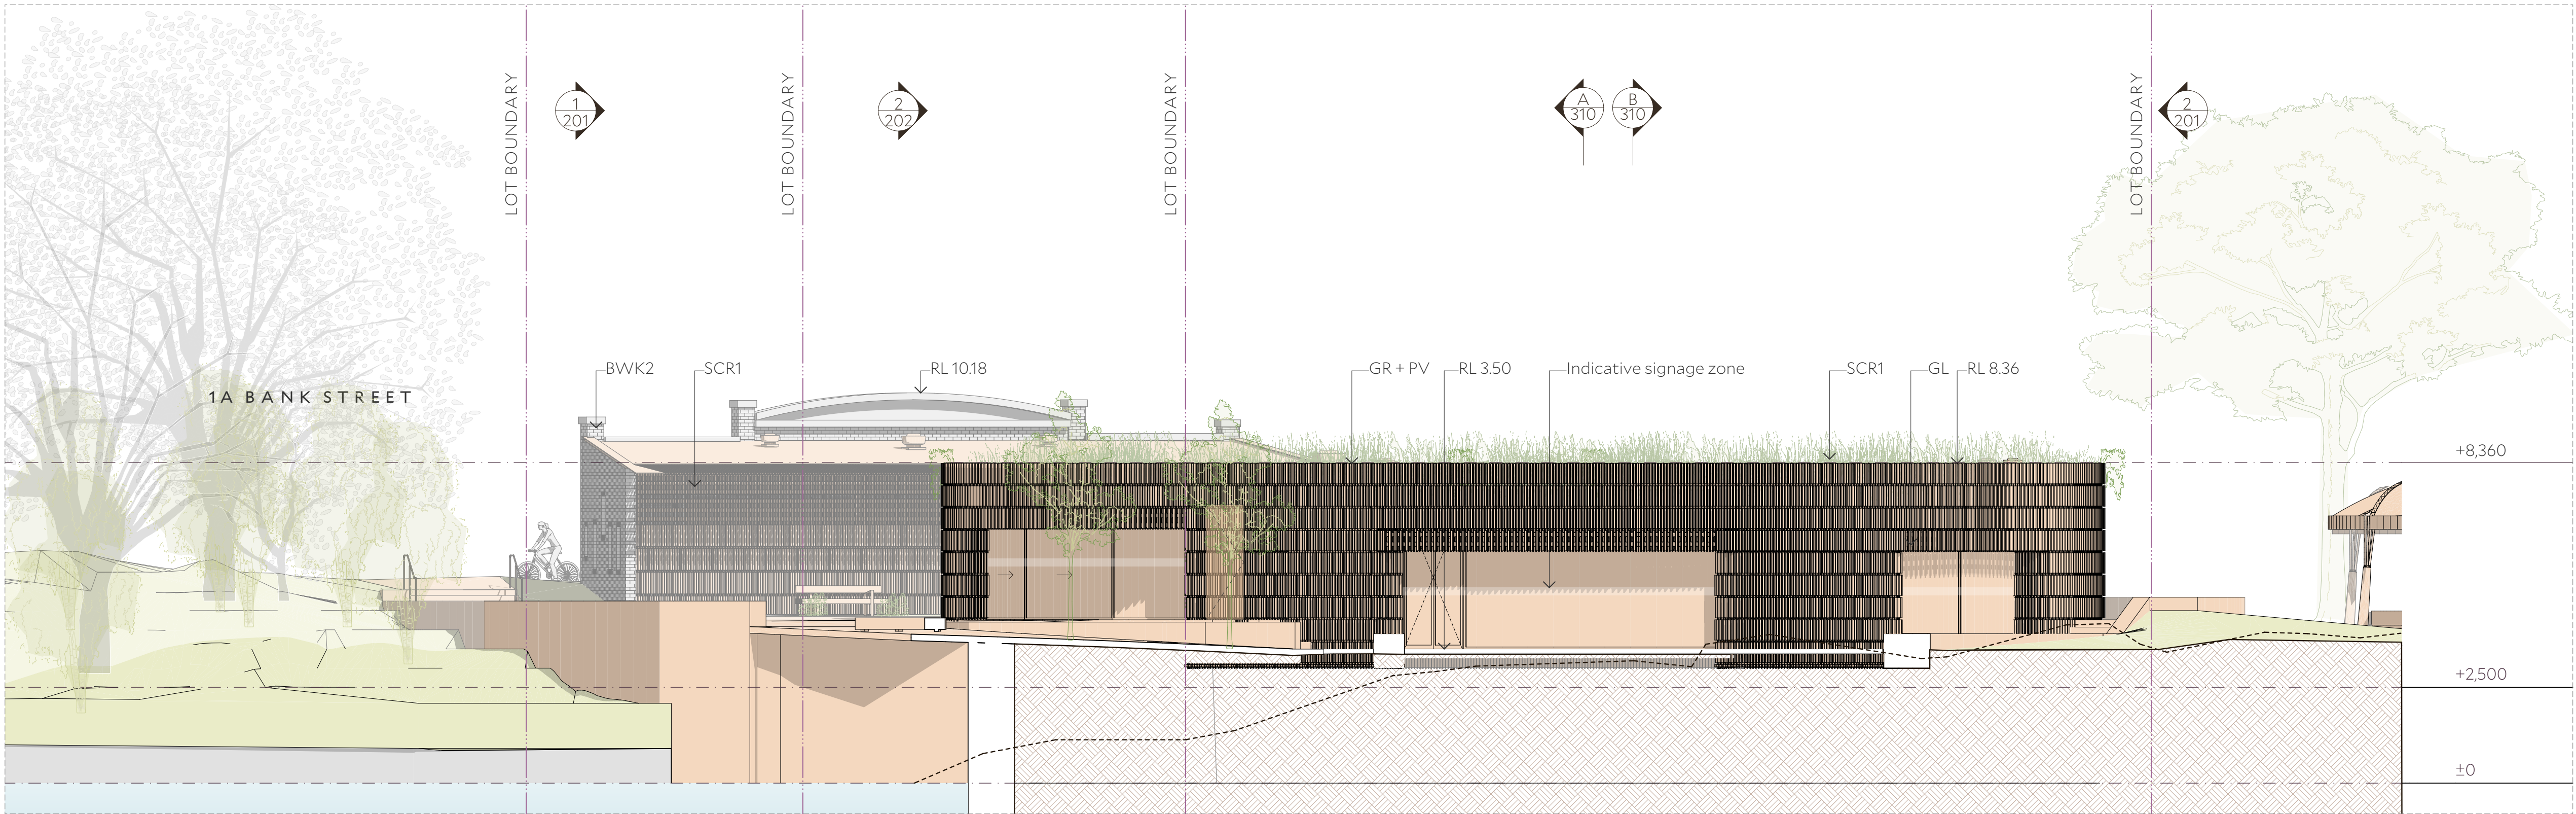


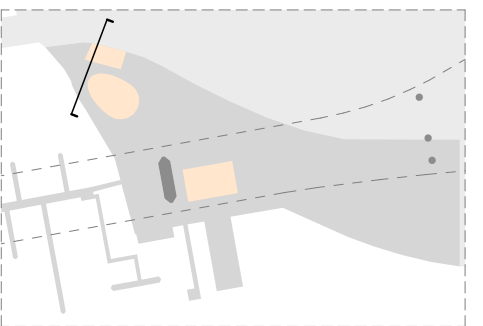


1 Blackwattle Bay (South) Facade
1:100

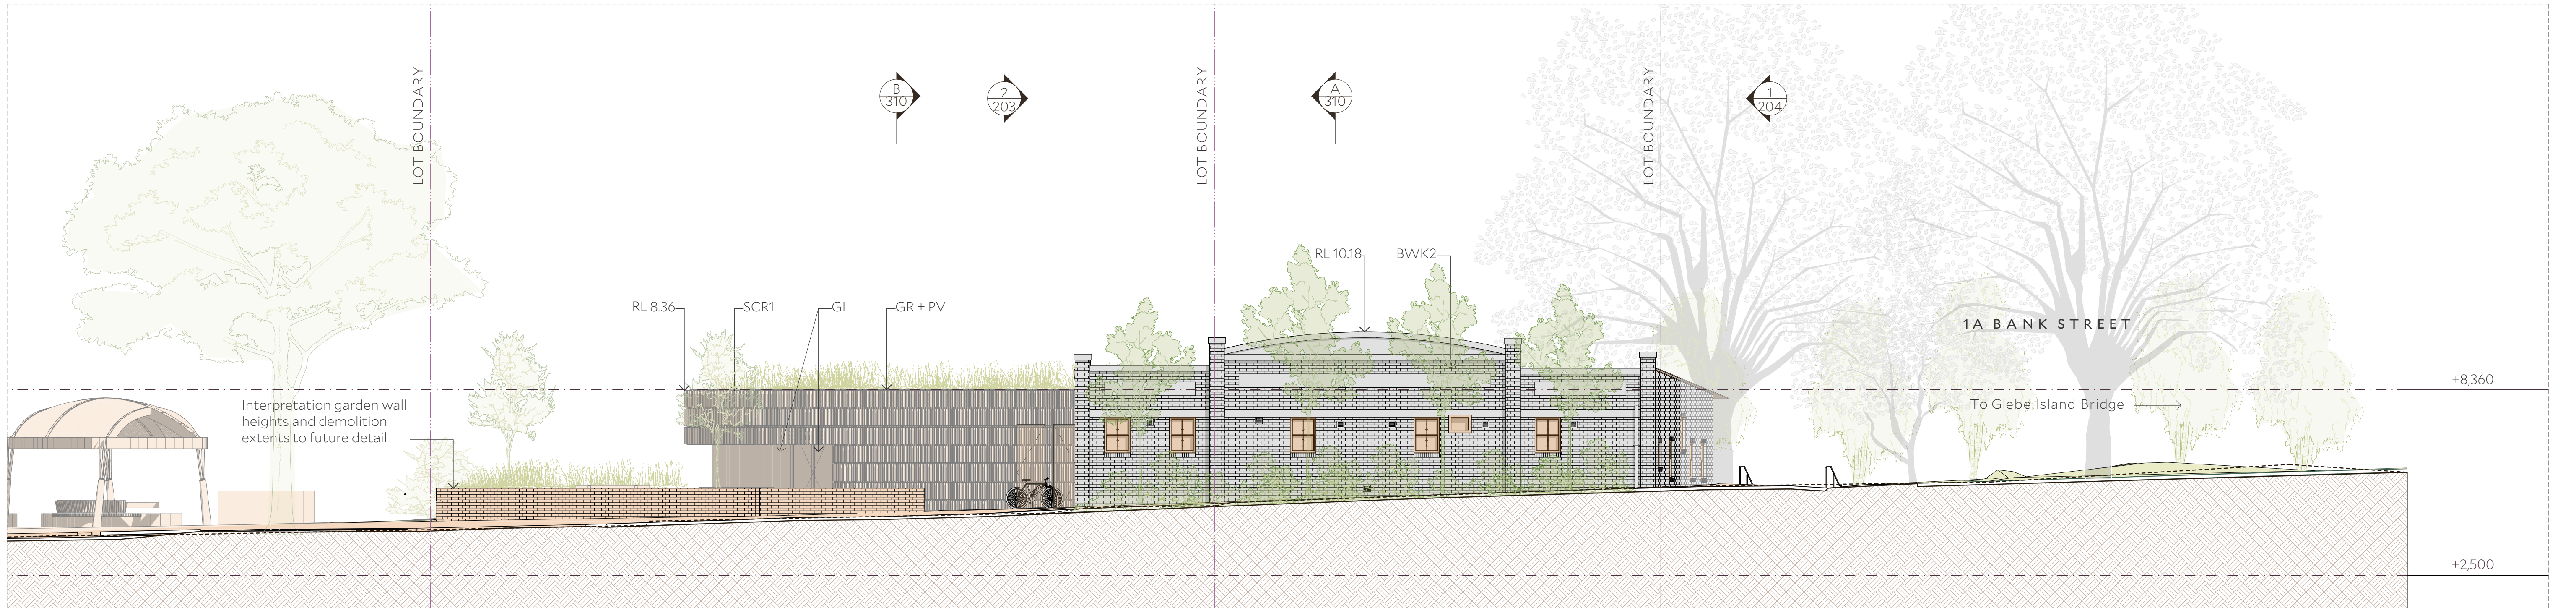



2 West Facade
1:100

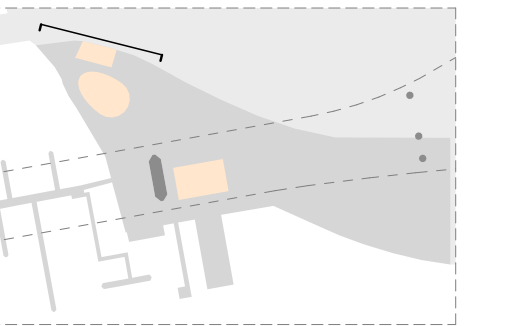



1 Bank St (North) Facade
1:100

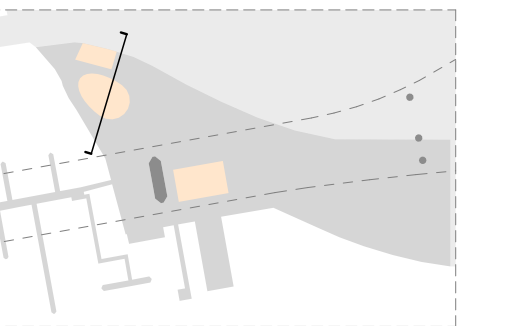



2 East Facade
1:100

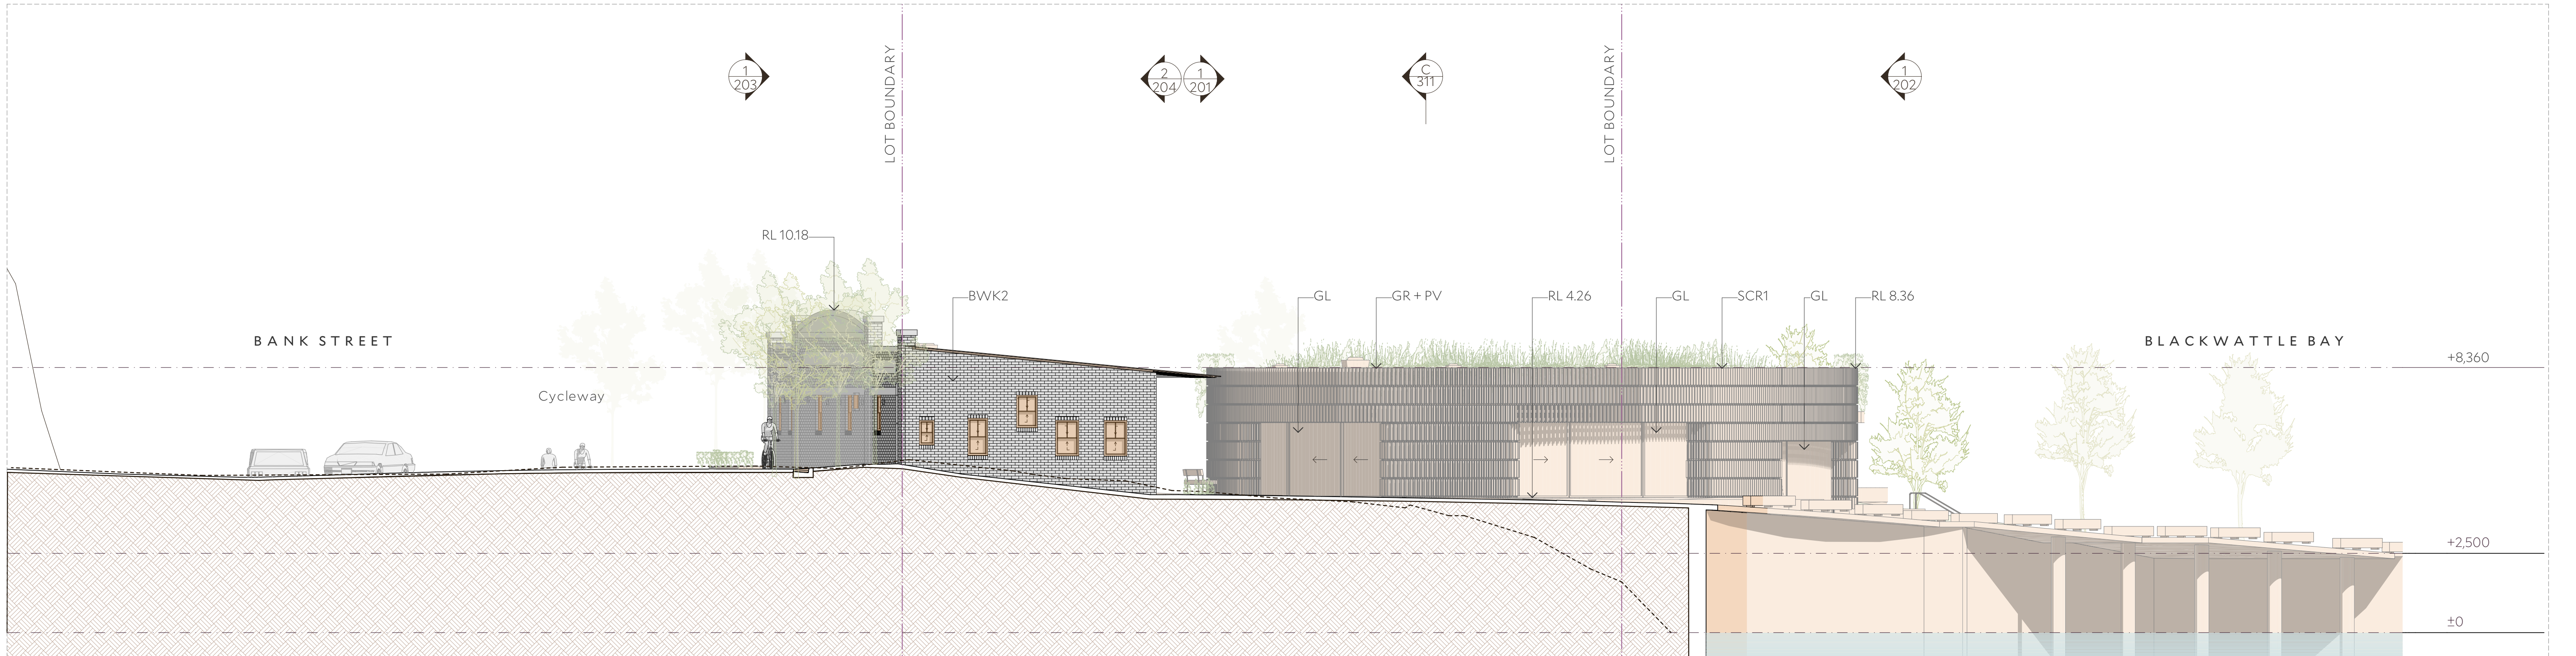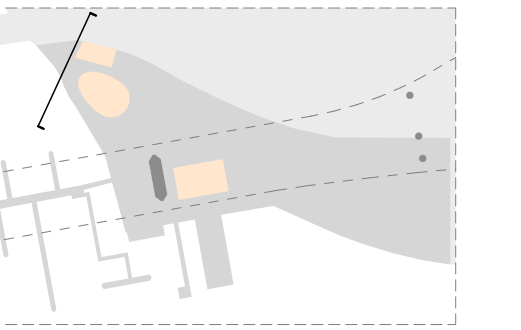



1 West Facade
1:100

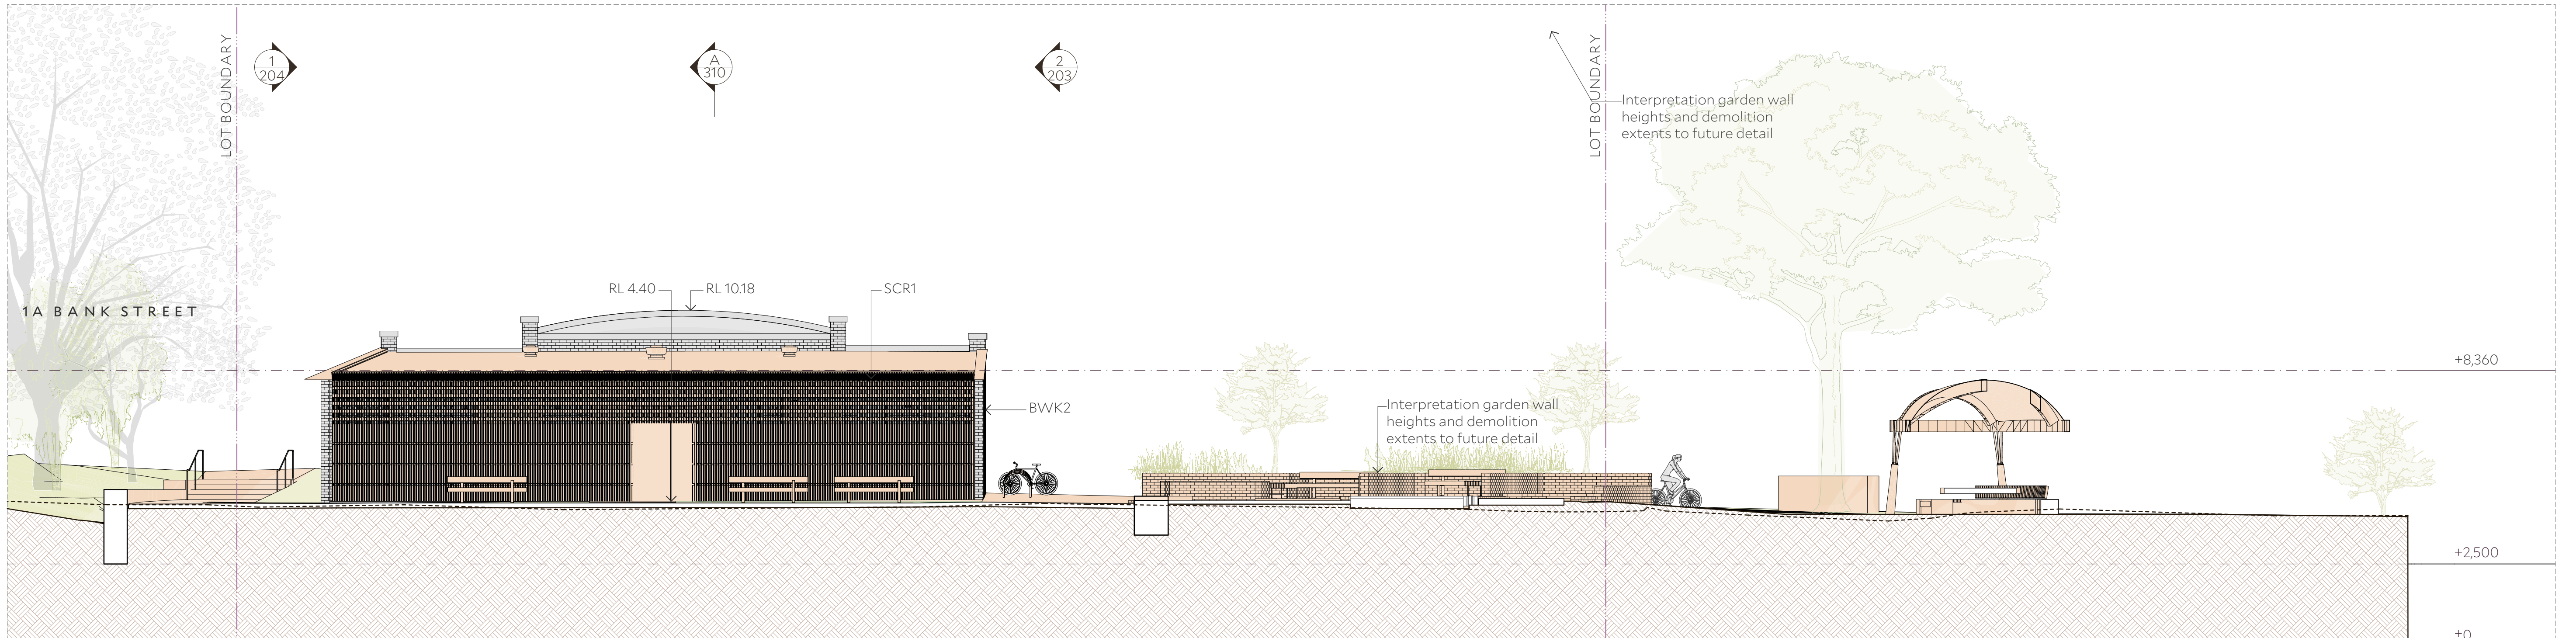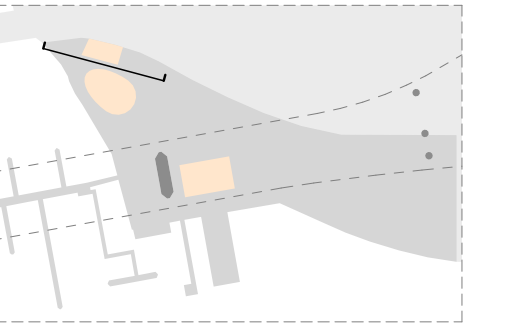


2 Courtyard (South) Facade
1:100

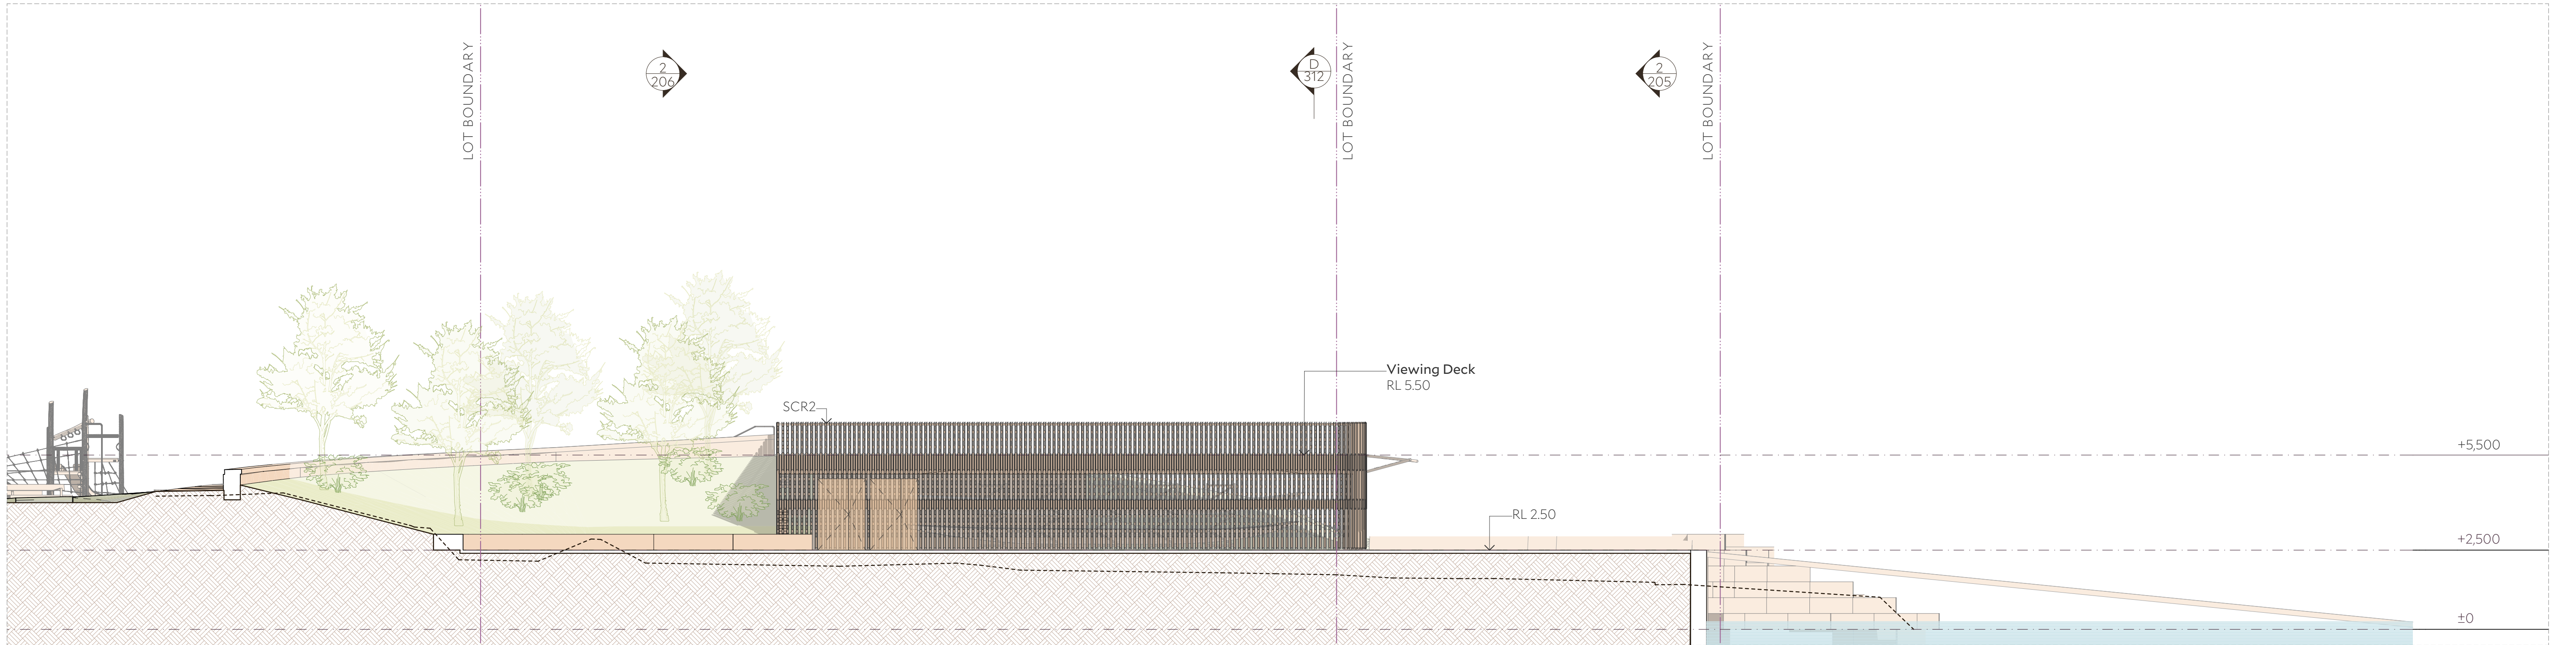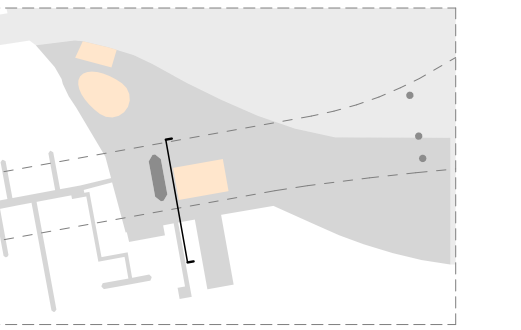


1 Pylon (West) Facade
1:100

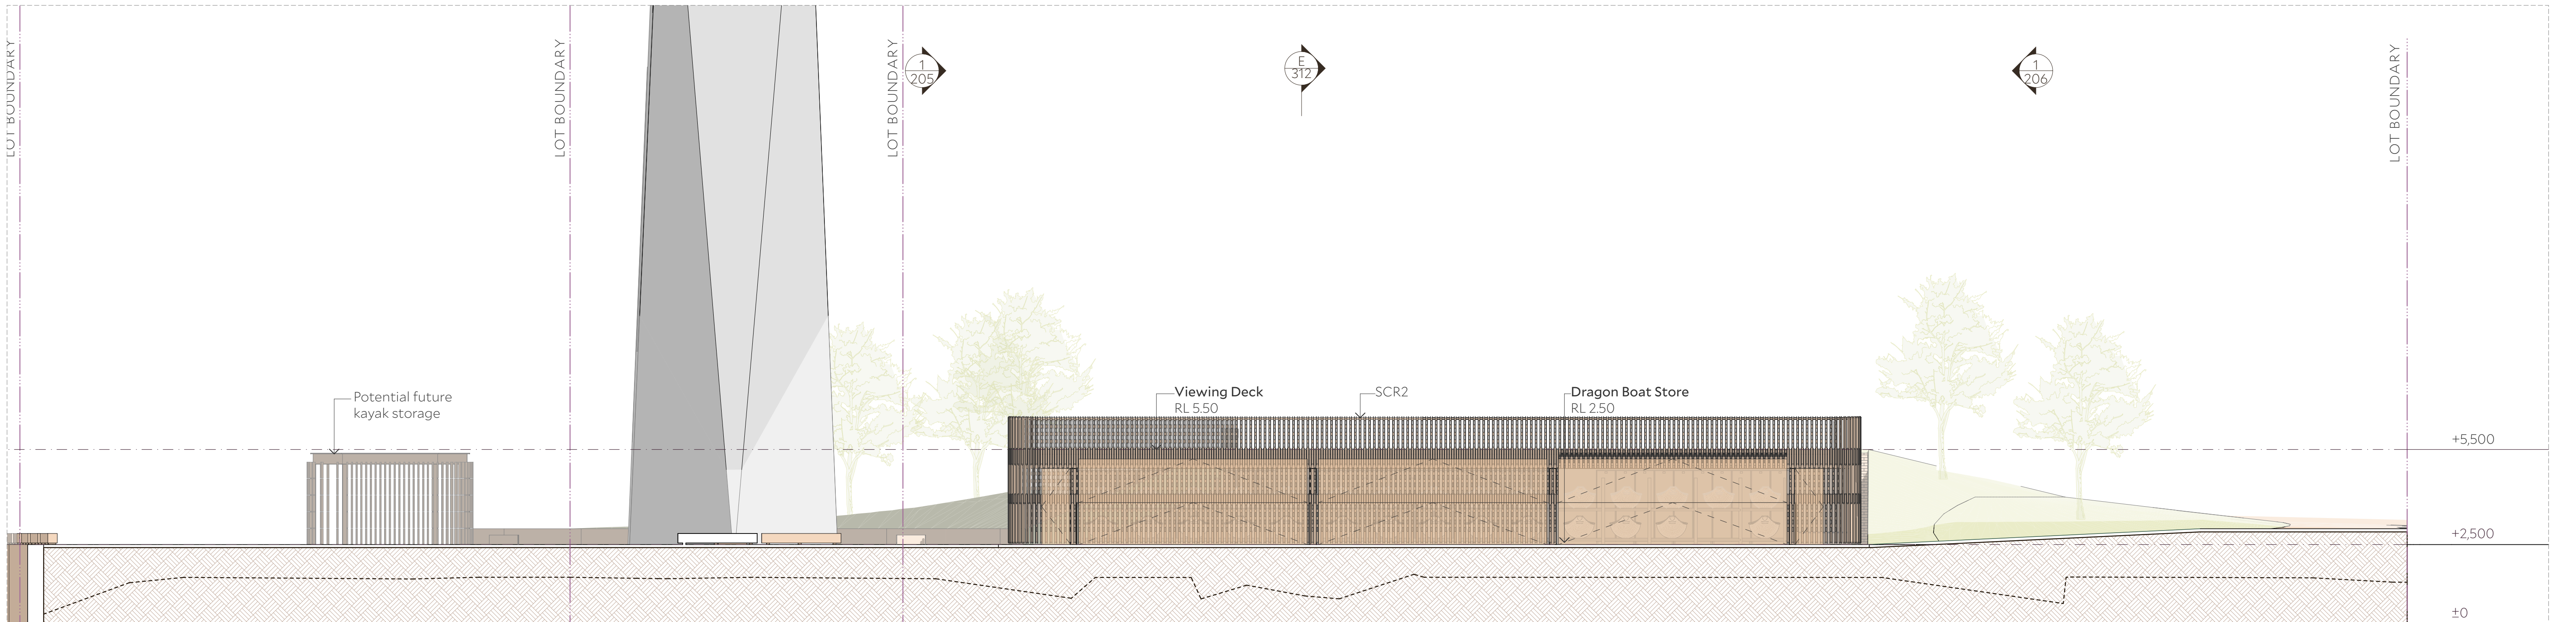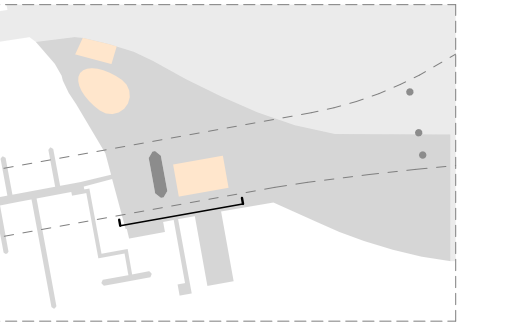


2 South Facade
1:100

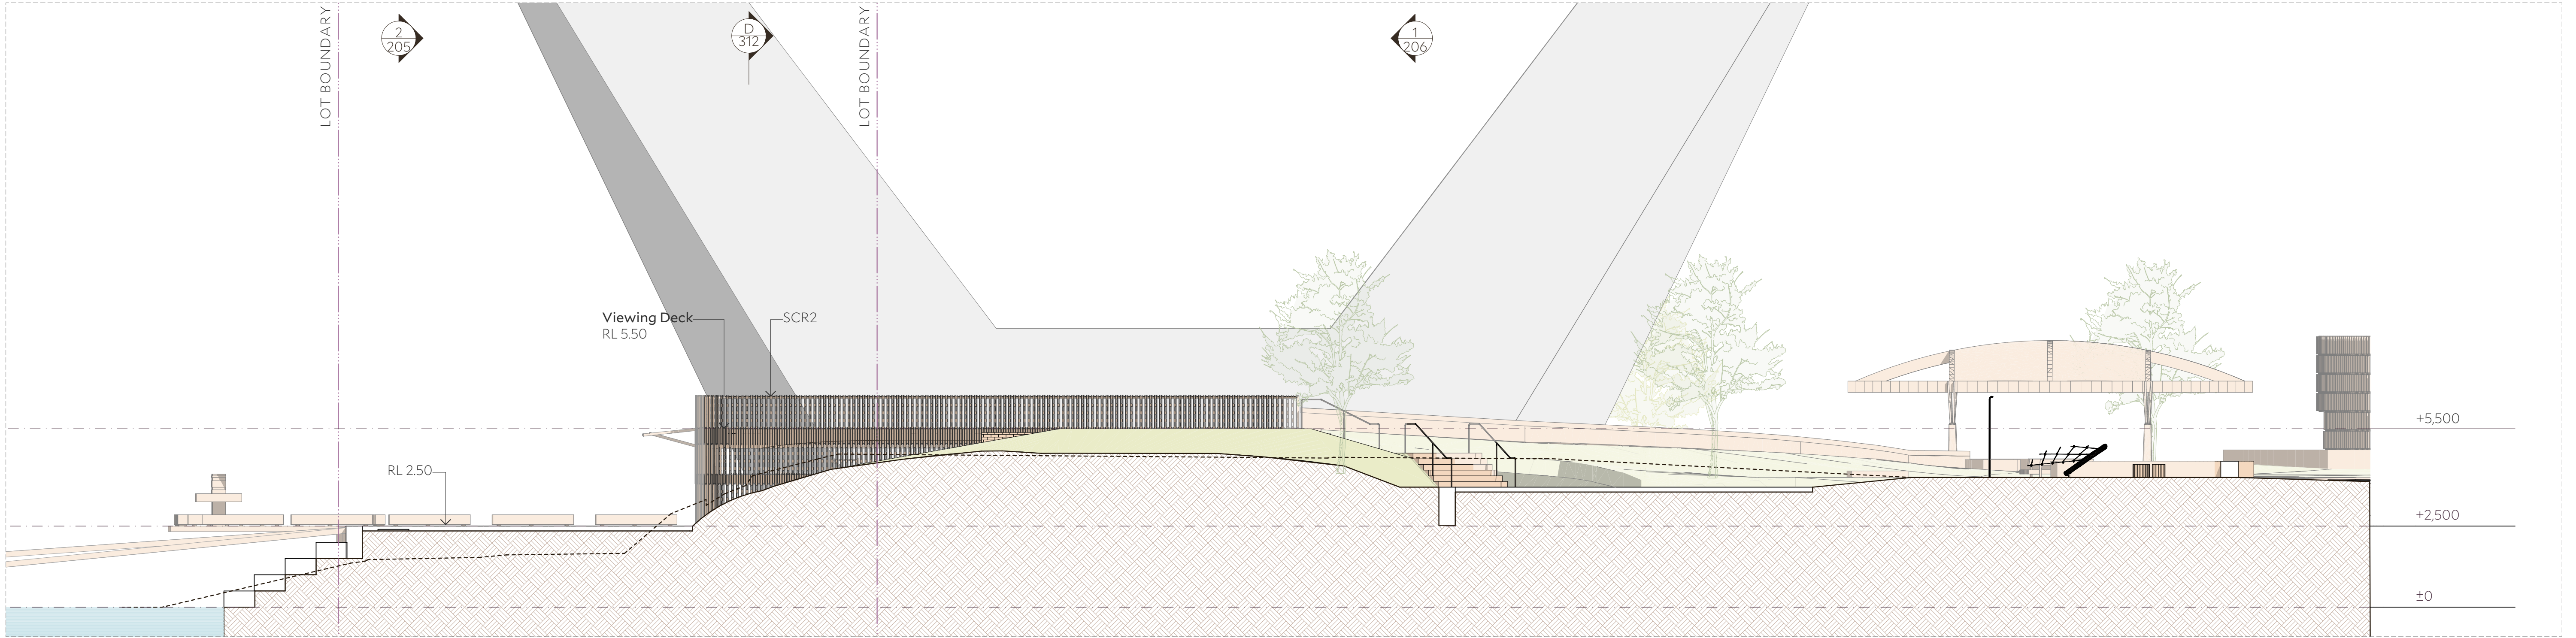



1 East Facade
1:100

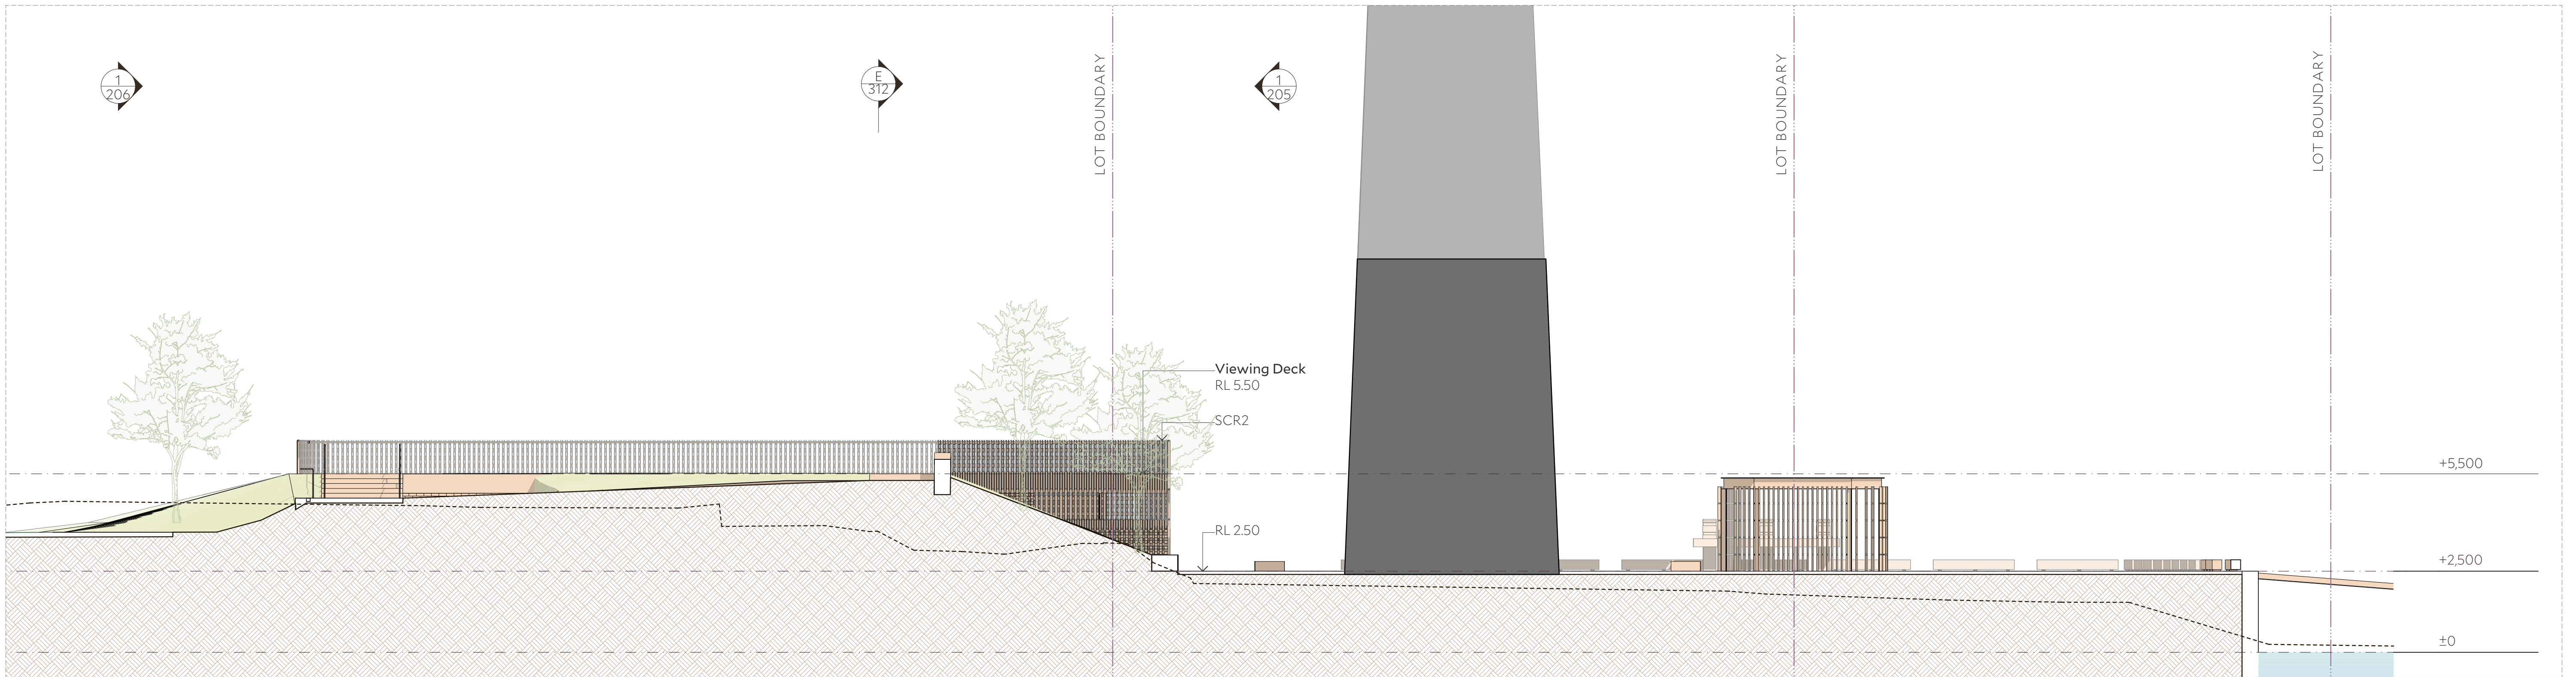

2 Buried (North) Facade
1:100

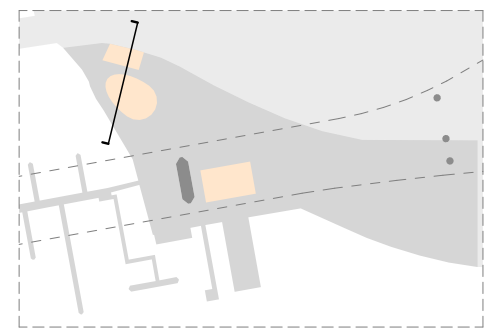

A Section A
1:100

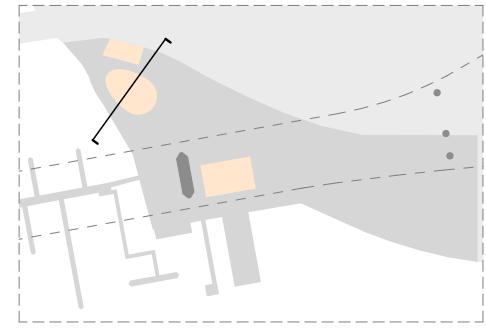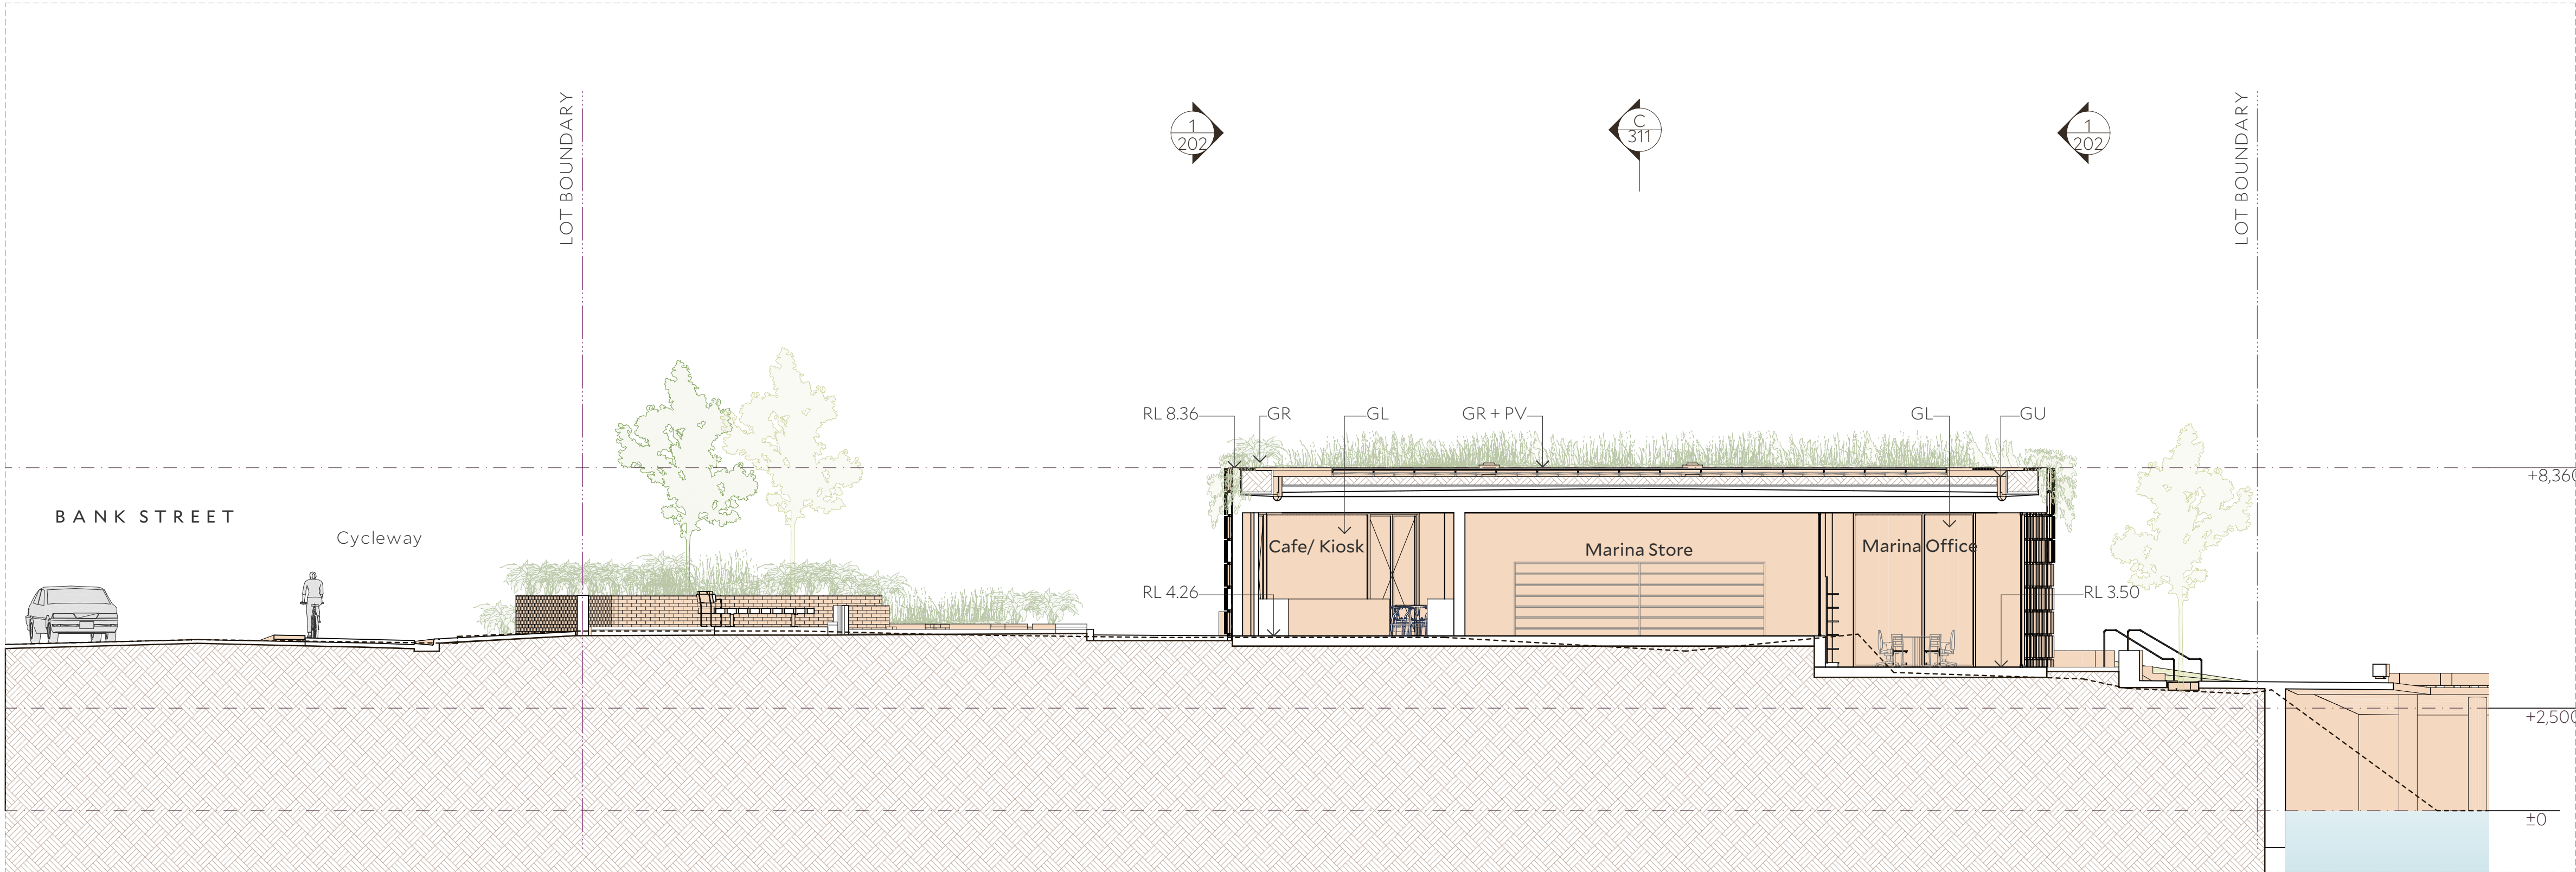

B Section B
1:100