

XREF: X-GRP-A1-SHT: X-SYD-A1-Logo
CAD FILE: \\s:\structures\l\h9500-9599\l\h9500 - Wahroonga Adventist School\Civil Drawing Drawings\l\h9500-2000\l\h9500-2000.dwg
DATE PLOTTED: 14 March 2013 10:50 AM BY : CHRISTOPHER EPHRAIMS (SYDNEY)



SEVENTH DAY ADVENTIST SCHOOL, GREATER SYDNEY CONFERENCE


FOX VALLEY ROAD, WAHROONGA

CIVIL ENGINEERING WORKS

CONCEPT STORMWATER

DRAWING SCHEDULE

LH9500-2000	COVER SHEET & DRAWING SCHEDULE
LH9500-2001	SITE PLAN
LH9500-2101	STORMWATER DRAINAGE PLAN - SCHOOL
LH9500-2102	STORMWATER DRAINAGE PLAN - CONNECTION TO EXISTING BASIN
LH9500-2103	STORMWATER DRAINAGE PLAN - PLAYING FIELD & PE COURT
LH9500-2201	BASEMENT PLAN
LH9500-2301	OSD TANK SECTIONS AND DETAILS - SHEET 1
LH9500-2302	OSD TANK SECTIONS AND DETAILS - SHEET 2
LH9500-2401	EROSION & SEDIMENT CONTROL PLAN SHEET 1
LH9500-2402	EROSION & SEDIMENT CONTROL PLAN SHEET 2
LH9500-2403	EROSION & SEDIMENT CONTROL PLAN SHEET 3
LH9500-2404	EROSION & SEDIMENT CONTROL DETAILS

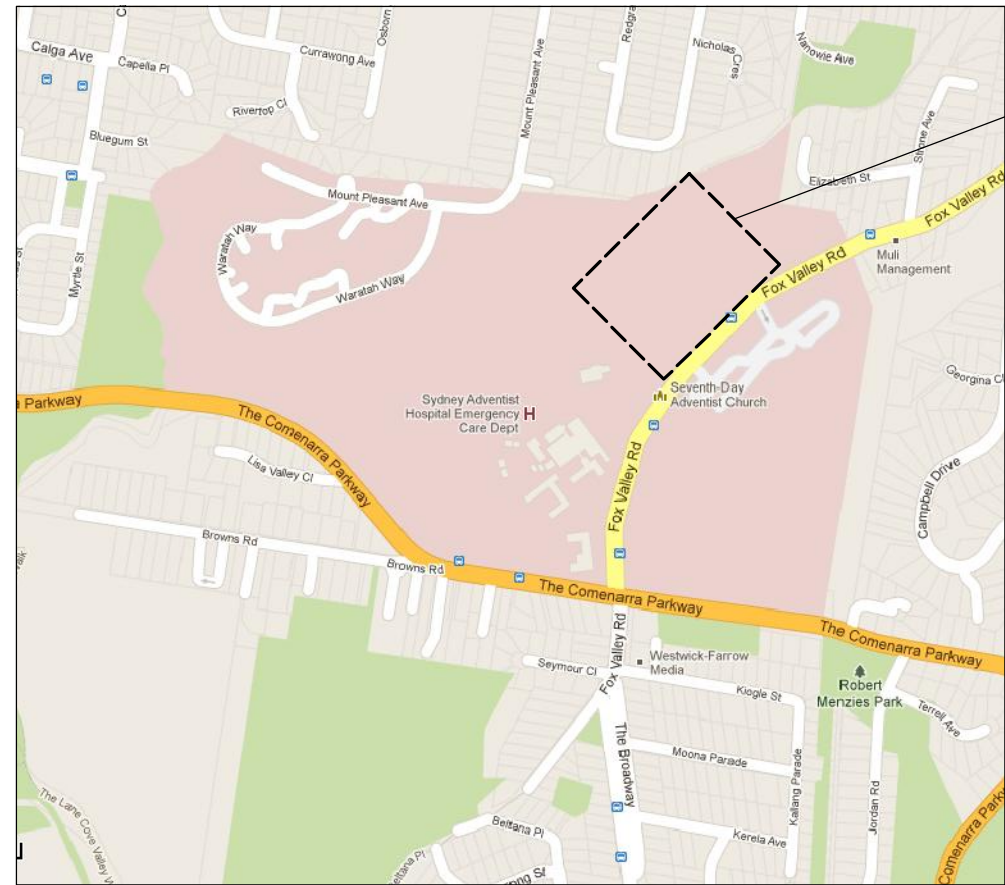

SITE LOCATION

MAP REPRODUCED WITH THE PERMISSION OF UBD.
COPYRIGHT UNIVERSAL PUBLISHERS Pty Ltd DG01/05.

LOCALITY PLAN

Rev	Date	Description	Drawn	Appr
2	14/03/2013	FOR CLIENT REVIEW	LDB	DNA
1	8/03/2013	FOR CLIENT REVIEW	LDB	DNA



© Cardno Ltd 2011
All Rights Reserved.
This document is produced by Cardno Ltd solely for the benefit of and use by the client in accordance with the terms of the retainer. Cardno Ltd does not and shall not assume any responsibility or liability whatsoever to any third party arising out of any use or reliance by third party on the content of this document.

Cardno
ABN: 95 001 145 035
Level 9, The Forum, 203 Pacific Highway
St Leonards NSW Australia 2065
Phone: +61 (0) 21 9406 7700 Fax: +61 (0) 21 9439 5170
Email: Sydney@cardno.com.au Web: www.cardno.com.au



Drawn	LDB	Date	5/03/2013
Checked	DNA	Date	5/03/2013
Designed	DNA	Date	5/03/2013
Verified		Date	
Approved	DNA	Date	

Client	SDA, GREATER SYDNEY CONFERENCE
	WAHROONGA ADVENTIST SCHOOL FOX VALLEY ROAD, WAHROONGA STORMWATER DESIGN
COVER SHEET AND DRAWING SCHEDULE	

Status	NOT FOR CONSTRUCTION
Date	14/03/2013
Datum	AHD
Scale	AS SHOWN
Size	A1
Drawing Number	LH9500-2000
Revision	2