


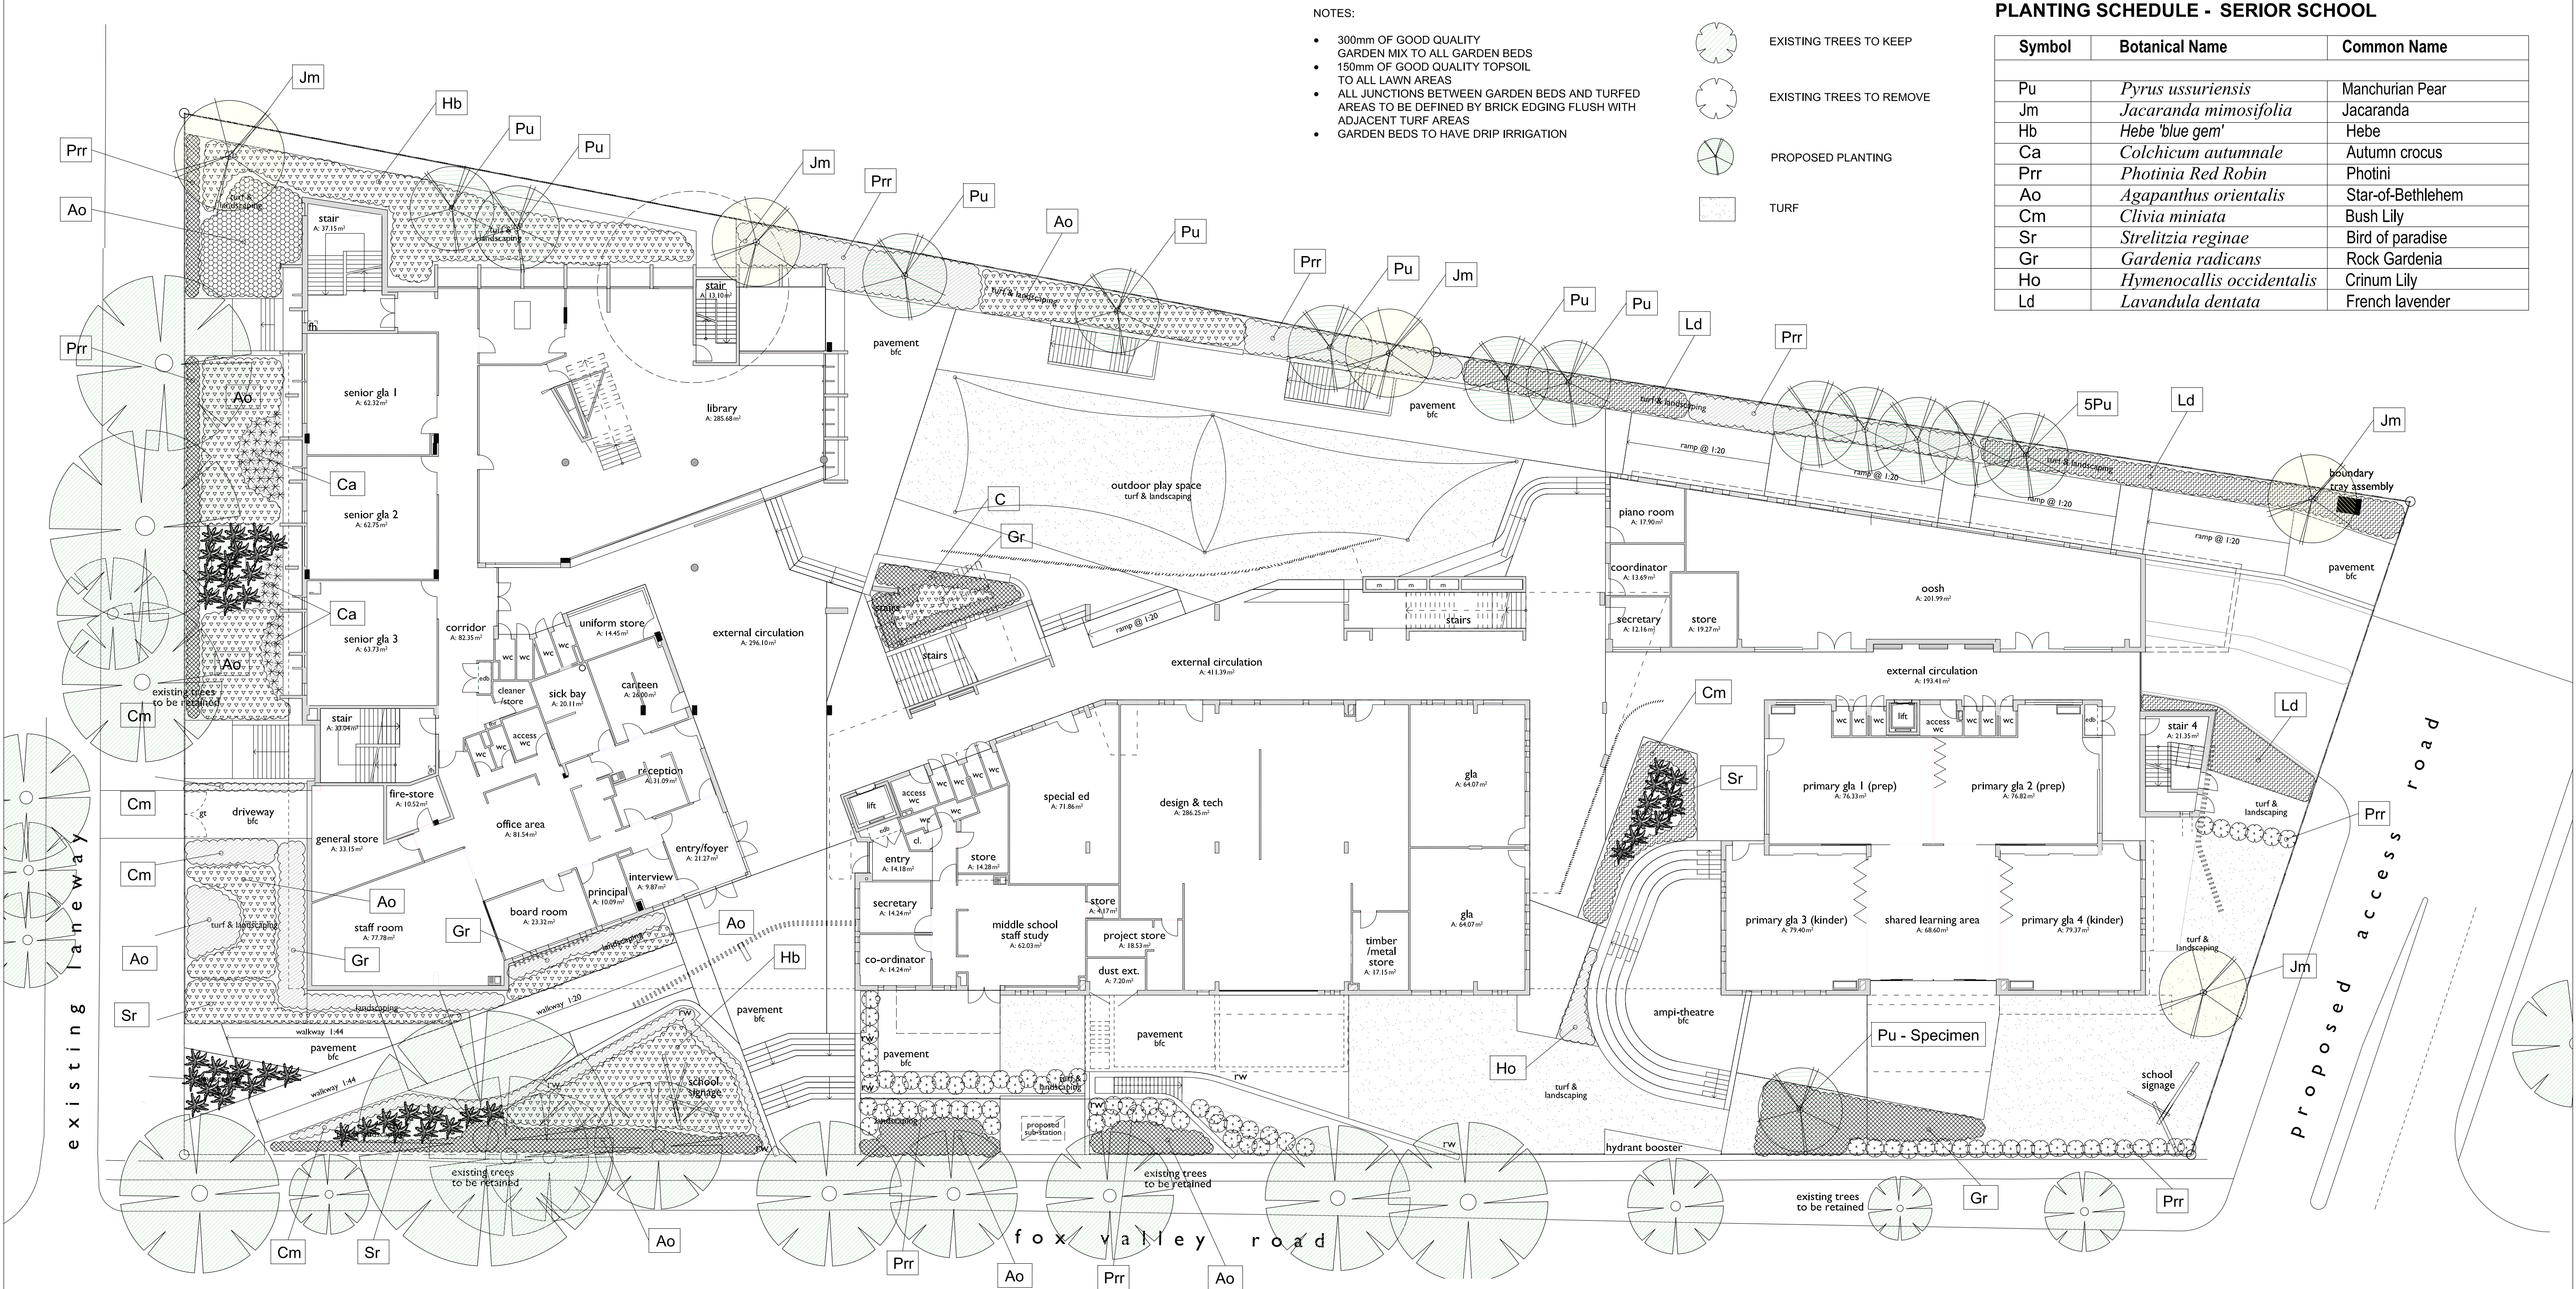

NOTES:

- 300mm OF GOOD QUALITY GARDEN MIX TO ALL GARDEN BEDS
- 150mm OF GOOD QUALITY TOPSOIL TO ALL LAWN AREAS
- ALL JUNCTIONS BETWEEN GARDEN BEDS AND TURFED AREAS TO BE DEFINED BY BRICK EDGING FLUSH WITH ADJACENT TURF AREAS
- GARDEN BEDS TO HAVE DRIP IRRIGATION

- EXISTING TREES TO KEEP
- EXISTING TREES TO REMOVE
- PROPOSED PLANTING
- TURF

PLANTING SCHEDULE - SERIOR SCHOOL

Symbol	Botanical Name	Common Name
Pu	<i>Pyrus ussuriensis</i>	Manchurian Pear
Jm	<i>Jacaranda mimosifolia</i>	Jacaranda
Hb	<i>Hebe 'blue gem'</i>	Hebe
Ca	<i>Colchicum autumnale</i>	Autumn crocus
Prr	<i>Photinia Red Robin</i>	Photini
Ao	<i>Agapanthus orientalis</i>	Star-of-Bethlehem
Cm	<i>Clivia miniata</i>	Bush Lily
Sr	<i>Strelitzia reginae</i>	Bird of paradise
Gr	<i>Gardenia radicans</i>	Rock Gardenia
Ho	<i>Hymenocallis occidentalis</i>	Crinum Lily
Ld	<i>Lavandula dentata</i>	French lavender



Pyrus ussuriensis
1 Tree Planting



Jacaranda mimosifolia



Hebe 'blue gem'
2 Shrub Planting



Colchicum autumnale



Photinia Red Robin



Agapanthus orientalis



Clivia miniata



Strelitzia reginae



Gardenia radicans



Hymenocallis occidentalis



Lavandula dentata