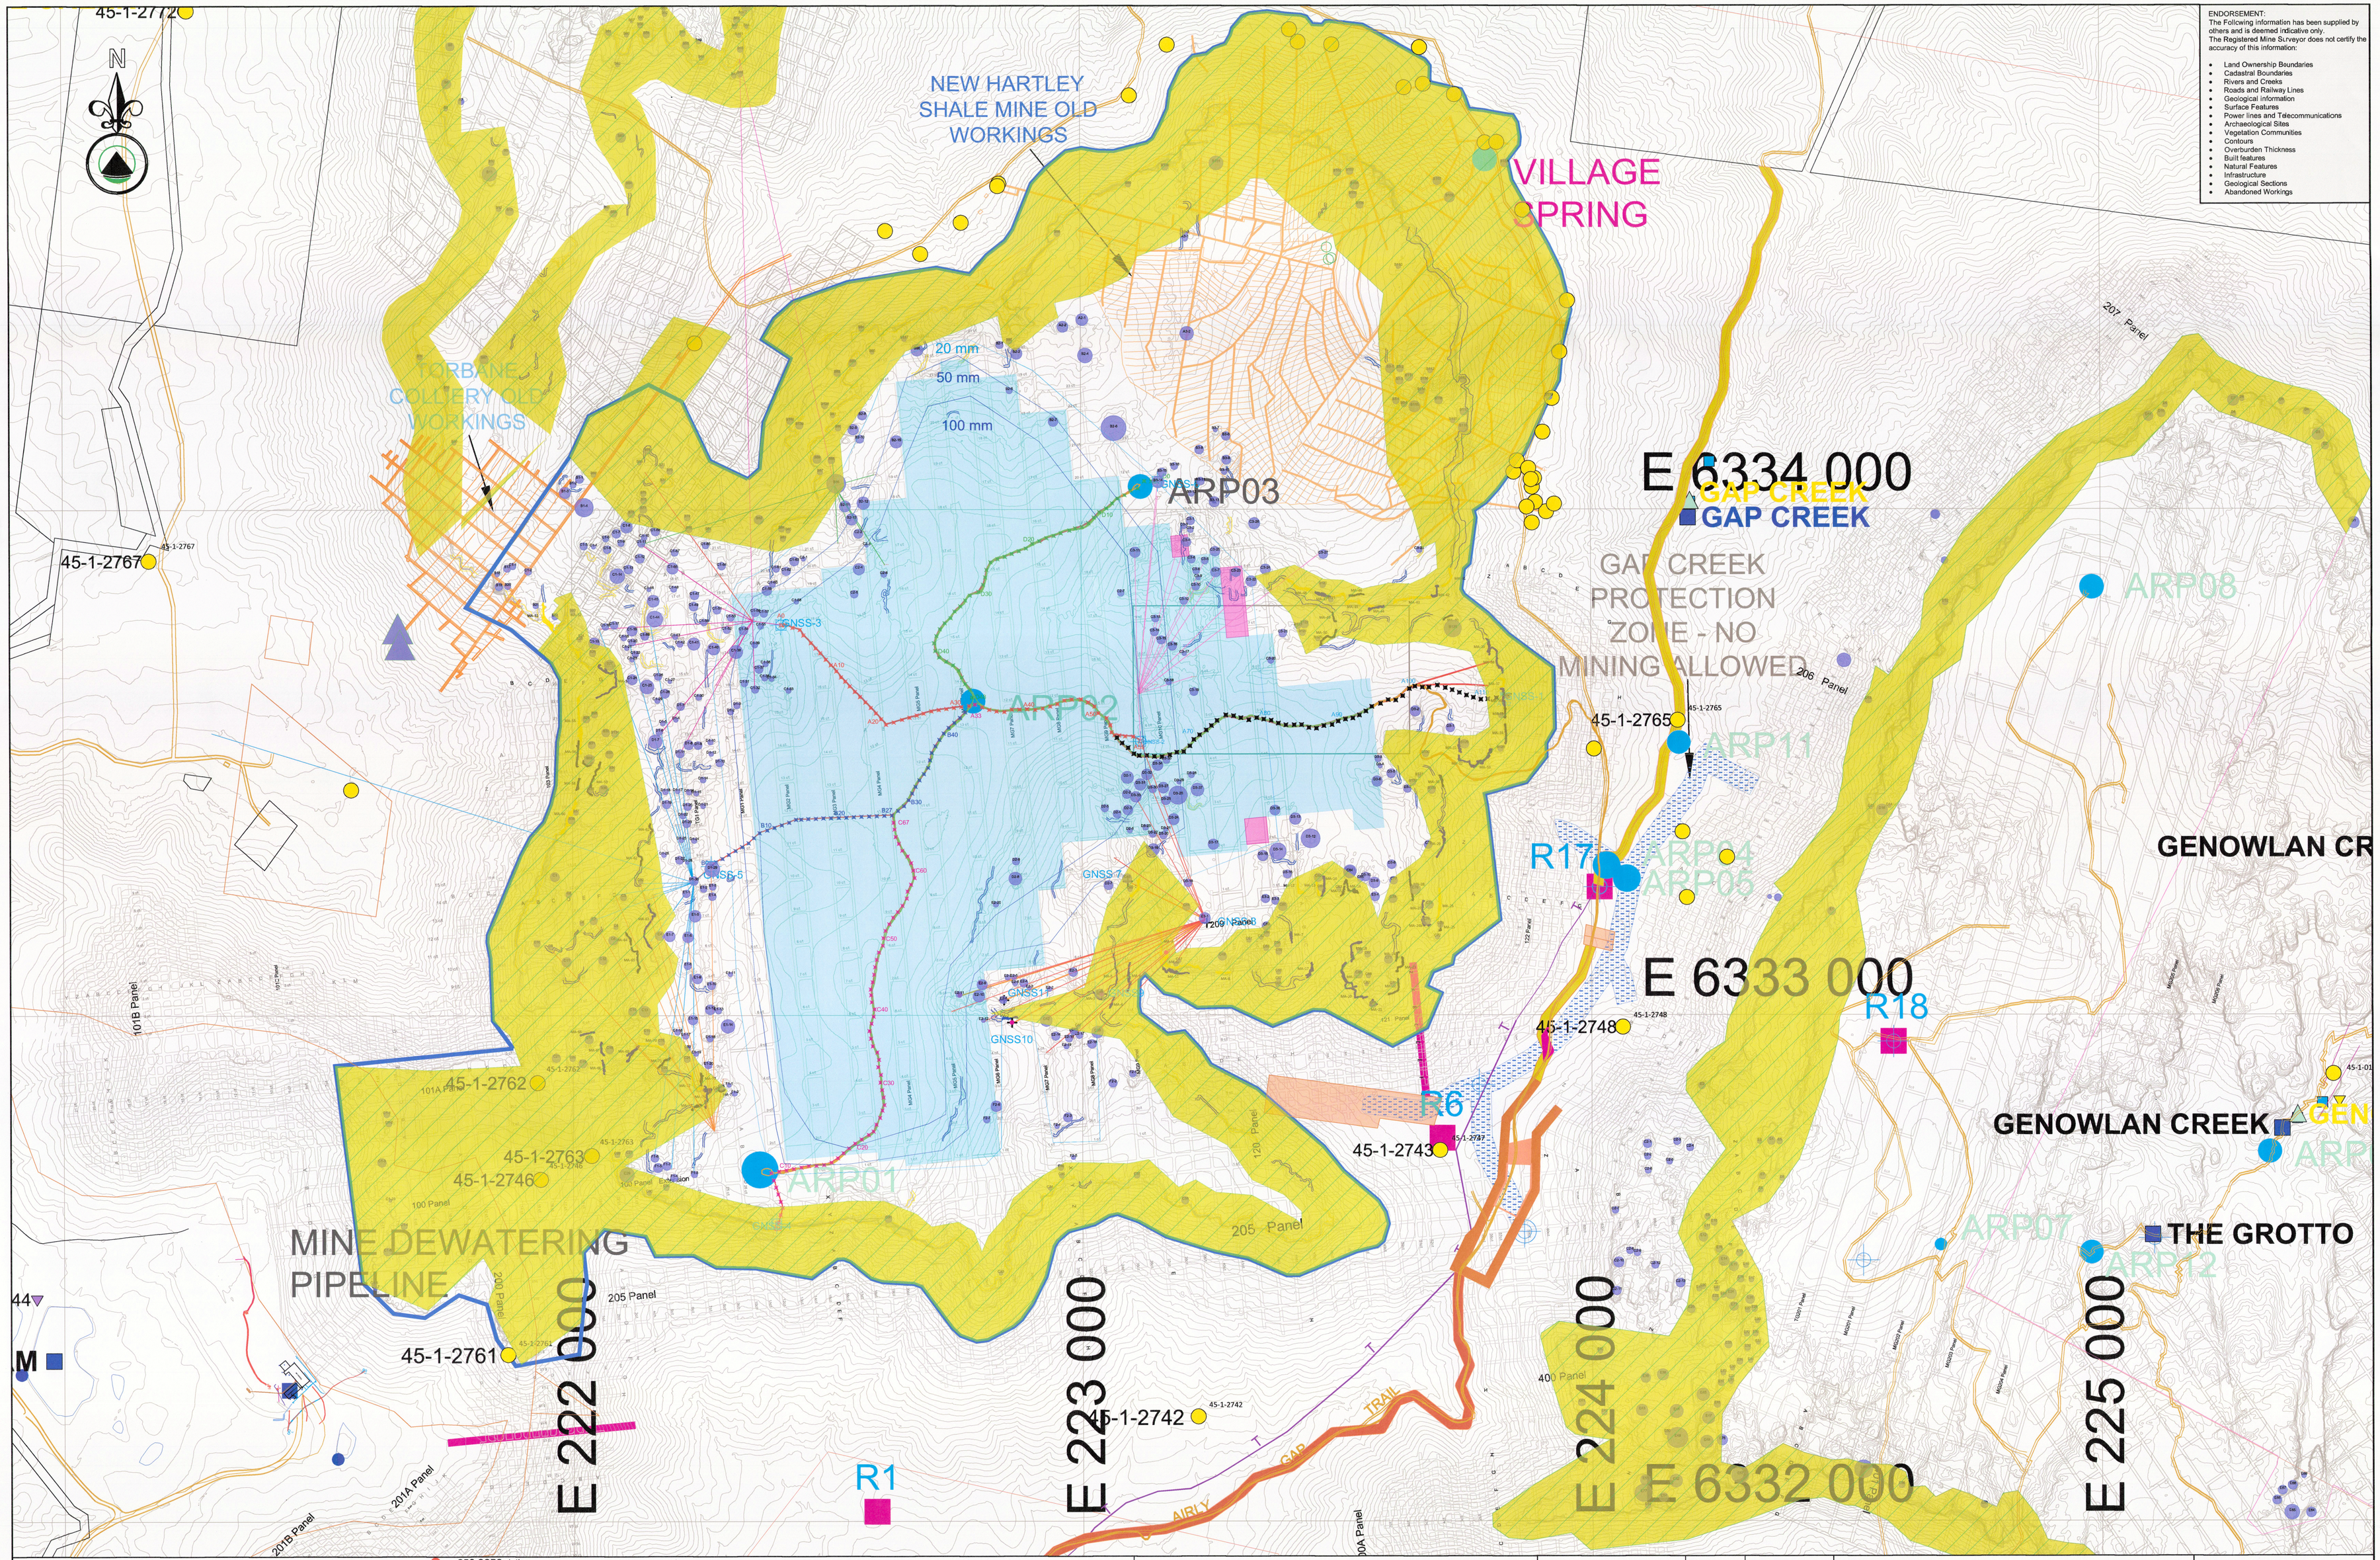

ENDORSEMENT:
The Following information has been supplied by others and is deemed indicative only.
The Registered Mine Surveyor does not certify the accuracy of this information:

- Land Ownership Boundaries
- Cadastral Boundaries
- Rivers and Creeks
- Roads and Railway Lines
- Geological information
- Surface Features
- Power lines and Telecommunications
- Archaeological Sites
- Vegetation Communities
- Contours
- Overburden Thickness
- Built features
- Natural Features
- Infrastructure
- Geological Sections
- Abandoned Workings

LEGEND

- EXISTING WORKINGS
- TORBANE COLLIERY OLD WORKINGS
- NEW HARTLEY SHALE MINE OLD WORKINGS
- 26.5 degree Offset plus 50m SETBACK / FIRST WORKINGS ONLY AREA
- ABORIGINAL SITE - ARTEFACT SCATTER
- ABORIGINAL SITE - SHELTER WITH ARTEFACTS
- ABORIGINAL SITE - SHELTER WITH DEPOSITS
- ABORIGINAL SITE - ISOLATED FIND
- ABORIGINAL SITE - SCARRED TREE
- HISTORICAL HERITAGE SITE
- SENSITIVE RECEPTORS
- MINIWALL EXTRACTION AREA
- GPS-CORS station
- GPS/Total Station observation point
- SURFACE CONTOURs (5m INTERVAL)
- WATERCOURSES
- CLIFF LINES Minor-RPS
- CLIFF LINES- RPS
- PREDICTED SUBSIDENCE CONTOURS 50MM MWS (2-12)
- PREDICTED 20MM SUBSIDENCE LINE (2-12)
- M.L.1331
- Pagoda
- Conventional subsidence Lines (feno Markers 15m bay length)
- AEROMETREX Cliffs 20-50m
- AEROMETREX Cliffs 15-20m
- AEROMETREX Cliffs 10-15m
- TELSTRA LINE
- CREEK PROTECTION ZONE
- Mt Airly Panel &Pillar Mining Zone EP and HRA area. (Extended Subsidence Management & Monitoring Area)
- GRID: MGA Zone 56
- ROADS & TRACKS
- CLIFF ZONE OF FIRST WORKINGS SSD5581
- WATER MONITORING SITE
- GROUNDWATER MONITORING SITE
- GROUNDWATER MONITORING SITE
- Radiations to mounted prisms by total station
- 2D Tilt Meter
- MODIFICATION TO MW11 & MW12 EXTRACTION AREA

APPROVED BY & DATED:

Brian Nicholls- Mining Engineering Manager

Brett Haddon- Mine Surveyor

MINE OPERATOR- Centennial Airly Pty Ltd

CENTENNIAL AIRLY PTY. LTD.
THIS DRAWING IS COPYRIGHT
NO PART OF IT IN ANY FORM OR BY ANY MEANS (ELECTRONIC, MECHANICAL, MICRO-COPYING, PHOTOCOPYING OR OTHERWISE) BE REPRODUCED, STORED IN A RETRIEVAL SYSTEM OR TRANSMITTED WITHOUT PRIOR WRITTEN PERMISSION

DATE	22/01/2021
SEAM	LITHGOW
SCALE	1:4000 on A0 plan
DRAWN	Brett Haddon
REVISION	1

REFERENCE: N:\Surveys_Panel\Surface\Extraction Plans\2020_EP_MOD_NPB\MOD_minwalls 11_12\Airly EXP Midwall Extraction MOD 2 - Plan 7.dwg

AIRLY COLLIERY- ML1331
EXTRACTION PLAN - MINI WALL EXTRACTION
MW2-15 MODIFICATION 2- MW11-12
PLAN 7- SUBSIDENCE MONITORING

CENTENNIAL AIRLY

DRG. No. AM02487 A0