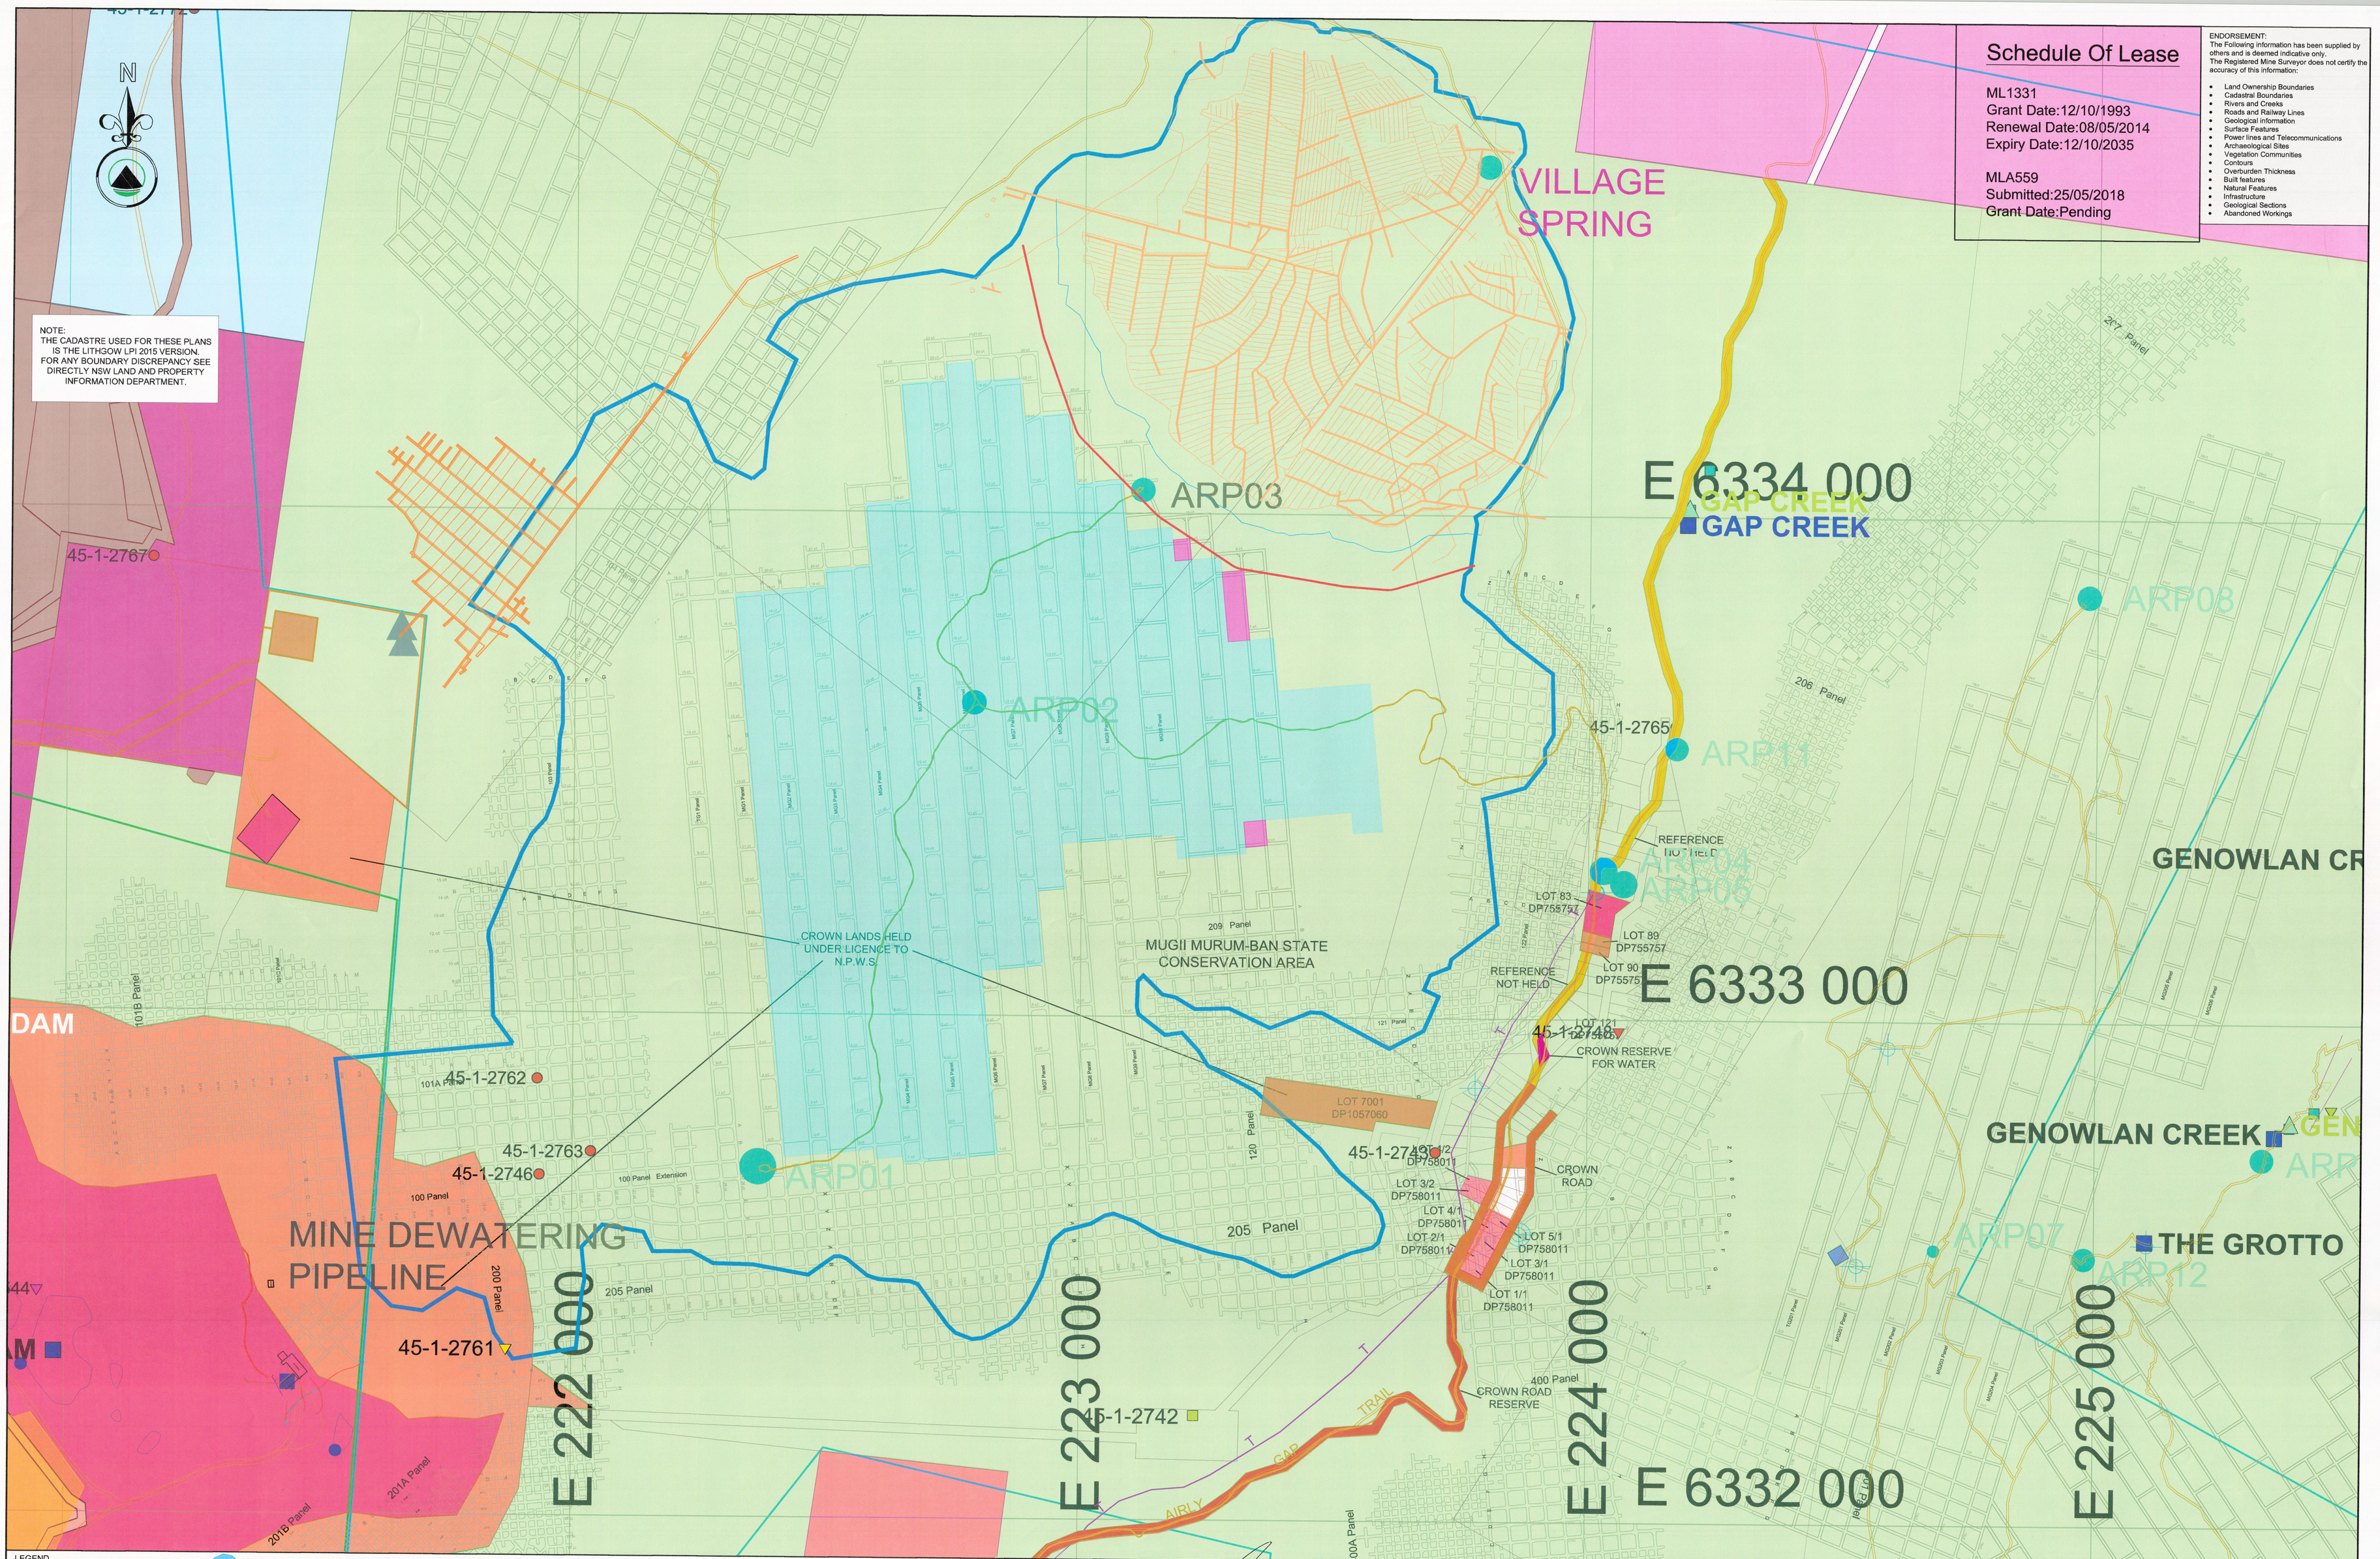

Schedule Of Lease

ML1331
Grant Date:12/10/1993
Renewal Date:08/05/2014
Expiry Date:12/10/2035

MLA559
Submitted:25/05/2018
Grant Date:Pending

ENDORSEMENT:
The Following information has been supplied by others and is deemed indicative only.
The Registered Mine Surveyor does not certify the accuracy of this information:

- Land Ownership Boundaries
- Cadastral Boundaries
- Rivers and Creeks
- Roads and Railway Lines
- Geological information
- Surface Features
- Power lines and Telecommunications
- Archaeological Sites
- Vegetation Communities
- Contours
- Overburden Thickness
- Built features
- Natural Features
- Infrastructure
- Geological Sections
- Abandoned Workings

LEGEND

- EXISTING WORKINGS
- PROPOSED WORKINGS
- TORBANE COLLIERY OLD WORKINGS
- NEW HARTLEY SHALE MINE OLD WORKINGS
- MINI WALL EXTRACTION AREA
- Mt Airly Panel &Pillar Mining Zone EP and HRA area. (Extended Subsidence Management & Monitoring Area) Shedule 3/Clause 2 SSD5581
- GRID: MGA Zone 56
- 26.5 degree Offset plus 50m SETBACK / Shedule 3/Clause 1C - SSD5581
- INRUSH ZONE 50m SETBACK NEW HARTLEY
- FREEHOLD LAND
- CENTENNIAL OWNED LAND
- CROWN LAND
- MUGII MURUM-BAN STATE CONSERVATION AREA National Parks and Wildlife Services
- MODIFICATION TO MW11 & MW12 EXTRACTION AREA
- ML1331
- ML1331 - Embraces the strata 3m to 20m below the surface
- ML1331 - Excludes the surface and land to 20m
- ML1331 - Includes the surface to 20m
- ML1331 - Includes the surface to unlimited depth

NOTE: NATIONAL PARKS & WILDLIFE SERVICE IS LAND OWNER OF MUGII MURUM-BAN STATE CONSERVATION AREA

APPROVED BY & DATED:
22/1/2021
Brian Nicholls- Mining Engineering Manager
Brett Haddon- Mine Surveyor
MINE OPERATOR- Centennial Airly Pty Ltd

CENTENNIAL AIRLY PTY. LTD.
THIS DRAWING IS COPYRIGHT
NO PART OF IT IN ANY FORM OR BY ANY MEANS (ELECTRONIC, MECHANICAL, MICRO-COPYING, PHOTOCOPYING OR OTHERWISE) BE REPRODUCED, STORED IN A RETRIEVAL SYSTEM OR TRANSMITTED WITHOUT PRIOR WRITTEN PERMISSION

DATE	22/01/2021
SEAM	LITHGOW
SCALE	1:4000 on AO Plan
DRAWN	Brett Haddon
REVISION	0

REFERENCE: N:\Surveys_Plans\Surface\Extraction Plans\2020_EP_MOD_NPE\MOD_mineals 11_12\Airly EXP Mini Wall Extraction\MOD 2 - Plan 5.dwg

AIRLY COLLIERY- ML1331
MOUNT AIRLY PANEL AND PILLAR ZONE EXTRACTION PLAN -MODIFICATION 2
PLAN 5- TITLES and OWNERSHIP

CENTENNIAL AIRLY

DRG. No. AM02485 A0