

LEGEND:	
---	Site Boundary
---	Street Setback (Ryde DCP)
---	Buildings Overhang
---	SW Drainage as per Civil Eng.
---	Basement 1
---	Pedestrianisation of New Link Road

	Existing Trees as per Survey and Arborist Report
	Laneway Tree Ferns
	Proposed Native Trees


PM1	Sidewalk Planting Mix
PM2	Rain Garden Native Planting Mix
PM3	Terraced Native Planting Mix
PM4	Laneway Native Planting Mix
PM5	Semi-shade Native Planting Mix

	P1	Square Set Paving; Warm Toned Colours Varying From Grey To Browns
	P2	Trafficable Square Set Paving; Warm Grey
	P3	Sidewalk Granite Pavers (Council Approved)
	P16	Trafficable Concrete Pavers
	P15	Suspended Square Set Paving on Structural Steel Frame; Warmer Toned Colours Varying From Grey To Browns
	T1	Timber Decking and Seating
	W	Warning Tactile Ground Surface Indicators
	B	Removable Steel Bollards
Class 2 Off Form Concrete; Colour to Match Building Colours		

[illegible]

DESCRIPTION:		
Landscape Sketch Plan		
Ground Plane		
SCALE: 1:250 (as shown @ A1)		
DATE:	2023-08-22	
DWG #:	LSQ-DA-0101	Rev: 0
DRAWN BY:	LM/YZ/SW	
CHECKED BY:	WV	
DOCUMENT CONTROL STATUS:		

SQ1

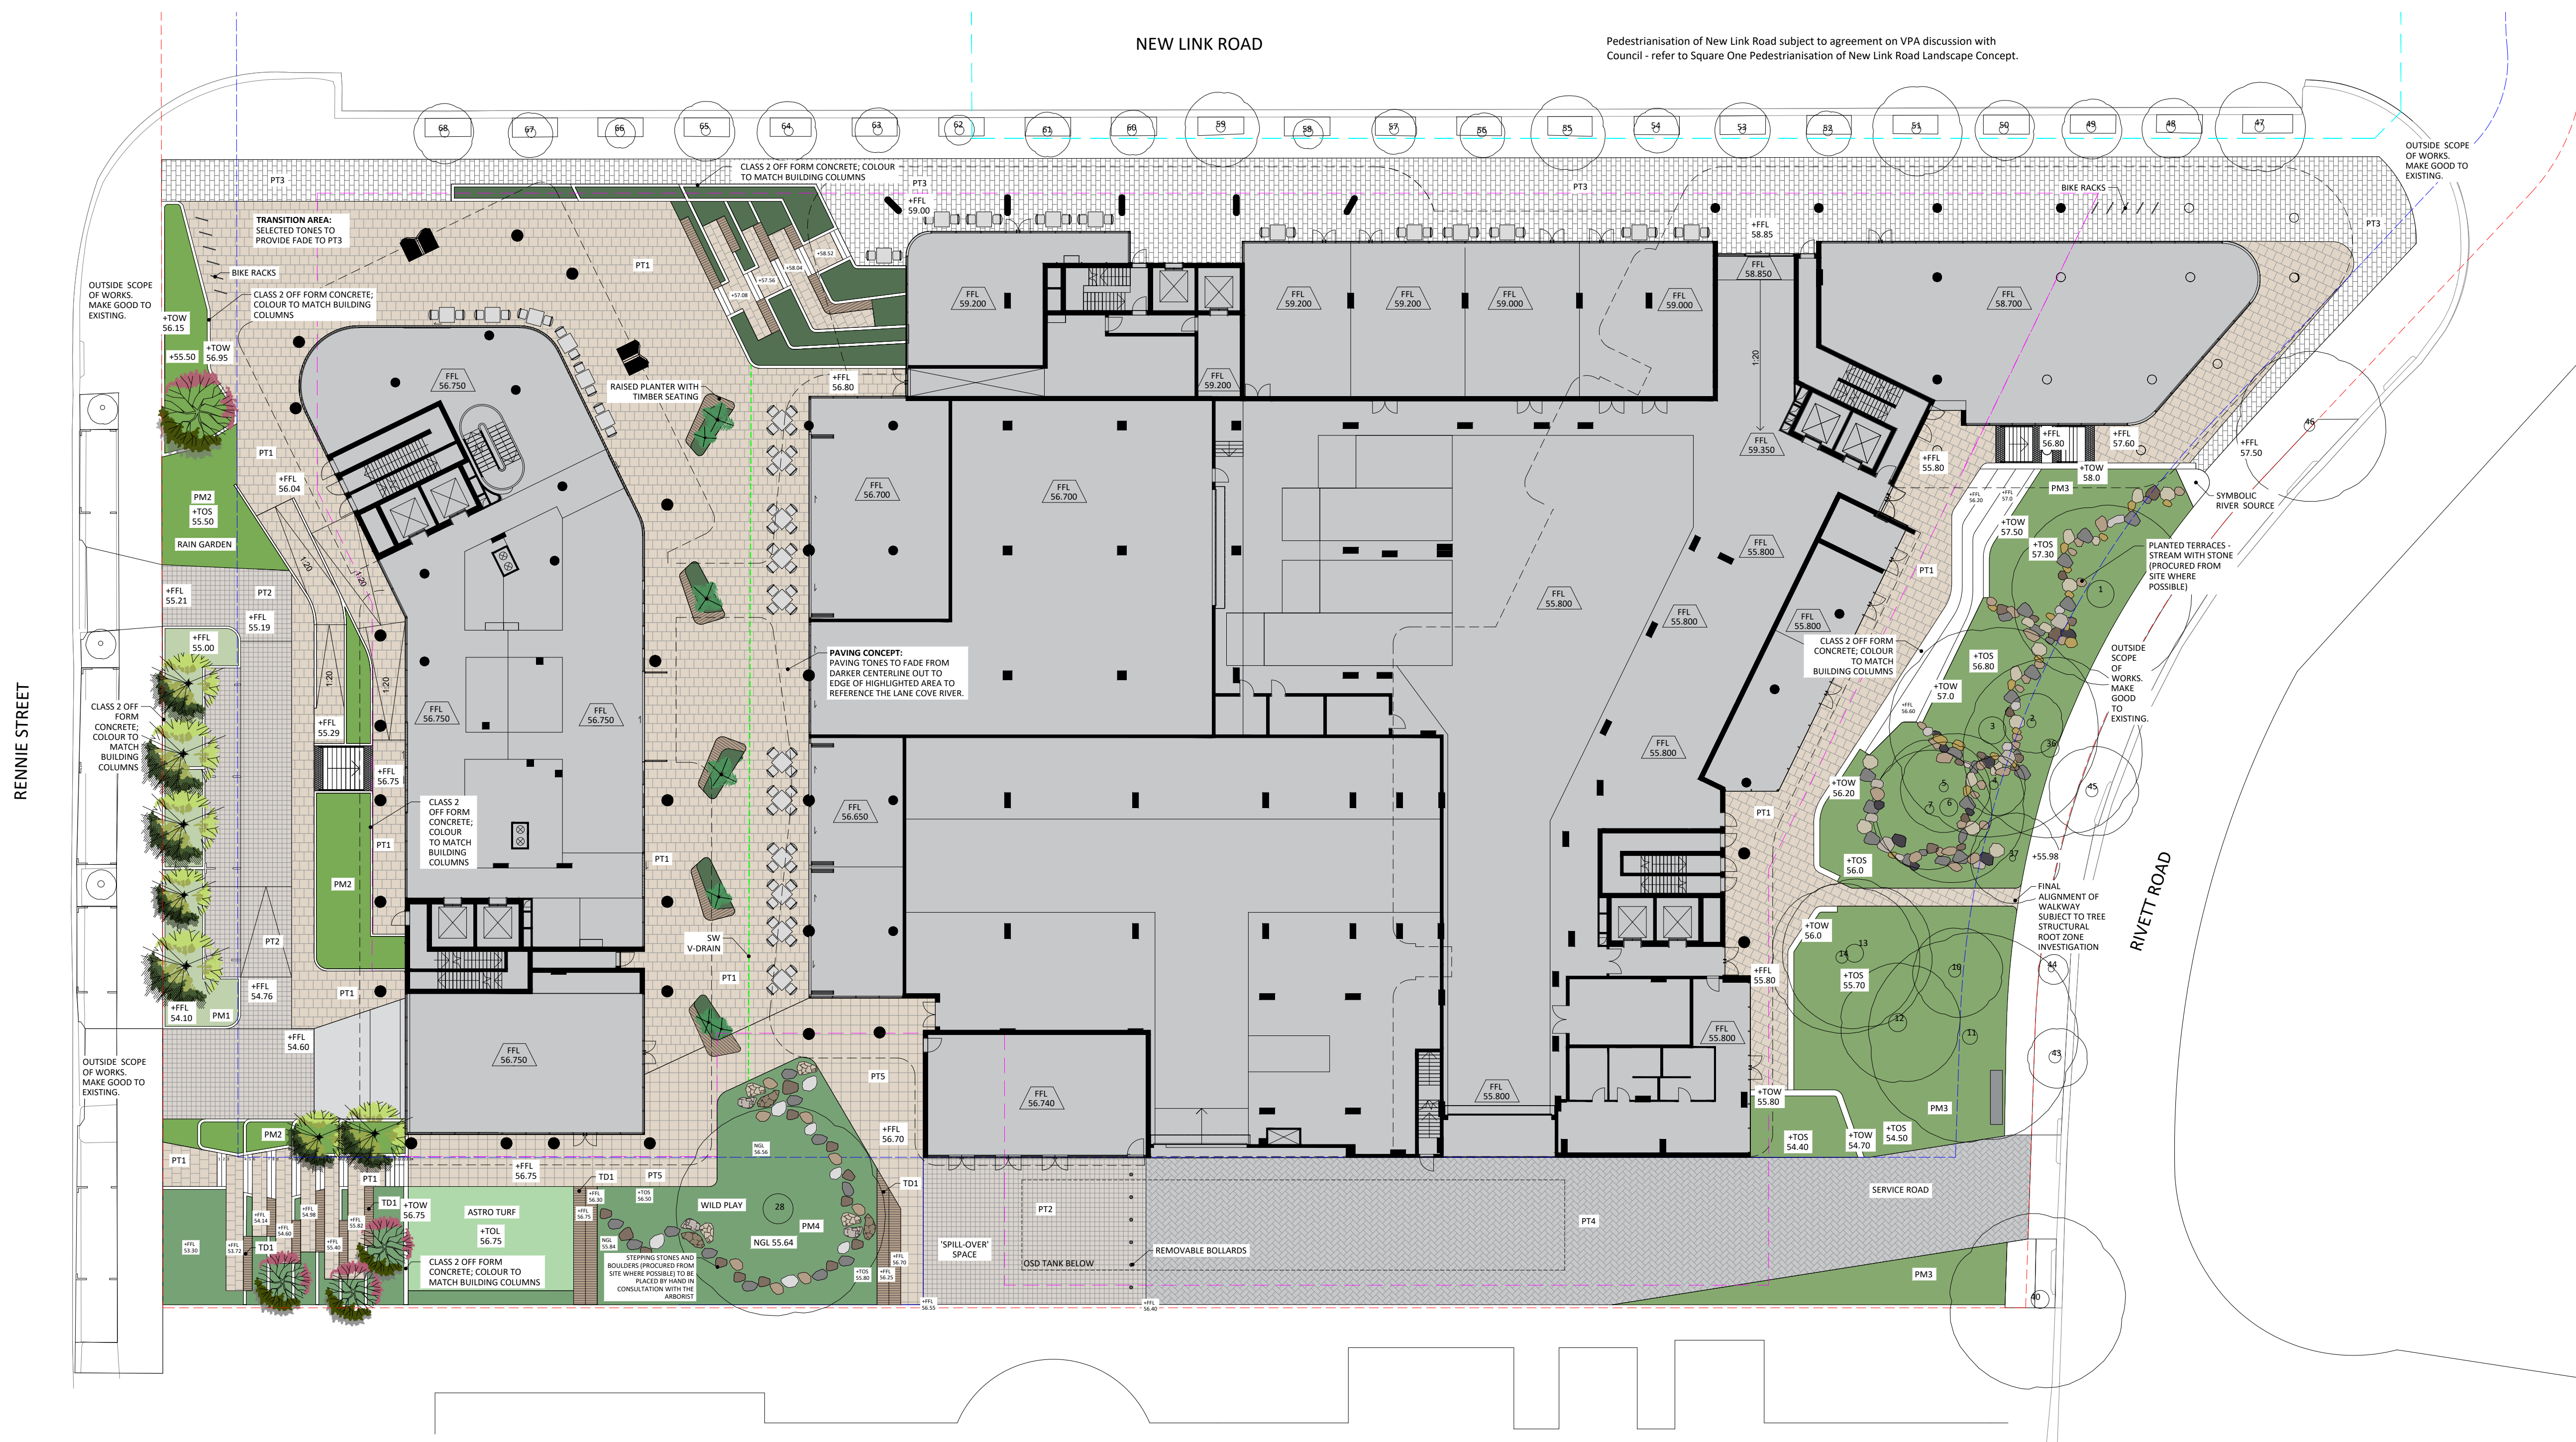



NOTES:
The design on this drawing is copyright and remains the intellectual property of SQUARE ONE Landscape Architects. All relevant details, levels and dimensions are to be checked on site prior to works commencing. Any discrepancies must be reported immediately to the Landscape Architects.
Use figured dimensions only - do not scale off the drawing.
All drawings must be read in conjunction with details, reports, schedules and specifications of the project team.
Absolutely no deviations from the design details and specifications are permissible without the written endorsement of the Landscape Architects.

LEGEND:	
	Buildings Overhang
	Street Setback (Ryde DCP)
Trees	
	Existing Trees as per Survey and Arborist Report
	Proposed Native Trees
Soft Landscape	
	Groundcover and Shrub Native Mix
	Dense Cascading Edge Planting
	Native Planting Mix
	Lawn
Hard Landscape	
	Insitu Exposed Concrete
	Bark Mulch
	Nature Play Area Equipment
	Timber Look Seating
	Arbour with Climbers
	Covered Walkways
	Warning Tactile Ground Surface Indicators
	Natural Stone
	Handrails
	Stair Nosing
	1000mm(h) Steel Balustrade

REV	NO.	DATE	DESCRIPTION	DRAWN BY	CHECKED BY
REVISIONS					

NORTH:

PROJECT:
TRINITI STAGE 2
North Ryde, Wallamutta, NSW

DESCRIPTION:
Landscape Sketch Plan
Podium

SCALE:
1:150 (as shown @ A1)

DATE:
2023-08-17

DWG #:
LSQ-DA-0102

DRAWN BY:
LC


CHECKED BY:
WV

DOCUMENT CONTROL STATUS:

SSDA

SQ1

SQUARE ONE Landscape Architects Pty Ltd
www.sq1.au
Level 2 / 3 Barrack Street, Sydney, NSW, 2000
+61 2 7251 6688 | info@sq1.au

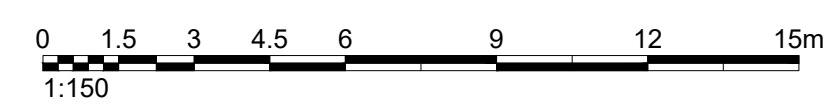

NOTES:
The design on this drawing is copyright and remains the intellectual property of SQUARE ONE Landscape Architects. All relevant details, levels and dimensions are to be checked on site prior to works commencing. Any discrepancies must be reported immediately to the Landscape Architects.
Use figured dimensions only - do not scale off the drawing.
All drawings must be read in conjunction with details, reports, schedules and specifications of the project team.
Absolutely no deviations from the design details and specifications are permissible without the written endorsement of the Landscape Architects.

LEGEND:



	Roofs
	Street Setback (Ryde DCP)

Shrubs and Groundcovers

PM9	Native Planting Mix
PM10	Vegetable Planting Mix
PM11	Native Shrub Planting Mix
PM12	Dense Edge Planting
LAWN	Lawn


Hard Landscape

PT8	Pavers on Pedestals
TD1	Timber Furniture
TD2	Composite Timber Decking

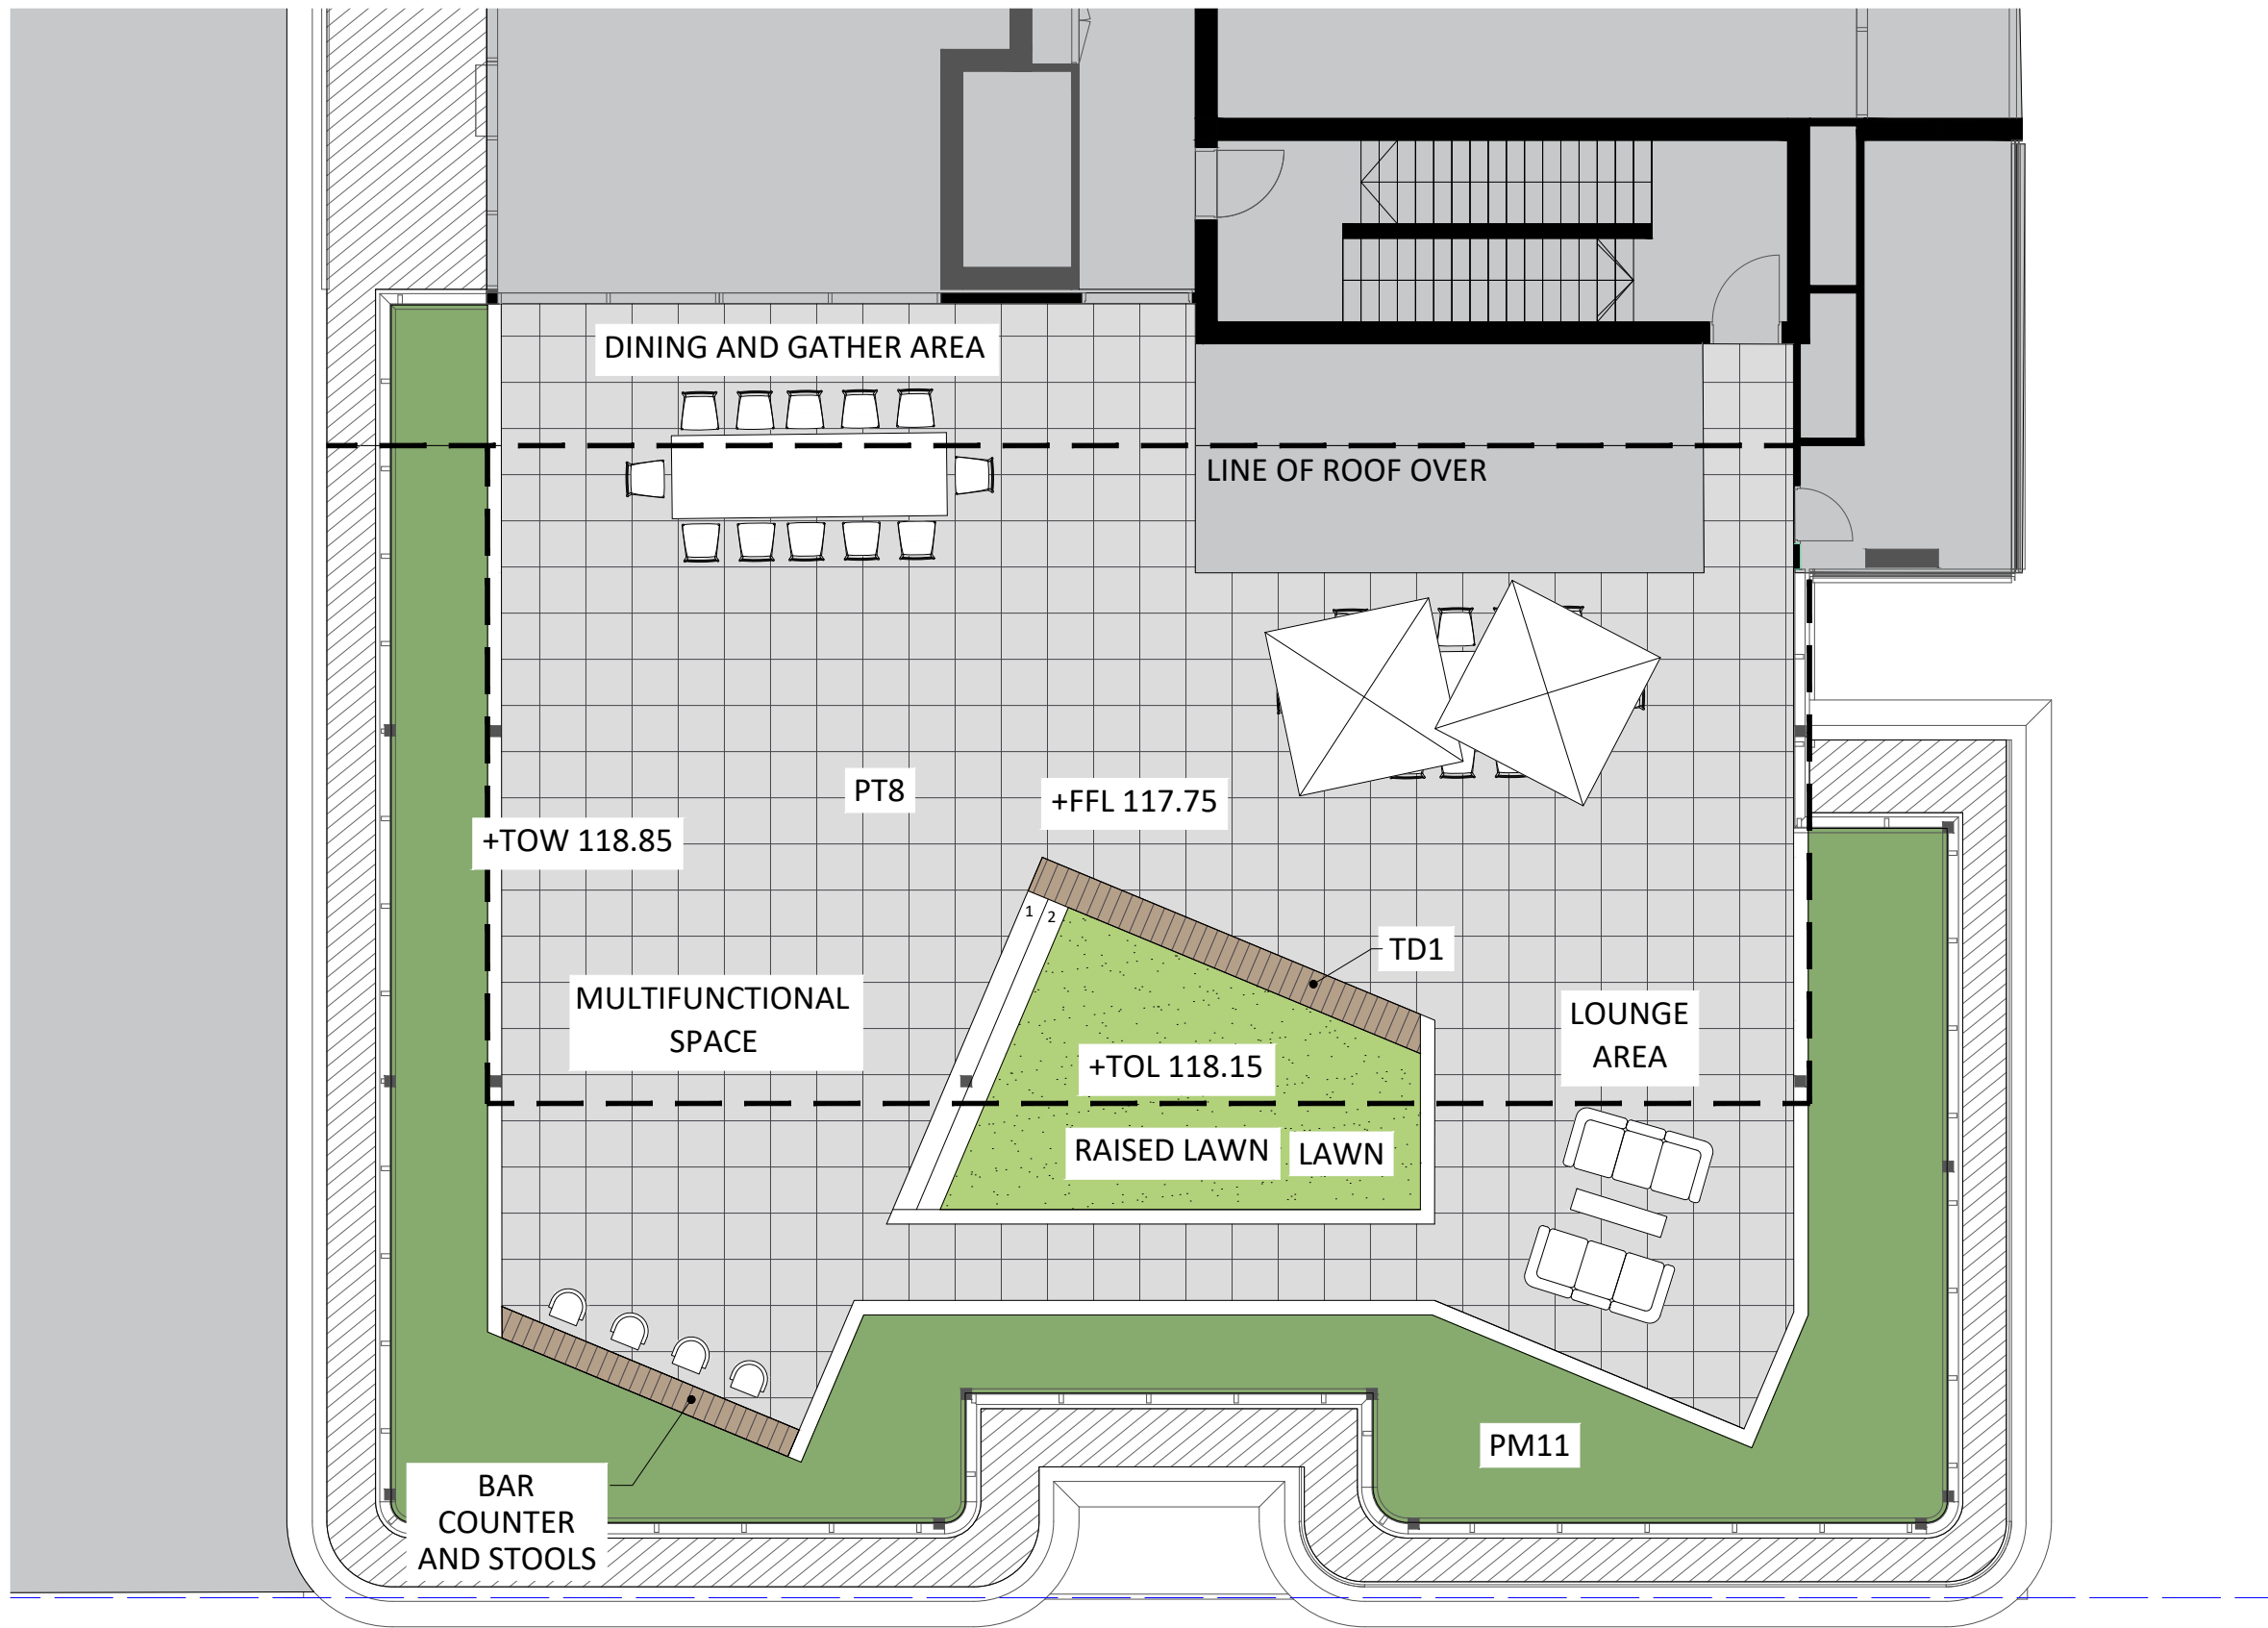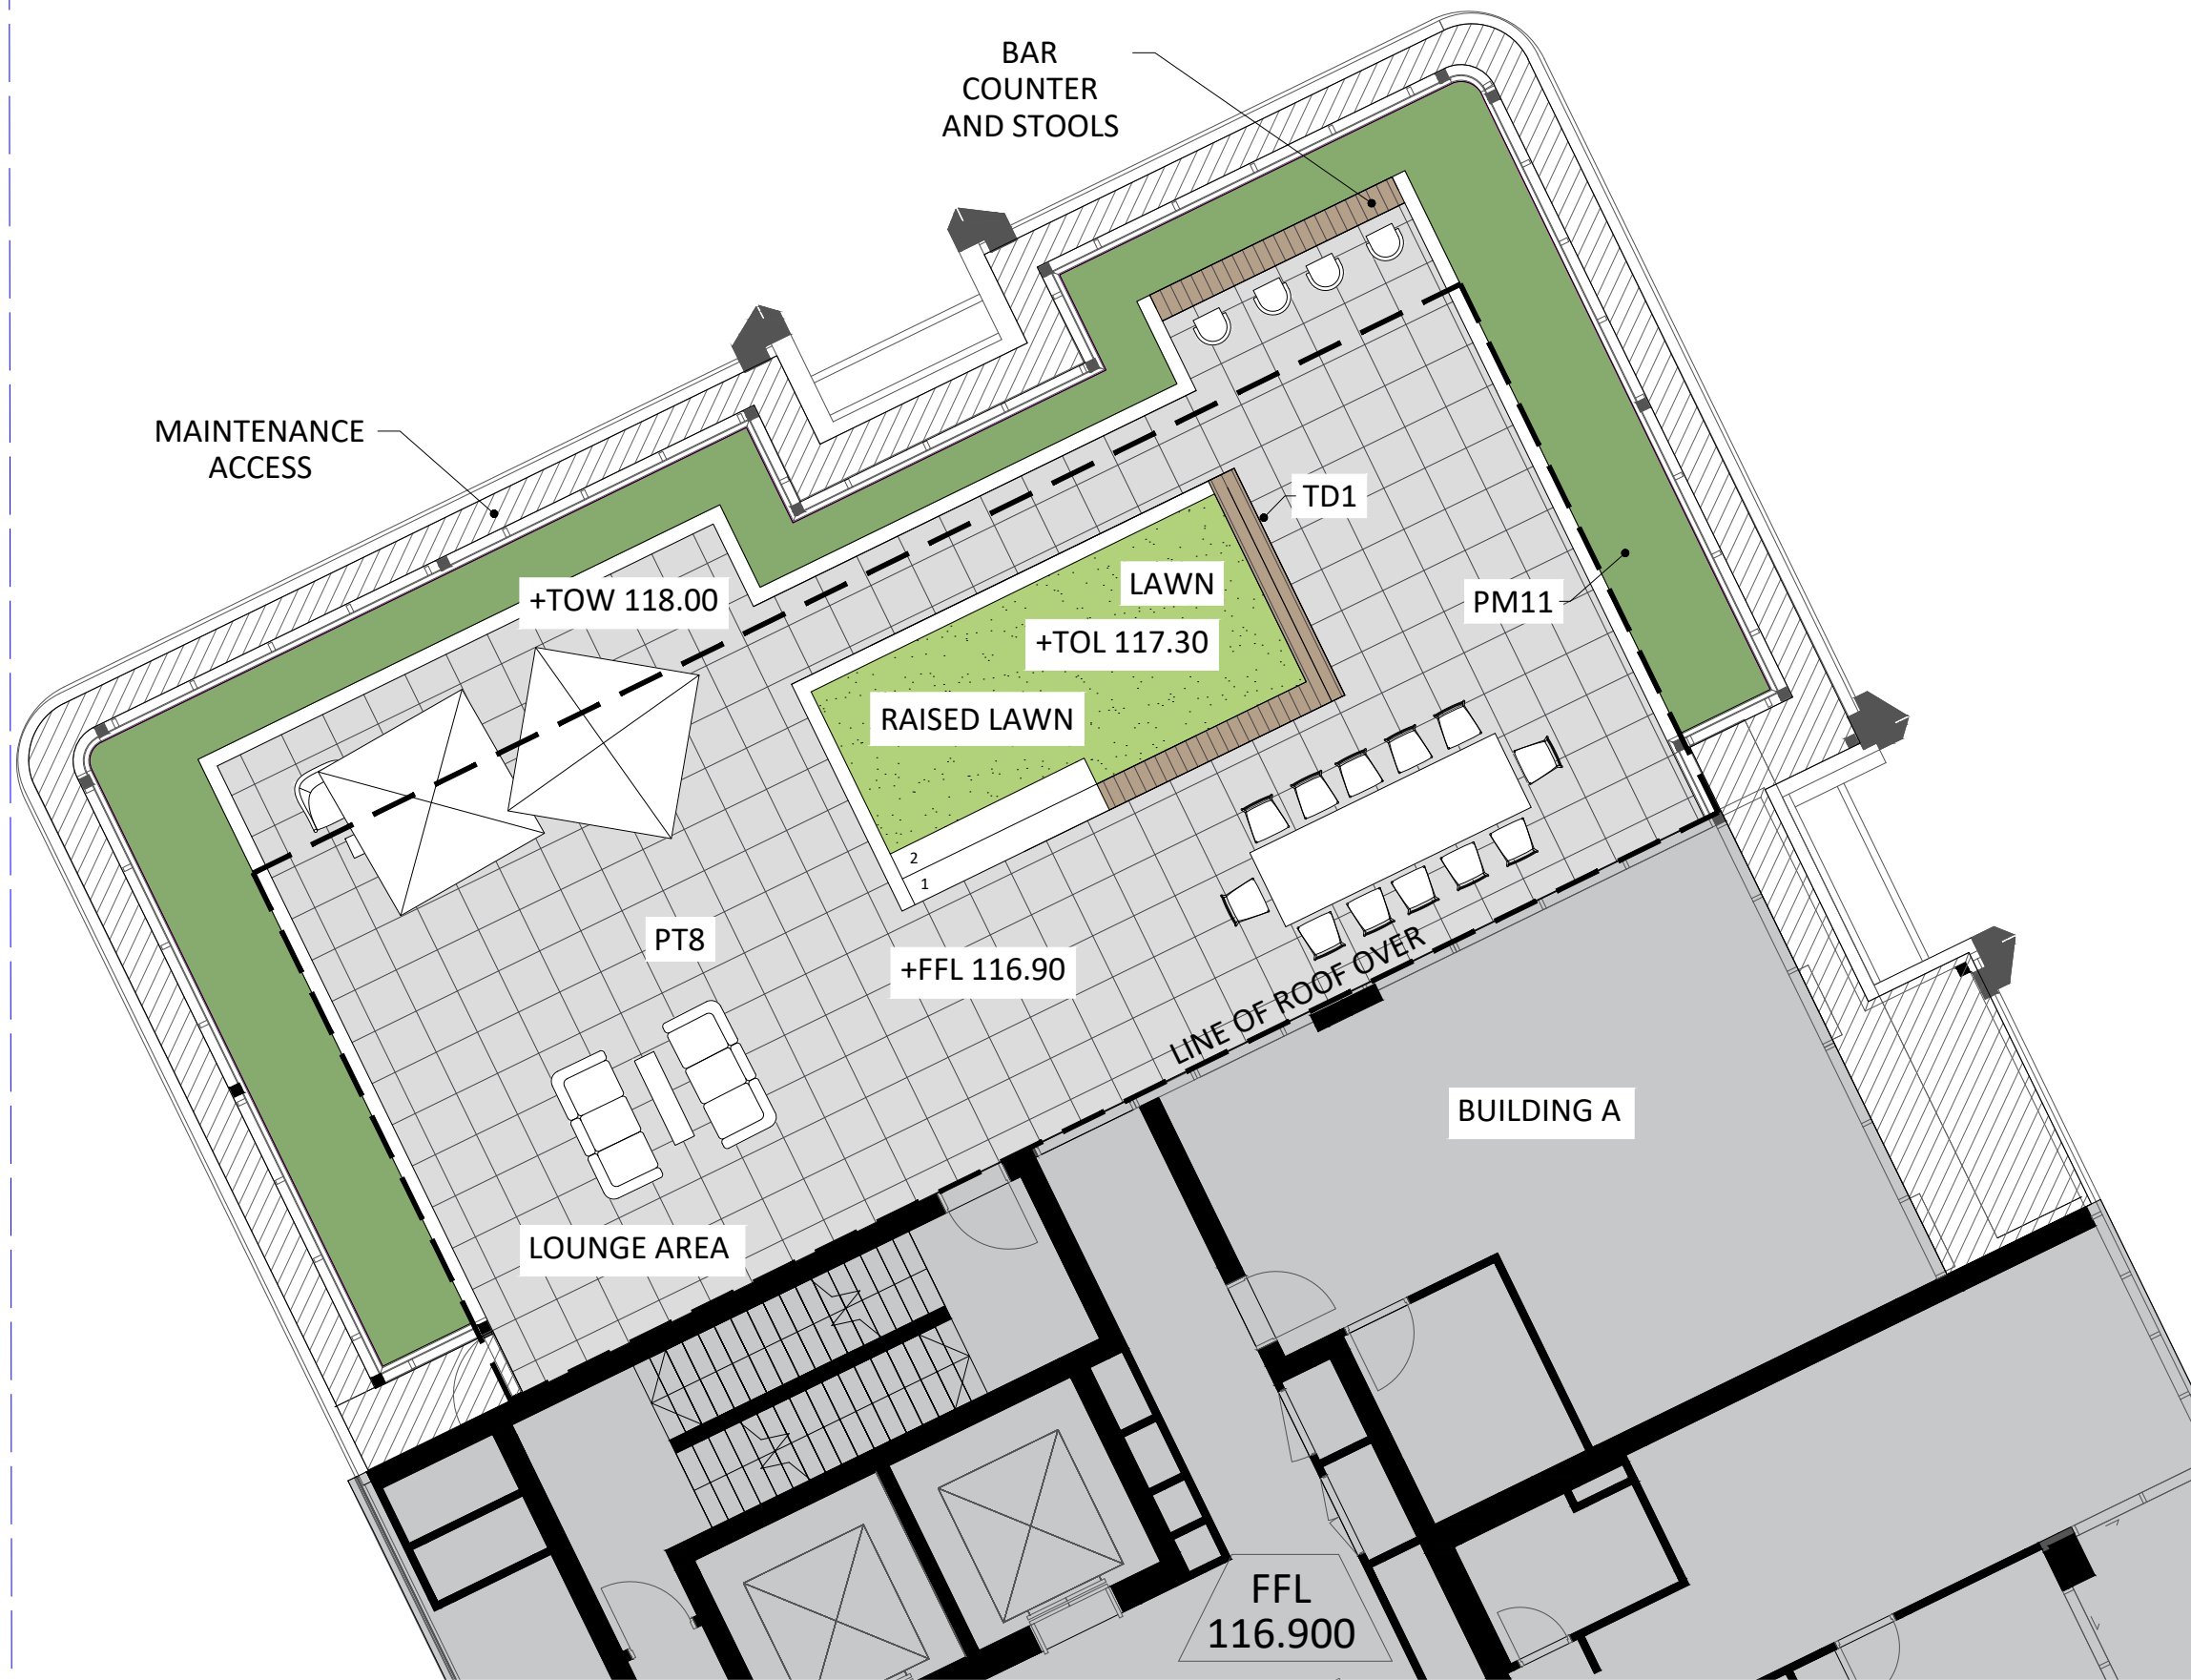

A
0103
BUILDING A ROOFTOP - PLAN
SCALE 1:100

C
0103
BUILDING C ROOFTOP - PLAN
SCALE 1:100

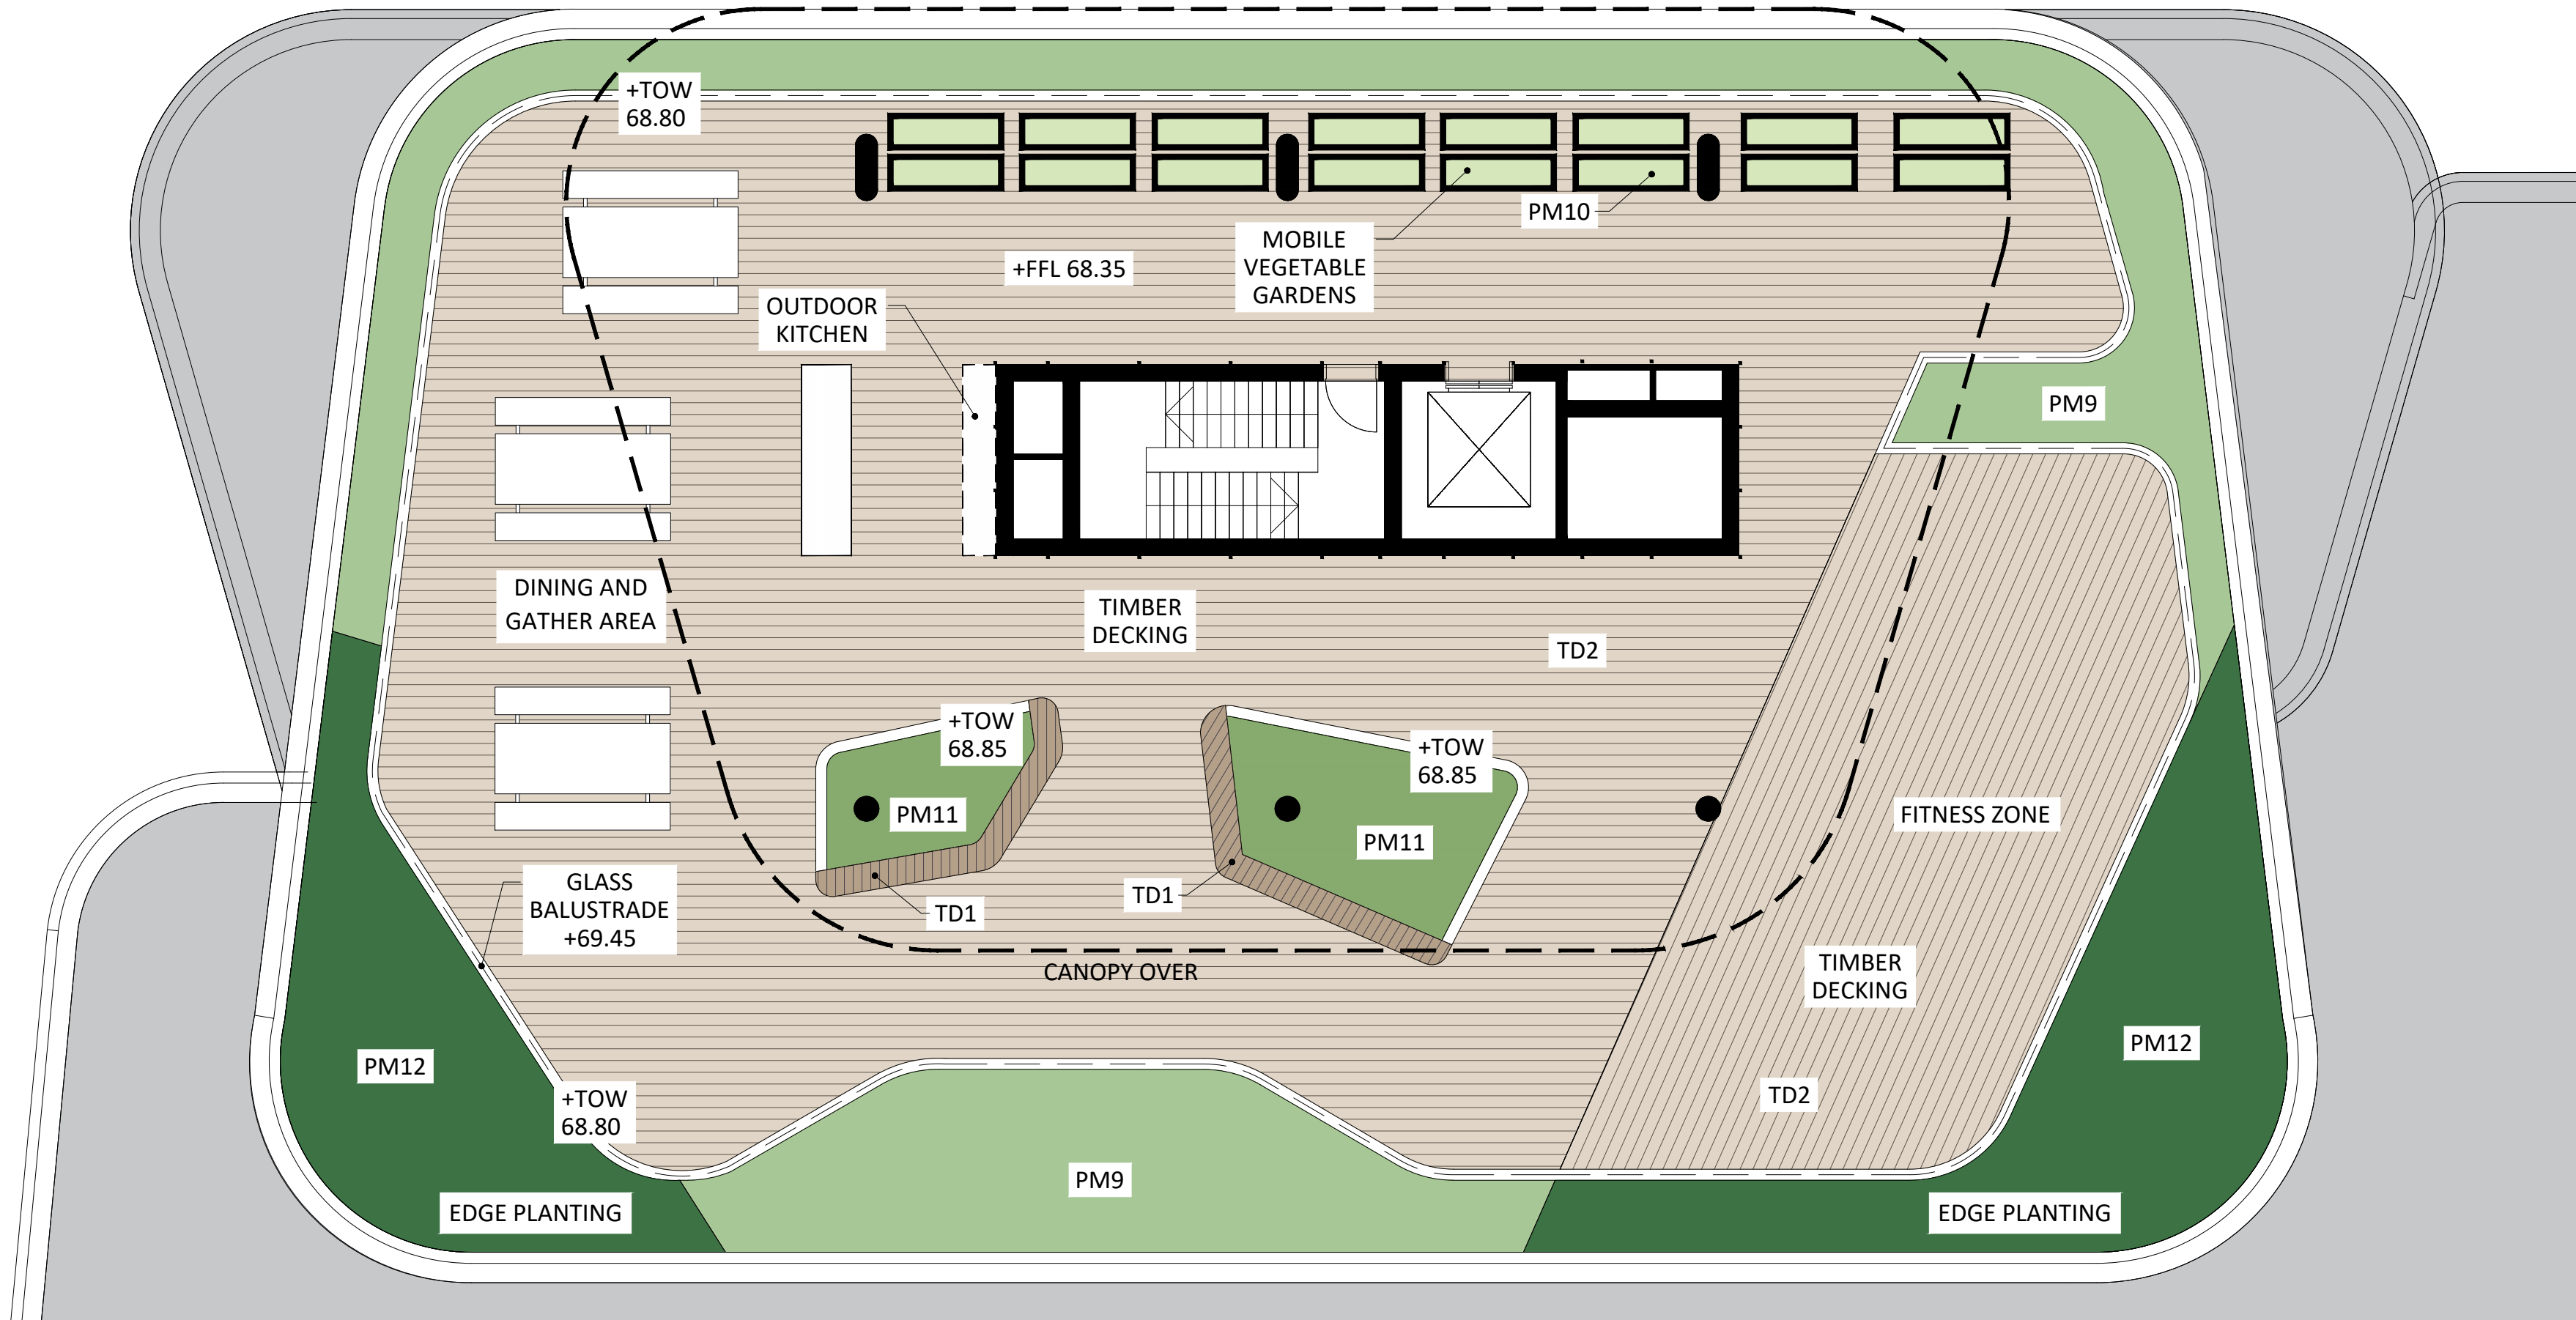

B
0103
BUILDING B ROOFTOP - PLAN
SCALE 1:100

NO.	DATE	DESCRIPTION	DRAWN BY	CHECKED BY

NORTH:



PROJECT:
TRINITI STAGE 2
North Ryde, Wallamutta, NSW

DESCRIPTION:
Landscape Sketch Plan
Rooftops

SCALE: As shown @ A1
DATE: 2023-08-17
DWG #: LSQ-DA-0103 Rev: 0

DRAWN BY: LM/VZ/LC
CHECKED BY: WV

DOCUMENT CONTROL STATUS:

SSDA



SQ1

SQUARE ONE Landscape Architects Pty Ltd
www.sq1.au
Level 2 / 3 Barrack Street, Sydney, NSW, 2000
+61 2 7251 6688 | info@sq1.au