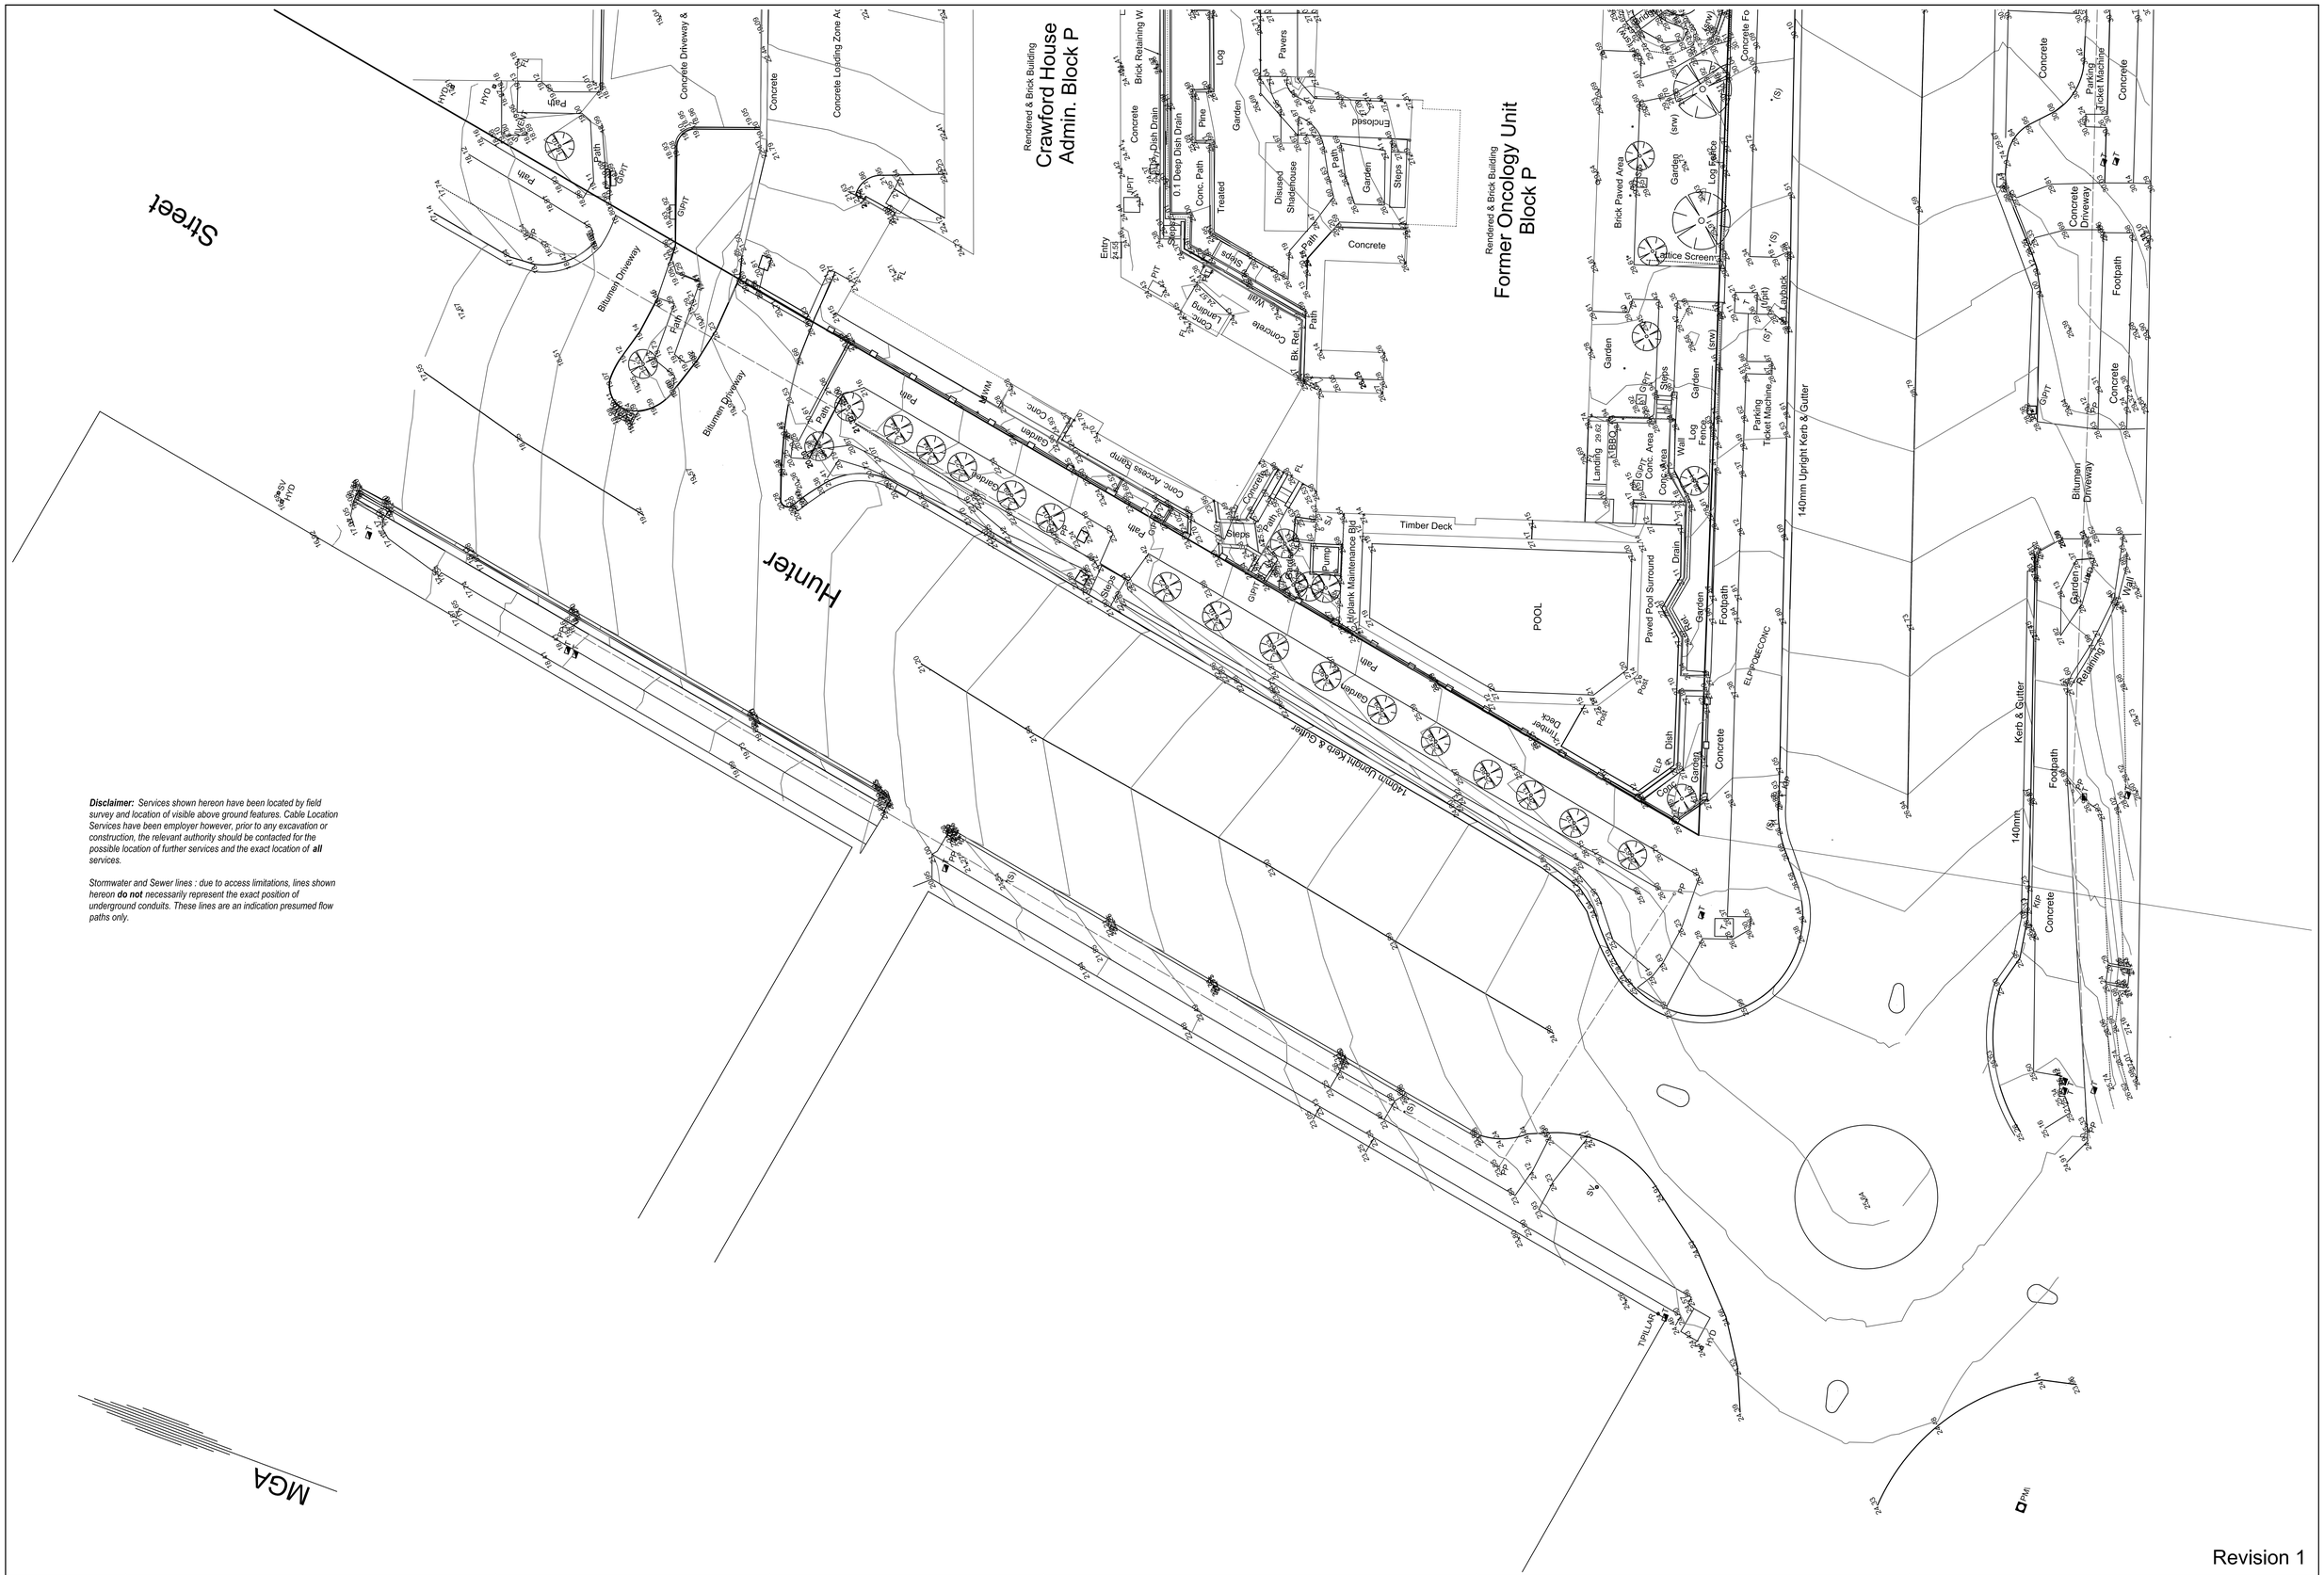

Disclaimer: *Services shown hereon have been located by field survey and location of visible above ground features. Cable Location Services have been employer however, prior to any excavation or construction, the relevant authority should be contacted for the possible location of further services and the exact location of* ***all*** *services.*

Stormwater and Sewer lines : due to access limitations, lines shown hereon ***do not*** *necessarily represent the exact position of underground conduits. These lines are an indication presumed flow paths only.*

Revision 1

Legend	Notes :	Design :	Amendments :	Newton Denny Chapelle Consulting Surveyors & Planners Email: office@newtondennychapelle.com.au	Lismore First Floor Molesworth House 186 Molesworth St. Lismore 2480 T: 66 221011 F: 66 224088 Casino 100 Barker St. Casino 2470 T & F : 66 625000	Client: Health Infrastructure	Project : Detail & Contour Survey of Part of The Lismore Base Hospital Precinct Uralba Street Lismore Topographic Survey Sheet 3	4th May 2012
		Survey : PS						
		Drawn : PS						
		Approved:						
		Datum : AHD (Origin PM 8029 RL 24.403 SCIMS)	Scale 1:200 @ A1			J:\12100 Site Detail.dwg	Ref No.12100	Sheet 4 of Sheets