


SERVICES LEGEND

- EXISTING POWER
- EXISTING UNDERGROUND POWER
- EXISTING COMMS
- EXISTING GAS
- EXISTING STORMWATER
- EXISTING SEWER
- EXISTING TELSTRA CABLE AND TOP OF CABLE LEVEL
- EXISTING WATER AND TOP OF PIPE LEVEL
- UNKNOWN SERVICE AND TOP OF PIPE LEVEL

LEGEND

- EXISTING STORMWATER TO BE REMOVED
- STORMWATER INSTALLED IN EARLY WORKS TO BE REMOVED
- EXISTING STORMWATER TO REMAIN

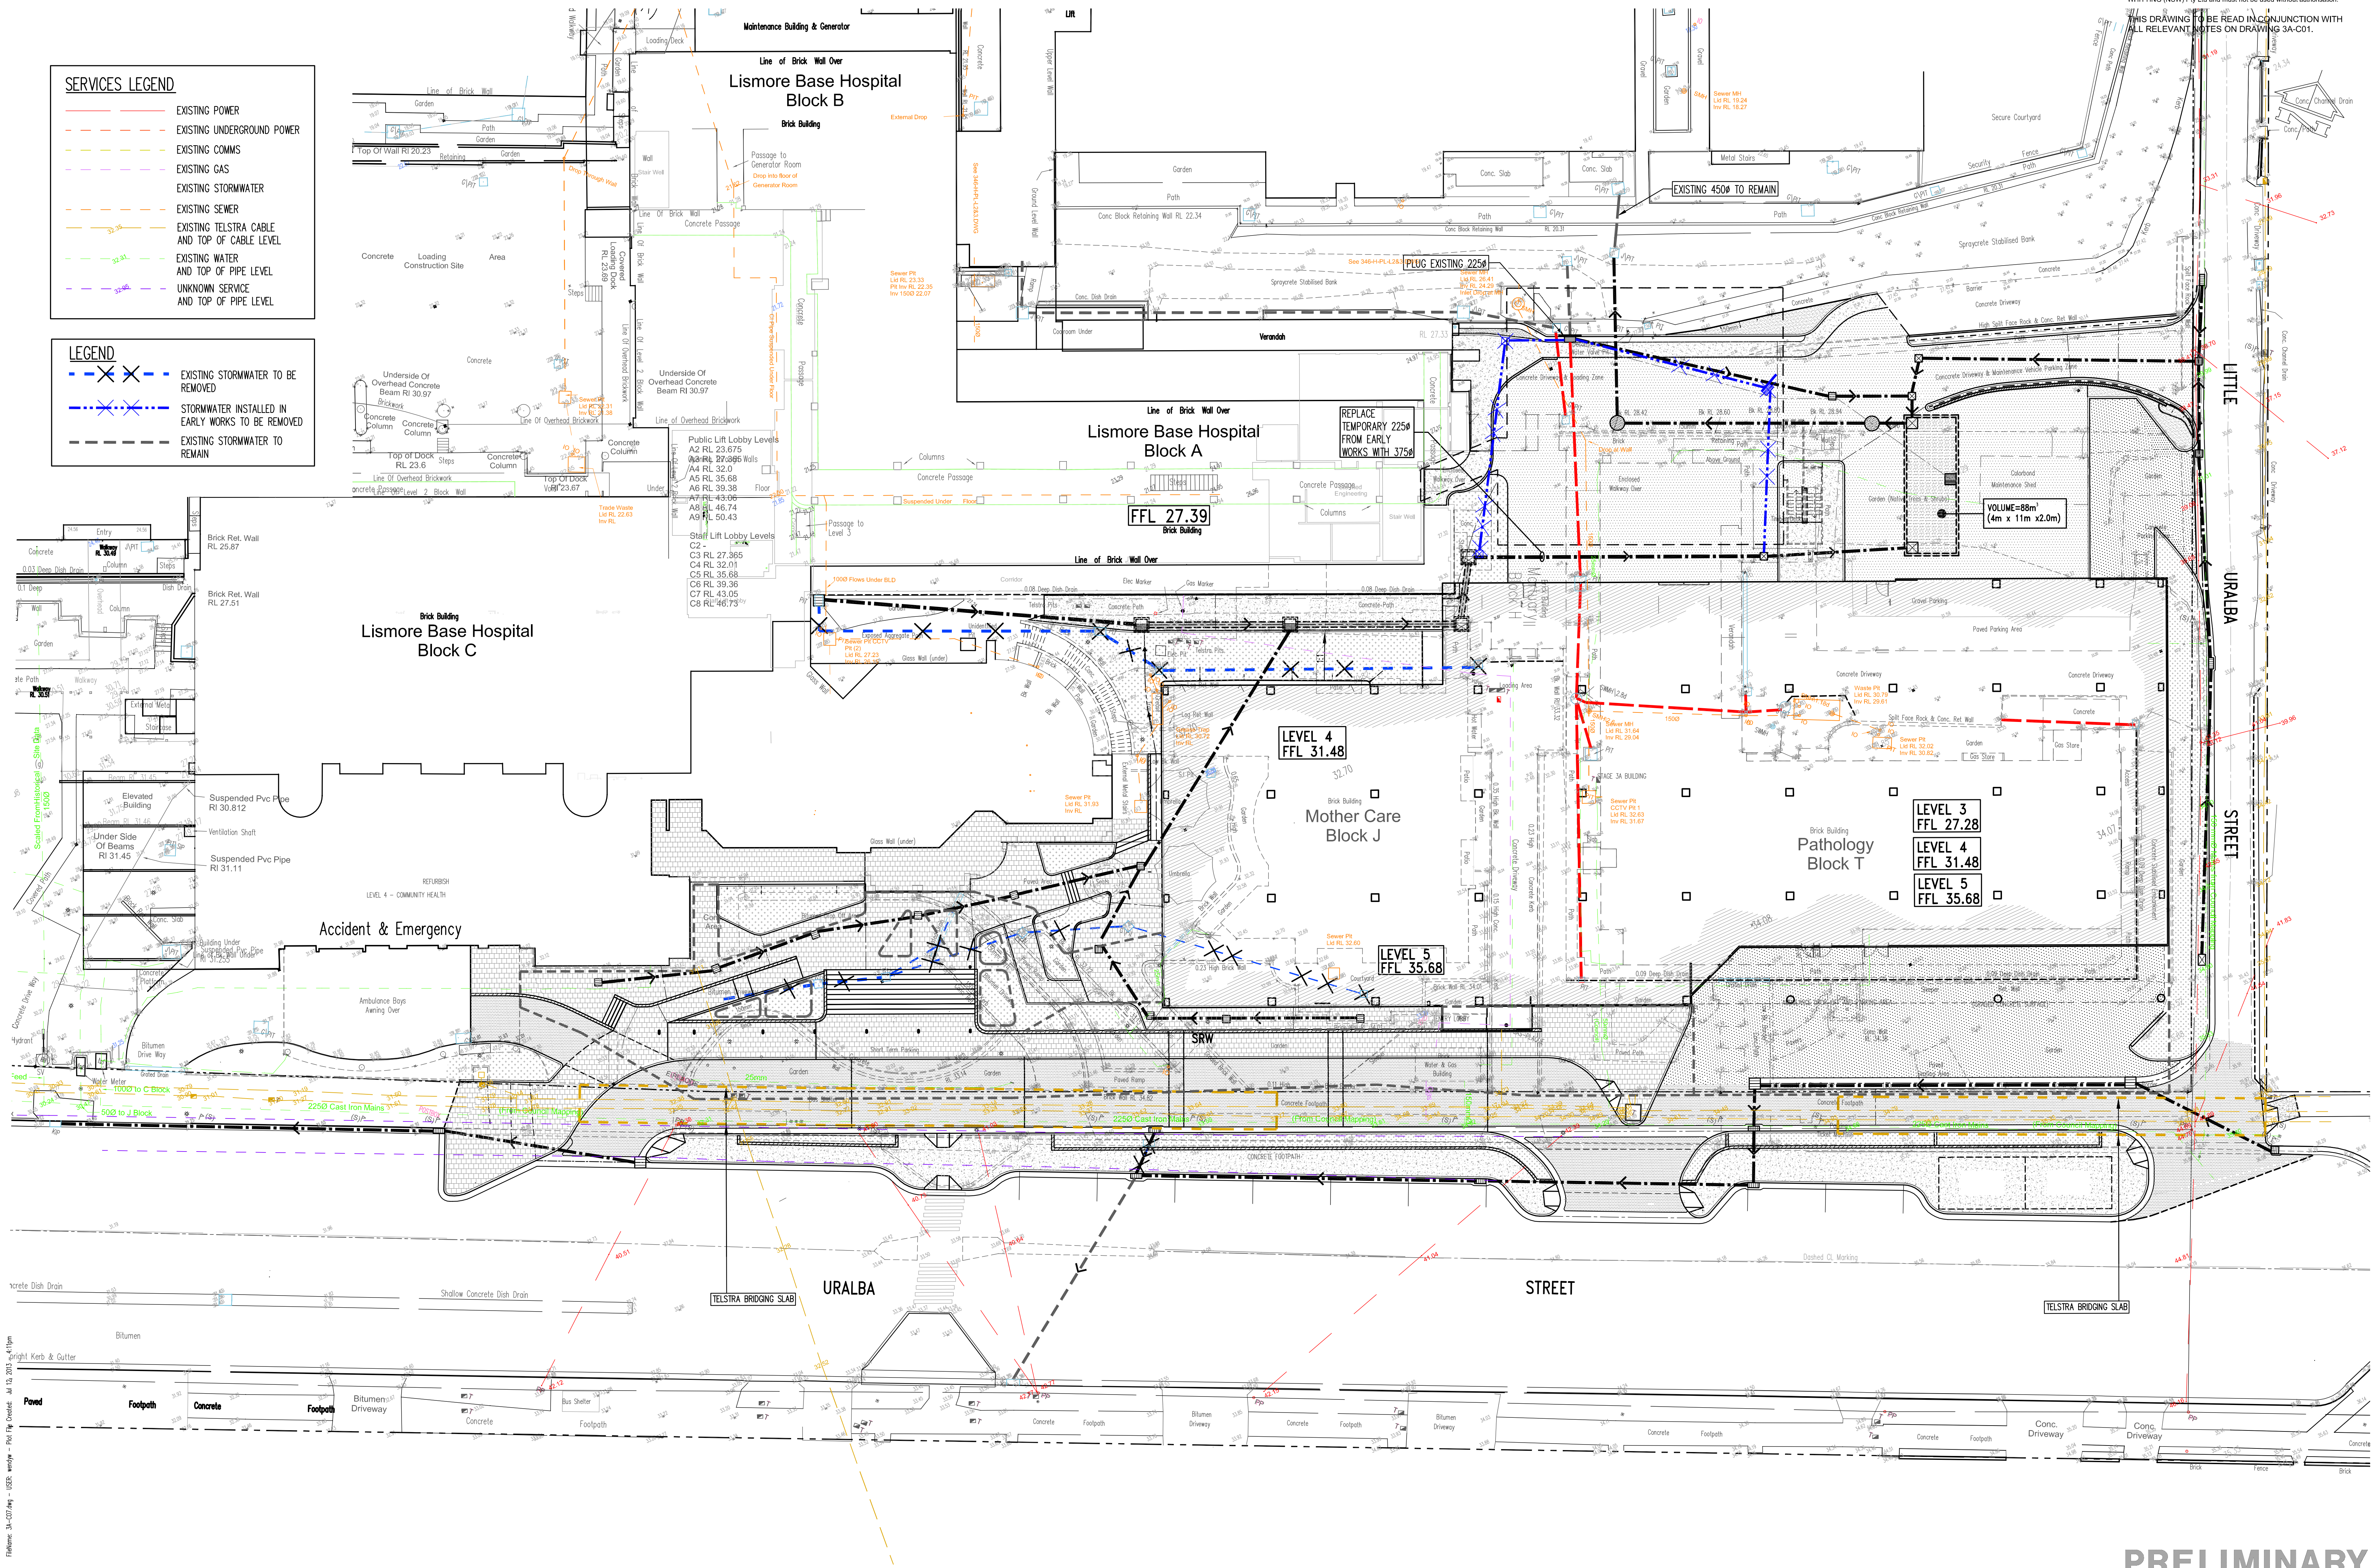

PRELIMINARY

B1 0 1 2 3 4 5 6 7 8 9 10									