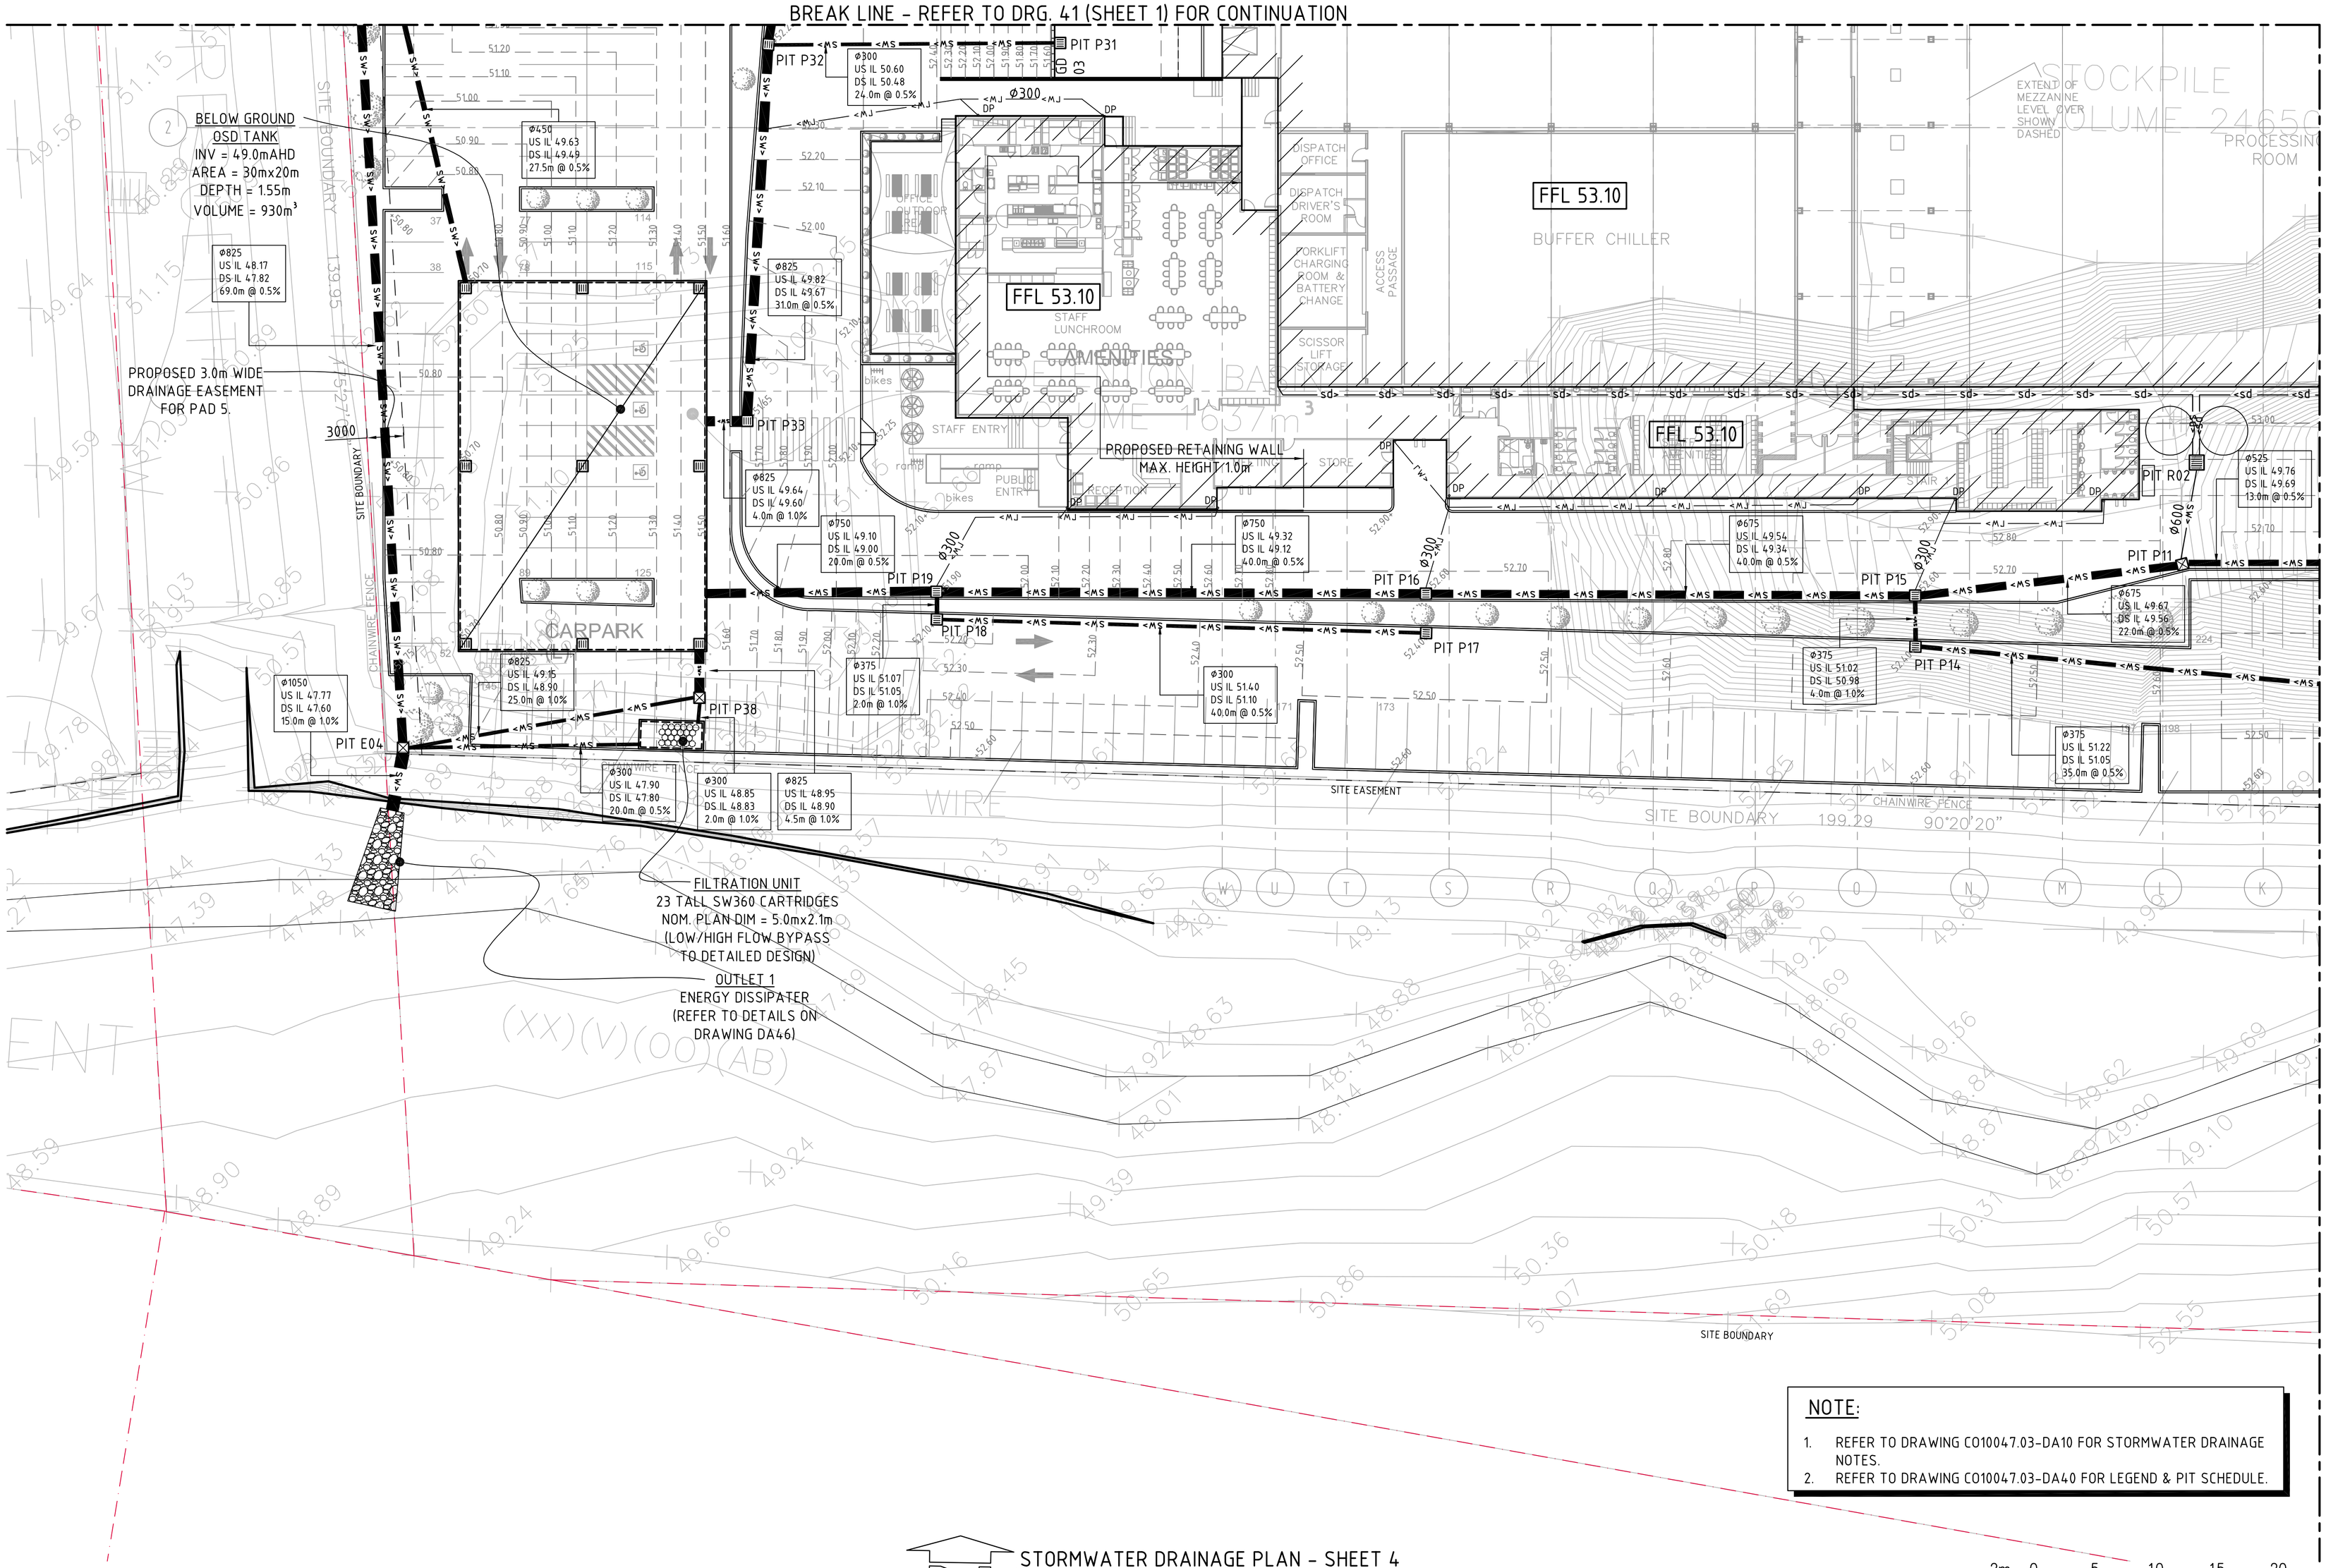

STORMWATER DRAINAGE PLAN - SHEET 4

SCALE 1:250

NOTE:

1. REFER TO DRAWING C010047.03-DA10 FOR STORMWATER DRAINAGE NOTES.
2. REFER TO DRAWING C010047.03-DA40 FOR LEGEND & PIT SCHEDULE.

FOR DEVELOPMENT APPLICATION

AMENDMENTS	DATE	ISSUE
ISSUED FOR DEVELOPMENT APPLICATION	30.07.13	C
ISSUED FOR CLIENT REVIEW	22.07.13	B
ISSUED FOR CLIENT REVIEW	17.07.13	A

AMENDMENTS	DATE	ISSUE

CLIENT

CIP
Developing Relationships | Building Success
Sydney | Melbourne | Brisbane | Adelaide | Perth
www.cipproperty.com.au | National Enquiries: 1800 829 877

PROJECT
FOOD PROCESSING & PACKAGING FACILTY
PART LOT 2304 TEMPLAR ROAD
ERSKING PARK, NSW

CONSULT AUSTRALIA

DESIGNED	DRAWN	DATE	CHECKED	SIZE	SCALE	CAD REF:
MW	XC	06/2013		A1	AS SHOWN	C010047.03-DA44

Costin Roe Consulting Pty Ltd.
Consulting Engineers ACN 003 696 448
Level 1, 8 Windmill Street
Walsh Bay, Sydney NSW 2000
Tel: (02) 9251-7699 Fax: (02) 9241-3731
email: mail@costinroe.com.au ©

CostinRoe Consulting
Value in Engineering and Management

DRAWING TITLE
STORMWATER DRAINAGE PLAN
SHEET 4

DRAWING No C010047.03-DA44

ISSUE C