Issue	Revision Description	Drawn	Check	Date
A	Development Application	MS	AL	30.07.2013
-	-	-	-	-.-.-.----
-	-	-	-	-.-.-.----
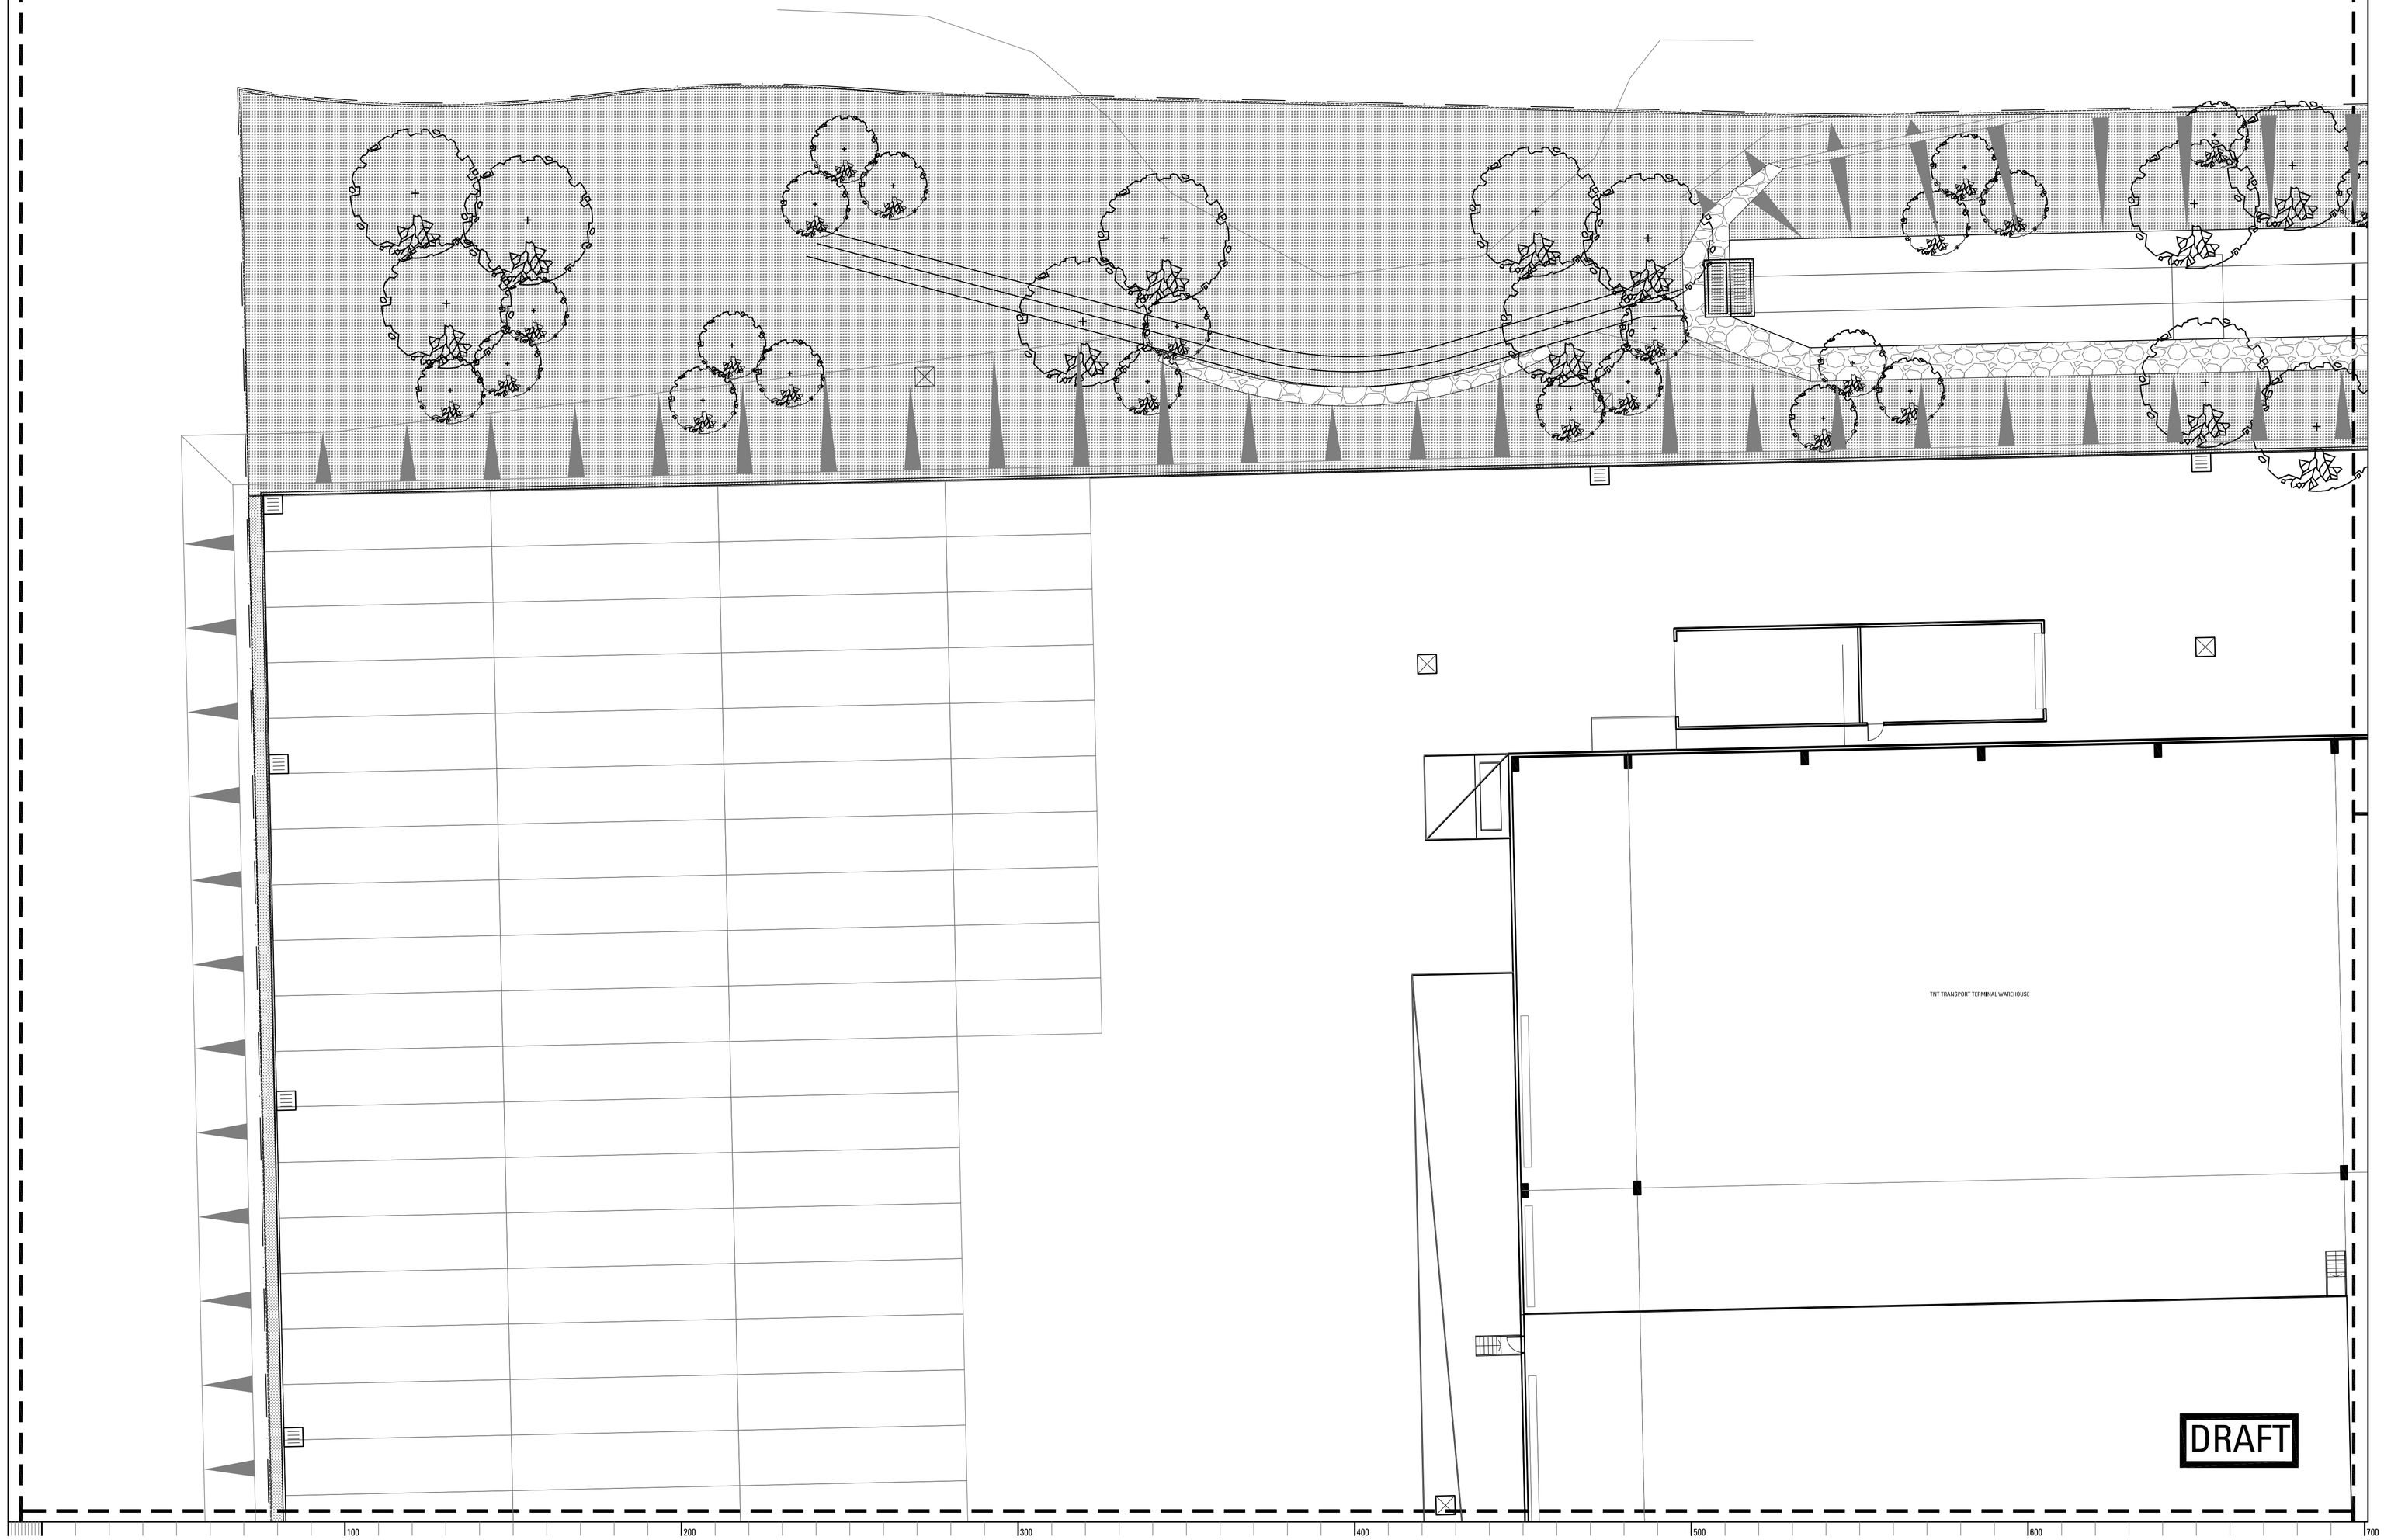

LEGEND

- EXISTING TREES TO BE RETAINED
- PROPOSED PLANTING
- PROPOSED SHRUB AND ACCENT PLANTING
- PROPOSED GROUNDCOVER PLANTING
- PROPOSED MATRIX PLANTING
- PROPOSED CONCRETE PAVING
- PROPOSED DRIVEWAY

Notes:

Copyright remains the property of Arcadia Landscape Architecture Pty Ltd.

Use only figured dimensions. Any other required dimensions are to be referred to and supplied by the landscape architect.

All discrepancies to be referred to the project manager and Arcadia Landscape Architecture Pty Ltd prior to construction.

Ensure compliance with the Building Code of Australia and all relevant Australian Standards and Authority Requirements.

Key Plan:

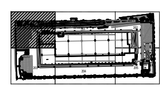

Client:

CIP

Landscape Architect:

Arcadia
LANDSCAPE ARCHITECTURE
lower deck jones bay wharf suite 68 / 26-32 pirrama rd
pyrmont 2009 nsw p 61 2 9571 6259 f 61 2 9571 7930

Project:

TNT TRANSPORT TERMINAL
LOT 201, DP 1133028 LOCKWOOD RD

Stage of works:

DEVELOPMENT APPLICATION

Drawing Name:

LANDSCAPE- DETAIL PLAN

Scale: 1:100 @ A1

0 1 2 3 4 5m

Job Number:	Drawing Number:	Issue:
13-136	200	A