

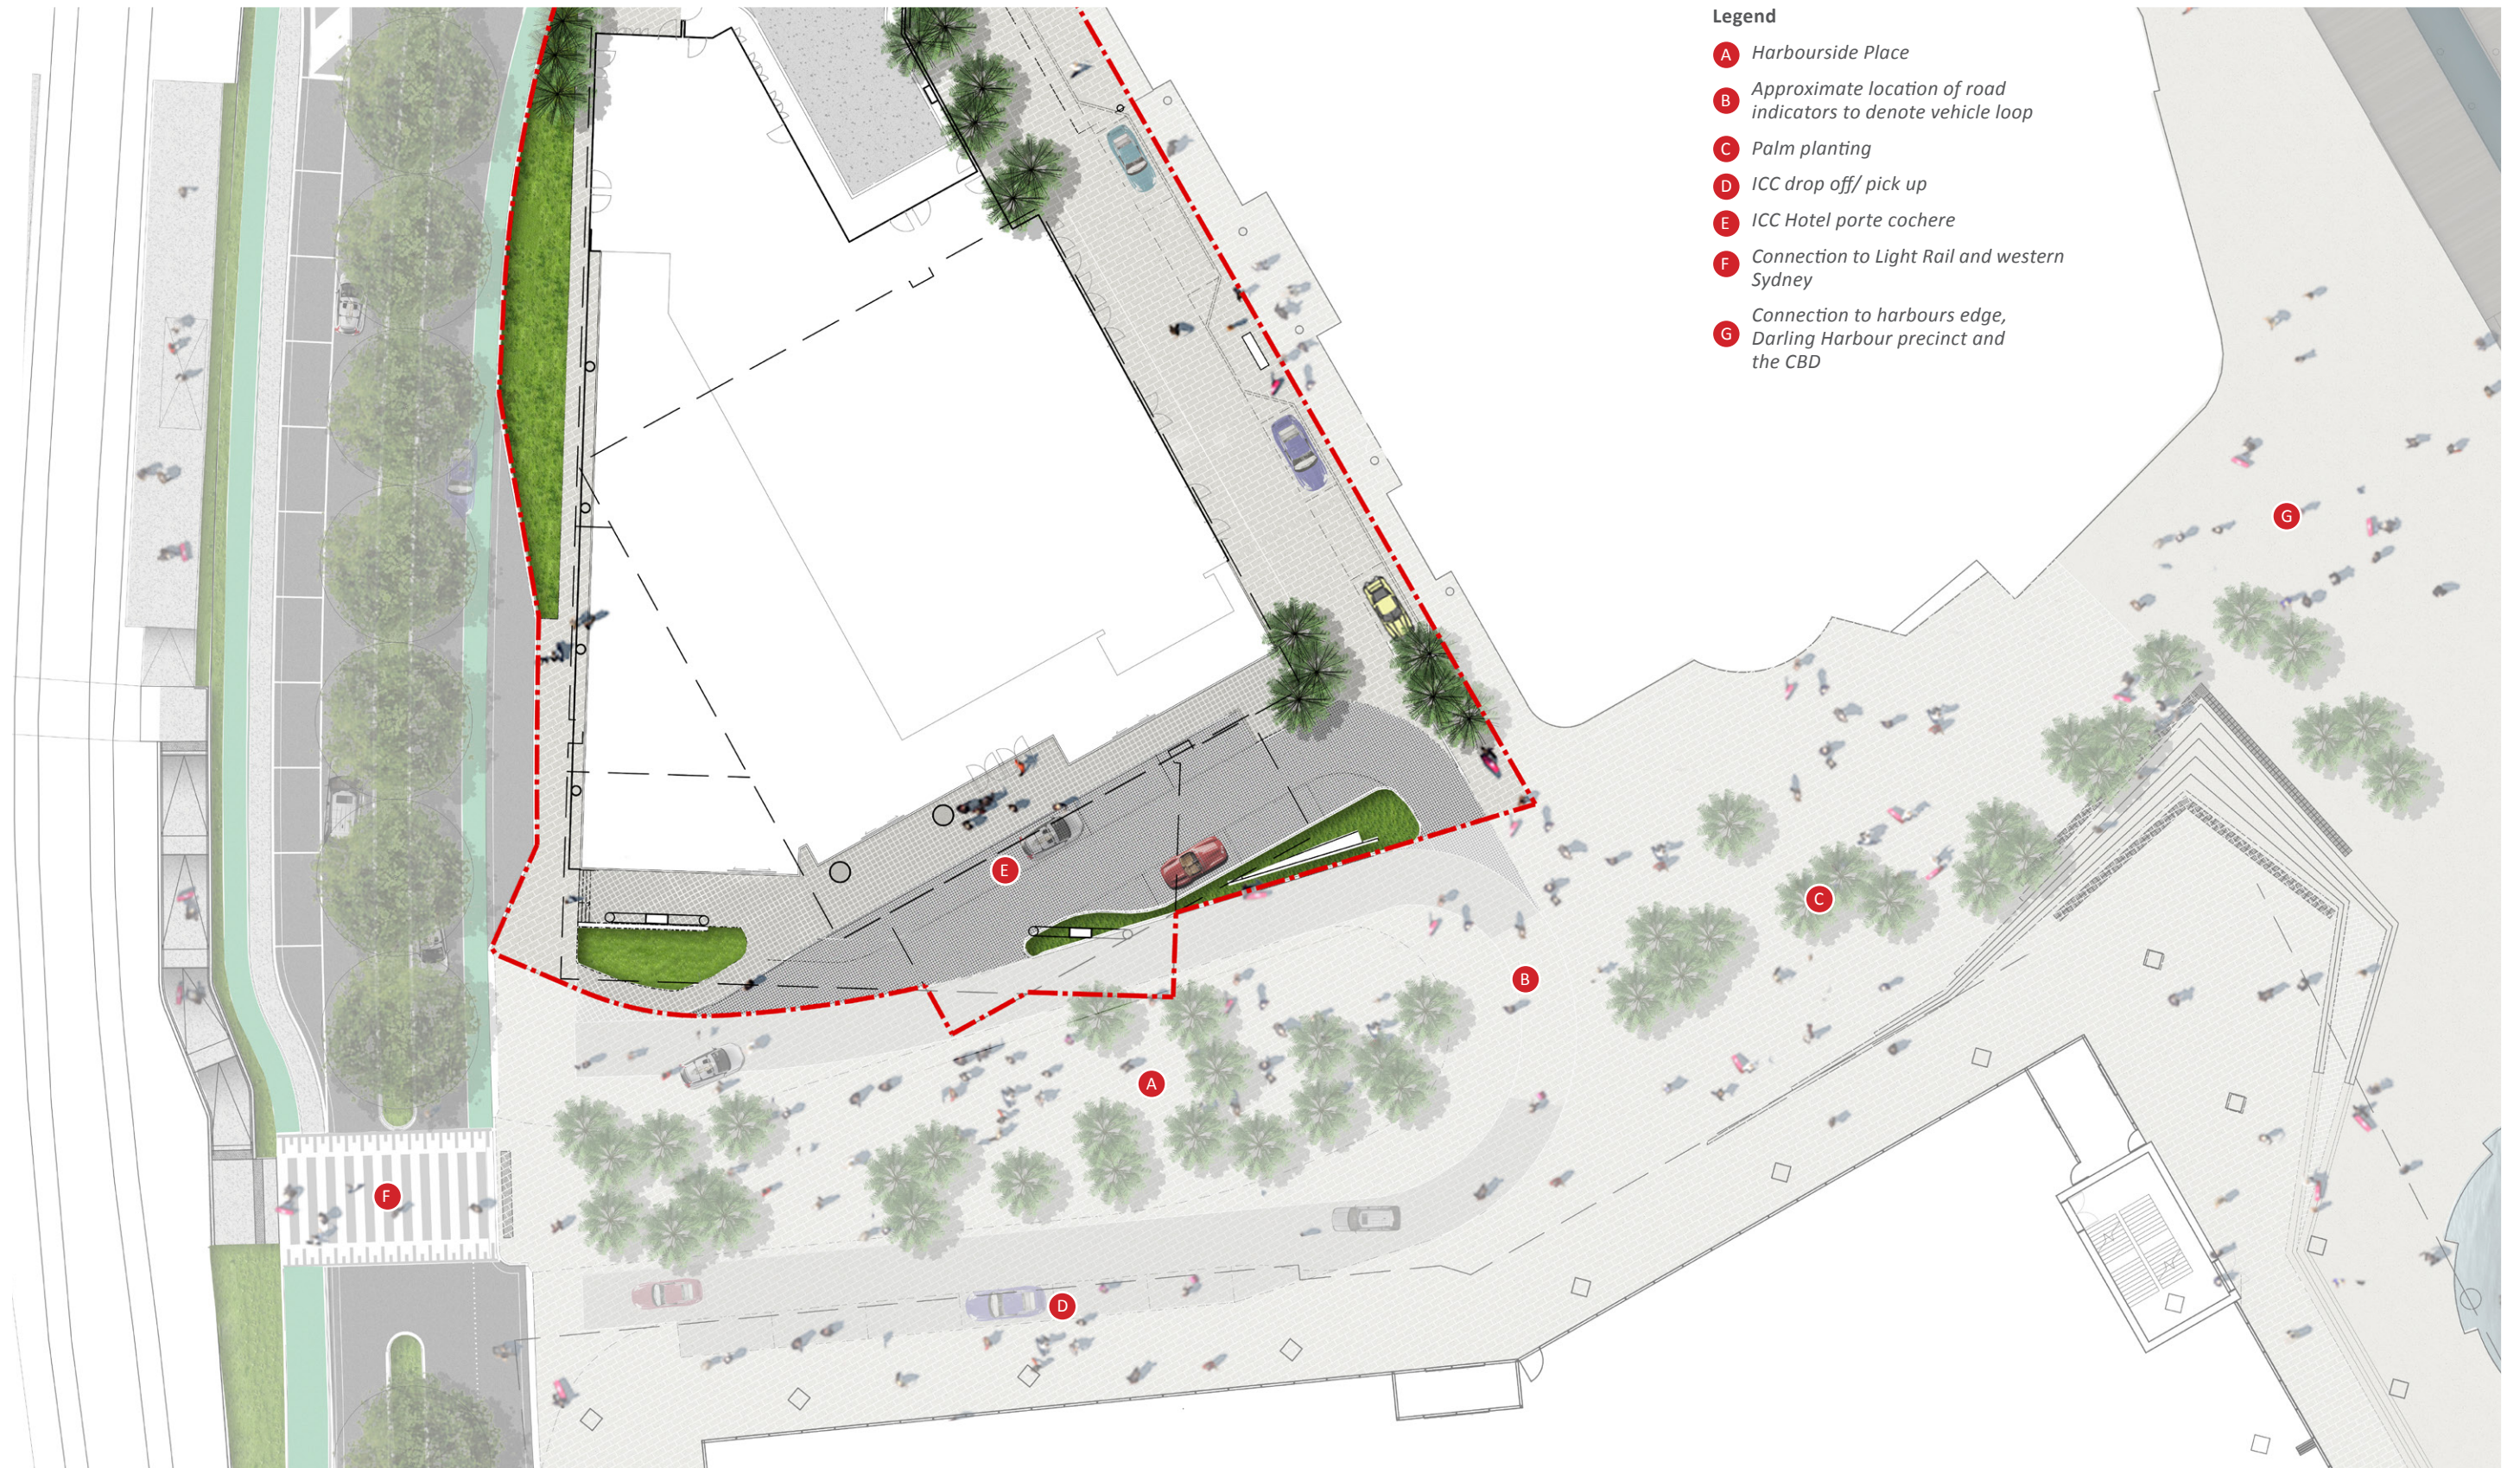


Figure 6.3.2 Harbourside Place

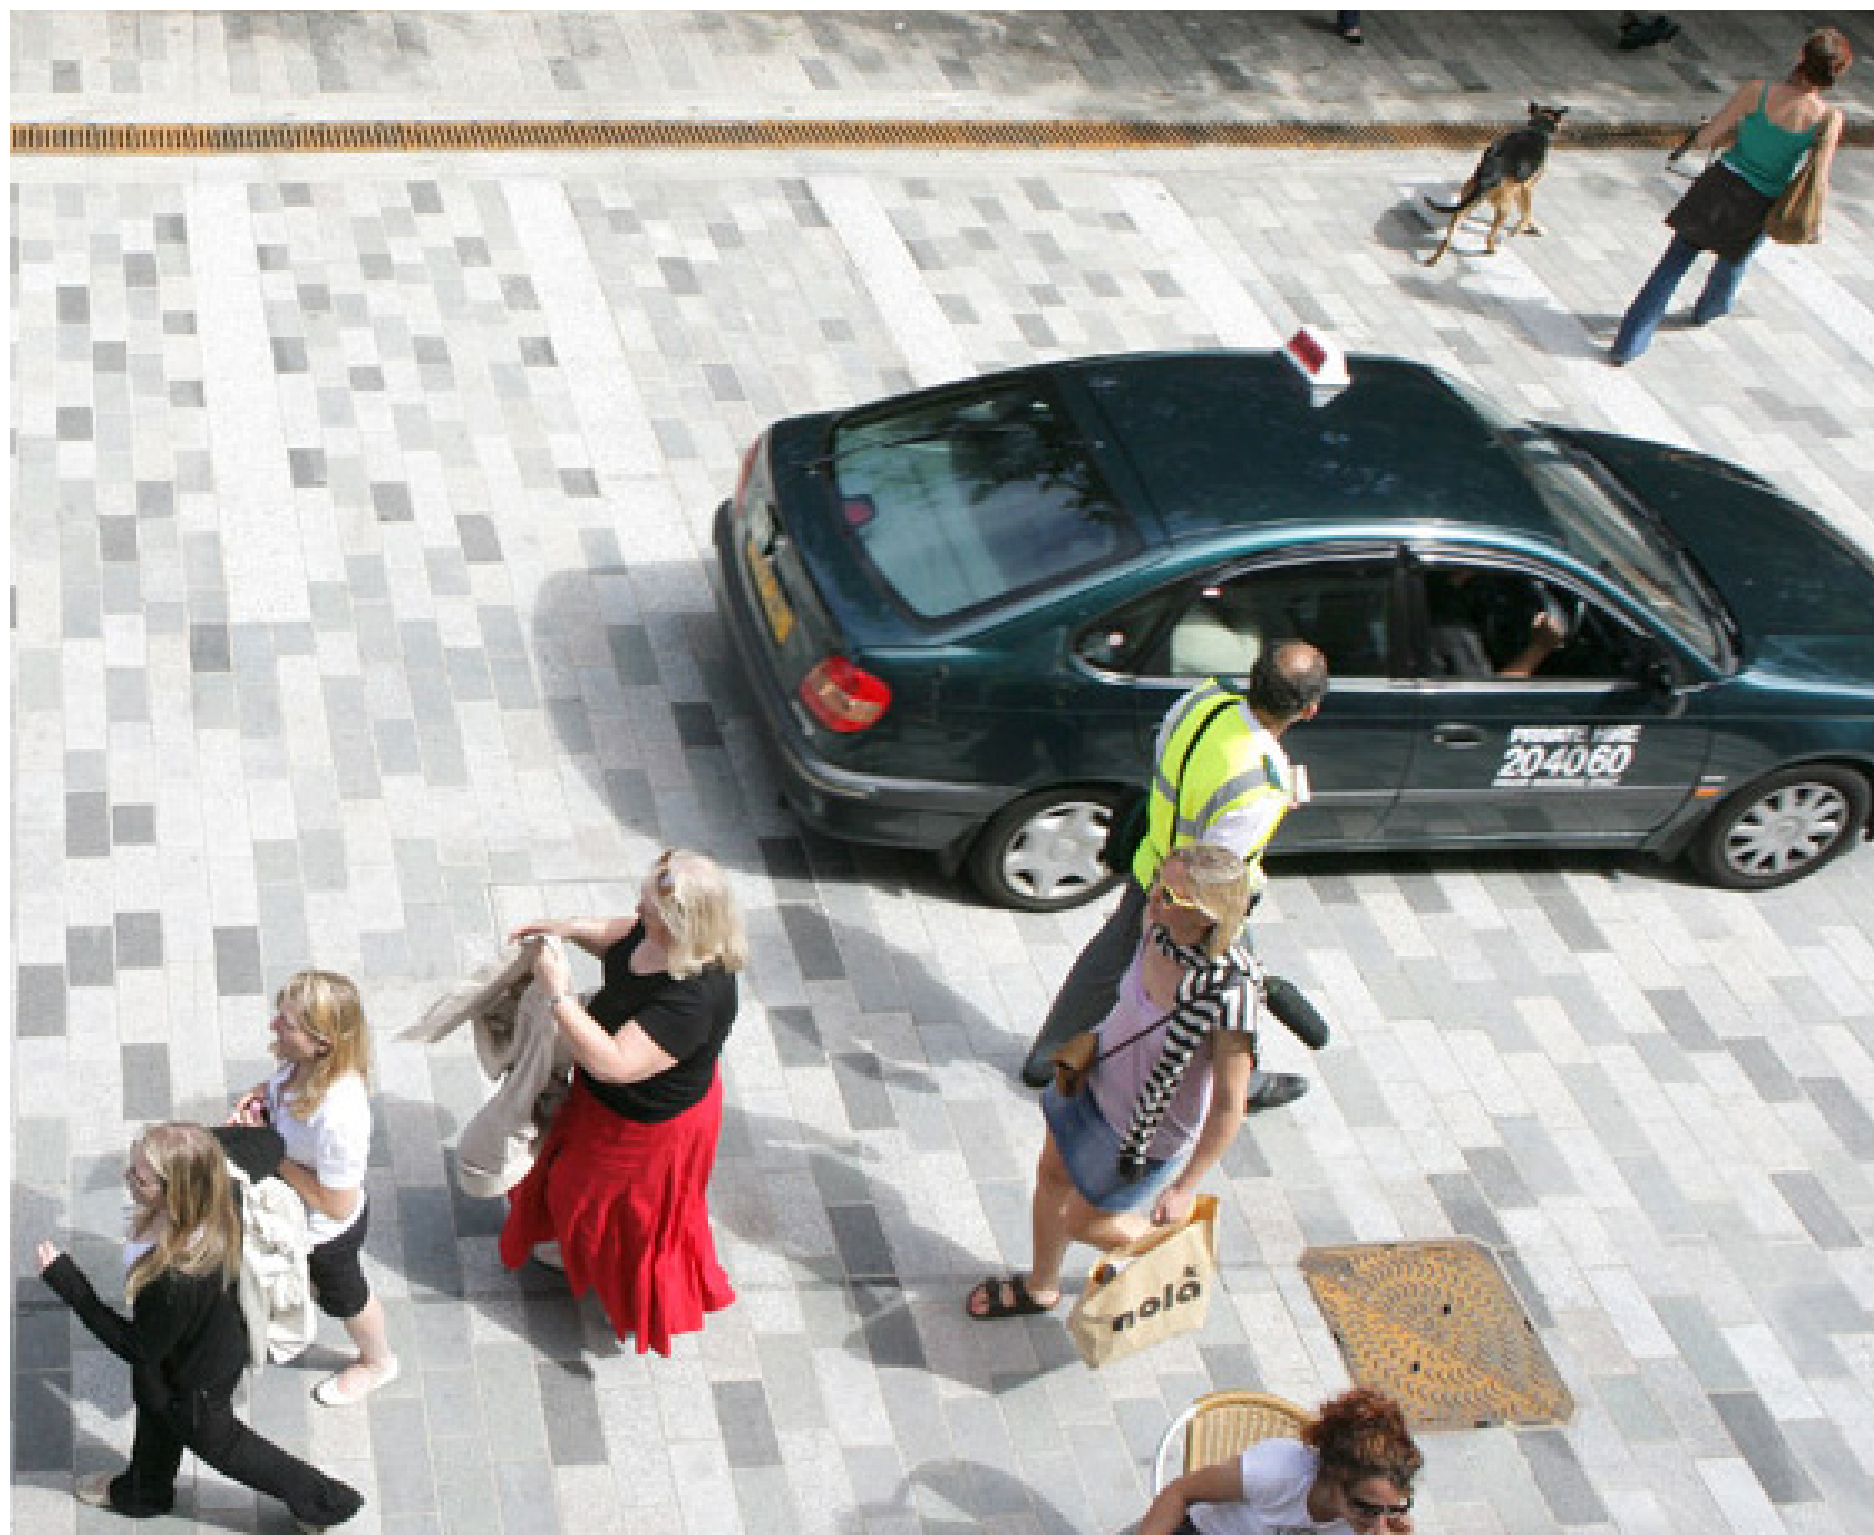


Figure 6.3.3 Shared zone - pedestrian priority with vehicle drop off



Figure 6.3.4 Pedestrian priority area - paving character

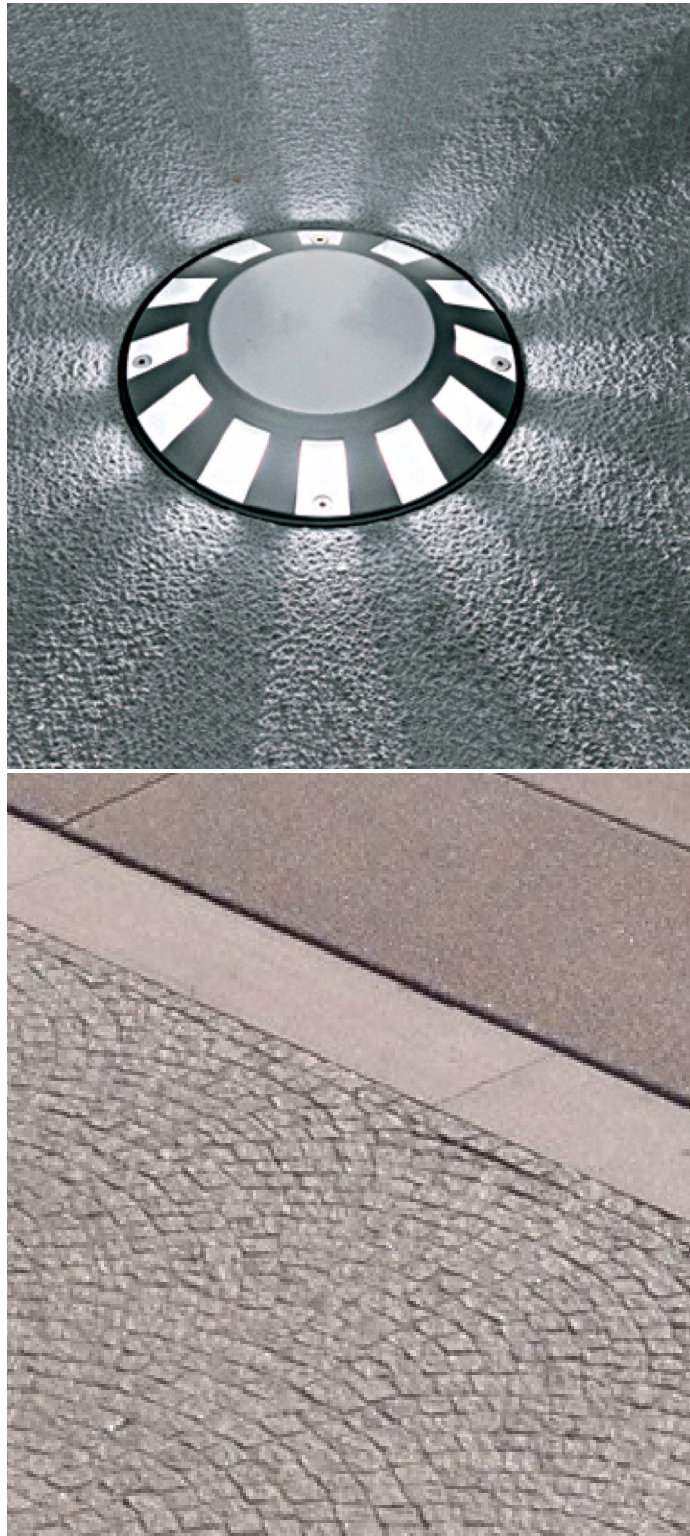


Figure 6.3.5 Changes in surface treatments and vehicle movement indicators delineate the vehicle and pedestrian movement



Figure 6.3.6 Connective space

6.4 THE ICC HOTEL PORTE COCHERE

While the ICC Hotel porte cochere area is an extension of the civic plaza of Harbourside Place, subtle changes in paving materials and levels differentiate the hotel entry from the main pedestrian and vehicle thoroughfare and create its own identity.

The porte cochere area is perched slightly above the general level Harbourside Place.

A garden bed with low planting (below 1 metre) provides a level of enclosure to the porte cochere. This combined with the roof above create a more intimate and human scaled experience around the hotel entry.

Signage at the ground level will be provided on either side of the hotel drop off loop.

The paving material changes from a large to smaller granite paver to signify the change from Harbourside Place to hotel drop off loop. Small markers in the pavement are used to indicate drop off bays for the hotel.

The interior floor finishes flow out from the hotel lobby creating a seamless transition across the building threshold and defining an entry area immediately outside the hotel entry. Whilst this consistency of materiality ensures a unifying character, the external areas will be surface treated to meet Australian slip resistance standards.

Lighting off the porte cochere soffit, landscape feature uplighting and feature columns announce arrival to the hotel visitor and provide a beacon in the more subdued and ambient lighting of Harbourside Place.



Figure 6.4.1 Vehicle bay markers



Figure 6.4.2 Small scale granite 'cobbles' delineate the hotel drop off area

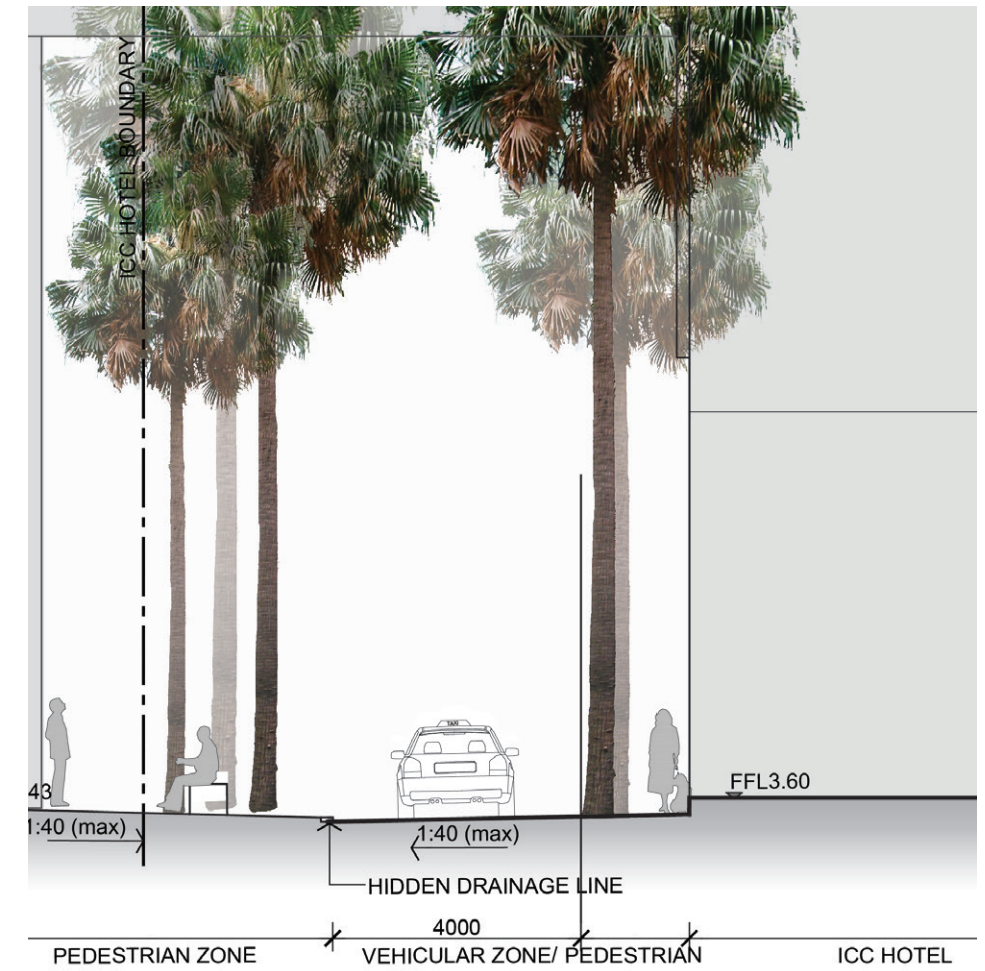


Figure 6.4.3 Section through drop off area with Harbourside Place to the right (refer section 01/L602)



Figure 6.4.4 Lush entry planting reminiscent of the historic 'gully landscape'

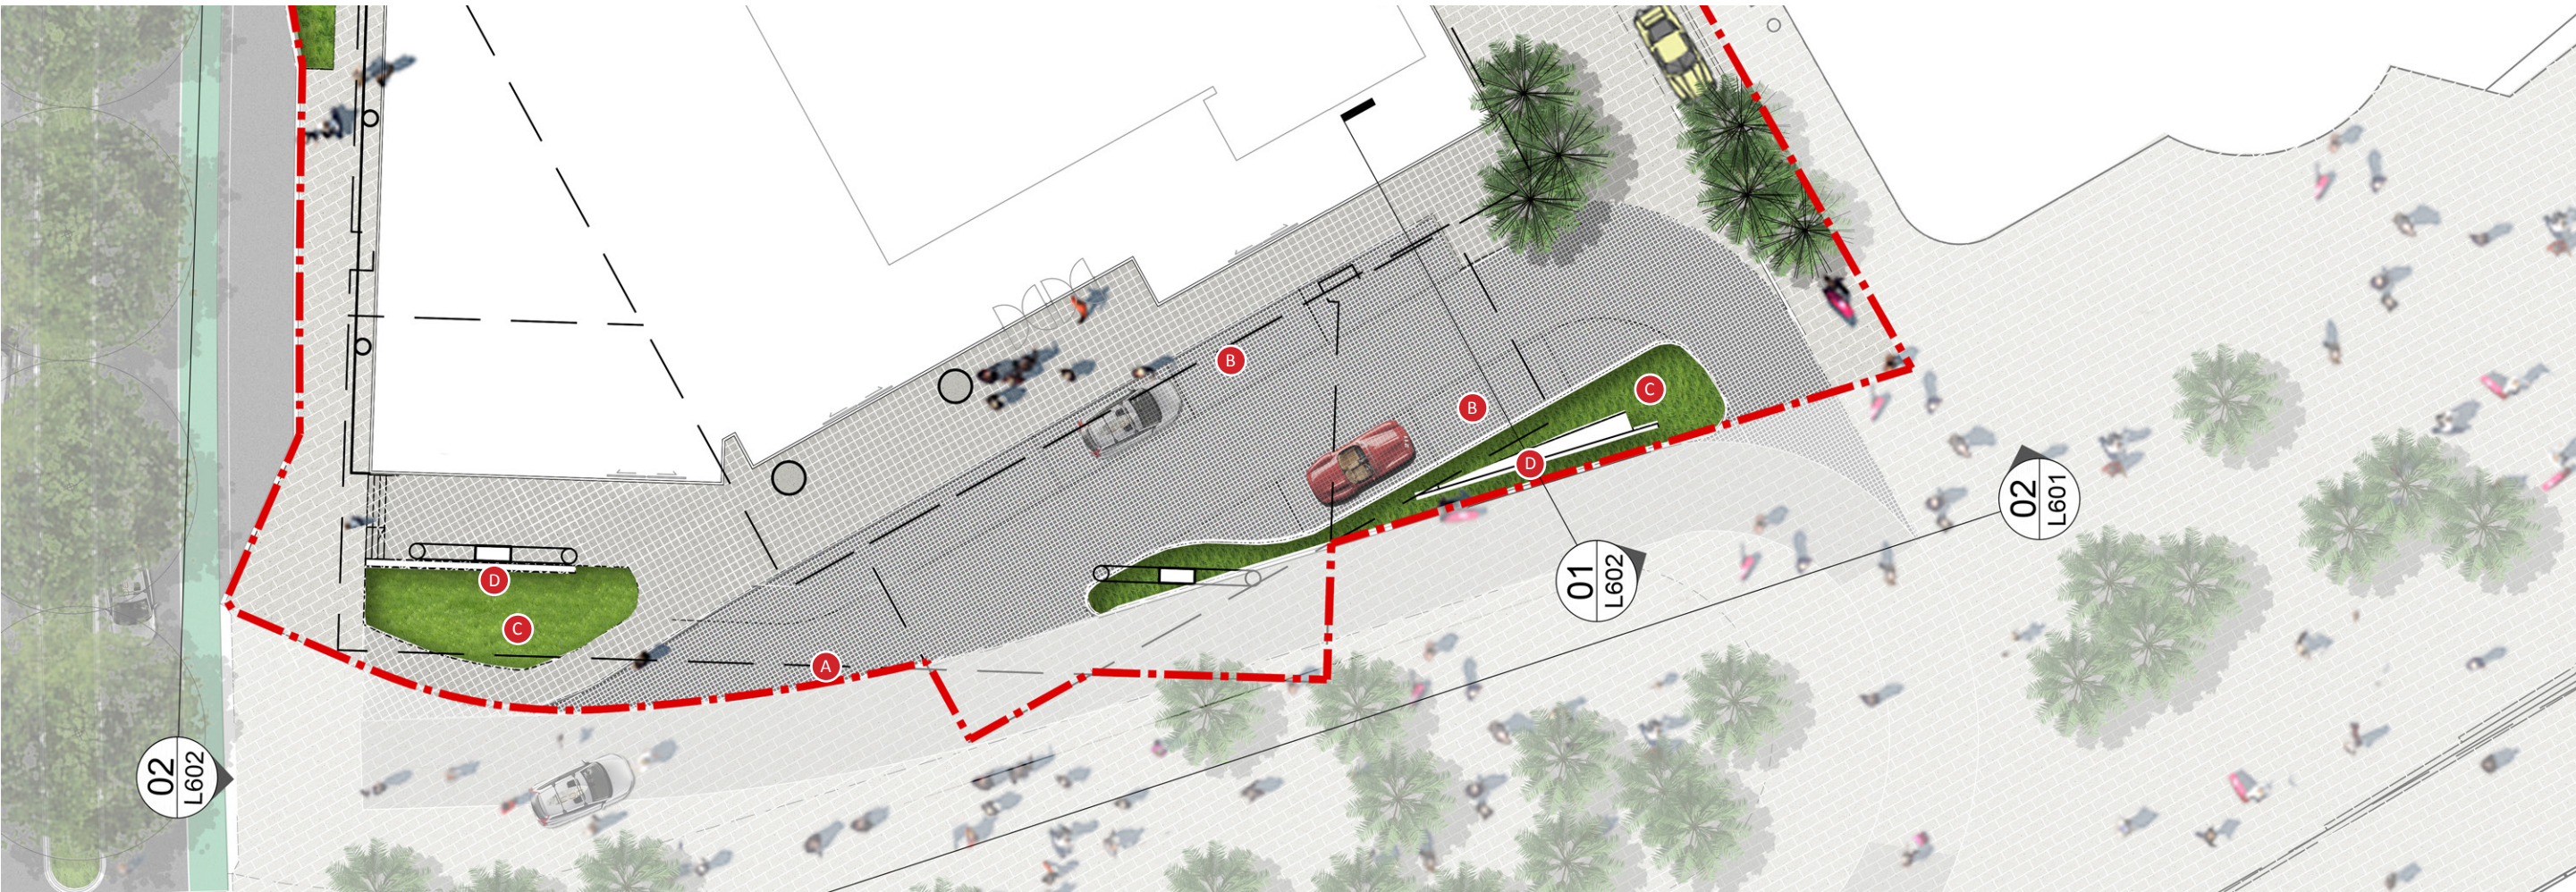


Figure 6.4.5 Porte Cochere arrival



Figure 6.4.6 South - Elevation ICC Hotel (refer section 02/L601)

- Legend**
- A Primary entry
 - B Drop off/ pick up area
 - C Feature planting with feature uplighting
 - D Signage zone/ wall



Figure 6.4.7 View towards The Porte Cochere and Harbourside Place