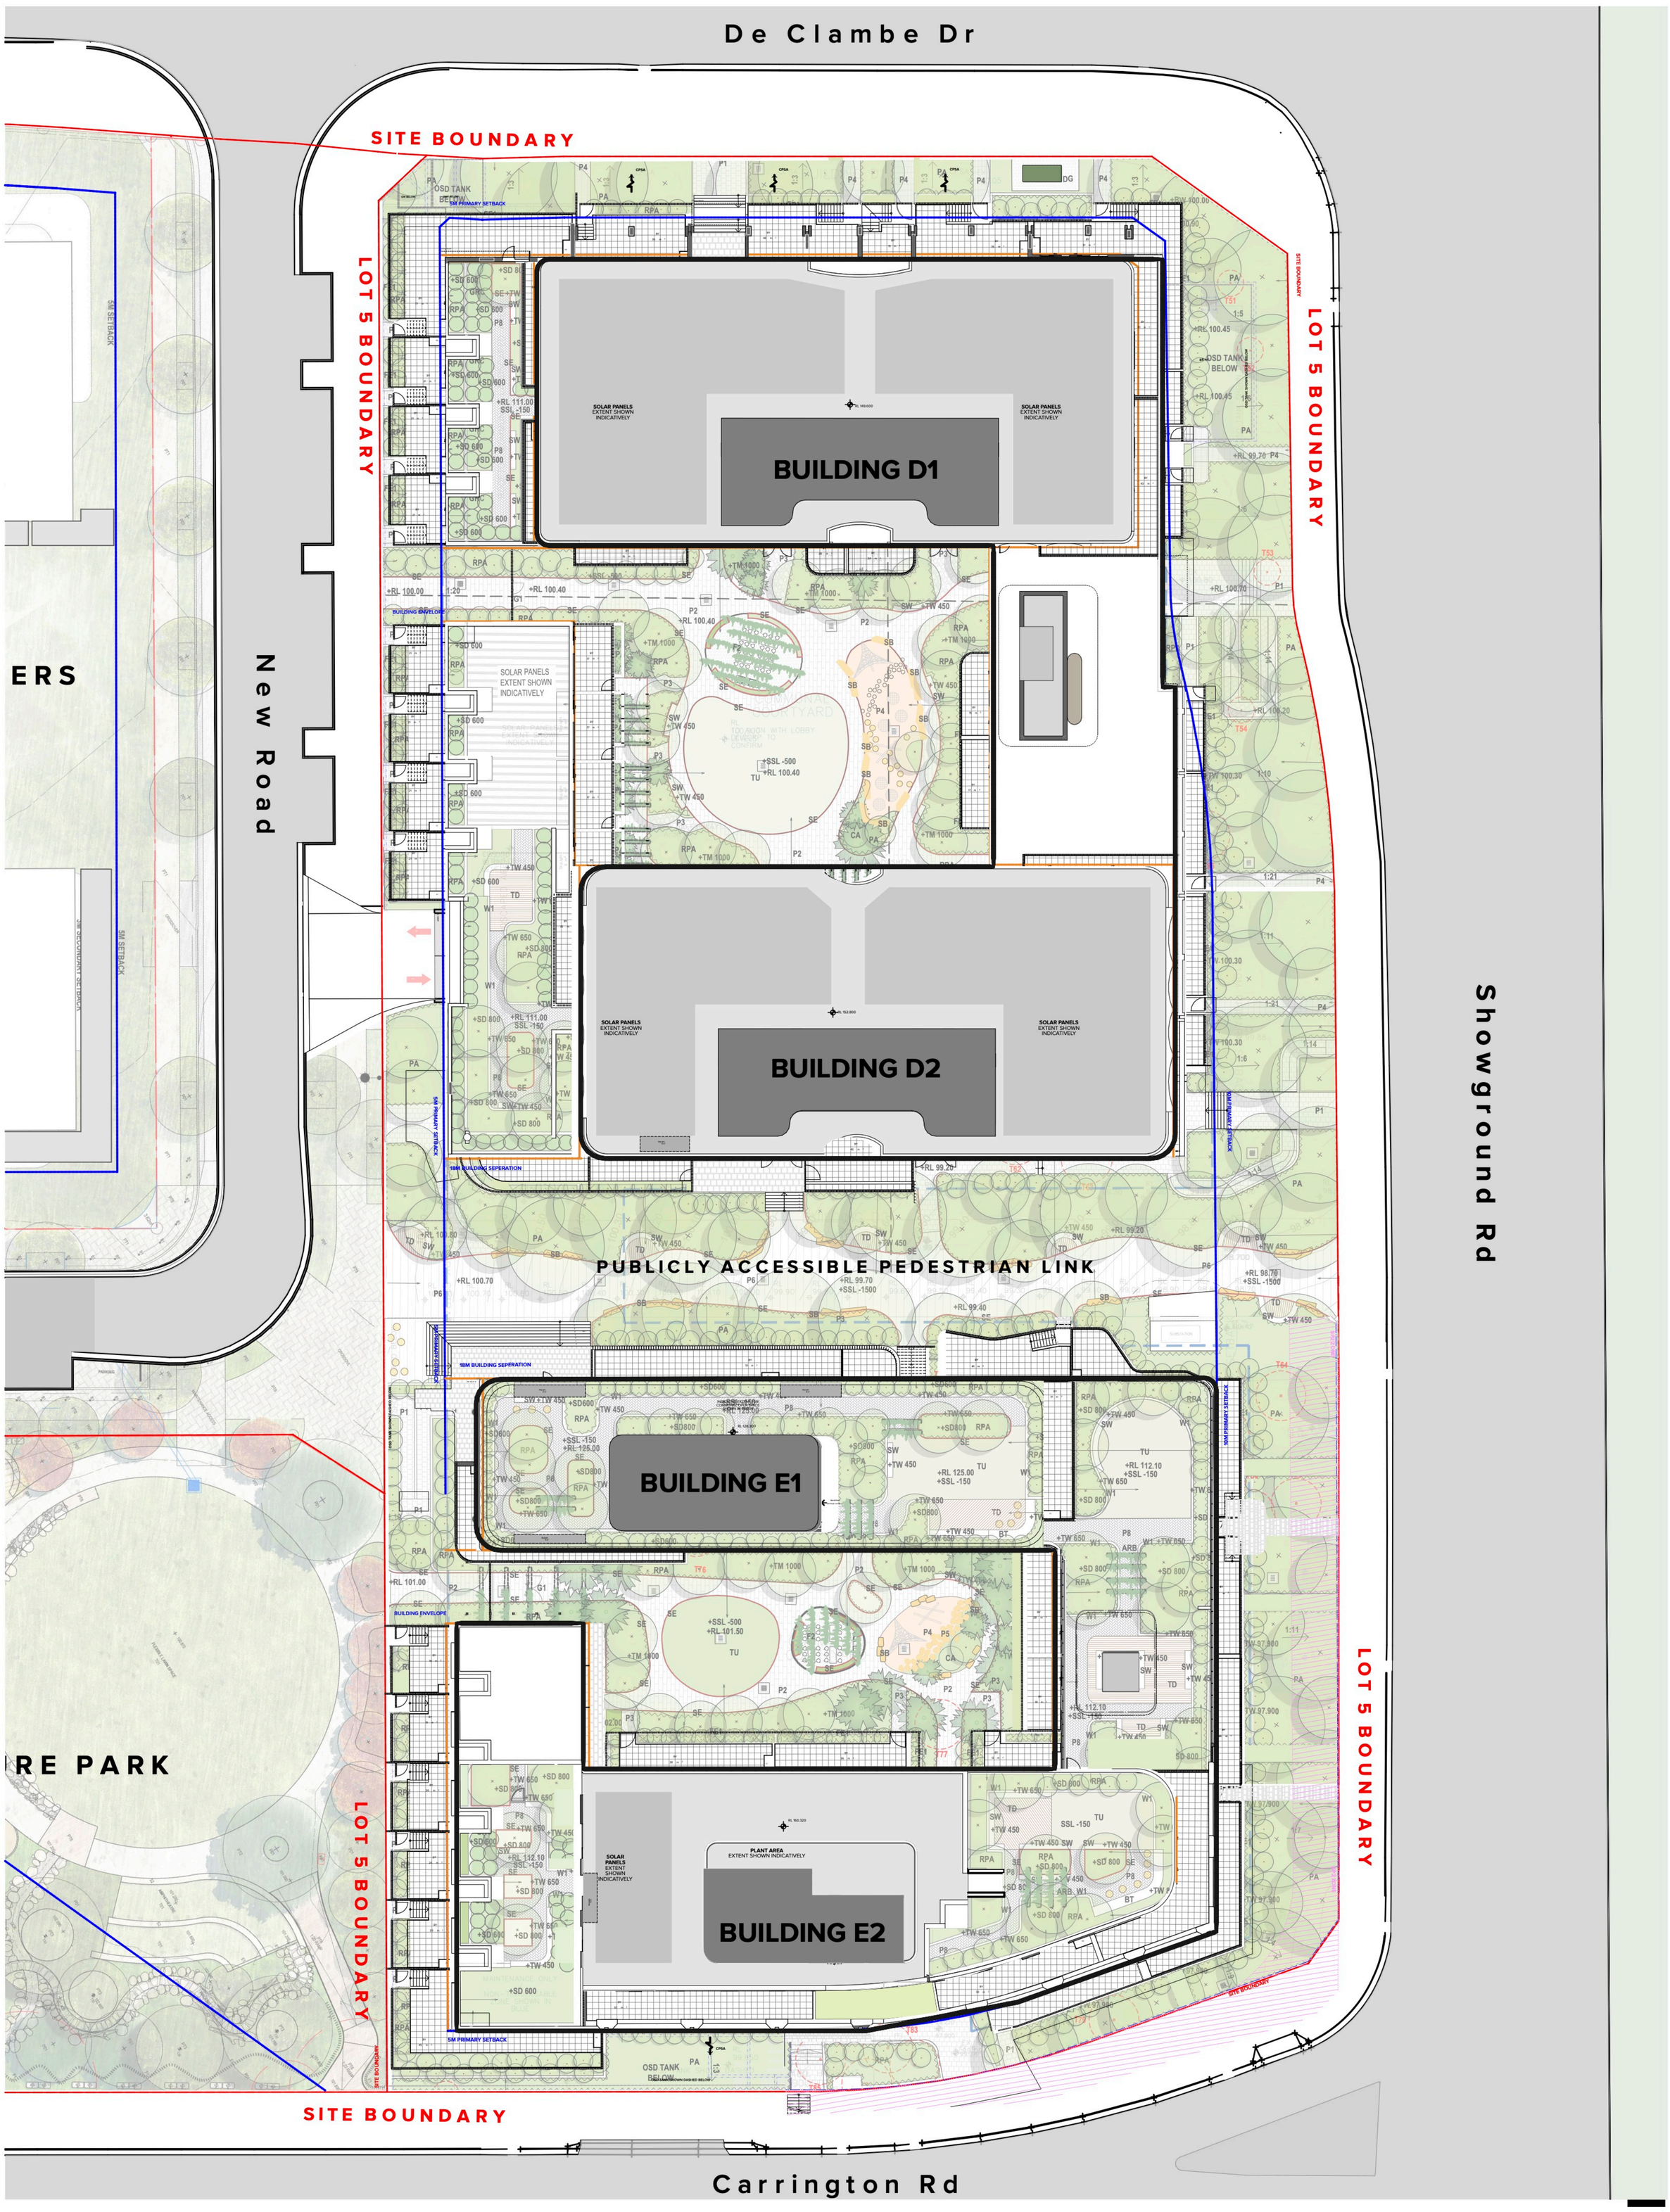

Notification Plan

Development Application

Project No. 23003 Rev.02 Client Issue 23/8/2024
1:500@A3

Showground Precinct East

NOTES
THIS DRAWING IS THE COPYRIGHT © OF TURNER. NO REPRODUCTION WITHOUT PERMISSION. UNLESS NOTED OTHERWISE THIS DRAWING IS

nominated architect: Nicholas Turner 6695 ABN 86 064 084 911

TURNER

1 - North Elevation

2 - South Elevation

3 - East Elevation

4 - West Elevation

Notification Elevations

Development Application

Project No. 23003 Rev.01 Client Issue 23/8/2024
1:700@A3

Showground Precinct East

NOTES

THIS DRAWING IS THE COPYRIGHT © OF TURNER. NO REPRODUCTION WITHOUT PERMISSION. UNLESS NOTED OTHERWISE THIS DRAWING IS

nominated architect: Nicholas Turner 6695 ABN 86 064 084 911

TURNER