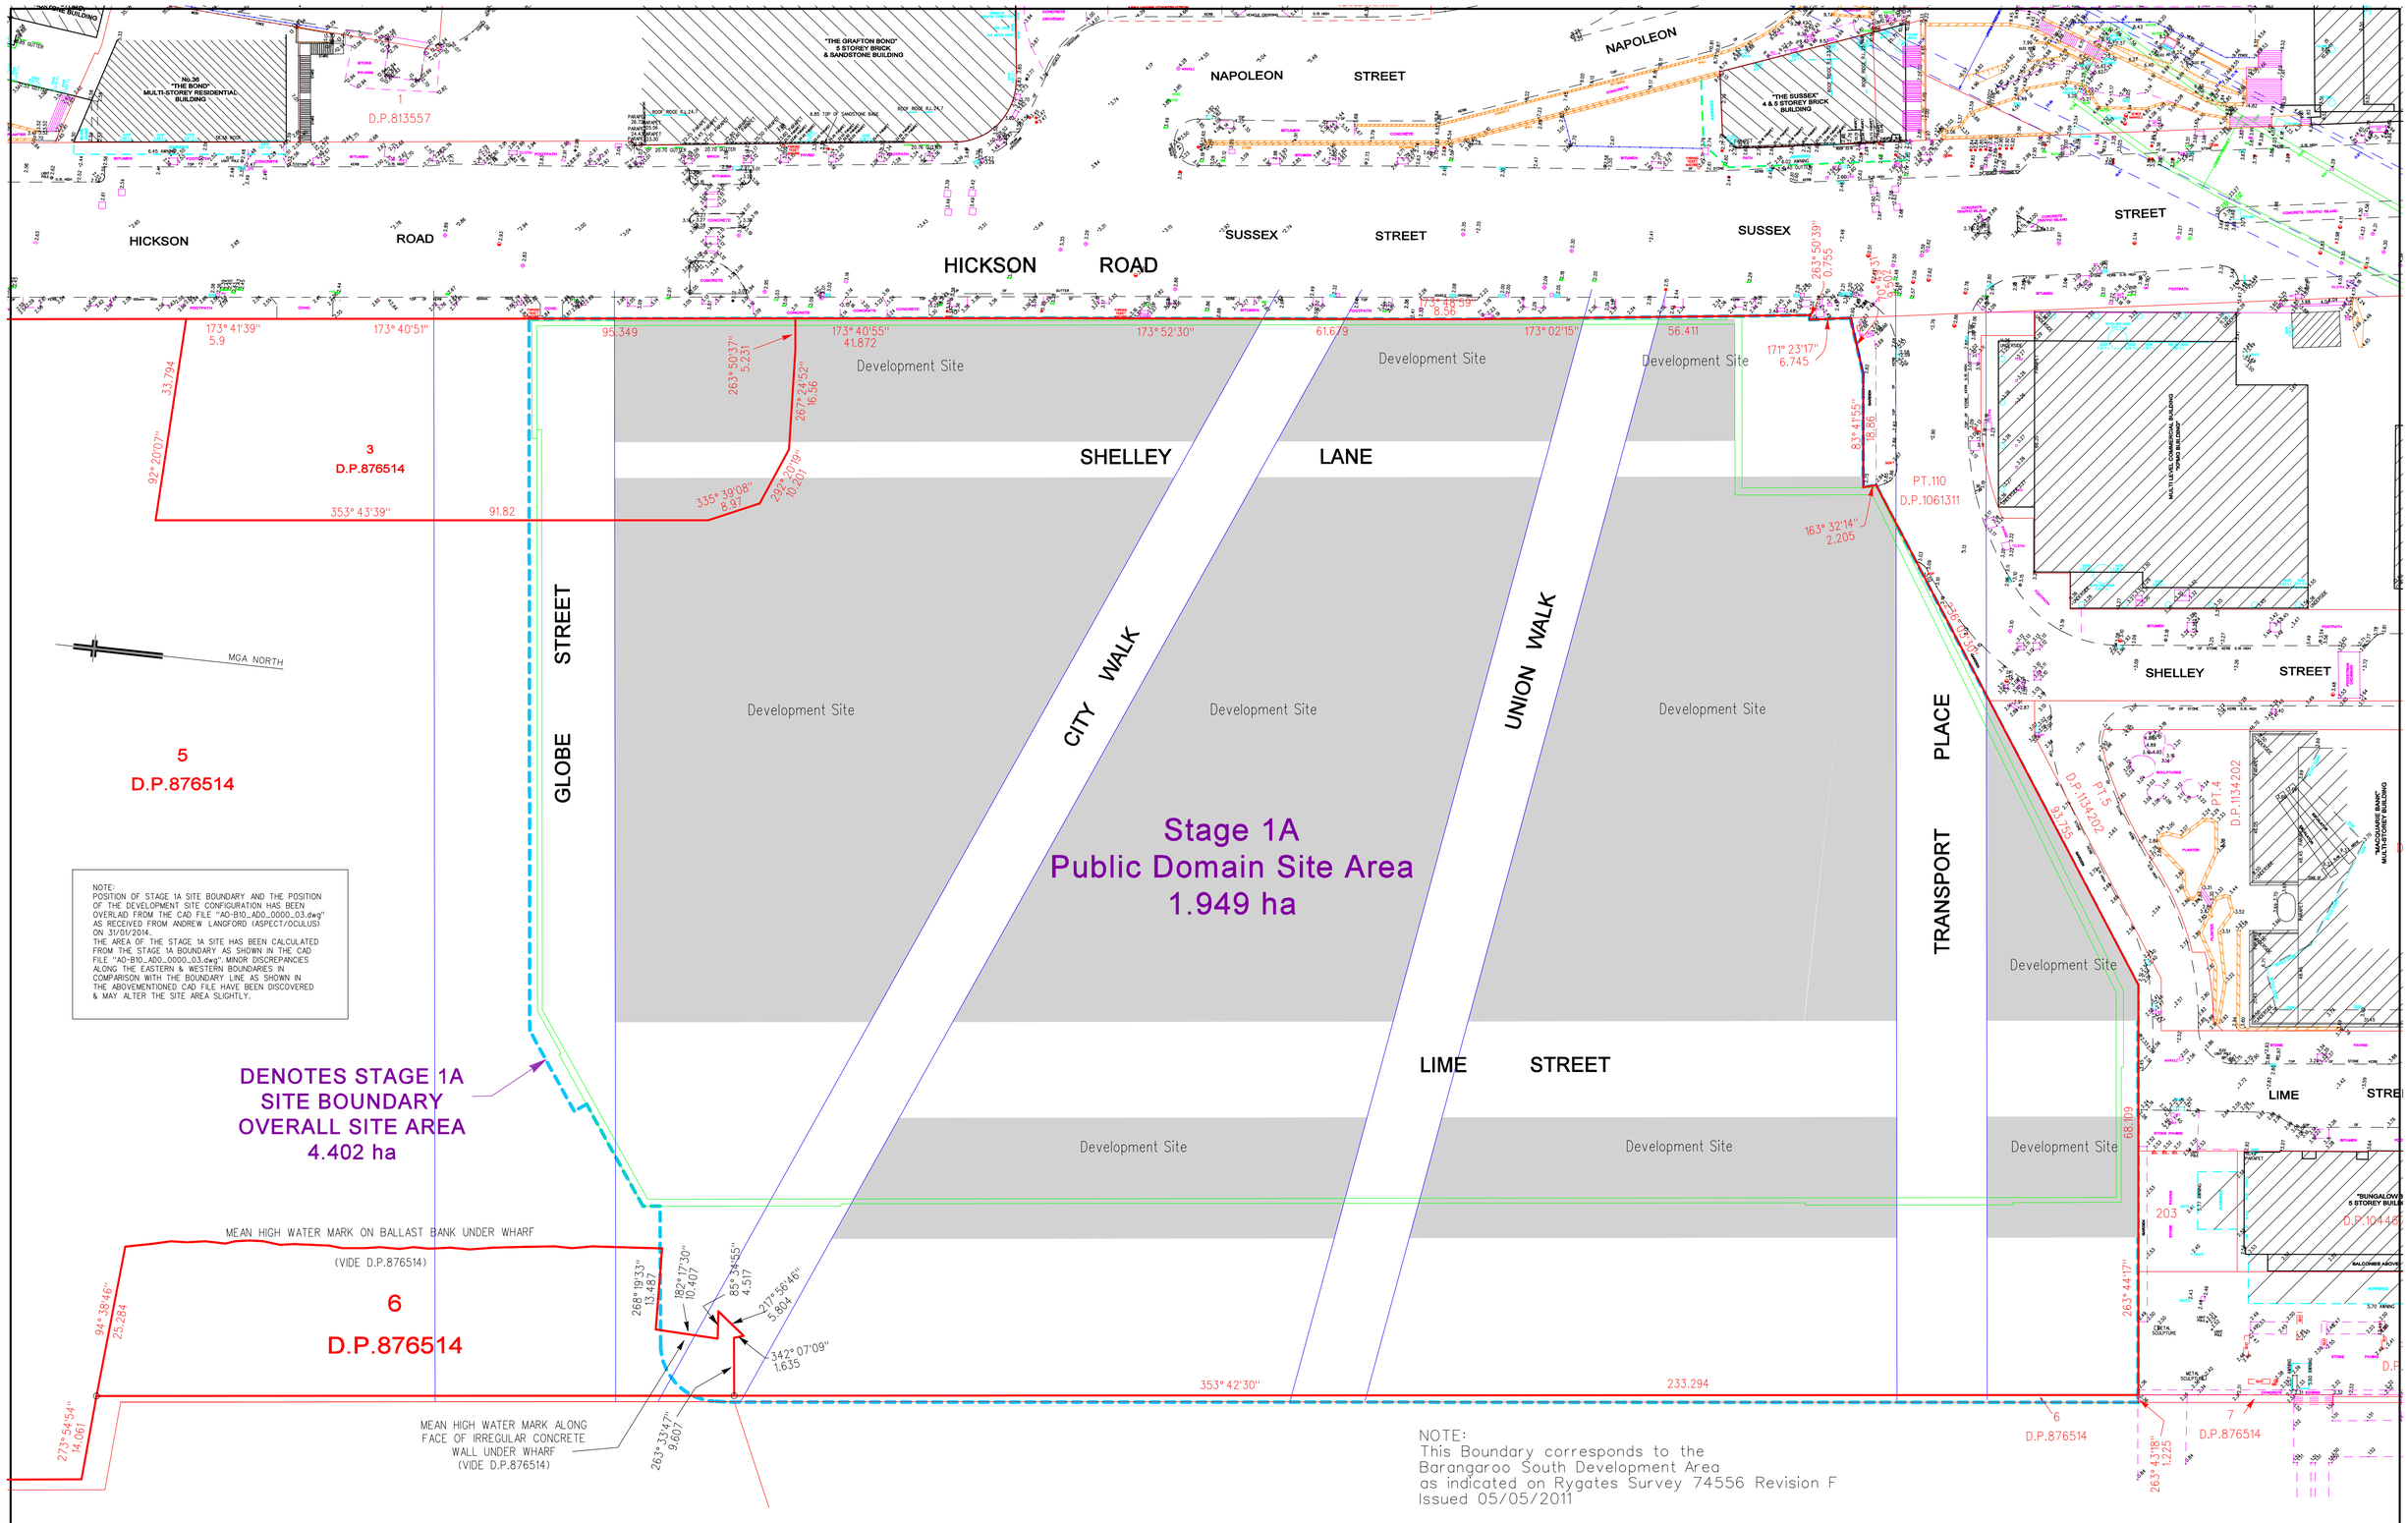

REV.	DATE	AMENDMENTS
D	11/02/2014	DEVELOPMENT SITE TEXT AMENDED
C	3/02/2014	AREAS FOR STAGE 1A ADDED
B	3/02/2014	OVERLAY OF MOD 6 DEVELOPMENT SITES SETTING OUT (AO-B10_ADO_0000_03.dwg) AND AS INSTRUCTED BY ABBEY JOHNSON (LEND LEASE).
A	08/04/10	POSITION OF WALL FOR MACQUARIE BANK BLD. ADDED. COLUMNS IN WESTPAC PLAZA AREA ADDED.

NOTES:

COPYRIGHT © RYGATE & COMPANY PTY. LIMITED 2014. NO PART OF THIS PLAN MAY BE REPRODUCED, COMMUNICATED, STORED IN A RETRIEVAL SYSTEM OR TRANSMITTED IN ANY FORM WITHOUT THE WRITTEN PERMISSION OF THE COPYRIGHT OWNER EXCEPT AS PERMITTED BY THE COPYRIGHT ACT 1968. ANY PERMITTED DOWNLOADING, ELECTRONIC STORAGE, DISPLAY, PRINT, COPY, REPRODUCTION OR COMMUNICATION OF THIS SURVEY SHOULD CONTAIN NO ALTERATION OR ADDITION TO THE ORIGINAL SURVEY.

Maximum Height

0 — 50
REDUCTION RATIO 500 @ A1

THIS TITLE BLOCK AND NOTES FORM AN INTEGRAL PART OF THE PLAN AND MUST BE REPRODUCED IN ANY USE, DUPLICATION OR AMENDMENT.

DATUM : AUSTRALIAN HEIGHT DATUM
CONTOUR INTERVAL : N/A
ORIGIN OF LEVELS : SSM 46693 R.L.2.454 A.H.D.

RYGATE SURVEYORS
SURVEYING SINCE 1893
Rygate & Company Pty Limited
P.W. Rygate & West
ABN 61 001 204 897
a Suite 904 Level 9, 89 York St Sydney NSW 2000
p +61 2 9262 6800
f +61 2 9262 6843
e surveyors@rygate.com.au
w rygate.com.au
SUBDIVISION | STRATA PLANS | STRATUM SUBDIVISION | LEASE PLANS | TOPOGRAPHIC SURVEYS | GPS SURVEYS | 3D MODELLING | RACECOURSE DESIGN | PROJECT MANAGEMENT | SUN SHADOW DIAGRAMS

SURVEYOR	DRAWN	CHECKED	APPROVED
T.M. & S.G.	SK		

CLIENT: LEND LEASE (Millers Point) PTY. LTD.
LOCALITY: BARANGAROO
L.G.A.: CITY OF SYDNEY

PLAN

SHOWING DETAIL AND LEVELS
HICKSON ROAD, SUSSEX STREET,
NAPOLEON STREET AND SHELLEY STREET

REFERENCE No.	PLAN No.	DATE	SHEET No. -
74122		25/3/2010	OF - SHEETS