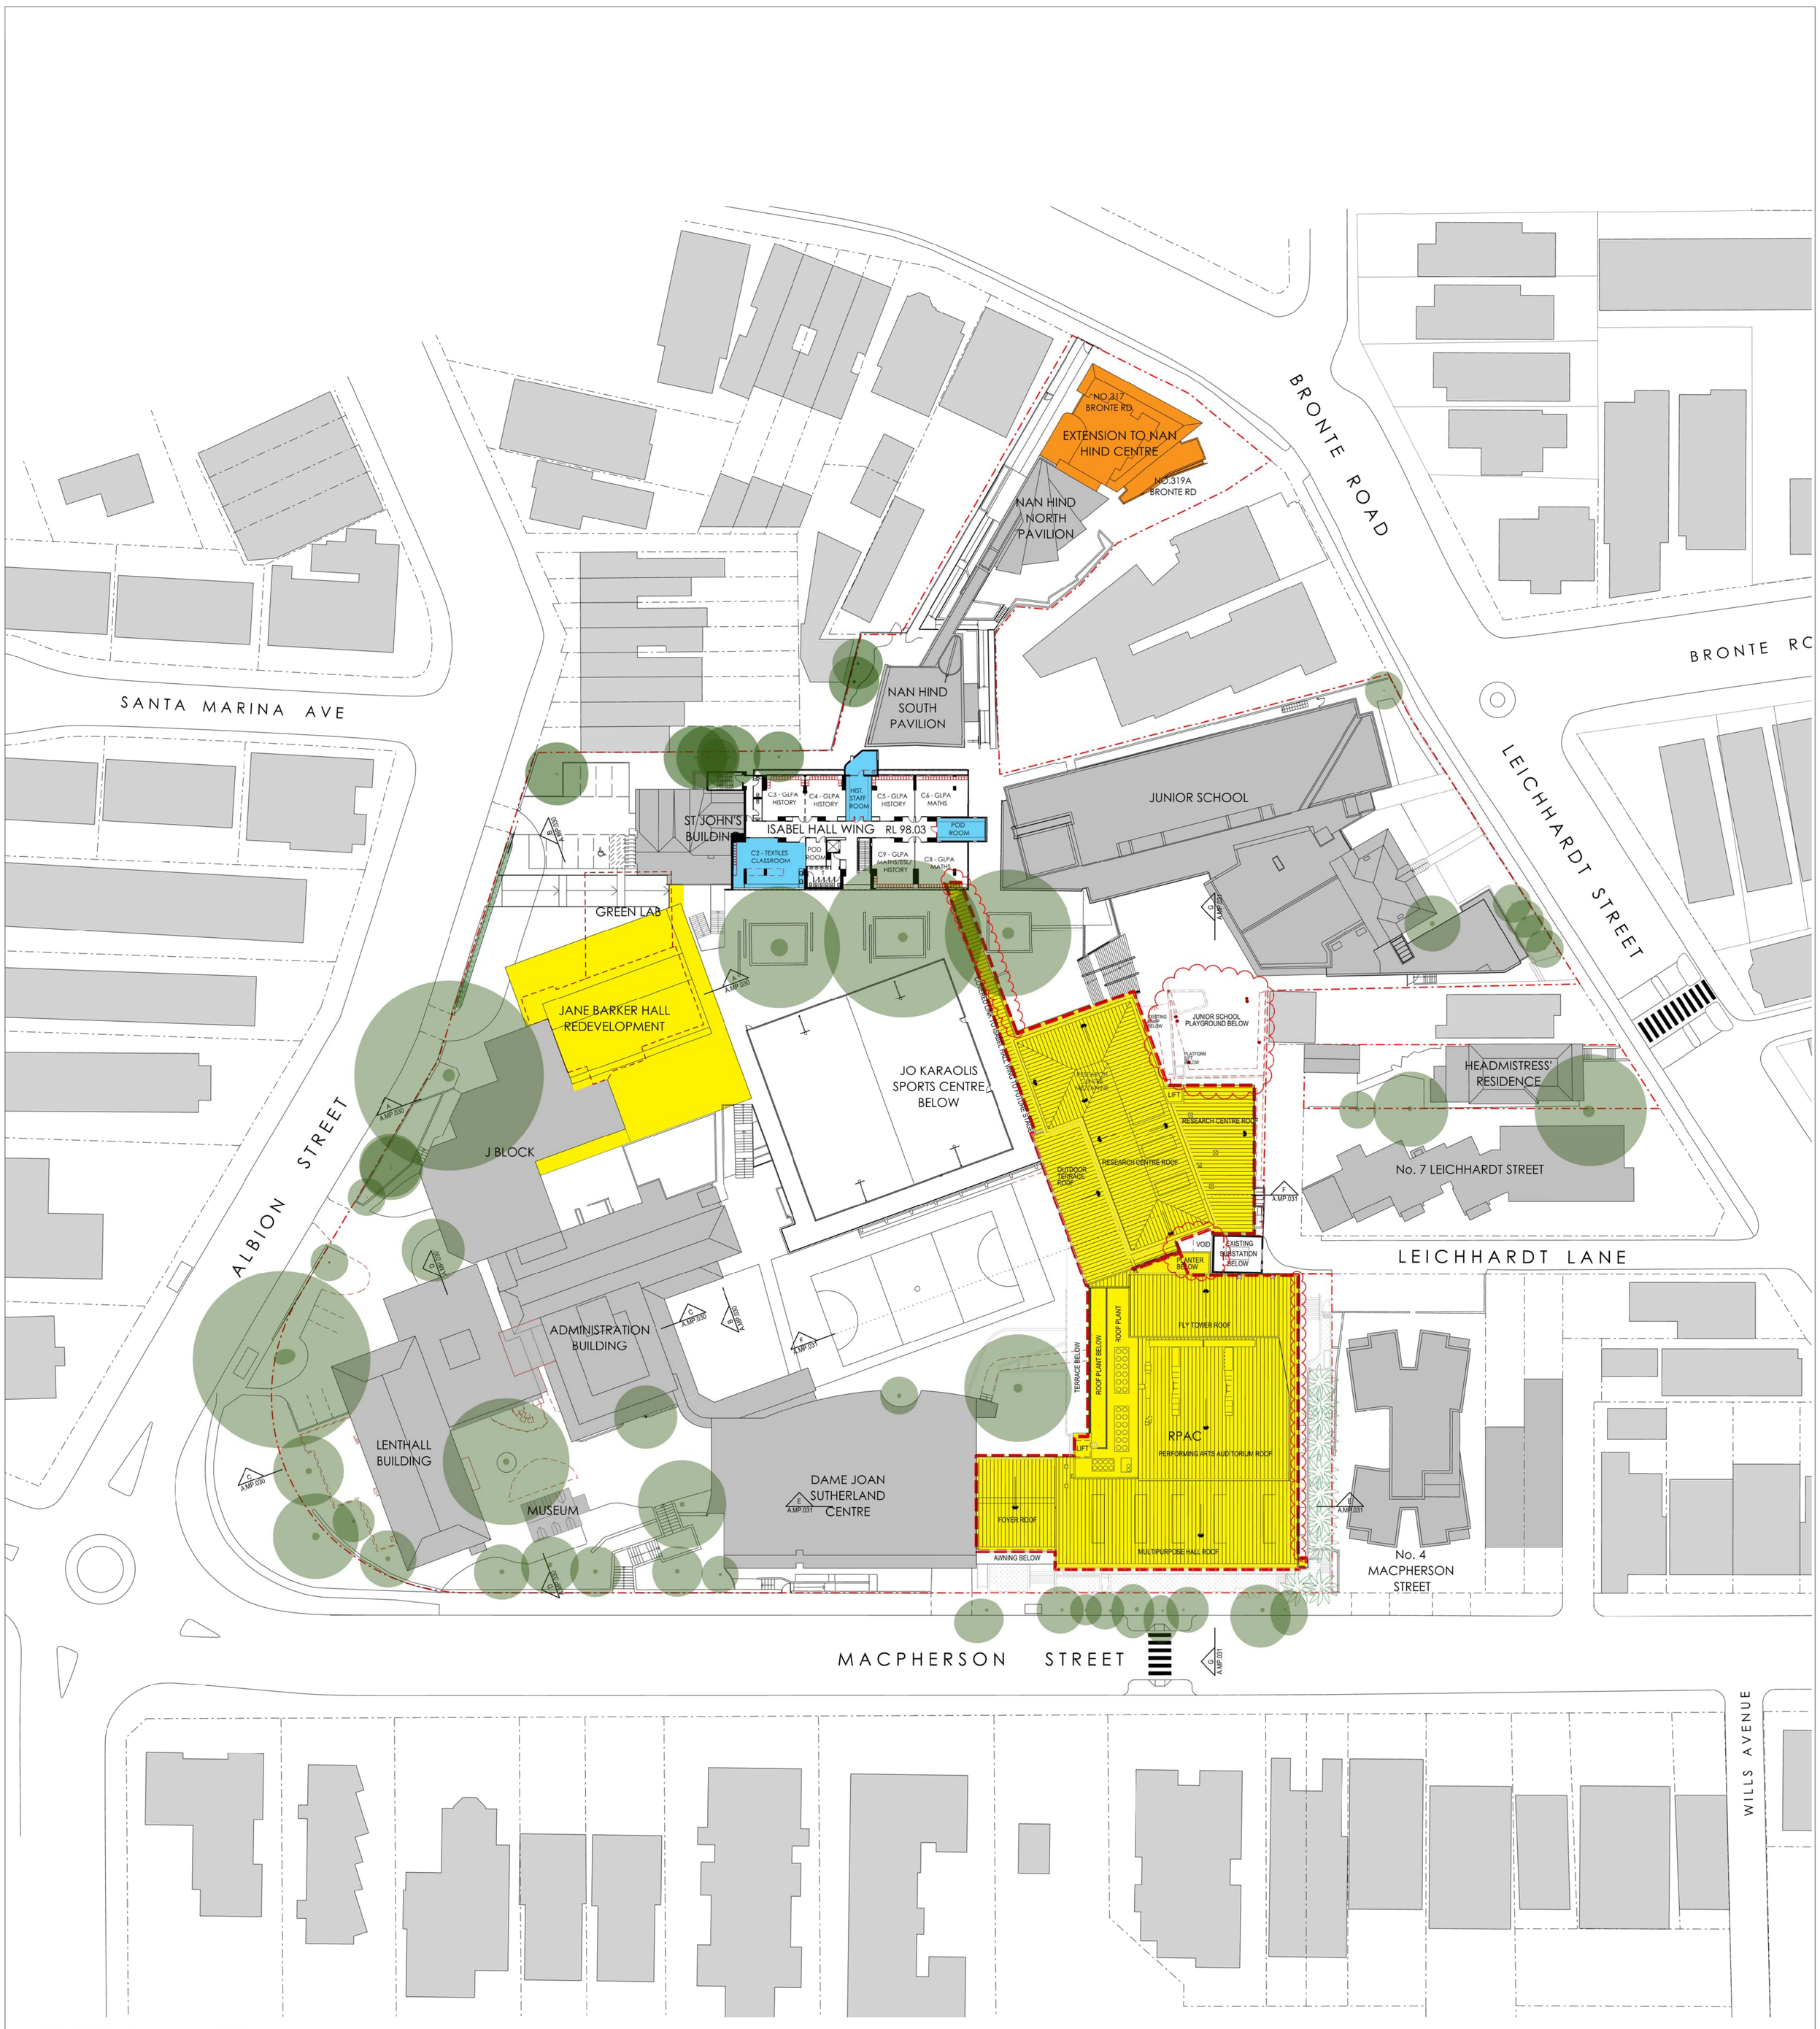

LEGEND

- ST. CATHERINE'S SCHOOL SITE BOUNDARY
- RPAC APPROVED DA FOOTPRINT (SSD 6339)
- RPAC PROPOSED S.96 DEVELOPMENT
- APPROVED FUTURE DEVELOPMENT
- INTERNAL RENOVATION
- EXISTING TO BE DEMOLISHED
- EXISTING TREE
- EXISTING TREE TO BE REMOVED

NOTES:

1. FOR ADDITIONAL INFORMATION REGARDING CHANGES TO THE RPAC DESIGN REFER TO THE 96A-SERIES.
2. DRAWINGS TO BE REPRODUCED IN COLOUR FOR CLARITY OF INFORMATION.

Issue	Amendment Description	Date
B	S.96 APPLICATION	19.12.17
A	D.A. ISSUE	03.07.14

Client
ST. CATHERINE'S SCHOOL
26 Albion Street
Waverley NSW 2024

Architect
MAYOH ARCHITECTS
PD MAYOH PTY LTD
ABN 16788096806
Peter Mayoh, Regd. Architect No 3788
Jo Simmons, Regd. Architect No 8227
60 Strathallen Avenue, Northbridge NSW 2063
P : (02) 9958 0488
info@pdmayoh.com.au
www.mayoharchitects.com.au

Project
Part 1 : Campus Master Plan
Address
26 Albion Street
Waverley NSW 2024

Drawing Title
MASTER PLAN - LEVEL 8

Scale: 1:500 @ A1
Job No: 1212
0m 10 20 30
Checked: PDM,JS
Drawn: CM, DBV
Dwg No. A.MP.027
Issue B

19/12/2017 10:18:53 AM