DO NOT SCALE

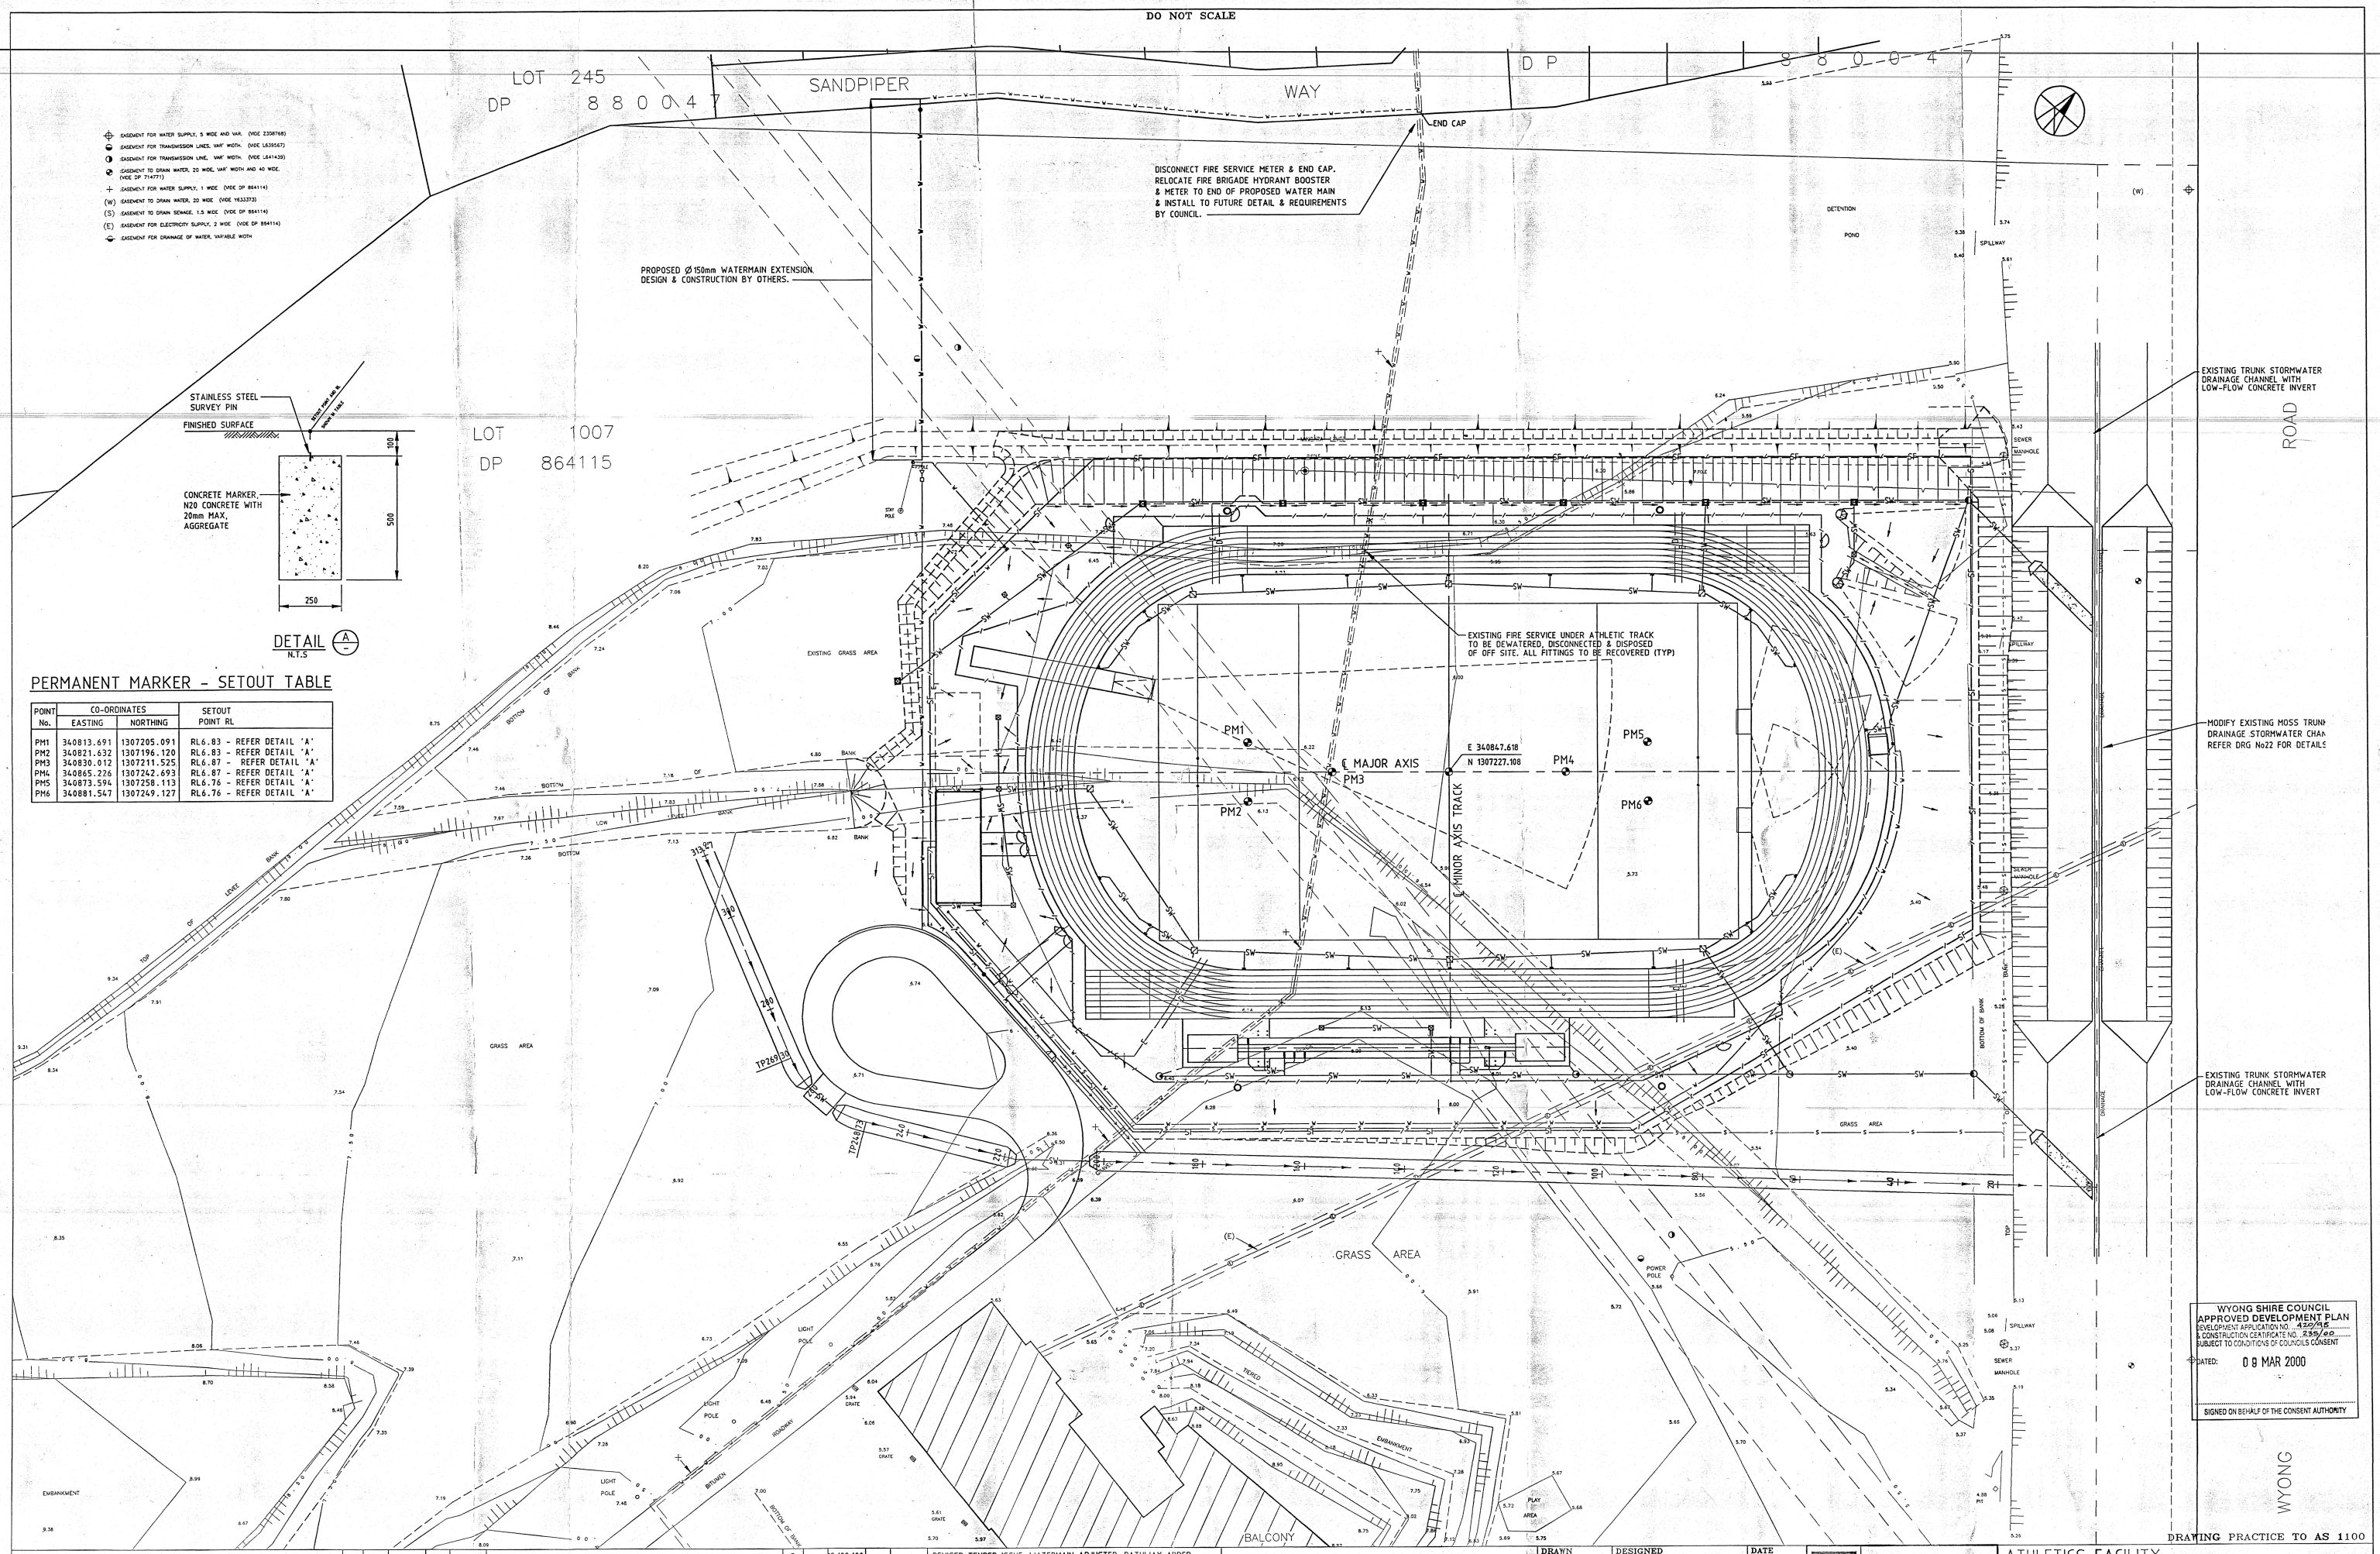

PERMANENT MARKER - SETOUT TABLE

POINT No.	CO-ORDINATES EASTING	CO-ORDINATES NORTHING	SETOUT POINT RL
PM1	340813.691	1307205.091	RL6.83 - REFER DETAIL 'A'
PM2	340821.632	1307196.120	RL6.83 - REFER DETAIL 'A'
PM3	340830.012	1307211.525	RL6.87 - REFER DETAIL 'A'
PM4	340865.226	1307242.693	RL6.87 - REFER DETAIL 'A'
PM5	340873.594	1307258.113	RL6.76 - REFER DETAIL 'A'
PM6	340881.547	1307249.127	RL6.76 - REFER DETAIL 'A'

WYONG SHIRE COUNCIL
APPROVED DEVELOPMENT PLAN
DEVELOPMENT APPLICATION NO. 420/98
& CONSTRUCTION CERTIFICATE NO. 235/00
SUBJECT TO CONDITIONS OF COUNCILS CONSENT
DATED: 09 MAR 2000
SIGNED ON BEHALF OF THE CONSENT AUTHORITY

DRAWING PRACTICE TO AS 1100

C O P Y R I G H T

All rights reserved. This work is copyright and cannot be reproduced or copied in any form or by any means graphic, electronic or mechanical, including photocopying without the written permission of YOUNG CONSULTING ENGINEERS Pty. Ltd. Any license, expressed or implied, to use this document for any purpose whatsoever is restricted to the terms of the agreement or implied agreement between YOUNG CONSULTING ENGINEERS Pty. Ltd. and the instructing party.

No.	DESIGN	DATE	VERIF.	DATE	AMENDMENT
F		18/02/00			REVISED TENDER ISSUE, WATERMAIN ADJUSTED, PATHWAY ADDED
E		01/2/00			TENDER ISSUE
D		04/02/00			FOR COUNCIL APPROVAL
C		03/02/00			DRAFT
B		01/02/00			WATER JUMP ADDED, JAVELIN RUNWAY REMOVED
A	GJ	NOV. 99			TENDER REVIEW

PAYNTER DIXON

DRAWN	DESIGNED	DATE
G.J.		
DATE	VERIFIED	DATE
NOV. 1999		
SCALE	APPROVED	DATE
1:500		

380 PENNANT HILLS ROAD, PENNANT HILLS, NSW 2120
PHONE (02) 99802550 FAX (02) 99802556

DNV
DNV/QA-AXC ACCREDITED QUALITY SYSTEM CERTIFIED AS/NZS ISO 9001

YOUNG CONSULTING ENGINEERS

ATHLETICS FACILITY
MINGARA RECREATION CLUB

SITE PLAN

No. IN SET | DRAWING No. 999194 - 2 | REV F