© FRANCIS-JONES MOREHEN THORP PTY LTD 2017 ABN 28 101 197 219

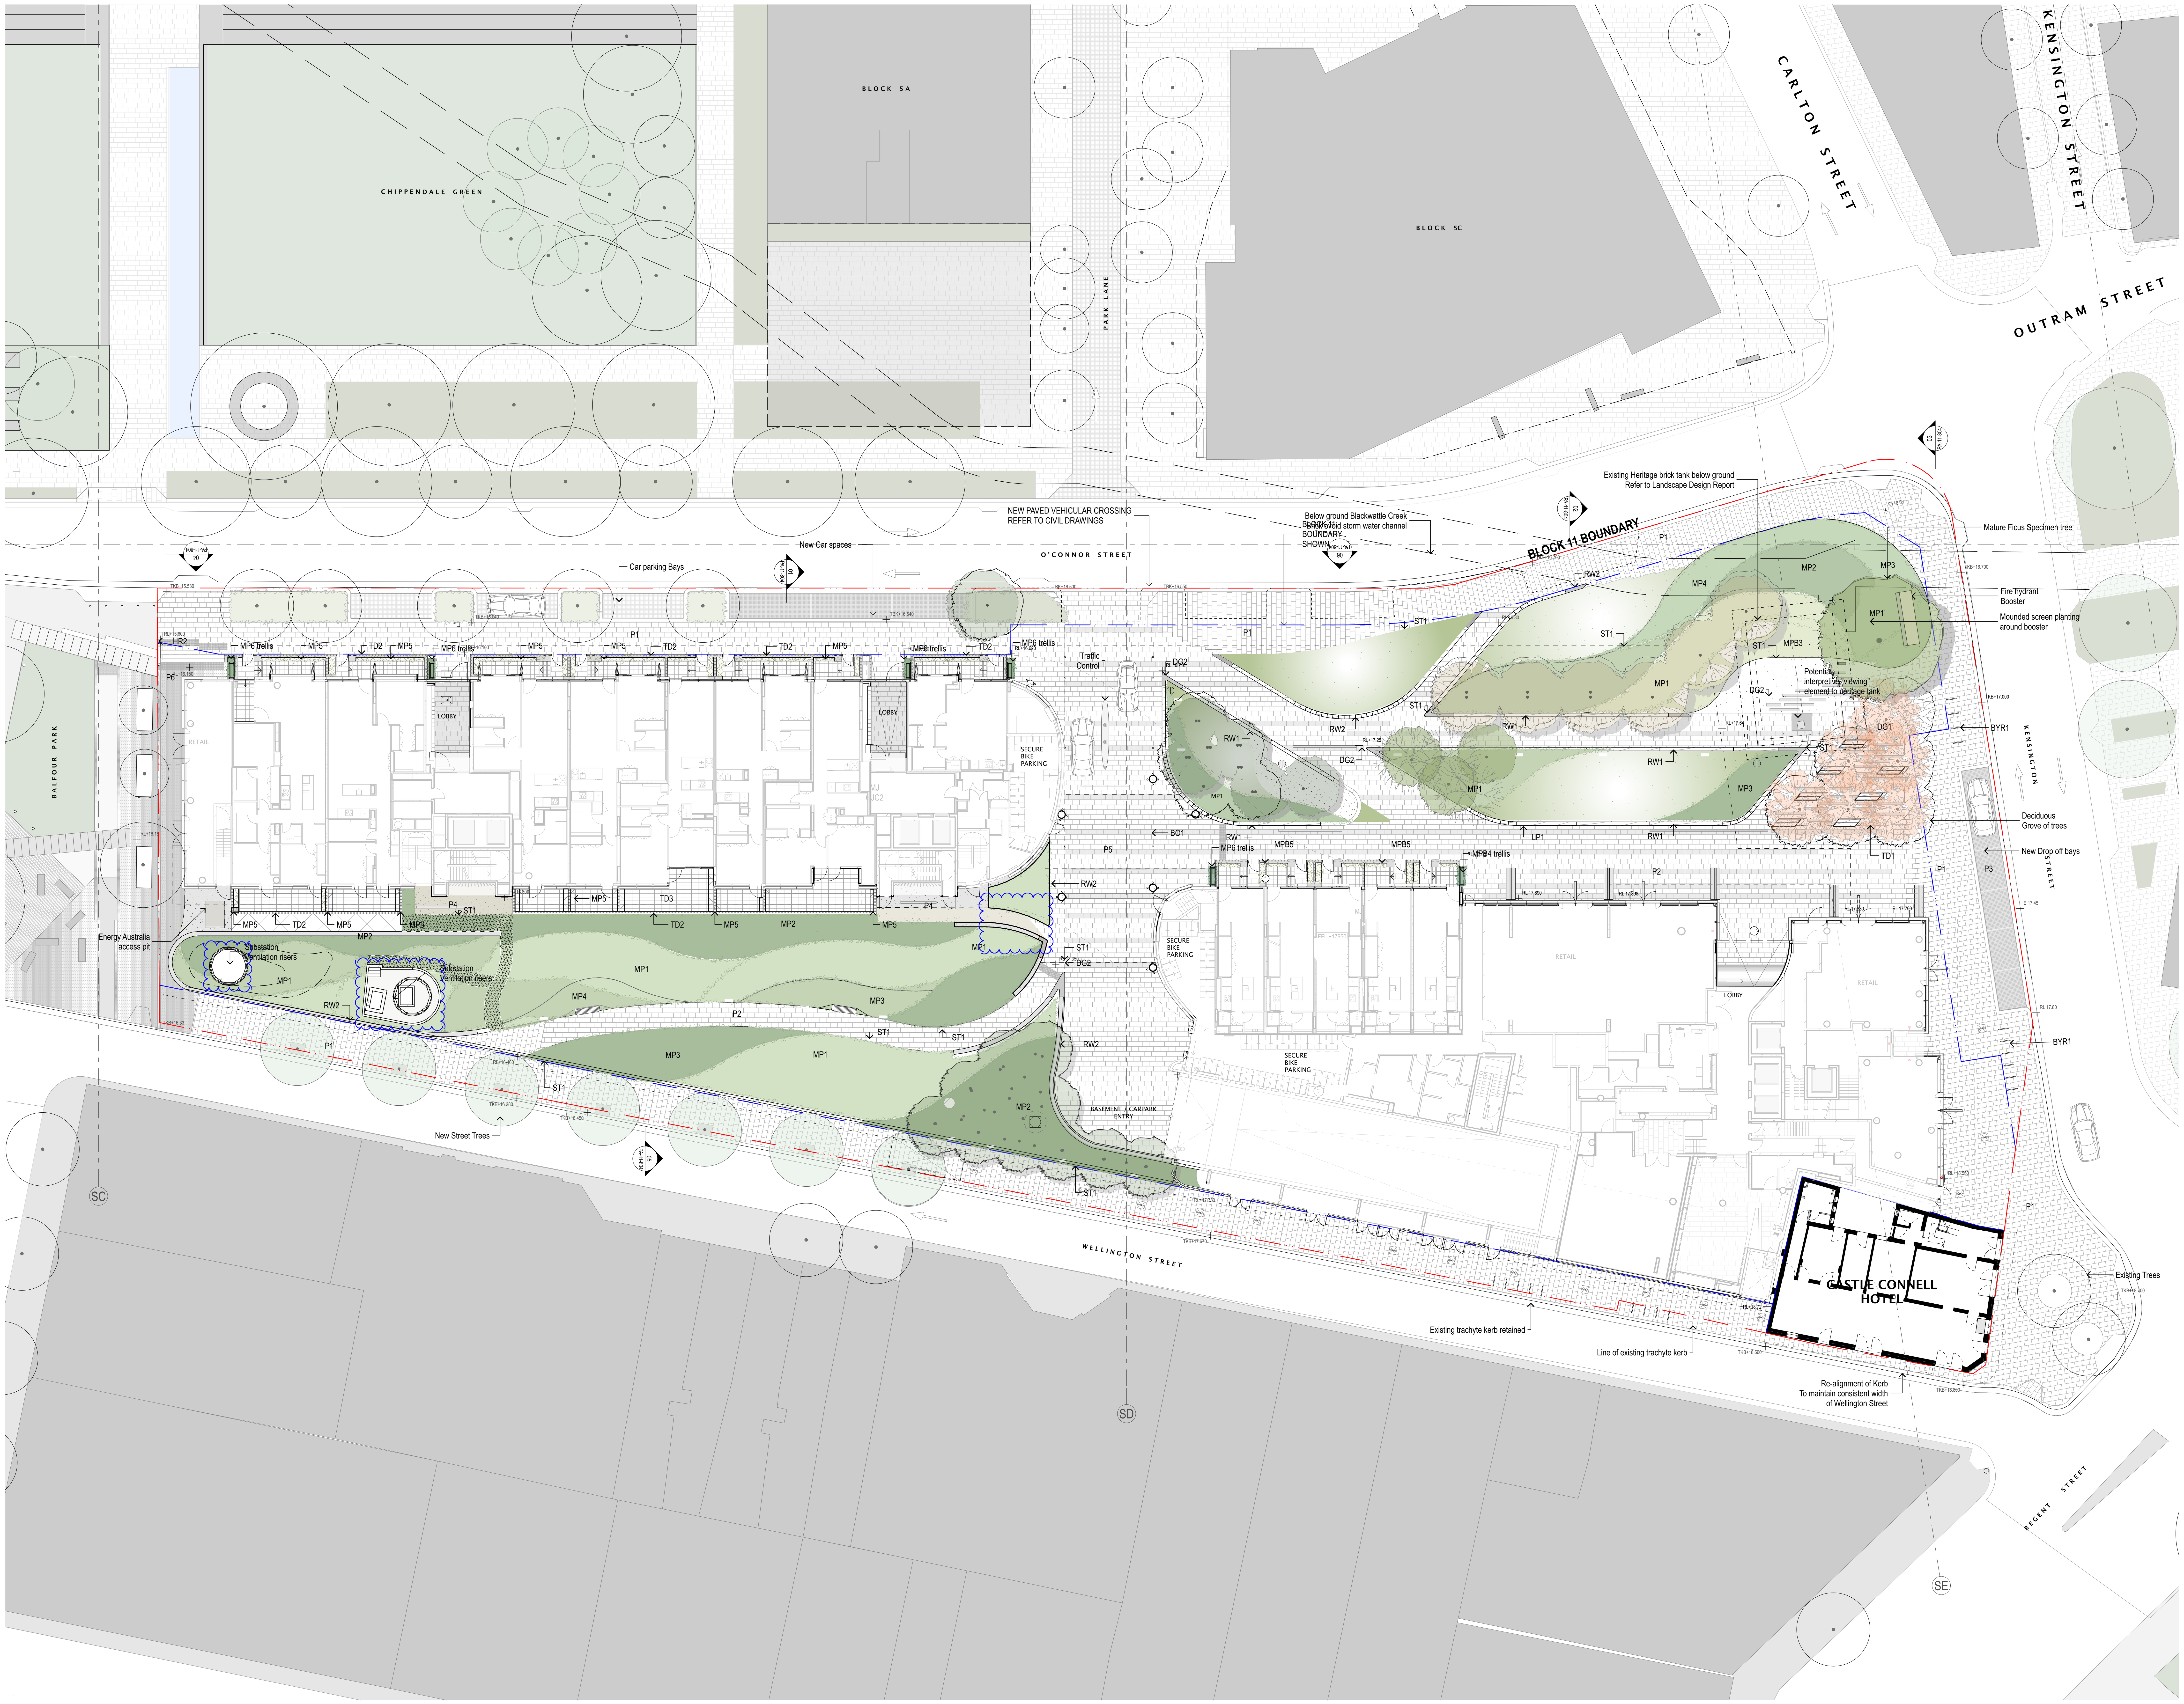

10m

GENERAL NOTES

- ALL DIMENSIONS AND EXISITNG CONDITIONS SHALL BE CHECKED AND VERIFIED BY THE CONTRACTOR BEFORE PROCEEDING WITH THE WORK
- ALL LEVELS RELATIVE TO 'AUSTRALIAN HEIGHT DATUM'
- DO NOT SCALE DRAWINGS. USE FIGURED DIMENSIONS ONLY

LEGEND

- BLOCK 11 LOT BOUNDARY
- EXISTING TREES
- PROPOSED EVERGREEN TREES
- PROPOSED DECIDUOUS TREES
- MASS PLANTING BED
- TURF AREA
- EXISTING SERVICES PITS

E+18.000	EXISTING LEVELS
TKB+18.350	TOP OF KERB
RL+18.720	REDUCED LEVEL

PLANT SCHEDULE

	BOTANICAL NAME	COMMON NAME	CODE	CONTAINER SIZE	SPACING
	DECIDUOUS TREES				
	Acer JeffersRed	Maple		500L	As shown
	Largerstroemia indica "Natchez'	Crepe Mrytle		600L	As shown
	Pyrus calleryana	Callery Pear		900L	As shown
	Fraxinus pennsylvanica	Green Ash		400L	As shown
	EVERGREEN TREES				
	Cupaniopsis anacardiodes	Tuckeroo		500L	As shown
	Ficus obliqua	Hill's Weeping Fig		1000L	As shown
	Tristaniopsis laurina	Water Gum		500L	As shown
	GROUND FLOOR SHRUBS				
MP1	*Acmena 'Allyn Magic'*	Allyn Magic	MP1	200mm	6 per m2
	Asplenium marginata	Birds Nest Fern	MP1	200mm	6 per m2
	Clivia miniata x nobilis 'Rich Red'	Clivia Rich Red	MP1	200mm	6 per m2
	Crassula ovata	Jade	MP1	200mm	6 per m2
	Melaleuca linariifolia 'Little Red'	Little Red	MP1	200mm	6 per m2
	Ficus Lyrata	Fiddle leaf- Fig	MP1	200mm	6 per m2
	Philodendron 'Xanadu'	Xanadu	MP1	200mm	6 per m2
	Philodendron 'Rojo Congo	Philodendron Congo	MP1	200mm	6 per m2
	Rhaphiolepsis indica 'Oriental Pearl'	Indian Hawthron	MP1	200mm	6 per m2
	Syzygium 'Cascade'	Syzygium 'Cascade'	MP1	200mm	6 per m2
	Westringia fruticosa 'Zena'	Coast Rosemary	MP1	200mm	6 per m2
	GROUND FLOOR CRIME PREVENTION PLANTING				
MP2	*Agave attenuata*	Lion's Tail	MP2	200mm	3 per m2
	Banksia marginata	Silver Banksia	MP2	200mm	3 per m2
	Cycas revoluta	Sago Palm	MP2	25L	2 per m2
	Doryathes excelsa	Gymea Lily	MP2	25L	2 per m2
	Yucca elephantipes	Yucca	MP2	25L	2 per m2
	GROUND FLOOR GROUND COVERS				
MP3	*Arthropodium cirratum*	New Zealand Rock Lily	MP3	200mm	9 per m2
	Beschorneria yuccoides	Mexican Lily	MP3	200mm	9 per m2
	Carpobrotus glaucescens	Pig Face	MP3	150mm	6 per m2
	Cissus antarctica	Kangaroo Vine	MP3	150mm	6 per m2
	Convolvulus mauritanicus	Purple convolvulus	MP3	150mm	6 per m2
	Correa alba	White Correa	MP3	150mm	6 per m2
	Convolvulus cneorum	Silver bush	MP3	150mm	6 per m2
	Dichondra 'Silver Falls'	Silver Falls	MP3	150mm	6 per m2
	Juniperus conferta	Shore Juniper	MP3	150mm	6 per m2
	Leucopogon parviflorus	Coastal Beard-Heath, Native Currant	MP3	150mm	6 per m2
	Myoporum parvifolium	Creeping Boobilalla	MP3	150mm	6 per m2
	Patersonia sericea	Native Iris / Purple Flag	MP3	150mm	6 per m2
	Trachelospermum jasminoides	Star Jasmine	MP3	150mm	6 per m2
	GROUND FLOOR GRASSES				
MP4	*Austrodanthonia sp.*	Wallaby Grass	MP4	150mm	9 per m2
	Aptenia cordifolia	Baby sun rose	MP4	150mm	9 per m2
	Elettaria cardamomum	True cardamom	MP4	150mm	9 per m2
	Libertia peregrinans	Basket Grass	MP4	150mm	9 per m2
	Liriope muscari 'Evergreen Giant'	New Zealand Iris	MP4	150mm	9 per m2
	Lomandra katrinus	Mat-Rush	MP4	150mm	9 per m2
	Pratia pedunculata	Trailing Pratia	MP4	150mm	9 per m2
	GROUND FLOOR TERRACES				
MP5	*Buxus sempervirens*	Box	MP5	200mm	Plant in Row
	Mandevilla 'Red Velvet'	Brazilian Jasmine	MP5	25L	Plant in Row
	GREEN TRELLIS PLANTING - To be pre grown onto trellis				
MP6	*Bougainvillea 'Scarlett O'Hara'*	Bougainvillea	MP6	Pre grown to trellis	as shown
	Pyrostegia venusta	Orange Trumpet creeper	MP6	Pre grown to trellis	as shown
	Trachelospermum jasminoides	Star Jasmine	MP6	Pre grown to trellis	as shown
	LEVEL 9 SHRUB / SCREEN PLANTING				
MP7	*Philodendron 'Xanadu'*	Xanadu	MPB1	200mm	3 per m2
	Philodendron 'Rojo Congo	Philodendron Congo	MPB1	200mm	3 per m2
	Syzygium 'Cascade'	Syzygium 'Cascade'	MPB1	200mm	2 per m2
	ROOF & LEVEL 10 GREEN ROOF				
MP8	*Dianella caerulea* "breeze"	Blue Flax-lily 'Breeze'	MPB2	100mm	5 per m2
	Poa labillardierei 'Eskdale'	Tussock-grass	MPB2	100mm	5 per m2
	Poa labillardierei 'Kingsdale'	Tussock-grass	MPB2	100mm	5 per m2
	Themeda 'Mingo'	Kangaroo grass	MPB2	100mm	5 per m2
	Lomandra katrinus	Mat-Rush	MPB2	100mm	5 per m2
	LEVEL 9 GROUND COVERS				
MP9	*Carpobrotus glaucescens*	Pig Face	MPB3	150mm	5 per m2
	Catyledon orbiculata	Pigs Ear	MPB3	150mm	5 per m2
	Trachelospermum asiaticum	Jasmine	MPB3	150mm	5 per m2
	Dichondra 'Silver Falls'	Silver Falls	MPB3	150mm	5 per m2
	Trachelospermum jasminoides	Star Jasmine	MPB3	150mm	5 per m2

PLANTING SCHEDULE IS INDICATIVE ONLY AND IS SUBJECT TO CHANGE PENDING NURSERY AVAILABILITY

REV.	DATE	DESCRIPTION	BY
05	08/09/2017	ISSUED FOR S96 APPROVAL	FJMT
04	02/12/2016	ISSUED FOR S96 APPROVAL	FJMT
03	03/07/2014	ISSUED FOR SSDA APPROVAL	FJMT
02	25/03/2014	UPDATED BOUNDARY NOTED IN BLUE	FJMT
01	24/10/2014	ISSUED FOR SSDA APPROVAL	FJMT

CLIENT SYDNEY

Frasers Broadway

FRASERS PROPERTY

Suite 11, Lumiere Commercial,
Level 12, 101 Bathurst Street,
Sydney, NSW, 2000, Australia

ARCHITECT SYDNEY

fjmt
francis-jones morehen thorp

Level 5, 70 King Street
Sydney NSW 2000 Australia
T +61 2 9251 7077
F +61 2 9251 7072
E fjmt@fjmt.com.au
W www.fjmt.com.au

NOMINATED ARCHITECT: RICHARD FRANCIS-JONES (REG NO 5301)

PROJECT

Central Park Block 11
O'Connor Street, Chippendale
Sydney
Frasers Broadway

TITLE

LANDSCAPE
Ground Floor

WHEN PRINTED AT 50% ON A3 THE SCALE IS 1:500

SCALE	1:250 @ A1	DRAWN	RT	PROJECT CODE
DATE	29.08.2014	APPROVED	MT	FB11
SHEET NO.	SSDA-11-801			REVISION 05

For Approval